

Key:

Sheet Extent

Order Limits

MEMBER OF THE BOARD SEALING COMMITTEE

NG 17036

Notes:


08/06/2025



Coordinate System: British National Grid
Projection: Transverse Mercator
Datum: OSGB 1936

Location:
Noverton Lane, Tewkesbury, Gloucestershire,
GL54 4EU

Coords: 400422, 223577

Scheme Name:
Cotswolds VIP

Drawing Name:
Map referred to in The National Grid Electricity
Transmission plc Cotswolds Visual Impact Provision
Compulsory Purchase Order 2025 - Land Plan Overview
Drawing No:21006866_PLN_INFO_747.1_D


Rev	Date	Description
-	05.06.2024	First Issue
A	05.07.2024	Changes to Plots
B	23.09.2024	Changes to Plots
C	22.10.2024	Changes to Plots
D	27.03.2025	Changes to Plots


Drawn: AM/WS
Approved: DR
Sheet No: 1 of 13
Sheet Size: A1



nationalgrid

Plan produced on behalf of National Grid Electricity Distribution.
BASED UPON THE ORDNANCE SURVEY MAP WITH THE SANCTION
OF THE CONTROLLER OF HM STATIONERY OFFICE.
CROWN COPYRIGHT RESERVED. © OS LICENCE No. 100024241

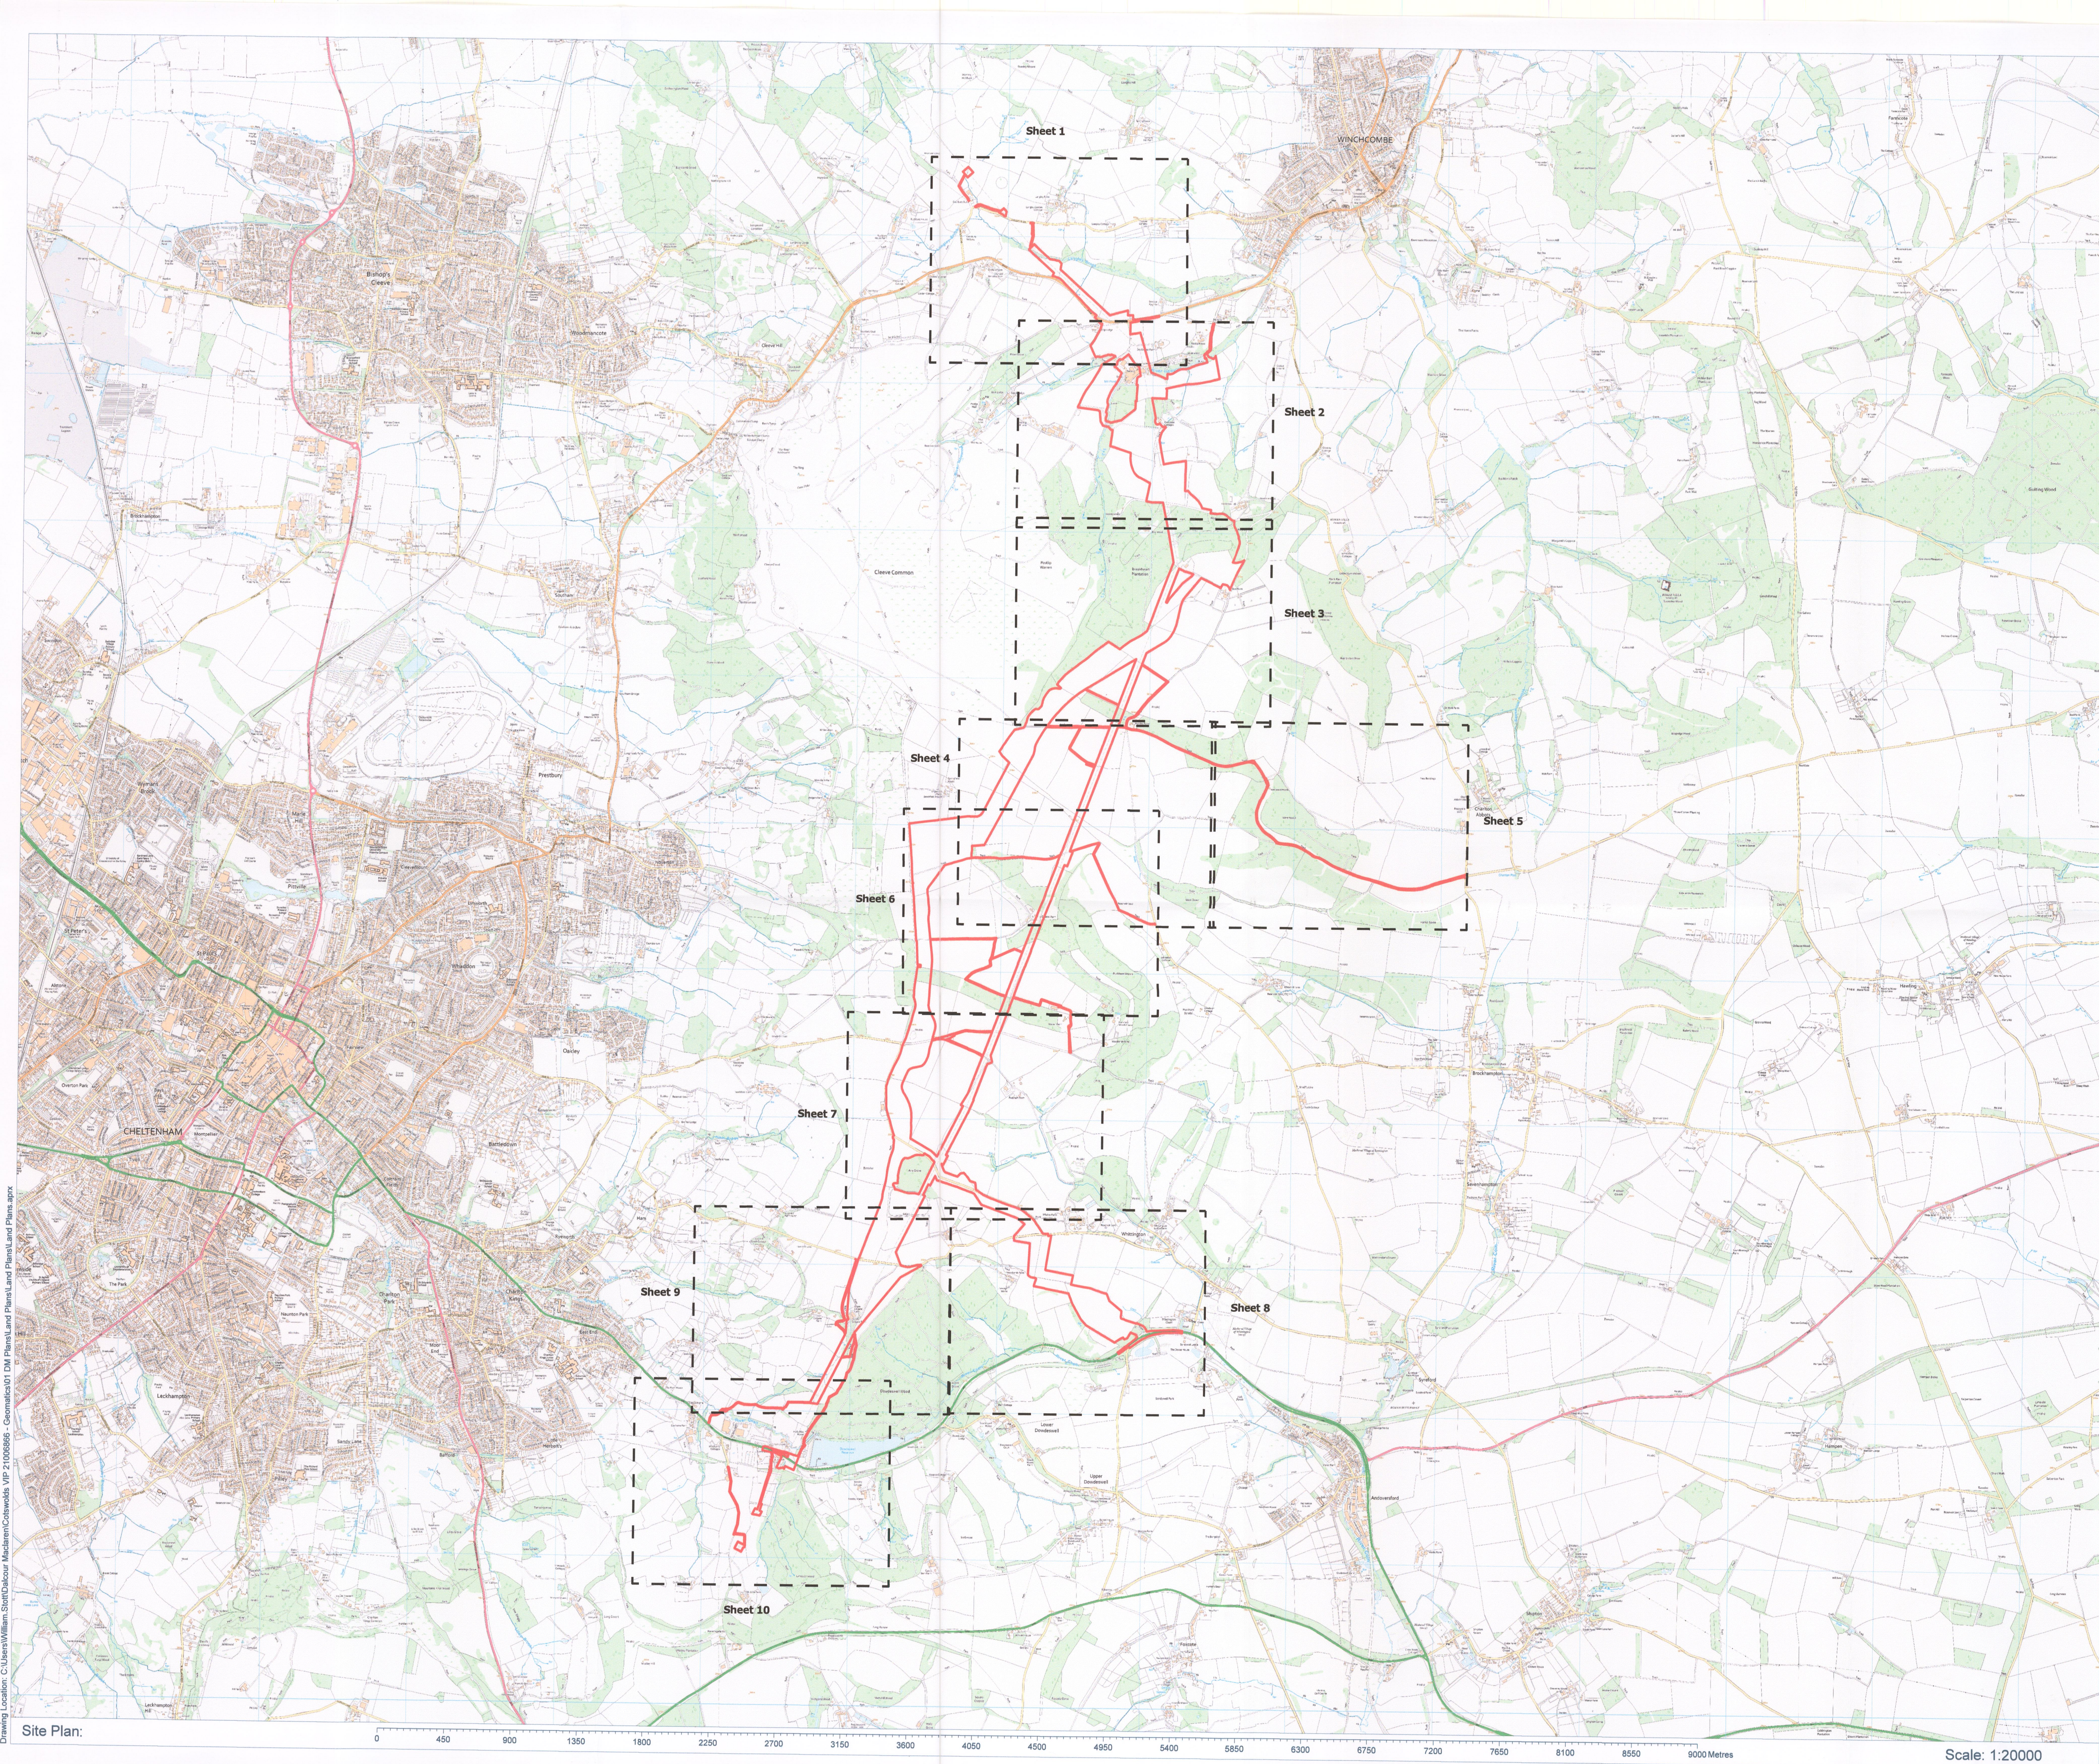

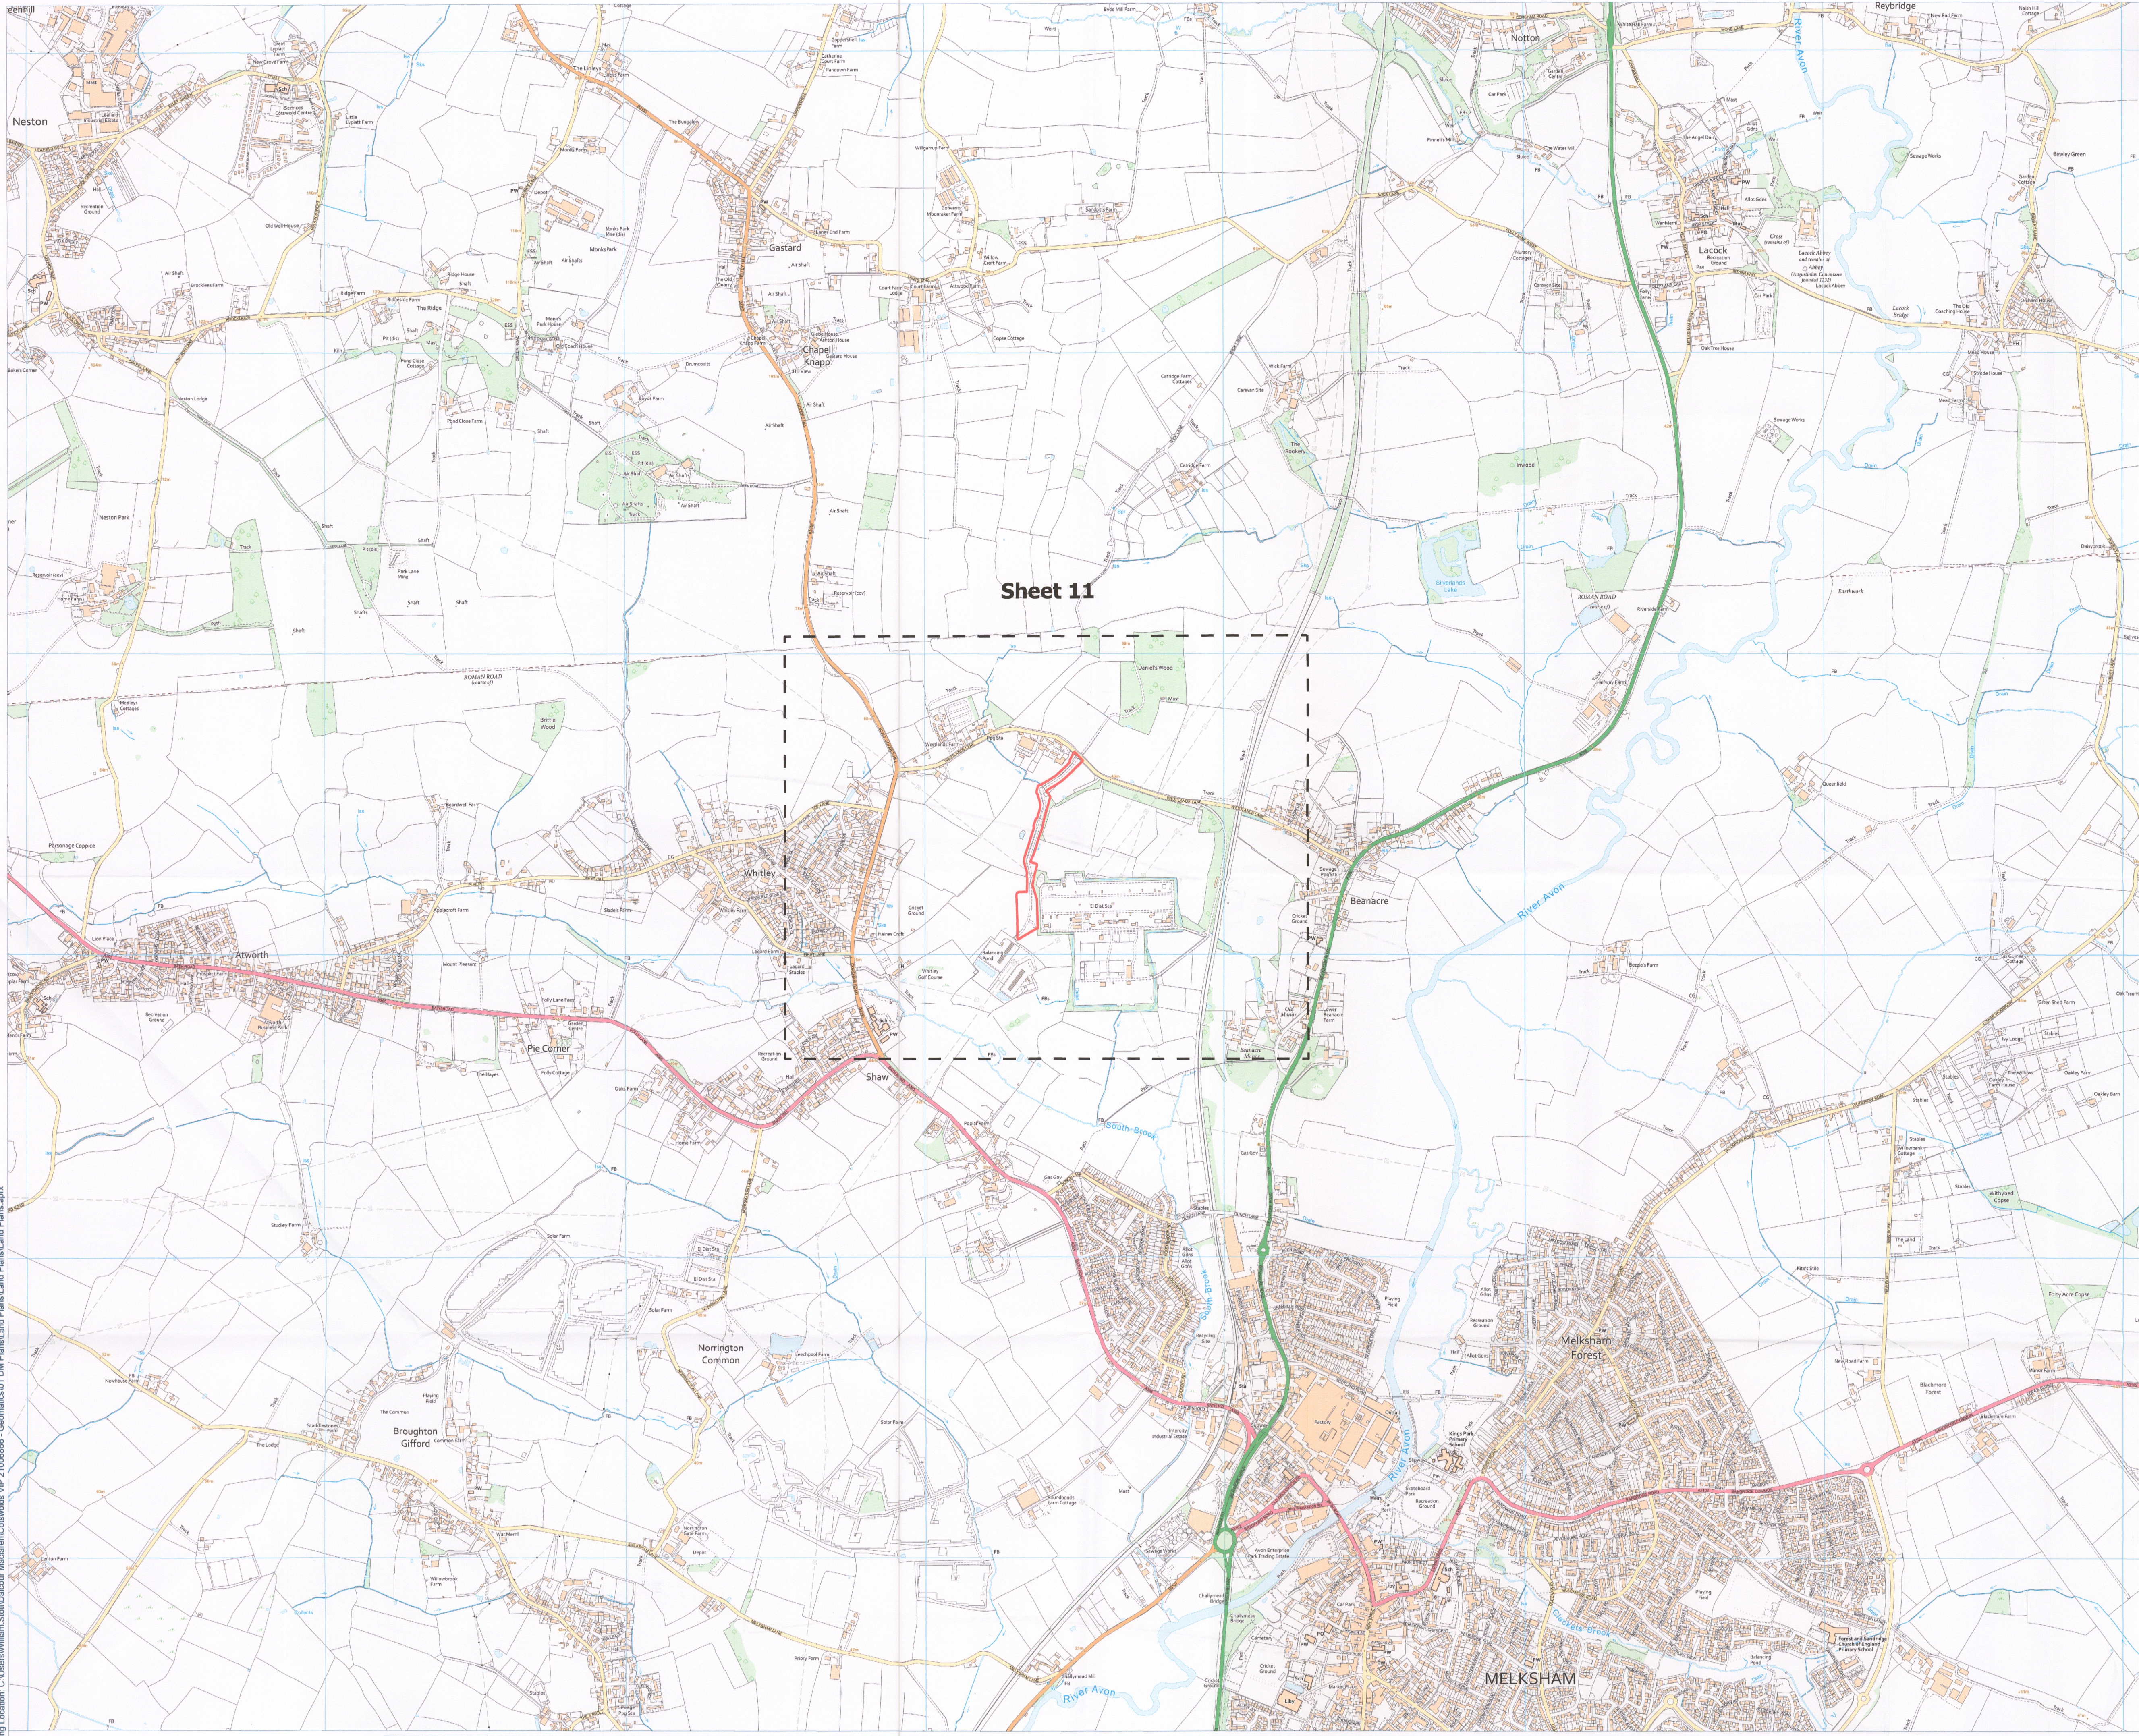

- Key:
- Sheet Extent
 - Order Limits

MEMBER OF THE BOARD SEALING COMMITTEE
NGT 13036

Notes:
08/06/2025



Coordinate System: British National Grid
Projection: Transverse Mercator
Datum: OSGB 1936

Location:
Westlands Lane, Melksham Without, Beanacre,
Wiltshire, SN12 7QQ

Coords: 389501, 166292

Scheme Name:
Cotswolds VIP

Drawing Name:
Map referred to in The National Grid Electricity
Transmission plc Cotswolds Visual Impact Provision
Compulsory Purchase Order 2025 - Land Plan Overview

Drawing No: 21006866_PLN_INFO_747.2_D

Rev	Date	Description
-	05.06.2024	First Issue
A	05.07.2024	Changes to Plots
B	23.09.2024	Changes to Plots
C	22.10.2024	Changes to Plots
D	27.03.2025	Changes to Plots

Drawn: AM/WS

Approved: DR

Sheet No: 2 of 13


Sheet Size: A1



nationalgrid

Plan produced on behalf of National Grid Electricity Distribution.
BASED UPON THE ORDNANCE SURVEY MAP WITH THE SANCTION
OF THE CONTROLLER OF HM STATIONERY OFFICE.
CROWN COPYRIGHT RESERVED. © OS LICENCE NO. 100024241

Location Plan

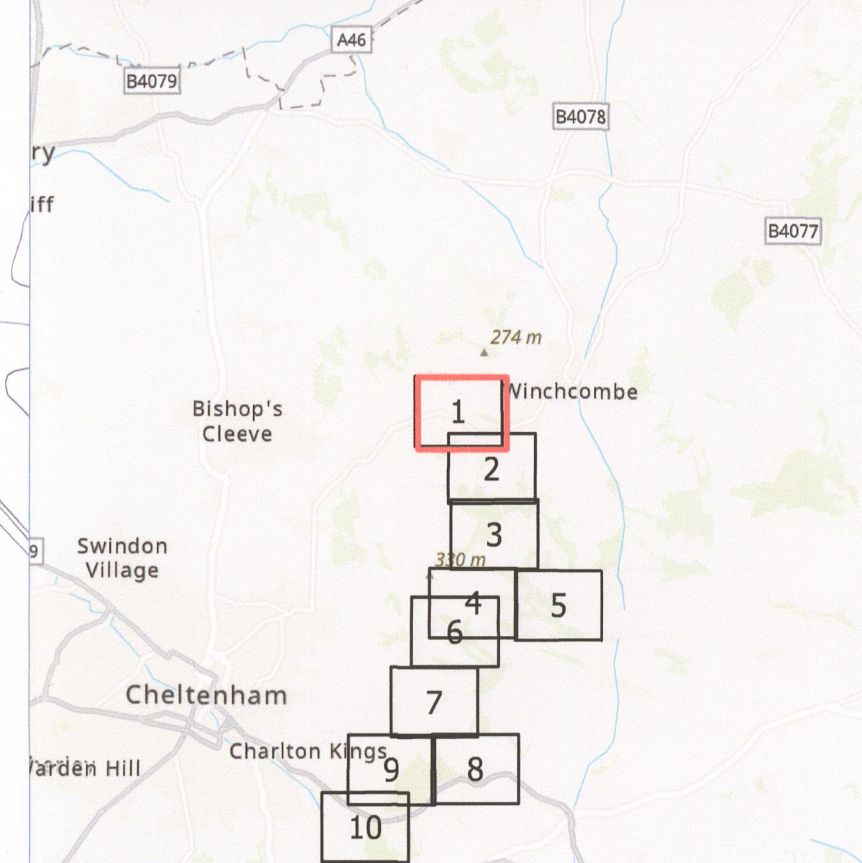

Key:

- Order Limits
- Land in respect of which rights are being sought
- Bridleway
- Public Footpath

08/04/2025

NET 13036

MEMBER OF THE BOARD SEALING COMMITTEE

Notes:

Coordinate System: British National Grid
Projection: Transverse Mercator
Datum: OSGB 1936

Location:
Cheltenham Road, Winchcombe, Langley,
Tewkesbury, Gloucestershire, GL54 5AG

Coords: 400349, 227839

Scheme Name:
Cotswolds VIP

Drawing Name:
Map referred to in The National Grid Electricity
Transmission plc Cotswolds Visual Impact Provision
Compulsory Purchase Order 2025 - Land Plan 1 of 11

Drawing No: 21006866_PLN_INFO_747.3_D

Rev	Date	Description
-	05.06.2024	First Issue
A	05.07.2024	Changes to Plots
B	23.09.2024	Changes to Plots
C	22.10.2024	Changes to Plots
D	27.03.2025	Changes to Plots

Drawn: AM/WS
Approved: DR
Sheet No: 3 of 13
Sheet Size: A1



nationalgrid


Plan produced on behalf of National Grid Electricity Distribution.
BASED UPON THE ORDNANCE SURVEY MAP WITH THE SANCTION
OF THE CONTROLLER OF HM STATIONERY OFFICE.
CROWN COPYRIGHT RESERVED. © OS LICENCE No. 100024241




Detail Plan Scale: 500

Detail Plan Scale: 500


Detail Plan Scale: 500

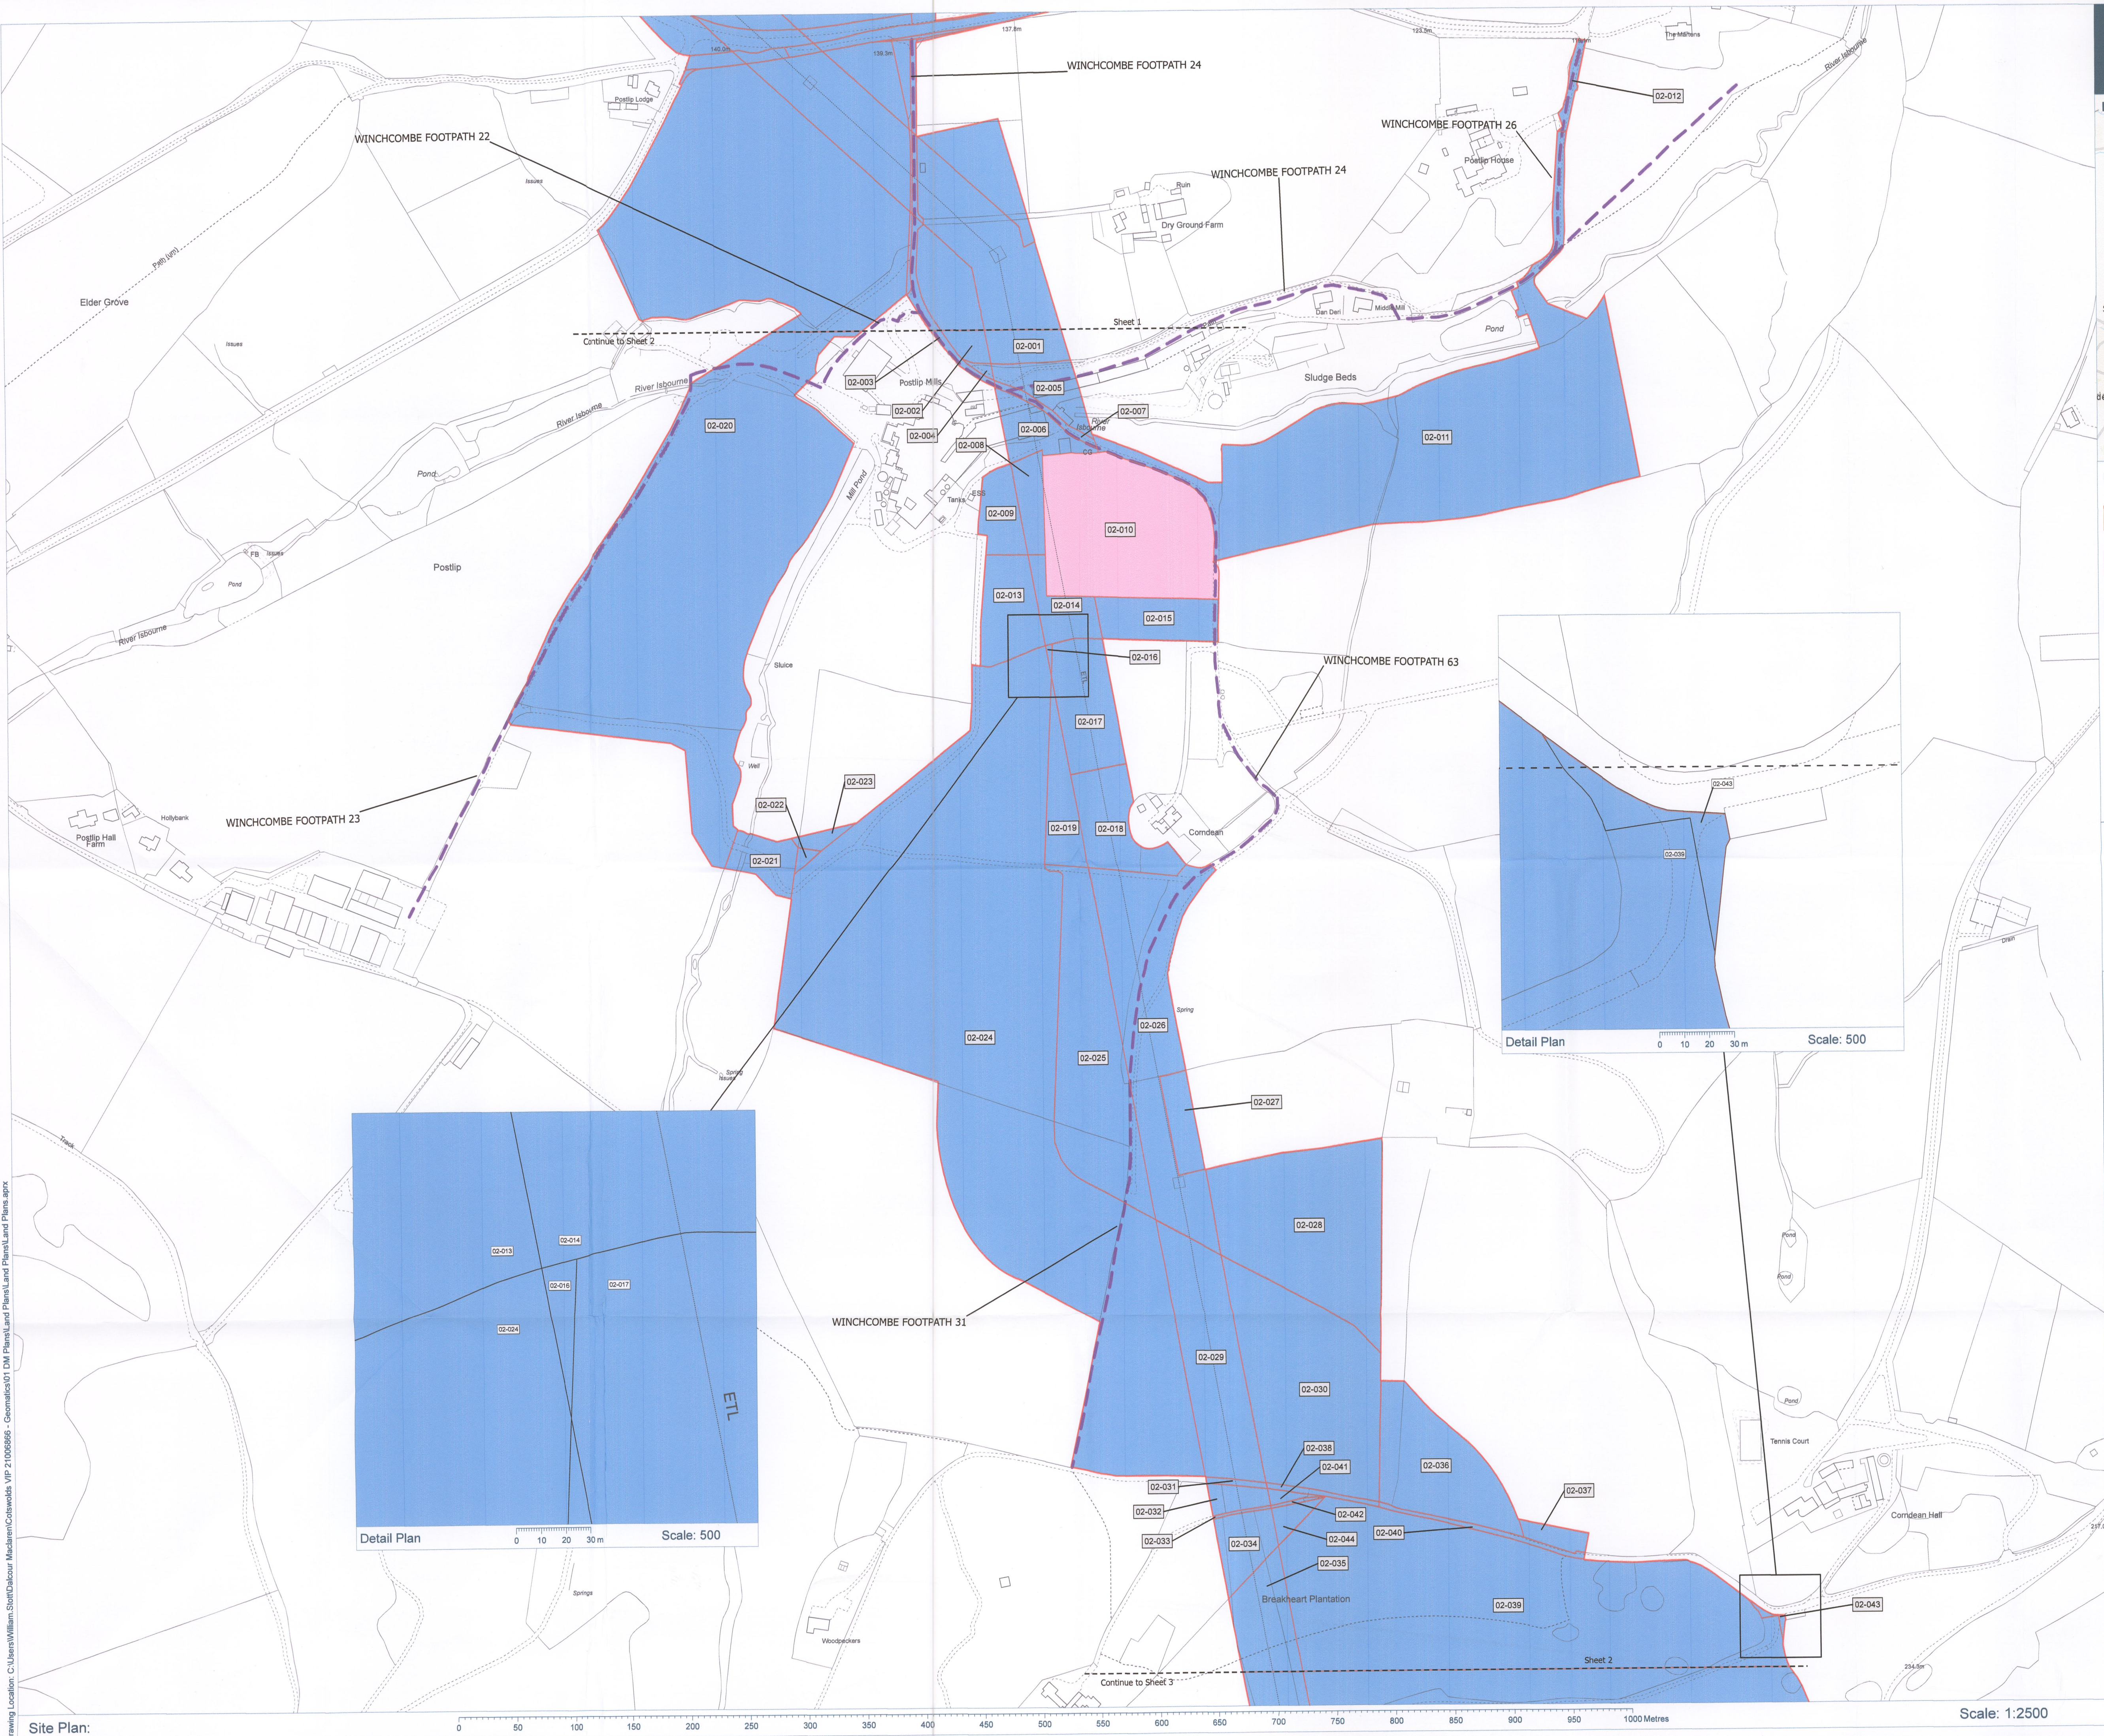


**DALCOUR
MACLAREN**

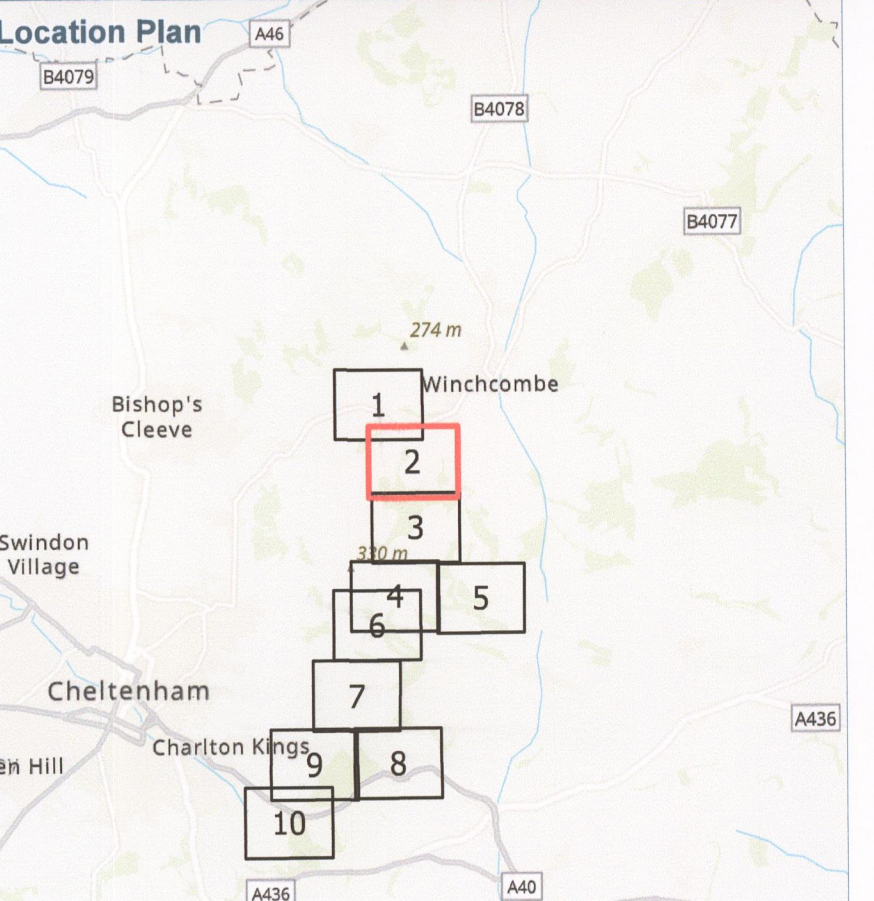Location Plan

Key:

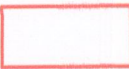-  Order Limits
-  Freehold Acquisition
-  Land in respect of which rights are being sought
-  Public Footpath

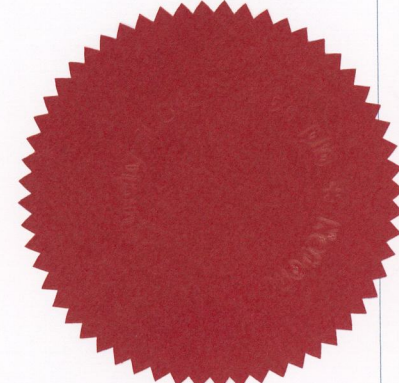

08/04/2025

MEMBER OF THE BOARD SEALING COMMITTEE

Net 18036

Notes:

Coordinate System: British National Grid
Projection: Transverse Mercator
Datum: OSGB 1936

Location:
Postlip Warren, Winchcombe, Tewkesbury,
Gloucestershire, GL54 5AQ

Coords: 400952, 226730

Scheme Name:
Cotswolds VIP

Drawing Name:
Map referred to in The National Grid Electricity
Transmission plc Cotswolds Visual Impact Provision
Compulsory Purchase Order 2025 - Land Plan 2 of 11

Drawing No: 21006866_PLN_INFO_747.4_D

Rev	Date	Description
-	05.06.2024	First Issue
A	05.07.2024	Changes to Plots
B	23.09.2024	Changes to Plots
C	22.10.2024	Changes to Plots
D	27.03.2025	Changes to Plots

Drawn:	AM/WS
Approved:	DR
Sheet No:	4 of 13
Sheet Size:	A1






Plan produced on behalf of National Grid Electricity Distribution.
BASED UPON THE ORDNANCE SURVEY MAP WITH THE SANCTION
OF THE CONTROLLER OF HM STATIONERY OFFICE.
CROWN COPYRIGHT RESERVED. © OS LICENCE No. 100024241

Drawing Location: C:\Users\William\OneDrive\Documents\Cotswolds VIP 21006866 - Geomatics\01 DM Plans\Land Plans\Land Plans.aprx

Site Plan:


Scale: 1:2500

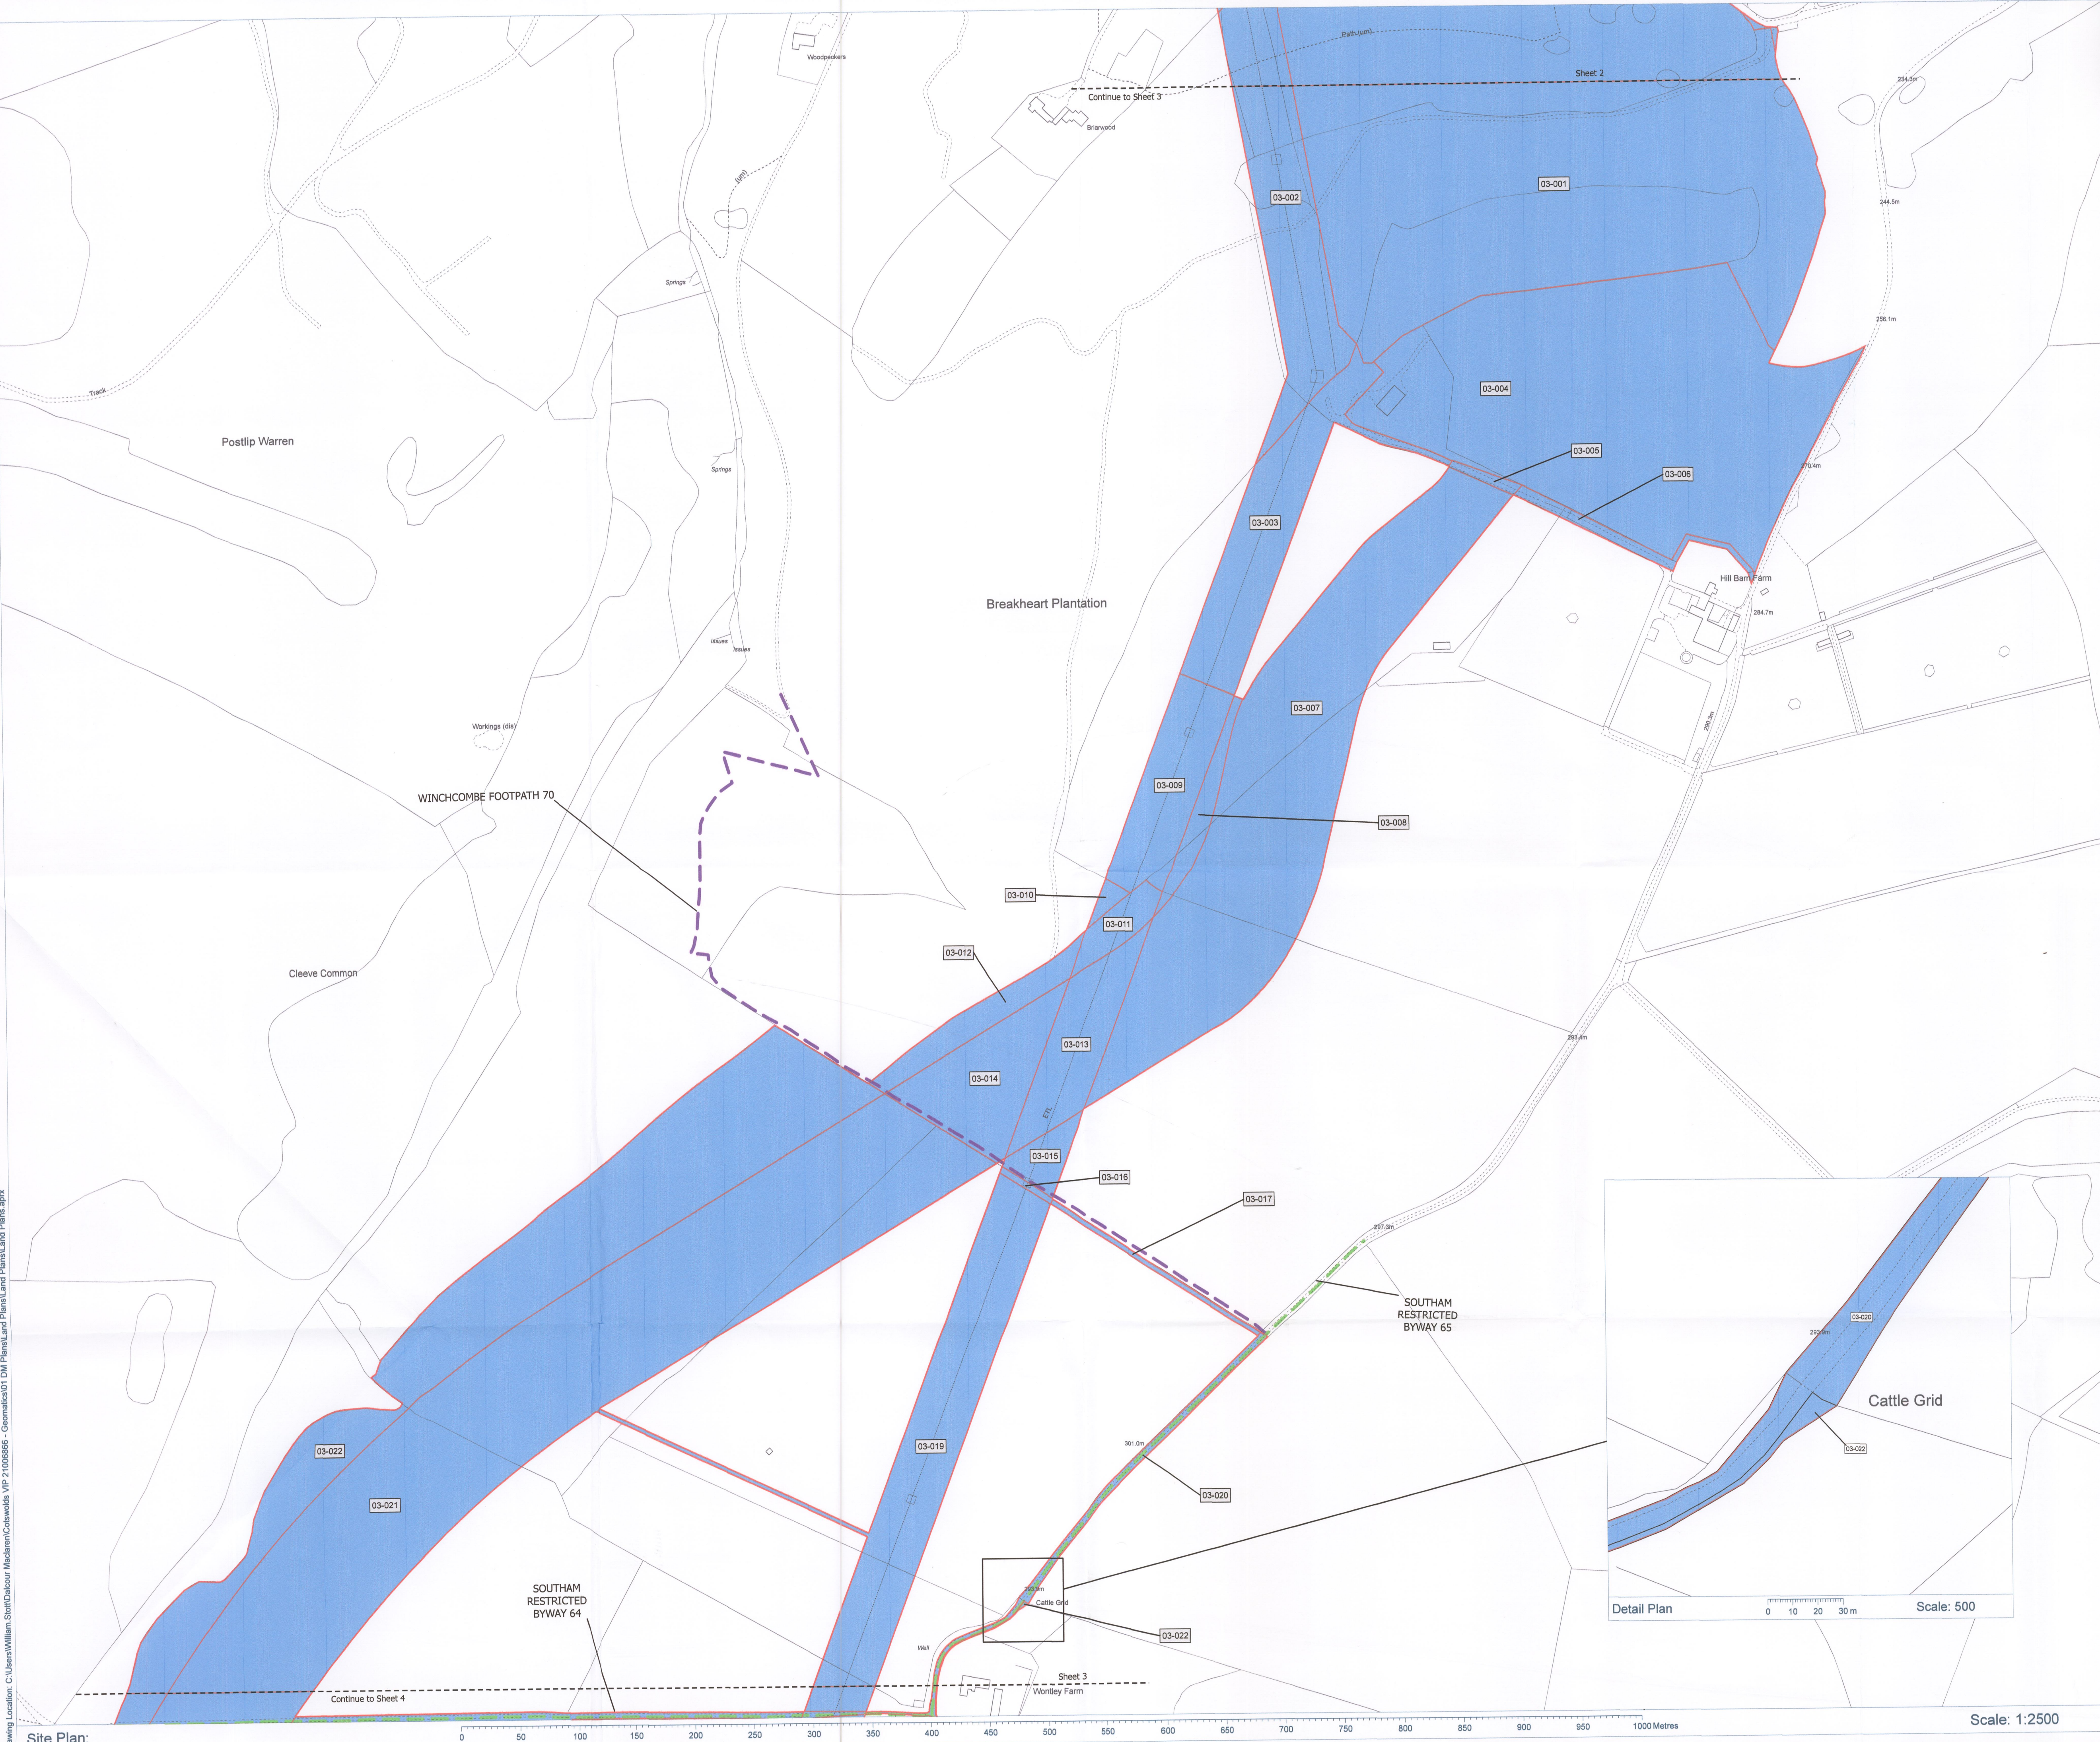



DALCOUR
MACLAREN

Location Plan

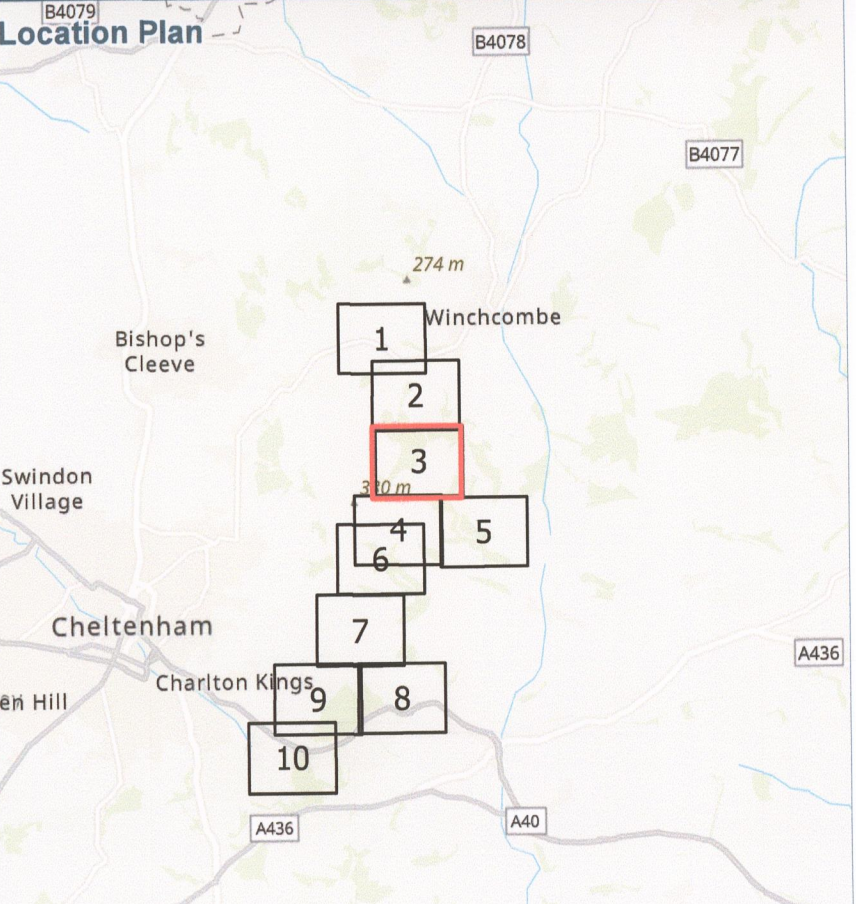

Key:

Order Limits

Land in respect of which rights are being sought

Bridleway

Public Footpath

Restricted Byway

Notes:

NGPT 13036

MEMBER OF THE BOARD SEALING COMMITTEE

Coordinate System: British National Grid
Projection: Transverse Mercator
Datum: OSGB 1936

Location:

Briarwood House, Winchcombe, Cheltenham,
Gloucestershire, GL54 5AN

Coords:

400952, 225391

Scheme Name:

Cotswolds VIP

Drawing Name:

Map referred to in The National Grid Electricity
Transmission plc Cotswolds Visual Impact Provision
Compulsory Purchase Order 2025 - Land Plan 3 of 11

Drawing No: 21006866_PLN_INFO_747.5_D

Rev	Date	Description
-	05.06.2024	First Issue
A	05.07.2024	Changes to Plots
B	23.09.2024	Changes to Plots
C	22.10.2024	Changes to Plots
D	27.03.2025	Changes to Plots

Drawn:

AM/WS

Approved:

DR

Sheet No:

5 of 13

Sheet Size:

A1




nationalgrid

Plan produced on behalf of National Grid Electricity Distribution.
BASED UPON THE ORDNANCE SURVEY MAP WITH THE SANCTION
OF THE CONTROLLER OF HM STATIONERY OFFICE.
CROWN COPYRIGHT RESERVED. © OS LICENCE No. 100024241

Scale: 1:2500


Detail Plan

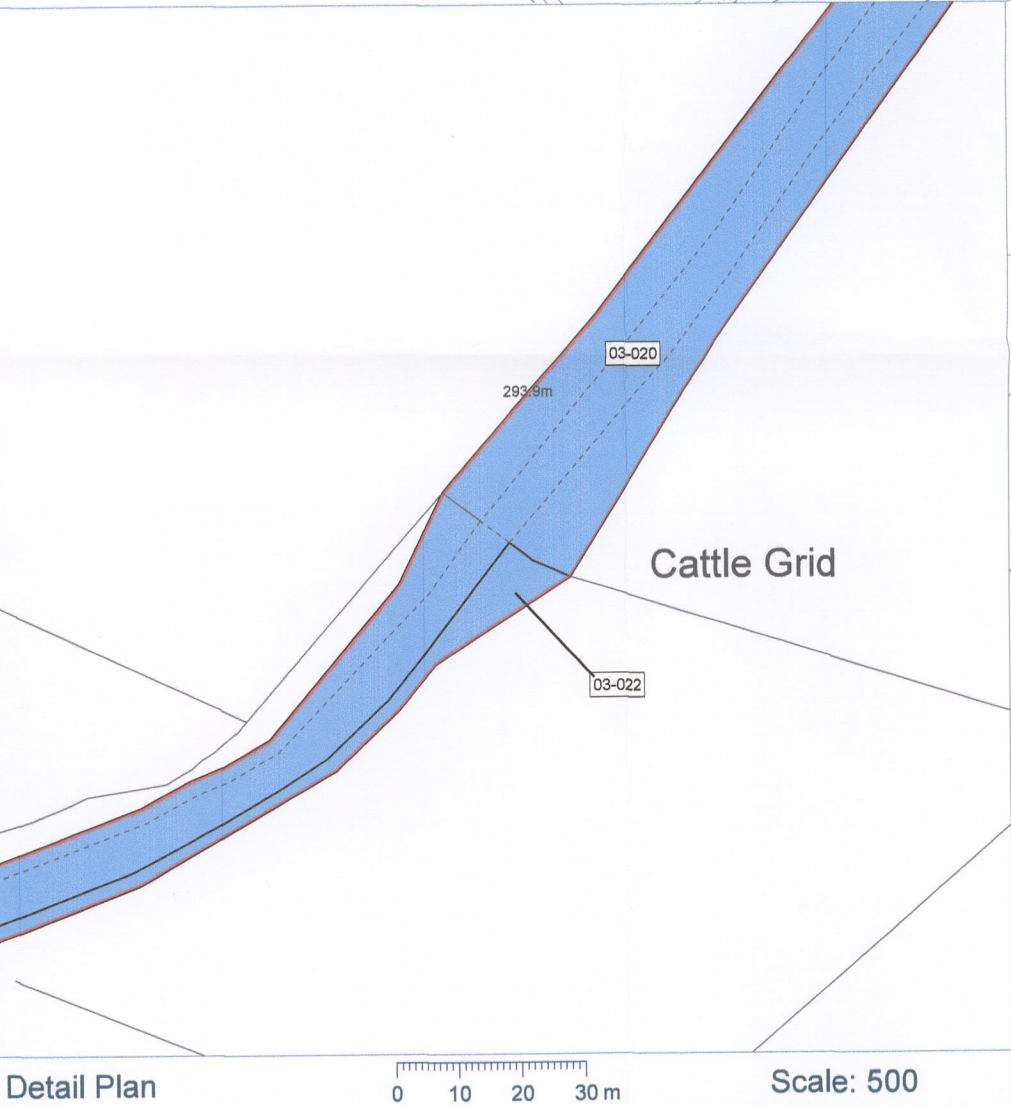

Scale: 500

Drawing Location: C:\Users\William.Stott\Documents\Projects\Cotswolds VIP 21006866 - Geomatics\01 DM Plans\Land Plans\Land Plans.aprx


Site Plan:

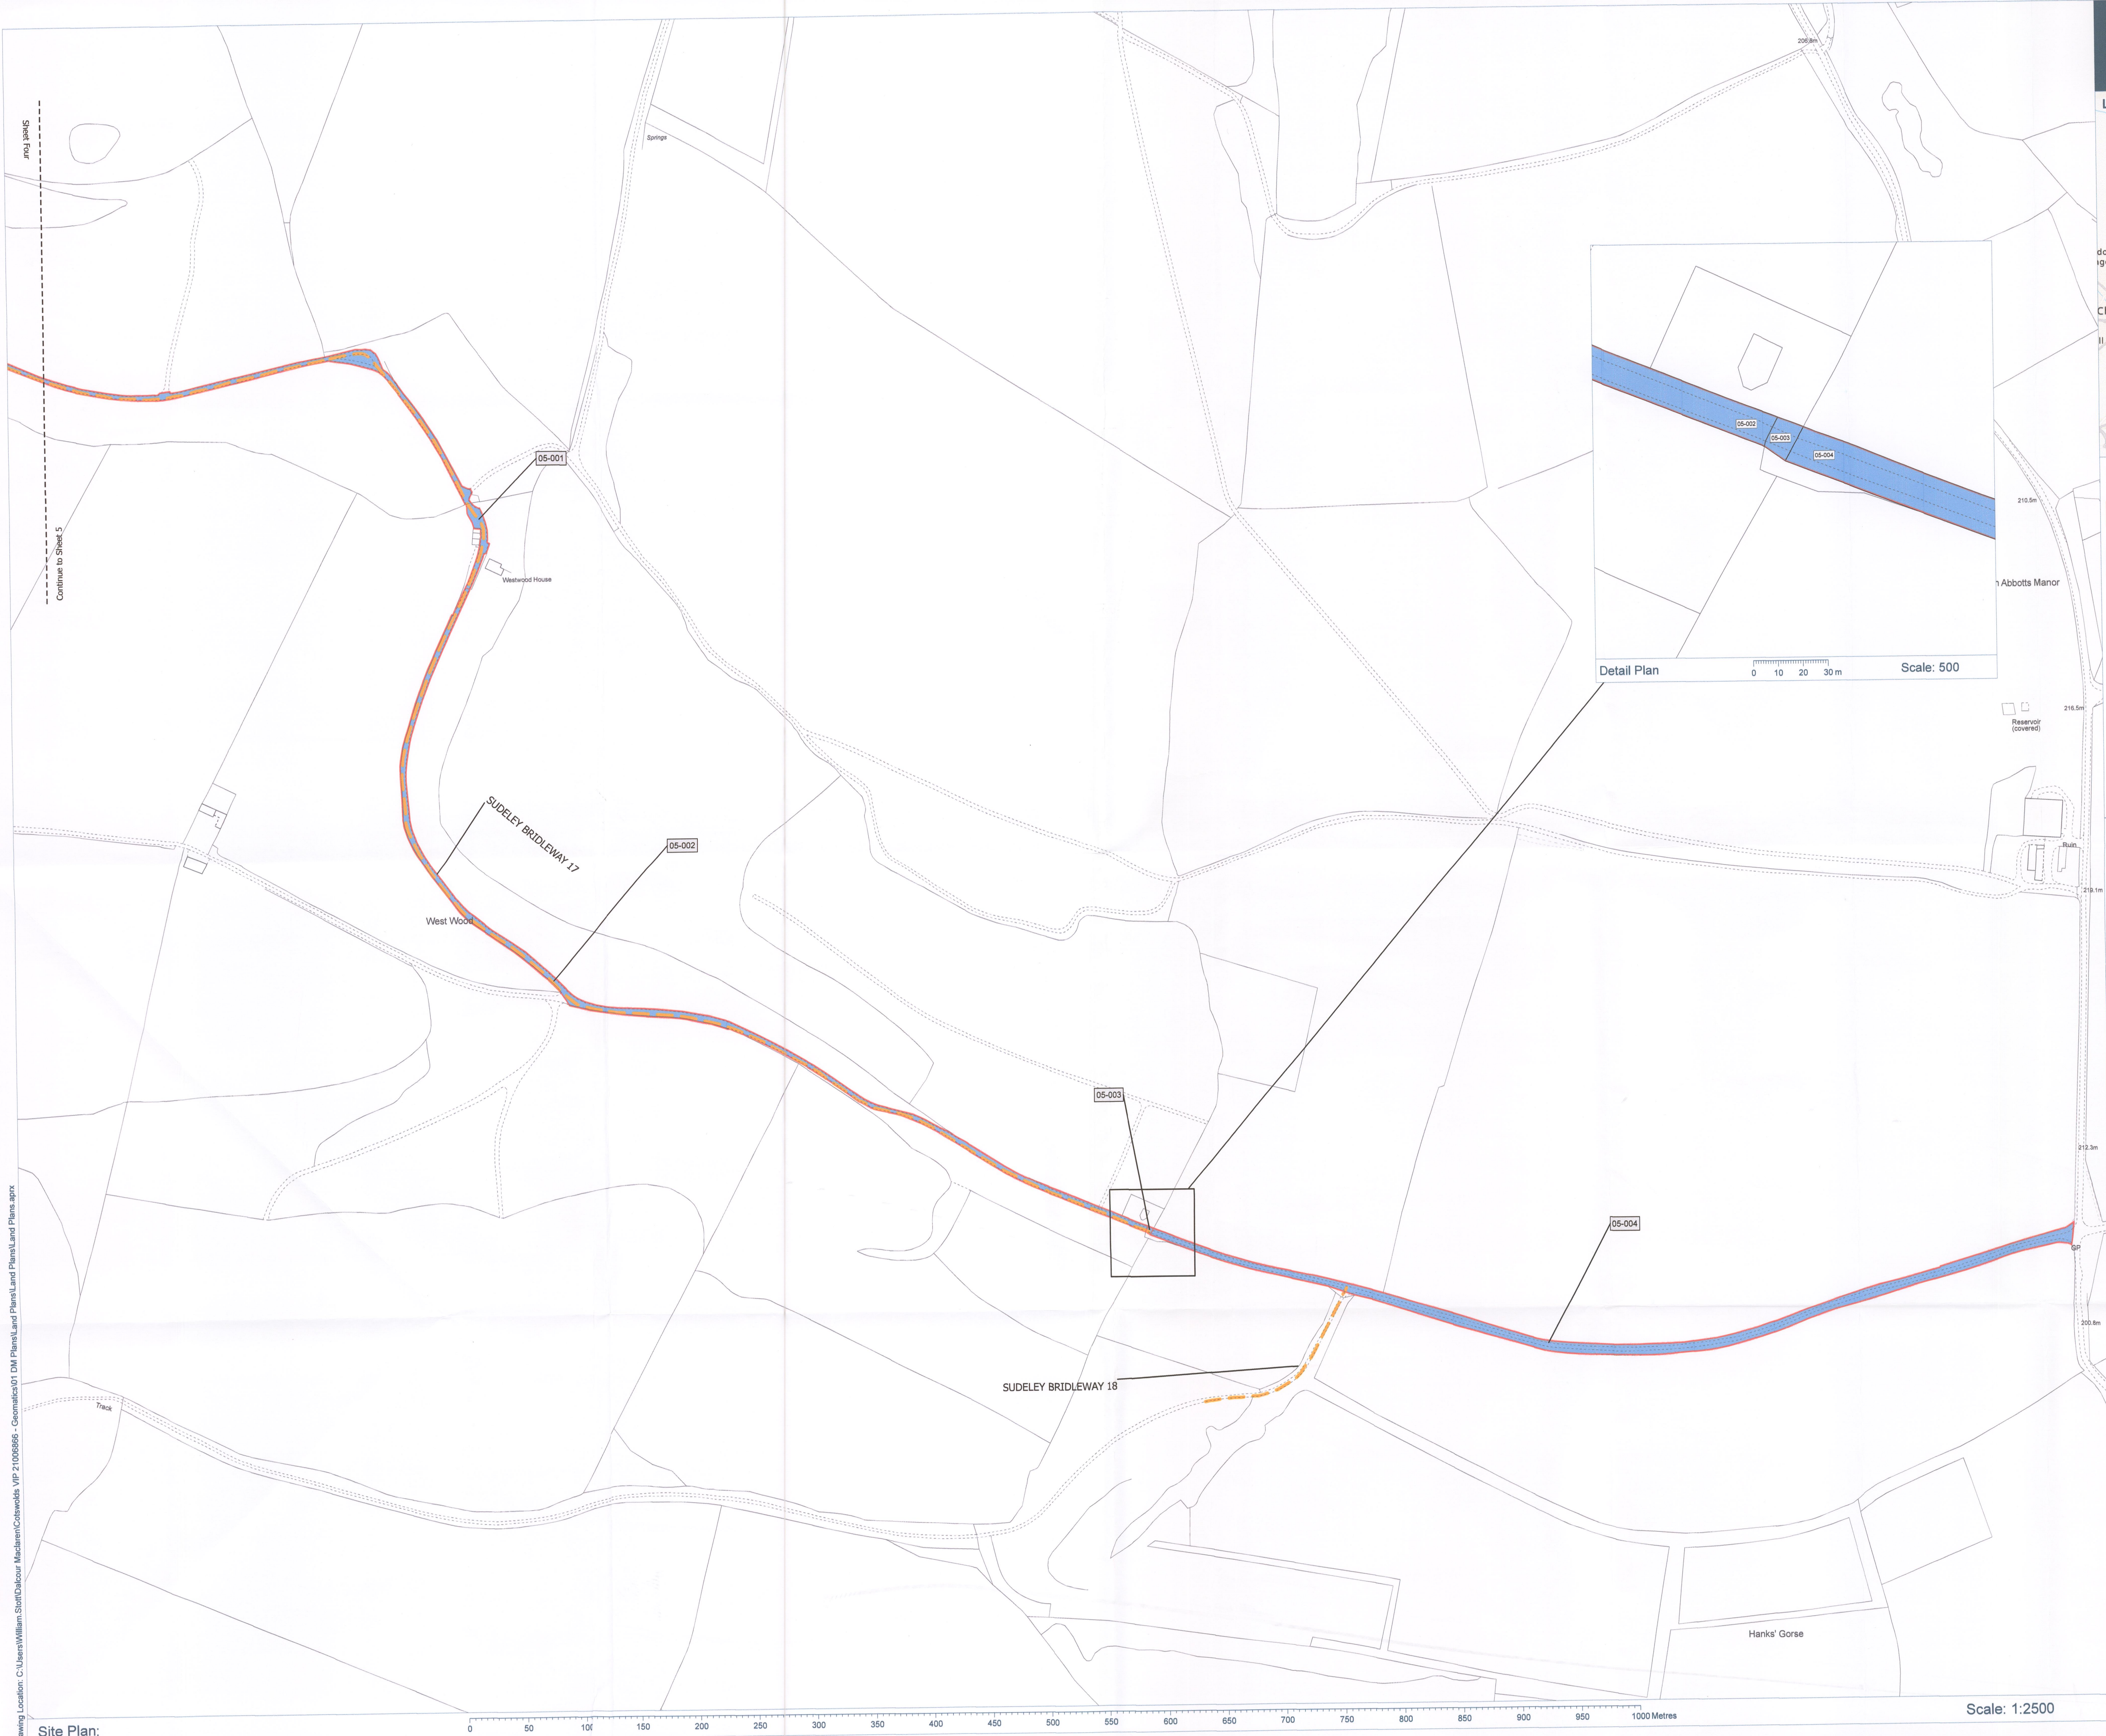



DALCOUR
MACLAREN

Location Plan

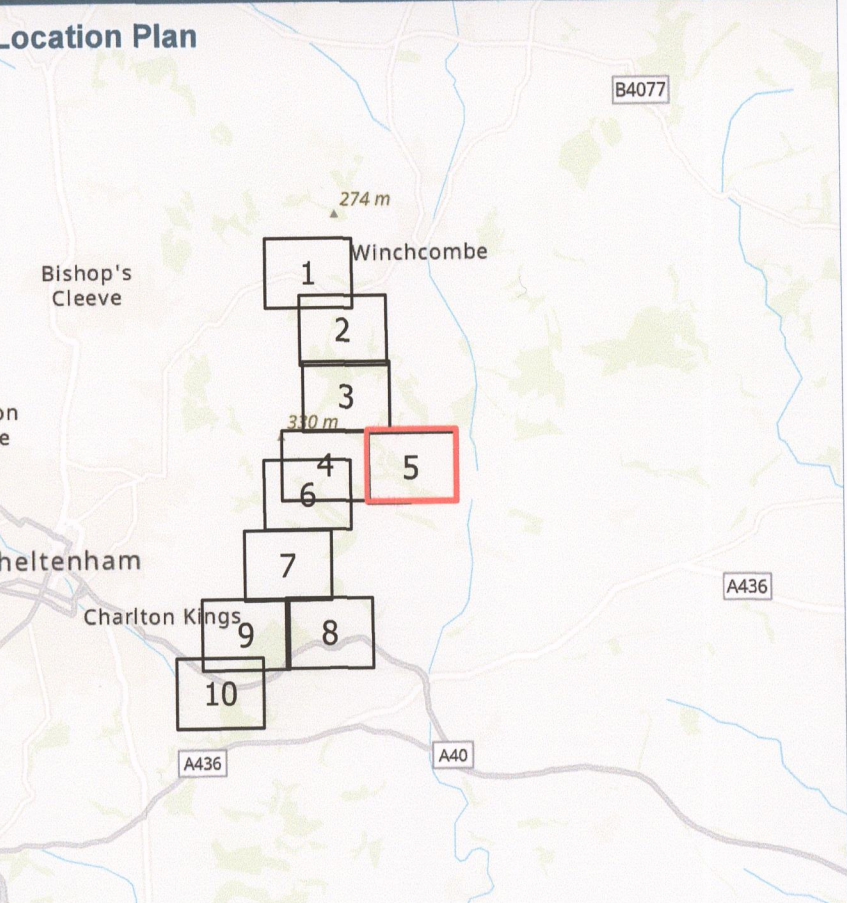

Key:

Order Limits

Land in respect of which rights are being sought

Bridleway

08/04/2025



NGCT 13036

Notes:

Coordinate System: British National Grid
Projection: Transverse Mercator
Datum: OSGB 1936

Location:
Sudeley, Charlton Abbots, Tewkesbury,
Gloucestershire, GL54 5TH

Coords: 402300, 224020

Scheme Name:
Cotswolds VIP

Drawing Name:
Map referred to in The National Grid Electricity
Transmission plc Cotswolds Visual Impact Provision
Compulsory Purchase Order 2025 - Land Plan 5 of 11

Drawing No: 21006866_PLN_INFO_747.7_D

Rev	Date	Description
-	05.06.2024	First Issue
A	05.07.2024	Changes to Plots
B	23.09.2024	Changes to Plots
C	22.10.2024	Changes to Plots
D	27.03.2025	Changes to Plots

Drawn: AM/WS

Approved: DR

Sheet No: 6 of 13

Sheet Size: A1



nationalgrid

Plan produced on behalf of National Grid Electricity Distribution.
BASED UPON THE ORDNANCE SURVEY MAP WITH THE SANCTION
OF THE CONTROLLER OF HM STATIONERY OFFICE.
CROWN COPYRIGHT RESERVED. © OS LICENCE No. 100024241

Drawing Location: C:\Users\William.Stott\Documents\Cotswolds VIP 21006866 - Geomatics\01 DM Plans\Land Plans\Land Plans.aprx

Site Plan:

Scale: 1:2500



NGET 13036

Notes:

MEMBER OF THE BOARD SEALING COMMITTEE

Coordinate System: British National Grid
Projection: Transverse Mercator
Datum: OSGB 1936

Location:
Padcombe Bottom, Tewkesbury, Gloucestershire,
GL54 5AN

Coords:	400576, 224021
---------	----------------

Scheme Name:
Cotswolds VIP

Drawing Name:
Map referred to in The National Grid Electricity
Transmission plc Cotswolds Visual Impact Provision
Compulsory Purchase Order 2025 - Land Plan 4 of 11

Drawing No: 21006866_PLN_INFO_747.6_D

Drawn:	AM/WS
Approved:	DR
Sheet No:	7 of 13
Sheet Size:	A1




Plan produced on behalf of National Grid Electricity Distribution.
 BASED UPON THE ORDINANCE SURVEY MAP WITH THE SANCTION
 OF THE CONTROLLER OF HM STATIONERY OFFICE.
 CROWN COPYRIGHT RESERVED. © OS LICENCE No. 100024241




Scale: 1:2500

Drawing Location: C:\Users\William.Stott\Documents\DM Plans\Land Plans\Land Plans.sprz

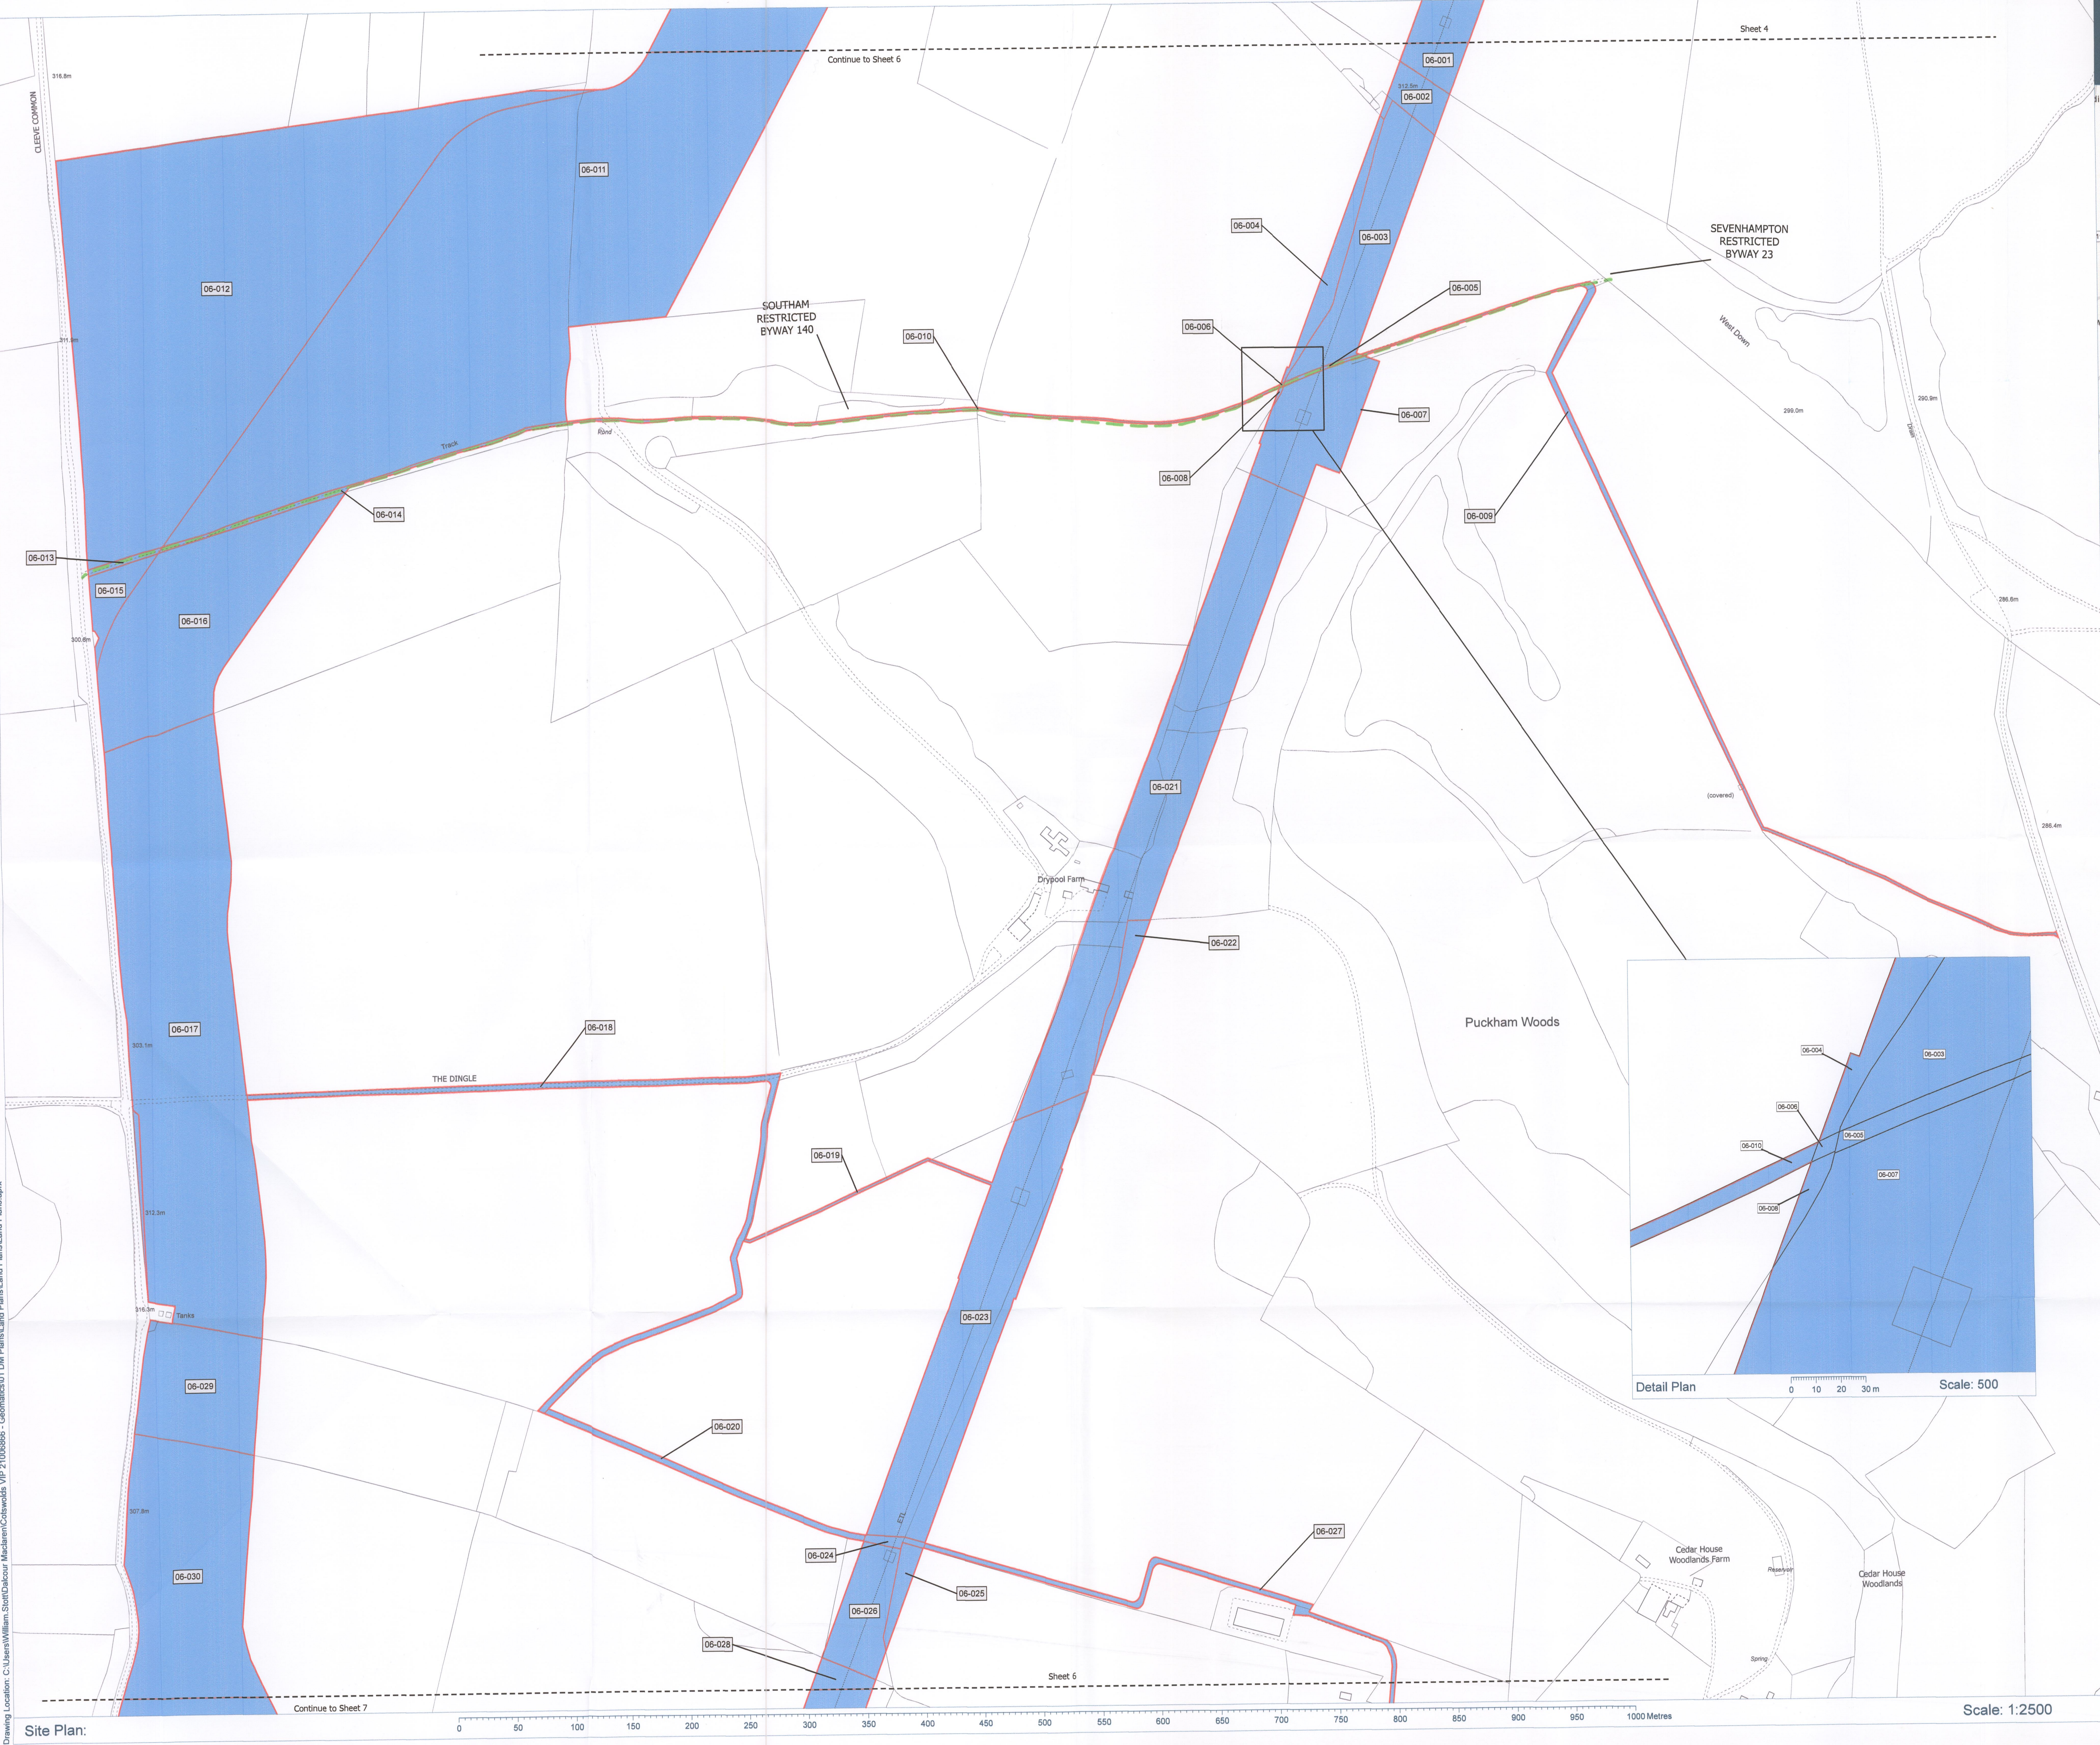

**DALCOUR
MACLAREN**

Location Plan

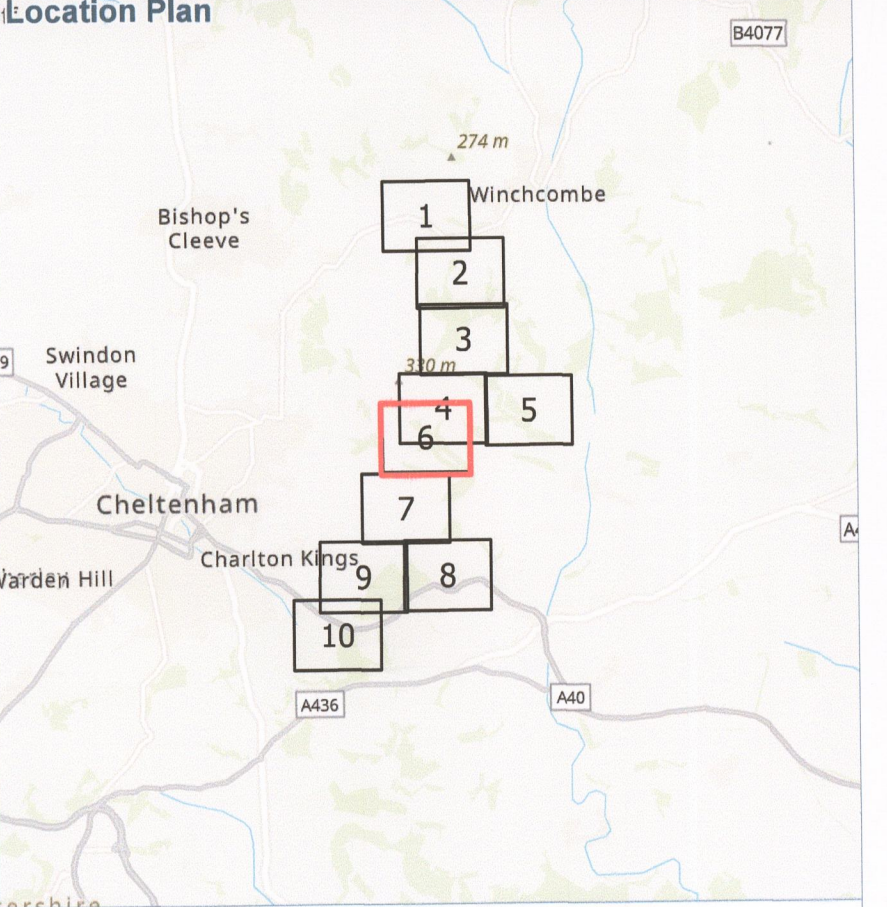

Key:

-  Order Limits
-  Land in respect of which rights are being sought
-  Restricted Byway

NGT
08/04/2025

NGT 13036

MEMBER OF THE BOARD SEALING COMMITTEE

Notes:

Coordinate System: British National Grid
Projection: Transverse Mercator
Datum: OSGB 1936

Location:
Noverton Lane, Tewkesbury, Gloucestershire,
GL54 4EU

Coords: 400201, 223413

Scheme Name:
Cotswolds VIP

Drawing Name:
Map referred to in The National Grid Electricity
Transmission plc Cotswolds Visual Impact Provision
Compulsory Purchase Order 2025 - Land Plan 6 of 11

Drawing No: 21006866_PLN_INFO_747.8_D

Rev	Date	Description
-	05.06.2024	First Issue
A	05.07.2024	Changes to Plots
B	23.09.2024	Changes to Plots
C	22.10.2024	Changes to Plots
D	27.03.2025	Changes to Plots

Drawn:	AM/WS
Approved:	DR
Sheet No:	8 of 13
Sheet Size:	A1




nationalgrid

Plan produced on behalf of National Grid Electricity Distribution.
BASED UPON THE ORDNANCE SURVEY MAP WITH THE SANCTION
OF THE CONTROLLER OF HM STATIONERY OFFICE.
CROWN COPYRIGHT RESERVED. © OS LICENCE No. 100024241


Site Plan:

Scale: 1:2500

Drawing Location: C:\Users\William.Stott\Documents\Plans\Land Plans\Land Plans\Plans\Plans.aprx

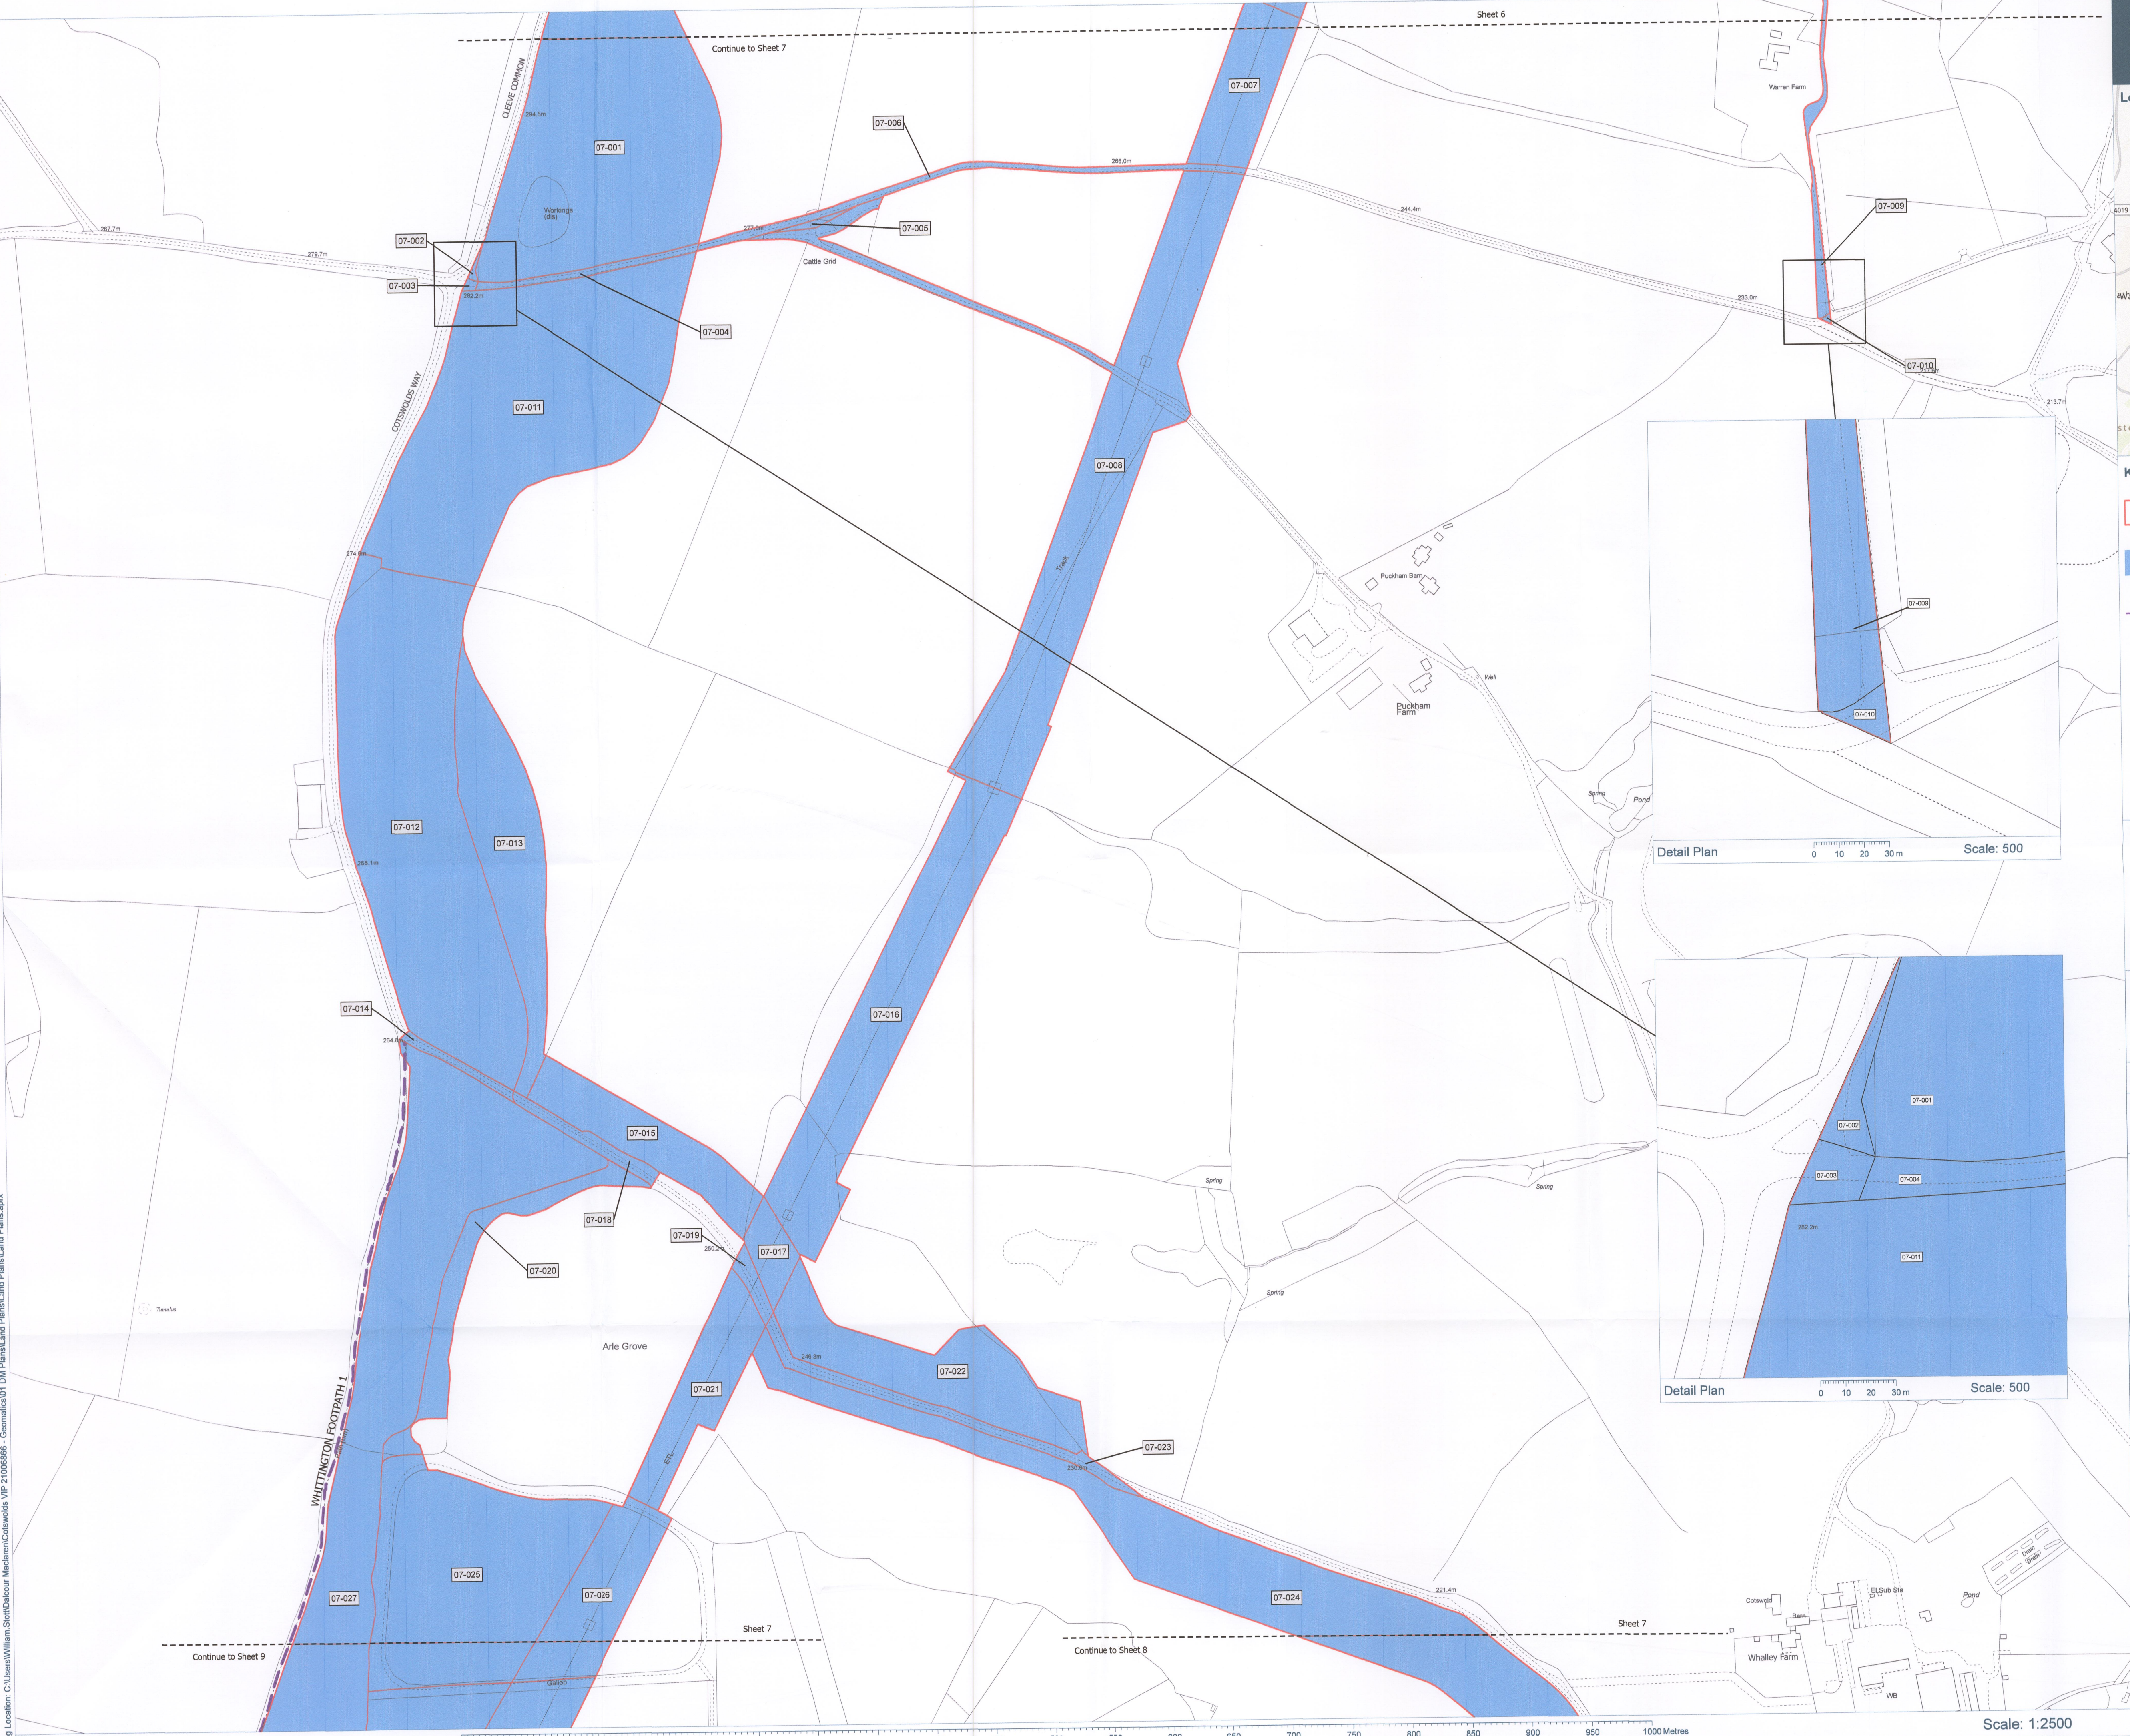

**DALCOUR
MACLAREN**

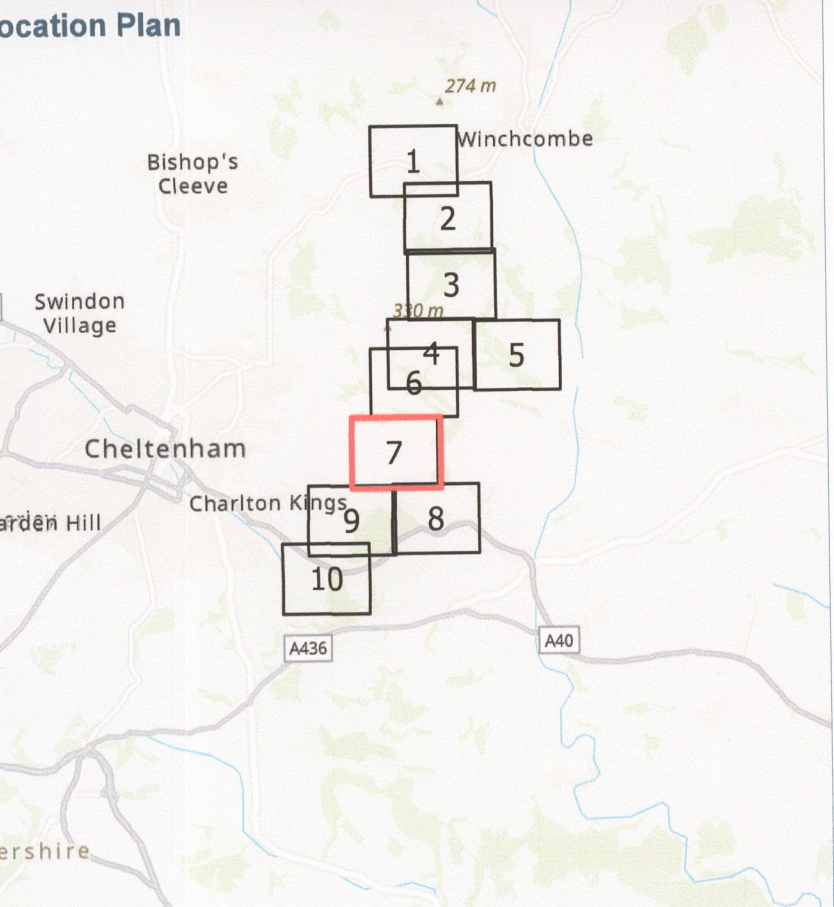Location Plan

Key:

-  Order Limits
-  Land in respect of which rights are being sought
-  Public Footpath


08/04/2025

MEMBER OF THE BOARD SEALING COMMITTEE
NGT 13036

Notes:

Coordinate System: British National Grid
Projection: Transverse Mercator
Datum: OSGB 1936

Location:
Cotswold District, Gloucestershire, GL54 4EY

Coords: 399832, 222018

Scheme Name:
Cotswolds VIP

Drawing Name:
Map referred to in The National Grid Electricity Transmission plc Cotswolds Visual Impact Provision Compulsory Purchase Order 2025 - Land Plan 7 of 11

Drawing No: 21006866_PLN_INFO_747.9_D

Rev	Date	Description
-	05.06.2024	First Issue
A	05.07.2024	Changes to Plots
B	23.09.2024	Changes to Plots
C	22.10.2024	Changes to Plots
D	27.03.2025	Changes to Plots


Drawn:	AM/WS	
Approved:	DR	
Sheet No:	9 of 13	
Sheet Size:	A1	



Plan produced on behalf of National Grid Electricity Distribution.
BASED UPON THE ORDNANCE SURVEY MAP WITH THE SANCTION
OF THE CONTROLLER OF HM STATIONERY OFFICE.
CROWN COPYRIGHT RESERVED. © OS LICENCE No. 100024241

Scale: 1:2500

Location Plan

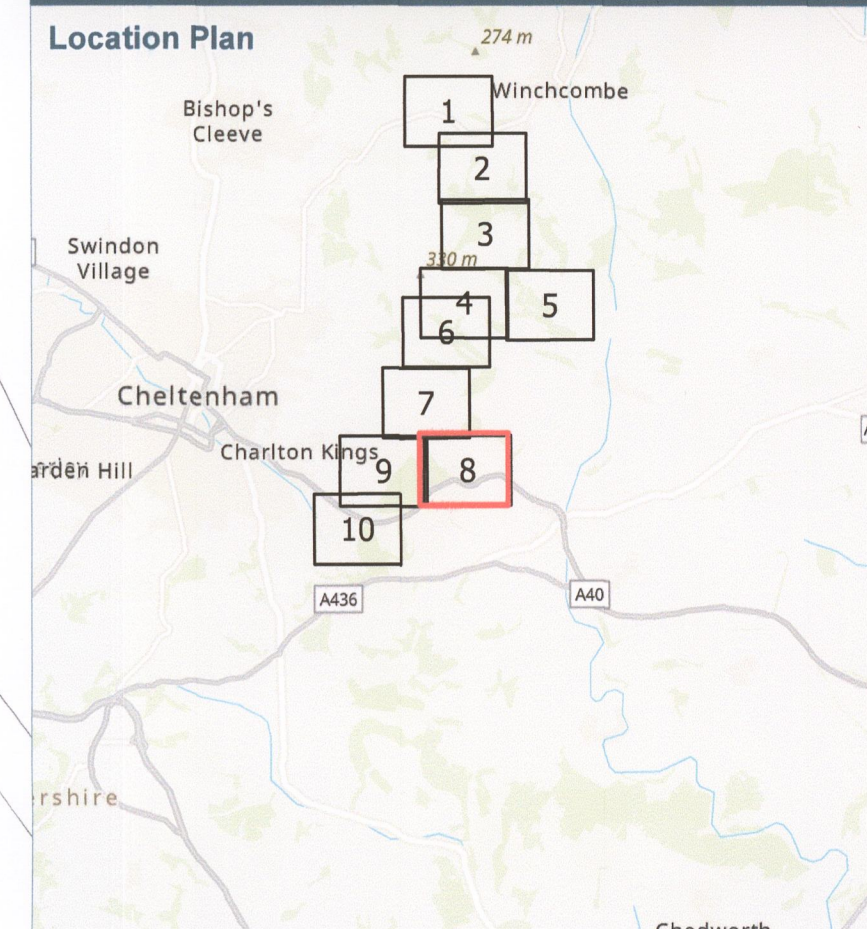

Key:

- Order Limits
- Land in respect of which rights are being sought
- Public Footpath

08/04/2025

NGR 13036

MEMBER OF THE BOARD SEALING COMMITTEE

Notes:

Coordinate System: British National Grid
Projection: Transverse Mercator
Datum: OSGB 1936

Location:
A40, Dowdeswell, Cotswold District,
Gloucestershire, GL54 4EY

Coords: 400546, 220695

Scheme Name:
Cotswolds VIP

Drawing Name:
Map referred to in The National Grid Electricity
Transmission plc Cotswolds Visual Impact Provision
Compulsory Purchase Order 2025 - Land Plan 8 of 11

Drawing No: 21006866_PLN_INFO_747.10_D


Rev	Date	Description
-	05.06.2024	First Issue
A	05.07.2024	Changes to Plots
B	23.09.2024	Changes to Plots
C	22.10.2024	Changes to Plots
D	27.03.2025	Changes to Plots

Drawn: AM/WS
Approved: DR
Sheet No: 10 of 13
Sheet Size: A1




nationalgrid

Plan produced on behalf of National Grid Electricity Distribution.
BASED UPON THE ORDNANCE SURVEY MAP WITH THE SANCTION
OF THE CONTROLLER OF HM STATIONERY OFFICE.
CROWN COPYRIGHT RESERVED. © OS LICENCE No. 100024241

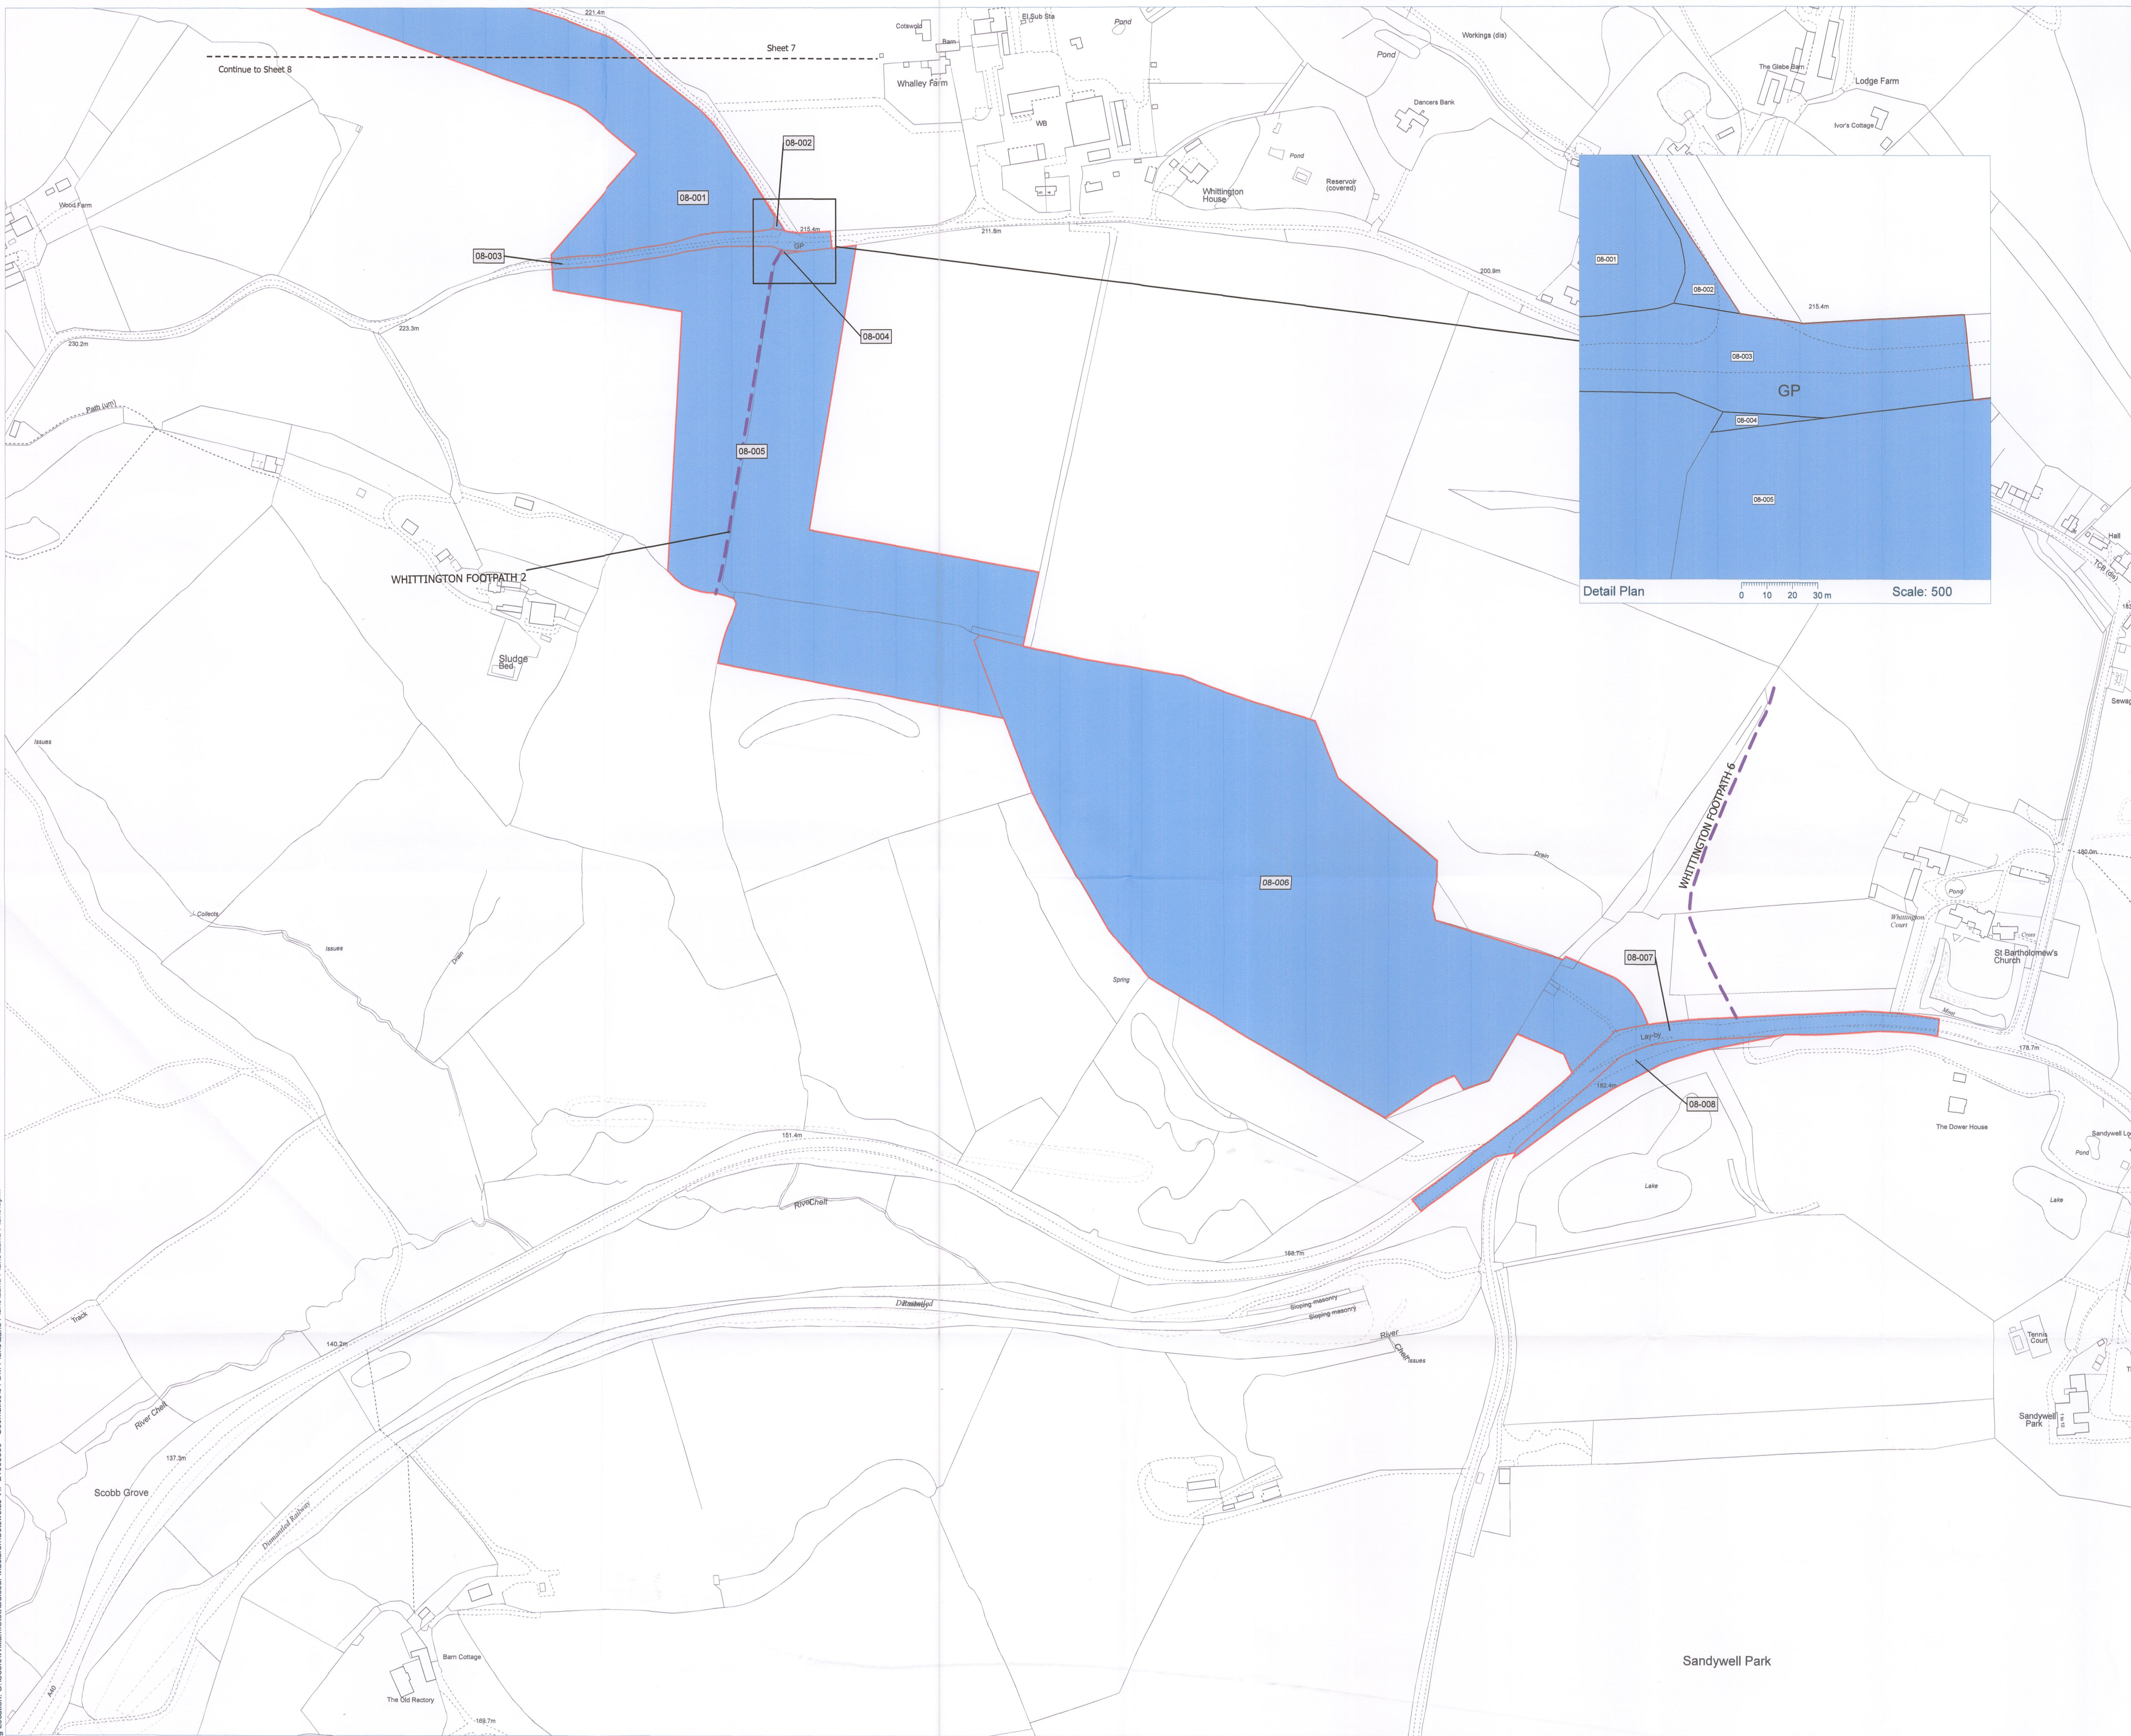

Location Plan

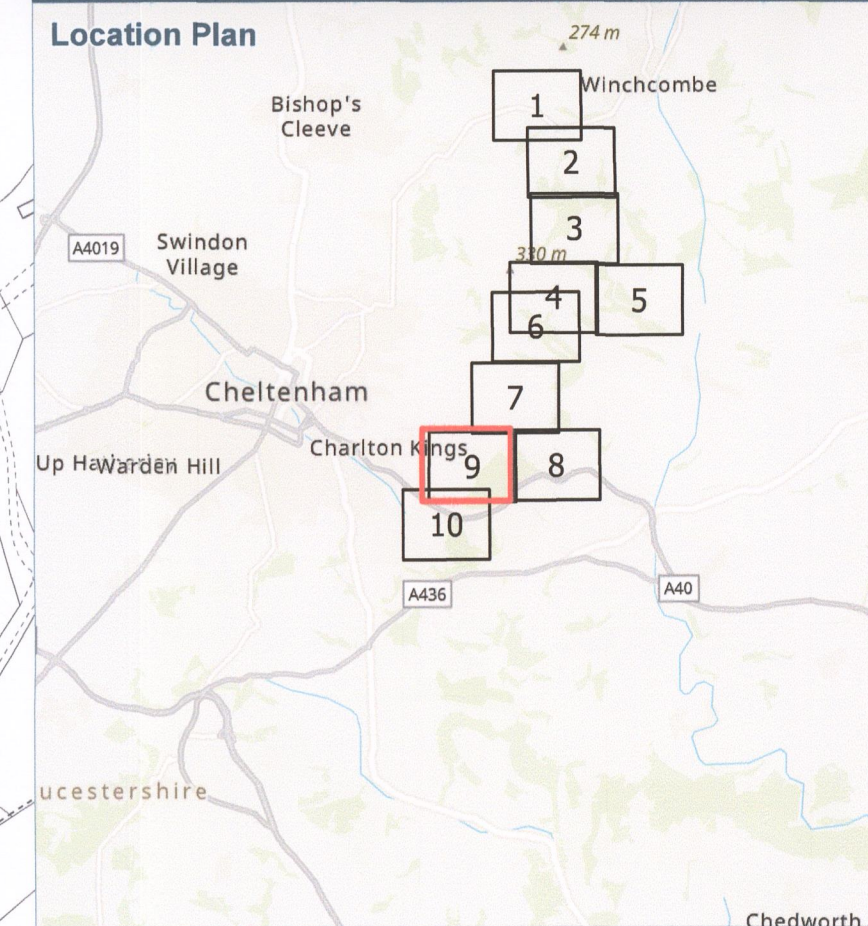

Key:

- Order Limits
- Freehold Acquisition
- Land in respect of which rights are being sought
- Public Footpath

08/04/2025

NGR 13036

MEMBER OF THE BOARD SEALING COMMITTEE

Notes:

Coordinate System: British National Grid
Projection: Transverse Mercator
Datum: OSGB 1936

Location:
Dowdeswell, Whittington, Gloucestershire, GL54 4EZ

Coords: 398802, 220688

Scheme Name:
Cotswolds VIP

Drawing Name:
Map referred to in The National Grid Electricity
Transmission plc Cotswolds Visual Impact Provision
Compulsory Purchase Order 2025 - Land Plan 9 of 11

Drawing No: 21006866_PLN_INFO_747.11_D


Rev	Date	Description
-	05.06.2024	First Issue
A	05.07.2024	Changes to Plots
B	23.09.2024	Changes to Plots
C	22.10.2024	Changes to Plots
D	27.03.2025	Changes to Plots

Drawn:	AM/WS
Approved:	DR
Sheet No:	11 of 13
Sheet Size:	A1



nationalgrid


Plan produced on behalf of National Grid Electricity Distribution.
BASED UPON THE ORDNANCE SURVEY MAP WITH THE SANCTION
OF THE CONTROLLER OF HM STATIONERY OFFICE.
CROWN COPYRIGHT RESERVED. © OS LICENCE NO. 100024241

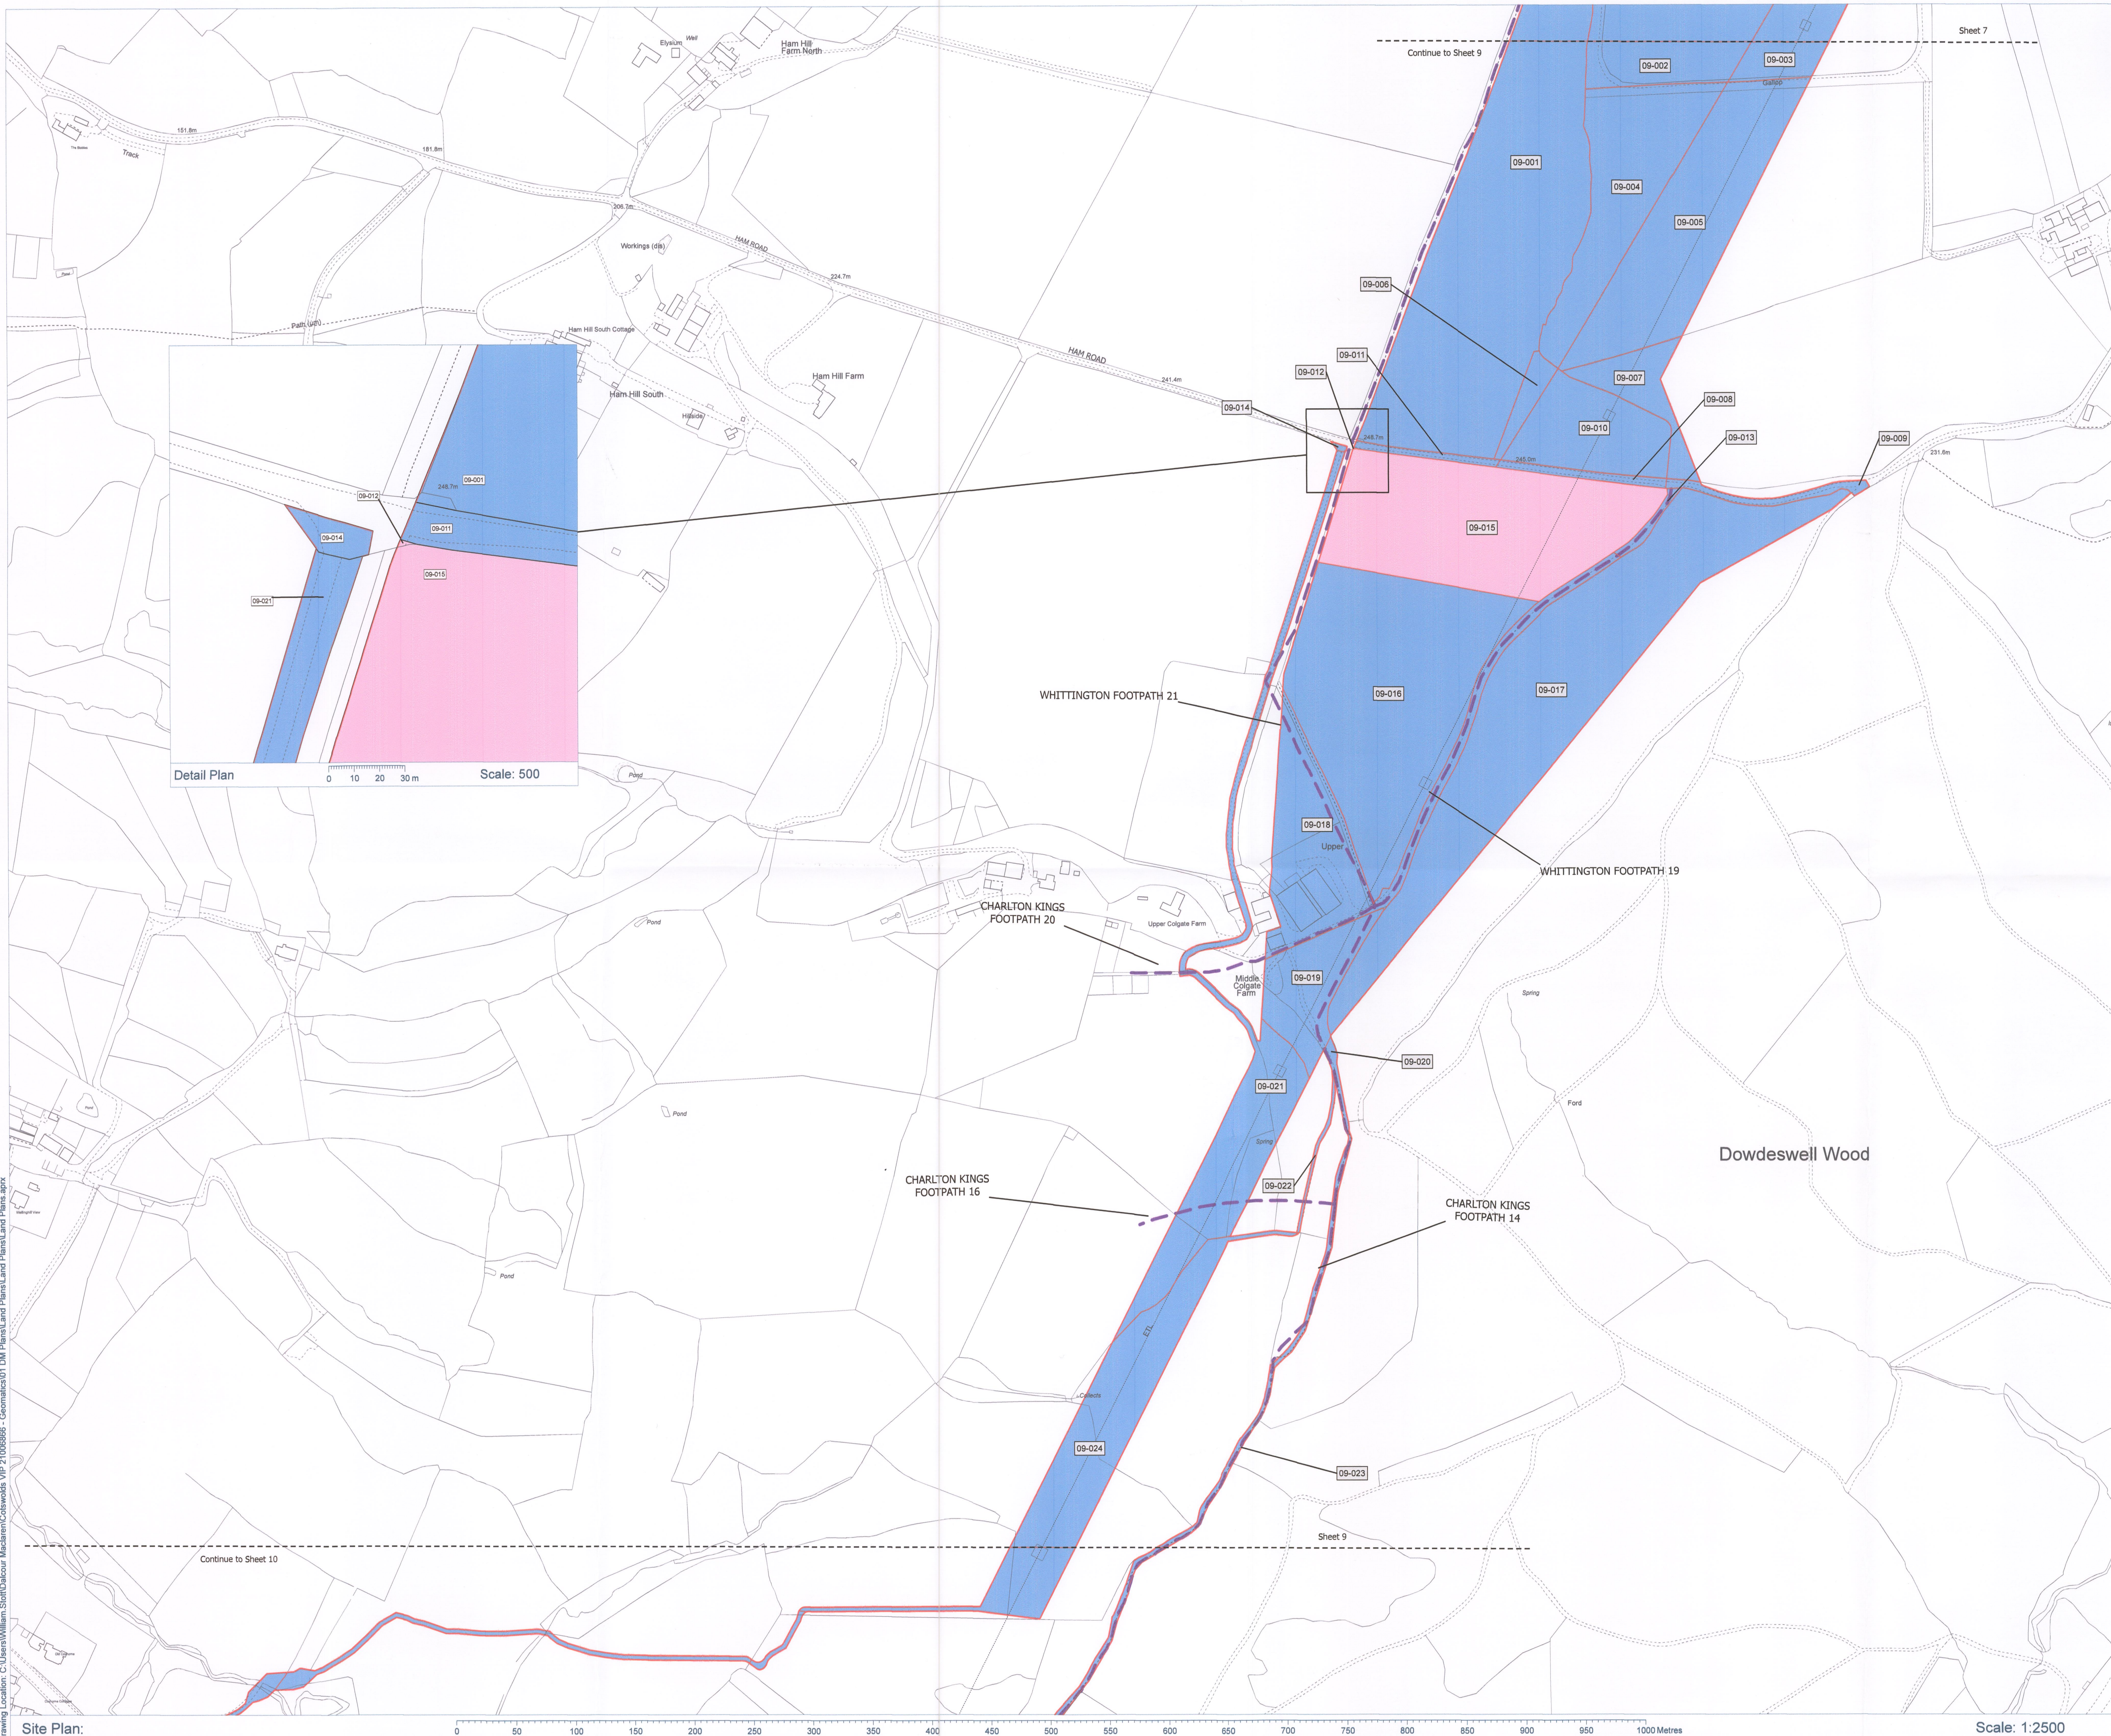

Site Plan:

0 50 100 150 200 250 300 350 400 450 500 550 600 650 700 750 800 850 900 950 1000 Metres

Scale: 1:2500

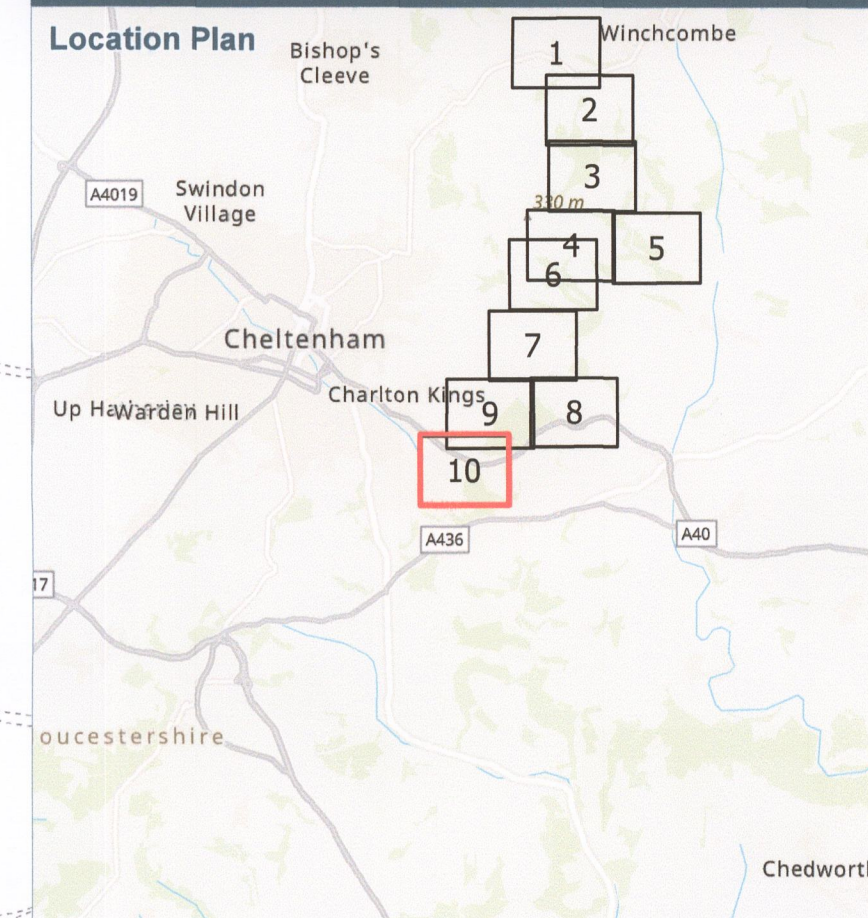

- Key:**
- Order Limits
 - Land in respect of which rights are being sought
 - Public Footpath

08/04/2025

MEMBER OF THE BOARD SEALING COMMITTEE
NGF 13036

Notes:

Coordinate System: British National Grid
Projection: Transverse Mercator
Datum: OSGB 1936

Location:
A40, Dowdeswell, Cotswold District,
Gloucestershire, GL54 4HG

Coords: 398406, 219513

Scheme Name:
Cotswolds VIP

Drawing Name:
Map referred to in The National Grid Electricity
Transmission plc Cotswolds Visual Impact Provision
Compulsory Purchase Order 2025 - Land Plan 10 of 11

Drawing No: 21006866_PLN_INFO_747.12_D



Rev	Date	Description
-	05.06.2024	First Issue
A	05.07.2024	Changes to Plots
B	23.09.2024	Changes to Plots
C	22.10.2024	Changes to Plots
D	27.03.2025	Changes to Plots

Drawn: AM/WS
Approved: DR
Sheet No: 12 of 13
Sheet Size: A1



nationalgrid

Plan produced on behalf of National Grid Electricity Distribution.
BASED UPON THE ORDNANCE SURVEY MAP WITH THE SANCTION
OF THE CONTROLLER OF HM STATIONERY OFFICE.
CROWN COPYRIGHT RESERVED. © OS LICENCE No. 100024241

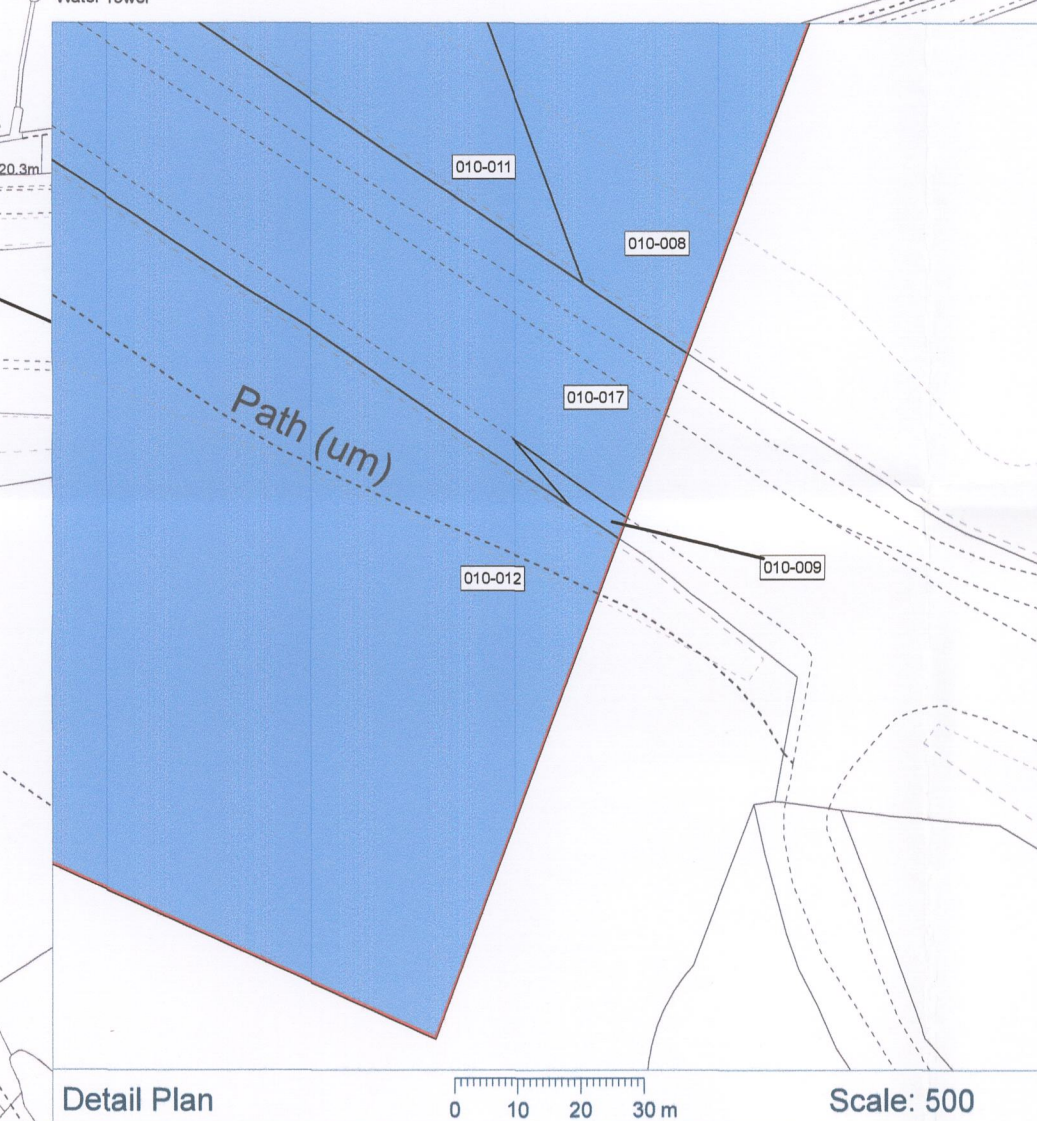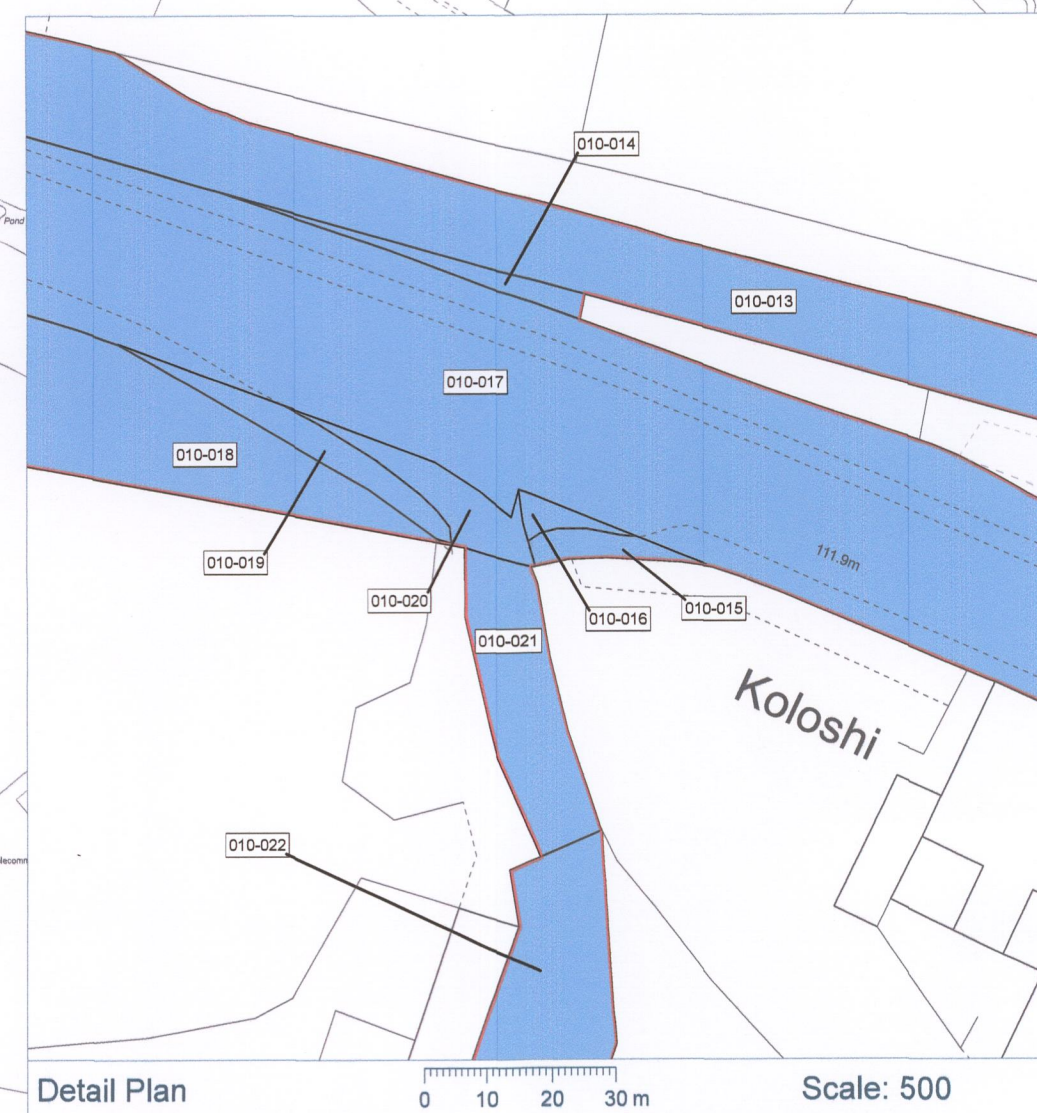



- Public Footpath

MEMBER OF THE BOARD SEALING COMMITTEE

Notes:

Coordinate System: British National Grid
Projection: Transverse Mercator
Datum: OSGB 1936

Location:
Westlands Lane, Melksham Without, Beanacre,
Wiltshire, SN12 7QQ

Coords: 389407, 166359

Scheme Name:
Cotswolds VIP

Drawing Name:
Map referred to in The National Grid Electricity
Transmission plc Cotswolds Visual Impact Provision
Compulsory Purchase Order 2025 - Land Plan 11 of 11

Drawing No: 21006866_PLN_INFO_747.13_D

Drawn:	AM/WS
Approved:	DR
Sheet No:	13 of 13
Sheet Size:	A1



nationalgrid

Plan produced on behalf of National Grid Electricity Distribution.
 BASED UPON THE ORDNANCE SURVEY MAP WITH THE SANCTION
 OF THE CONTROLLER OF HM STATIONERY OFFICE.
 CROWN COPYRIGHT RESERVED. © OS LICENCE No. 100024241

Site Plan:



Scale: 1:2500