PROJECT LOCATION PLAN

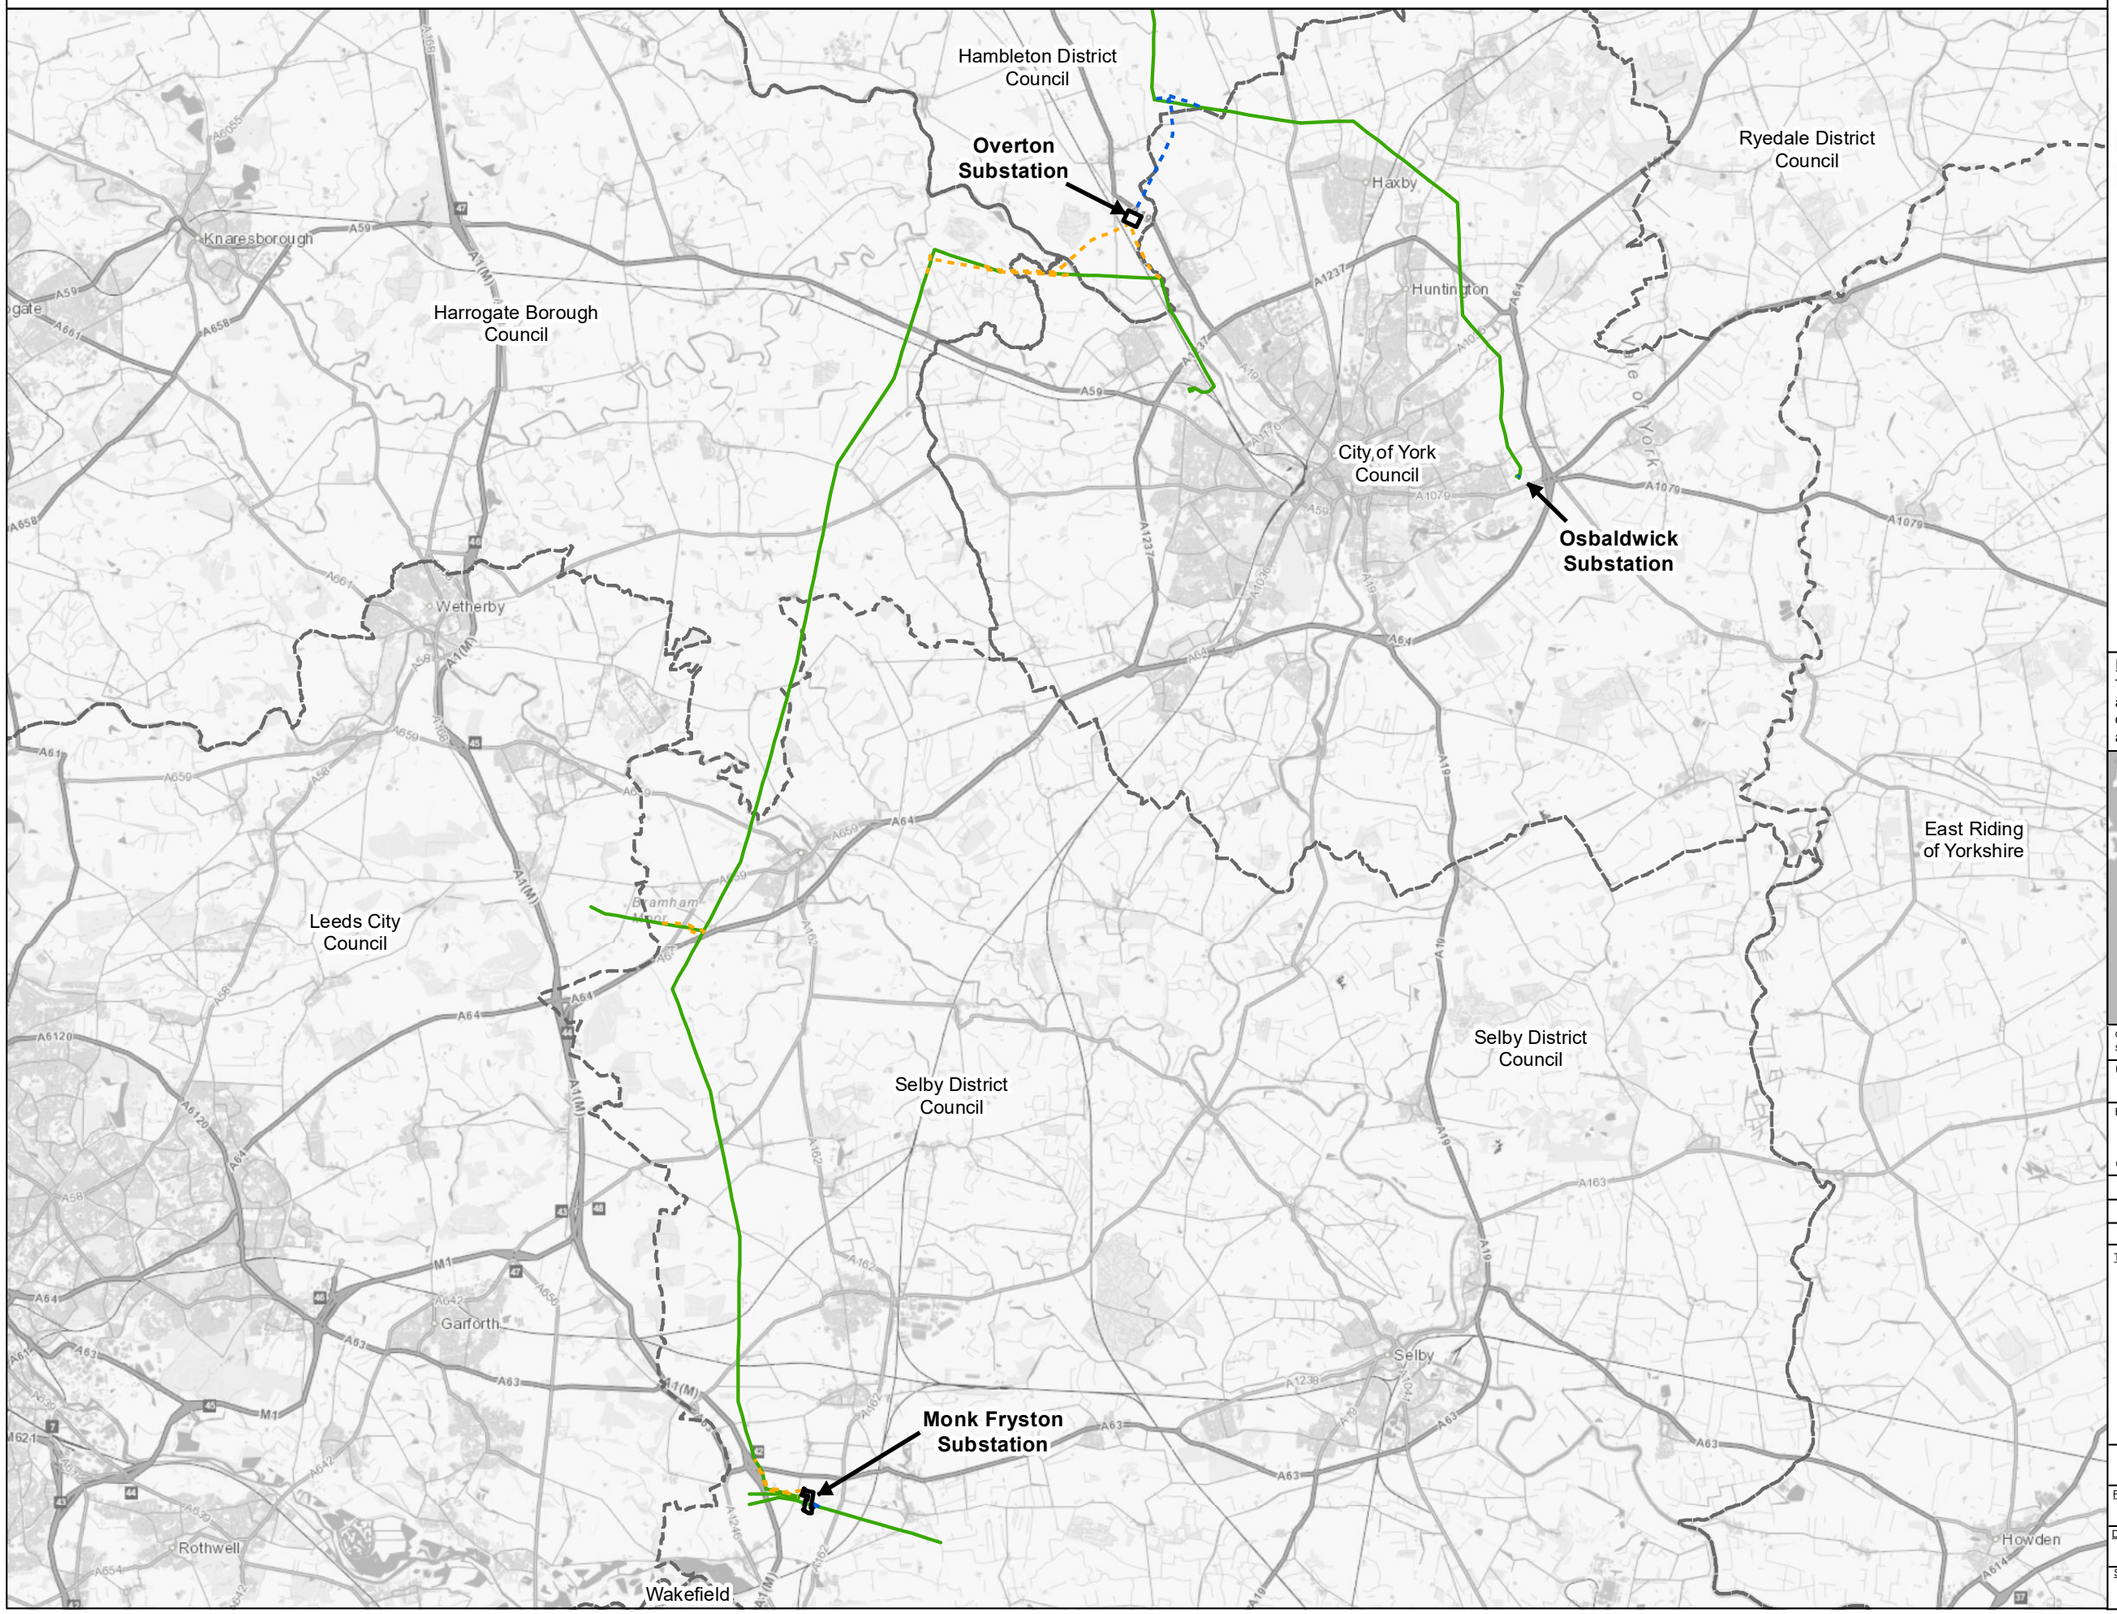

Legend

- Local Authority Boundary
- Proposed 275kV Overhead Line / Underground Cable
- Proposed 400kV Overhead Line / Underground Cable
- Existing Overhead Line
- Proposed Substation
- Existing Substation

Notes

This drawing is scaled at paper size A3, therefore any prints taken at smaller sizes will affect accuracy of the measurement units and should not be scaled against.

Coordinate System: British National Grid
Sheet X Centroid Coordinate: 454,094.53 Sheet Y Centroid Coordinate: 444,387.21

0 1,650 3,300 6,600 Meters

BACKGROUND MAPPING INFORMATION HAS BEEN REPRODUCED FROM THE ORDNANCE SURVEY BY PERMISSION OF ORDNANCE SURVEY OF THE CONTROLLER OF HER MAJESTY'S STATIONERY OFFICE. © CROWN COPYRIGHT ORDNANCE SURVEY. NATIONAL GRID ELECTRICITY - 100024241. NATIONAL GRID GAS - 100024886.

Issue	Date	Remarks	Drawn	Checked	Approved
1	OCT 21		COLLJ	DIMMR	CHADC

Title

PRELIMINARY ENVIRONMENTAL INFORMATION REPORT
CHAPTER 1
PROJECT LOCATION PLAN

nationalgrid

Figure Number: FIGURE 1.1

Drawing Reference: 806503-WOOD-0147

Scale	Sheet Size	Sheet	Issue
1:135,000	A3	SHEET 1 OF 1	1

COPYRIGHT: NOT TO BE REPRODUCED WITHOUT THE WRITTEN PERMISSION OF NATIONAL GRID ELECTRICITY TRANSMISSION Plc