KEY

- Cable Landfall
- DC Cable Route - HDD
- DC Cable Route - Opentrench
- DC Cable Working Width
- AC Cable Route
- AC Cable Working Width
- Cable Construction Compound
- Proposed Substation Location
- Proposed Converter Station Location
- Substation/Converter Station Construction Compound
- Temporary Access Road
- Permanent Access Road

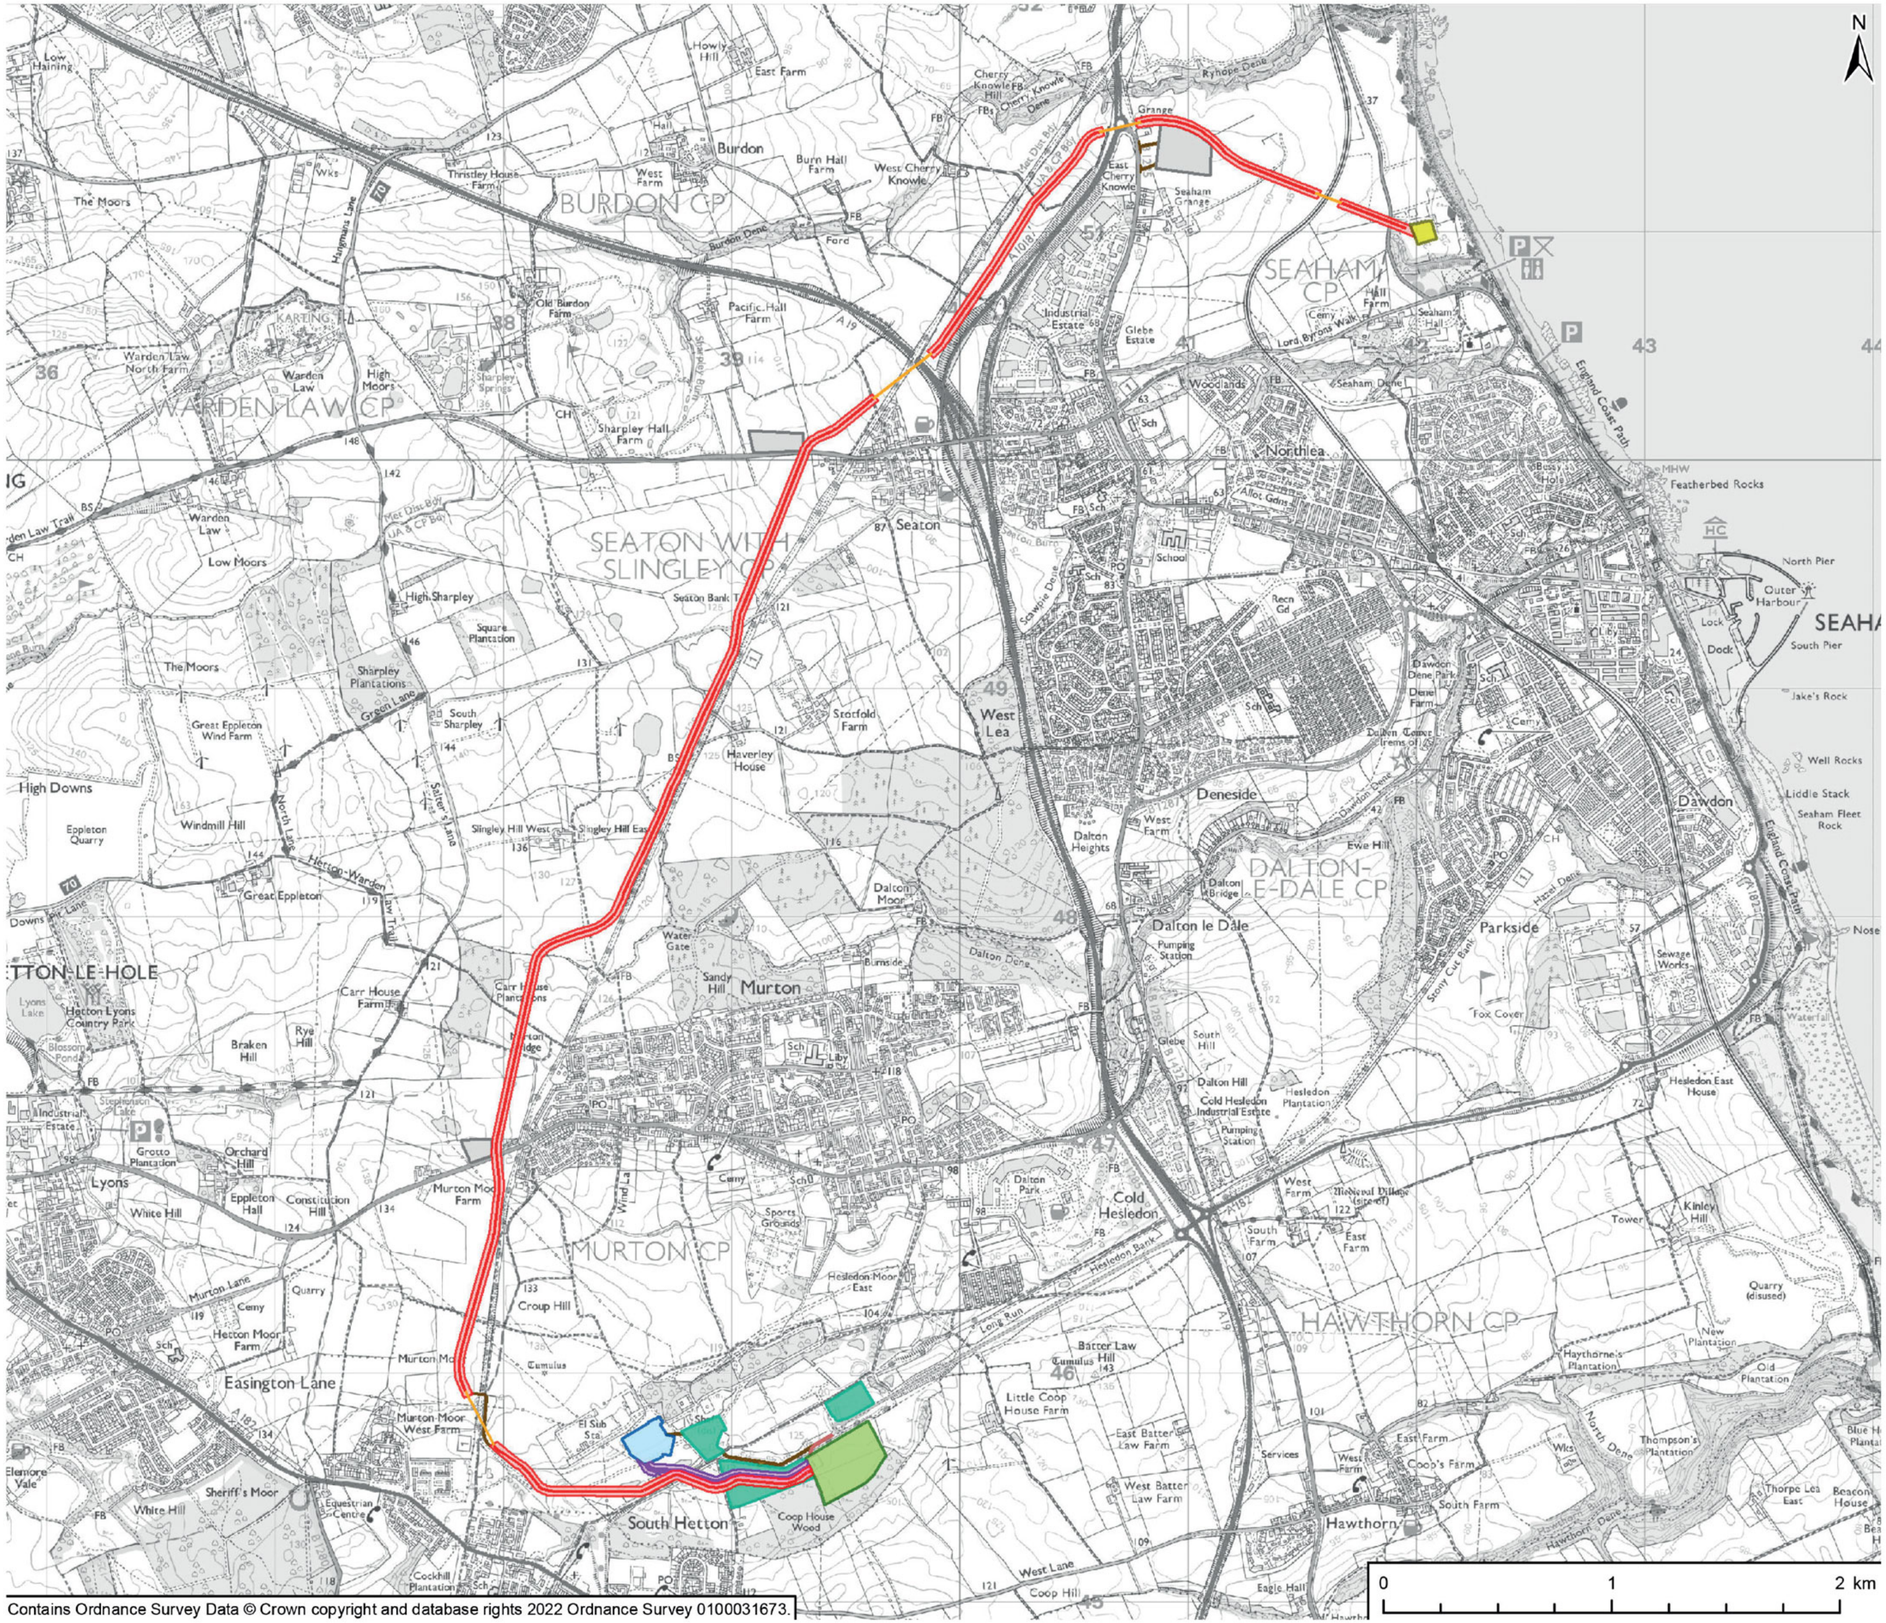

Contains Ordnance Survey Data © Crown copyright and database rights 2022 Ordnance Survey 0100031673.