Tendring – Ardleigh Road

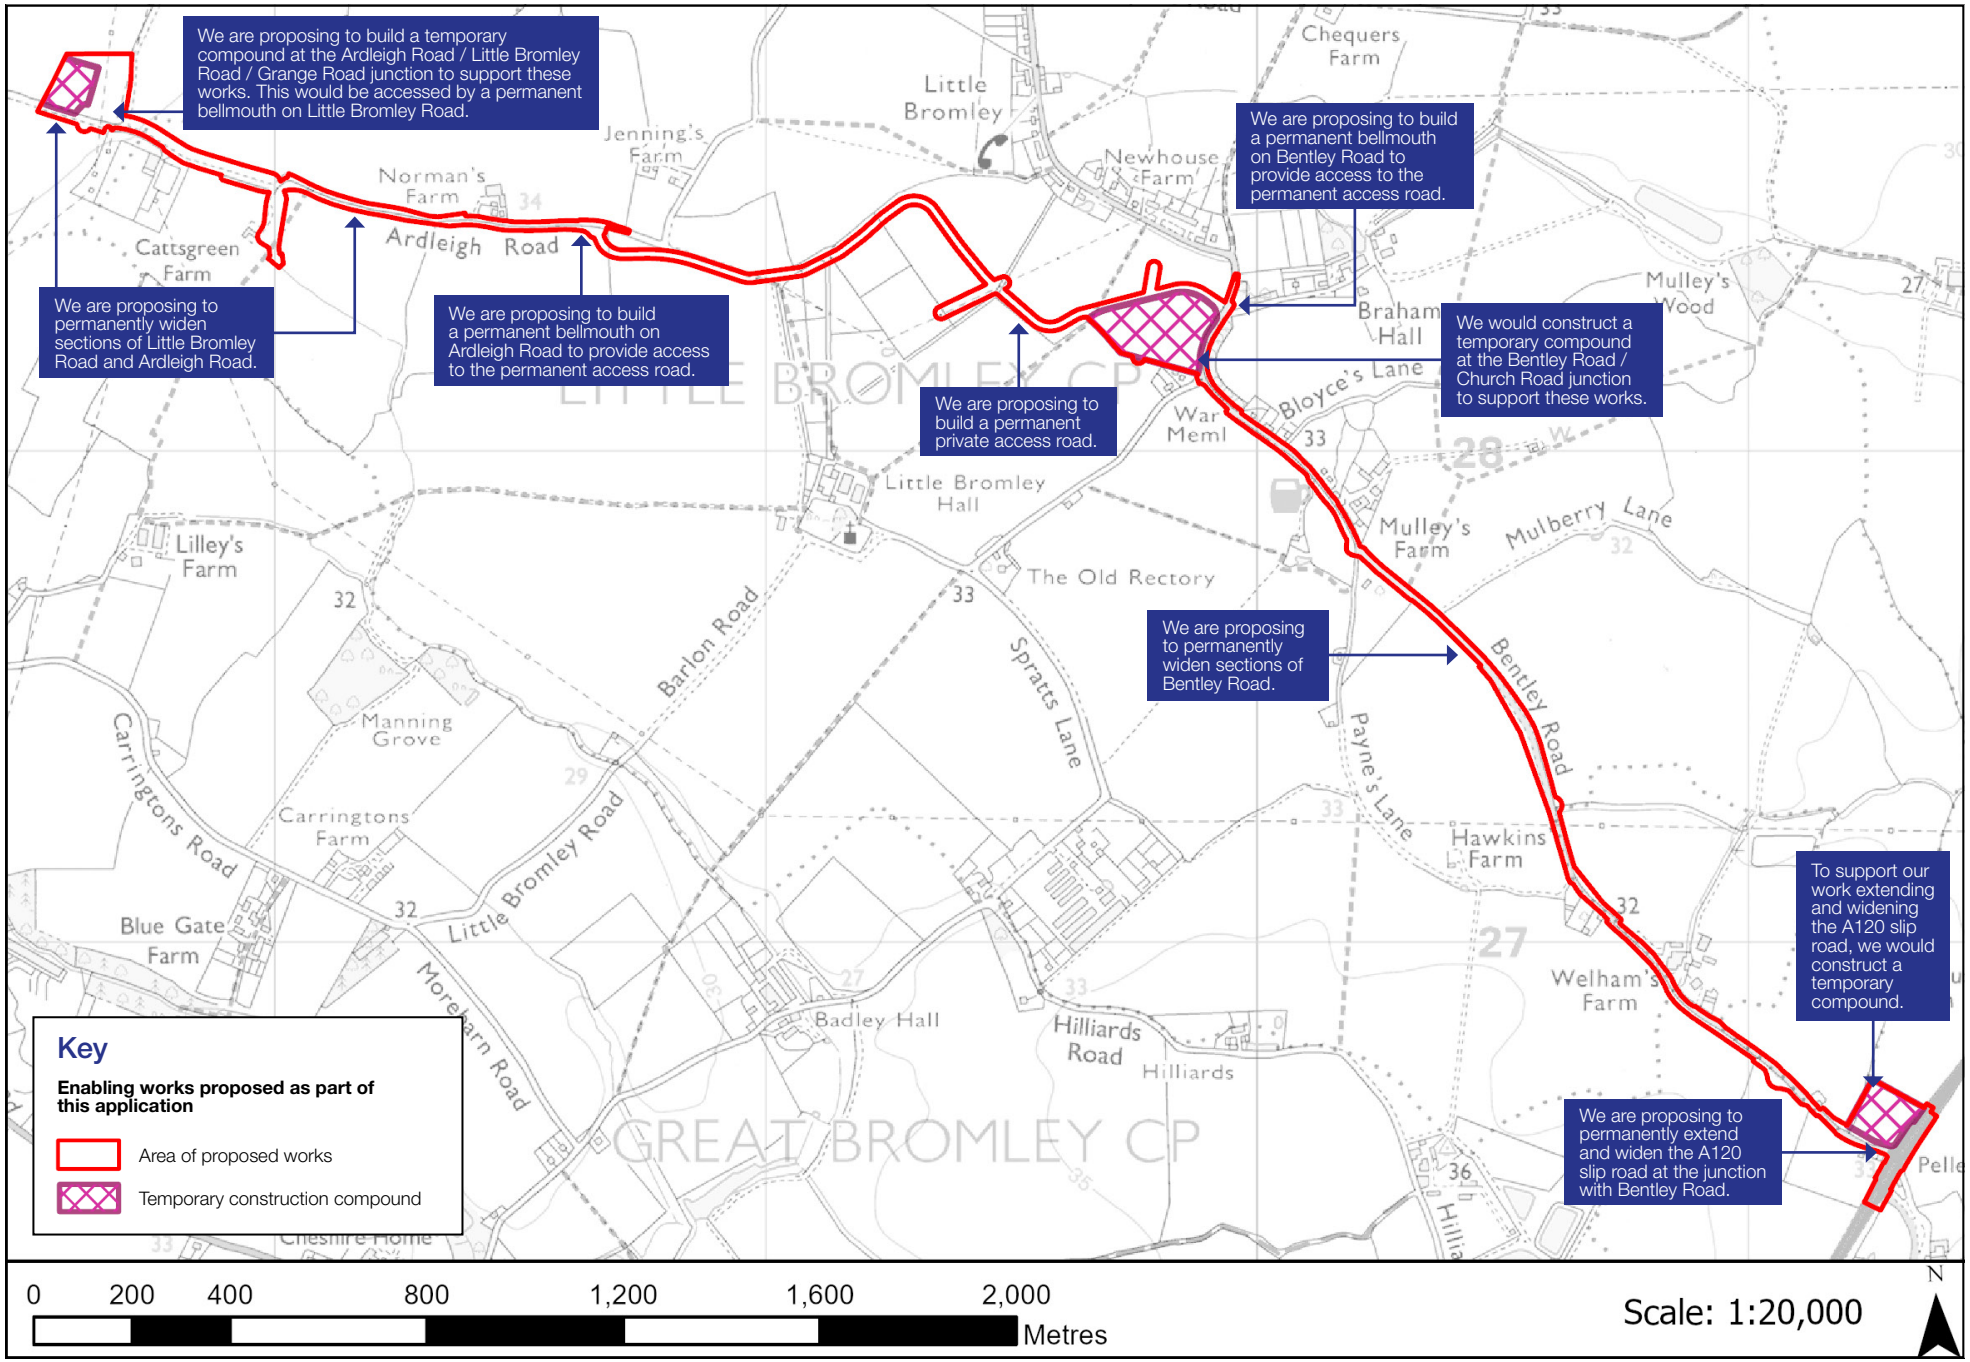

© Crown Copyright. All rights reserved. Licence number 100024241