


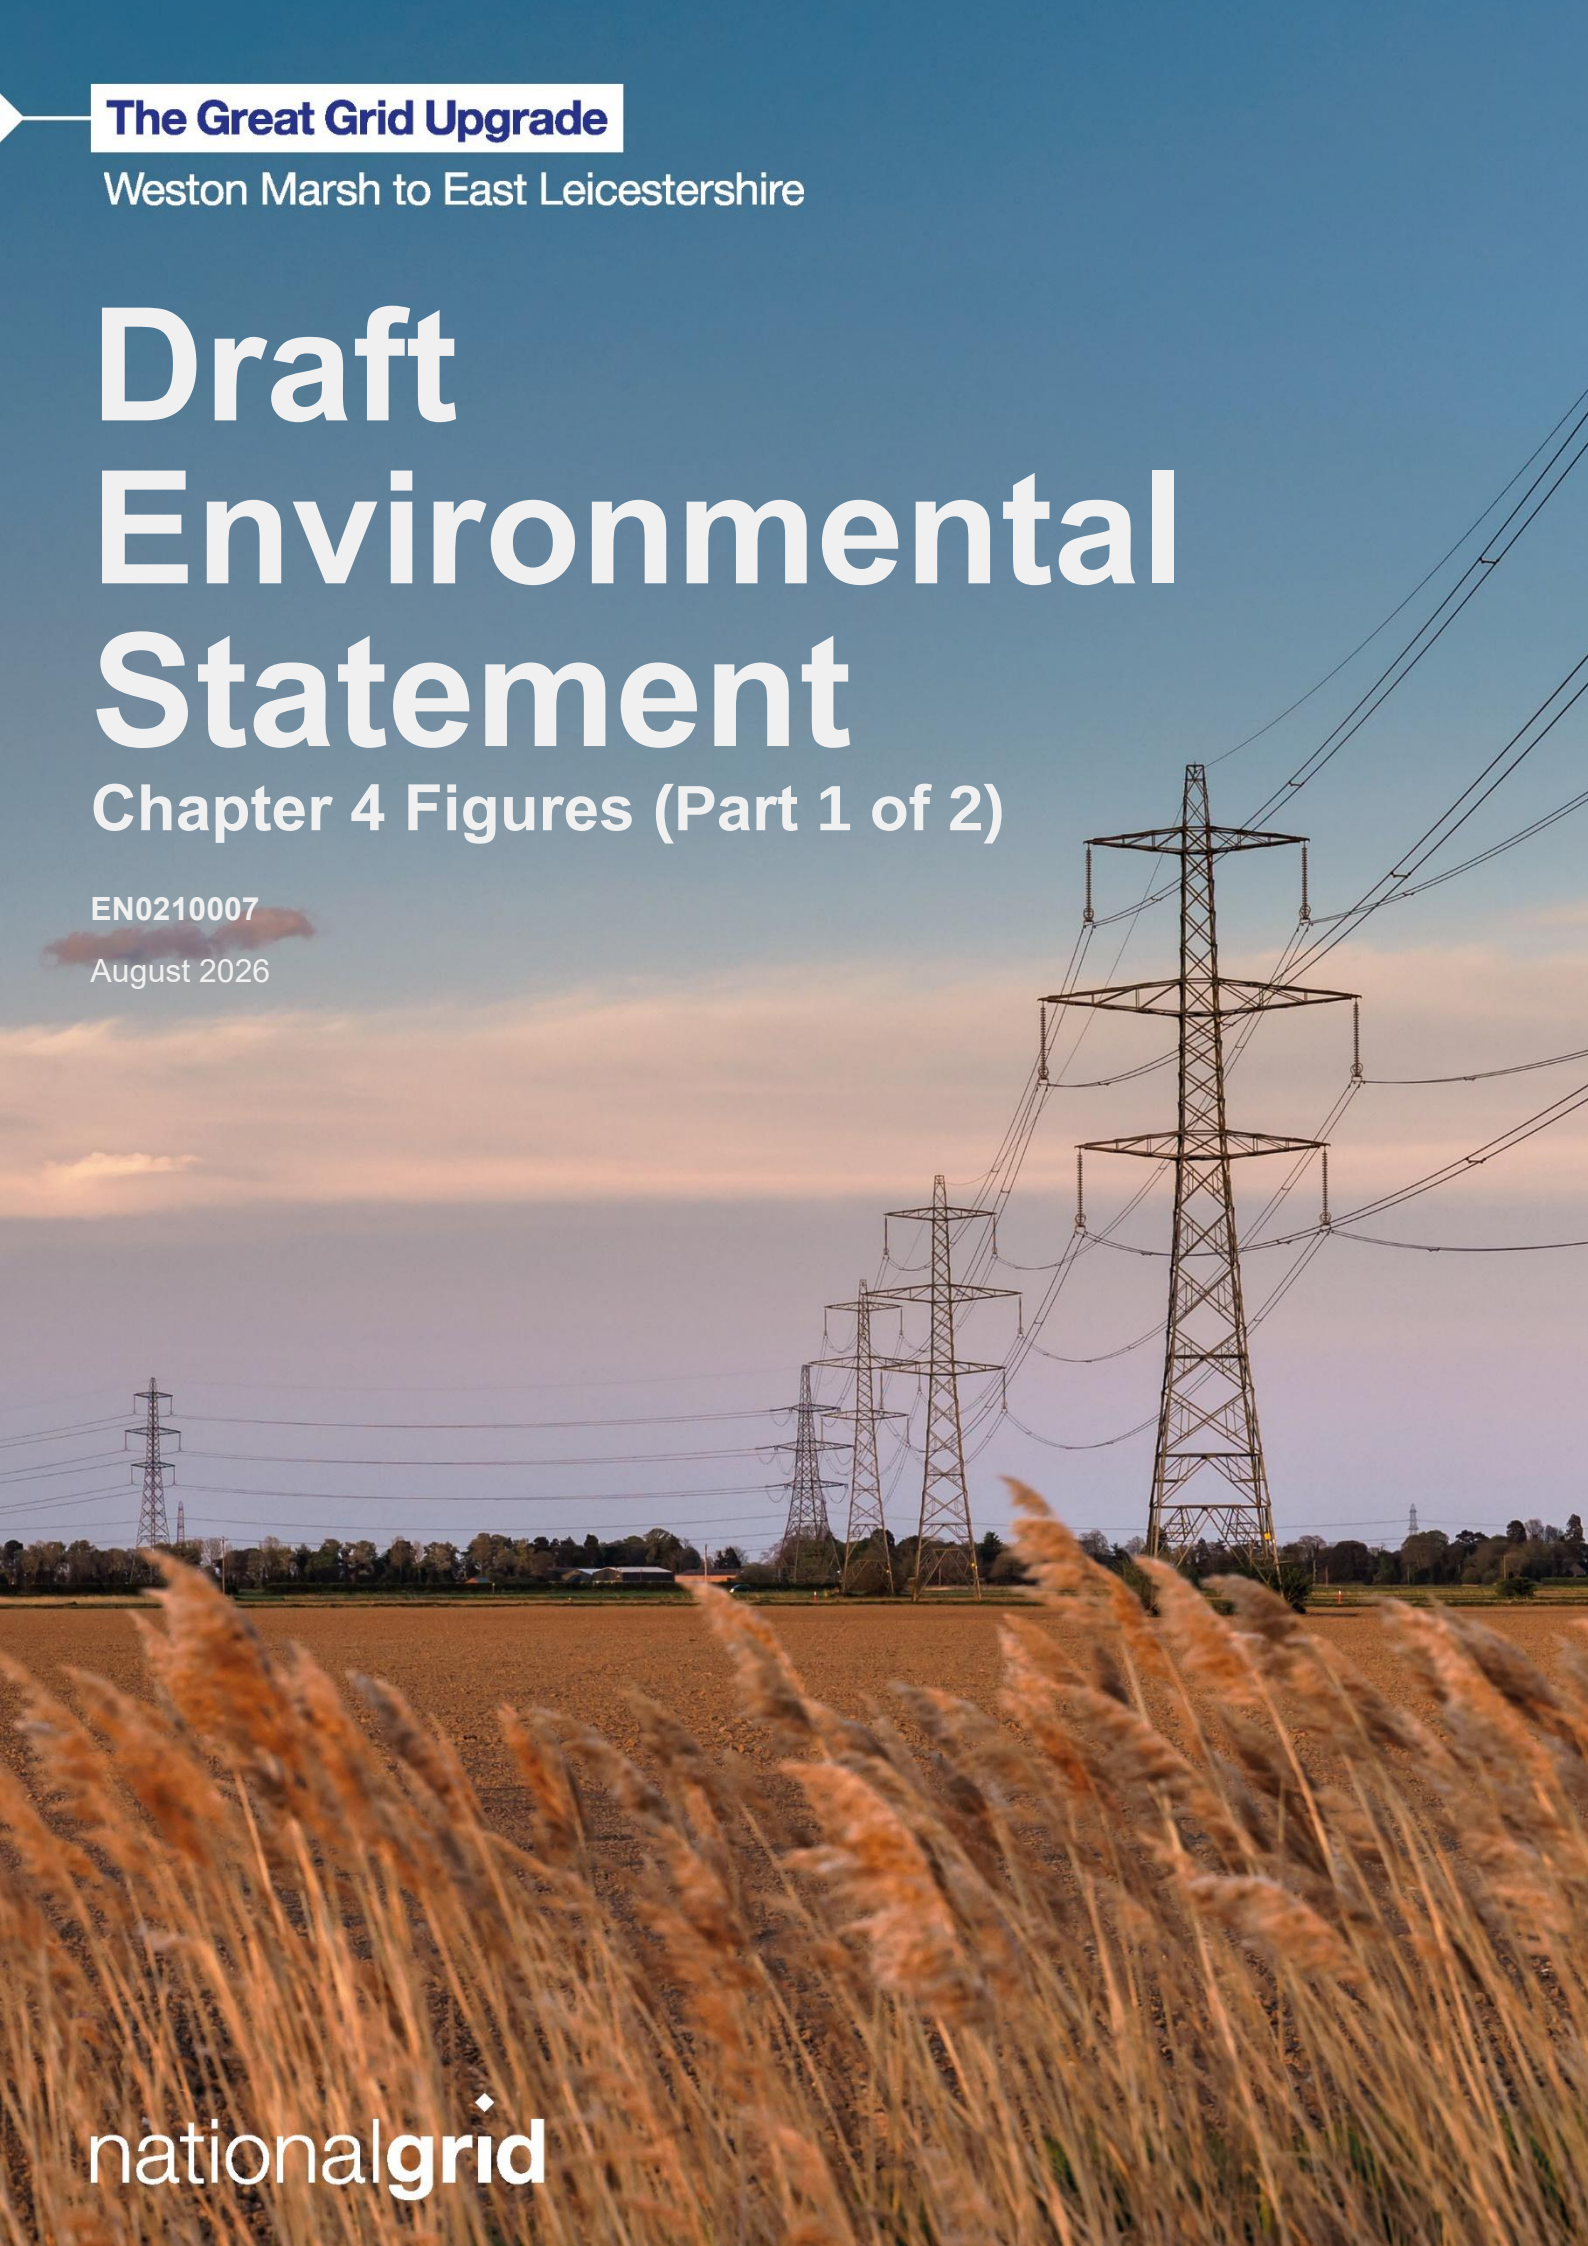

The Great Grid Upgrade

Weston Marsh to East Leicestershire

Draft Environmental Statement


Chapter 4 Figures (Part 1 of 2)

EN0210007

August 2026

nationalgrid

Figure number	Figure title
Figure 4.1	Proposed Project Design

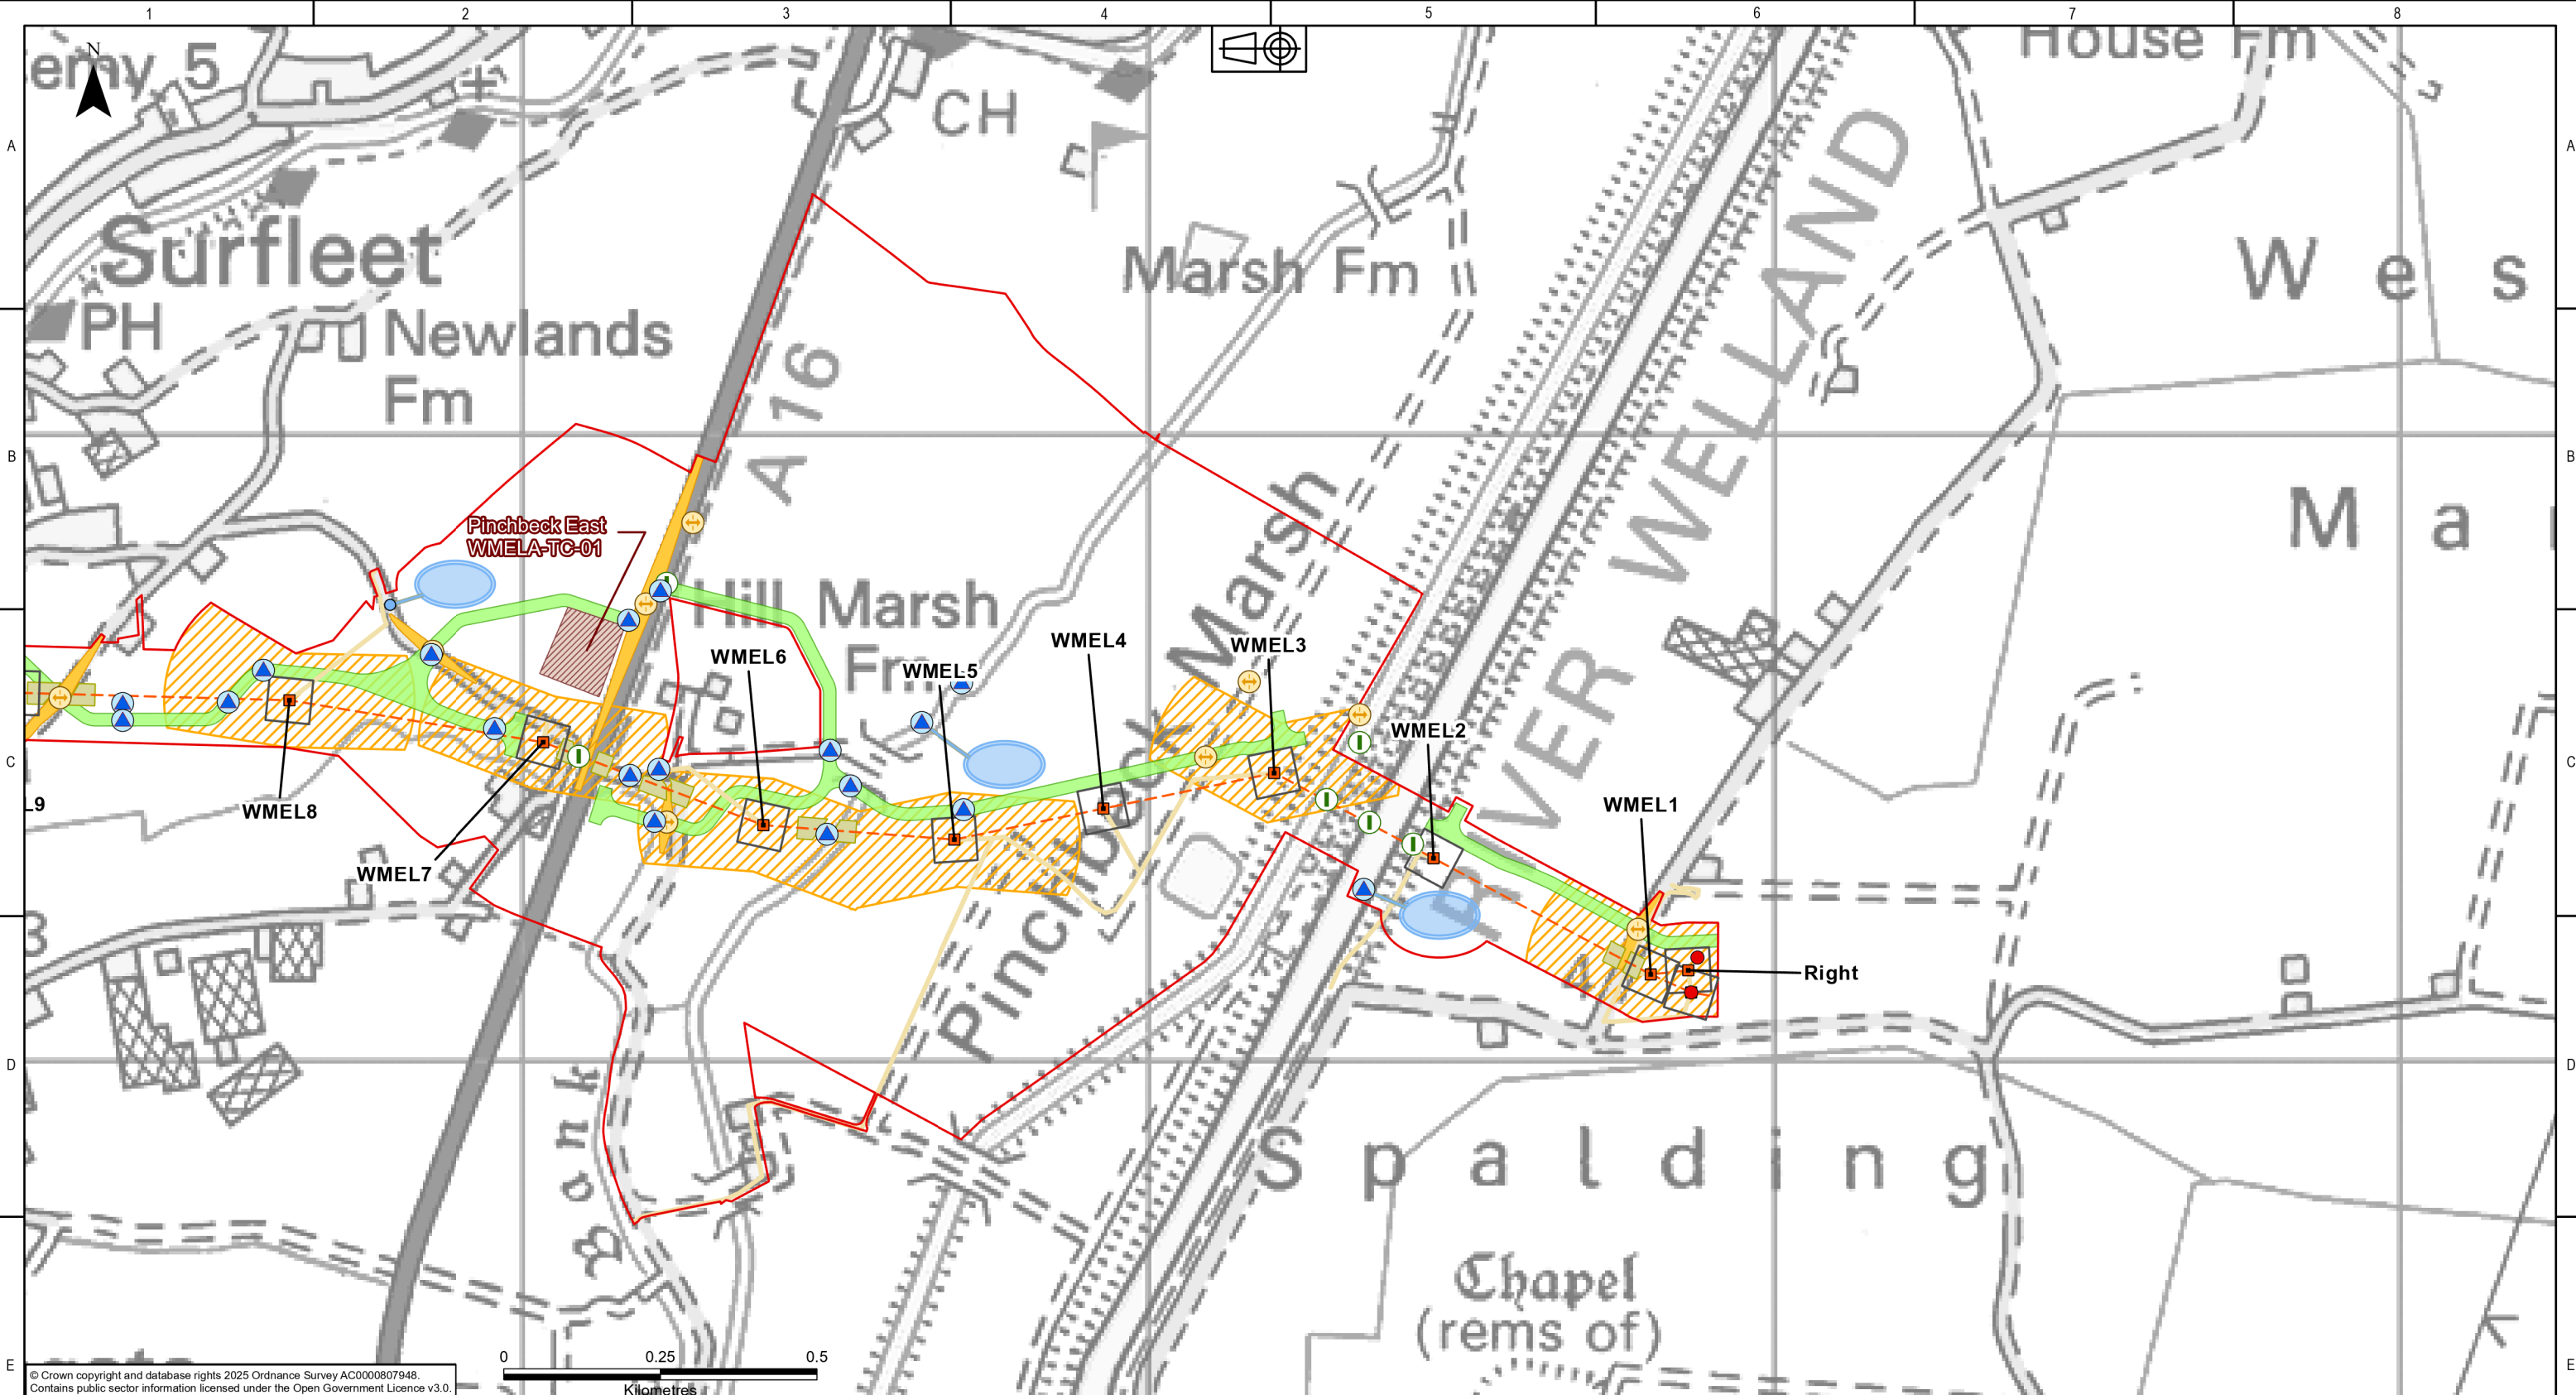

© Crown copyright and database rights 2025 Ordnance Survey AC0000807948.
Contains public sector information licensed under the Open Government Licence v3.0.

KEY PLAN

Legend

Draft Order Limits

Proposed Overhead Line Alignment

Indicative New Gantry

Indicative New Towers

Indicative Tower Working Area

Highway

Public Right of Way

Watercourse

Indicative Scaffold Locations and Access (Area)

Maintenance Access Routes

Proposed Overhead Line Pulling Location

Temporary Surface Water Drainage - Proposed Pond

Temporary Surface Water Drainage - Balancing Ponds

Temporary Surface Water Drainage - Proposed Outfall

Construction Compound

Haul Route

Haul Route (Site Access)

NATIONAL GRID INVESTMENT NUMBER: 100268

COPYRIGHT: NOT TO BE REPRODUCED WITHOUT THE WRITTEN PERMISSION OF NATIONAL GRID ELECTRICITY TRANSMISSION Plc.

P01	21/08/2026	First issue	DM	MRK	MRK	CS	
Rev.	Date	Comment	Drw by	Check	Rev by	Appr.	

nationalgrid

National Grid plc, Warwick Technology Park,
Gallows Hill, Warwick, CV34 6DA

Drawn

D.MOSNEANU

Checked

M.R.KEEN

Site

Weston Marsh to East Leicestershire

Title

Draft Environmental Statement:
Figure 4.1
Proposed Project Design

Purpose of issue

For Information

Contractor Drawing No.

WMEL-AAJ-ZZZZ-ZZZZZZ-DRW-ES-000014

Customer Drawing No.

N/A

Status

S2

Revision

P01

Issue

A

Reviewed

M.R.KEEN

Approved

C.STOCKS

Date

21/08/2026



Scale

1:10,000

Size

A3

Sheet 1 of 48

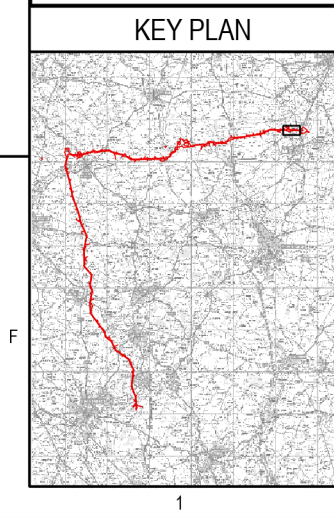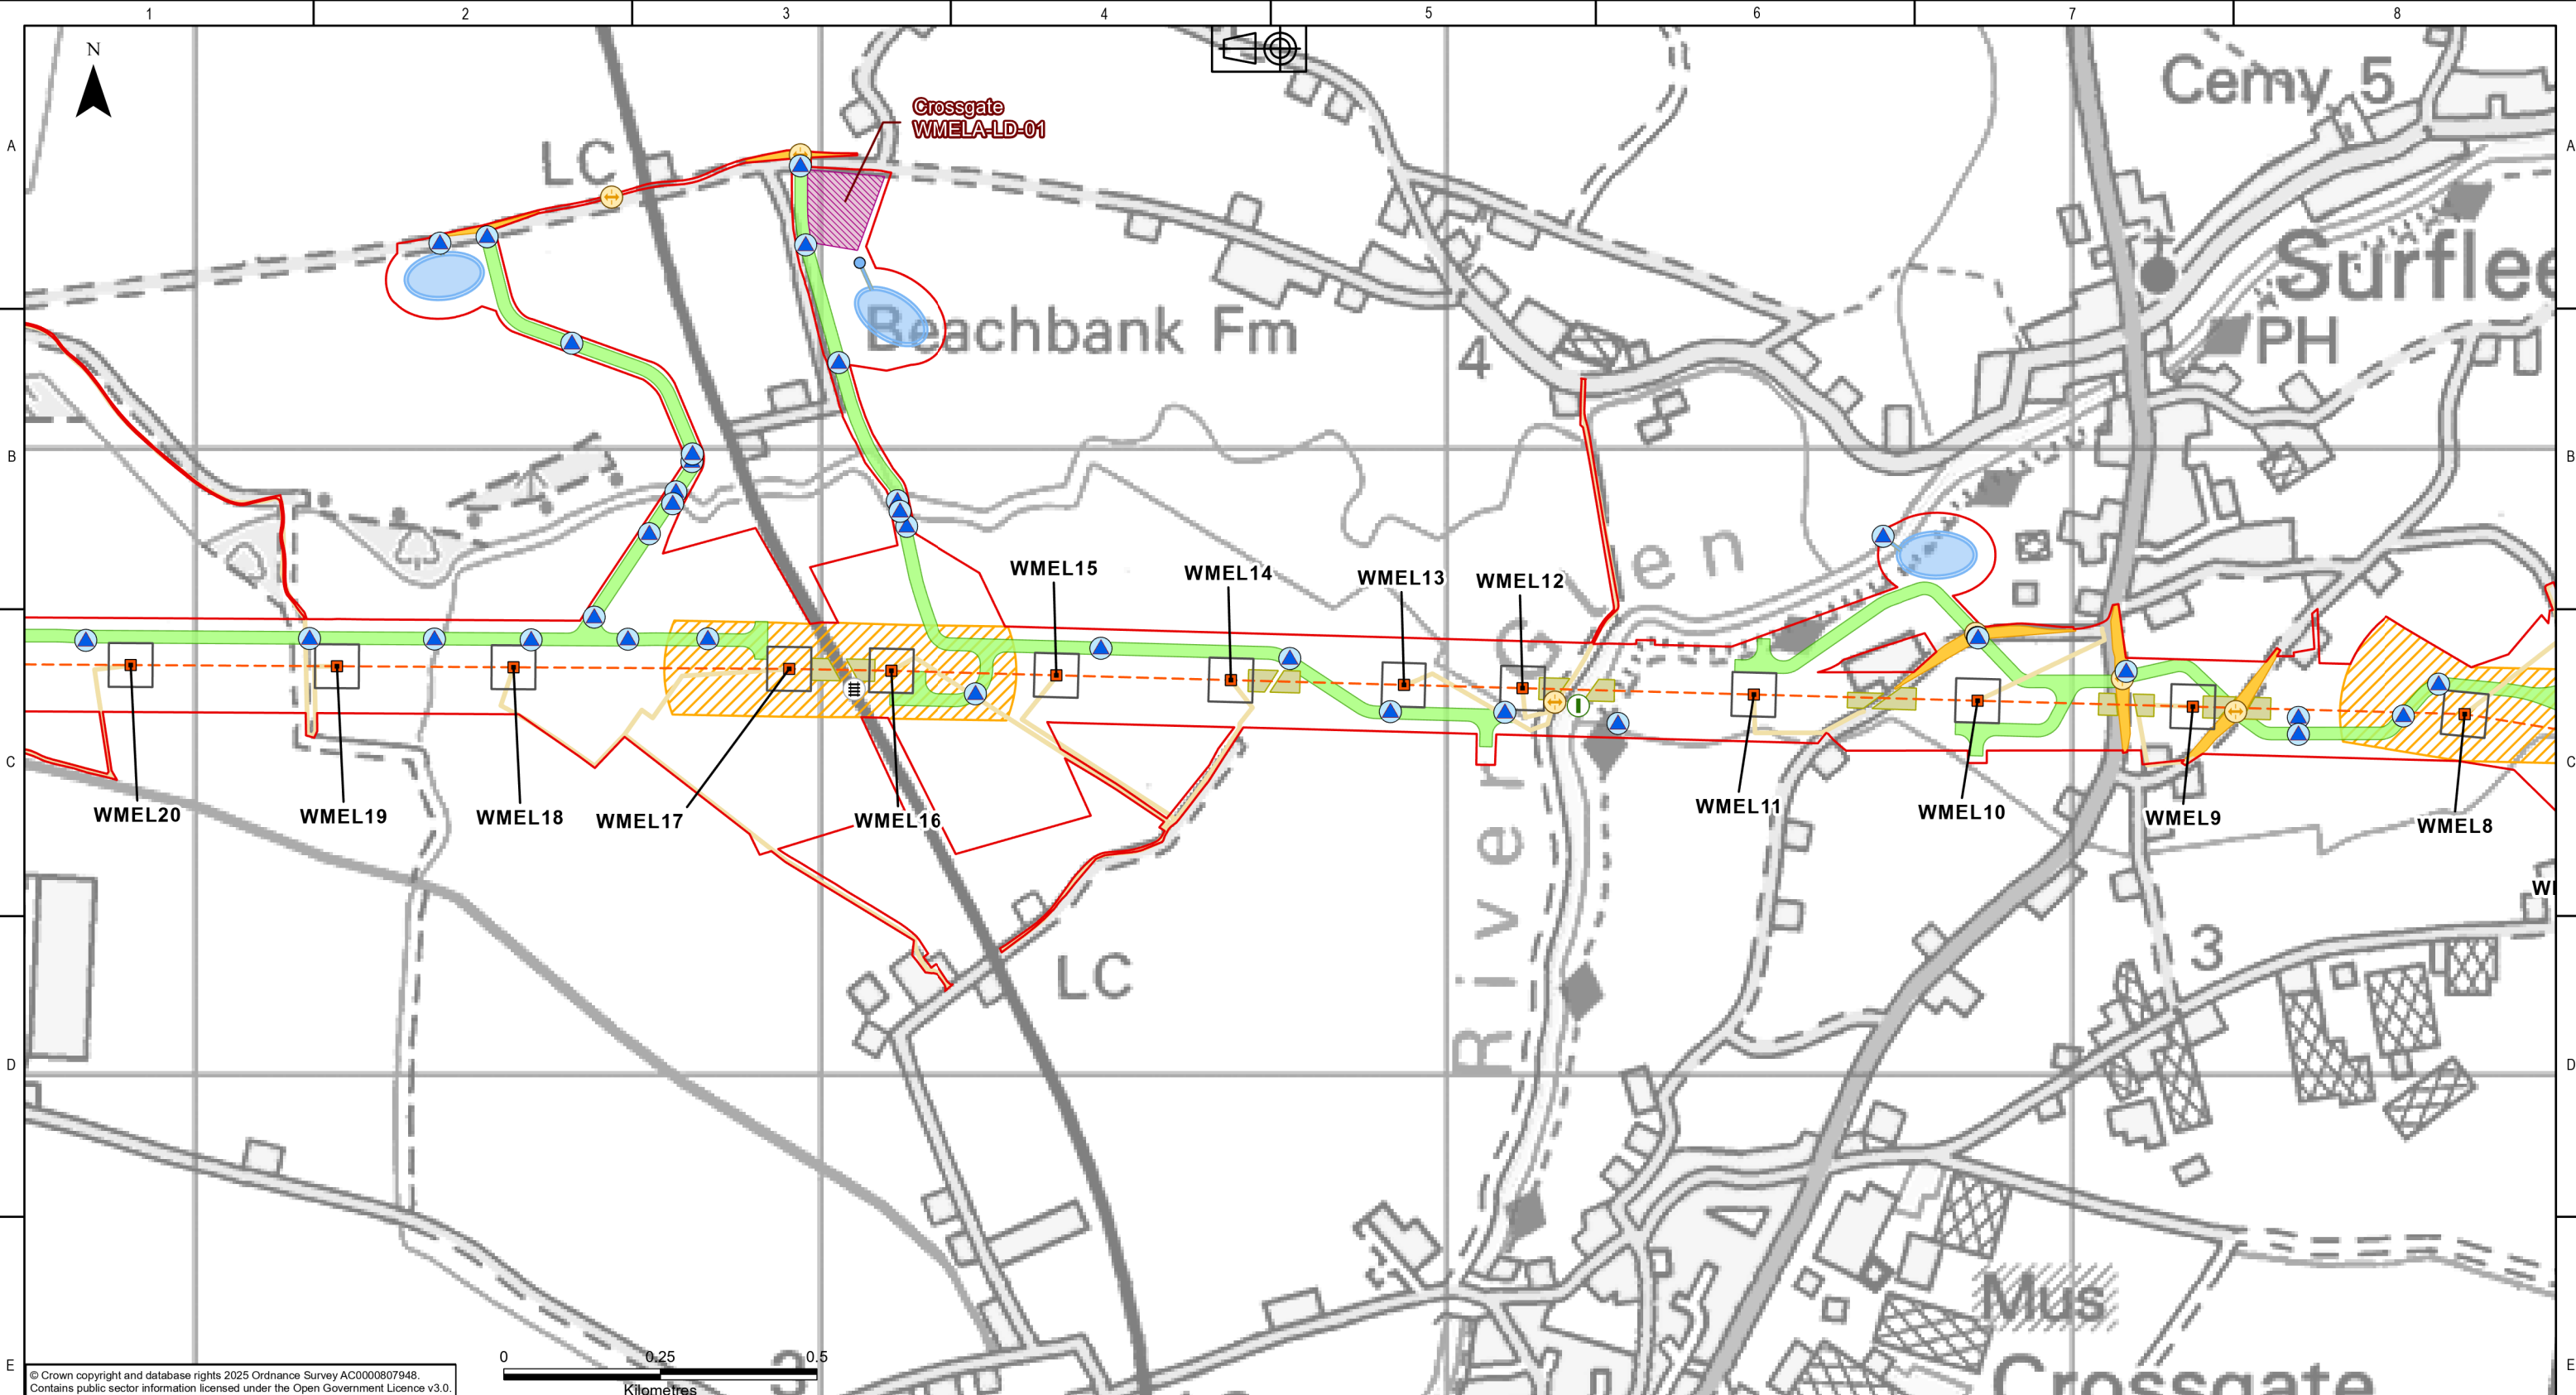


Legend	
	Draft Order Limits
	Proposed Overhead Line Alignment
	Indicative New Towers
	Indicative Tower Working Area
	Highway
	Public Right of Way
	Railway
	Watercourse
	Indicative Scaffold Locations and Access (Area)
	Maintenance Access Routes
	Proposed Overhead Line Pulling Location
	Temporary Surface Water Drainage - Proposed Pond
	Temporary Surface Water Drainage - Balancing Ponds
	Temporary Surface Water Drainage - Proposed Outfall
	Construction Laydown Area
	Haul Route
	Haul Route (Site Access)

NATIONAL GRID INVESTMENT NUMBER: 100268						
COPYRIGHT: NOT TO BE REPRODUCED WITHOUT THE WRITTEN PERMISSION OF NATIONAL GRID ELECTRICITY TRANSMISSION Plc.						
P01	21/08/2026	First issue	DM	MRK	MRK	CS
Rev.	Date	Comment	Drw by	Check	Rev by	Appr.

National Grid plc, Warwick Technology Park,
Gallows Hill, Warwick, CV34 6DA

Site Weston Marsh to East Leicestershire			
Title Draft Environmental Statement: Figure 4.1 Proposed Project Design			
Purpose of issue For Information			Status S2
Contractor Drawing No. WMEL-AAJ-ZZZZ-ZZZZZZ-DRW-ES-000014			Revision P01
Customer Drawing No. N/A			Issue A
Reviewed M.R.KEEN	Approved C.STOCKS	Date 21/08/2026	Scale 1:10,000
			Size A3

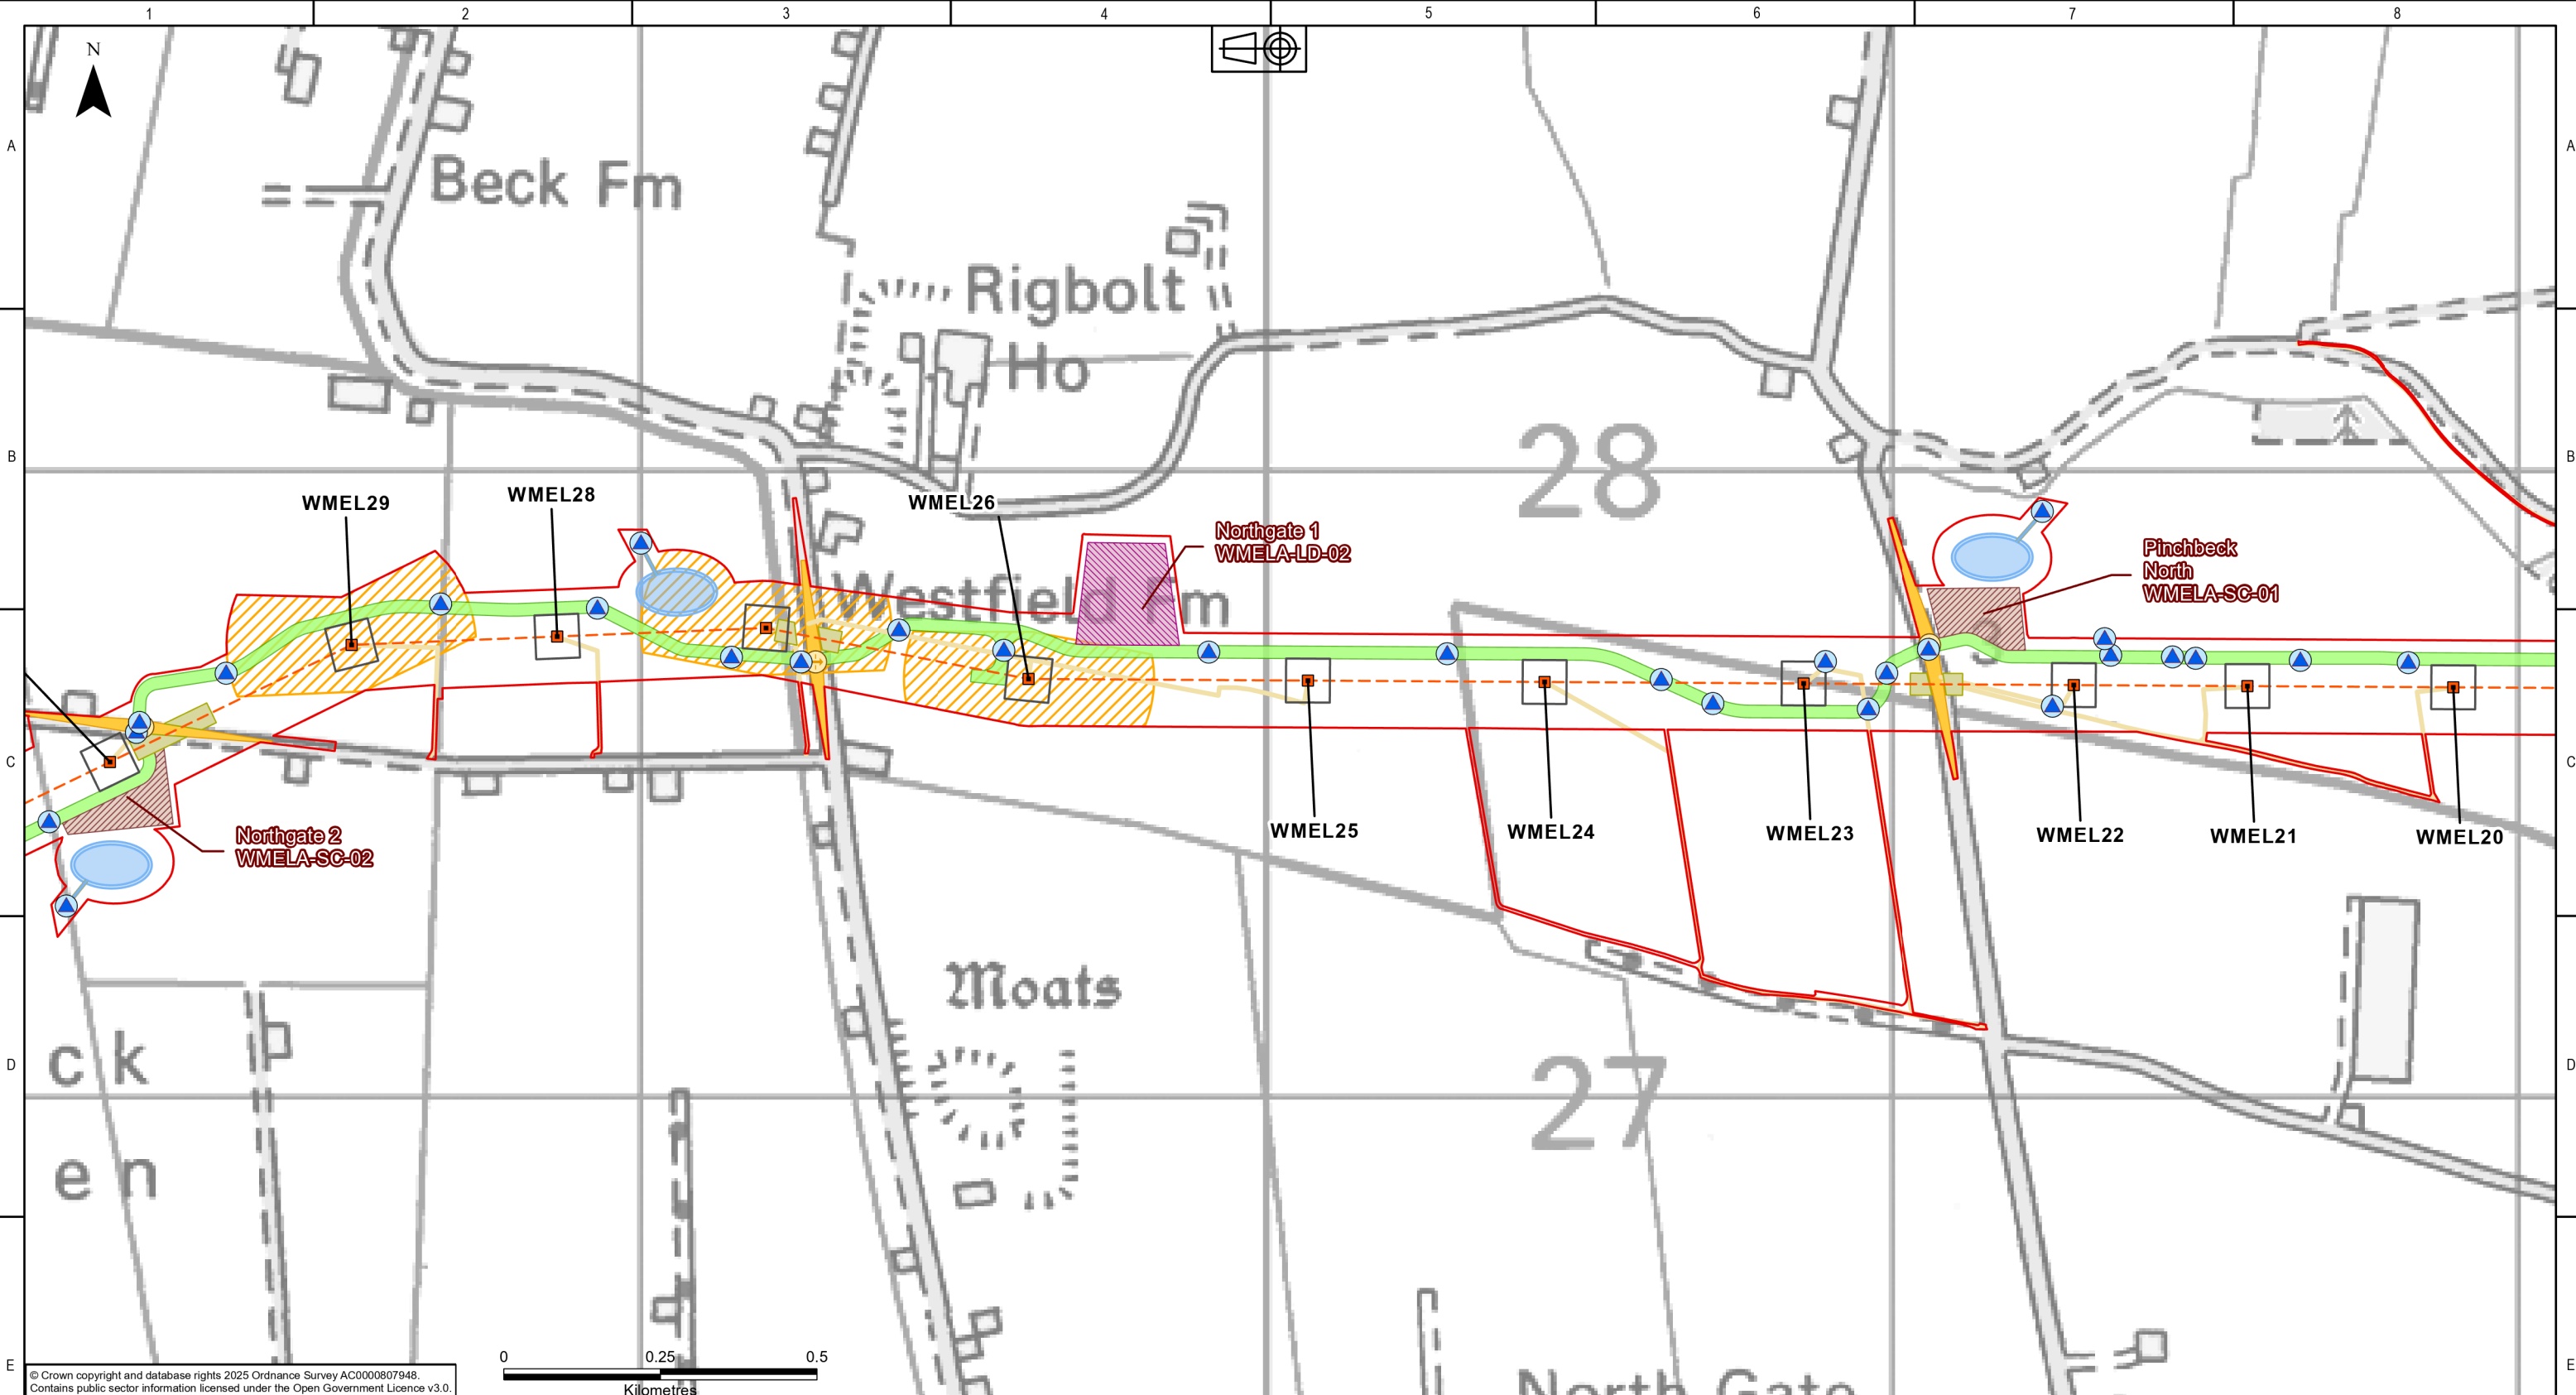

© Crown copyright and database rights 2025 Ordnance Survey AC0000807948.
Contains public sector information licensed under the Open Government Licence v3.0.

KEY PLAN

Legend

Draft Order Limits

Proposed Overhead Line Alignment

Indicative New Towers

Indicative Tower Working Area

Highway

Watercourse

Indicative Scaffold Locations and Access (Area)

Maintenance Access Routes

Proposed Overhead Line Pulling Location

Temporary Surface Water Drainage - Proposed Pond

Temporary Surface Water Drainage - Balancing Ponds

Temporary Surface Water Drainage - Proposed Outfall

Construction Laydown Area

Construction Compound

Haul Route

Haul Route (Site Access)

NATIONAL GRID INVESTMENT NUMBER: 100268

COPYRIGHT: NOT TO BE REPRODUCED WITHOUT THE WRITTEN PERMISSION OF NATIONAL GRID ELECTRICITY TRANSMISSION Plc.

P01	21/08/2026	First issue	DM	MRK	MRK	CS	
Rev.	Date	Comment	Drw by	Check	Rev by	Appr.	

nationalgrid

National Grid plc, Warwick Technology Park,
Gallows Hill, Warwick, CV34 6DA

Drawn

D.MOSNEANU

Checked

M.R.KEEN


Site

Weston Marsh to East Leicestershire

Title

Draft Environmental Statement:
Figure 4.1
Proposed Project Design

Purpose of issue	Status
For Information	S2
Contractor Drawing No. WMEL-AAJ-ZZZZ-ZZZZZZ-DRW-ES-000014	Revision P01
Customer Drawing No. N/A	Issue A
Reviewed M.R.KEEN	Approved C.STOCKS
Date 21/08/2026	Scale 1:10,000
	Size A3

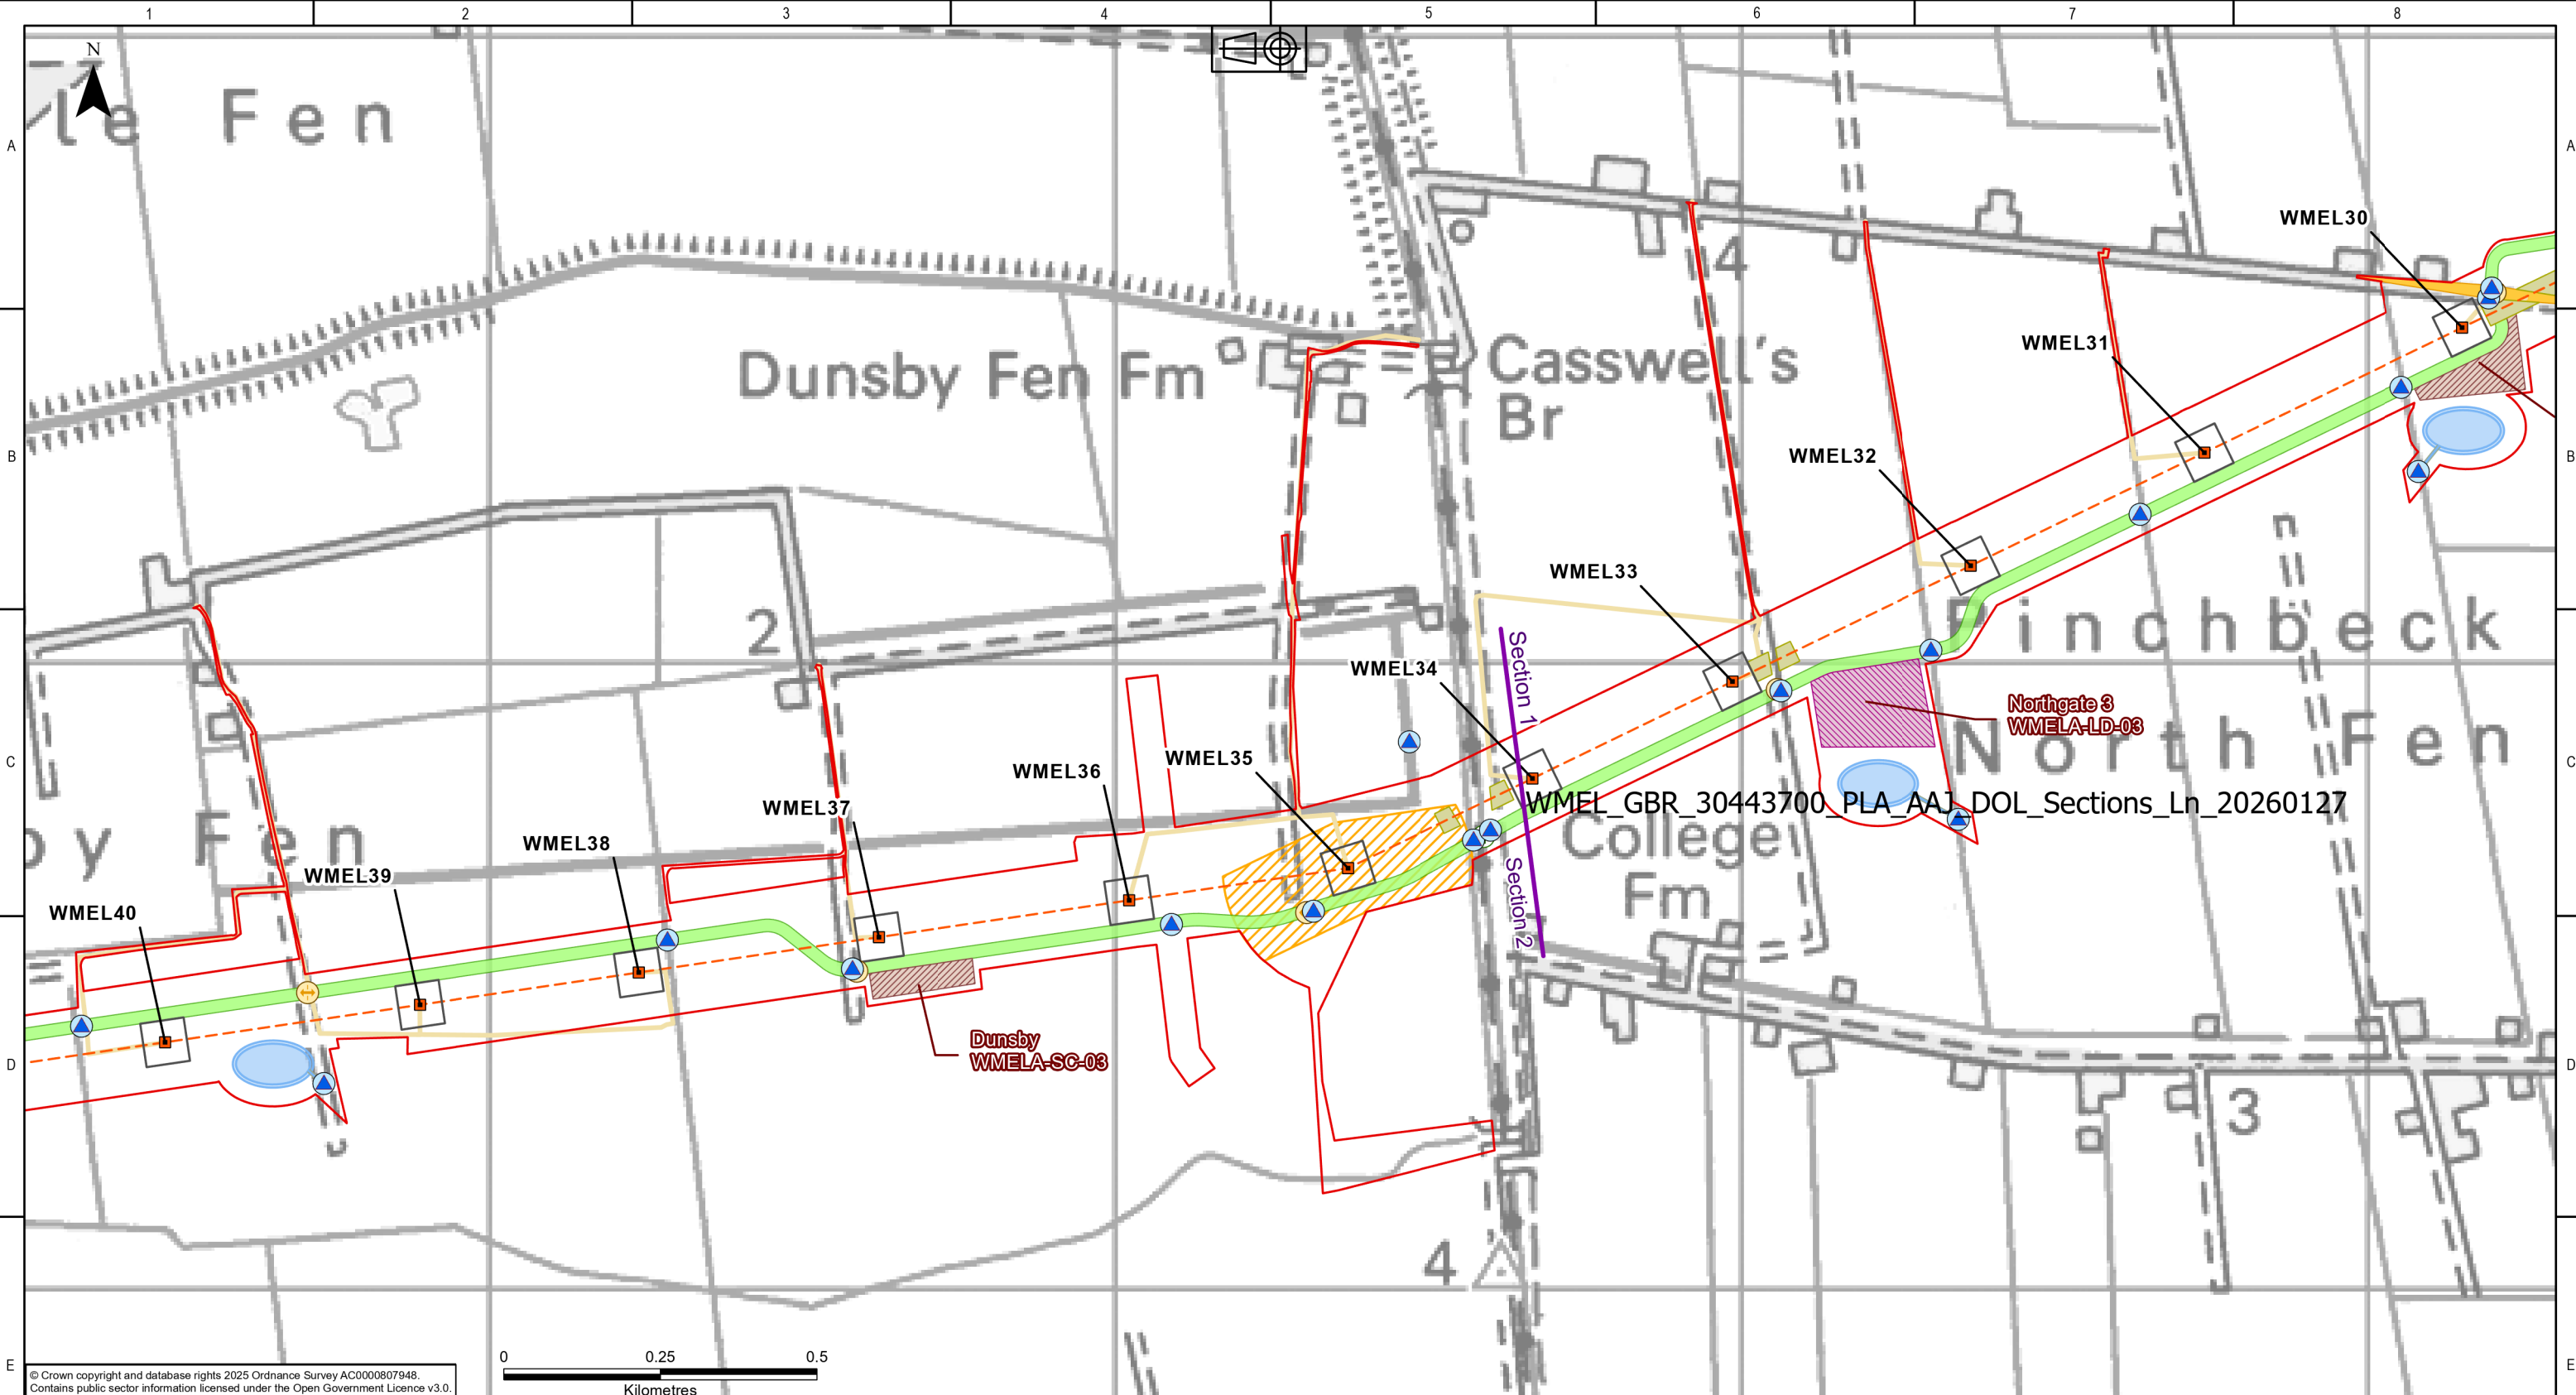

© Crown copyright and database rights 2025 Ordnance Survey AC0000807948.
Contains public sector information licensed under the Open Government Licence v3.0.

KEY PLAN

Legend

Draft Order Limits

Sections

Proposed Overhead Line Alignment

Indicative New Towers

Indicative Tower Working Area

Highway

Public Right of Way

Watercourse

Indicative Scaffold Locations and Access (Area)

Maintenance Access Routes

Proposed Overhead Line Pulling Location

Temporary Surface Water Drainage - Proposed Pond

Temporary Surface Water Drainage - Balancing Ponds

Temporary Surface Water Drainage - Proposed Outfall

Construction Laydown Area

Construction Compound

Haul Route

Haul Route (Site Access)

NATIONAL GRID INVESTMENT NUMBER: 100268

COPYRIGHT: NOT TO BE REPRODUCED WITHOUT THE WRITTEN PERMISSION OF NATIONAL GRID ELECTRICITY TRANSMISSION Plc.

P01	21/08/2026	First issue	DM	MRK	MRK	CS	
Rev.	Date	Comment	Drw by	Check	Rev by	Appr.	

nationalgrid

National Grid plc, Warwick Technology Park,
Gallows Hill, Warwick, CV34 6DA

Drawn
D.MOSNEANU

Checked
M.R.KEEN

Purpose of issue
For Information

Contractor Drawing No.
WMEL-AAJ-ZZZZ-ZZZZZZ-DRW-ES-000014

Customer Drawing No.
N/A

Status
S2

Revision
P01

Issue
A

Reviewed
M.R.KEEN

Approved
C.STOCKS


Date
21/08/2026

Scale
1:10,000

Size
A3

Site
Weston Marsh to East Leicestershire

Title
Draft Environmental Statement:
Figure 4.1
Proposed Project Design

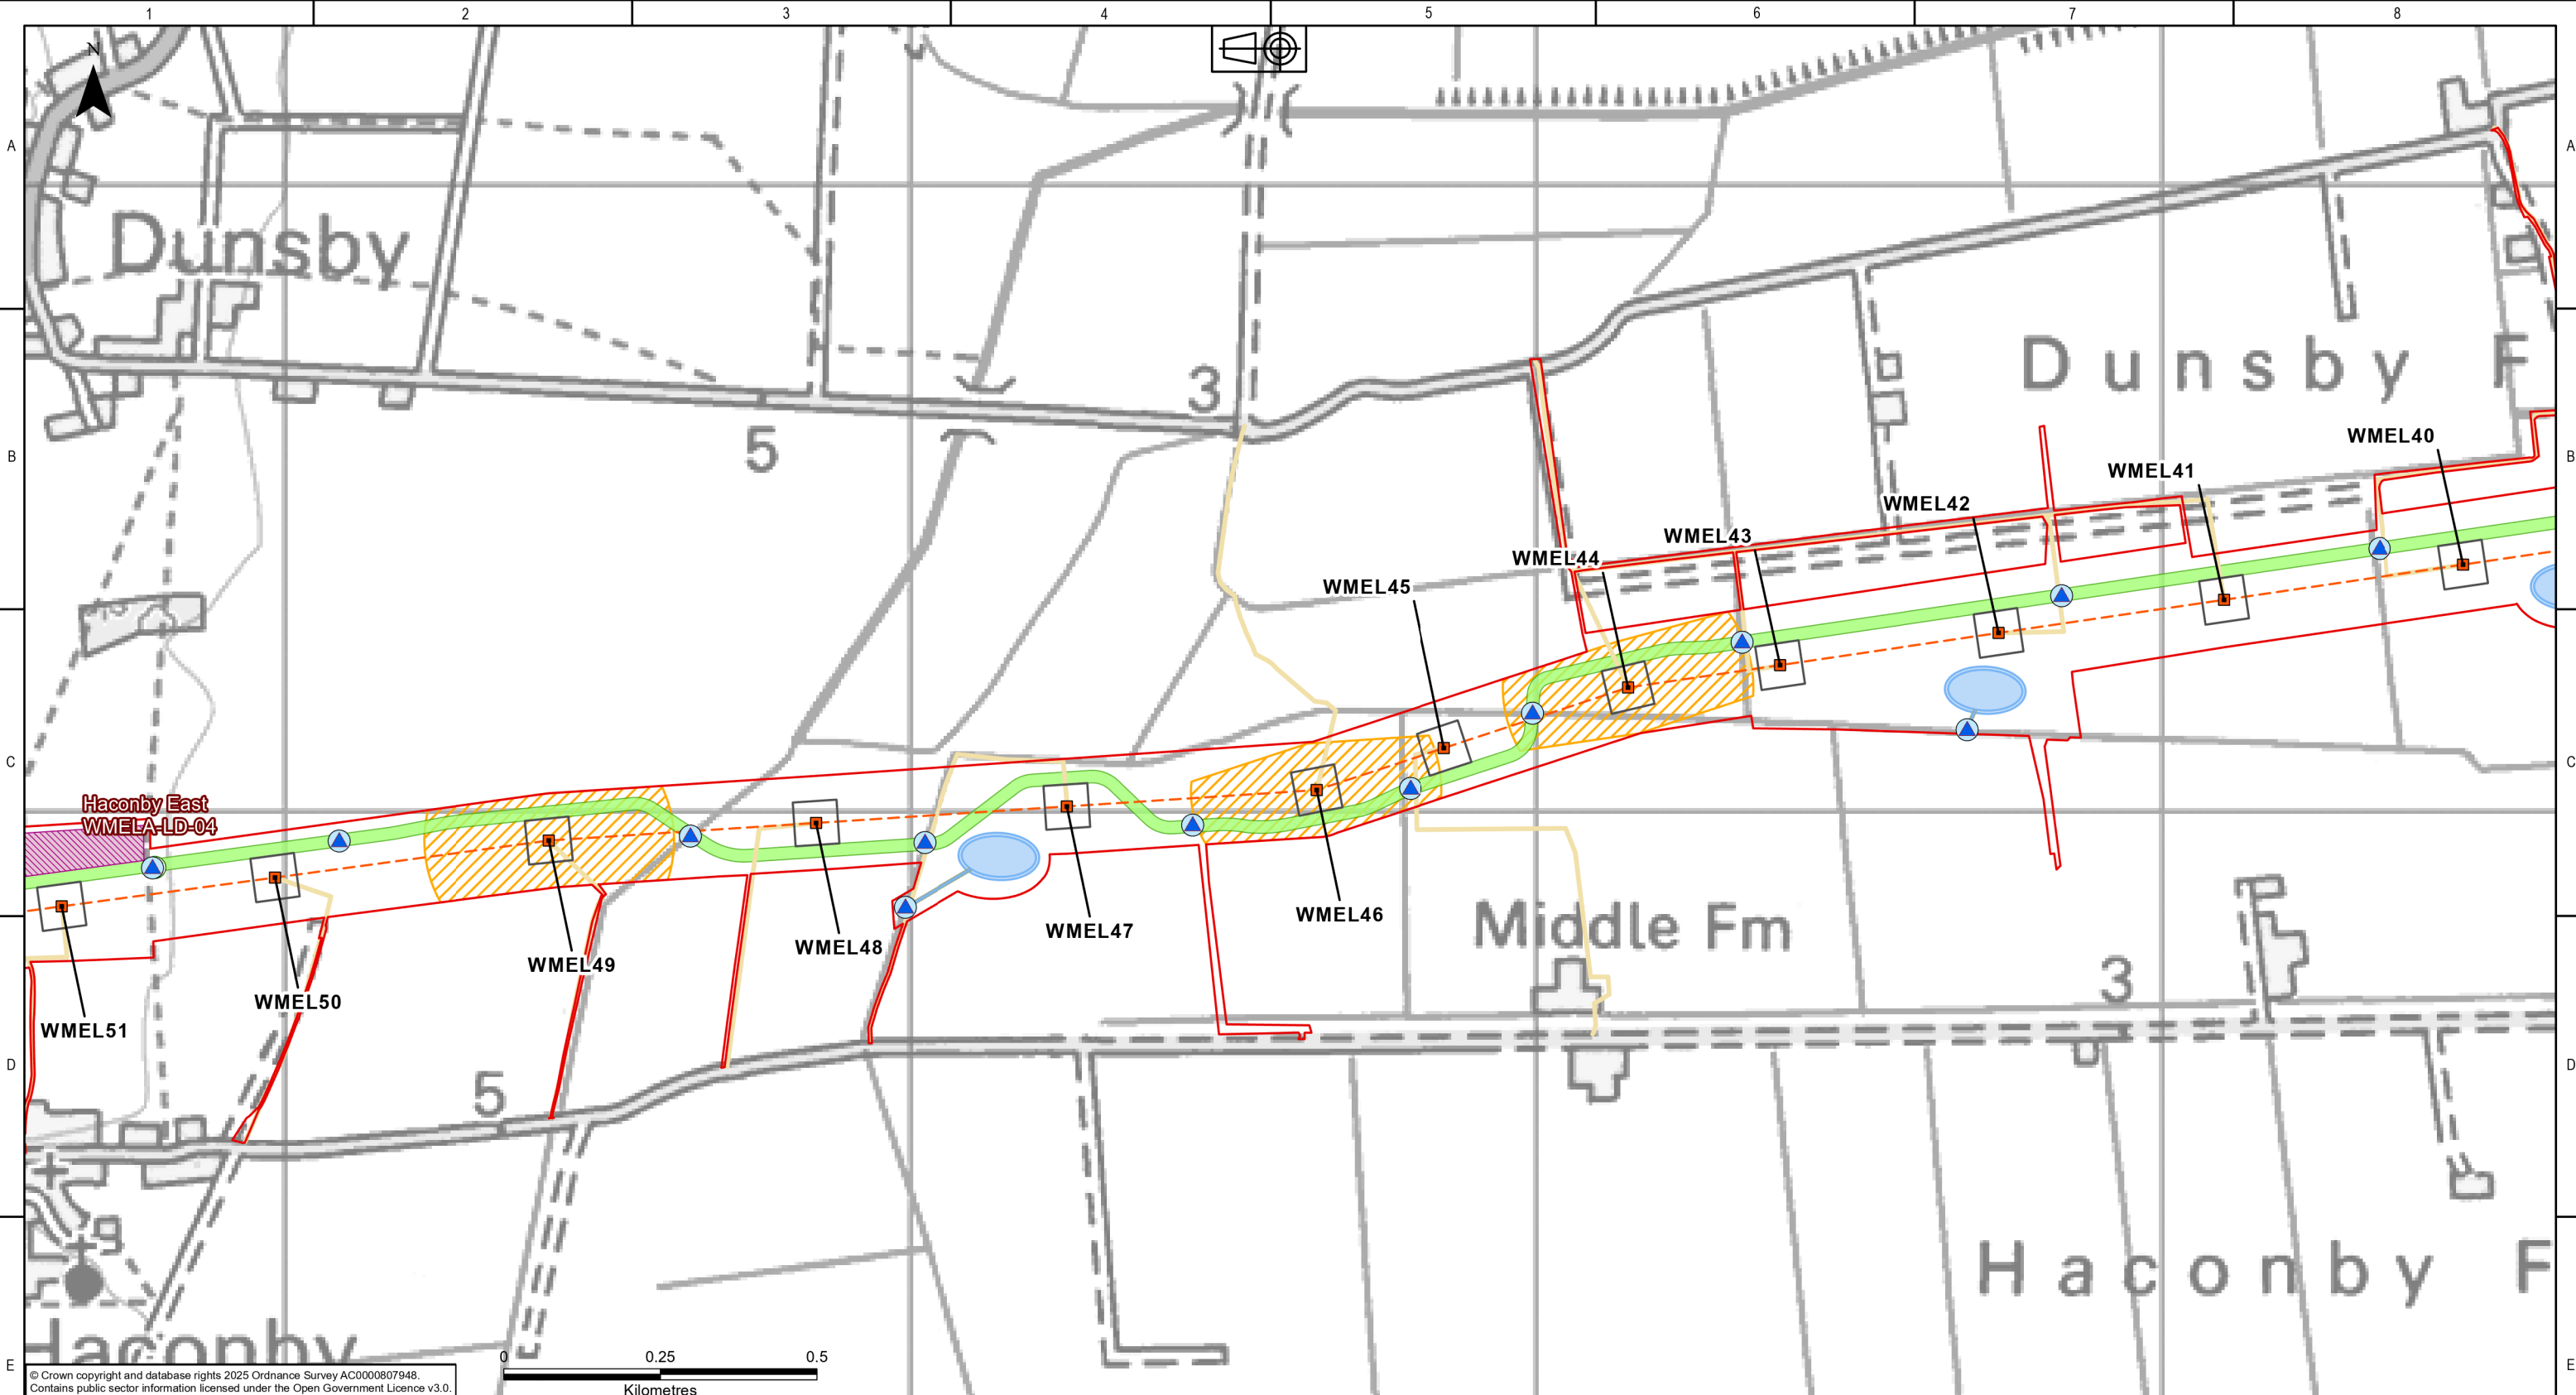

© Crown copyright and database rights 2025 Ordnance Survey AC0000807948.
Contains public sector information licensed under the Open Government Licence v3.0.

KEY PLAN

Legend

Draft Order Limits

Proposed Overhead Line Alignment

Indicative New Towers

Indicative Tower Working Area

Public Right of Way

Watercourse

Maintenance Access Routes

Proposed Overhead Line Pulling Location

Temporary Surface Water Drainage - Proposed Pond

Temporary Surface Water Drainage - Balancing Ponds

Temporary Surface Water Drainage - Proposed Outfall

Construction Laydown Area

Haul Route

NATIONAL GRID INVESTMENT NUMBER: 100268

COPYRIGHT: NOT TO BE REPRODUCED WITHOUT THE WRITTEN PERMISSION OF NATIONAL GRID ELECTRICITY TRANSMISSION Plc.

P01	21/08/2026	First issue	DM	MRK	MRK	CS	
Rev.	Date	Comment	Drw by	Check	Rev by	Appr.	

National Grid plc, Warwick Technology Park,
Gallows Hill, Warwick, CV34 6DA

Drawn
D.MOSNEANU

Checked
M.R.KEEN



Site
Weston Marsh to East Leicestershire

Title
Draft Environmental Statement:
Figure 4.1
Proposed Project Design

Purpose of issue For Information	Status S2
Contractor Drawing No. WMEL-AAJ-ZZZZ-ZZZZZZ-DRW-ES-000014	Revision P01
Customer Drawing No. N/A	Issue A
Reviewed M.R.KEEN	Approved C.STOCKS
Date 21/08/2026	Scale 1:10,000
	Size A3

Sheet 5 of 48

Scale
1:10,000

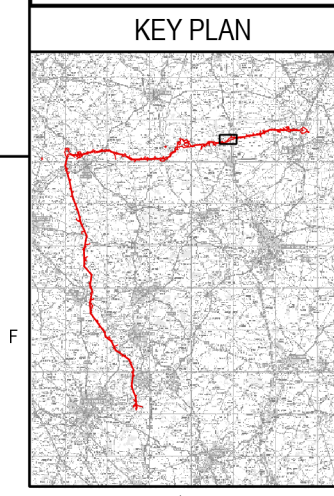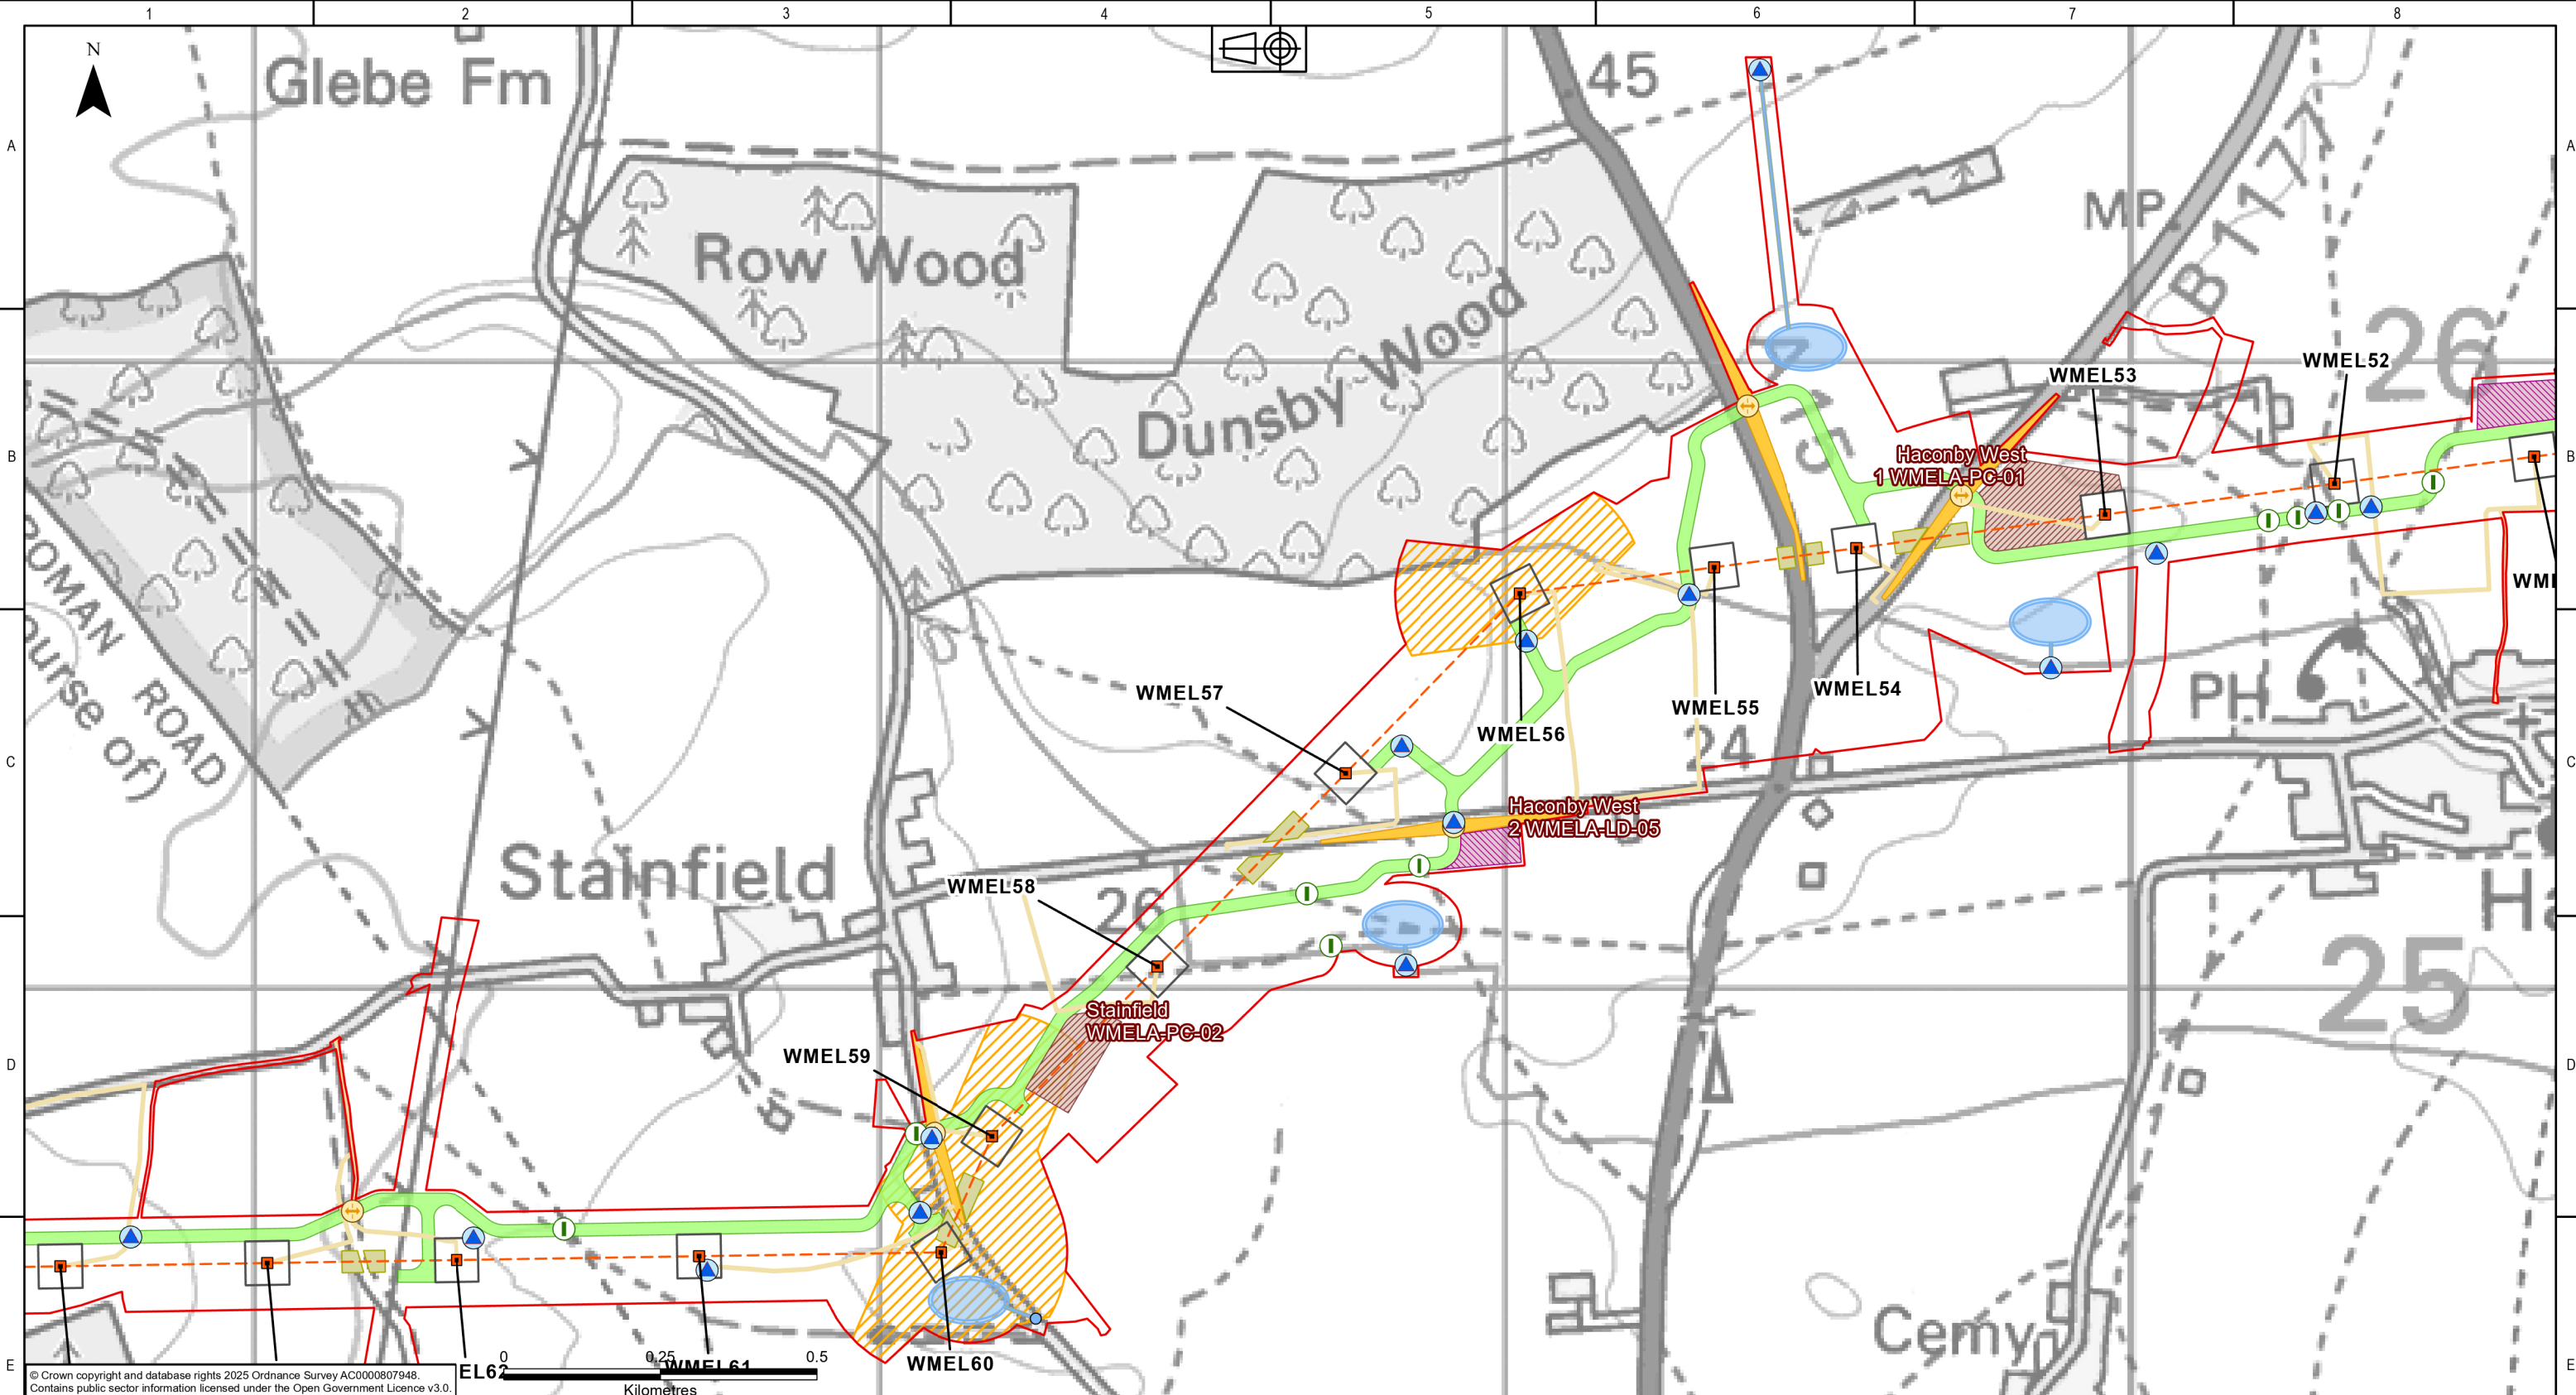


Legend	
	Draft Order Limits
	Proposed Overhead Line Alignment
	Indicative New Towers
	Indicative Tower Working Area
	Highway
	Public Right of Way
	Watercourse
	Indicative Scaffold Locations and Access (Area)
	Maintenance Access Routes
	Proposed Overhead Line Pulling Location
	Temporary Surface Water Drainage - Proposed Pond
	Temporary Surface Water Drainage - Balancing Ponds
	Temporary Surface Water Drainage - Proposed Outfall
	Construction Laydown Area
	Construction Compound
	Haul Route
	Haul Route (Site Access)

NATIONAL GRID INVESTMENT NUMBER: 100268							
COPYRIGHT: NOT TO BE REPRODUCED WITHOUT THE WRITTEN PERMISSION OF NATIONAL GRID ELECTRICITY TRANSMISSION Plc.							
P01	21/08/2026	First issue		DM	MRK	MRK	CS
Rev.	Date	Comment		Drw by	Check	Rev by	Appr.


nationalgrid

National Grid plc, Warwick Technology Park,
Gallows Hill, Warwick, CV34 6DA

Site Weston Marsh to East Leicestershire			
Title Draft Environmental Statement: Figure 4.1 Proposed Project Design			
Purpose of issue For Information			Status S2
Contractor Drawing No. WMEL-AAJ-ZZZZ-ZZZZZZ-DRW-ES-000014			Revision P01
Customer Drawing No. N/A			Issue A
Reviewed M.R.KEEN	Approved C.STOCKS	Date 21/08/2026	Scale 1:10,000
			Size A3

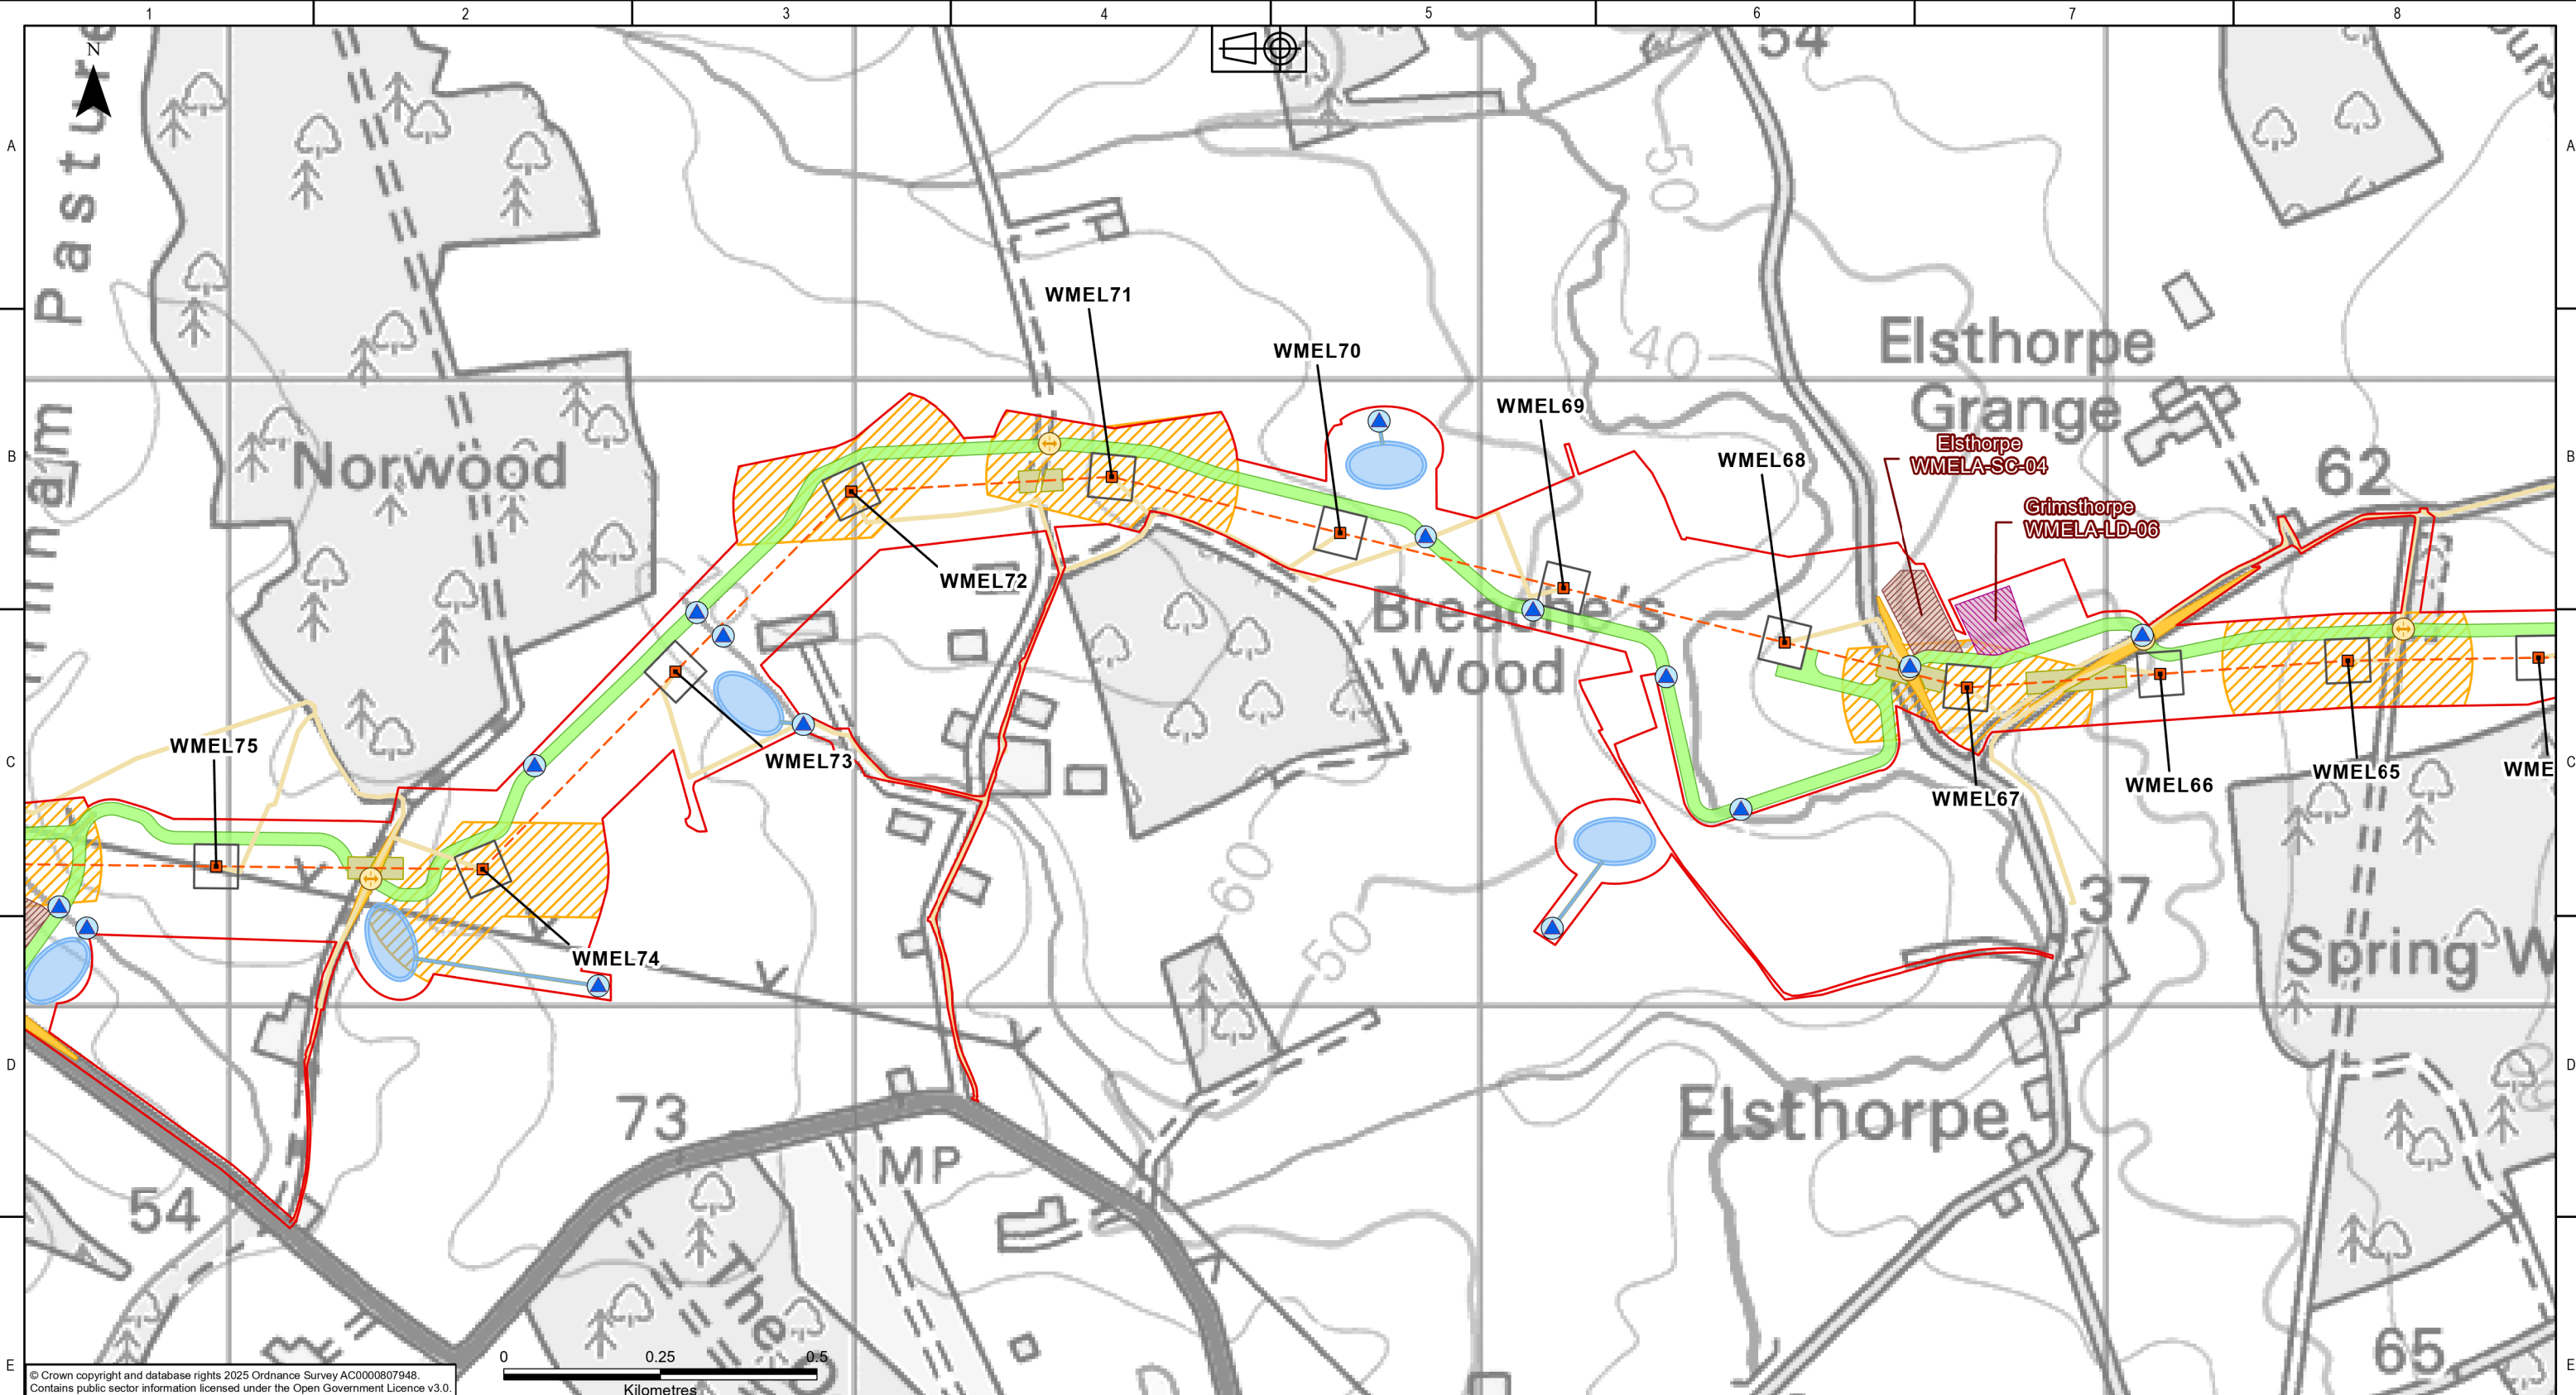

© Crown copyright and database rights 2025 Ordnance Survey AC0000807948.
Contains public sector information licensed under the Open Government Licence v3.0.

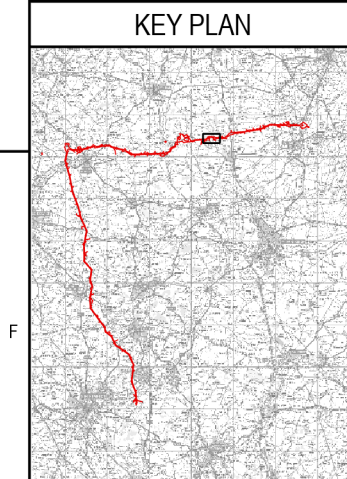

Legend	
	Draft Order Limits
	Proposed Overhead Line Alignment
	Indicative New Towers
	Indicative Tower Working Area
	Highway
	Watercourse
	Indicative Scaffold Locations and Access (Area)
	Maintenance Access Routes
	Proposed Overhead Line Pulling Location
	Temporary Surface Water Drainage - Proposed Pond
	Temporary Surface Water Drainage - Balancing Ponds
	Temporary Surface Water Drainage - Proposed Outfall
	Construction Laydown Area
	Construction Compound
	Haul Route
	Haul Route (Site Access)



NATIONAL GRID INVESTMENT NUMBER: 100268						
COPYRIGHT: NOT TO BE REPRODUCED WITHOUT THE WRITTEN PERMISSION OF NATIONAL GRID ELECTRICITY TRANSMISSION Plc.						
P01	21/08/2026	First issue	DM	MRK	MRK	CS
Rev.	Date	Comment	Drw by	Check	Rev by	Appr.

National Grid plc, Warwick Technology Park,
Gallows Hill, Warwick, CV34 6DA

Drawn
D.MOSNEANU

Checked
M.R.KEEN

Site Weston Marsh to East Leicestershire				
Title Draft Environmental Statement: Figure 4.1 Proposed Project Design				
Purpose of issue For Information			Status S2	
Contractor Drawing No. WMEL-AAJ-ZZZZ-ZZZZZZ-DRW-ES-000014			Revision P01	
Customer Drawing No. N/A			Sheet 7 of 48	Issue A
Reviewed M.R.KEEN	Approved C.STOCKS	Date 21/08/2026	Scale 1:10,000	Size A3

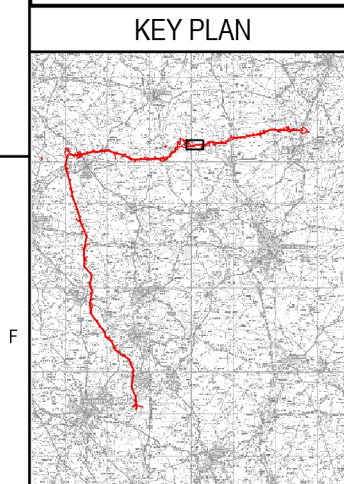
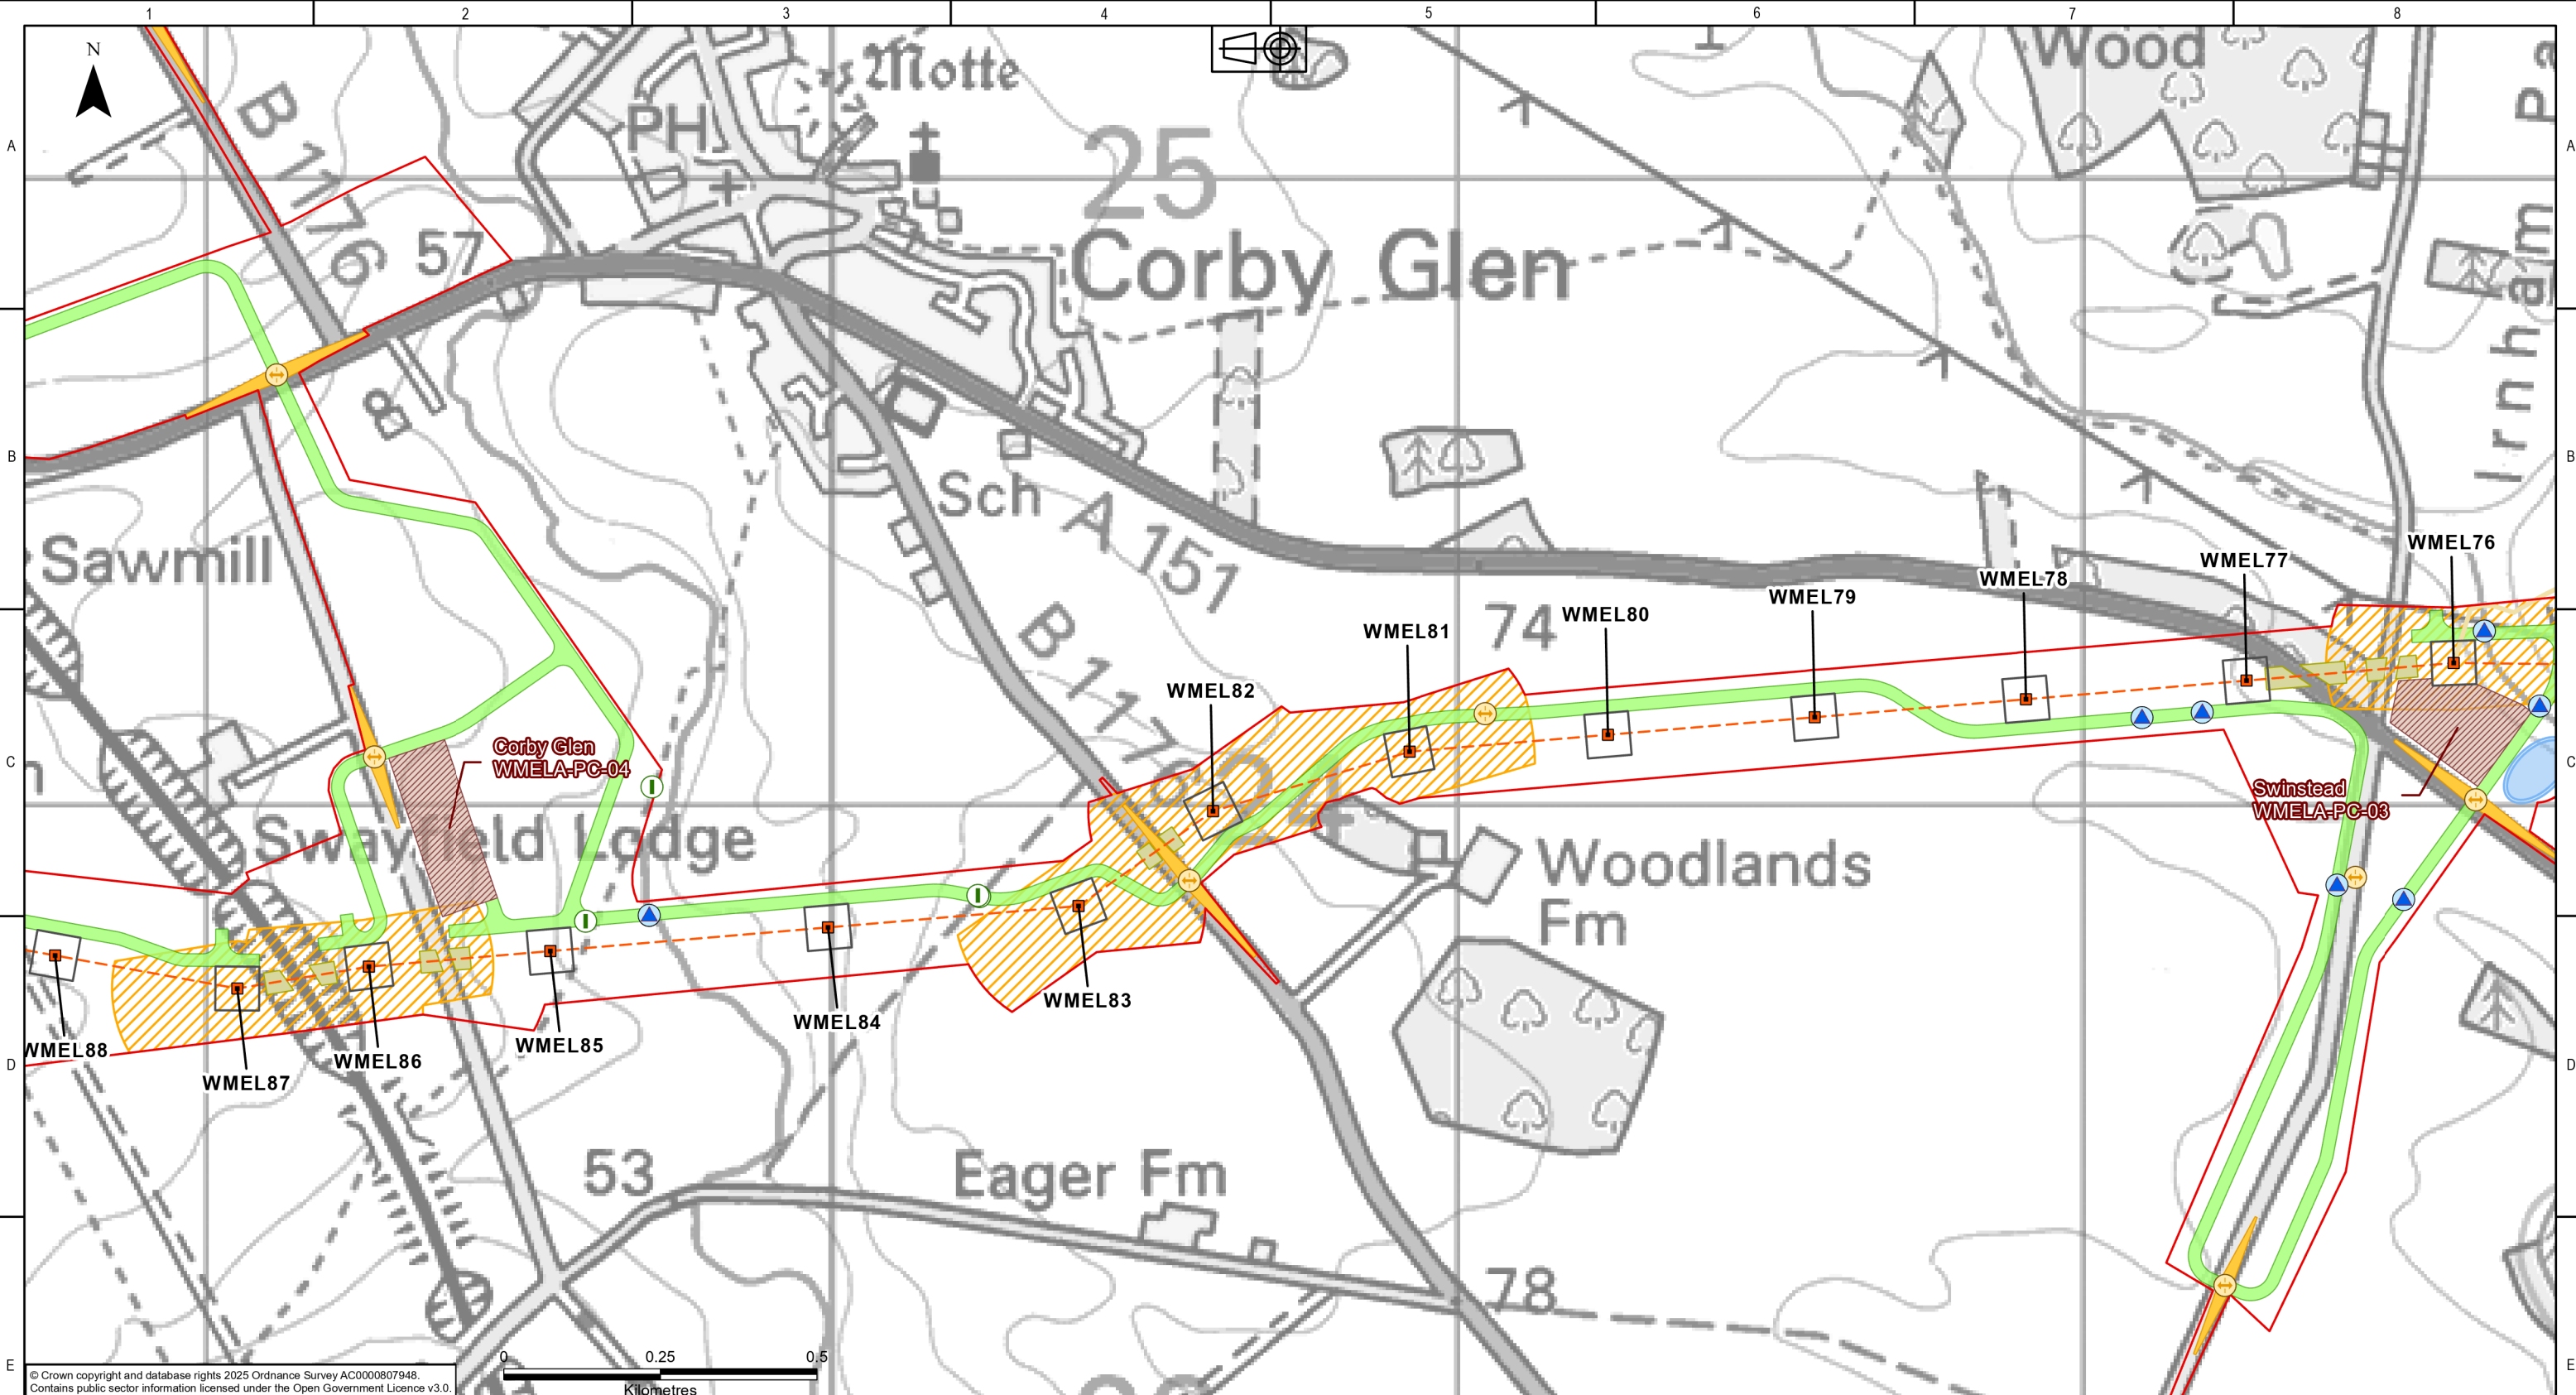


Legend	
	Draft Order Limits
	Proposed Overhead Line Alignment
	Indicative New Towers
	Indicative Tower Working Area
	Highway
	Public Right of Way
	Watercourse
	Indicative Scaffold Locations and Access (Area)
	Maintenance Access Routes
	Proposed Overhead Line Pulling Location
	Temporary Surface Water Drainage - Proposed Pond
	Construction Compound
	Haul Route
	Haul Route (Site Access)

NATIONAL GRID INVESTMENT NUMBER: 100268						
COPYRIGHT: NOT TO BE REPRODUCED WITHOUT THE WRITTEN PERMISSION OF NATIONAL GRID ELECTRICITY TRANSMISSION Plc.						
P01	21/08/2026	First issue	DM	MRK	MRK	CS
Rev.	Date	Comment	Drw by	Check	Rev by	Appr.

National Grid plc, Warwick Technology Park,
Gallows Hill, Warwick, CV34 6DA

Site Weston Marsh to East Leicestershire			
Title Draft Environmental Statement: Figure 4.1 Proposed Project Design			
Purpose of issue For Information			Status S2
Contractor Drawing No. WMEL-AAJ-ZZZZ-ZZZZZZ-DRW-ES-000014			Revision P01
Customer Drawing No. N/A			Issue A
Reviewed M.R.KEEN	Approved C.STOCKS	Date 21/08/2026	Scale 1:10,000
			Size A3

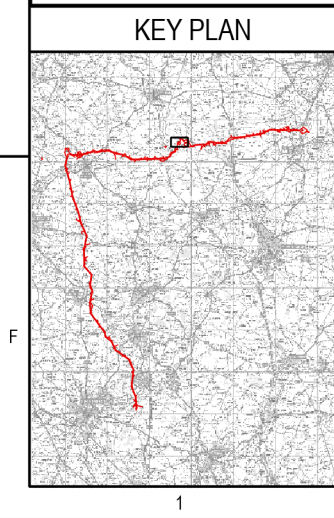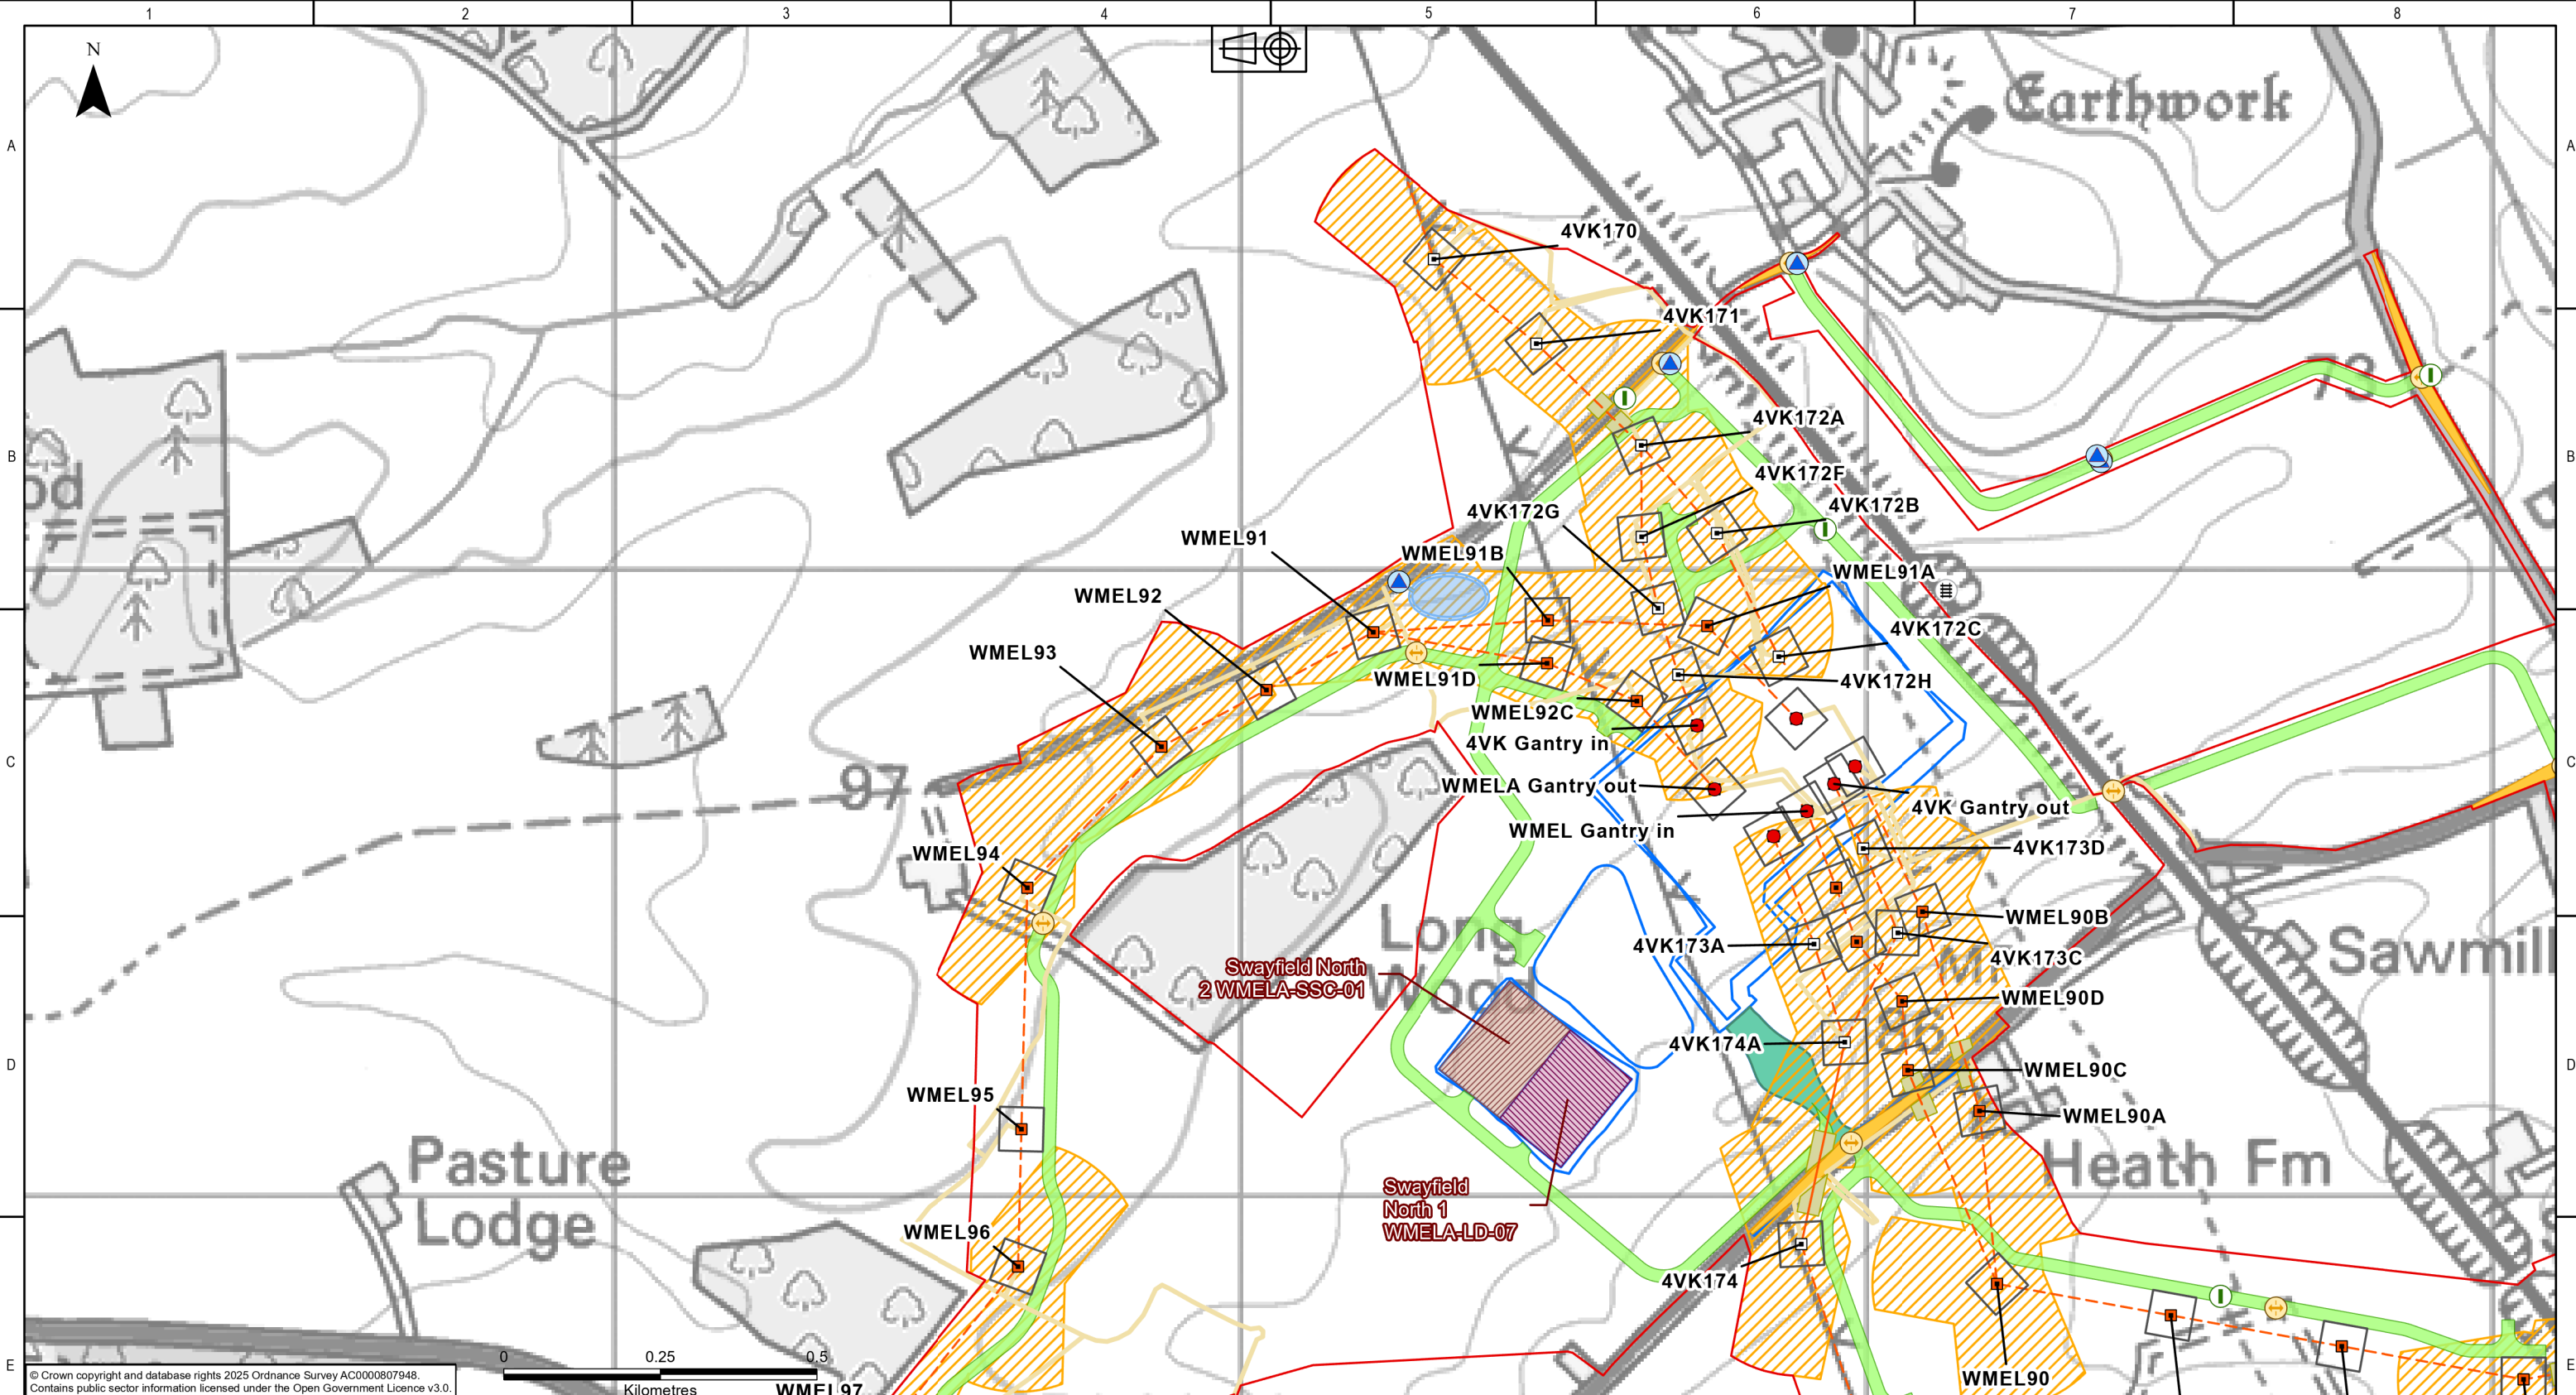



Legend	
	Draft Order Limits
	Proposed Overhead Line Alignment
	WMEL-A Substation
	Indicative New Gantry
	Indicative New Towers
	Existing Towers for Reconductoring
	Indicative Tower Working Area
	Highway
	Public Right of Way
	Railway
	Watercourse
	Indicative Scaffold Locations and Access (Area)
	Maintenance Access Routes
	Proposed Overhead Line Pulling Location
	Temporary Surface Water Drainage - Proposed Pond
	Temporary Surface Water Drainage - Balancing Ponds
	Temporary Surface Water Drainage - Proposed Outfall
	Permanent Access Route - Substations
	Haul Route
	Haul Route (Site Access)

NATIONAL GRID INVESTMENT NUMBER: 100268							
COPYRIGHT: NOT TO BE REPRODUCED WITHOUT THE WRITTEN PERMISSION OF NATIONAL GRID ELECTRICITY TRANSMISSION Plc.							
P01	21/08/2026	First issue		DM	MRK	MRK	CS
Rev.	Date	Comment		Drw by	Check	Rev by	Appr.

nationalgrid

National Grid plc, Warwick Technology Park,
Gallows Hill, Warwick, CV34 6DA

Site Weston Marsh to East Leicestershire			
Title Draft Environmental Statement: Figure 4.1 Proposed Project Design			
Purpose of issue For Information			Status S2
Contractor Drawing No. WMEL-AAJ-ZZZZ-ZZZZZZ-DRW-ES-000014			Revision P01
Customer Drawing No. N/A			Issue A
Reviewed M.R.KEEN	Approved C.STOCKS	Date 21/08/2026	Scale 1:10,000
Sheet 9 of 48			Size A3

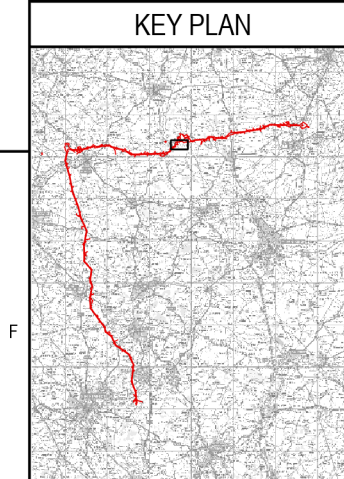
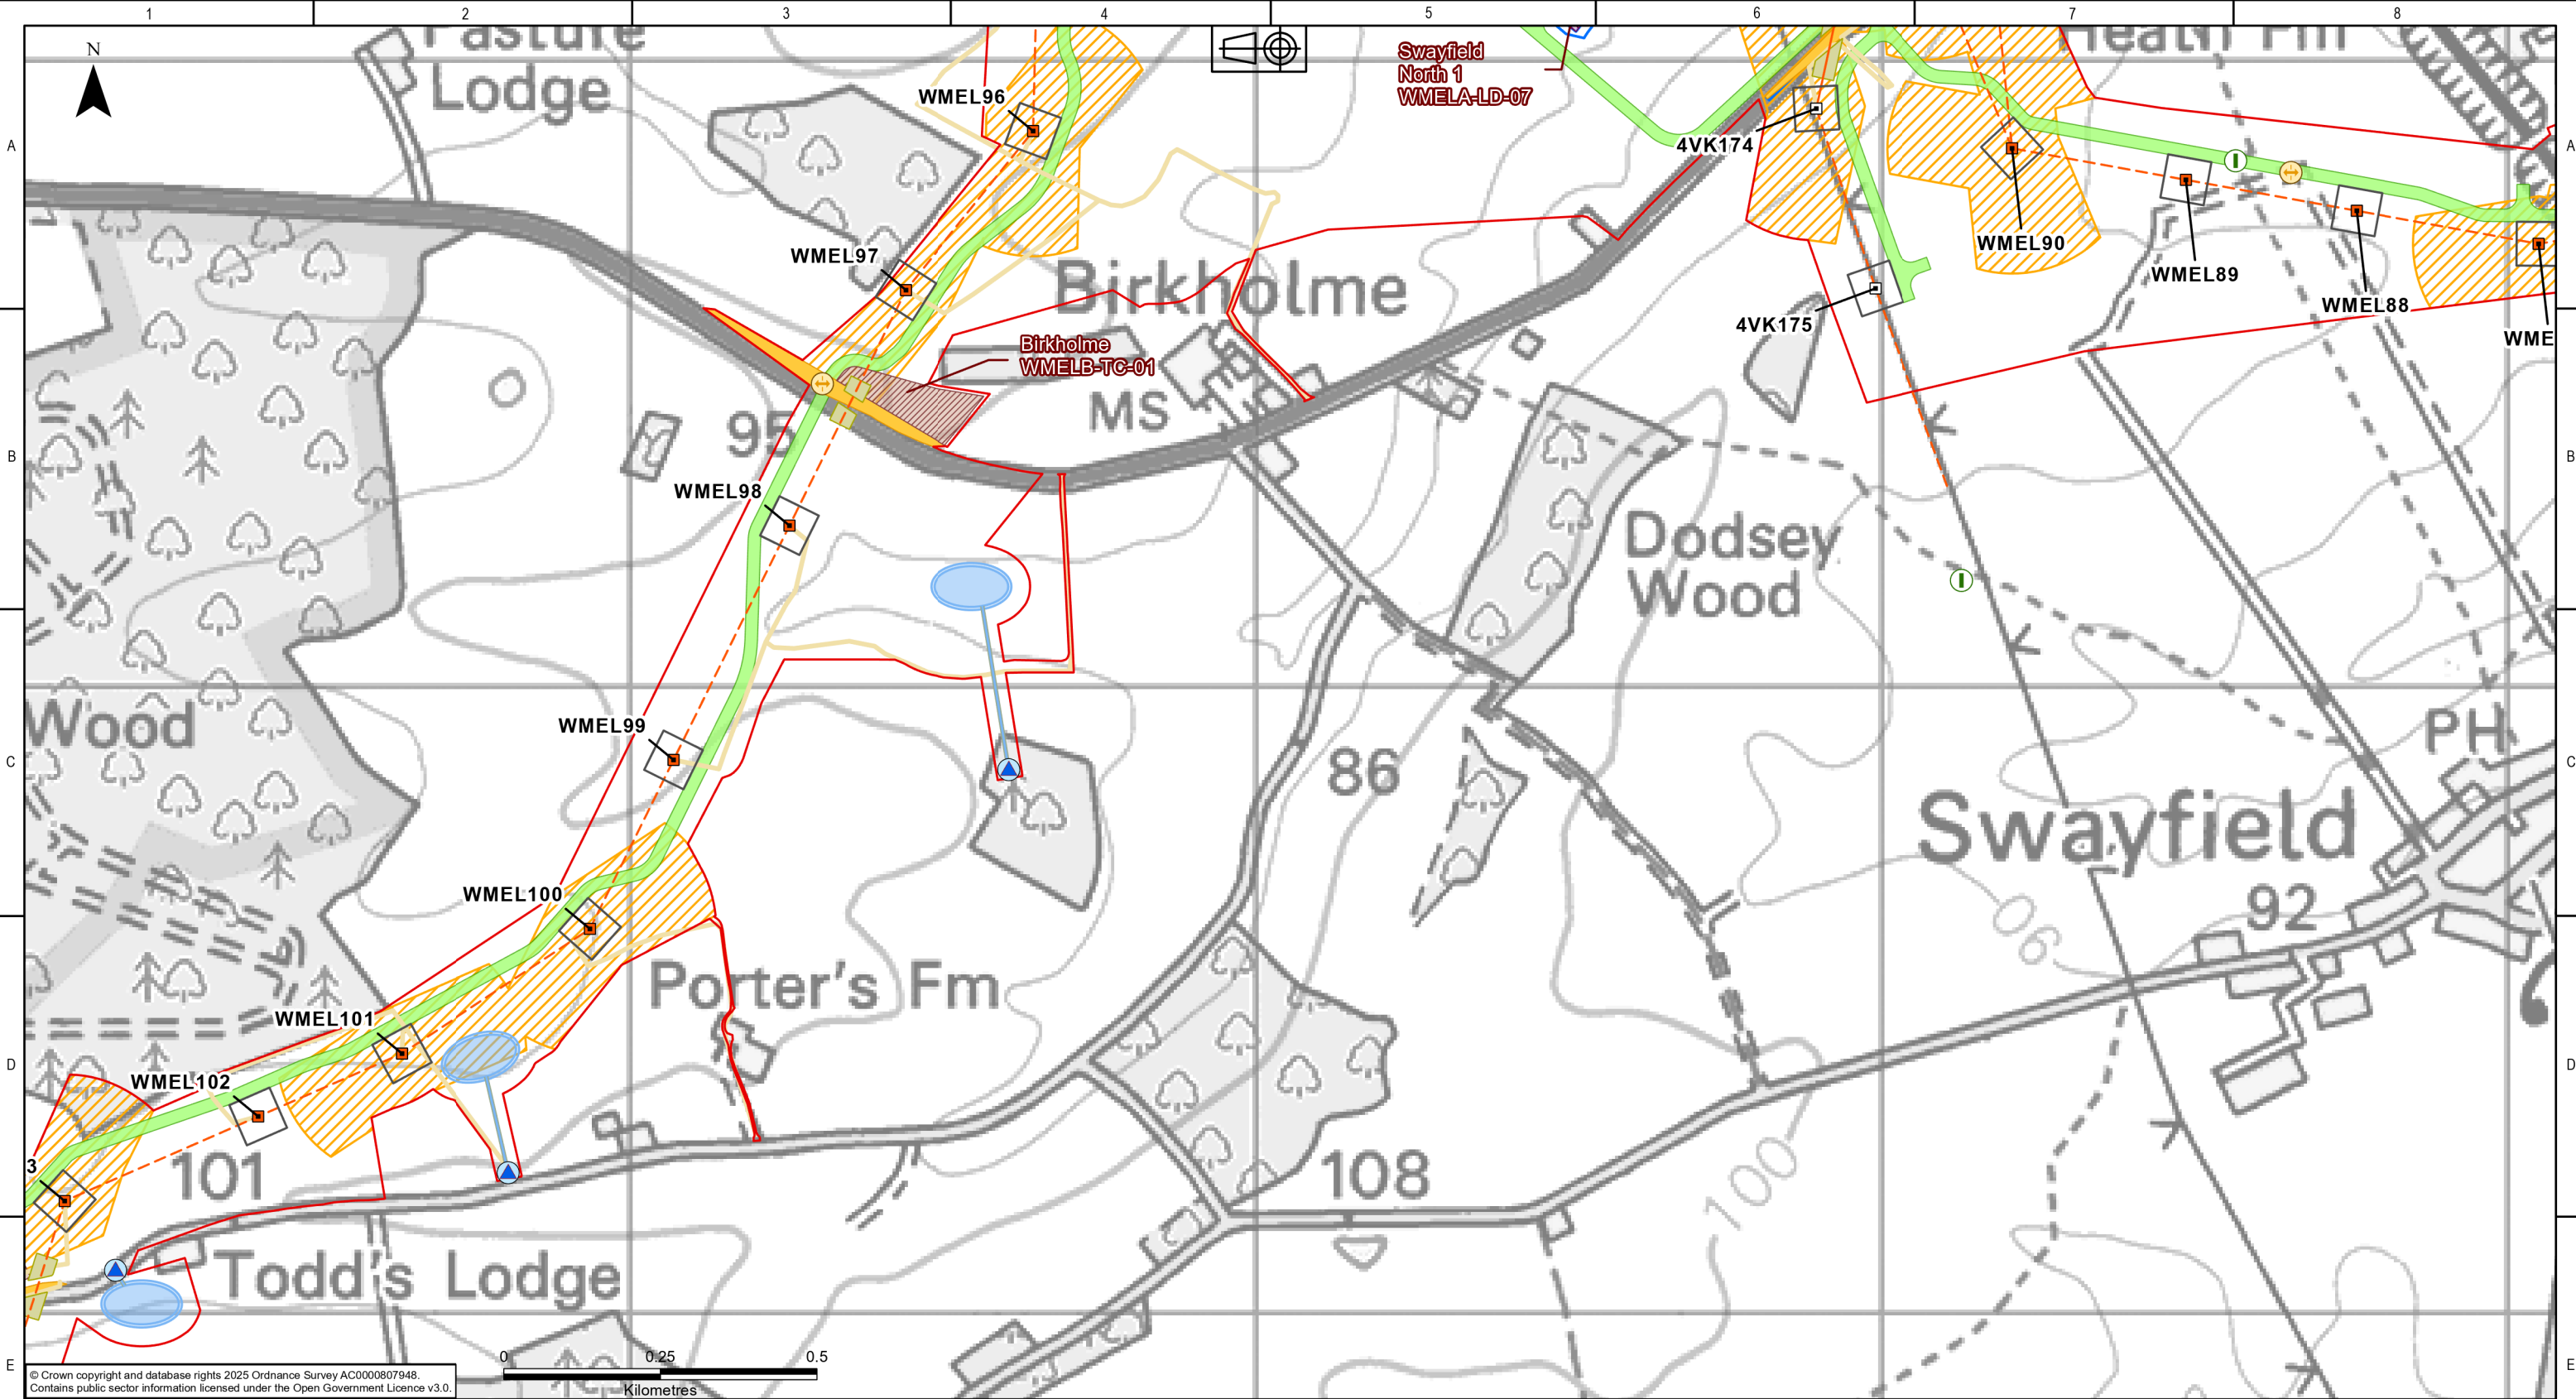


Legend	
	Draft Order Limits
	Proposed Overhead Line Alignment
	WMEL-A Substation
	Indicative New Towers
	Existing Towers for Reconductoring
	Indicative Tower Working Area
	Highway
	Public Right of Way
	Watercourse
	Indicative Scaffold Locations and Access (Area)
	Maintenance Access Routes
	Proposed Overhead Line Pulling Location
	Temporary Surface Water Drainage - Proposed Pond
	Temporary Surface Water Drainage - Balancing Ponds
	Temporary Surface Water Drainage - Proposed Outfall
	Construction Compound
	Permanent Access Route - Substations
	Haul Route
	Haul Route (Site Access)

NATIONAL GRID INVESTMENT NUMBER: 100268						
COPYRIGHT: NOT TO BE REPRODUCED WITHOUT THE WRITTEN PERMISSION OF NATIONAL GRID ELECTRICITY TRANSMISSION Plc.						
P01	21/08/2026	First issue	DM	MRK	MRK	CS
Rev.	Date	Comment	Drw by	Check	Rev by	Appr.

National Grid plc, Warwick Technology Park,
Gallows Hill, Warwick, CV34 6DA

Site Weston Marsh to East Leicestershire				
Title Draft Environmental Statement: Figure 4.1 Proposed Project Design				
Purpose of issue For Information			Status S2	
Contractor Drawing No. WMEL-AAJ-ZZZZ-ZZZZZZ-DRW-ES-000014			Revision P01	
Customer Drawing No. N/A			Sheet 10 of 48	Issue A
Reviewed M.R.KEEN	Approved C.STOCKS	Date 21/08/2026	Scale 1:10,000	Size A3

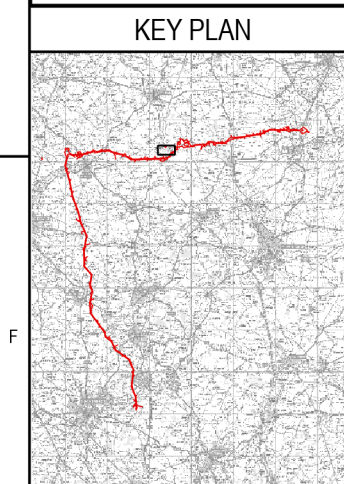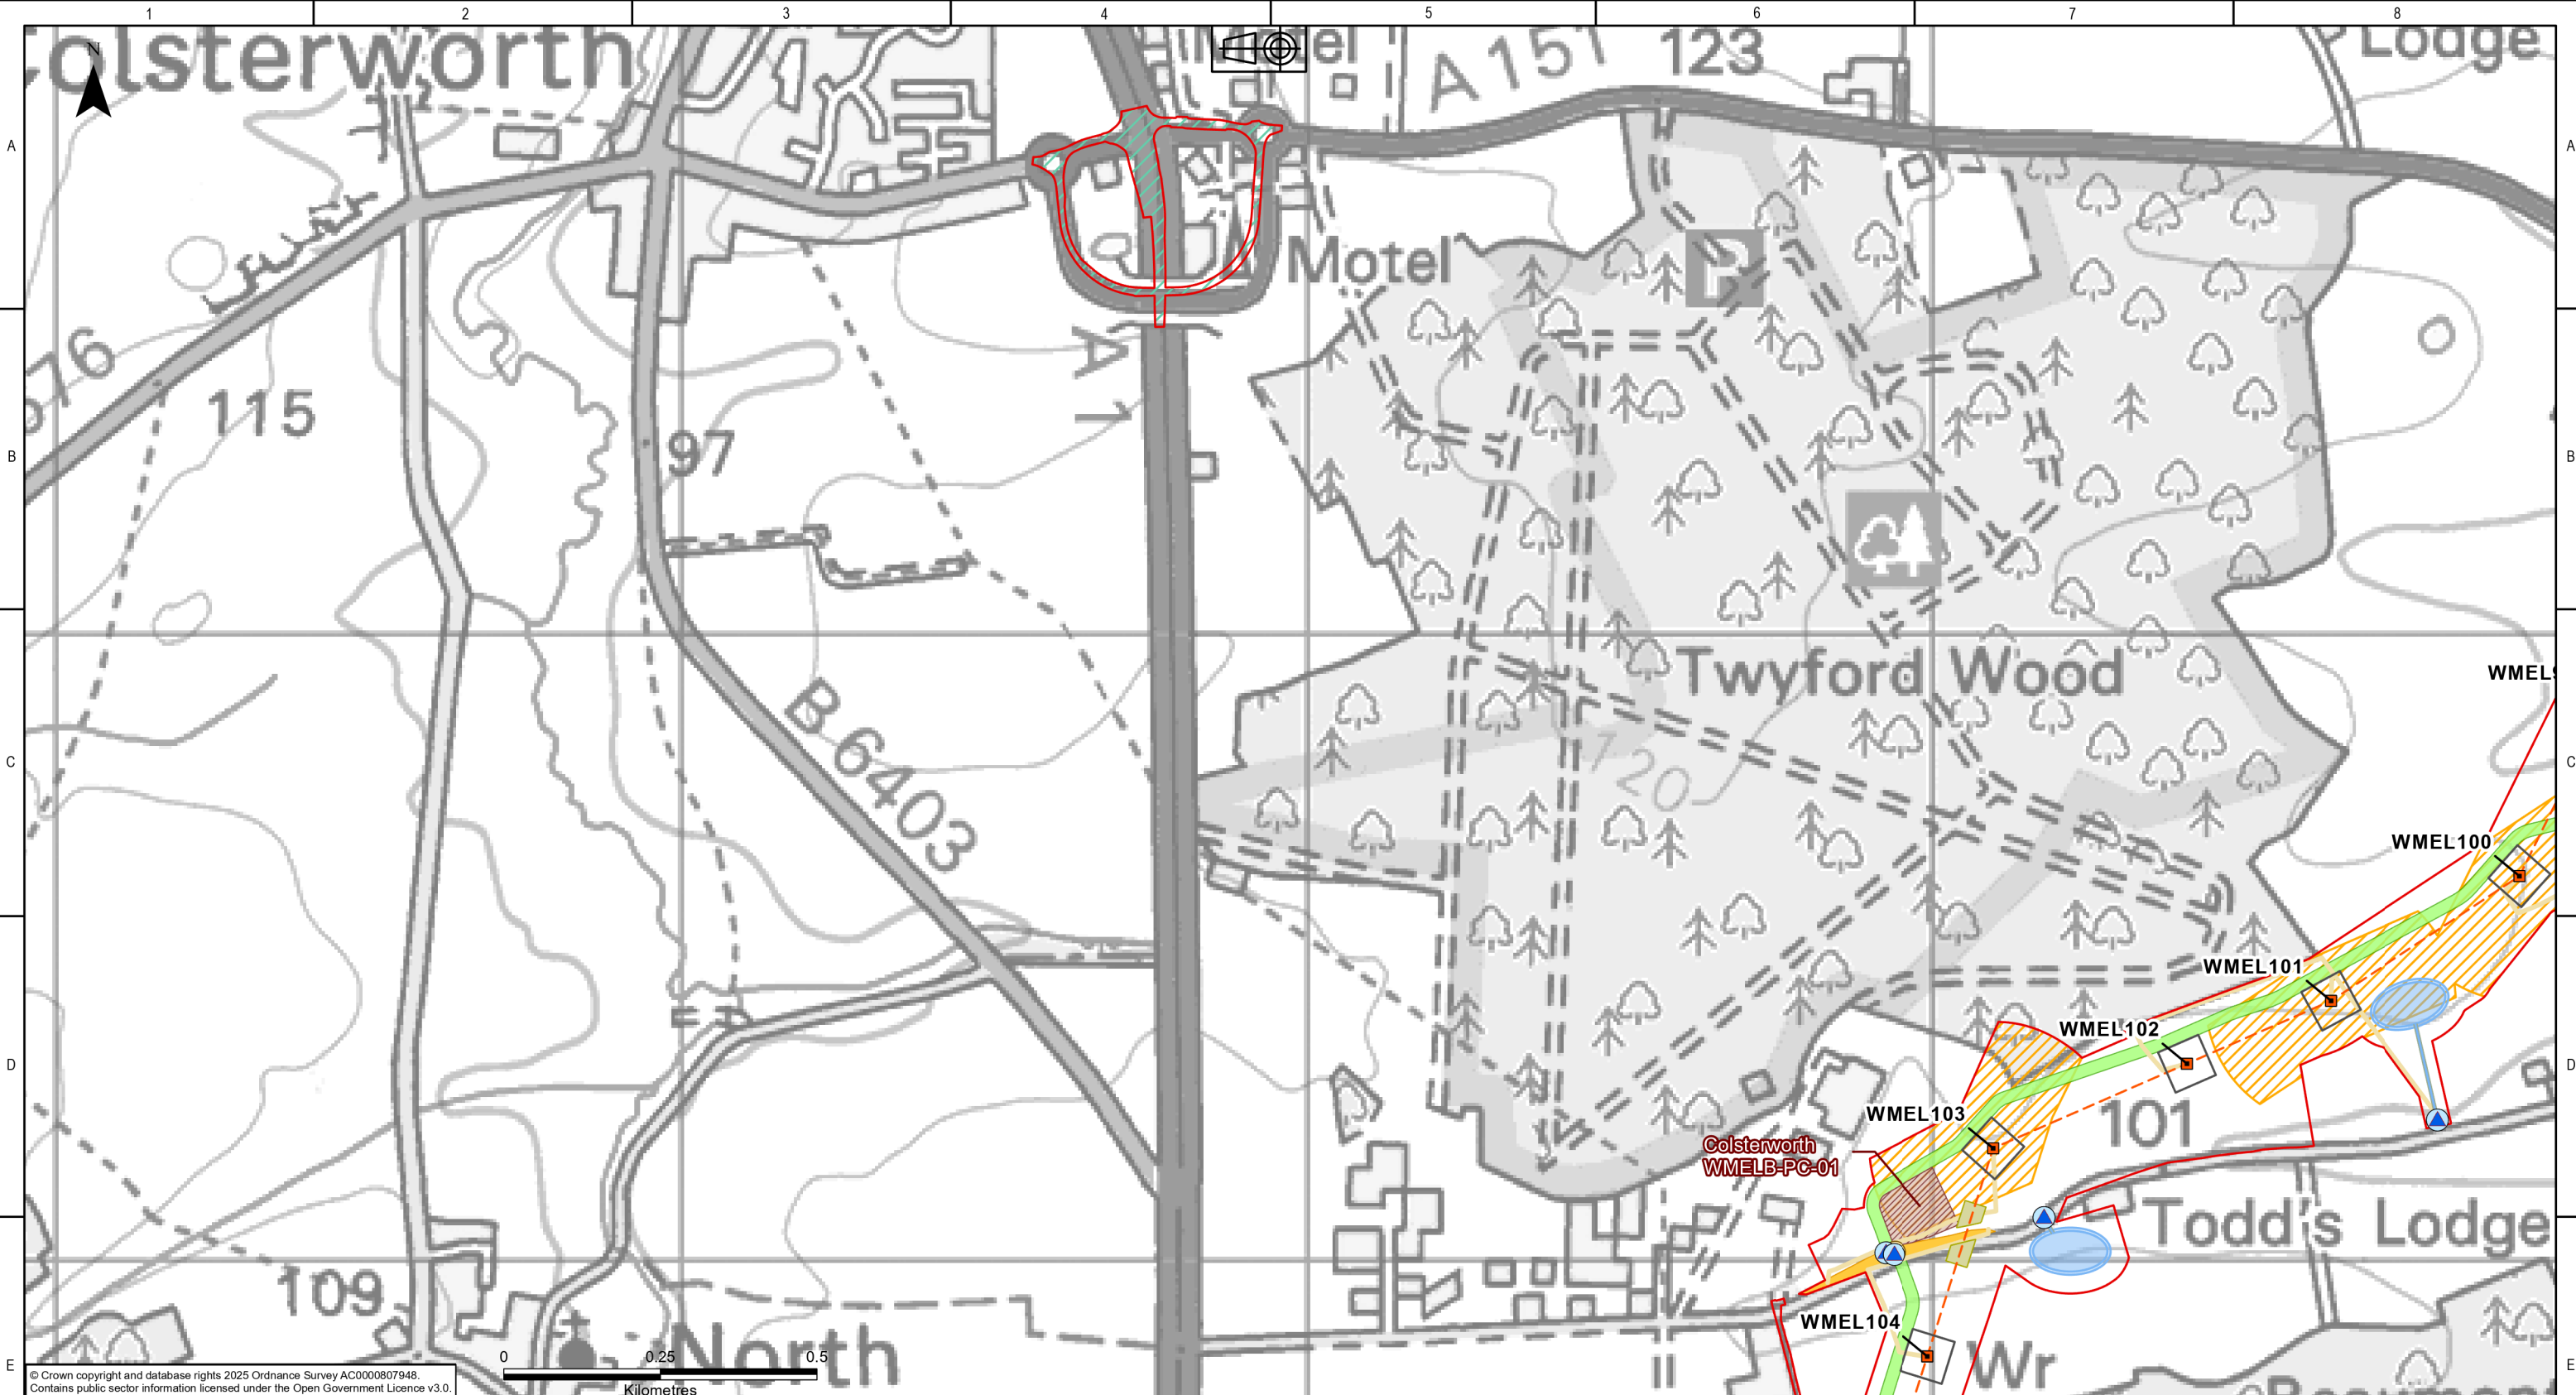


Legend	
	Draft Order Limits
	Proposed Overhead Line Alignment
	Indicative New Towers
	Indicative Tower Working Area
	Highway
	Watercourse
	Indicative Scaffold Locations and Access (Area)
	Maintenance Access Routes
	Offsite Highways Work
	Proposed Overhead Line Pulling Location
	Temporary Surface Water Drainage - Proposed Pond
	Temporary Surface Water Drainage - Balancing Ponds
	Temporary Surface Water Drainage - Proposed Outfall
	Construction Compound
	Haul Route
	Haul Route (Site Access)

NATIONAL GRID INVESTMENT NUMBER: 100268						
COPYRIGHT: NOT TO BE REPRODUCED WITHOUT THE WRITTEN PERMISSION OF NATIONAL GRID ELECTRICITY TRANSMISSION Plc.						
P01	21/08/2026	First issue	DM	MRK	MRK	CS
Rev.	Date	Comment	Drw by	Check	Rev by	Appr.

National Grid plc, Warwick Technology Park,
Gallows Hill, Warwick, CV34 6DA

Site Weston Marsh to East Leicestershire				
Title Draft Environmental Statement: Figure 4.1 Proposed Project Design				
Purpose of issue For Information			Status S2	
Contractor Drawing No. WMEL-AAJ-ZZZZ-ZZZZZZ-DRW-ES-000014			Revision P01	
Customer Drawing No. N/A			Sheet 11 of 48	Issue A
Reviewed M.R.KEEN	Approved C.STOCKS	Date 21/08/2026	Scale 1:10,000	Size A3

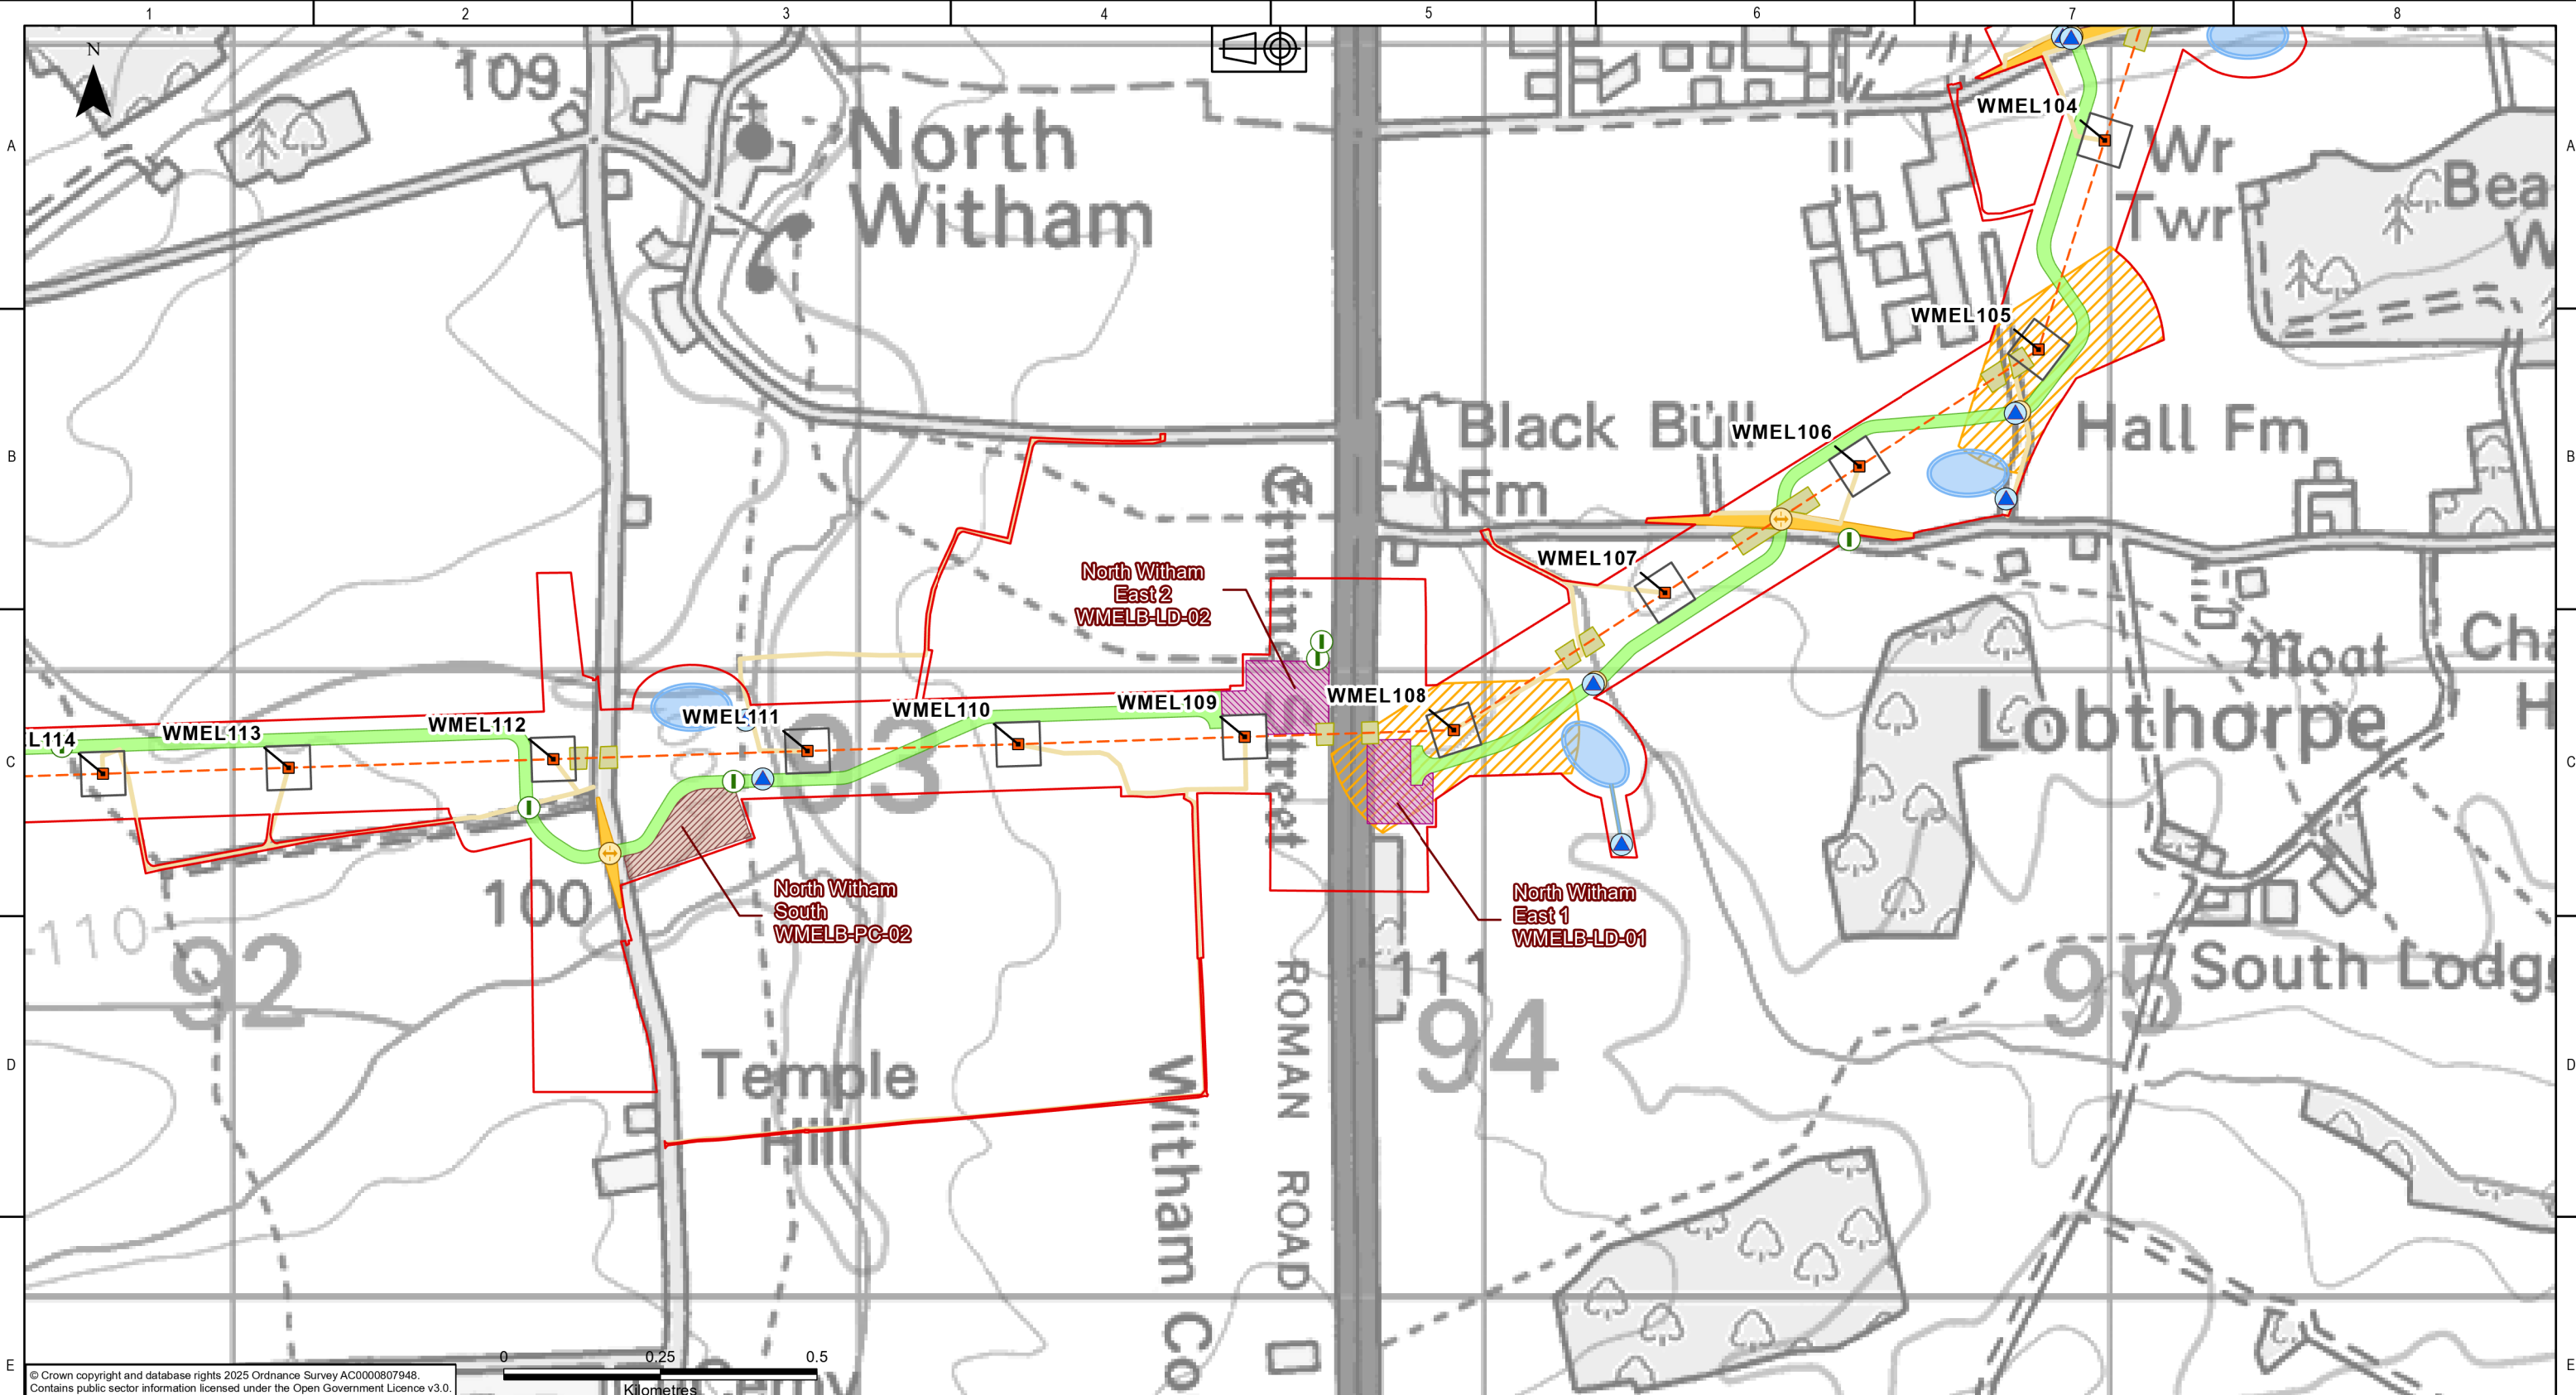

© Crown copyright and database rights 2025 Ordnance Survey AC0000807948.
Contains public sector information licensed under the Open Government Licence v3.0.

KEY PLAN

Legend

Draft Order Limits

Proposed Overhead Line Alignment

Indicative New Towers

Indicative Tower Working Area

Highway

Public Right of Way

Watercourse

Indicative Scaffold Locations and Access (Area)

Maintenance Access Routes

Proposed Overhead Line Pulling Location

Temporary Surface Water Drainage - Proposed Pond

Temporary Surface Water Drainage - Balancing Ponds

Temporary Surface Water Drainage - Proposed Outfall

Construction Laydown Area

Construction Compound

Haul Route

Haul Route (Site Access)

NATIONAL GRID INVESTMENT NUMBER: 100268

COPYRIGHT: NOT TO BE REPRODUCED WITHOUT THE WRITTEN PERMISSION OF NATIONAL GRID ELECTRICITY TRANSMISSION Plc.

P01	21/08/2026	First issue	DM	MRK	MRK	CS	
Rev.	Date	Comment	Drw by	Check	Rev by	Appr.	

nationalgrid

National Grid plc, Warwick Technology Park,
Gallows Hill, Warwick, CV34 6DA


Drawn
D.MOSNEANU

Checked
M.R.KEEN

Site
Weston Marsh to East Leicestershire

Title
Draft Environmental Statement:
Figure 4.1
Proposed Project Design

Purpose of issue For Information	Status S2			
Contractor Drawing No. WMEL-AAJ-ZZZZ-ZZZZZZ-DRW-ES-000014	Revision P01			
Customer Drawing No. N/A	Sheet 12 of 48 Issue A			
Reviewed M.R.KEEN	Approved C.STOCKS	Date 21/08/2026	Scale 1:10,000	Size A3

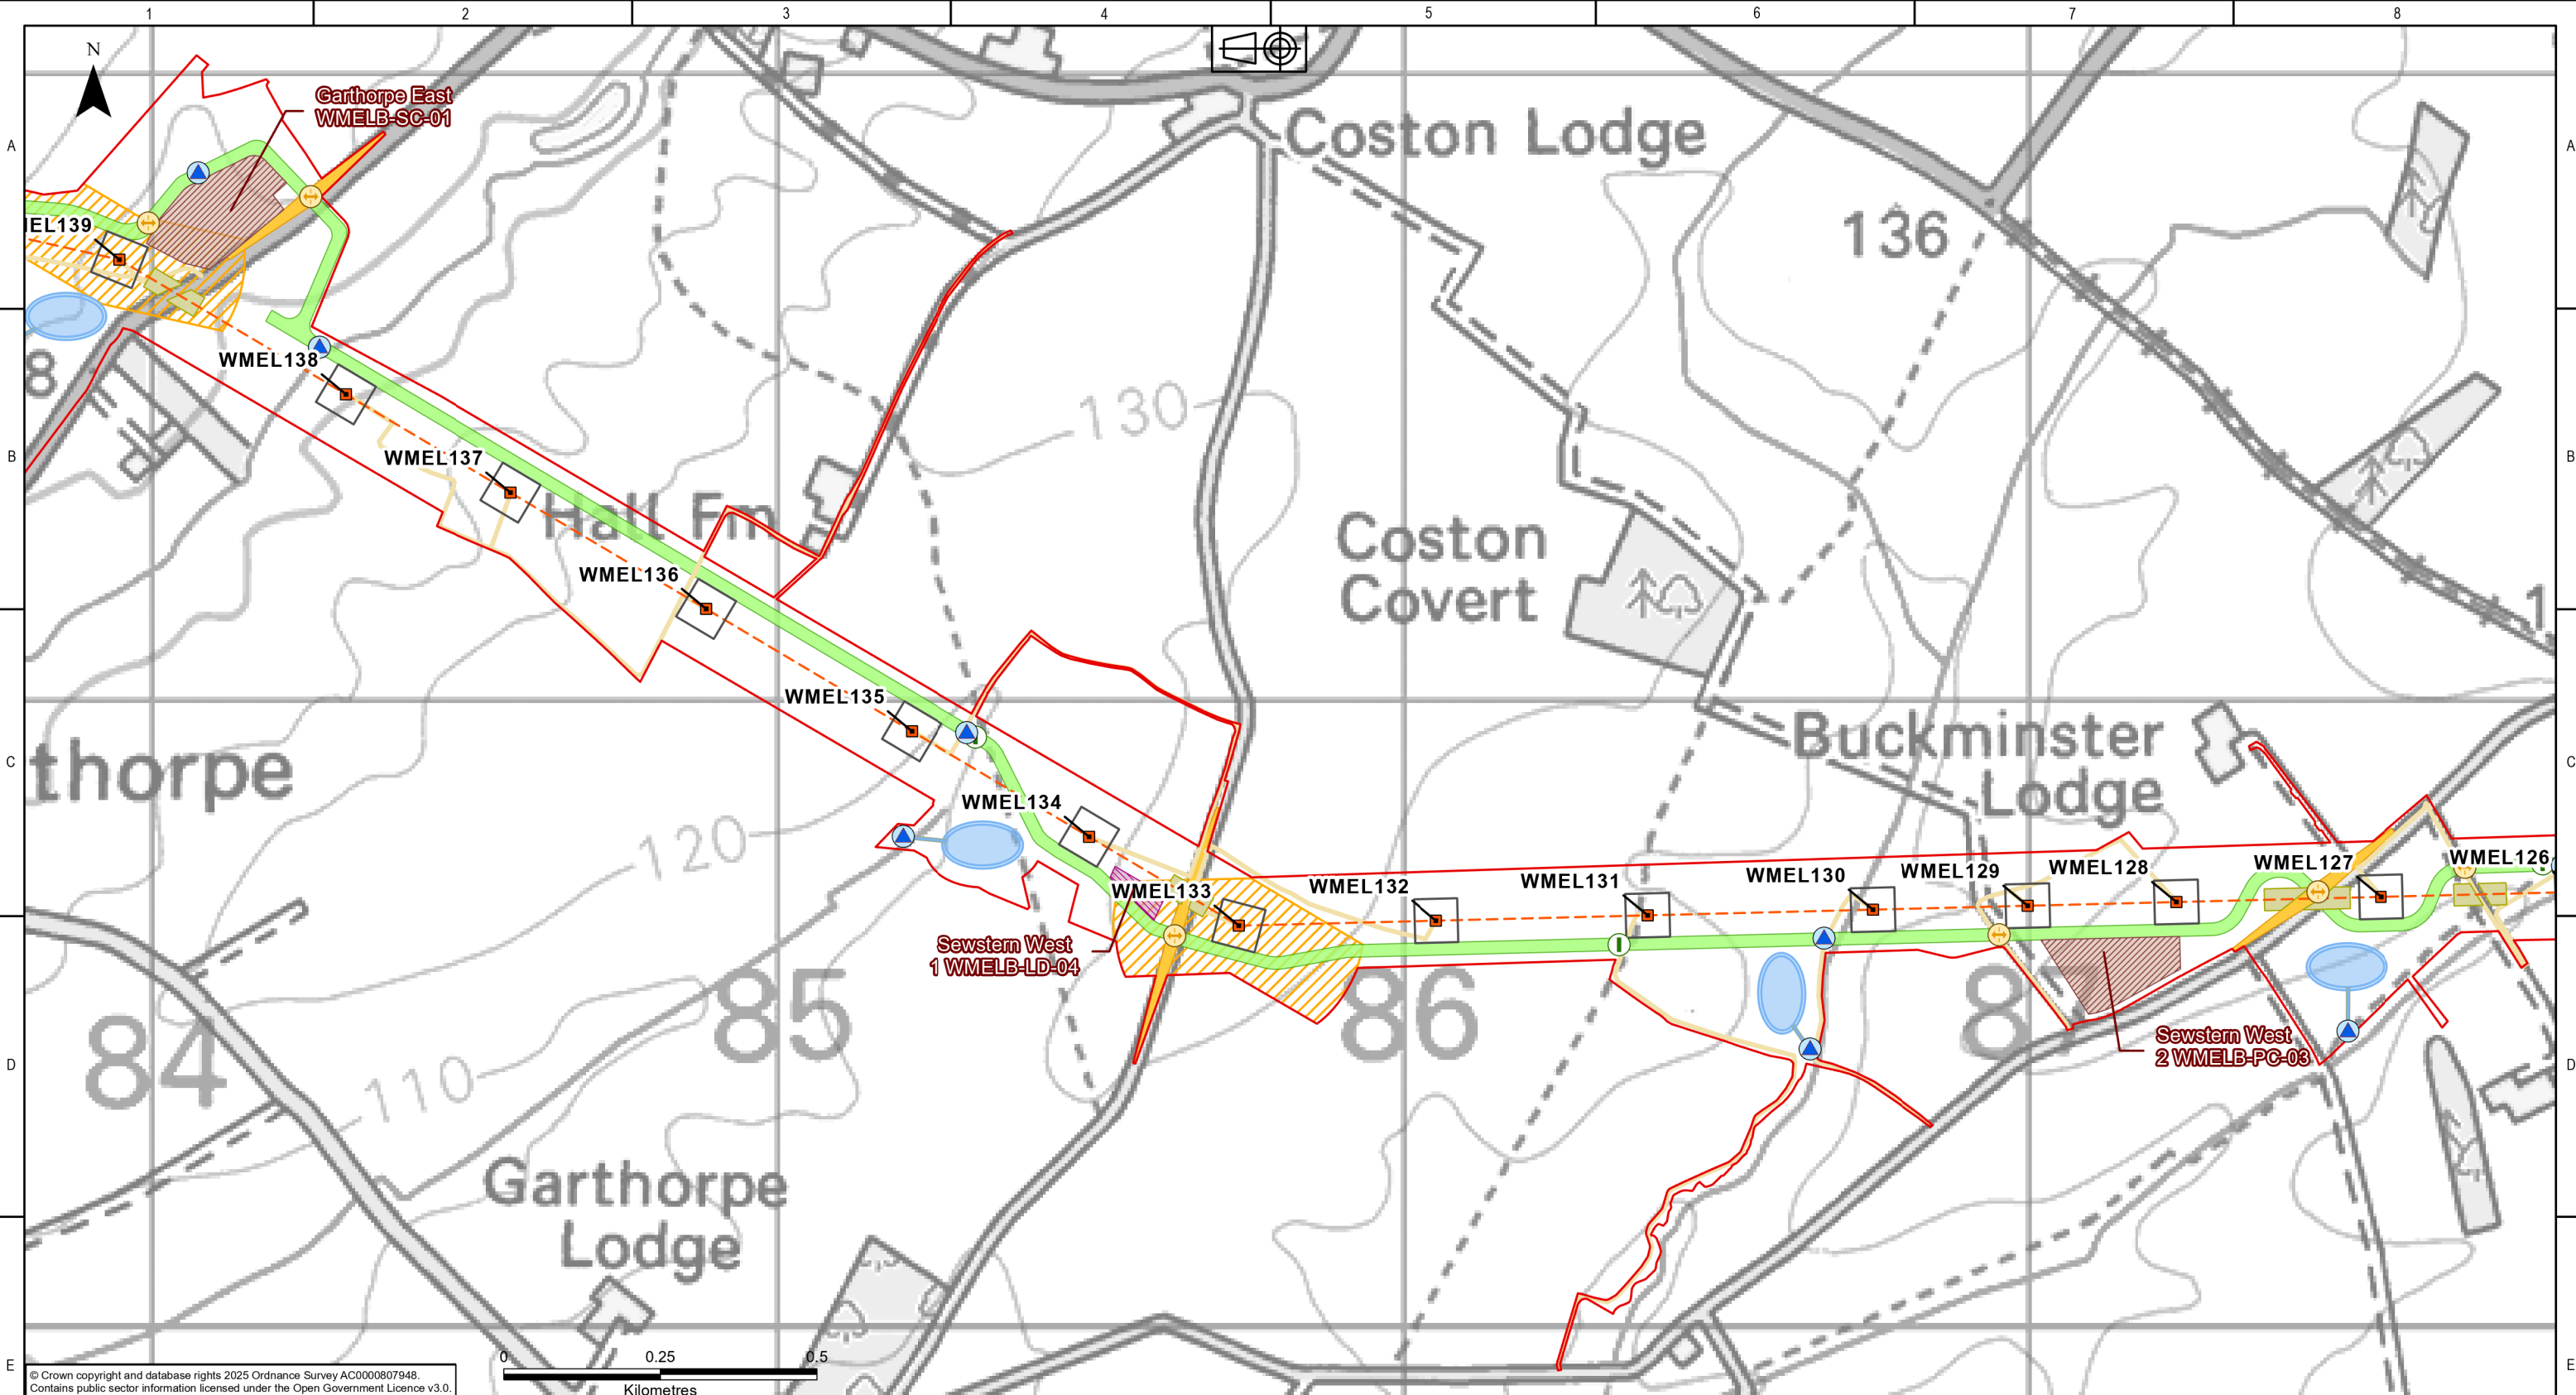

© Crown copyright and database rights 2025 Ordnance Survey AC0000807948.
Contains public sector information licensed under the Open Government Licence v3.0.

KEY PLAN

Legend

Draft Order Limits

Proposed Overhead Line Alignment

Indicative New Towers

Indicative Tower Working Area

Highway

Public Right of Way

Watercourse

Indicative Scaffold Locations and Access (Area)

Maintenance Access Routes

Proposed Overhead Line Pulling Location

Temporary Surface Water Drainage - Proposed Pond

Temporary Surface Water Drainage - Balancing Ponds

Temporary Surface Water Drainage - Proposed Outfall

Construction Laydown Area

Construction Compound

Haul Route

Haul Route (Site Access)

NATIONAL GRID INVESTMENT NUMBER: 100268

COPYRIGHT: NOT TO BE REPRODUCED WITHOUT THE WRITTEN PERMISSION OF NATIONAL GRID ELECTRICITY TRANSMISSION Plc.

P01	21/08/2026	First issue	DM	MRK	MRK	CS	
Rev.	Date	Comment	Drw by	Check	Rev by	Appr.	

nationalgrid

National Grid plc, Warwick Technology Park,
Gallows Hill, Warwick, CV34 6DA

Drawn
D.MOSNEANU

Checked
M.R.KEEN

Site
Weston Marsh to East Leicestershire

Title
Draft Environmental Statement:
Figure 4.1
Proposed Project Design

Purpose of issue
For Information

Contractor Drawing No.
WMEL-AAJ-ZZZZ-ZZZZZZ-DRW-ES-000014

Customer Drawing No.
N/A

Status
S2


Revision
P01

Issue
A

Sheet 14 of 48

Scale
1:10,000

Size
A3

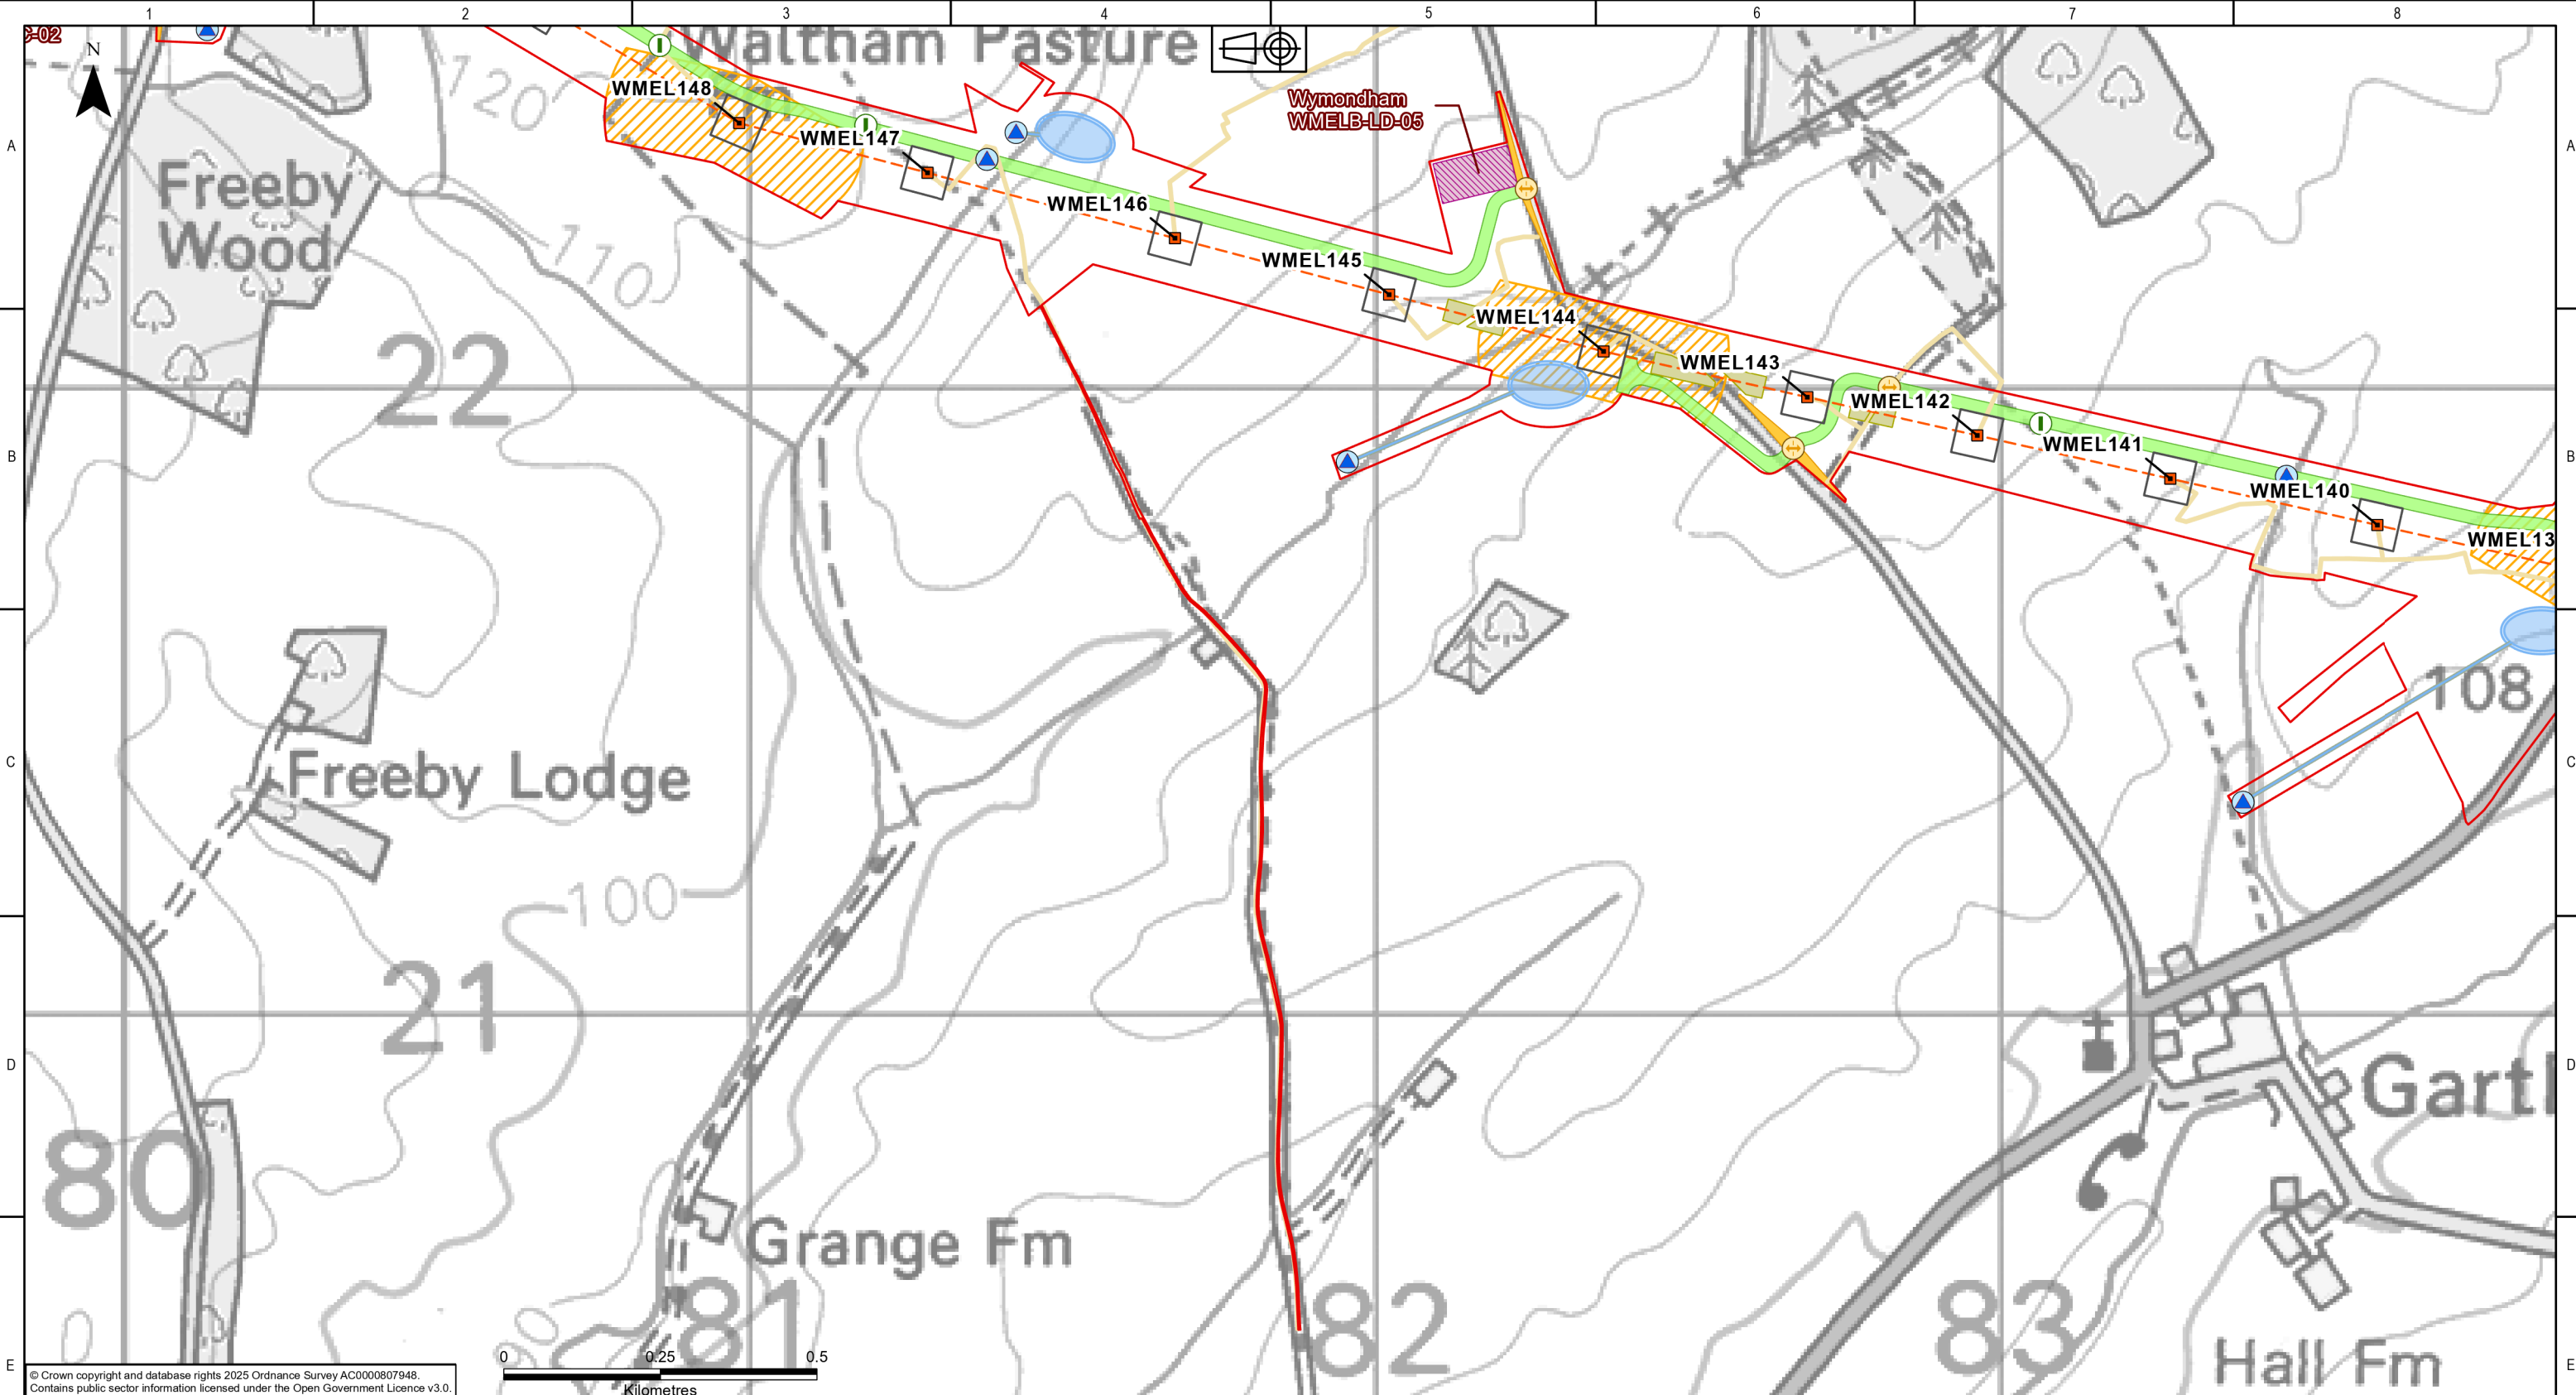

© Crown copyright and database rights 2025 Ordnance Survey AC0000807948.
Contains public sector information licensed under the Open Government Licence v3.0.

KEY PLAN

Legend

Draft Order Limits

Proposed Overhead Line Alignment

Indicative New Towers

Indicative Tower Working Area

Highway

Public Right of Way

Watercourse

Indicative Scaffold Locations and Access (Area)

Maintenance Access Routes

Proposed Overhead Line Pulling Location

Temporary Surface Water Drainage - Proposed Pond

Temporary Surface Water Drainage - Balancing Ponds

Temporary Surface Water Drainage - Proposed Outfall

Construction Laydown Area

Haul Route

Haul Route (Site Access)

NATIONAL GRID INVESTMENT NUMBER: 100268

COPYRIGHT: NOT TO BE REPRODUCED WITHOUT THE WRITTEN PERMISSION OF NATIONAL GRID ELECTRICITY TRANSMISSION Plc.

P01	21/08/2026	First issue	DM	MRK	MRK	CS	
Rev.	Date	Comment	Drw by	Check	Rev by	Appr.	

nationalgrid

National Grid plc, Warwick Technology Park,
Gallows Hill, Warwick, CV34 6DA

Drawn
D.MOSNEANU

Checked
M.R.KEEN

Site
Weston Marsh to East Leicestershire

Title
Draft Environmental Statement:
Figure 4.1
Proposed Project Design

Purpose of issue
For Information

Status
S2

Contractor Drawing No.
WMEL-AAJ-ZZZZ-ZZZZZZ-DRW-ES-000014

Revision
P01

Customer Drawing No.
N/A

Sheet 15 of 48

Issue
A


Reviewed
M.R.KEEN

Approved
C.STOCKS

Date
21/08/2026

Scale
1:10,000

Size
A3

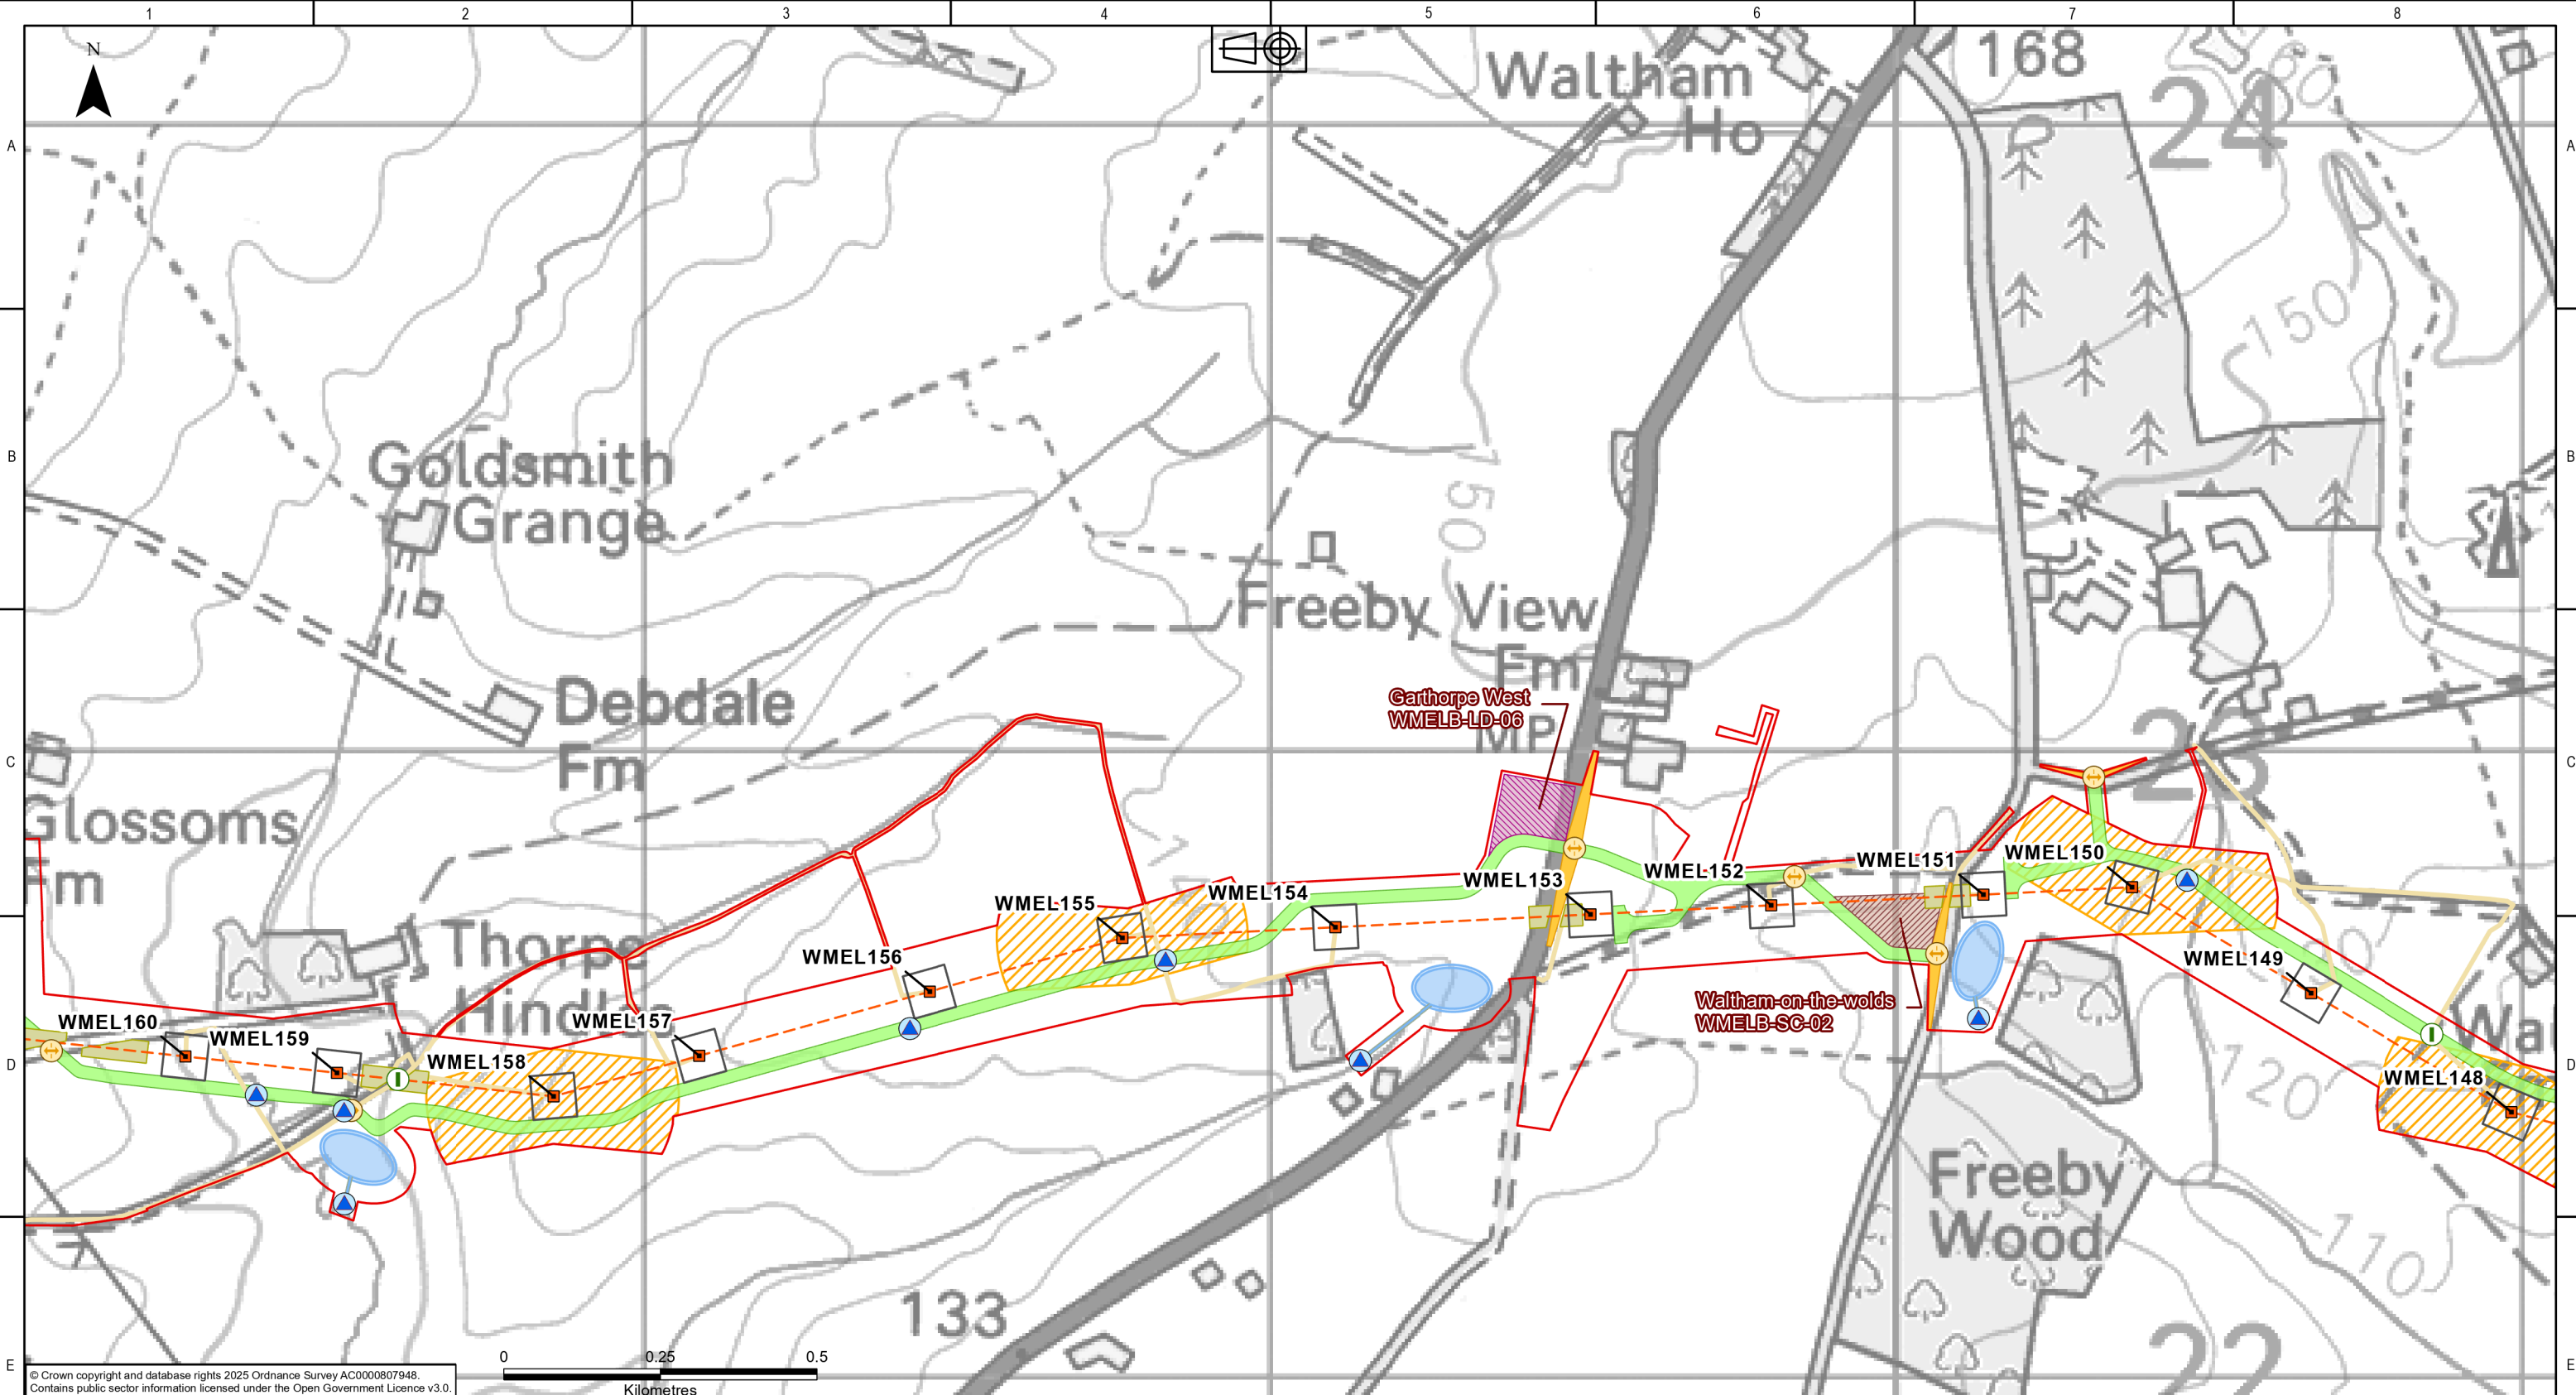

KEY PLAN

Legend

Draft Order Limits

Proposed Overhead Line Alignment

Indicative New Towers

Indicative Tower Working Area

Highway

Public Right of Way

Watercourse

Indicative Scaffold Locations and Access (Area)

Maintenance Access Routes

Proposed Overhead Line Pulling Location

Temporary Surface Water Drainage - Proposed Pond

Temporary Surface Water Drainage - Balancing Ponds

Temporary Surface Water Drainage - Proposed Outfall

Construction Laydown Area

Construction Compound

Haul Route

Haul Route (Site Access)

NATIONAL GRID INVESTMENT NUMBER: 100268

COPYRIGHT: NOT TO BE REPRODUCED WITHOUT THE WRITTEN PERMISSION OF NATIONAL GRID ELECTRICITY TRANSMISSION Plc.

P01	21/08/2026	First issue	DM	MRK	MRK	CS	
Rev.	Date	Comment	Drw by	Check	Rev by	Appr.	

nationalgrid

National Grid plc, Warwick Technology Park,
Gallows Hill, Warwick, CV34 6DA

Drawn

D.MOSNEANU

Checked

M.R.KEEN

Site

Weston Marsh to East Leicestershire

Title

Draft Environmental Statement:
Figure 4.1
Proposed Project Design

Purpose of issue

For Information

Status

S2

Contractor Drawing No.

WMEL-AAJ-ZZZZ-ZZZZZZ-DRW-ES-000014

Revision

P01

Customer Drawing No.

N/A

Sheet 16 of 48

Issue

A

Reviewed

M.R.KEEN

Approved

C.STOCKS

Date


21/08/2026

Scale


1:10,000

Size

A3

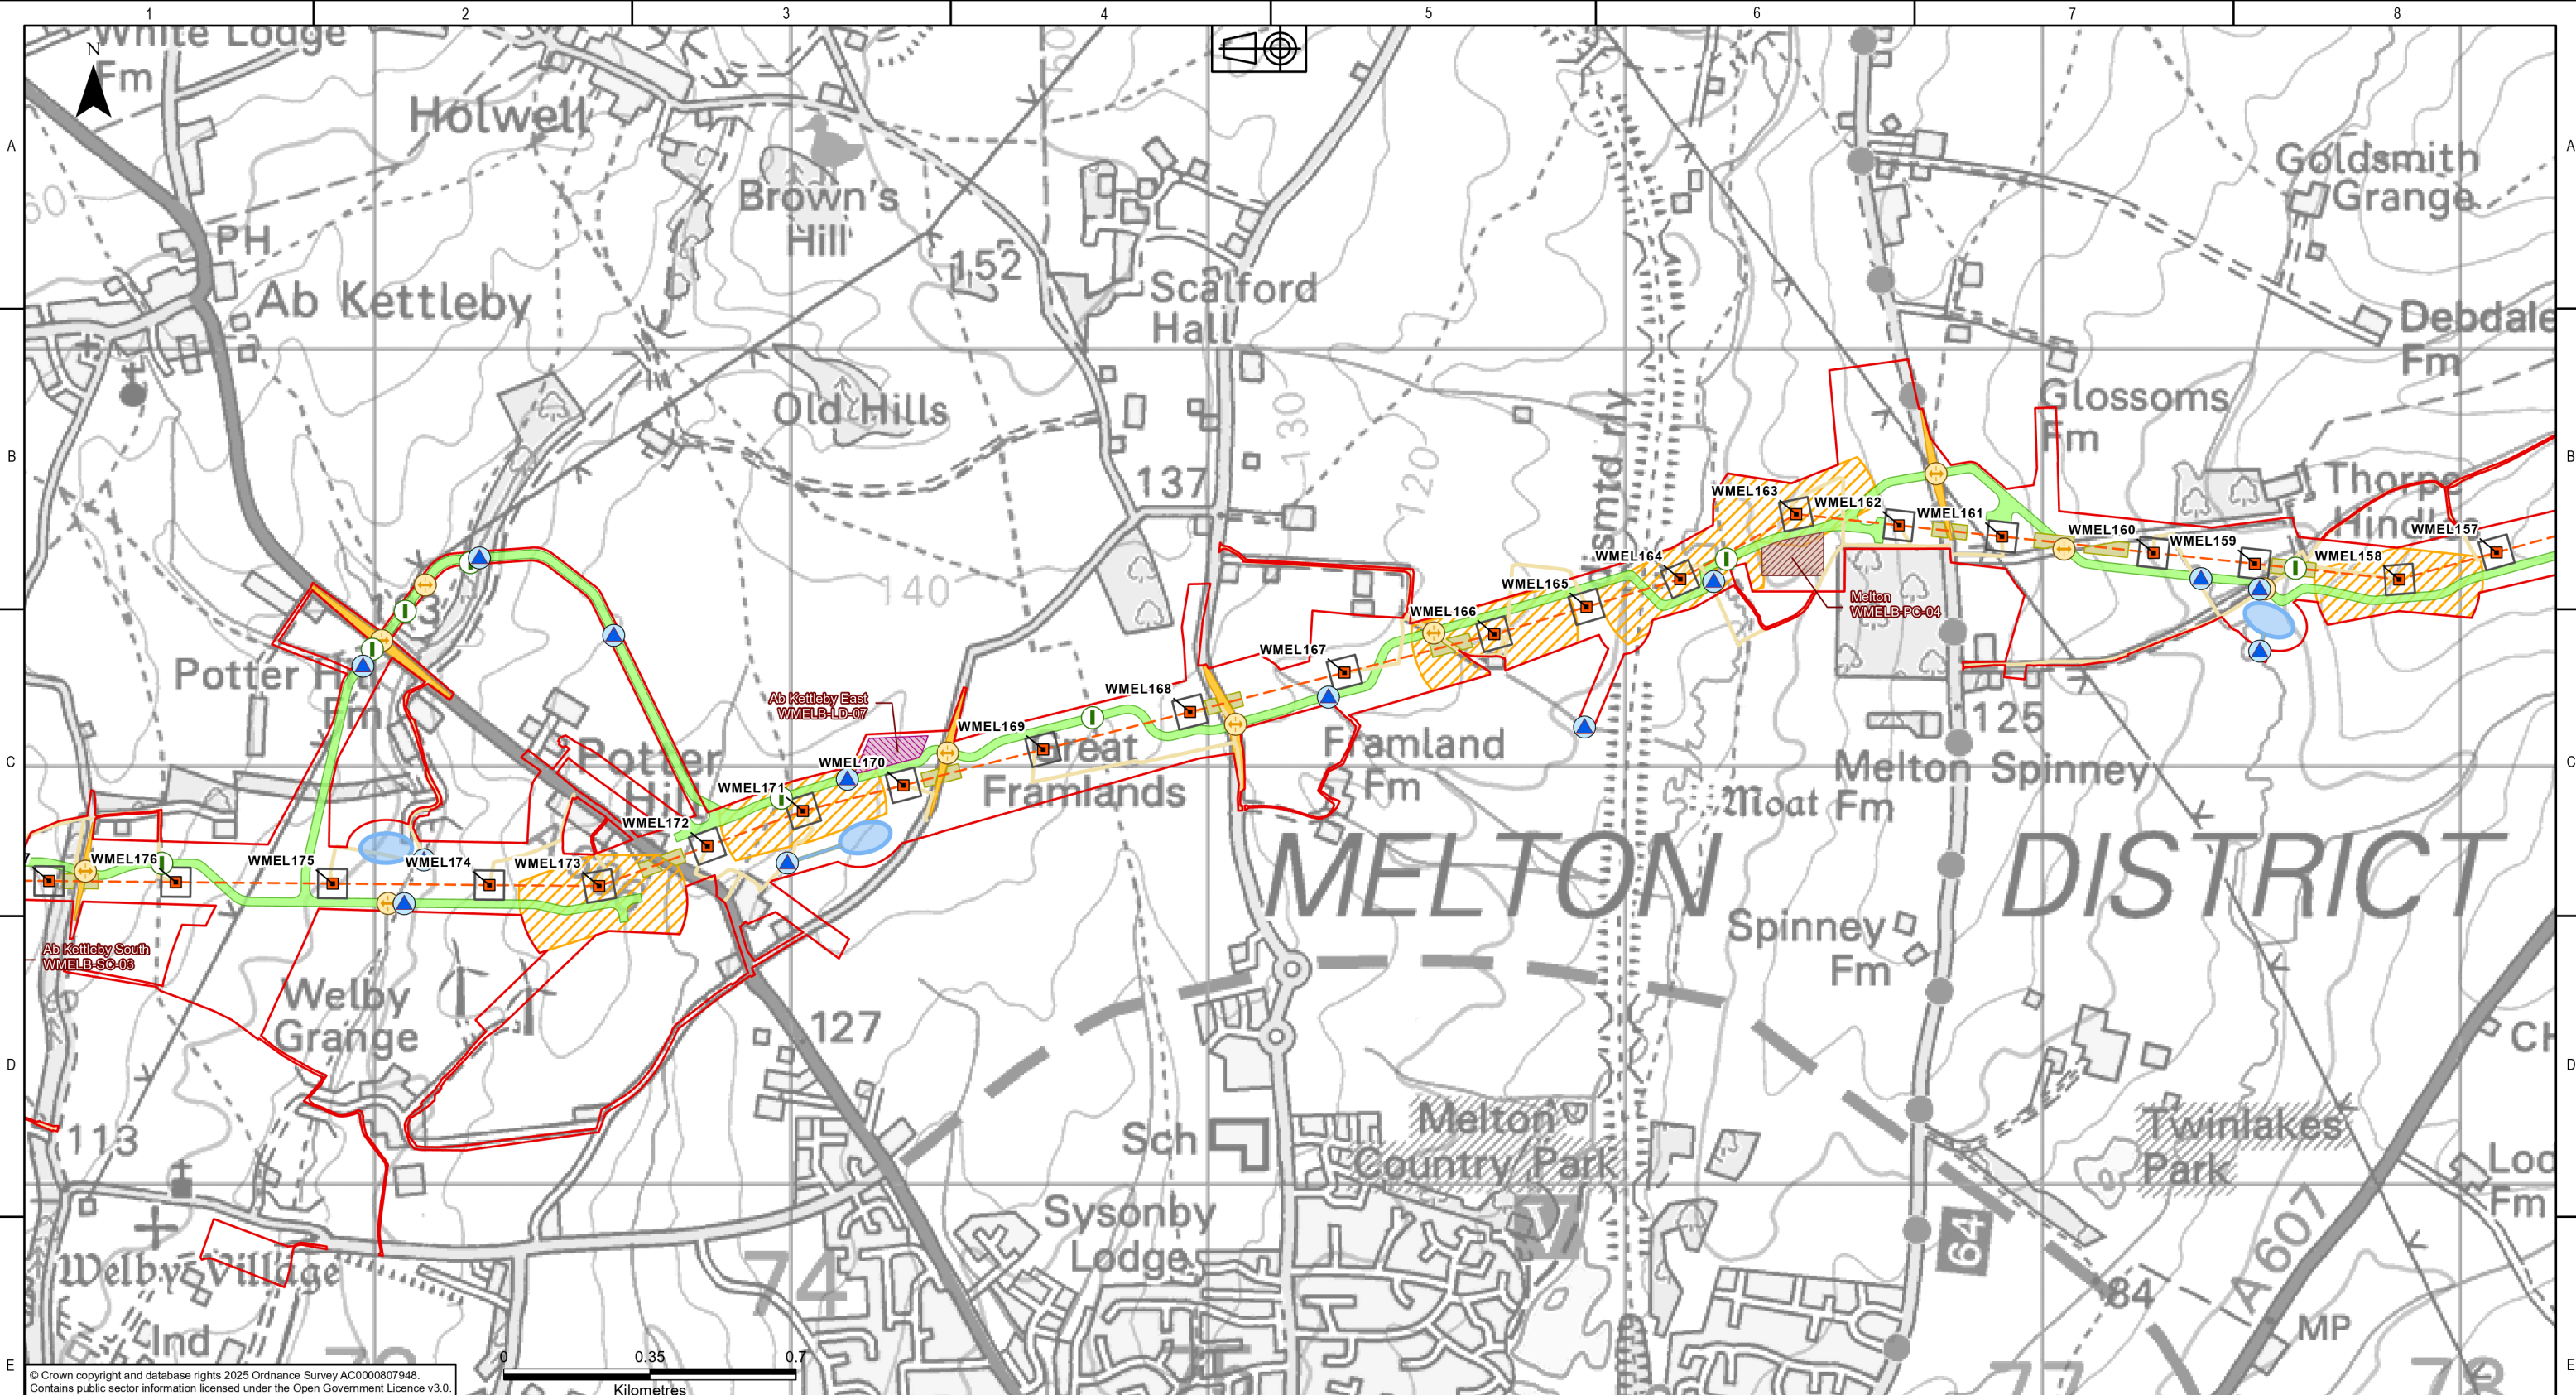

© Crown copyright and database rights 2025 Ordnance Survey AC0000807948.
Contains public sector information licensed under the Open Government Licence v3.0.

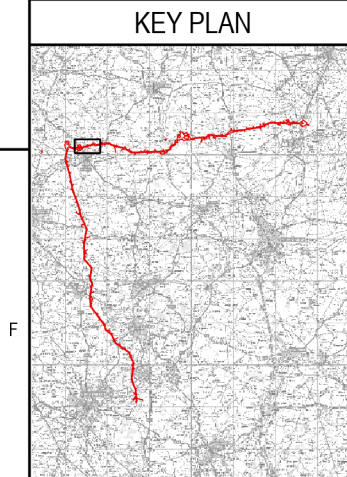

- Legend
- Draft Order Limits
 - Proposed Overhead Line Alignment
 - Indicative New Towers
 - Indicative Tower Working Area
 - Highway
 - Public Right of Way
 - Watercourse
 - Indicative Scaffold Locations and Access (Area)
 - Maintenance Access Routes
 - Proposed Overhead Line Pulling Location
 - Temporary Surface Water Drainage - Proposed Pond
 - Temporary Surface Water Drainage - Balancing Ponds
 - Temporary Surface Water Drainage - Proposed Outfall
 - Construction Laydown Area
 - Construction Compound
 - Haul Route
 - Haul Route (Site Access)



NATIONAL GRID INVESTMENT NUMBER: 100268							
COPYRIGHT: NOT TO BE REPRODUCED WITHOUT THE WRITTEN PERMISSION OF NATIONAL GRID ELECTRICITY TRANSMISSION Plc.							
P01	21/08/2026	First issue		DM	MRK	MRK	CS
Rev.	Date	Comment		Drw by	Check	Rev by	Appr.

nationalgrid

National Grid plc, Warwick Technology Park,
Gallows Hill, Warwick, CV34 6DA

Drawn	D.MOSNEANU	Checked	M.R.KEEN
-------	------------	---------	----------

Site Weston Marsh to East Leicestershire				
Title Draft Environmental Statement: Figure 4.1 Proposed Project Design				
Purpose of issue For Information				Status S2
Contractor Drawing No. WMEL-AAJ-ZZZZ-ZZZZZZ-DRW-ES-000014				Revision P01
Customer Drawing No. N/A				Issue A
Reviewed M.R.KEEN	Approved C.STOCKS	Date 21/08/2026	Scale 1:15,000	Size A3

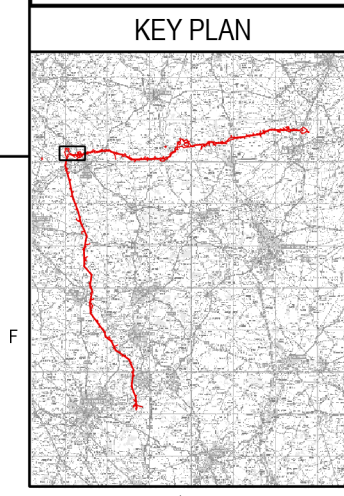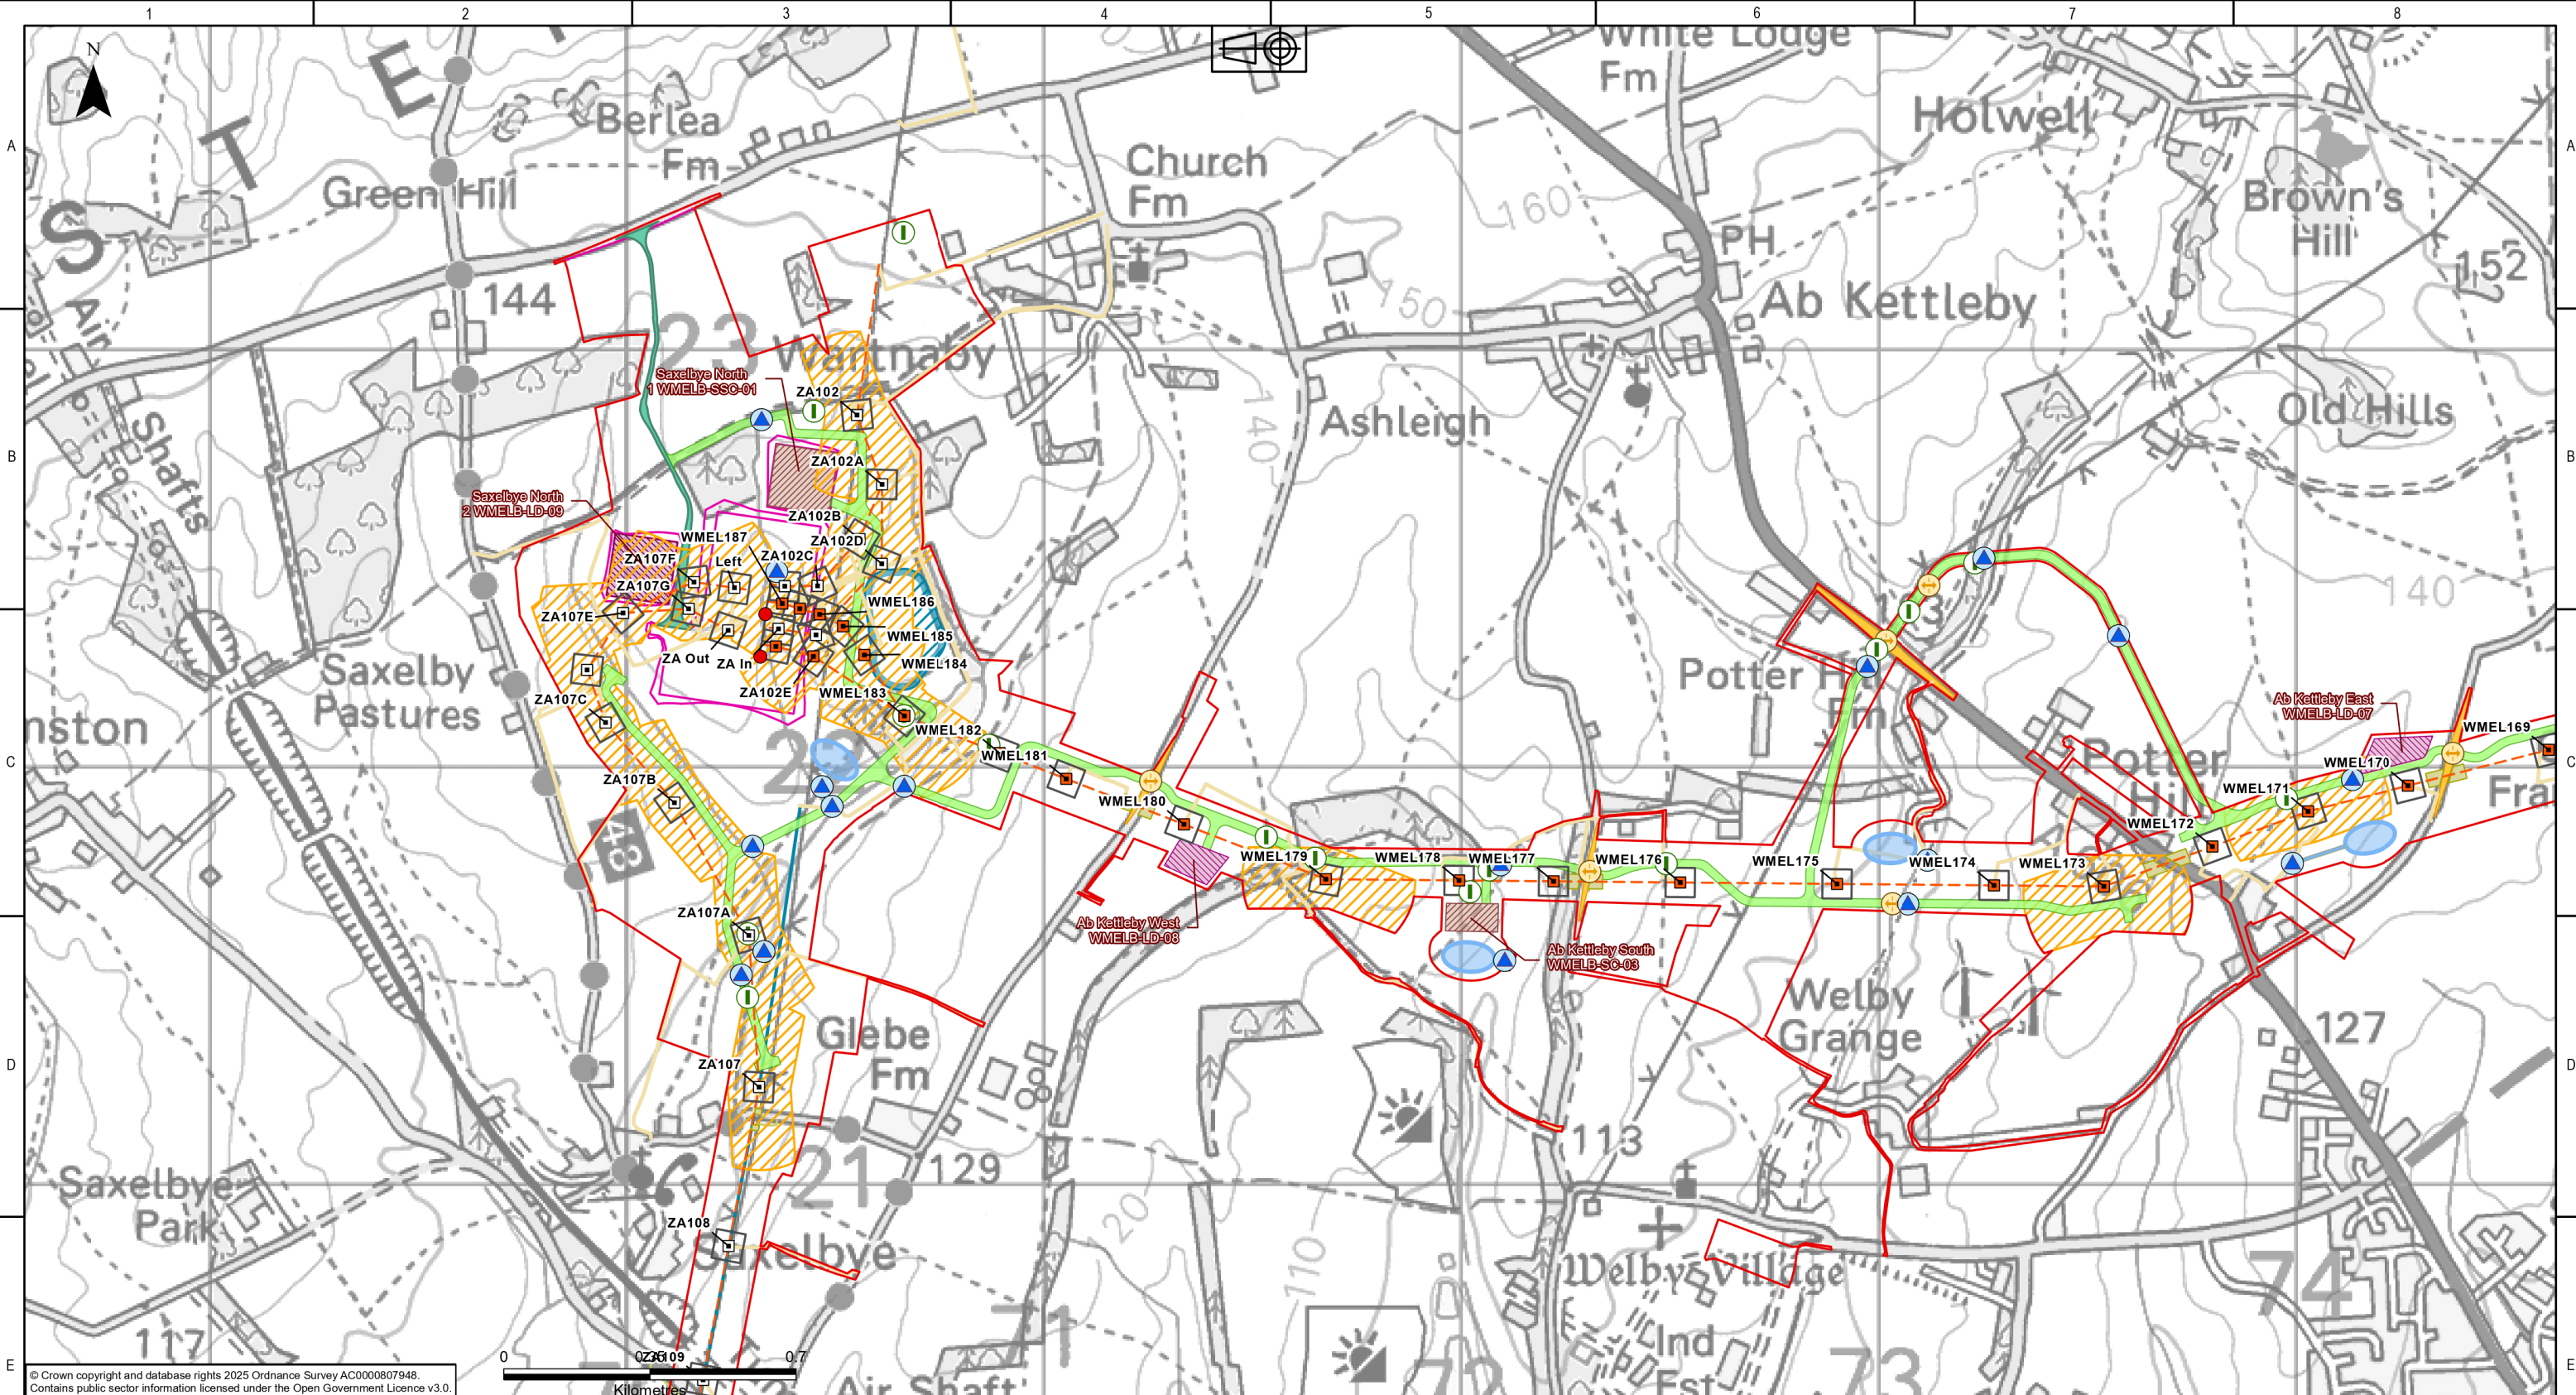

- Legend**

 - Draft Order Limits
 - Proposed Overhead Line Alignment
 - WMEL-B Substation
 - Indicative New Gantry
 - Indicative New Towers
 - Existing Towers for Reconductoring
 - Indicative Tower Working Area
 - Highway
 - Public Right of Way
 - Watercourse
 - Indicative Scaffold Locations and Access (Area)
 - Maintenance Access Routes
 - Proposed Overhead Line Pulling Location
- Temporary Surface Water Drainage - Proposed Pond
 - Temporary Surface Water Drainage - Balancing Ponds
 - Temporary Surface Water Drainage - Proposed Outfall
 - Construction Laydown Area
 - Construction Compound
 - WMEL-B Attenuation Pond
 - Permanent Access Route - Substations
 - Haul Route
 - Haul Route (Site Access)

Reconductoring Area

 - Reconductoring Route
 - Indicative Scaffold Locations and Access - Lines


NATIONAL GRID INVESTMENT NUMBER: 100268							
COPYRIGHT: NOT TO BE REPRODUCED WITHOUT THE WRITTEN PERMISSION OF NATIONAL GRID ELECTRICITY TRANSMISSION Plc.							
P01	21/08/2026	First issue		DM	MRK	MRK	CS
Rev.	Date	Comment		Drw by	Check	Rev by	Appr.

National Grid plc, Warwick Technology Park,
Gallows Hill, Warwick, CV34 6DA

Site				Weston Marsh to East Leicestershire			
Title				Draft Environmental Statement: Figure 4.1 Proposed Project Design			
Purpose of issue		For Information		Status		S2	
Contractor Drawing No.		WMEL-AAJ-ZZZZ-ZZZZZZ-DRW-ES-000014		Revision		P01	
Customer Drawing No.		N/A		Sheet 18 of 48		Issue	
Reviewed		M.R.KEEN		Approved		C.STOCKS	
Date		21/08/2026		Scale		1:15,000	
						Size	
						A3	



© Crown copyright and database rights 2025 Ordnance Survey AC0000807948.
Contains public sector information licensed under the Open Government Licence v3.0.

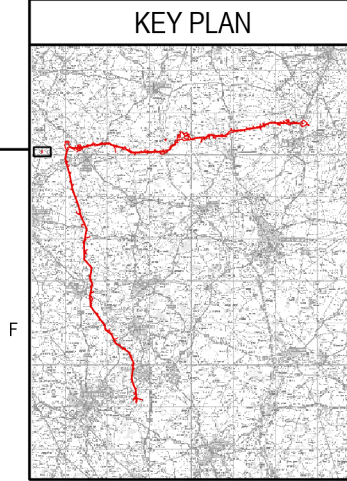

- Legend
- Draft Order Limits
 - Offsite Highways Work

NATIONAL GRID INVESTMENT NUMBER: 100268							
COPYRIGHT: NOT TO BE REPRODUCED WITHOUT THE WRITTEN PERMISSION OF NATIONAL GRID ELECTRICITY TRANSMISSION Plc.							
P01	21/08/2026	First issue	DM	MRK	MRK	CS	
Rev.	Date	Comment	Drw by	Check	Rev by	Appr.	



National Grid plc, Warwick Technology Park,
Gallows Hill, Warwick, CV34 6DA

Drawn
D.MOSNEANU

Checked
M.R.KEEN

Site Weston Marsh to East Leicestershire				
Title Draft Environmental Statement: Figure 4.1 Proposed Project Design				
Purpose of issue For Information				Status S2
Contractor Drawing No. WMEL-AAJ-ZZZZ-ZZZZZZ-DRW-ES-000014				Revision P01
Customer Drawing No. N/A			Sheet 19 of 48	Issue A
Reviewed M.R.KEEN	Approved C.STOCKS	Date 21/08/2026	Scale 1:10,000	Size A3



KEY PLAN

Legend

- Draft Order Limits
- Proposed Overhead Line Alignment
- Existing Towers for Reconductoring
- Indicative Tower Working Area
- Indicative Scaffold Locations and Access (Area)
- Maintenance Access Routes

Reconductoring Area

- Reconductoring Route
- Indicative Scaffold Locations and Access - Lines

NATIONAL GRID INVESTMENT NUMBER: 100268

COPYRIGHT: NOT TO BE REPRODUCED WITHOUT THE WRITTEN PERMISSION OF NATIONAL GRID ELECTRICITY TRANSMISSION Plc.

P01	21/08/2026	First issue	DM	MRK	MRK	CS	
Rev.	Date	Comment	Drw by	Check	Rev by	Appr.	

National Grid plc, Warwick Technology Park,
Gallows Hill, Warwick, CV34 6DA

Site

Weston Marsh to East Leicestershire

Title

Draft Environmental Statement:
Figure 4.1
Proposed Project Design

Purpose of issue

For Information

Status

S2

Contractor Drawing No.

WMEL-AAJ-ZZZZ-ZZZZZZ-DRW-ES-000014

Revision

P01

Customer Drawing No.

N/A

Sheet 20 of 48

Issue

A

Reviewed

M.R.KEEN

Approved

C.STOCKS

Date

21/08/2026

Scale

1:10,000

Size


A3

Drawn

D.MOSNEANU

Checked

M.R.KEEN

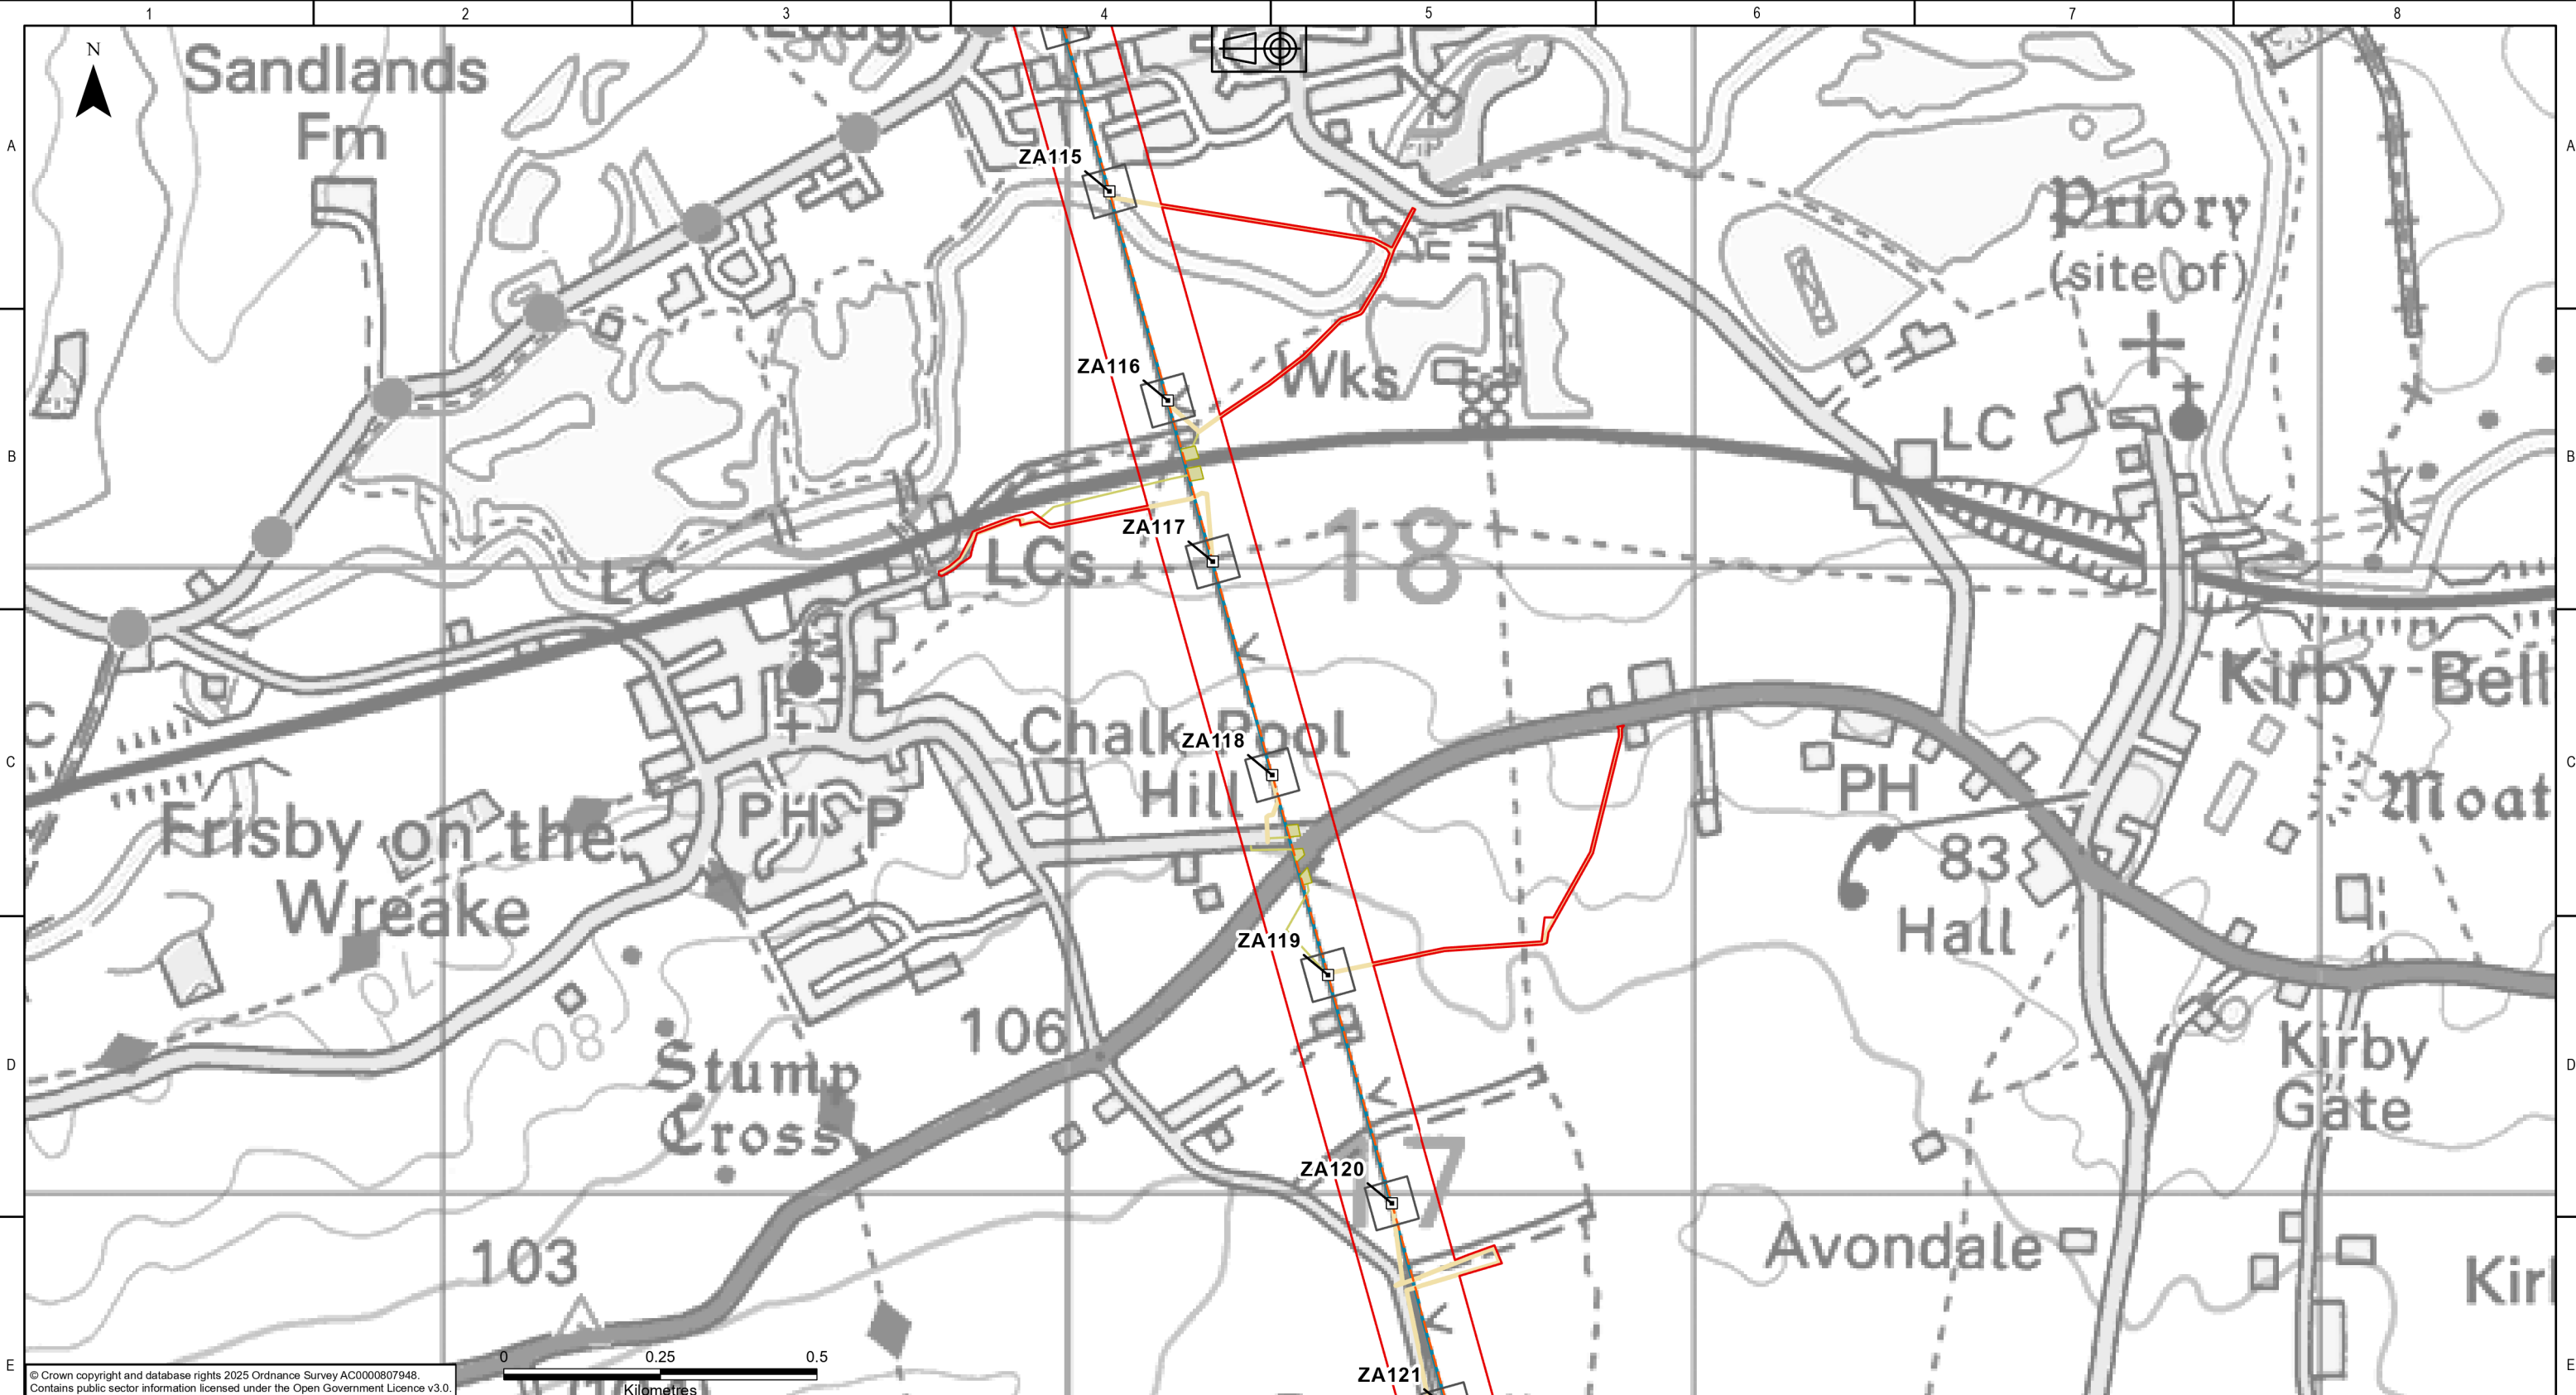

© Crown copyright and database rights 2025 Ordnance Survey AC0000807948.
Contains public sector information licensed under the Open Government Licence v3.0.

KEY PLAN

Legend

Draft Order Limits

Proposed Overhead Line Alignment

Existing Towers for Reconductoring

Indicative Tower Working Area

Indicative Scaffold Locations and Access (Area)

Maintenance Access Routes

Reconductoring Area

Reconductoring Route

Indicative Scaffold Locations and Access - Lines

NATIONAL GRID INVESTMENT NUMBER: 100268

COPYRIGHT: NOT TO BE REPRODUCED WITHOUT THE WRITTEN PERMISSION OF NATIONAL GRID ELECTRICITY TRANSMISSION Plc.

P01	21/08/2026	First issue	DM	MRK	MRK	CS	
Rev.	Date	Comment	Drw by	Check	Rev by	Appr.	

nationalgrid

National Grid plc, Warwick Technology Park,
Gallows Hill, Warwick, CV34 6DA

Drawn
D.MOSNEANU

Checked
M.R.KEEN

Site
Weston Marsh to East Leicestershire

Title
Draft Environmental Statement:
Figure 4.1
Proposed Project Design

Purpose of issue
For Information

Status
S2

Contractor Drawing No.
WMEL-AAJ-ZZZZ-ZZZZZZ-DRW-ES-000014

Revision
P01

Customer Drawing No.
N/A

Sheet 21 of 48

Issue
A

Reviewed
M.R.KEEN

Approved
C.STOCKS

Date
21/08/2026

Scale
1:10,000

Size
A3



© Crown copyright and database rights 2025 Ordnance Survey AC000807948.
Contains public sector information licensed under the Open Government Licence v3.0.

KEY PLAN

Legend

Draft Order Limits

Proposed Overhead Line Alignment

Existing Towers for Reconductoring

Indicative Tower Working Area

Indicative Scaffold Locations and Access (Area)

Maintenance Access Routes

Reconductoring Area

Reconductoring Route

NATIONAL GRID INVESTMENT NUMBER: 100268

COPYRIGHT: NOT TO BE REPRODUCED WITHOUT THE WRITTEN PERMISSION OF NATIONAL GRID ELECTRICITY TRANSMISSION Plc.

P01	21/08/2026	First issue	DM	MRK	MRK	CS	
Rev.	Date	Comment	Drw by	Check	Rev by	Appr.	

nationalgrid

National Grid plc, Warwick Technology Park,
Gallows Hill, Warwick, CV34 6DA

Drawn

D.MOSNEANU

Checked

M.R.KEEN


Site

Weston Marsh to East Leicestershire

Title

Draft Environmental Statement:
Figure 4.1
Proposed Project Design

Purpose of issue	For Information	Status	S2
Contractor Drawing No.	WMEL-AAJ-ZZZZ-ZZZZZZ-DRW-ES-000014	Revision	P01
Customer Drawing No.	N/A	Sheet 22 of 48	Issue A
Reviewed	M.R.KEEN	Approved	C.STOCKS
Date	21/08/2026	Scale	1:10,000
		Size	A3

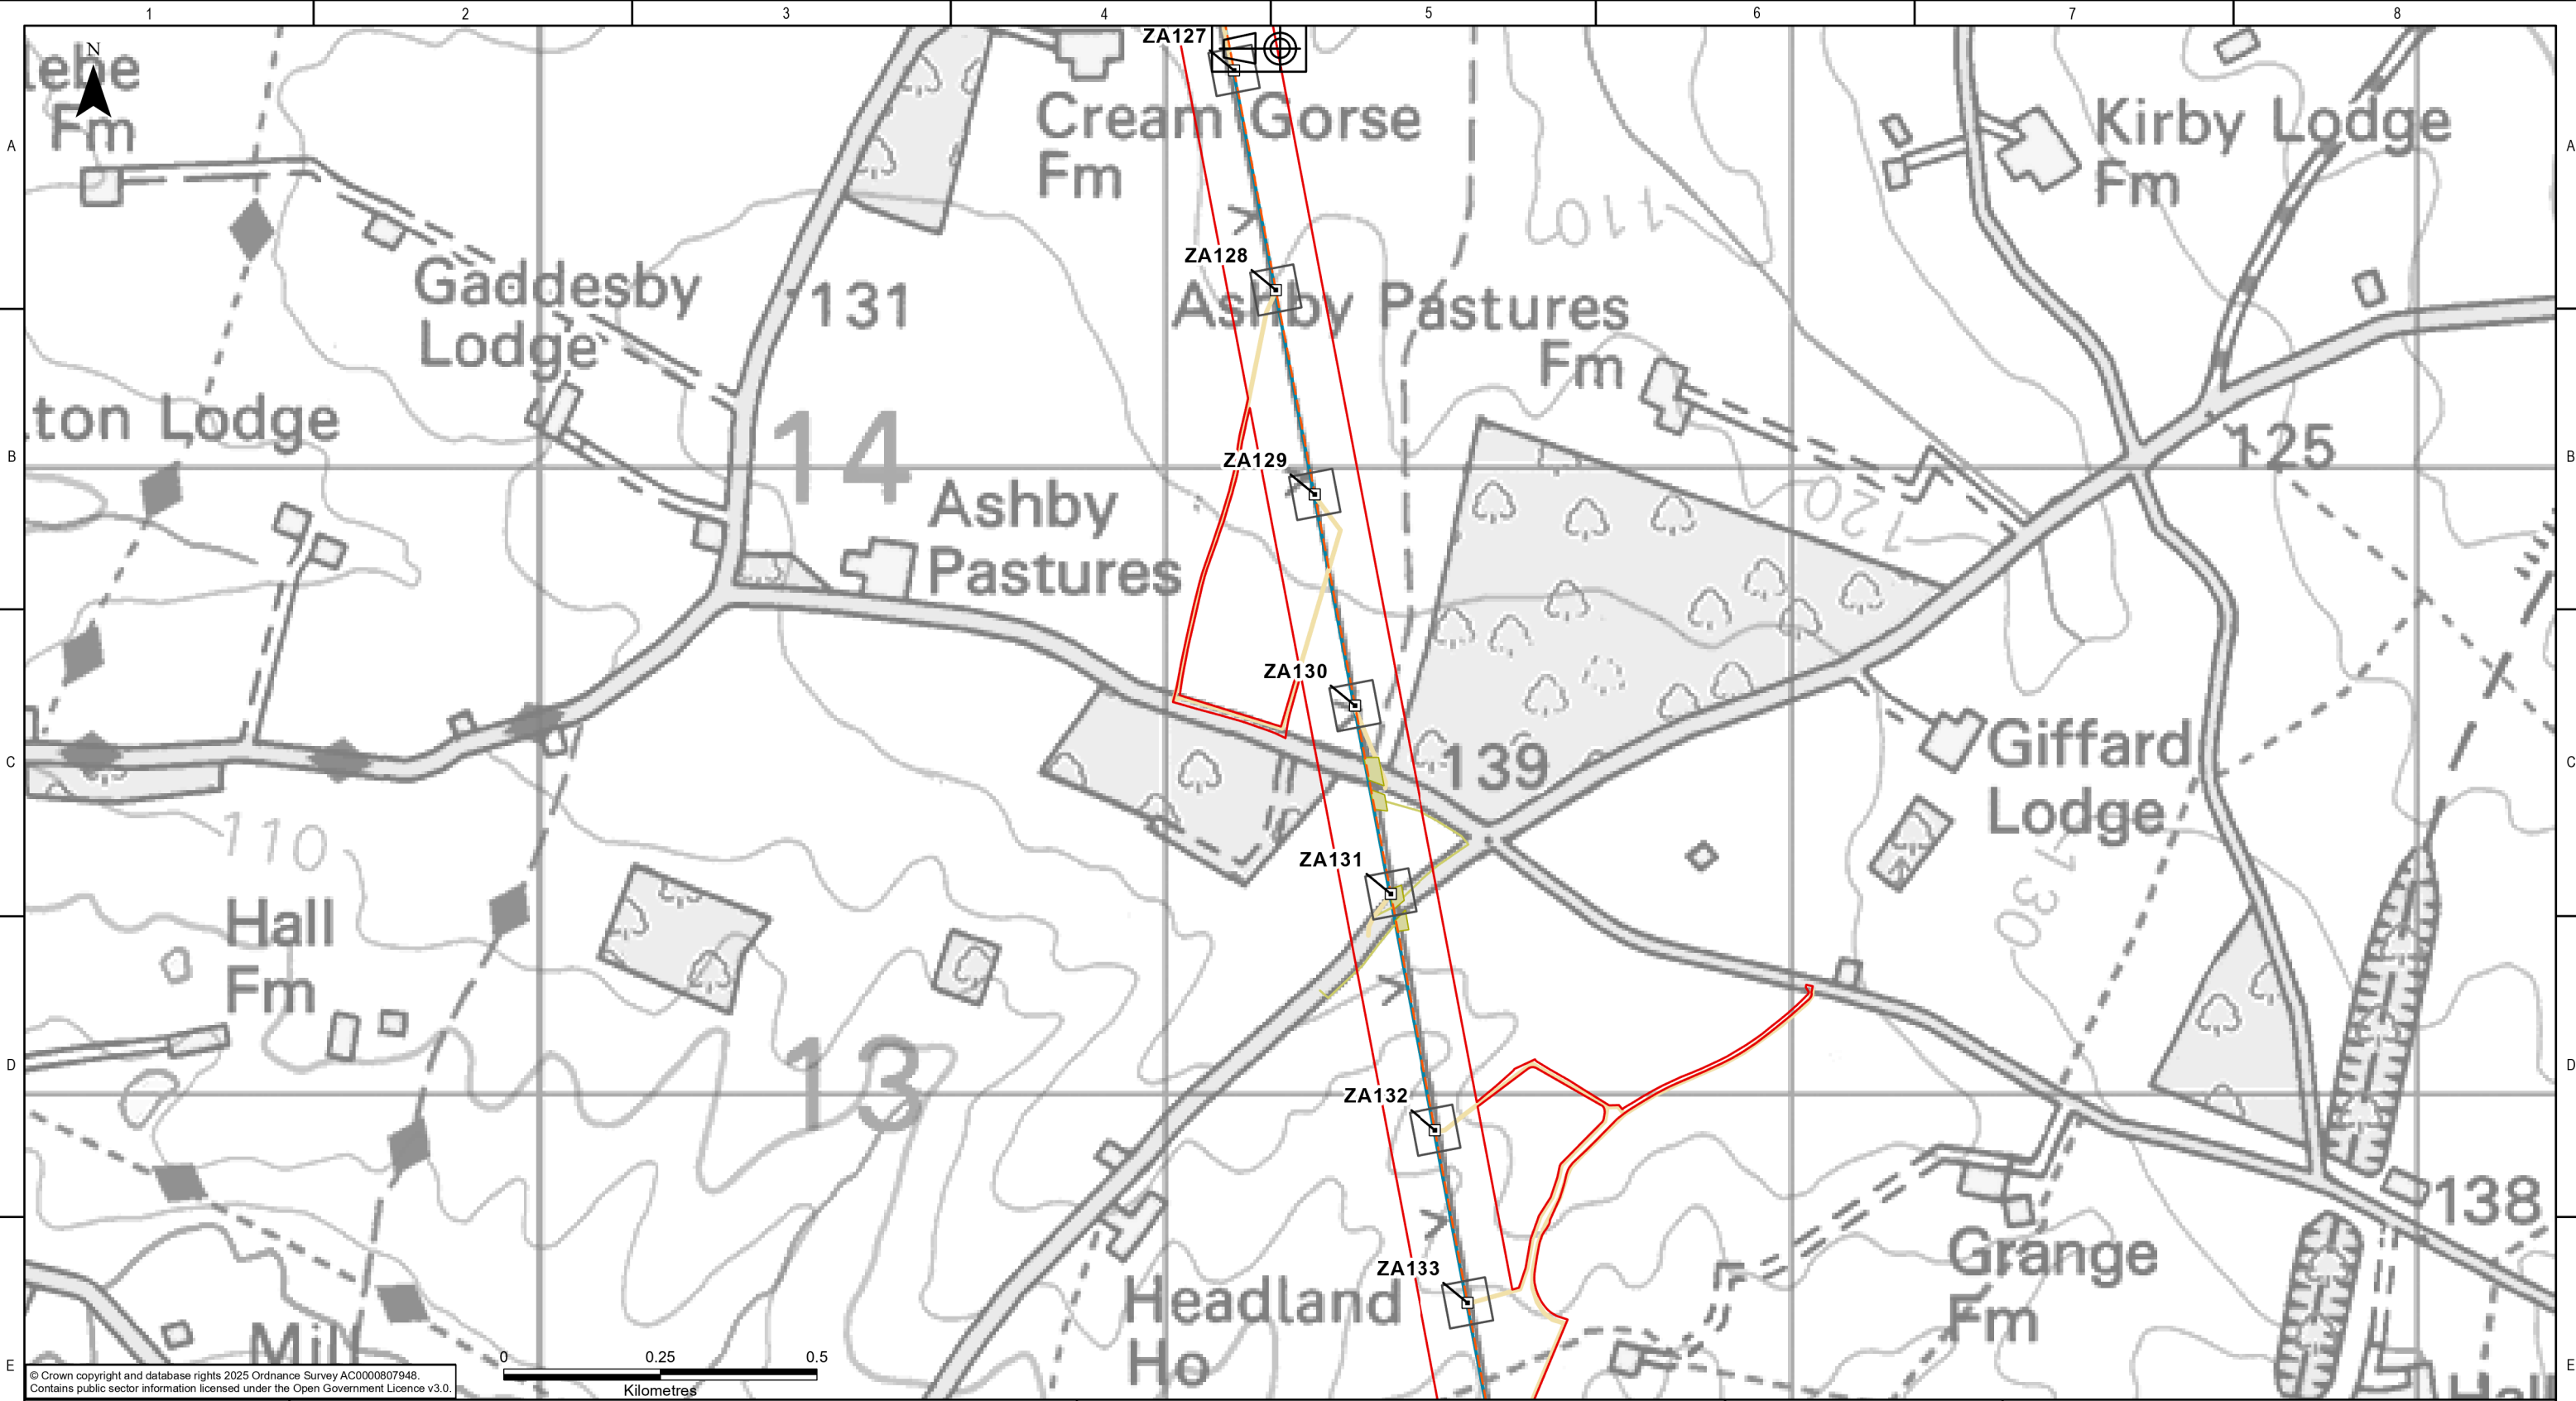

KEY PLAN

Legend

Draft Order Limits

Proposed Overhead Line Alignment

Existing Towers for Reconductoring

Indicative Tower Working Area

Indicative Scaffold Locations and Access (Area)

Maintenance Access Routes

Reconductoring Area

Reconductoring Route

NATIONAL GRID INVESTMENT NUMBER: 100268

COPYRIGHT: NOT TO BE REPRODUCED WITHOUT THE WRITTEN PERMISSION OF NATIONAL GRID ELECTRICITY TRANSMISSION Plc.

P01	21/08/2026	First issue	DM	MRK	MRK	CS	
Rev.	Date	Comment	Drw by	Check	Rev by	Appr.	

nationalgrid

National Grid plc, Warwick Technology Park,
Gallows Hill, Warwick, CV34 6DA

Drawn

D.MOSNEANU

Checked

M.R.KEEN


Site

Weston Marsh to East Leicestershire

Title

Draft Environmental Statement:
Figure 4.1
Proposed Project Design

Purpose of issue	For Information	Status	S2
Contractor Drawing No.	WMEL-AAJ-ZZZZ-ZZZZZZ-DRW-ES-000014	Revision	P01
Customer Drawing No.	N/A	Sheet 23 of 48	Issue A
Reviewed	M.R.KEEN	Approved	C.STOCKS
Date	21/08/2026	Scale	1:10,000
		Size	A3

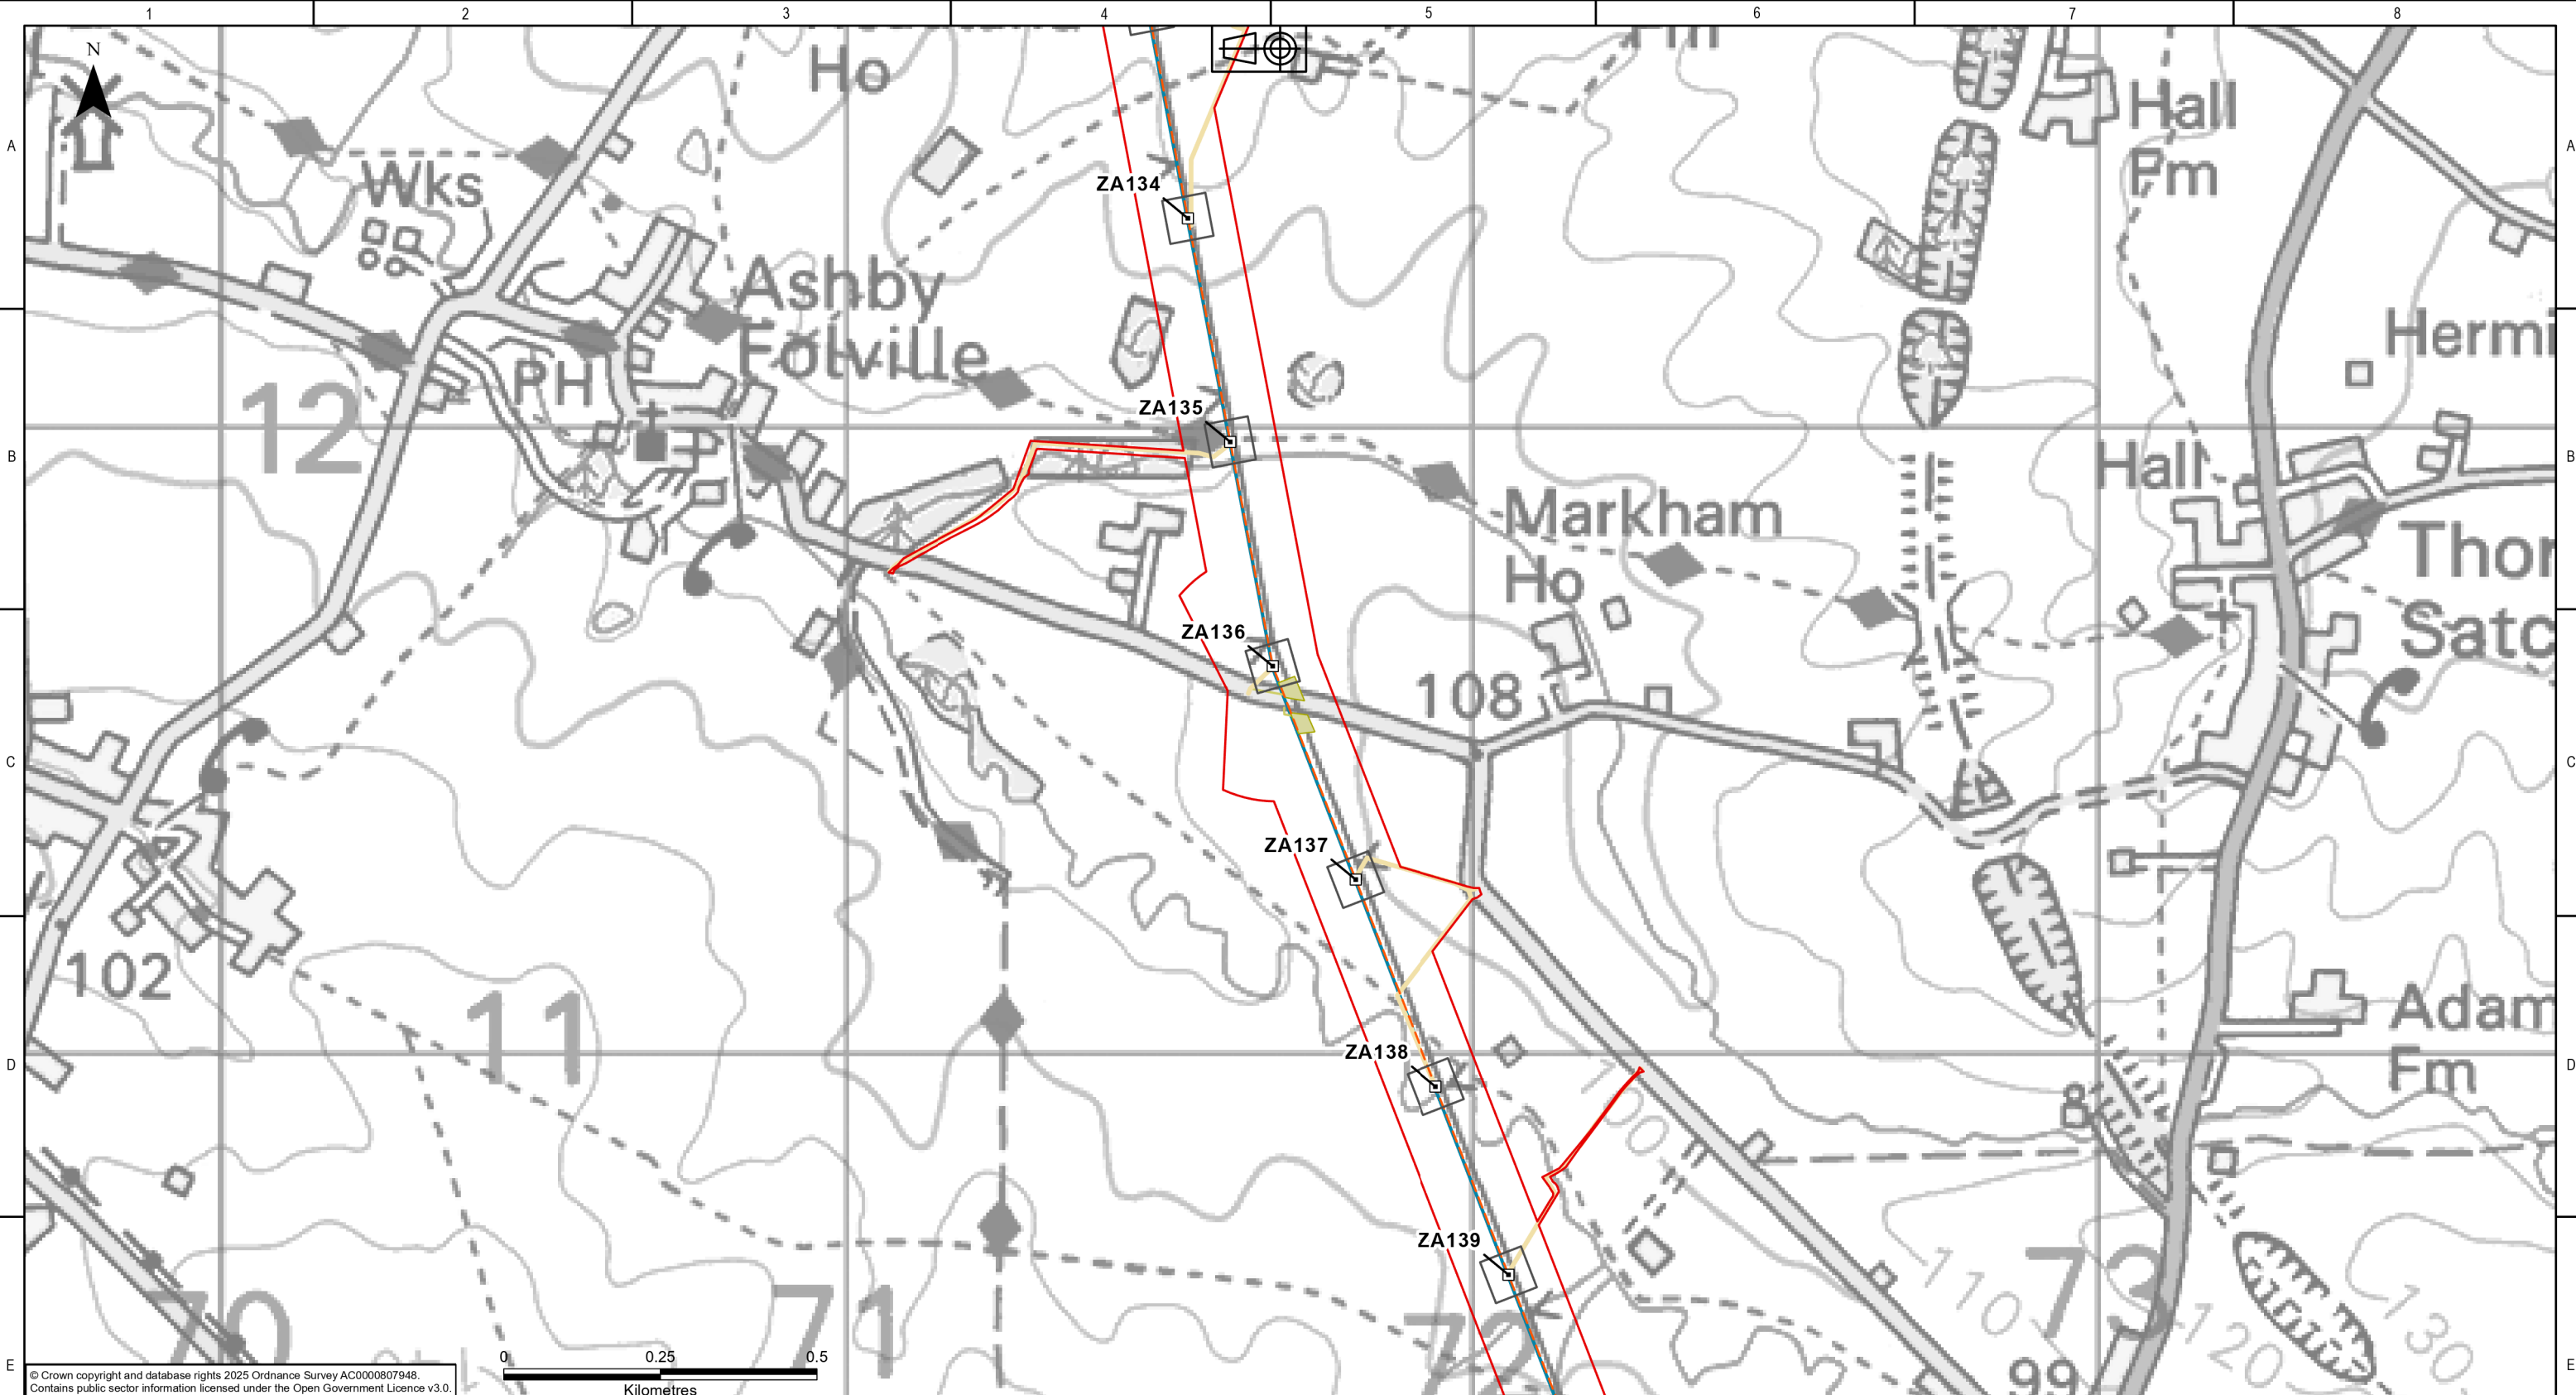

© Crown copyright and database rights 2025 Ordnance Survey AC0000807948.
Contains public sector information licensed under the Open Government Licence v3.0.

KEY PLAN

Legend

Draft Order Limits

Proposed Overhead Line Alignment

Existing Towers for Reconductoring

Indicative Tower Working Area

Indicative Scaffold Locations and Access (Area)

Maintenance Access Routes

Reconductoring Area

Reconductoring Route

Indicative Scaffold Locations and Access - Lines

NATIONAL GRID INVESTMENT NUMBER: 100268

COPYRIGHT: NOT TO BE REPRODUCED WITHOUT THE WRITTEN PERMISSION OF NATIONAL GRID ELECTRICITY TRANSMISSION Plc.

P01	21/08/2026	First issue	DM	MRK	MRK	CS	
Rev.	Date	Comment	Drw by	Check	Rev by	Appr.	

nationalgrid

National Grid plc, Warwick Technology Park,
Gallows Hill, Warwick, CV34 6DA

Drawn

D.MOSNEANU

Checked

M.R.KEEN

Site

Weston Marsh to East Leicestershire

Title

Draft Environmental Statement:
Figure 4.1
Proposed Project Design

Purpose of issue

For Information

Status

S2

Contractor Drawing No.

WMEL-AAJ-ZZZZ-ZZZZZZ-DRW-ES-000014

Revision

P01

Customer Drawing No.

N/A

Sheet 24 of 48

Issue

A

Reviewed

M.R.KEEN

Approved

C.STOCKS

Date

21/08/2026

Scale

1:10,000

Size

A3

National Grid plc
National Grid House,
Warwick Technology Park,
Gallows Hill, Warwick.
CV34 6DA United Kingdom

Registered in England and Wales
No. 4031152
nationalgrid.com