


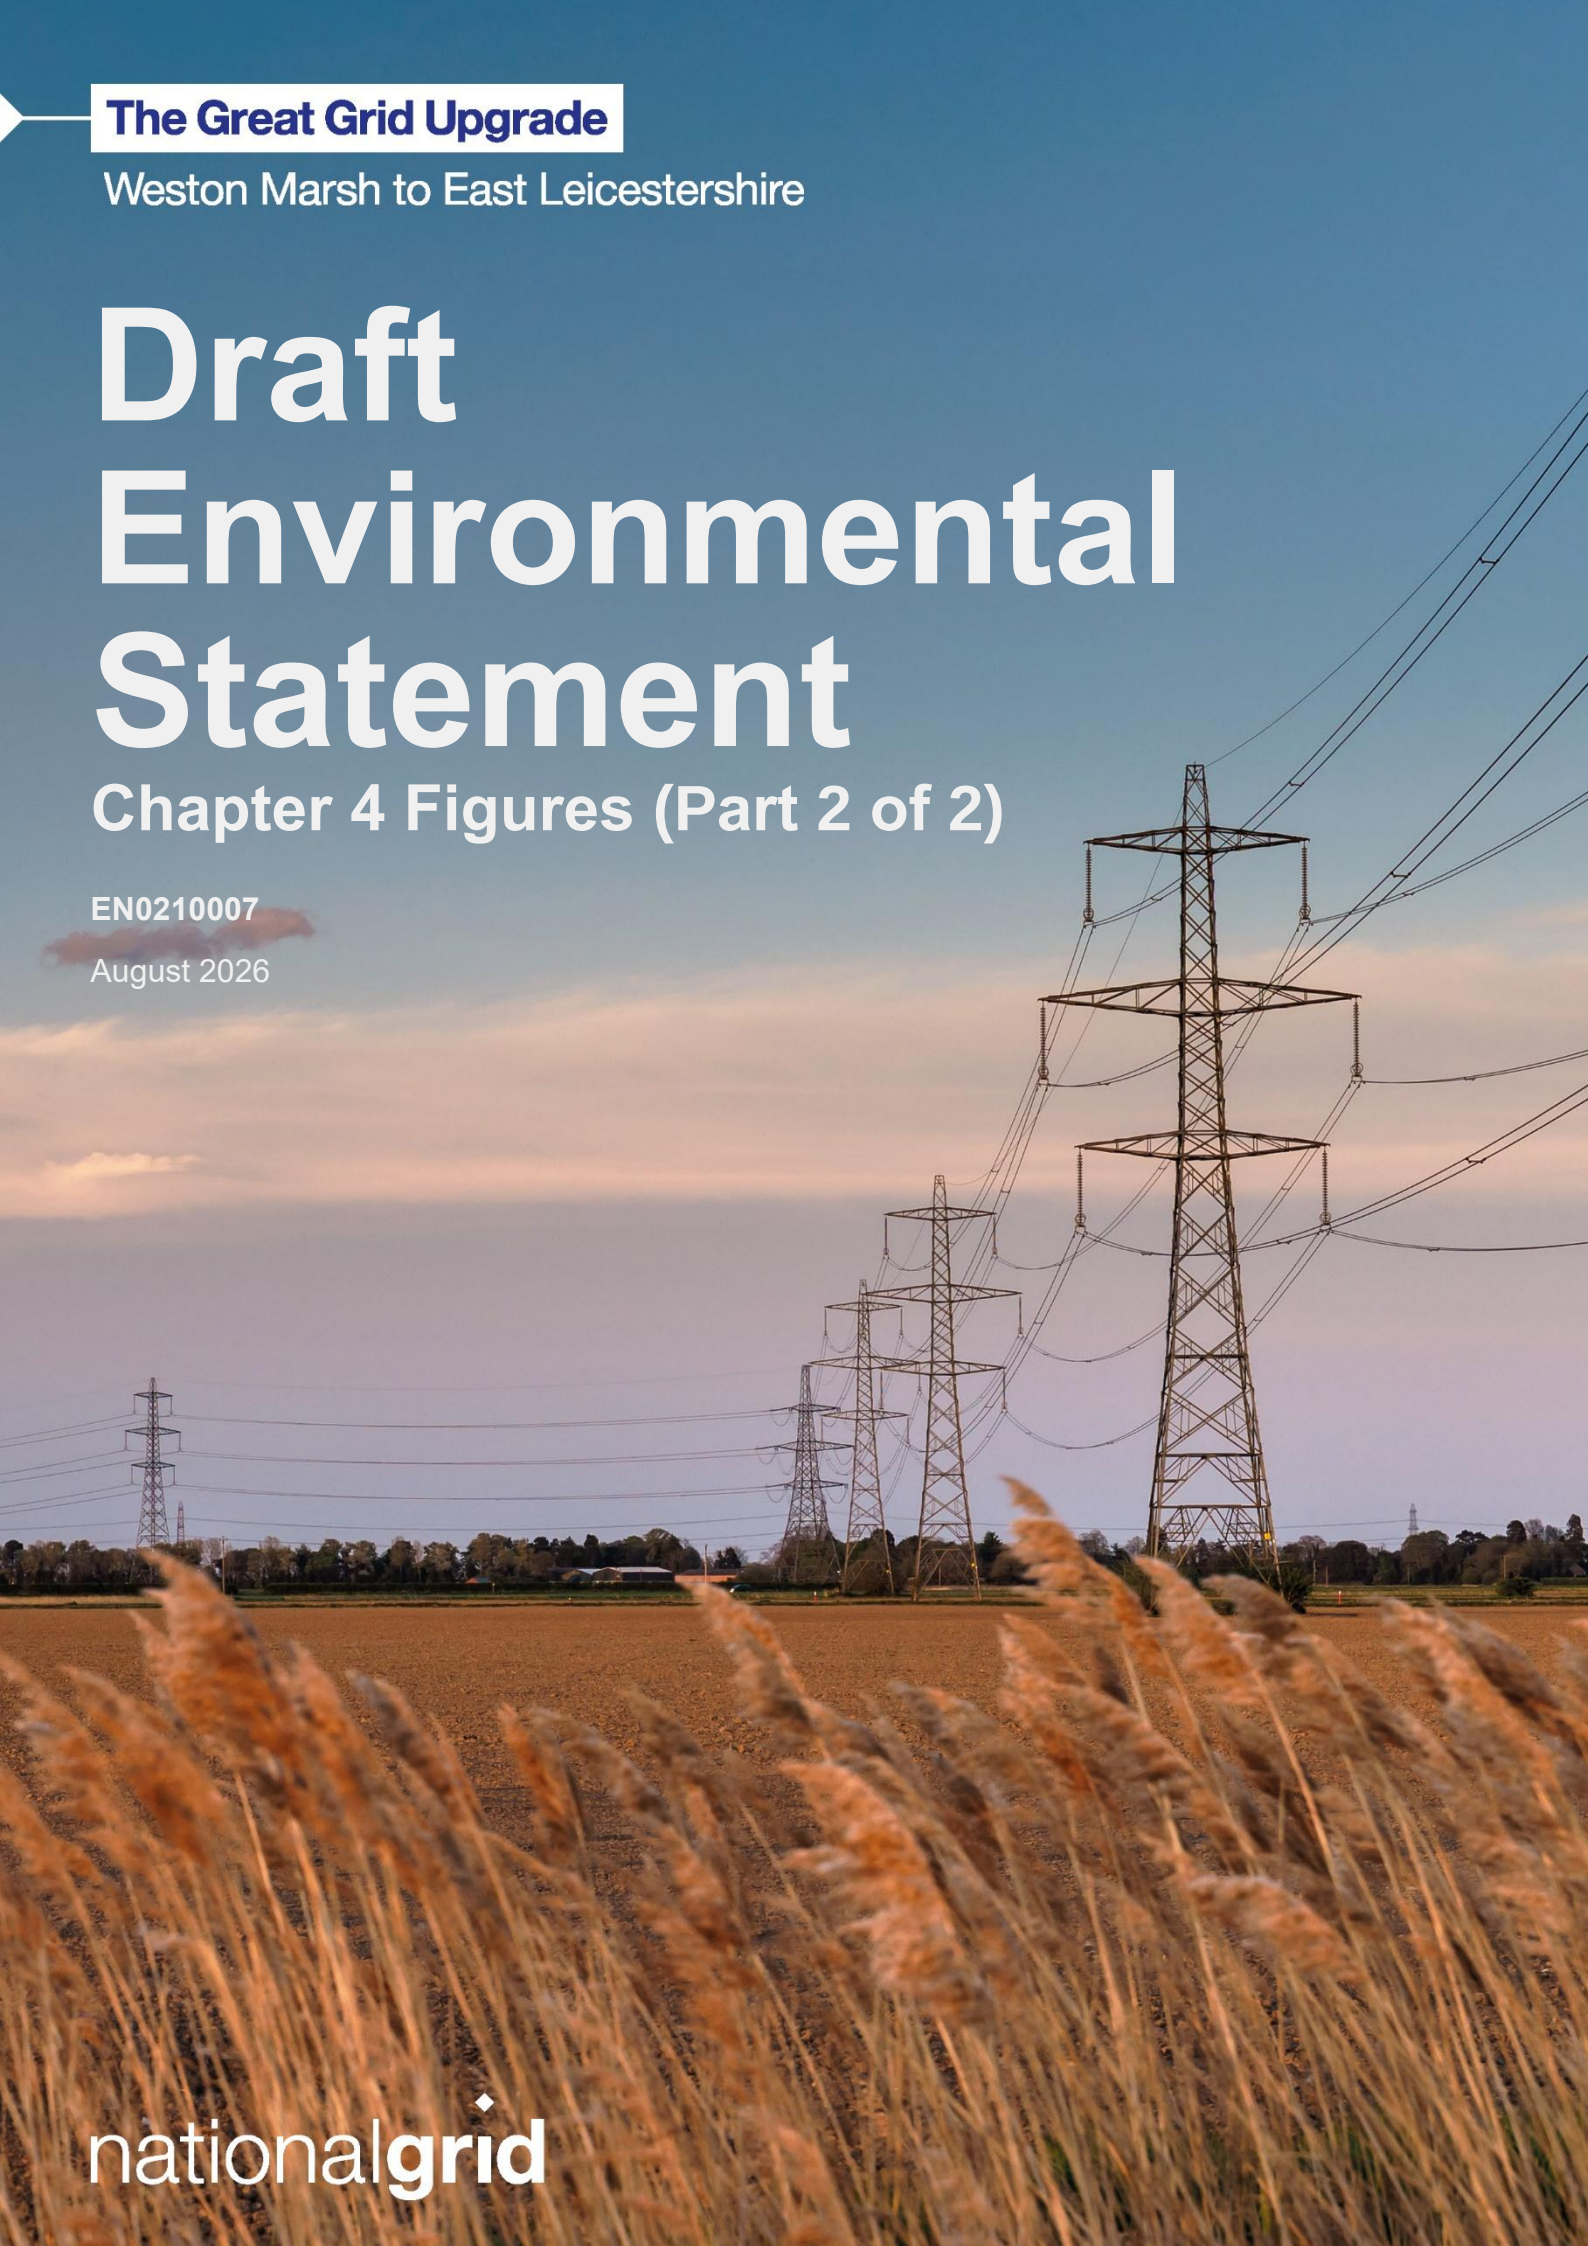

The Great Grid Upgrade

Weston Marsh to East Leicestershire

Draft Environmental Statement


Chapter 4 Figures (Part 2 of 2)

EN0210007

August 2026

nationalgrid

Figure number	Figure title
Figure 4.1	Proposed Project Design

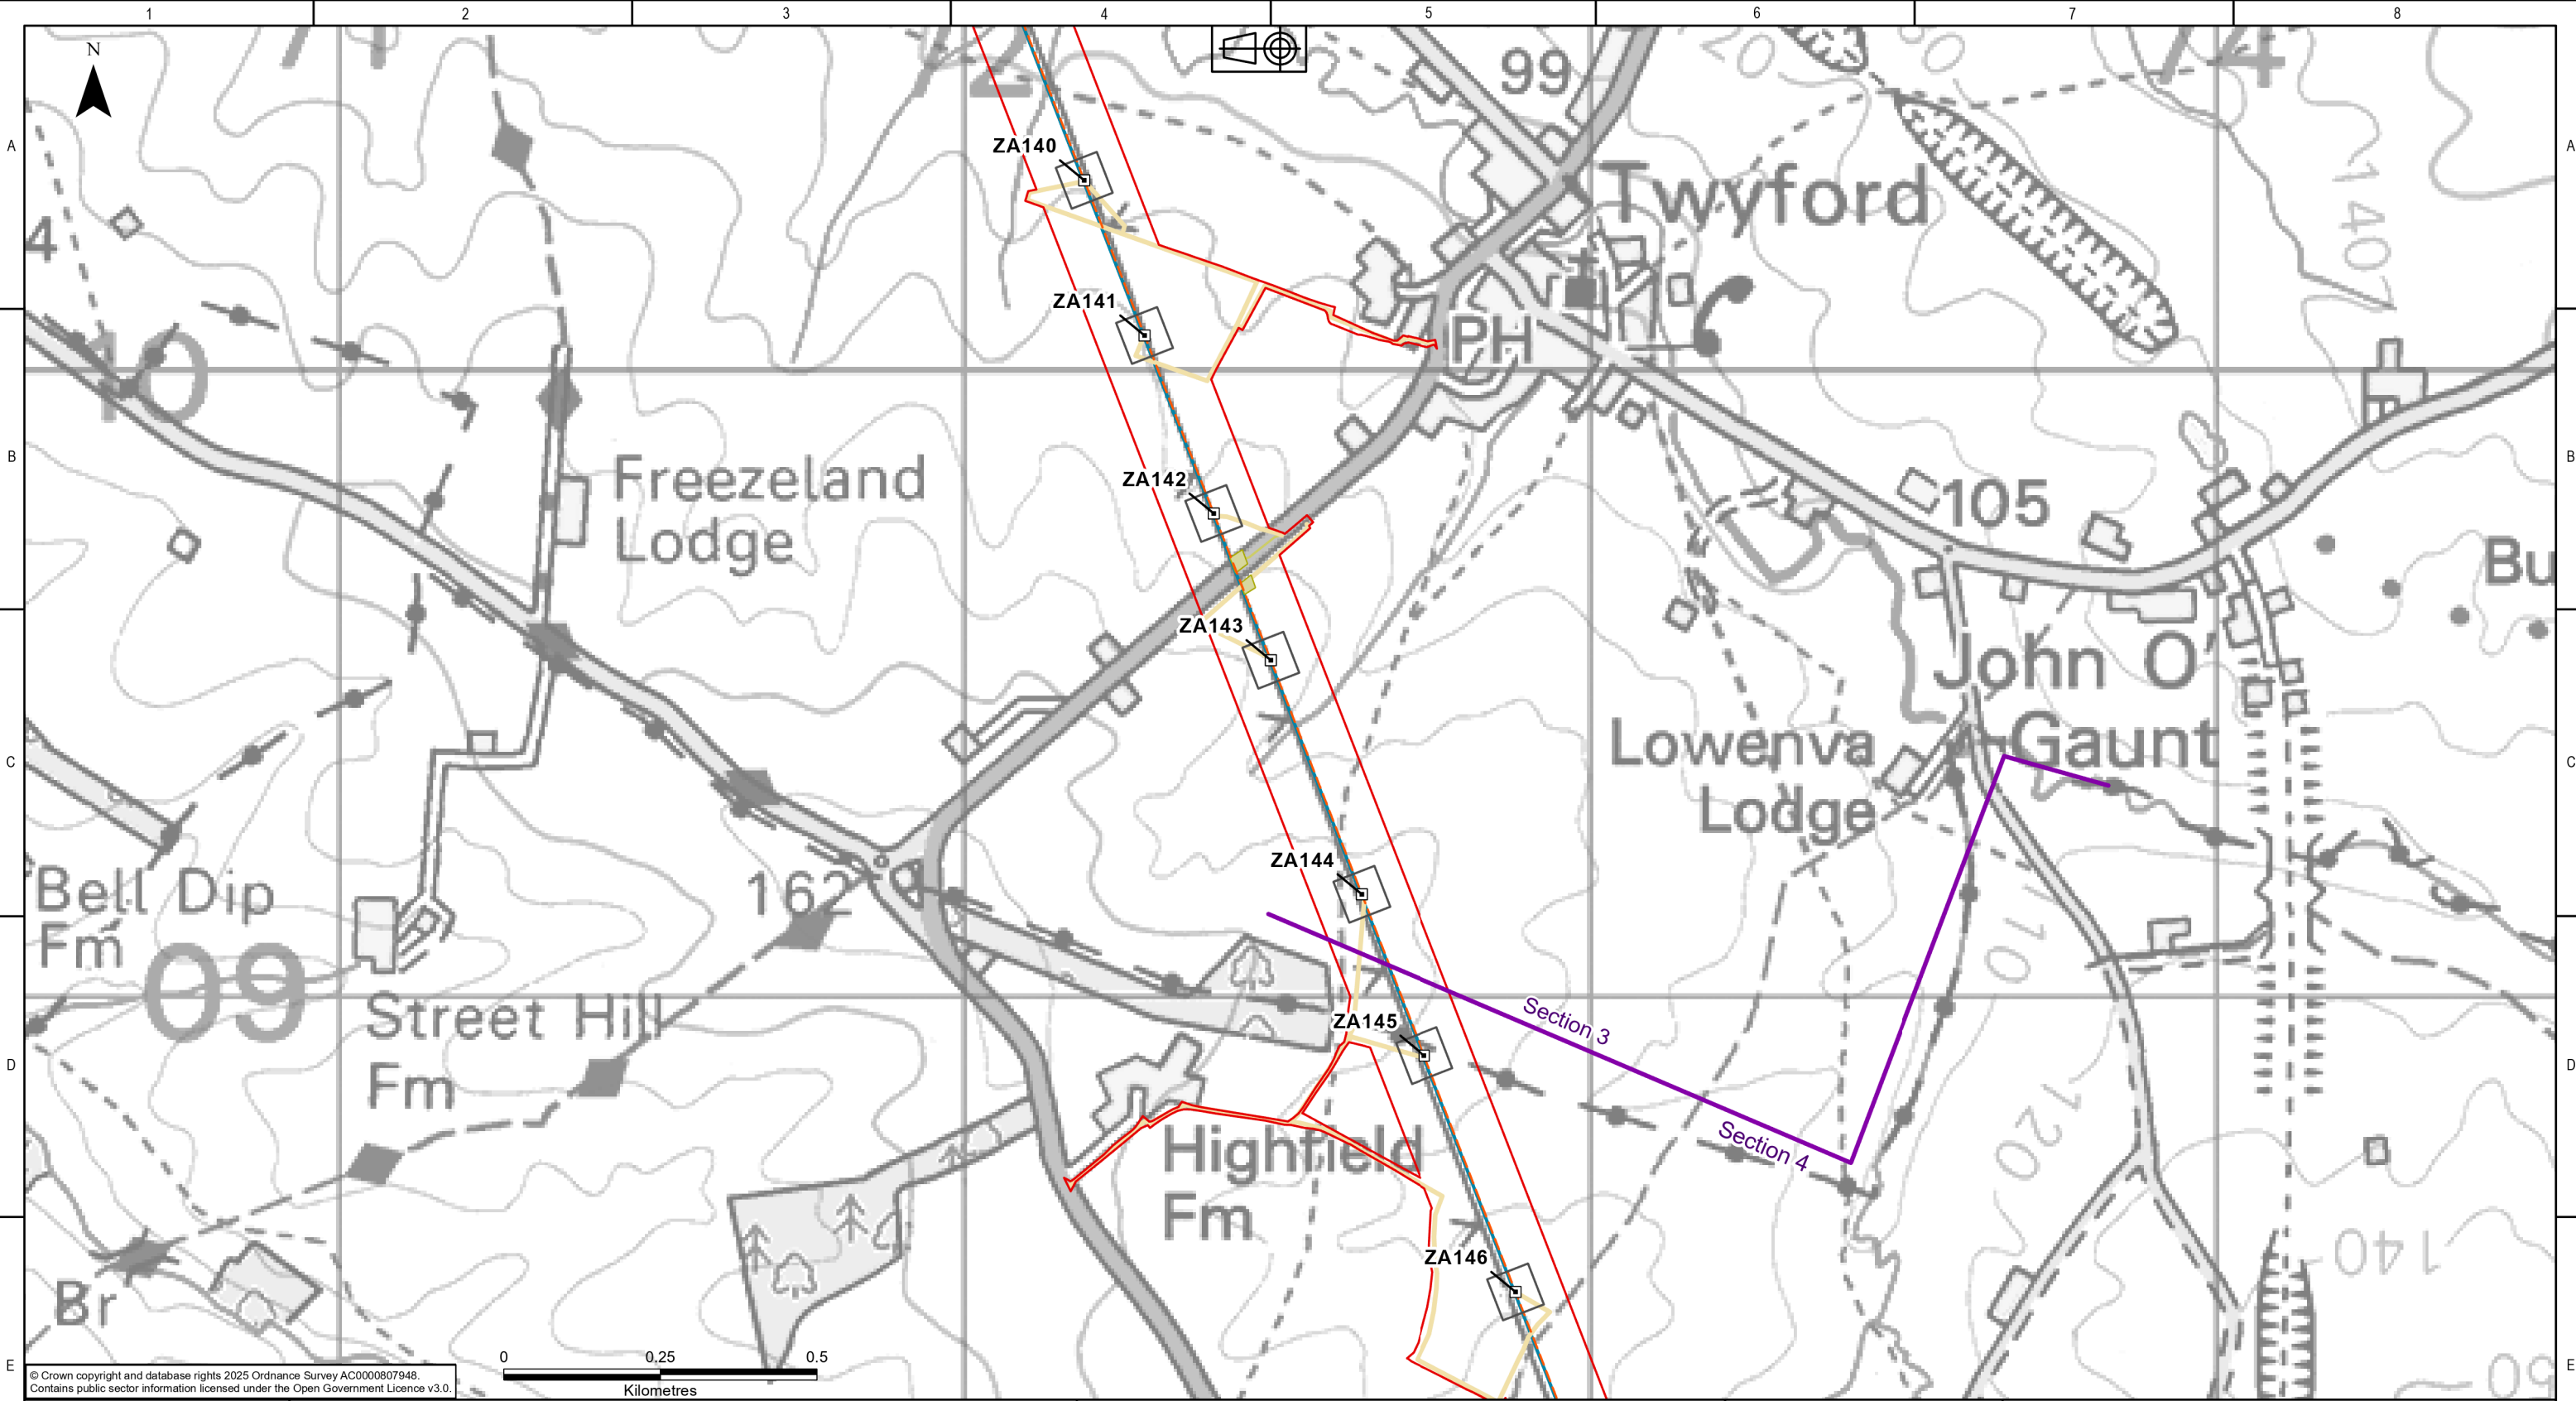

KEY PLAN

Legend

Draft Order Limits

Sections

Proposed Overhead Line Alignment

Existing Towers for Reconductoring

Indicative Tower Working Area

Indicative Scaffold Locations and Access (Area)

Maintenance Access Routes

Reconductoring Area

Reconductoring Route

Indicative Scaffold Locations and Access - Lines

NATIONAL GRID INVESTMENT NUMBER: 100268

COPYRIGHT: NOT TO BE REPRODUCED WITHOUT THE WRITTEN PERMISSION OF NATIONAL GRID ELECTRICITY TRANSMISSION Plc.

P01	21/08/2026	First issue	DM	MRK	MRK	CS	
Rev.	Date	Comment	Drw by	Check	Rev by	Appr.	

nationalgrid

National Grid plc, Warwick Technology Park,
Gallows Hill, Warwick, CV34 6DA

Drawn
D.MOSNEANU

Checked
M.R.KEEN

Site
Weston Marsh to East Leicestershire

Title
Draft Environmental Statement:
Figure 4.1
Proposed Project Design

Purpose of issue
For Information

Status
S2

Contractor Drawing No.
WMEL-AAJ-ZZZZ-ZZZZZZ-DRW-ES-000014

Revision
P01

Customer Drawing No.
N/A

Sheet 25 of 48

Issue
A


Reviewed
M.R.KEEN

Approved
C.STOCKS

Date
21/08/2026

Scale
1:10,000

Size
A3

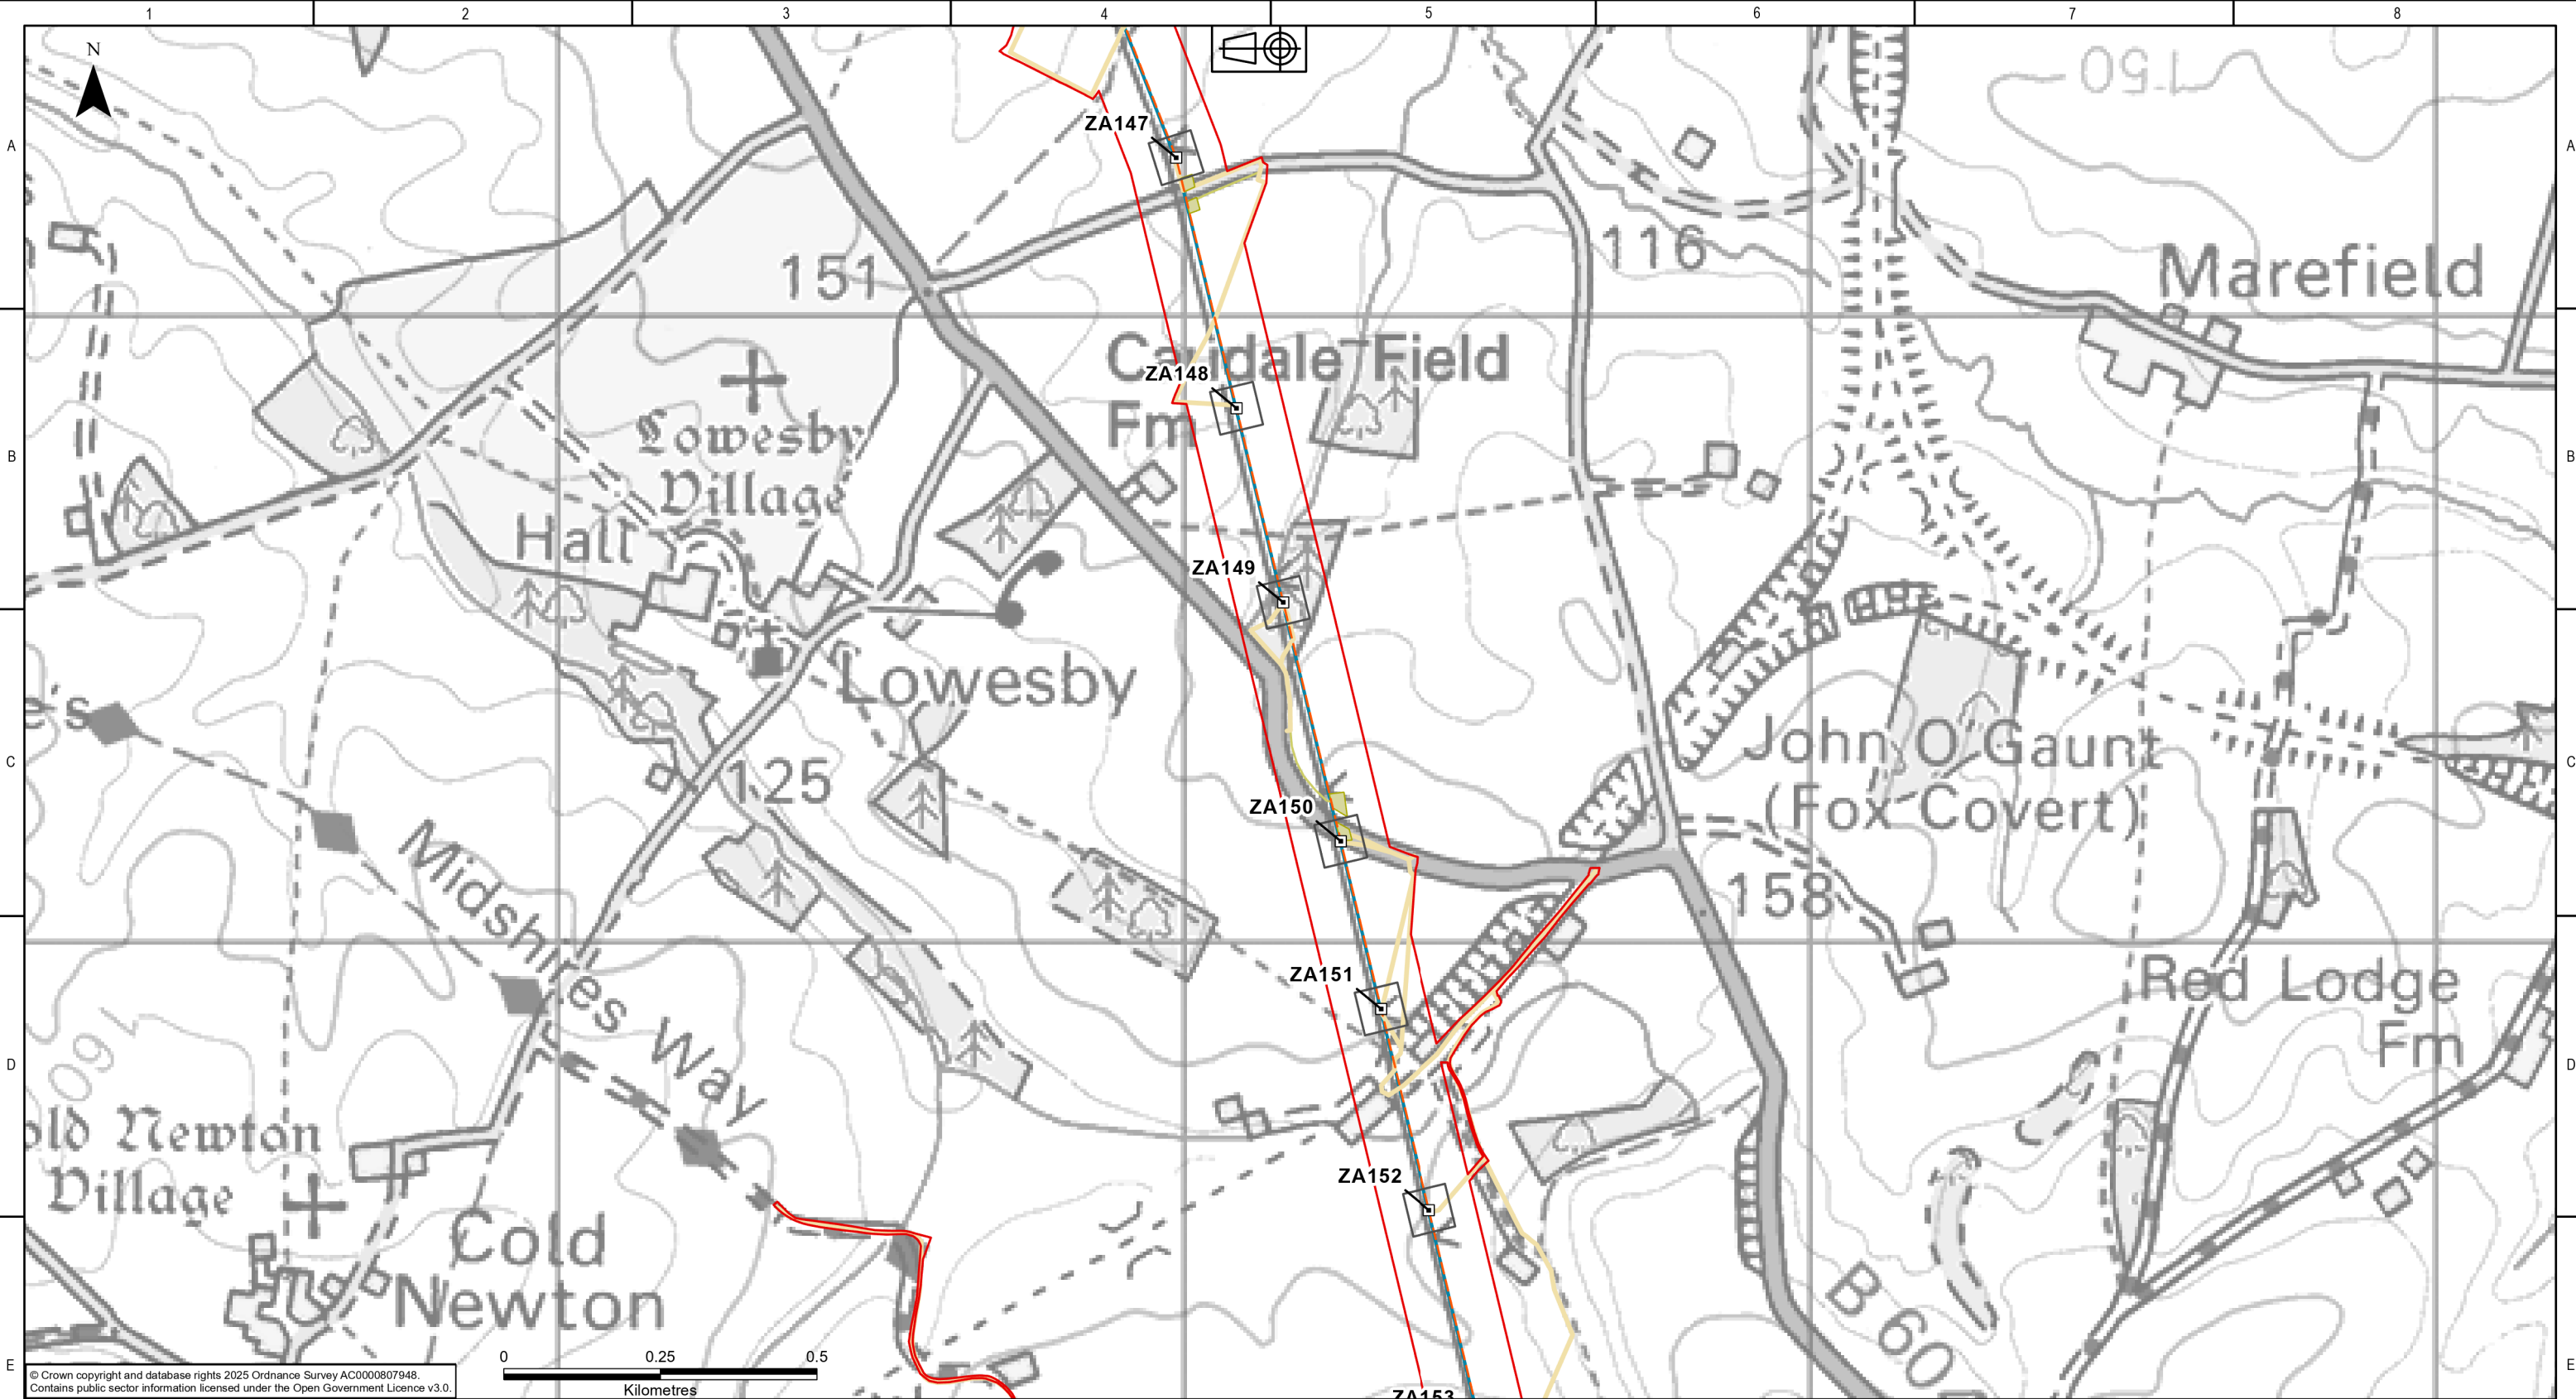

© Crown copyright and database rights 2025 Ordnance Survey AC0000807948.
Contains public sector information licensed under the Open Government Licence v3.0.

KEY PLAN

Legend

Draft Order Limits

Proposed Overhead Line Alignment

Existing Towers for Reconductoring

Indicative Tower Working Area

Indicative Scaffold Locations and Access (Area)

Maintenance Access Routes

Reconductoring Area

Reconductoring Route

Indicative Scaffold Locations and Access - Lines

NATIONAL GRID INVESTMENT NUMBER: 100268

COPYRIGHT: NOT TO BE REPRODUCED WITHOUT THE WRITTEN PERMISSION OF NATIONAL GRID ELECTRICITY TRANSMISSION Plc.

P01	21/08/2026	First issue		DM	MRK	MRK	CS
Rev.	Date	Comment		Drw by	Check	Rev by	Appr.

nationalgrid

National Grid plc, Warwick Technology Park,
Gallows Hill, Warwick, CV34 6DA

Drawn

D.MOSNEANU

Checked

M.R.KEEN

Site

Weston Marsh to East Leicestershire

Title

Draft Environmental Statement:
Figure 4.1
Proposed Project Design

Purpose of issue

For Information

Status

S2

Contractor Drawing No.

WMEL-AAJ-ZZZZ-ZZZZZZ-DRW-ES-000014

Revision

P01

Customer Drawing No.

N/A

Sheet 26 of 48

Issue

A

Reviewed

M.R.KEEN

Approved

C.STOCKS

Date


21/08/2026

Scale

1:10,000

Size

A3

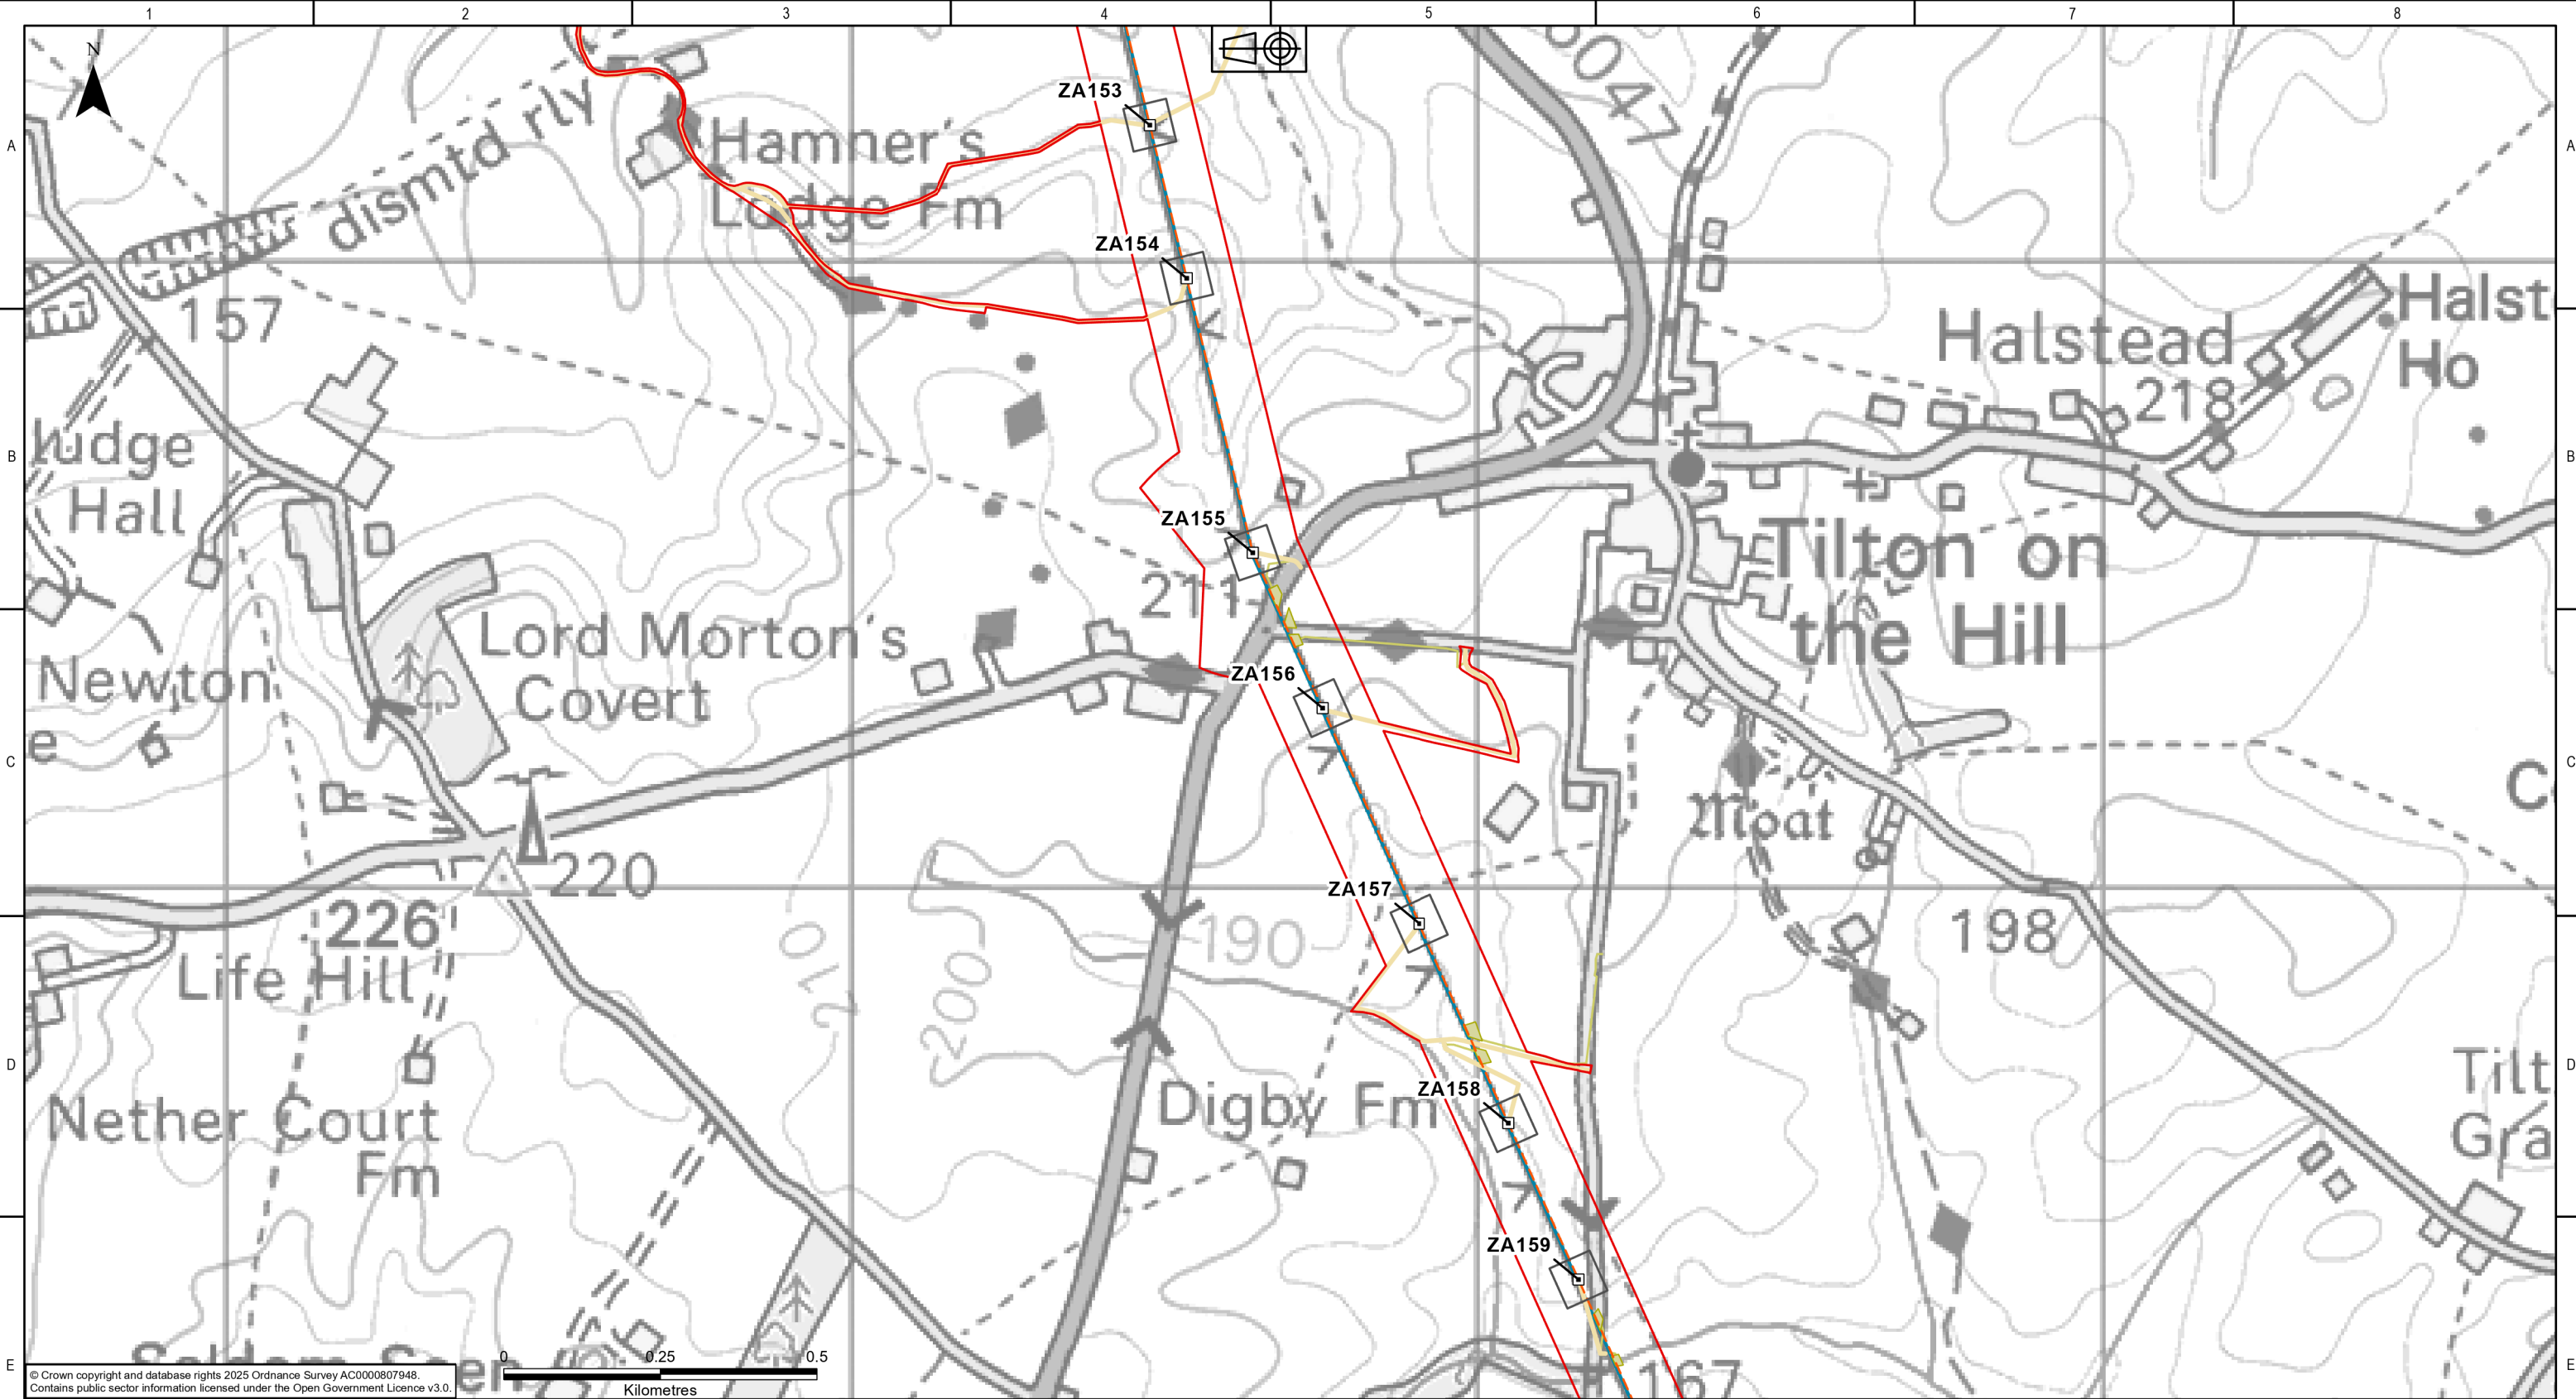

KEY PLAN

Legend

- Draft Order Limits
- Proposed Overhead Line Alignment
- Existing Towers for Reconductoring
- Indicative Tower Working Area
- Indicative Scaffold Locations and Access (Area)
- Maintenance Access Routes

Reconductoring Area

- Reconductoring Route
- Indicative Scaffold Locations and Access - Lines

NATIONAL GRID INVESTMENT NUMBER: 100268

COPYRIGHT: NOT TO BE REPRODUCED WITHOUT THE WRITTEN PERMISSION OF NATIONAL GRID ELECTRICITY TRANSMISSION Plc.

P01	21/08/2026	First issue	DM	MRK	MRK	CS	
Rev.	Date	Comment	Drw by	Check	Rev by	Appr.	

National Grid plc, Warwick Technology Park,
Gallows Hill, Warwick, CV34 6DA

Drawn

D.MOSNEANU

Checked

M.R.KEEN

Site

Weston Marsh to East Leicestershire

Title

Draft Environmental Statement:
Figure 4.1
Proposed Project Design

Purpose of issue

For Information

Status

S2

Contractor Drawing No.

WMEL-AAJ-ZZZZ-ZZZZZZ-DRW-ES-000014

Revision

P01

Customer Drawing No.

N/A

Sheet 27 of 48

IssueA

Reviewed

M.R.KEEN

Approved

C.STOCKS

Date


21/08/2026

Scale

1:10,000

Size

A3

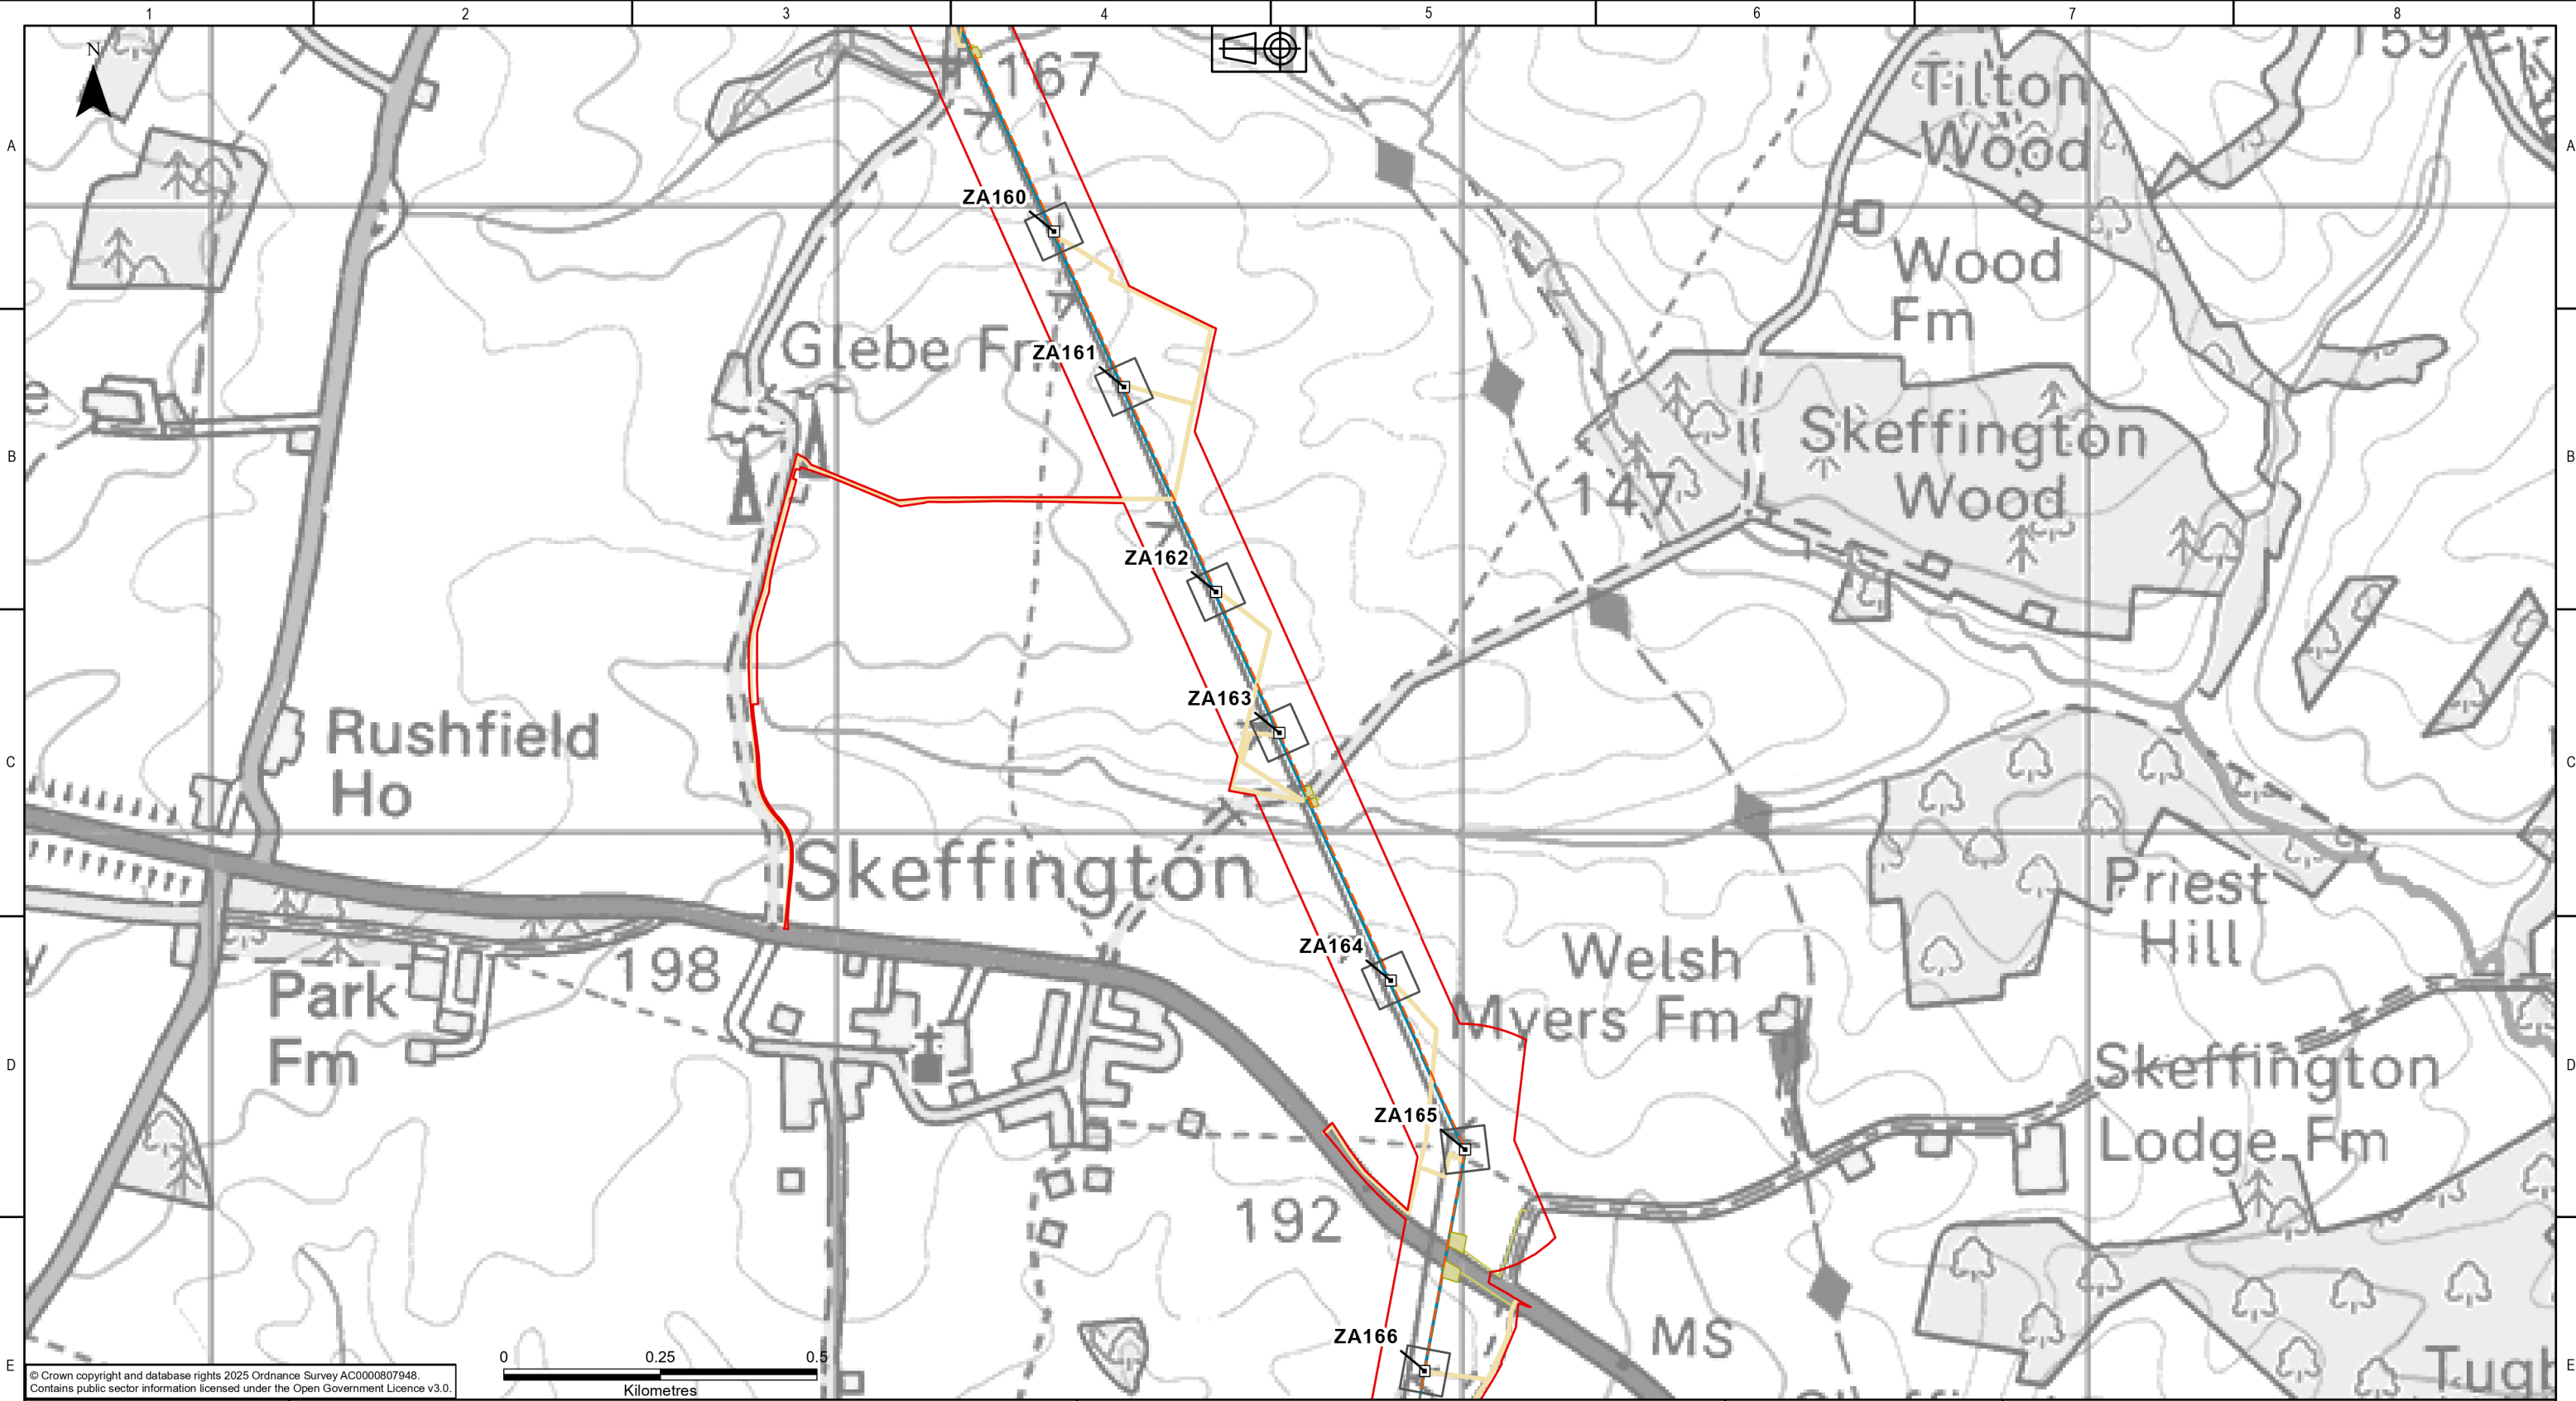

KEY PLAN

Legend

- Draft Order Limits
- Proposed Overhead Line Alignment
- Existing Towers for Reconductoring
- Indicative Tower Working Area
- Indicative Scaffold Locations and Access (Area)
- Maintenance Access Routes

Reconductoring Area

- Reconductoring Route
- Indicative Scaffold Locations and Access - Lines

NATIONAL GRID INVESTMENT NUMBER: 100268

COPYRIGHT: NOT TO BE REPRODUCED WITHOUT THE WRITTEN PERMISSION OF NATIONAL GRID ELECTRICITY TRANSMISSION Plc.

P01	21/08/2026	First issue	DM	MRK	MRK	CS	
Rev.	Date	Comment	Drw by	Check	Rev by	Appr.	

nationalgrid

National Grid plc, Warwick Technology Park, Gallows Hill, Warwick, CV34 6DA

Drawn

D.MOSNEANU

Checked

M.R.KEEN


Site

Weston Marsh to East Leicestershire

Title

Draft Environmental Statement:
Figure 4.1
Proposed Project Design

Purpose of issue	For Information	Status	S2
Contractor Drawing No.	WMEL-AAJ-ZZZZ-ZZZZZZ-DRW-ES-000014	Revision	P01
Customer Drawing No.	N/A	Sheet 28 of 48	Issue A
Reviewed	M.R.KEEN	Approved	C.STOCKS
Date	21/08/2026	Scale	1:10,000
		Size	A3

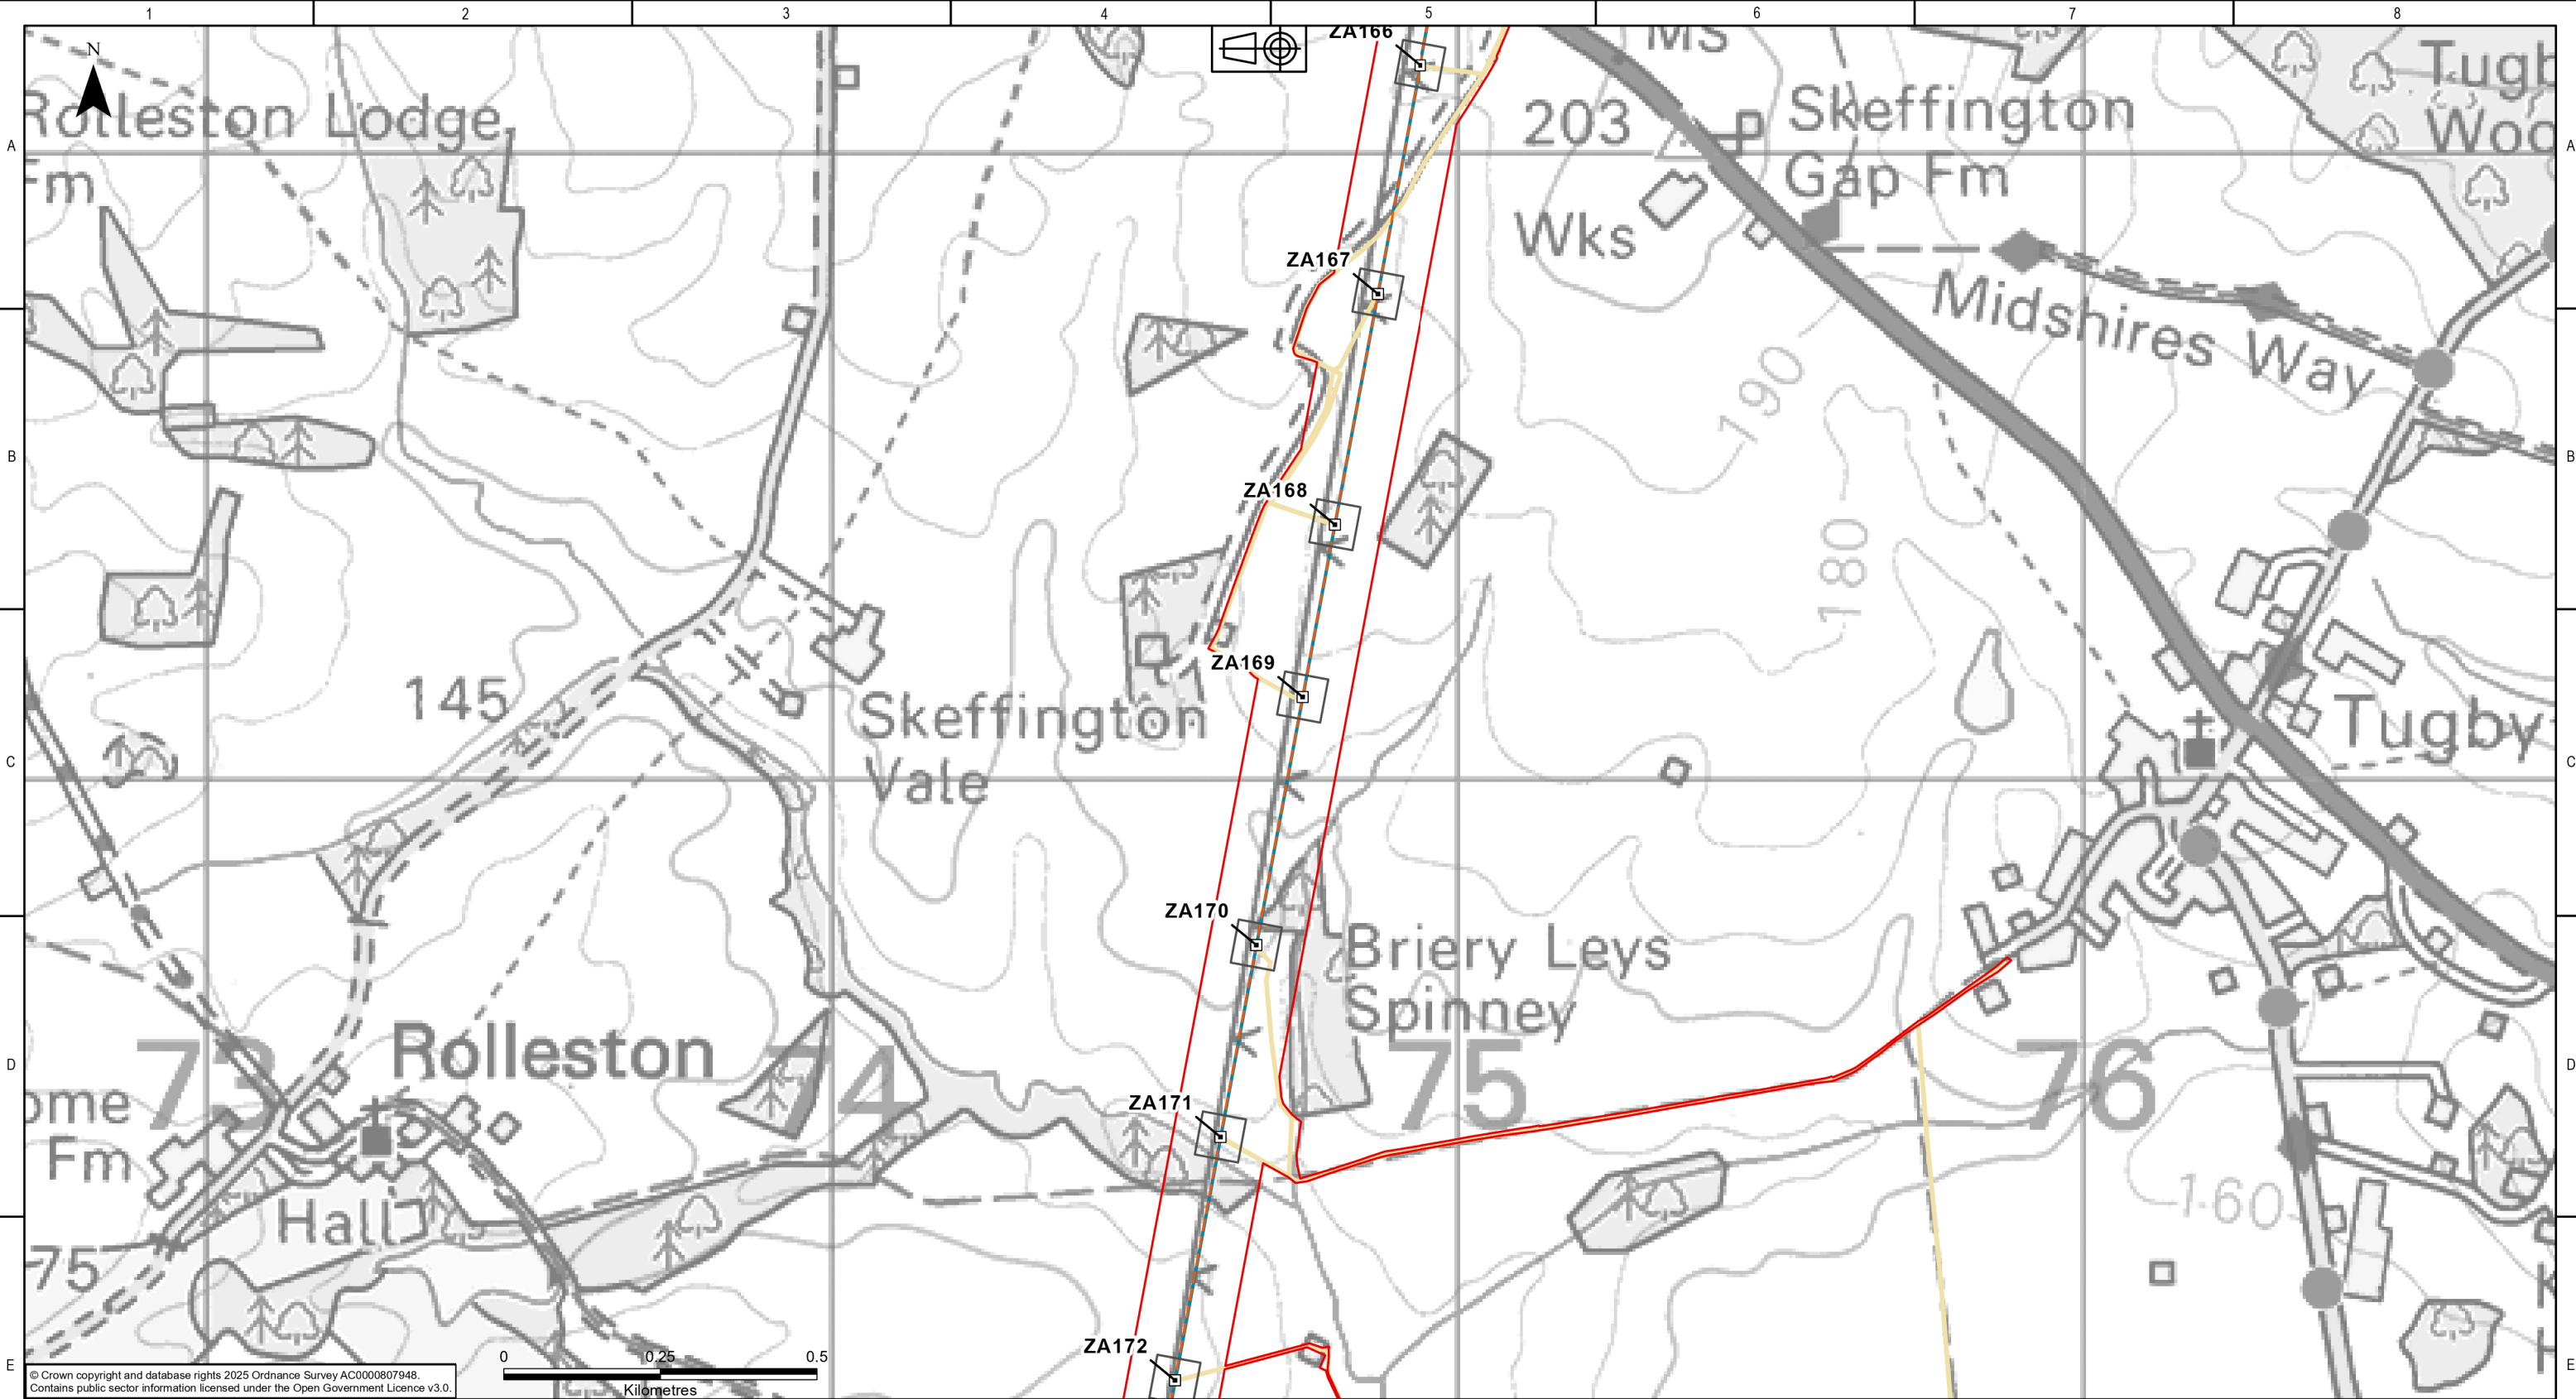

© Crown copyright and database rights 2025 Ordnance Survey AC0000807948.
Contains public sector information licensed under the Open Government Licence v3.0.

KEY PLAN

Legend

Draft Order Limits

Proposed Overhead Line Alignment

Existing Towers for Reconductoring

Indicative Tower Working Area

Maintenance Access Routes

Reconductoring Area

Reconductoring Route

NATIONAL GRID INVESTMENT NUMBER: 100268

COPYRIGHT: NOT TO BE REPRODUCED WITHOUT THE WRITTEN PERMISSION OF NATIONAL GRID ELECTRICITY TRANSMISSION Plc.

P01	21/08/2026	First issue	DM	MRK	MRK	CS	
Rev.	Date	Comment	Drw by	Check	Rev by	Appr.	

nationalgrid

National Grid plc, Warwick Technology Park,
Gallows Hill, Warwick, CV34 6DA

Drawn
D.MOSNEANU

Checked
M.R.KEEN

Site
Weston Marsh to East Leicestershire

Title
Draft Environmental Statement:
Figure 4.1
Proposed Project Design

Purpose of issue
For Information

Status
S2

Contractor Drawing No.
WMEL-AAJ-ZZZZ-ZZZZZZ-DRW-ES-000014

Revision
P01

Customer Drawing No.
N/A

Sheet 29 of 48

Issue
A


Reviewed
M.R.KEEN

Approved
C.STOCKS

Date
21/08/2026

Scale
1:10,000

Size
A3

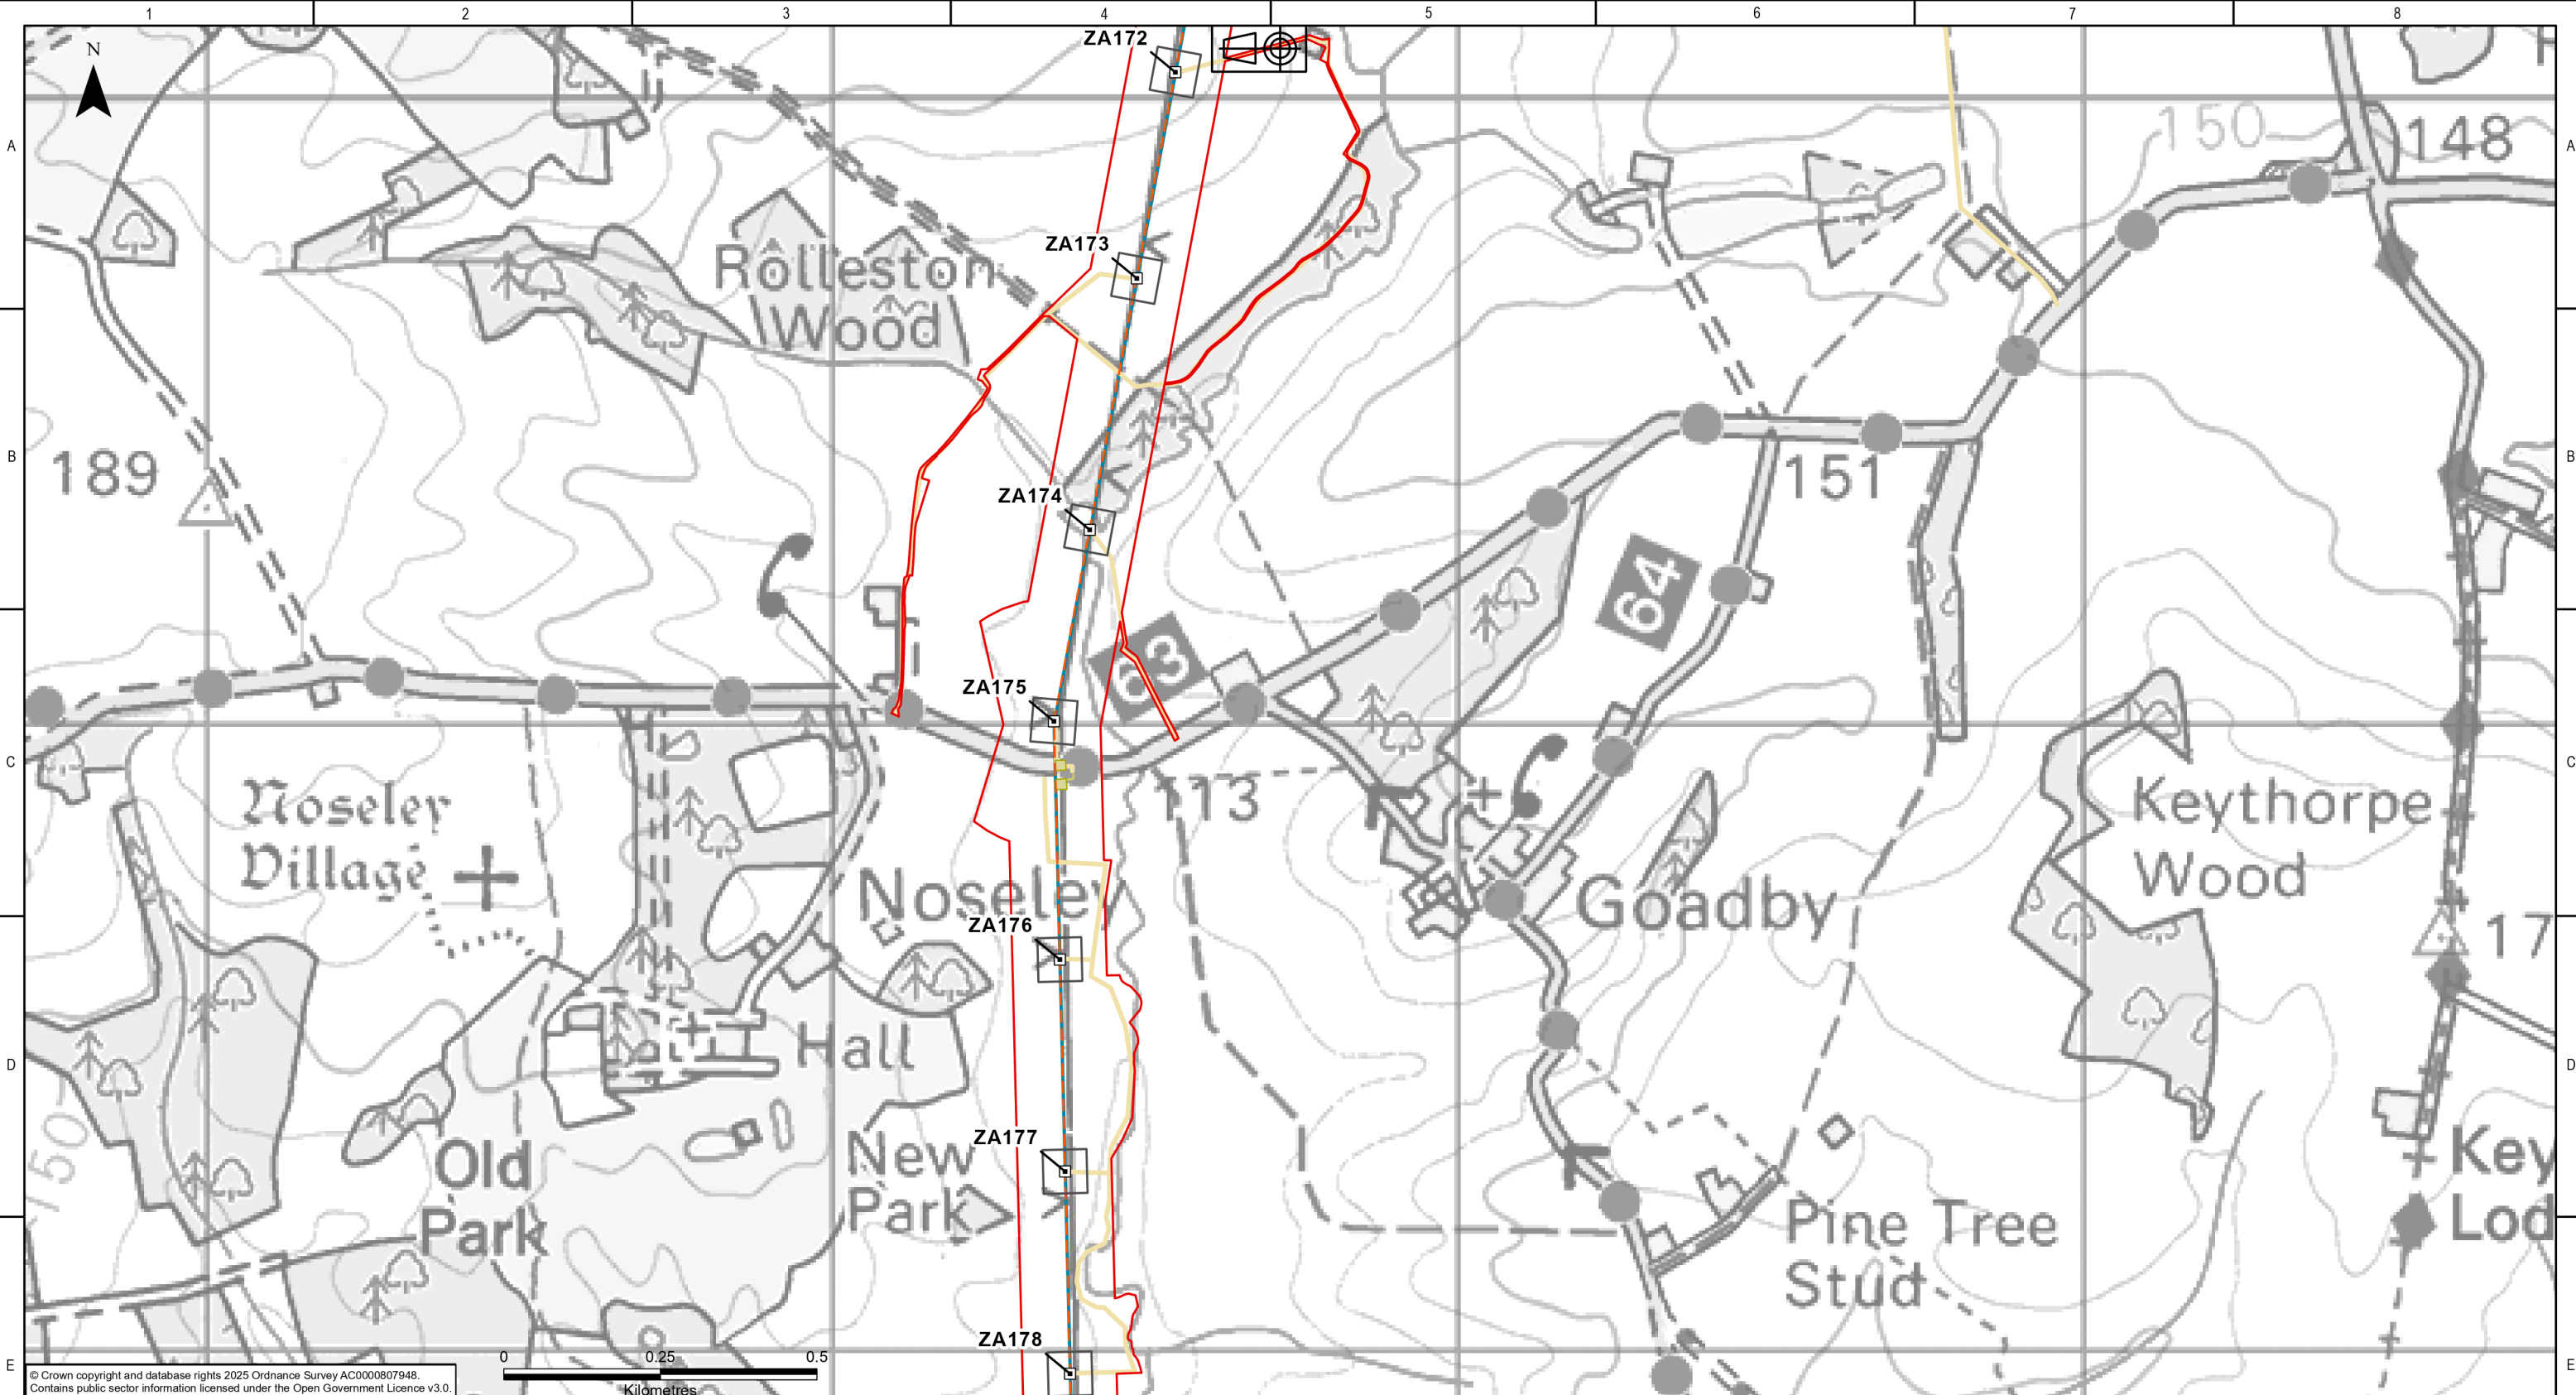

KEY PLAN

Legend

Draft Order Limits

Proposed Overhead Line Alignment

Existing Towers for Reconductoring

Indicative Tower Working Area

Indicative Scaffold Locations and Access (Area)

Reconductoring Area

Reconductoring Route

NATIONAL GRID INVESTMENT NUMBER: 100268

COPYRIGHT: NOT TO BE REPRODUCED WITHOUT THE WRITTEN PERMISSION OF NATIONAL GRID ELECTRICITY TRANSMISSION Plc.

P01	21/08/2026	First issue		DM	MRK	MRK	CS
Rev.	Date	Comment		Drw by	Check	Rev by	Appr.

nationalgrid

National Grid plc, Warwick Technology Park,
Gallows Hill, Warwick, CV34 6DA

Drawn

D.MOSNEANU

Checked

M.R.KEEN

Site

Weston Marsh to East Leicestershire

Title

Draft Environmental Statement:
Figure 4.1
Proposed Project Design

Purpose of issue

For Information

Status

S2

Contractor Drawing No.

WMEL-AAJ-ZZZZ-ZZZZZZ-DRW-ES-000014

Revision

P01

Customer Drawing No.

N/A

Sheet 30 of 48

Issue

A

Reviewed

M.R.KEEN

Approved

C.STOCKS

Date


21/08/2026

Scale

1:10,000

Size

A3

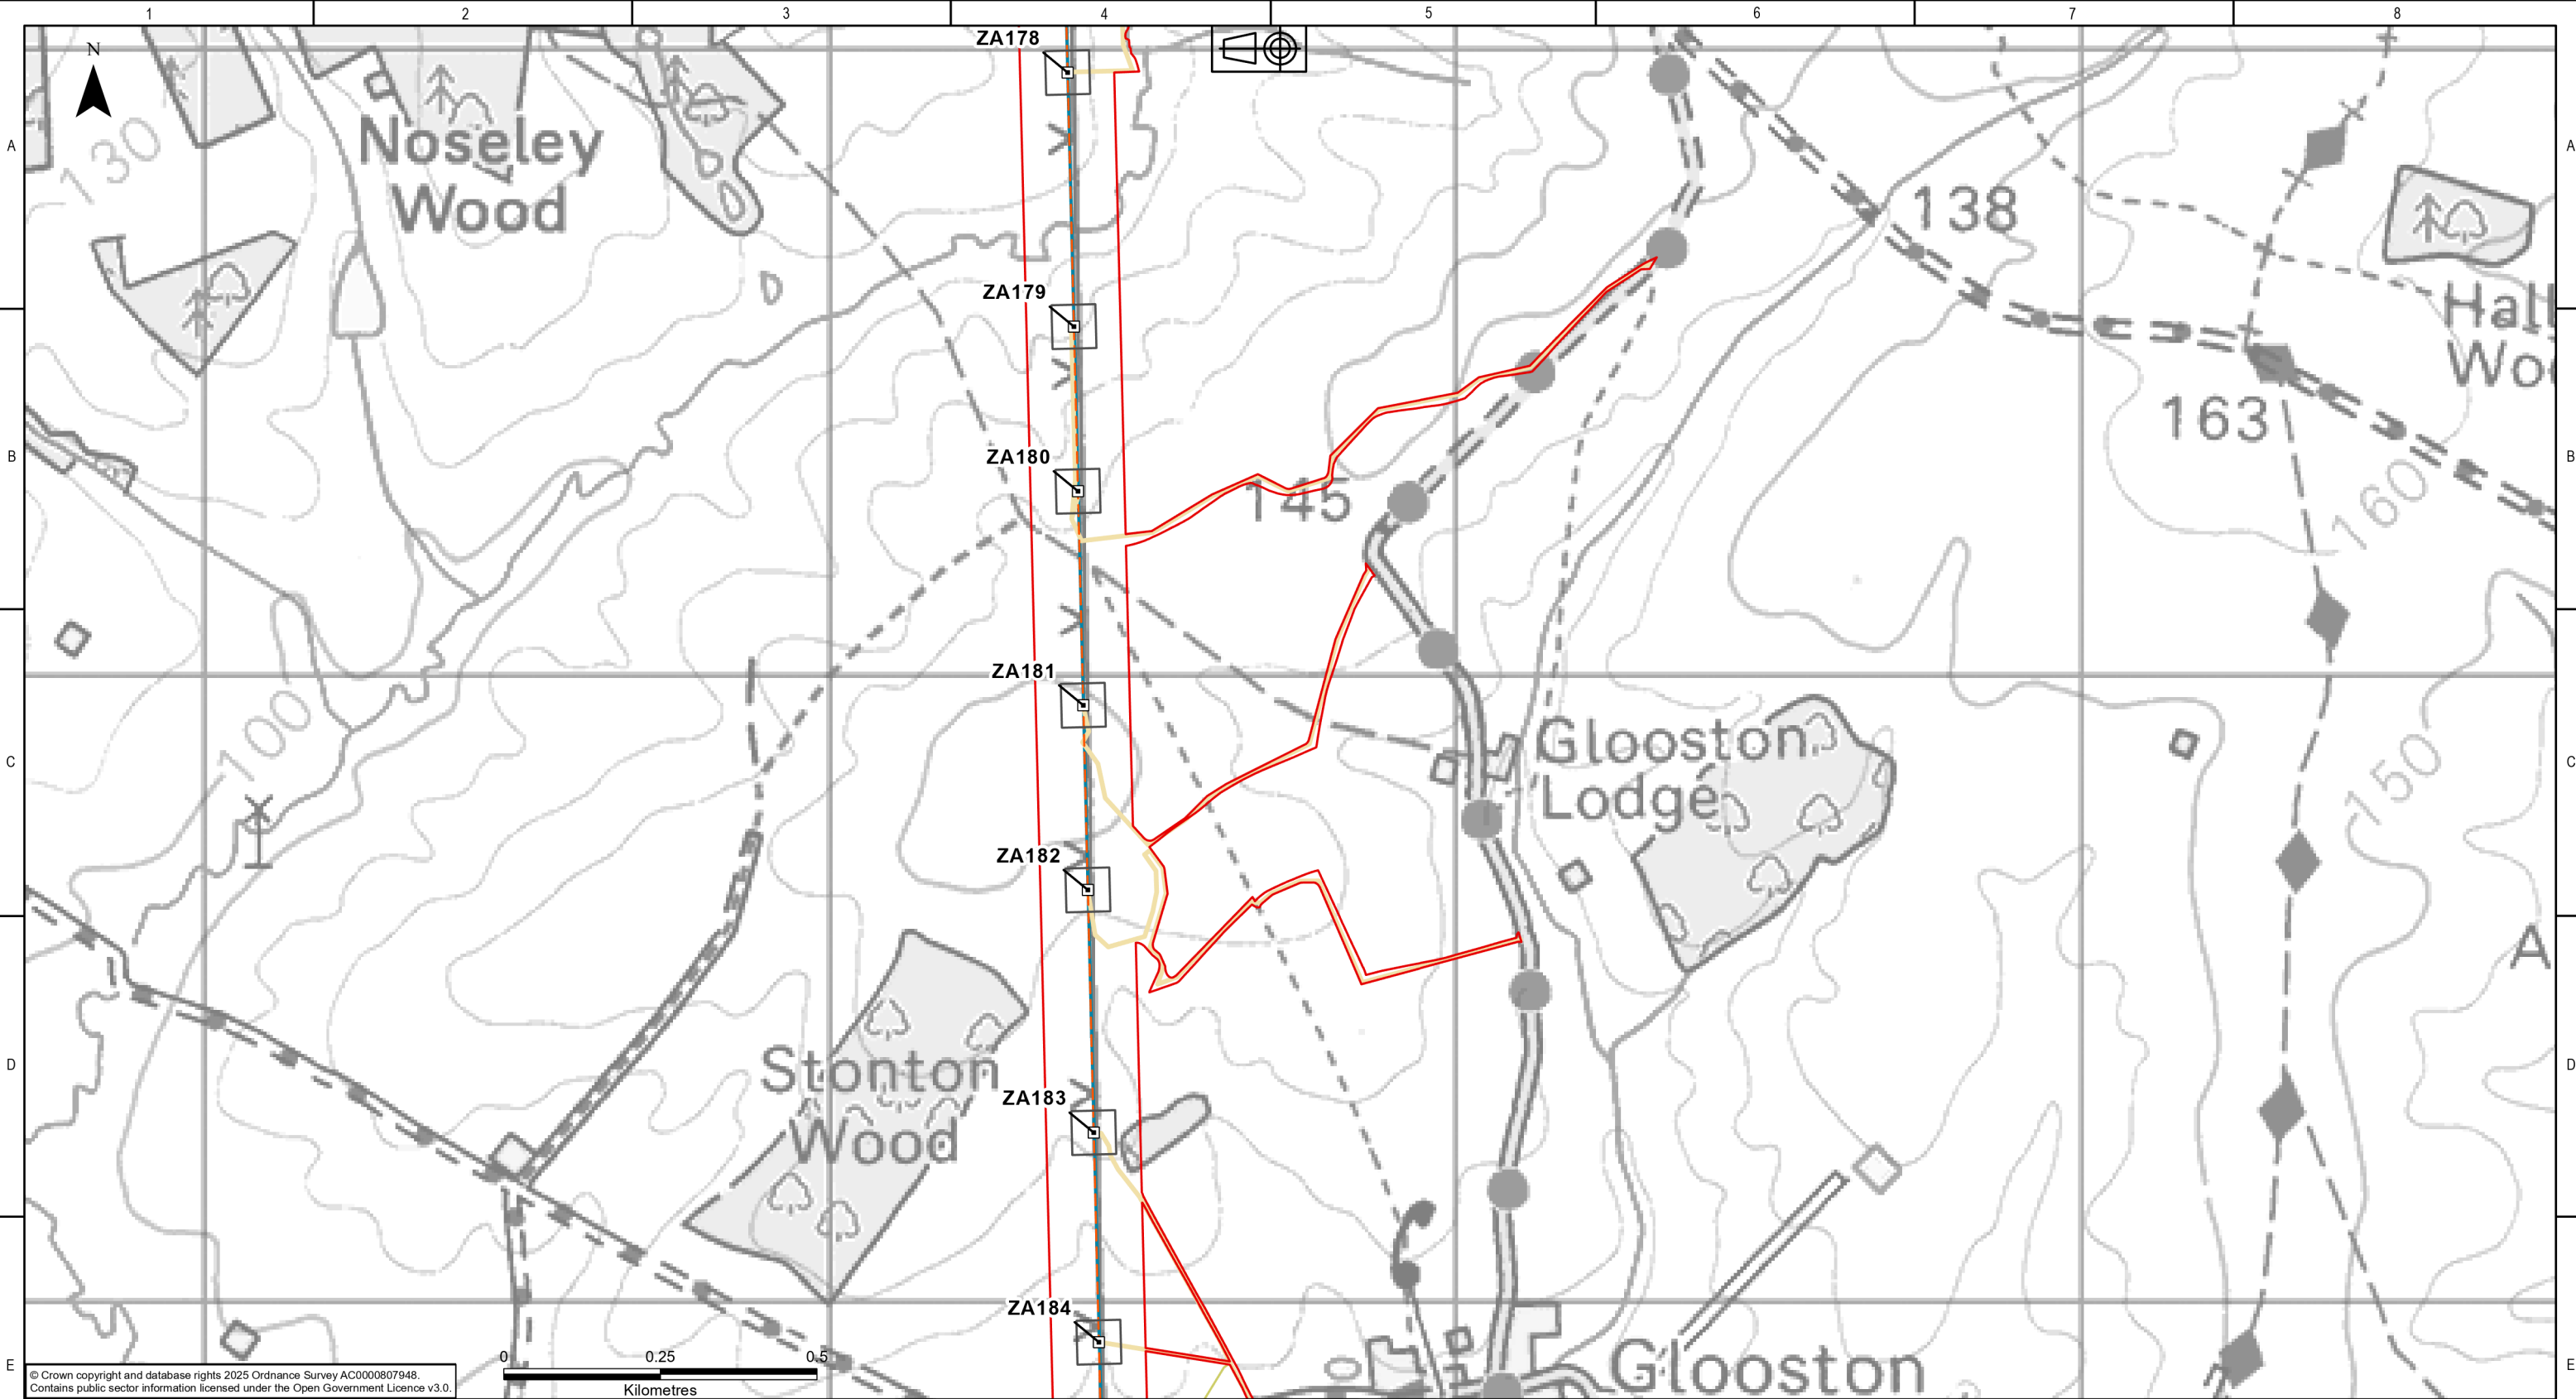

© Crown copyright and database rights 2025 Ordnance Survey AC0000807948.
Contains public sector information licensed under the Open Government Licence v3.0.

KEY PLAN

Legend

Draft Order Limits

Proposed Overhead Line Alignment

Existing Towers for Reconductoring

Indicative Tower Working Area

Maintenance Access Routes

Reconductoring Area

Reconductoring Route

Indicative Scaffold Locations and Access - Lines

NATIONAL GRID INVESTMENT NUMBER: 100268

COPYRIGHT: NOT TO BE REPRODUCED WITHOUT THE WRITTEN PERMISSION OF NATIONAL GRID ELECTRICITY TRANSMISSION Plc.

P01	21/08/2026	First issue	DM	MRK	MRK	CS	
Rev.	Date	Comment	Drw by	Check	Rev by	Appr.	

nationalgrid

National Grid plc, Warwick Technology Park,
Gallows Hill, Warwick, CV34 6DA

Drawn

D.MOSNEANU

Checked

M.R.KEEN

Site

Weston Marsh to East Leicestershire

Title

Draft Environmental Statement:
Figure 4.1
Proposed Project Design

Purpose of issue	Status
For Information	S2
Contractor Drawing No. WMEL-AAJ-ZZZZ-ZZZZZZ-DRW-ES-000014	Revision P01
Customer Drawing No. N/A	Sheet 31 of 48 Issue A
Reviewed M.R.KEEN	Approved C.STOCKS
Date 21/08/2026	Scale 1:10,000
	Size A3



KEY PLAN

Legend

- Draft Order Limits
- Proposed Overhead Line Alignment
- Existing Towers for Reconductoring
- Indicative Tower Working Area
- Indicative Scaffold Locations and Access (Area)
- Maintenance Access Routes

Reconductoring Area

- Reconductoring Route
- Indicative Scaffold Locations and Access - Lines

NATIONAL GRID INVESTMENT NUMBER: 100268

COPYRIGHT: NOT TO BE REPRODUCED WITHOUT THE WRITTEN PERMISSION OF NATIONAL GRID ELECTRICITY TRANSMISSION Plc.

P01	21/08/2026	First issue	DM	MRK	MRK	CS	
Rev.	Date	Comment	Drw by	Check	Rev by	Appr.	

National Grid plc, Warwick Technology Park,
Gallows Hill, Warwick, CV34 6DA


Drawn
D.MOSNEANU

Checked
M.R.KEEN

Site
Weston Marsh to East Leicestershire

Title
Draft Environmental Statement:
Figure 4.1
Proposed Project Design

Purpose of issue For Information	Status S2			
Contractor Drawing No. WMEL-AAJ-ZZZZ-ZZZZZZ-DRW-ES-000014	Revision P01			
Customer Drawing No. N/A	Sheet 32 of 48 Issue A			
Reviewed M.R.KEEN	Approved C.STOCKS	Date 21/08/2026	Scale 1:10,000	Size A3

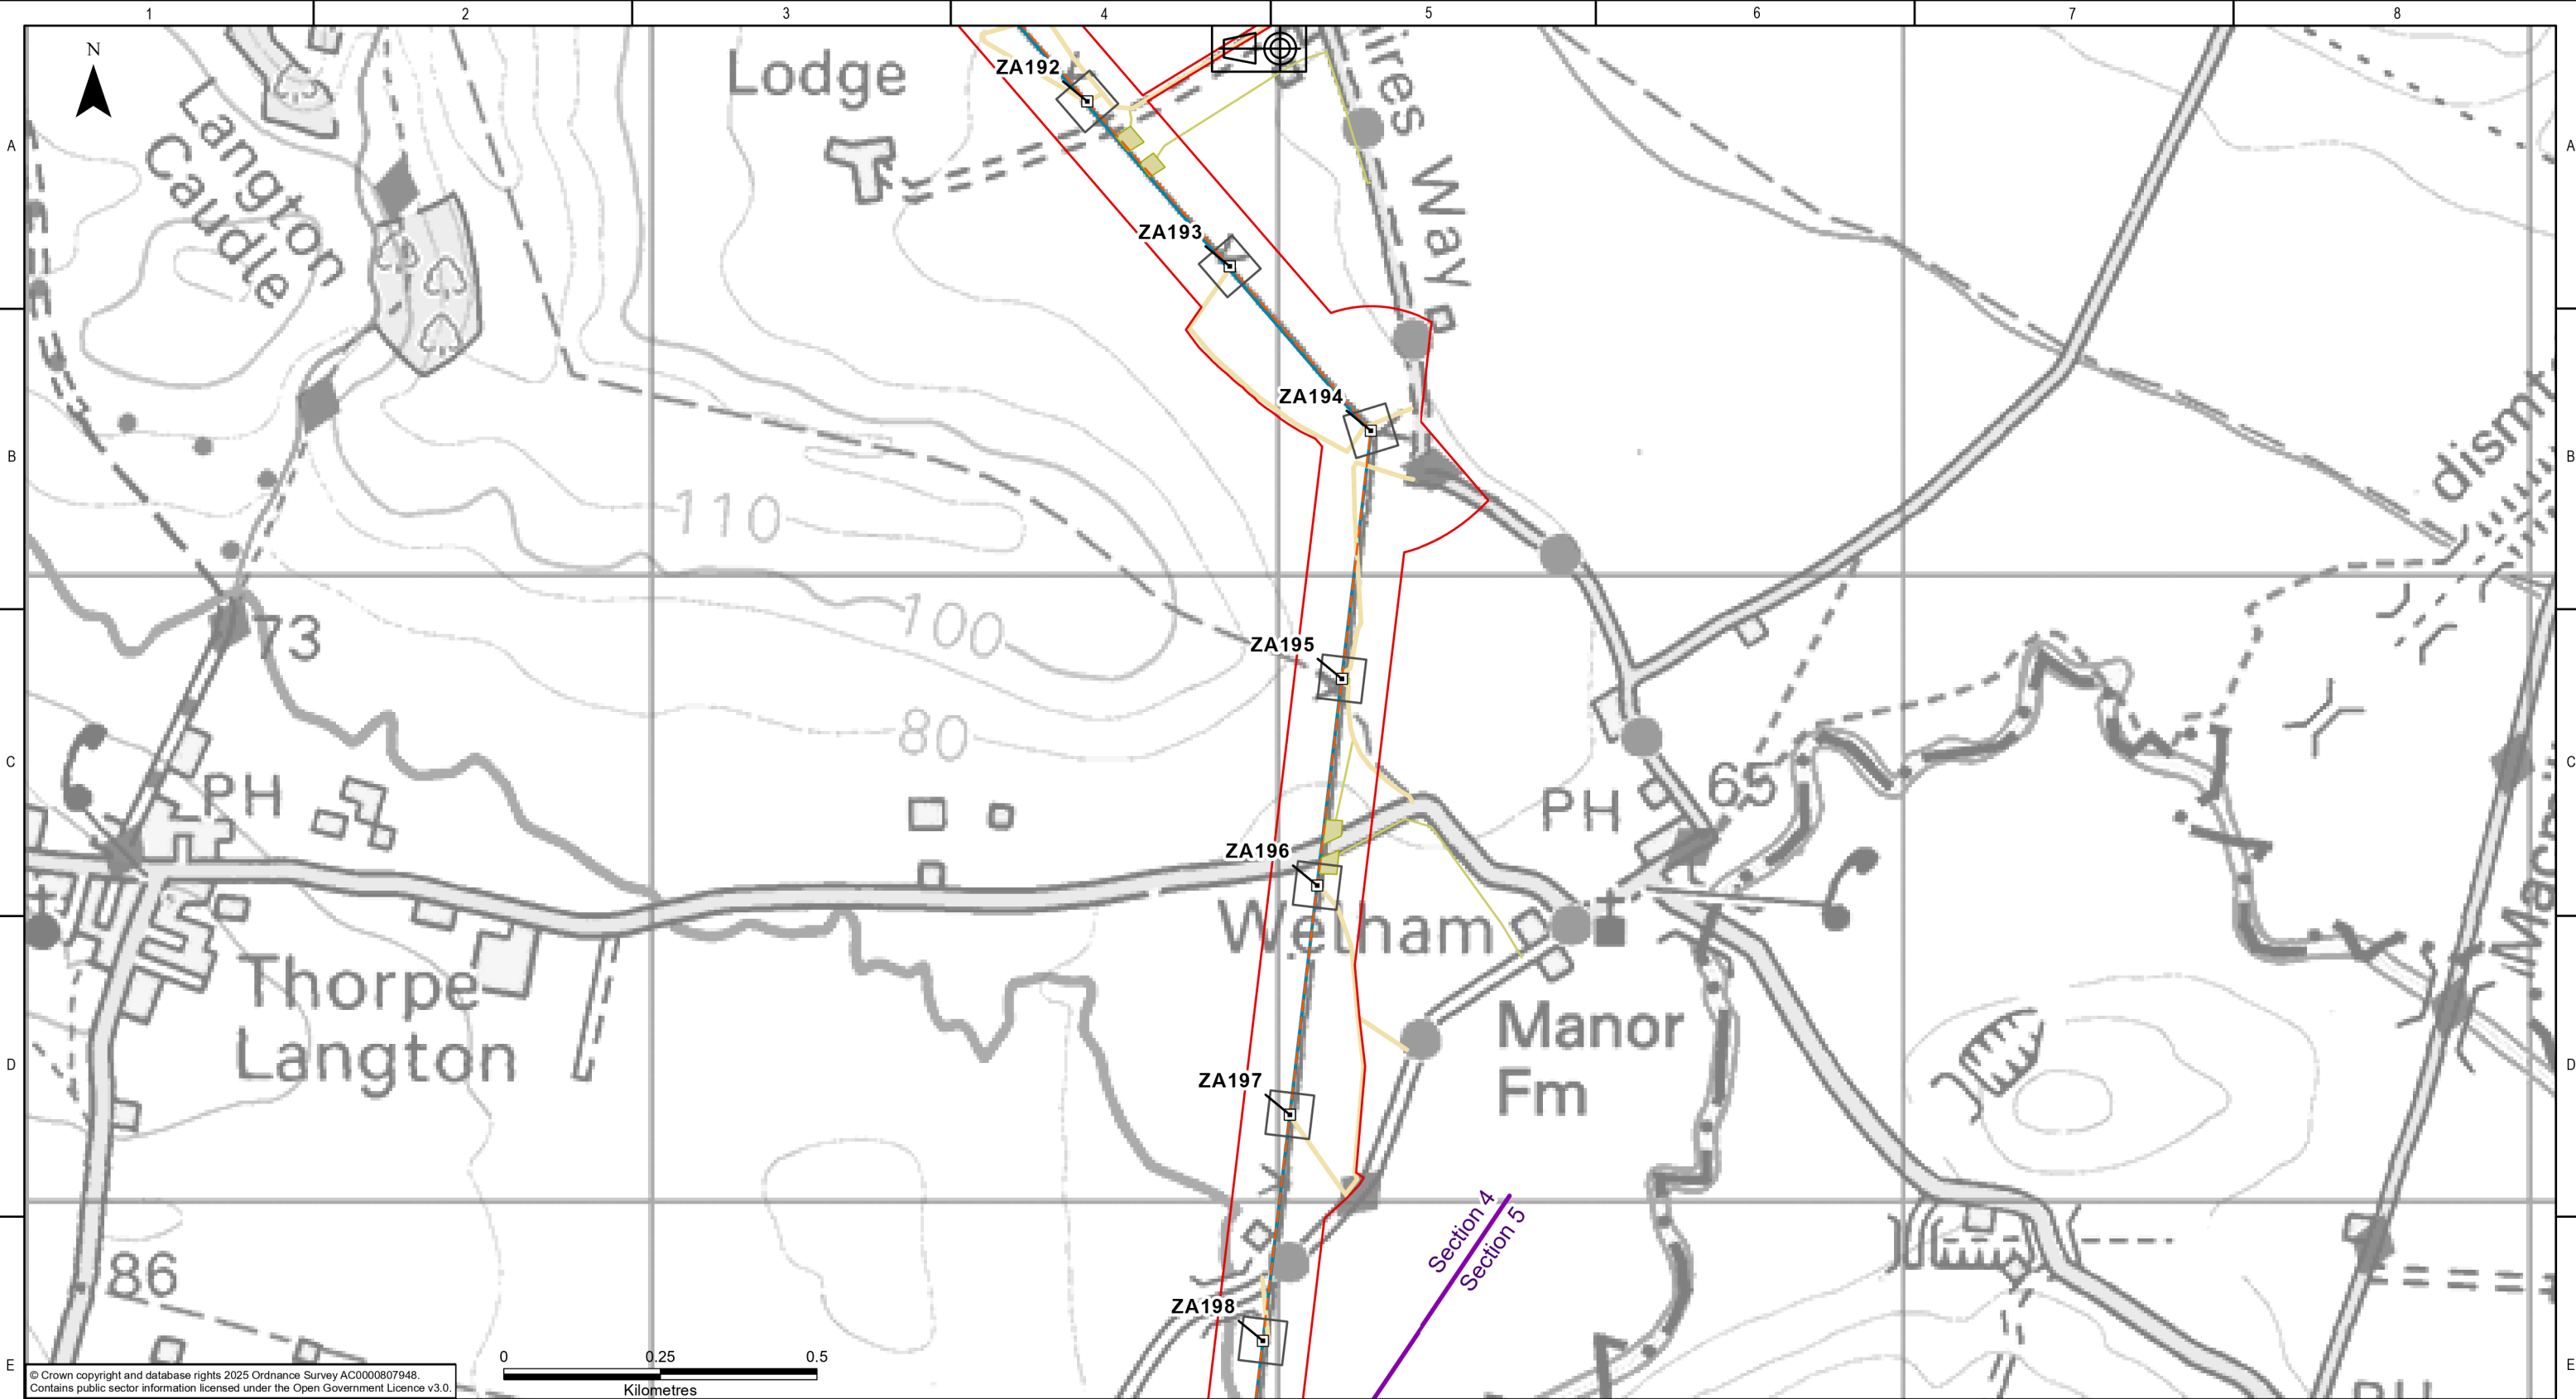

KEY PLAN

Legend

- Draft Order Limits
- Sections
- Proposed Overhead Line Alignment
- Existing Towers for Reconductoring
- Indicative Tower Working Area
- Indicative Scaffold Locations and Access (Area)
- Maintenance Access Routes

Reconductoring Area

- Reconductoring Route
- Indicative Scaffold Locations and Access - Lines

NATIONAL GRID INVESTMENT NUMBER: 100268

COPYRIGHT: NOT TO BE REPRODUCED WITHOUT THE WRITTEN PERMISSION OF NATIONAL GRID ELECTRICITY TRANSMISSION Plc.

P01	21/08/2026	First issue	DM	MRK	MRK	CS	
Rev.	Date	Comment	Drw by	Check	Rev by	Appr.	

National Grid plc, Warwick Technology Park,
Gallows Hill, Warwick, CV34 6DA

Drawn
D.MOSNEANU

Checked
M.R.KEEN

Site
Weston Marsh to East Leicestershire

Title
Draft Environmental Statement:
Figure 4.1
Proposed Project Design

Purpose of issue
For Information

Status
S2

Contractor Drawing No.
WMEL-AAJ-ZZZZ-ZZZZZZ-DRW-ES-000014

Revision
P01

Customer Drawing No.
N/A

Sheet 33 of 48

Issue
A


Reviewed
M.R.KEEN

Approved
C.STOCKS

Date
21/08/2026

Scale
1:10,000

Size
A3

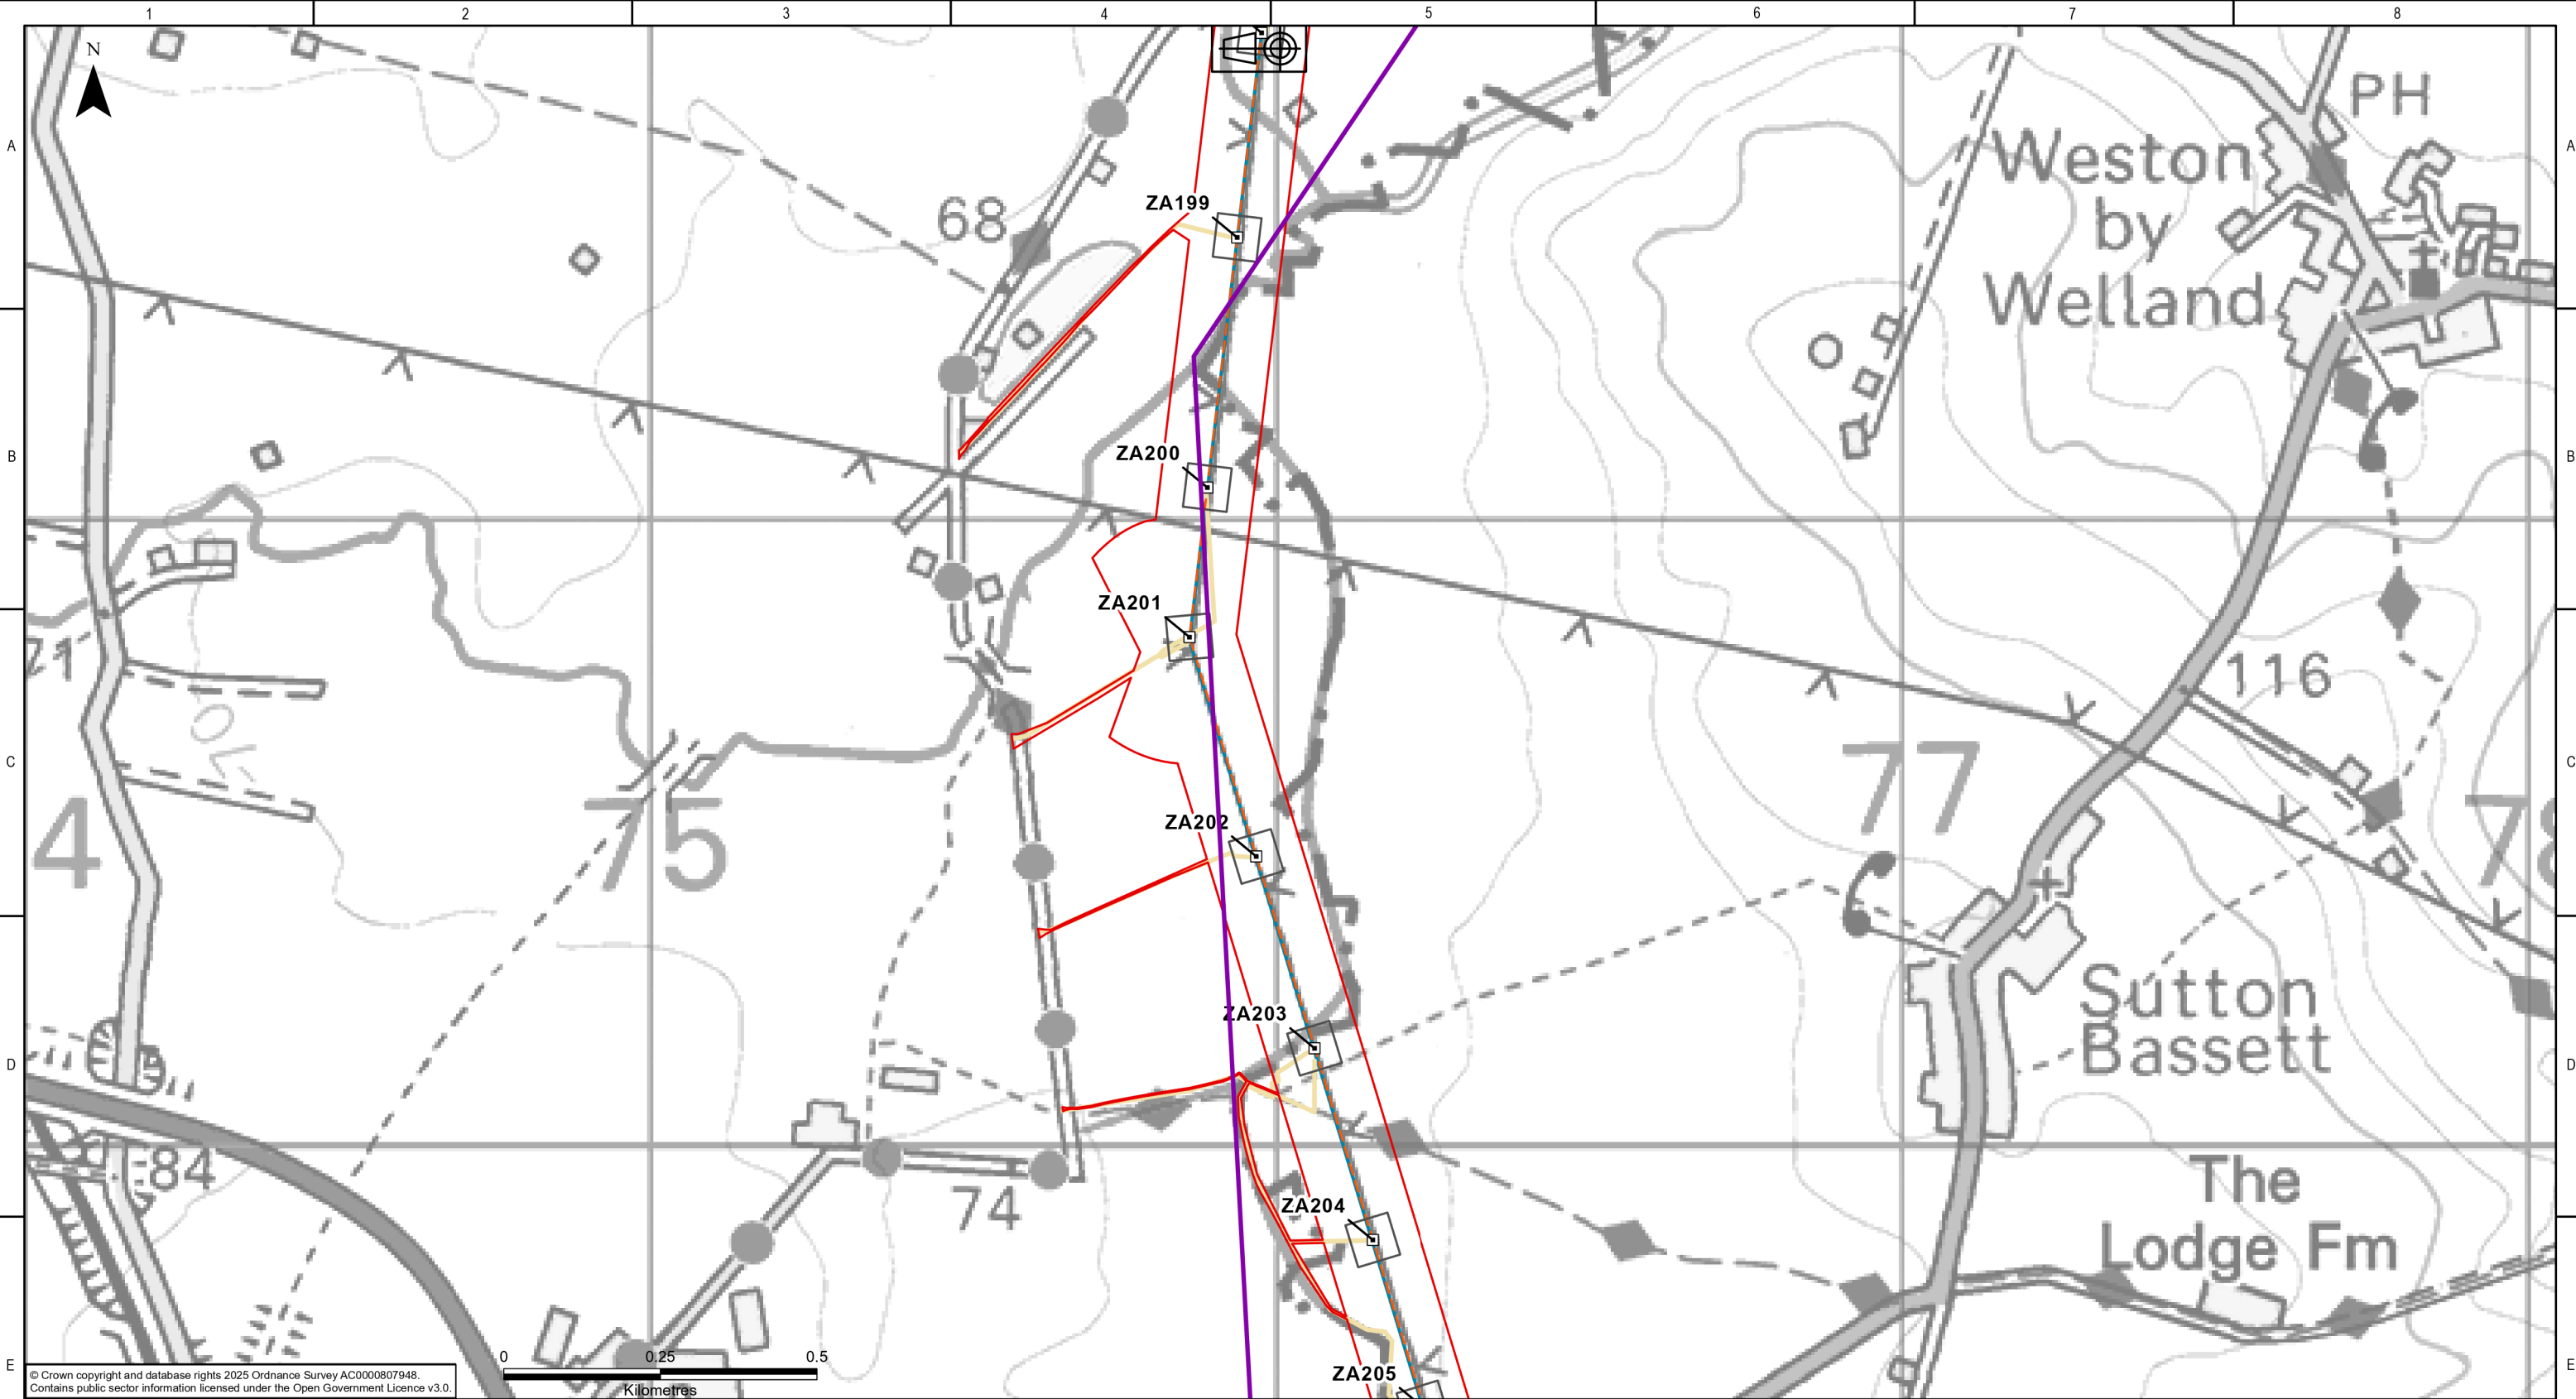

KEY PLAN

Legend

- Draft Order Limits
- Sections
- Proposed Overhead Line Alignment
- Existing Towers for Reconductoring
- Indicative Tower Working Area
- Maintenance Access Routes

Reconductoring Area

- Reconductoring Route

NATIONAL GRID INVESTMENT NUMBER: 100268

COPYRIGHT: NOT TO BE REPRODUCED WITHOUT THE WRITTEN PERMISSION OF NATIONAL GRID ELECTRICITY TRANSMISSION Plc.

P01	21/08/2026	First issue	DM	MRK	MRK	CS	
Rev.	Date	Comment	Drw by	Check	Rev by	Appr.	

National Grid plc, Warwick Technology Park,
Gallows Hill, Warwick, CV34 6DA


Drawn
D.MOSNEANU

Checked
M.R.KEEN

Site
Weston Marsh to East Leicestershire

Title
Draft Environmental Statement:
Figure 4.1
Proposed Project Design

Purpose of issue For Information	Status S2			
Contractor Drawing No. WMEL-AAJ-ZZZZ-ZZZZZZ-DRW-ES-000014	Revision P01			
Customer Drawing No. N/A	Sheet 34 of 48 Issue A			
Reviewed M.R.KEEN	Approved C.STOCKS	Date 21/08/2026	Scale 1:10,000	Size A3

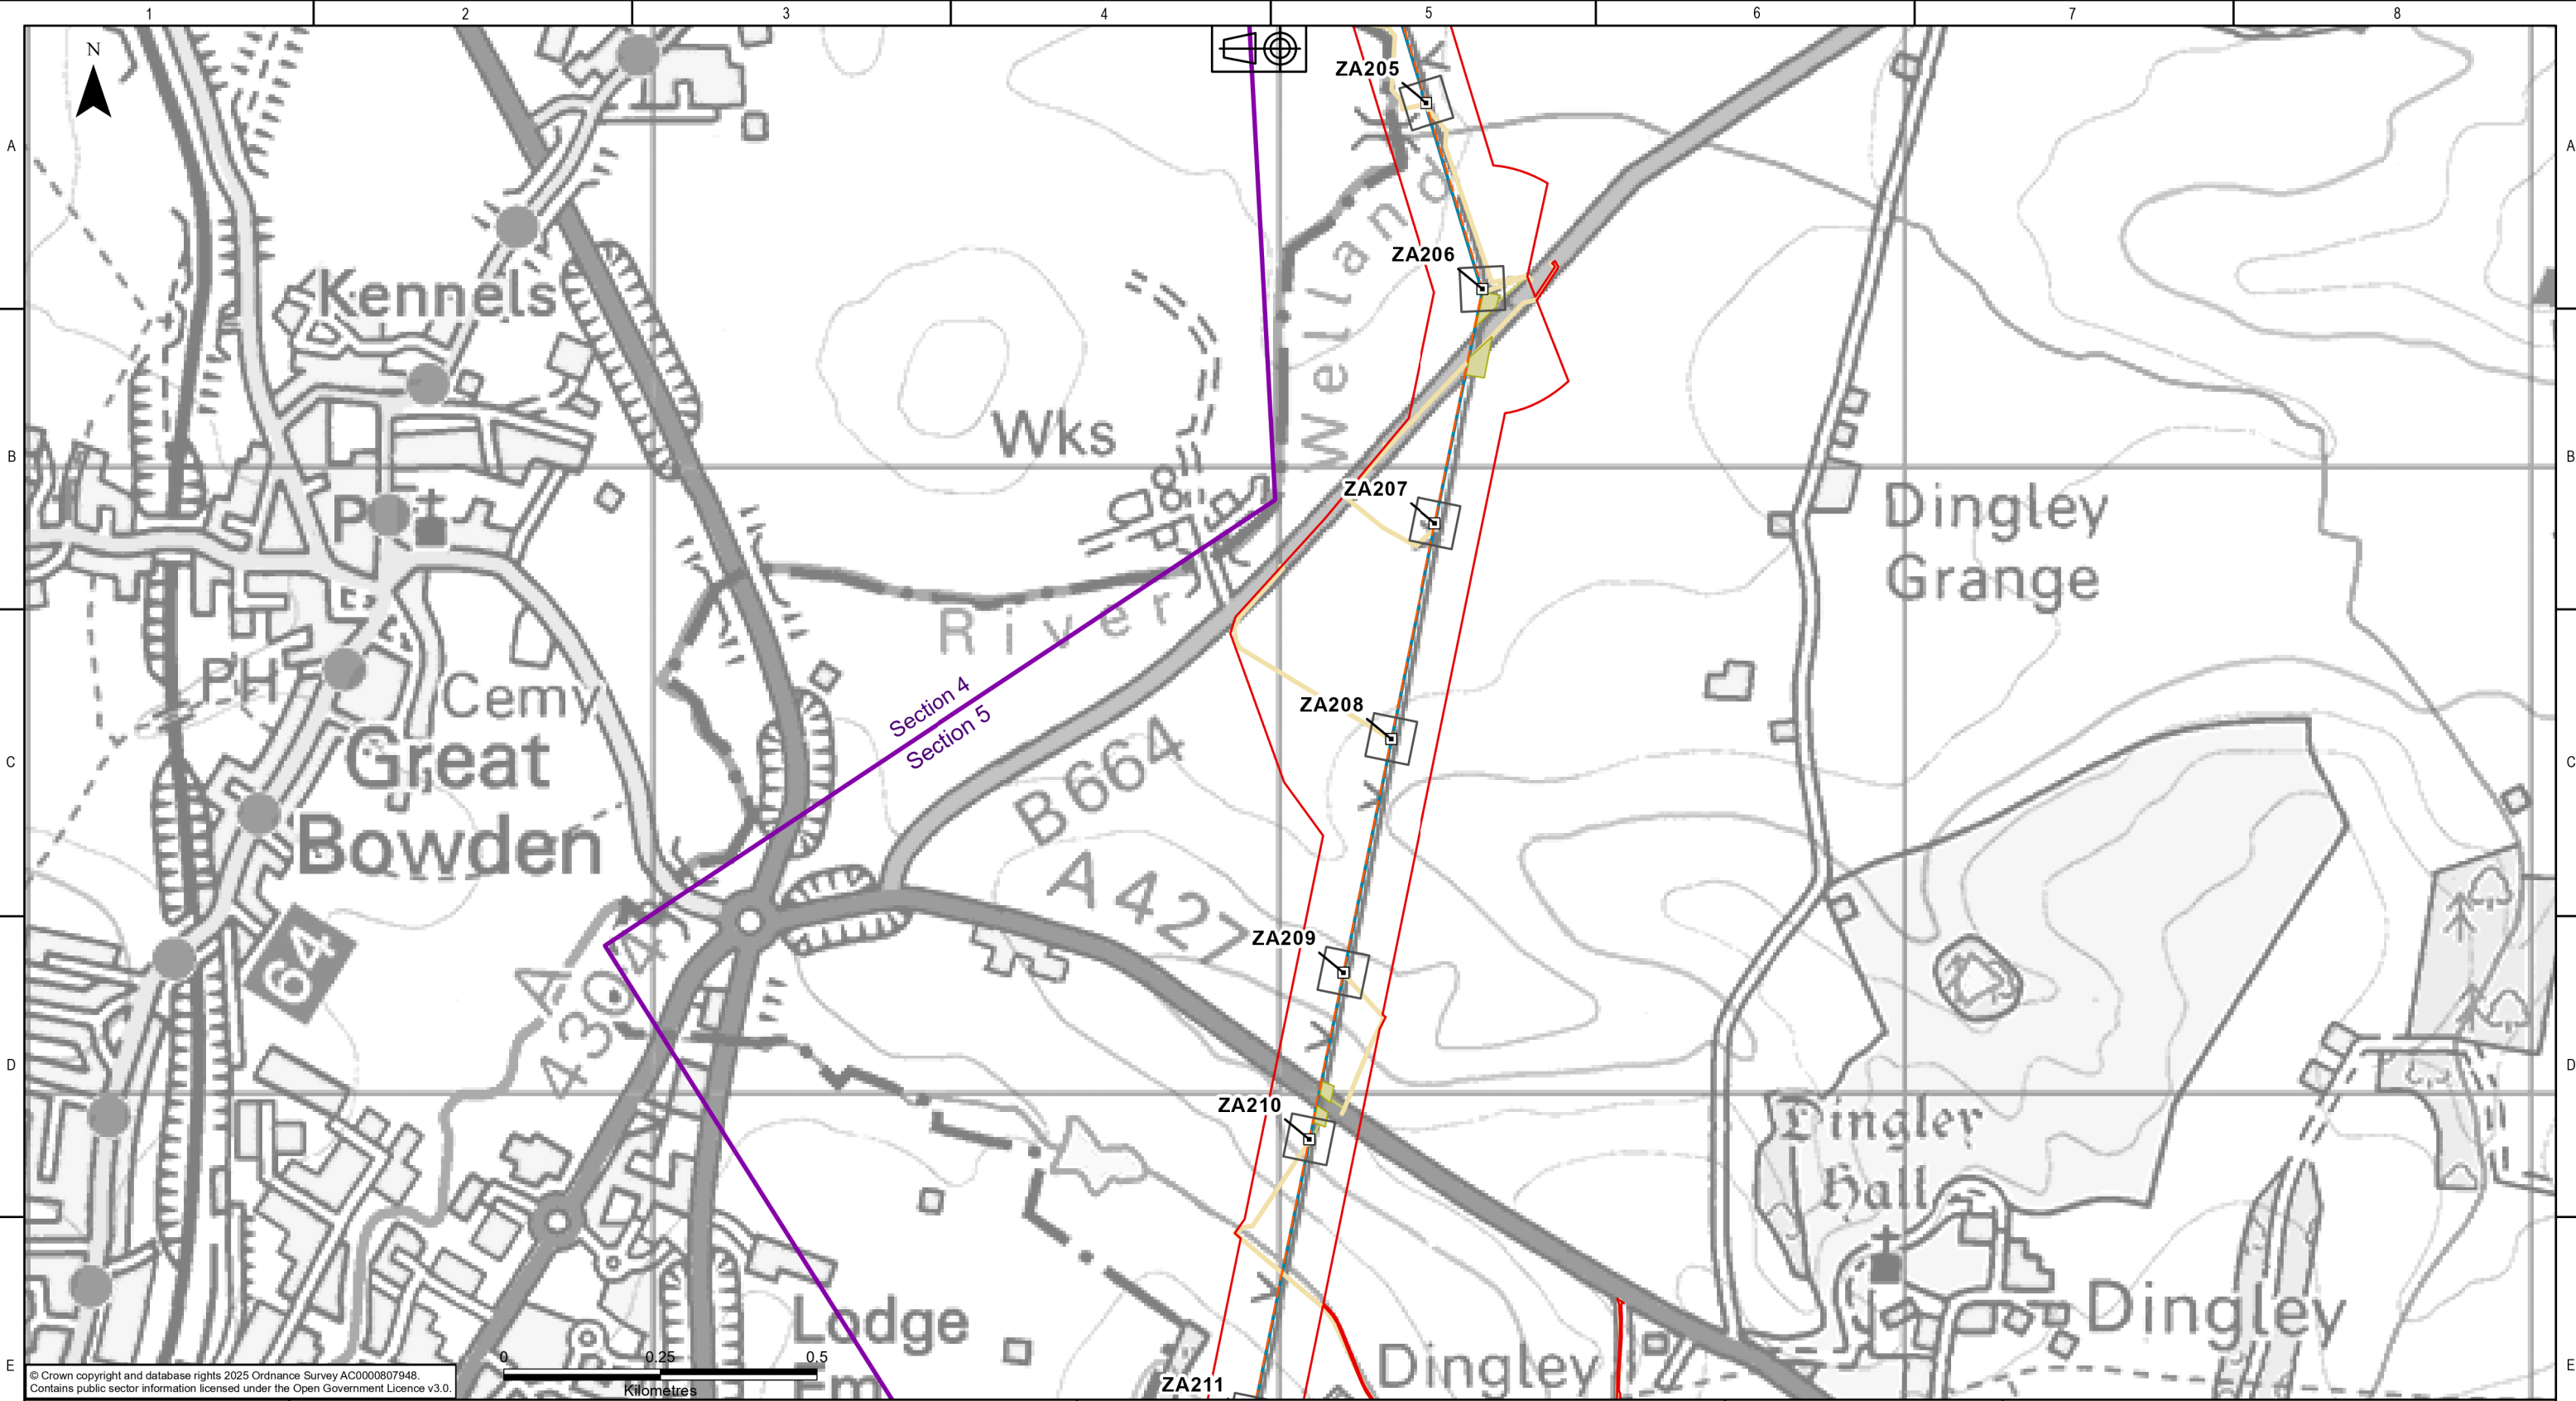

KEY PLAN

Legend

Draft Order Limits

Sections

Proposed Overhead Line Alignment

Existing Towers for Reconductoring

Indicative Tower Working Area

Indicative Scaffold Locations and Access (Area)

Reconductoring Area

Reconductoring Route

NATIONAL GRID INVESTMENT NUMBER: 100268

COPYRIGHT: NOT TO BE REPRODUCED WITHOUT THE WRITTEN PERMISSION OF NATIONAL GRID ELECTRICITY TRANSMISSION Plc.

P01	21/08/2026	First issue		DM	MRK	MRK	CS
Rev.	Date	Comment		Drw by	Check	Rev by	Appr.

nationalgrid

National Grid plc, Warwick Technology Park,
Gallows Hill, Warwick, CV34 6DA

Drawn

D.MOSNEANU

Checked

M.R.KEEN

Site

Weston Marsh to East Leicestershire

Title

Draft Environmental Statement:
Figure 4.1
Proposed Project Design

Purpose of issue

For Information

Status

S2

Contractor Drawing No.

WMEL-AAJ-ZZZZ-ZZZZZZ-DRW-ES-000014

Revision

P01

Customer Drawing No.

N/A

Sheet 35 of 48

Issue

A

Reviewed

M.R.KEEN

Approved

C.STOCKS

Date


21/08/2026

Scale

1:10,000

Size

A3

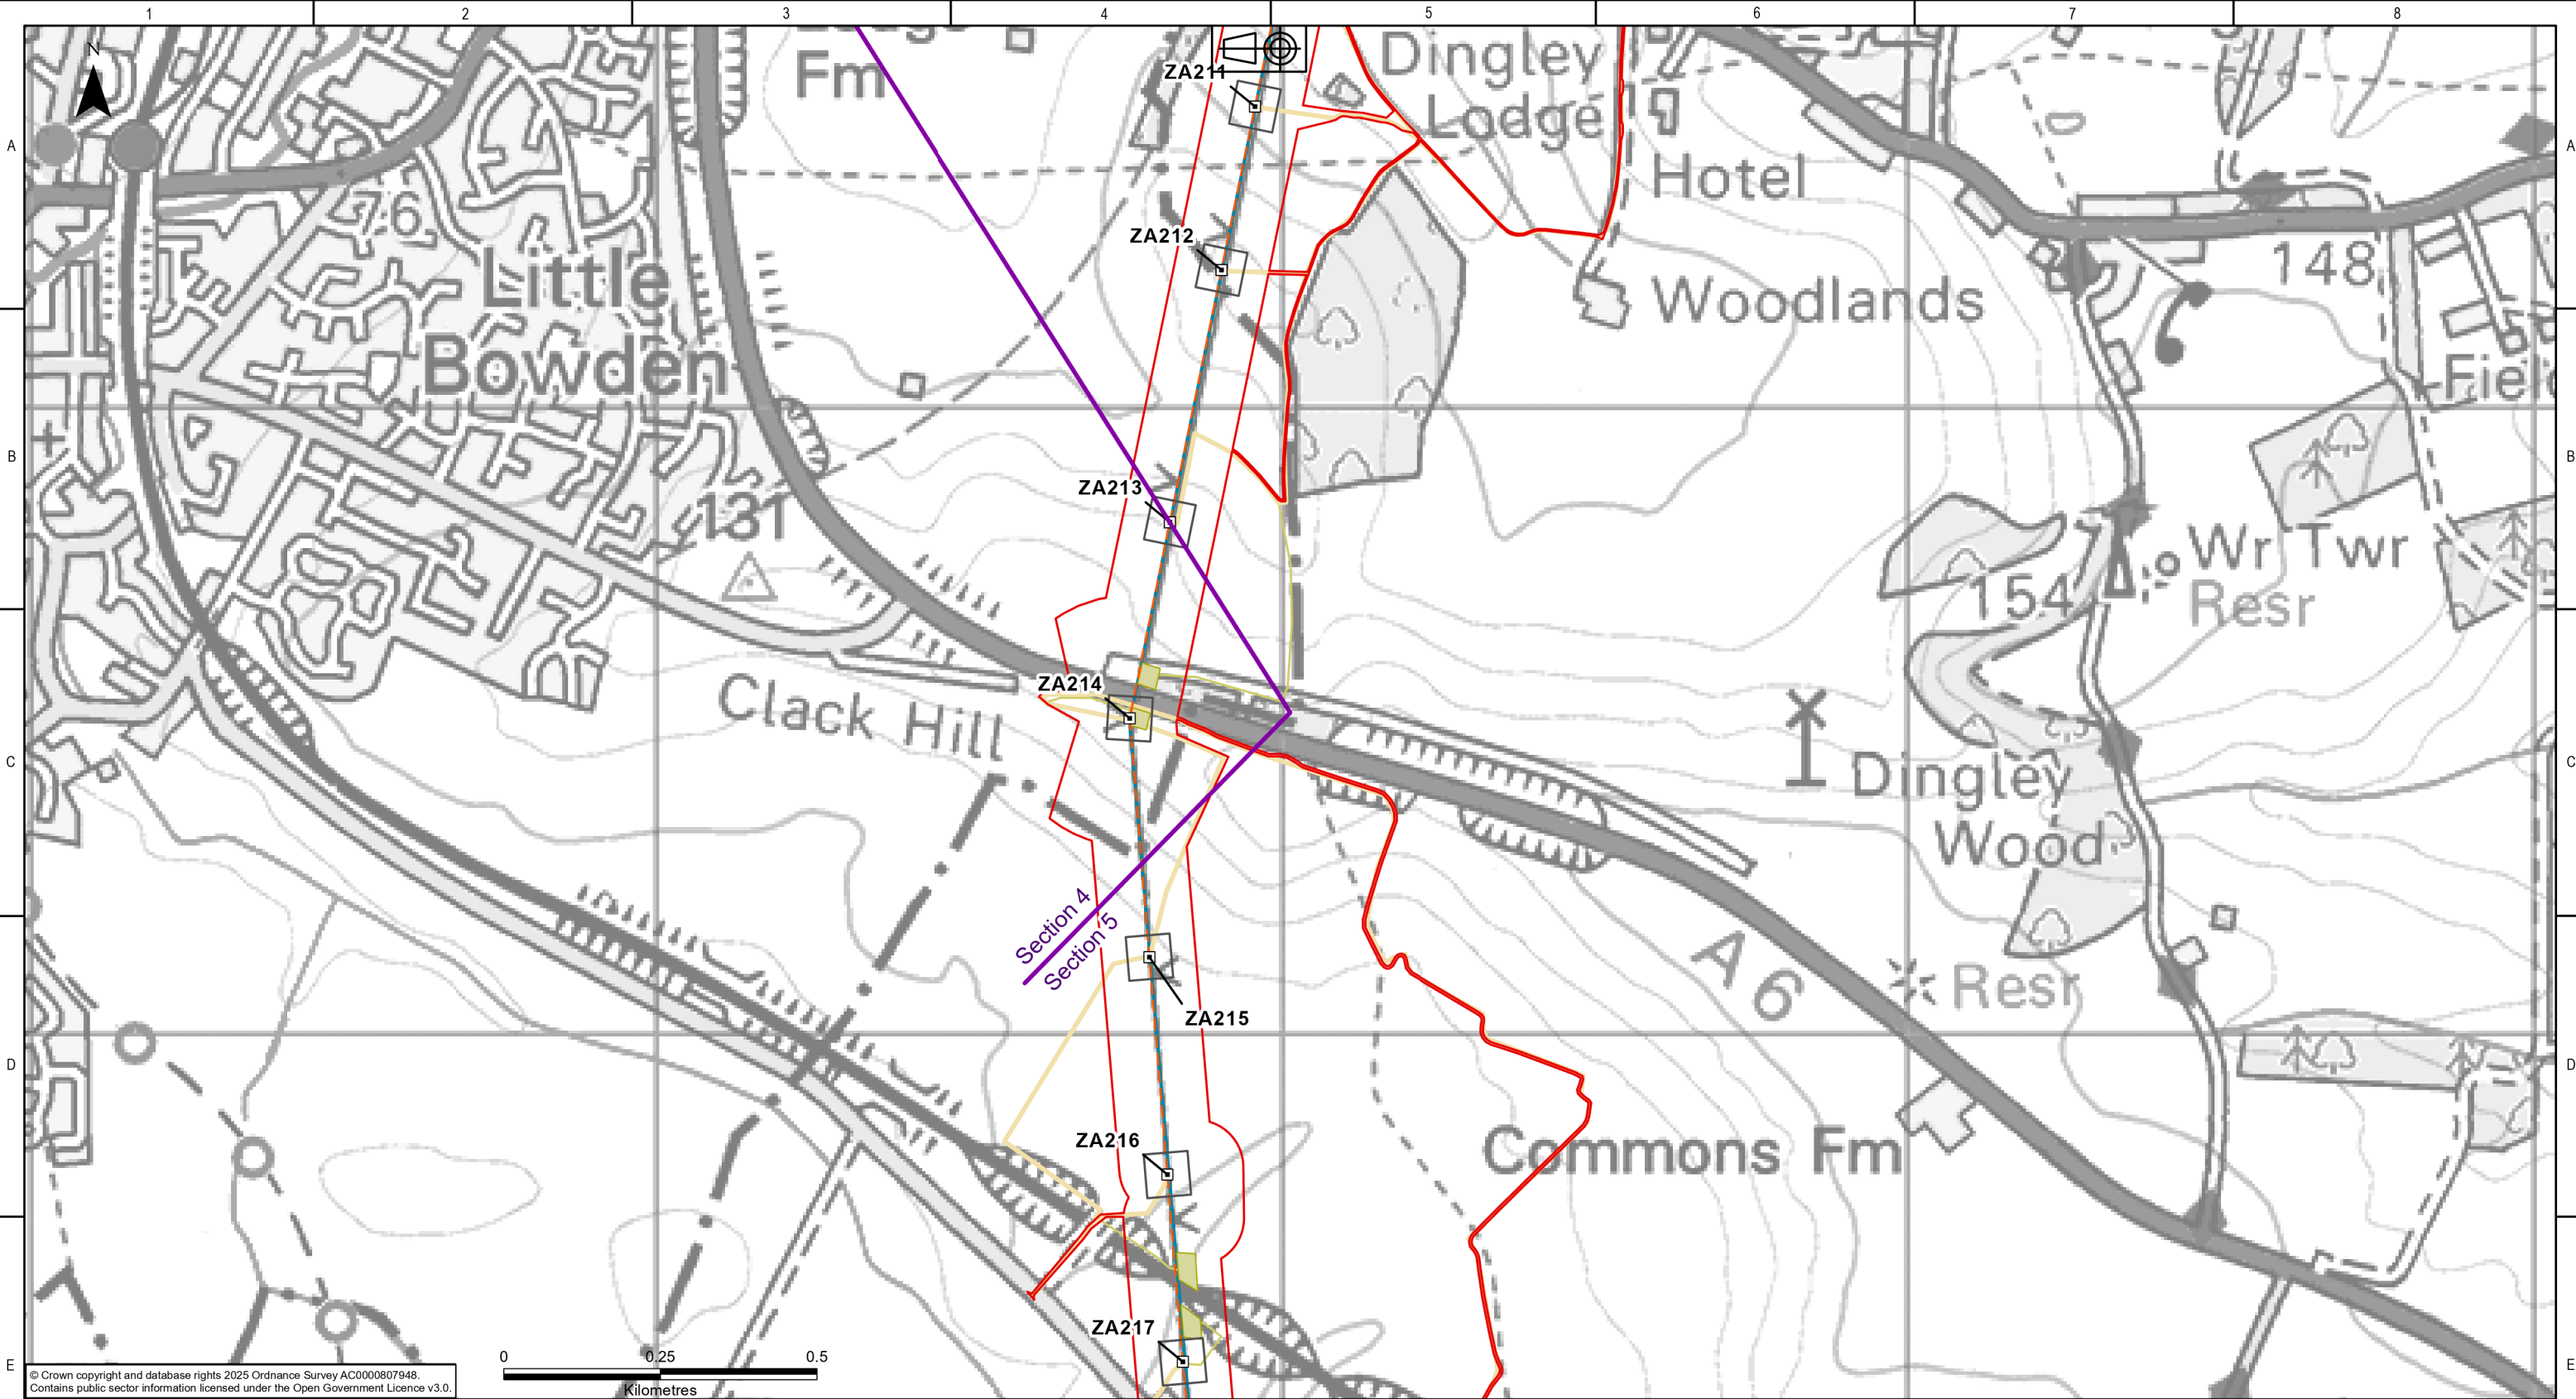

© Crown copyright and database rights 2025 Ordnance Survey AC0000807948.
Contains public sector information licensed under the Open Government Licence v3.0.

KEY PLAN

Legend

Draft Order Limits

Sections

Proposed Overhead Line Alignment

Existing Towers for Reconductoring

Indicative Tower Working Area

Indicative Scaffold Locations and Access (Area)

Maintenance Access Routes

Reconductoring Area

Reconductoring Route

Indicative Scaffold Locations and Access - Lines

NATIONAL GRID INVESTMENT NUMBER: 100268

COPYRIGHT: NOT TO BE REPRODUCED WITHOUT THE WRITTEN PERMISSION OF NATIONAL GRID ELECTRICITY TRANSMISSION Plc.

P01	21/08/2026	First issue	DM	MRK	MRK	CS	
Rev.	Date	Comment	Drw by	Check	Rev by	Appr.	

nationalgrid

National Grid plc, Warwick Technology Park,
Gallows Hill, Warwick, CV34 6DA

Drawn
D.MOSNEANU

Checked
M.R.KEEN

Site
Weston Marsh to East Leicestershire

Title
Draft Environmental Statement:
Figure 4.1
Proposed Project Design

Purpose of issue
For Information

Status
S2

Contractor Drawing No.
WMEL-AAJ-ZZZZ-ZZZZZZ-DRW-ES-000014

Revision
P01

Customer Drawing No.
N/A

Sheet 36 of 48

Issue
A


Reviewed
M.R.KEEN

Approved
C.STOCKS

Date
21/08/2026

Scale
1:10,000

Size
A3

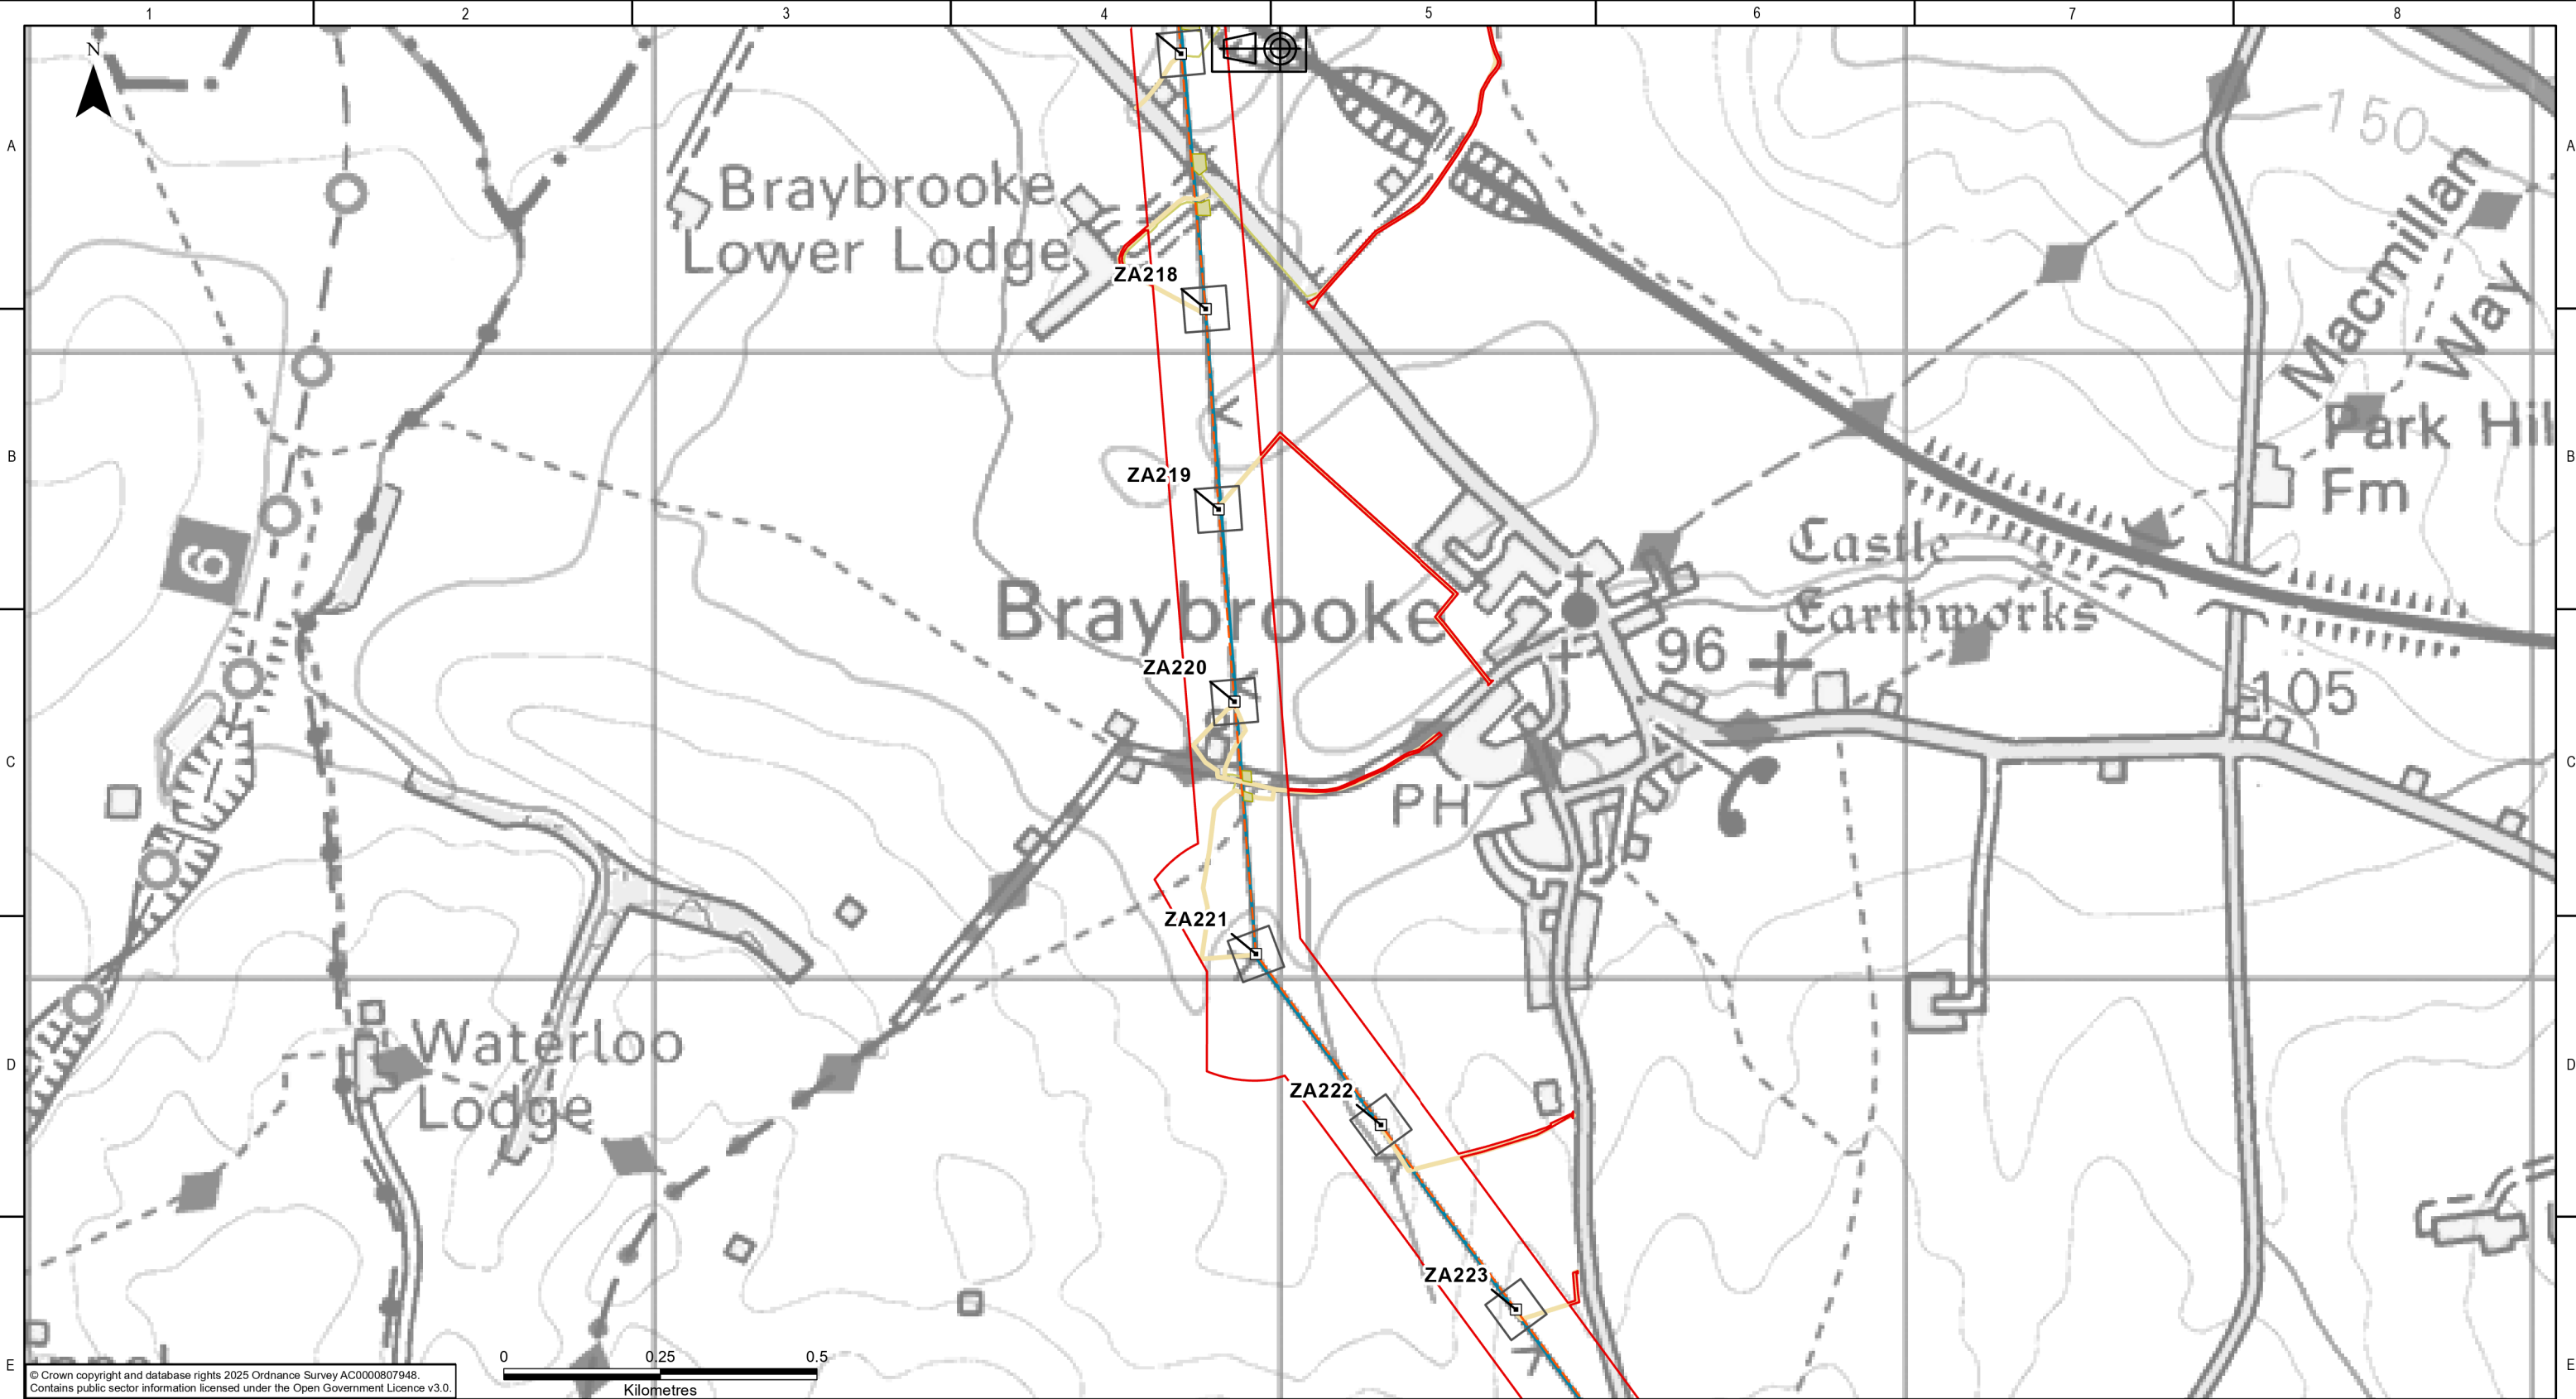

© Crown copyright and database rights 2025 Ordnance Survey AC0000807948.
Contains public sector information licensed under the Open Government Licence v3.0.

KEY PLAN

Legend

Draft Order Limits

Proposed Overhead Line Alignment

Existing Towers for Reconductoring

Indicative Tower Working Area

Indicative Scaffold Locations and Access (Area)

Maintenance Access Routes

Reconductoring Area

Reconductoring Route

Indicative Scaffold Locations and Access - Lines

NATIONAL GRID INVESTMENT NUMBER: 100268

COPYRIGHT: NOT TO BE REPRODUCED WITHOUT THE WRITTEN PERMISSION OF NATIONAL GRID ELECTRICITY TRANSMISSION Plc.

P01	21/08/2026	First issue	DM	MRK	MRK	CS	
Rev.	Date	Comment	Drw by	Check	Rev by	Appr.	

nationalgrid

National Grid plc, Warwick Technology Park,
Gallows Hill, Warwick, CV34 6DA

Drawn
D.MOSNEANU

Checked
M.R.KEEN

Site
Weston Marsh to East Leicestershire

Title
Draft Environmental Statement:
Figure 4.1
Proposed Project Design

Purpose of issue
For Information

Status
S2

Contractor Drawing No.
WMEL-AAJ-ZZZZ-ZZZZZZ-DRW-ES-000014

Revision
P01

Customer Drawing No.
N/A

Sheet 37 of 48

Issue
A


Reviewed
M.R.KEEN

Approved
C.STOCKS

Date
21/08/2026

Scale
1:10,000

Size
A3

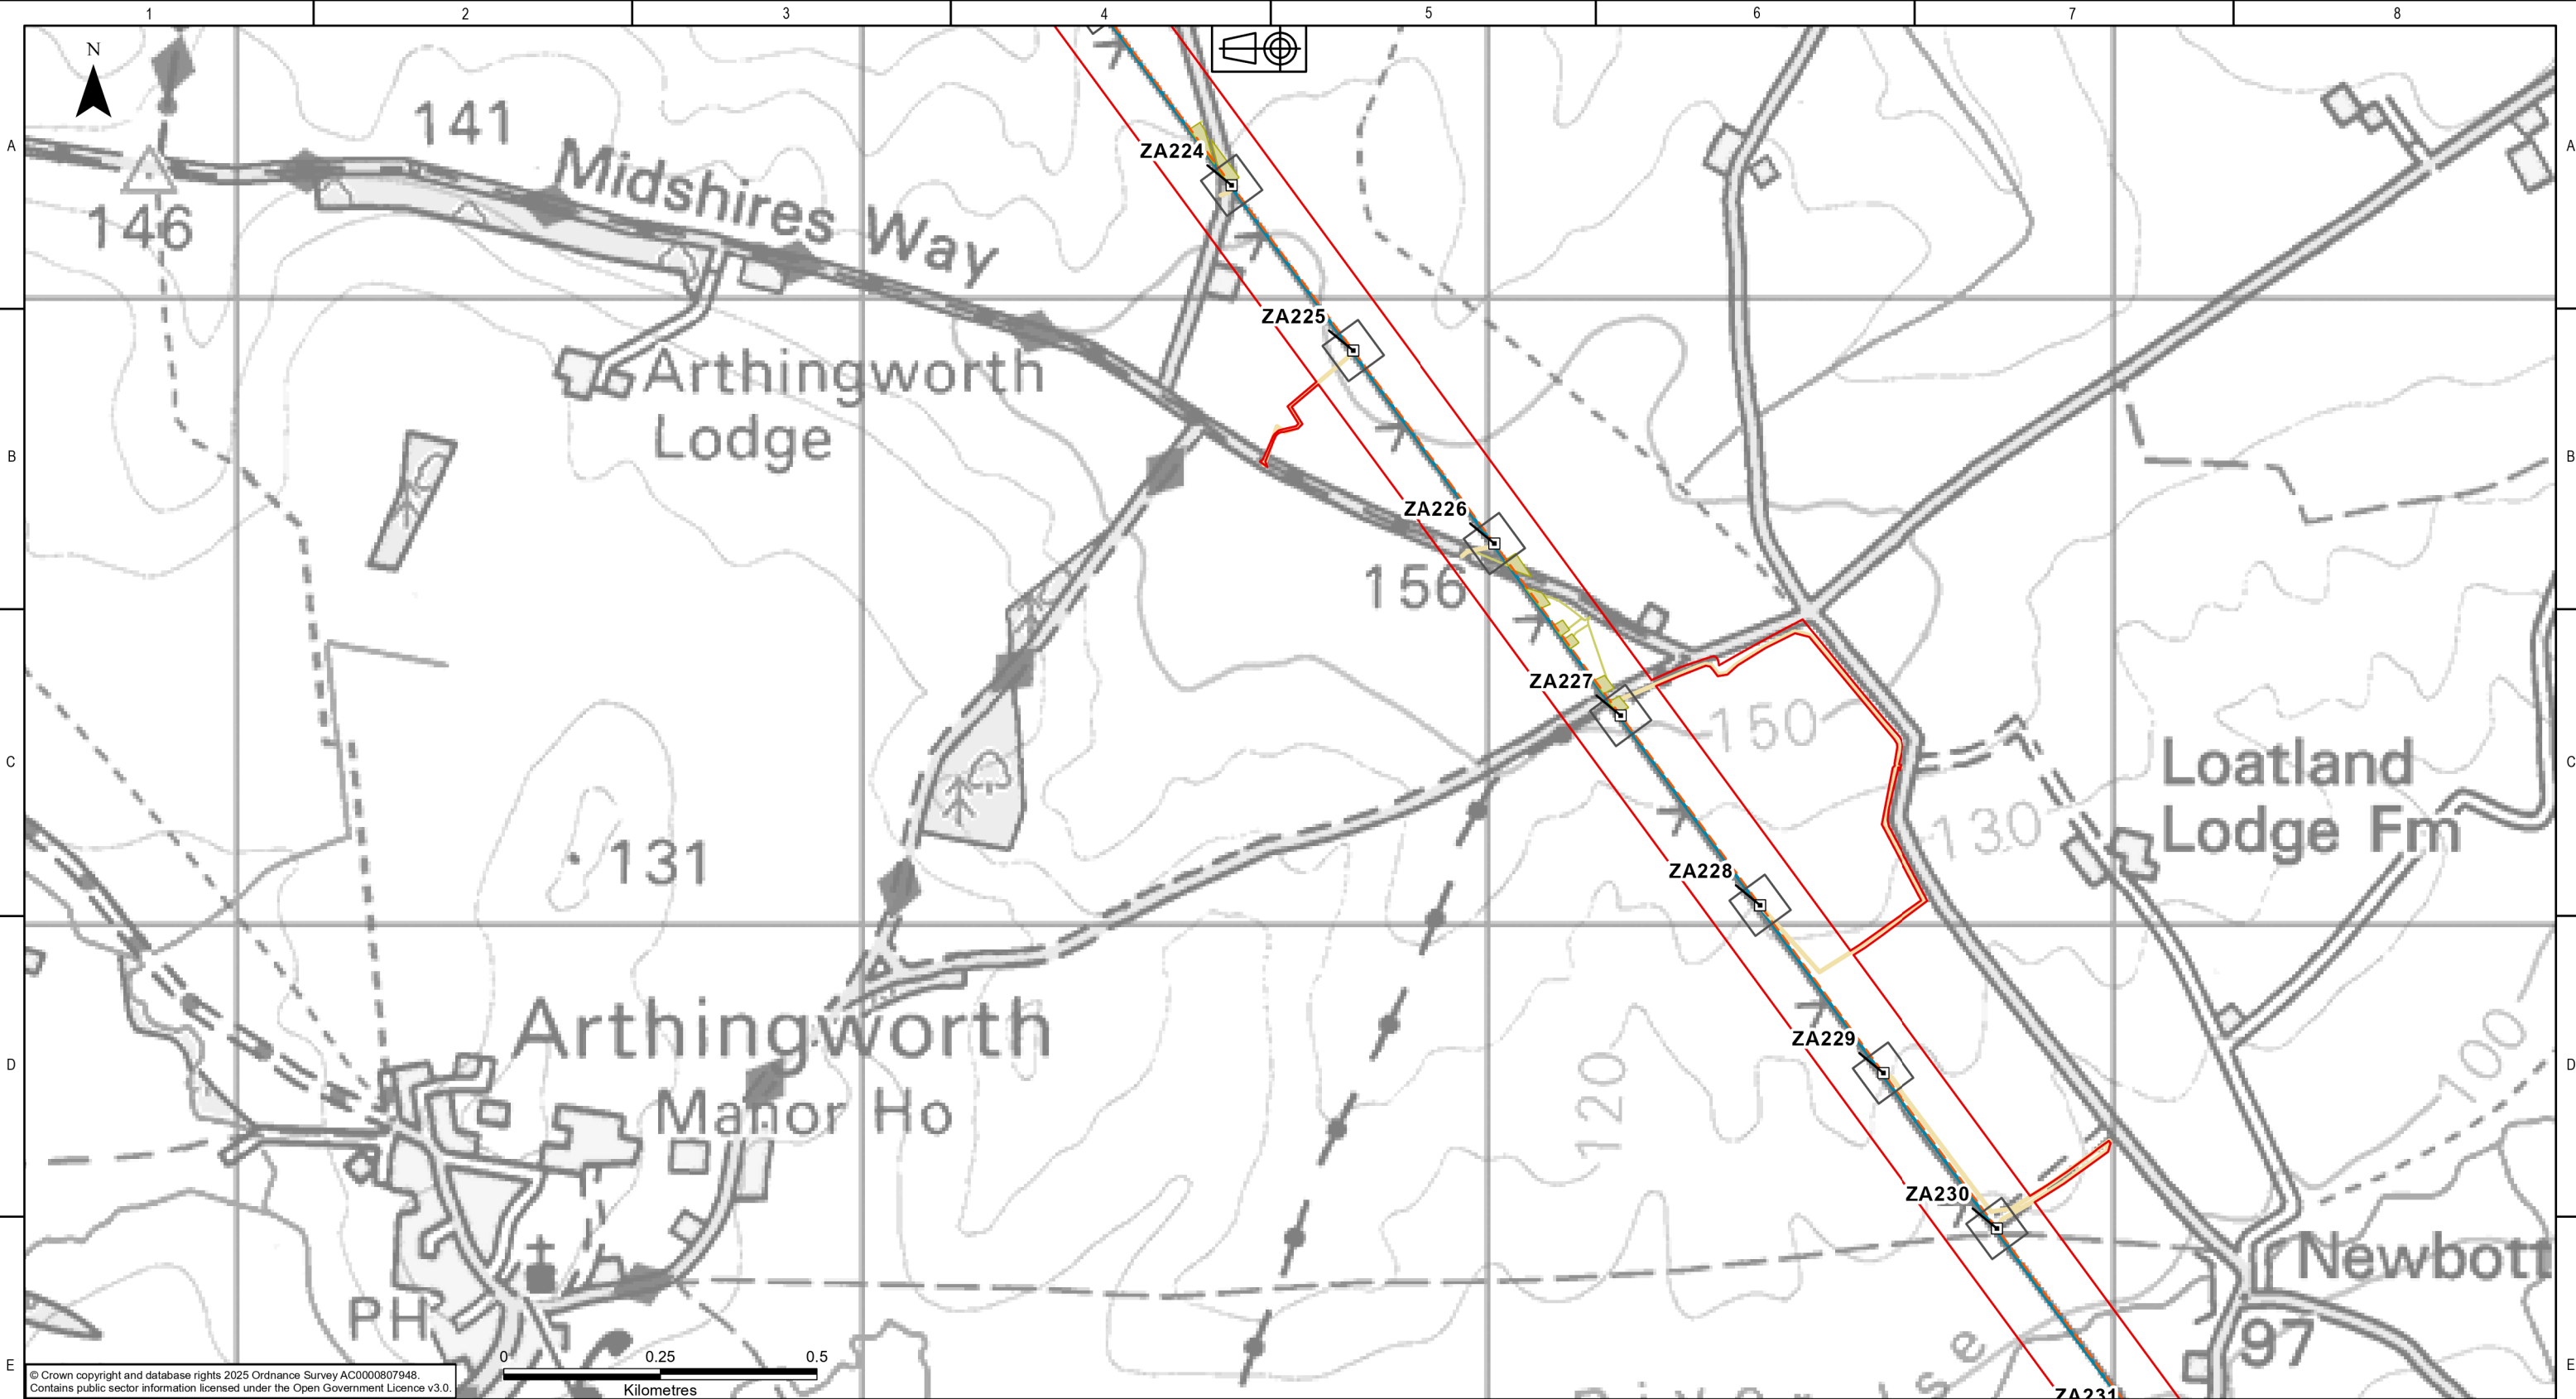

© Crown copyright and database rights 2025 Ordnance Survey AC000807948.
Contains public sector information licensed under the Open Government Licence v3.0.

KEY PLAN

Legend

- Draft Order Limits
- Proposed Overhead Line Alignment
- Existing Towers for Reconductoring
- Indicative Tower Working Area
- Indicative Scaffold Locations and Access (Area)
- Maintenance Access Routes

Reconductoring Area

- Reconductoring Route
- Indicative Scaffold Locations and Access - Lines

NATIONAL GRID INVESTMENT NUMBER: 100268

COPYRIGHT: NOT TO BE REPRODUCED WITHOUT THE WRITTEN PERMISSION OF NATIONAL GRID ELECTRICITY TRANSMISSION Plc.

P01	21/08/2026	First issue	DM	MRK	MRK	CS	
Rev.	Date	Comment	Drw by	Check	Rev by	Appr.	

National Grid plc, Warwick Technology Park,
Gallows Hill, Warwick, CV34 6DA


Drawn
D.MOSNEANU

Checked
M.R.KEEN

Site
Weston Marsh to East Leicestershire

Title
Draft Environmental Statement:
Figure 4.1
Proposed Project Design

Purpose of issue For Information	Status S2			
Contractor Drawing No. WMEL-AAJ-ZZZZ-ZZZZZZ-DRW-ES-000014	Revision P01			
Customer Drawing No. N/A	Sheet 38 of 48 Issue A			
Reviewed M.R.KEEN	Approved C.STOCKS	Date 21/08/2026	Scale 1:10,000	Size A3

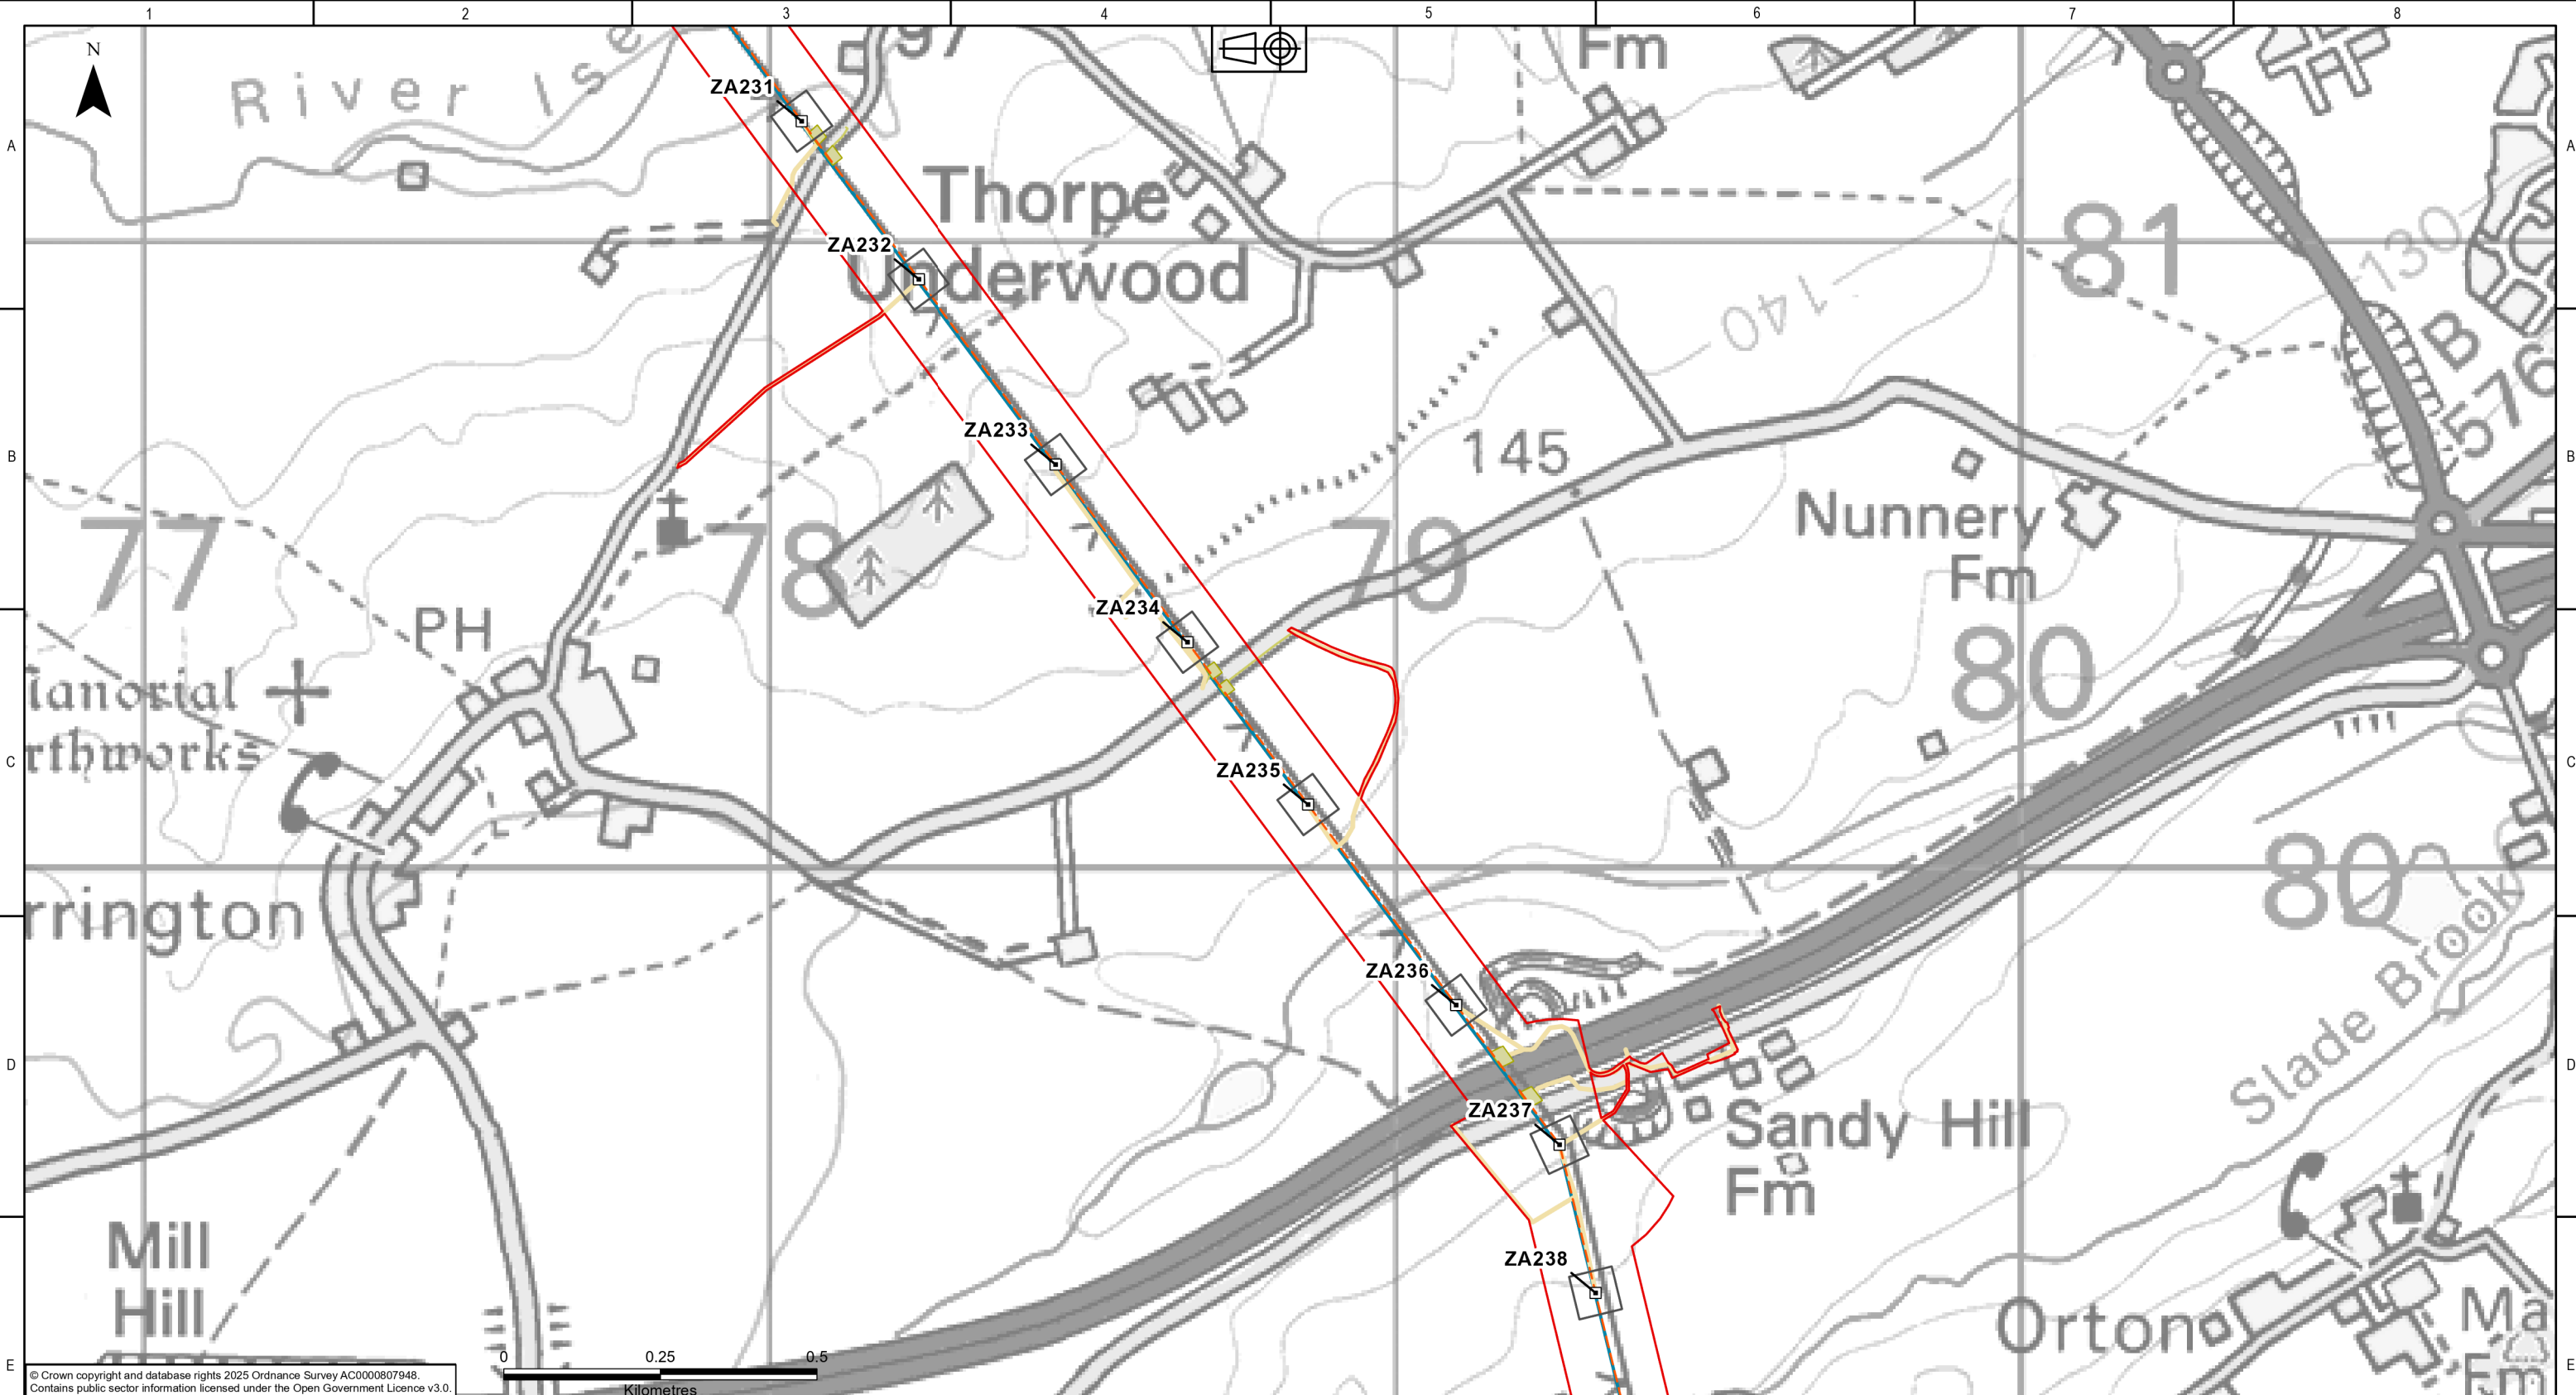

© Crown copyright and database rights 2025 Ordnance Survey AC0000807948.
Contains public sector information licensed under the Open Government Licence v3.0.

KEY PLAN

Legend

Draft Order Limits

Proposed Overhead Line Alignment

Existing Towers for Reconductoring

Indicative Tower Working Area

Indicative Scaffold Locations and Access (Area)

Maintenance Access Routes

Reconductoring Area

Reconductoring Route

NATIONAL GRID INVESTMENT NUMBER: 100268

COPYRIGHT: NOT TO BE REPRODUCED WITHOUT THE WRITTEN PERMISSION OF NATIONAL GRID ELECTRICITY TRANSMISSION Plc.

P01	21/08/2026	First issue	DM	MRK	MRK	CS	
Rev.	Date	Comment	Drw by	Check	Rev by	Appr.	

nationalgrid

National Grid plc, Warwick Technology Park,
Gallows Hill, Warwick, CV34 6DA

Drawn
D.MOSNEANU

Checked
M.R.KEEN

Site
Weston Marsh to East Leicestershire

Title
Draft Environmental Statement:
Figure 4.1
Proposed Project Design

Purpose of issue
For Information

Status
S2

Contractor Drawing No.
WMEL-AAJ-ZZZZ-ZZZZZZ-DRW-ES-000014

Revision
P01

Customer Drawing No.
N/A

Sheet 39 of 48

Issue
A


Reviewed
M.R.KEEN

Approved
C.STOCKS

Date
21/08/2026

Scale
1:10,000

Size
A3

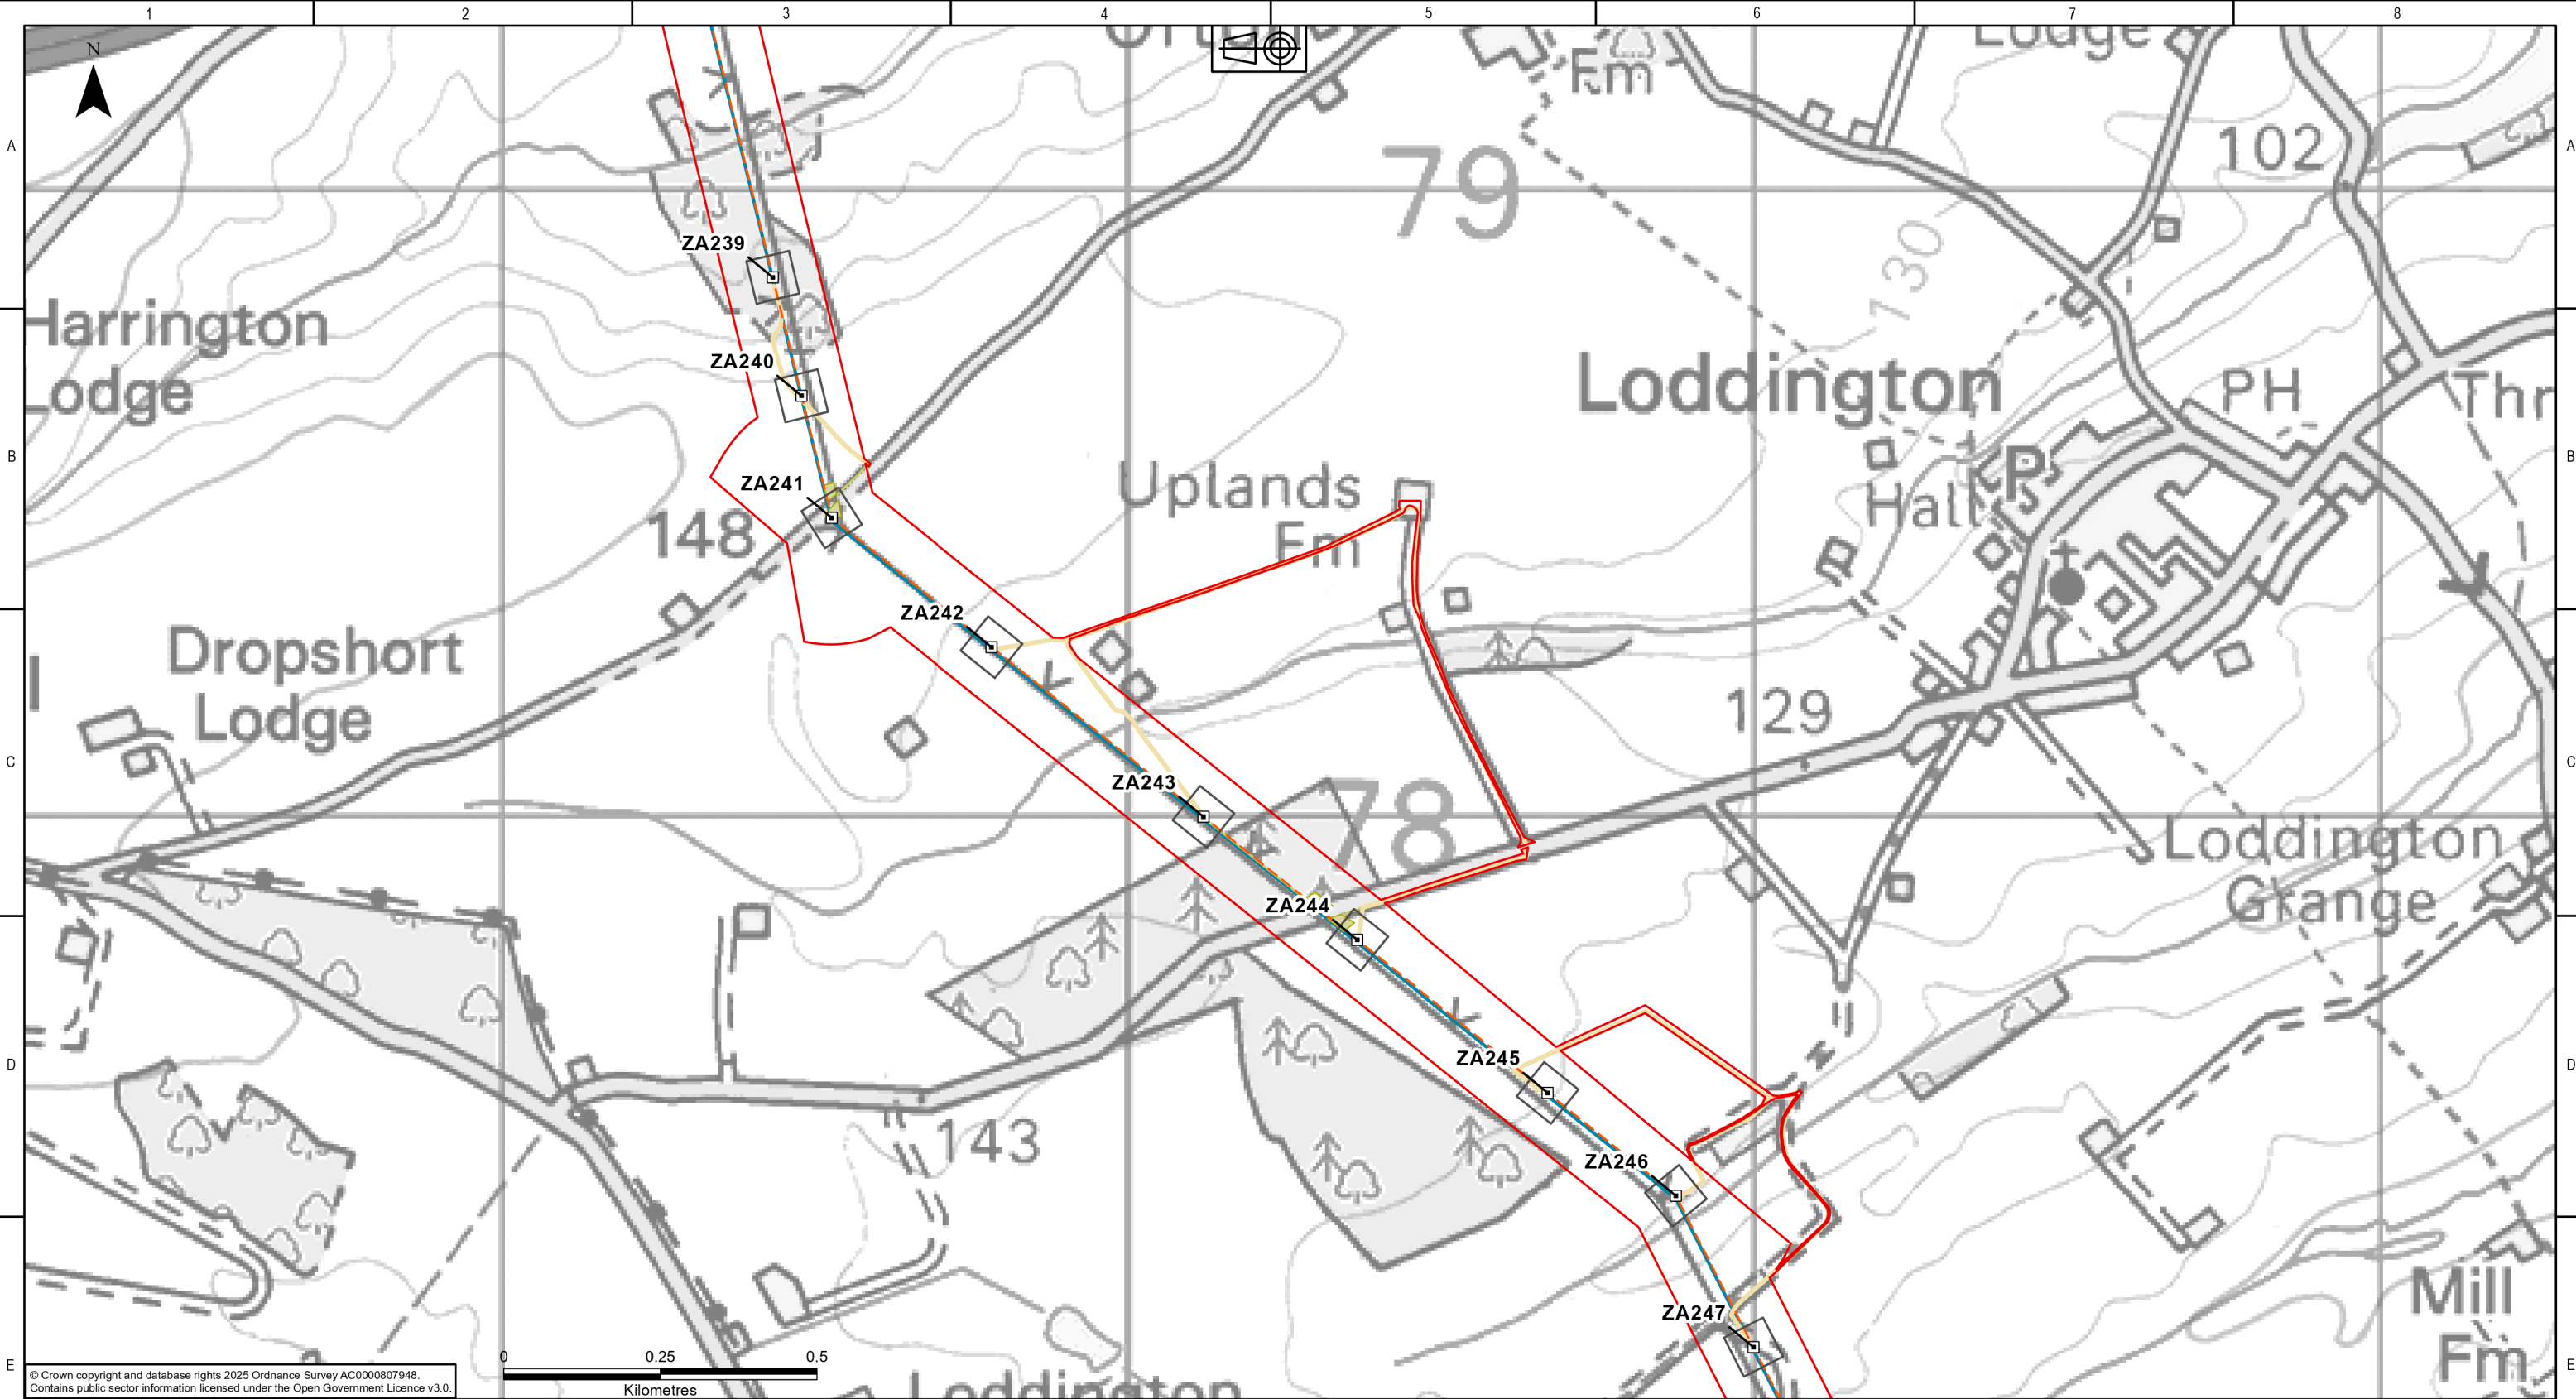

© Crown copyright and database rights 2025 Ordnance Survey AC0000807948.
Contains public sector information licensed under the Open Government Licence v3.0.

KEY PLAN

Legend

Draft Order Limits

Proposed Overhead Line Alignment

Existing Towers for Reconductoring

Indicative Tower Working Area

Indicative Scaffold Locations and Access (Area)

Maintenance Access Routes

Reconductoring Area

Reconductoring Route

Indicative Scaffold Locations and Access - Lines

NATIONAL GRID INVESTMENT NUMBER: 100268

COPYRIGHT: NOT TO BE REPRODUCED WITHOUT THE WRITTEN PERMISSION OF NATIONAL GRID ELECTRICITY TRANSMISSION Plc.

P01	21/08/2026	First issue		DM	MRK	MRK	CS
Rev.	Date	Comment		Drw by	Check	Rev by	Appr.

Drawn
D.MOSNEANU

Checked
M.R.KEEN

nationalgrid

National Grid plc, Warwick Technology Park,
Gallows Hill, Warwick, CV34 6DA

Site

Weston Marsh to East Leicestershire

Title

Draft Environmental Statement:
Figure 4.1
Proposed Project Design

Purpose of issue

For Information

Status

S2

Contractor Drawing No.

WMEL-AAJ-ZZZZ-ZZZZZZ-DRW-ES-000014

Revision

P01

Customer Drawing No.

N/A

Sheet 40 of 48

Issue

A

Reviewed

M.R.KEEN

Approved

C.STOCKS

Date


21/08/2026

Scale

1:10,000

Size

A3

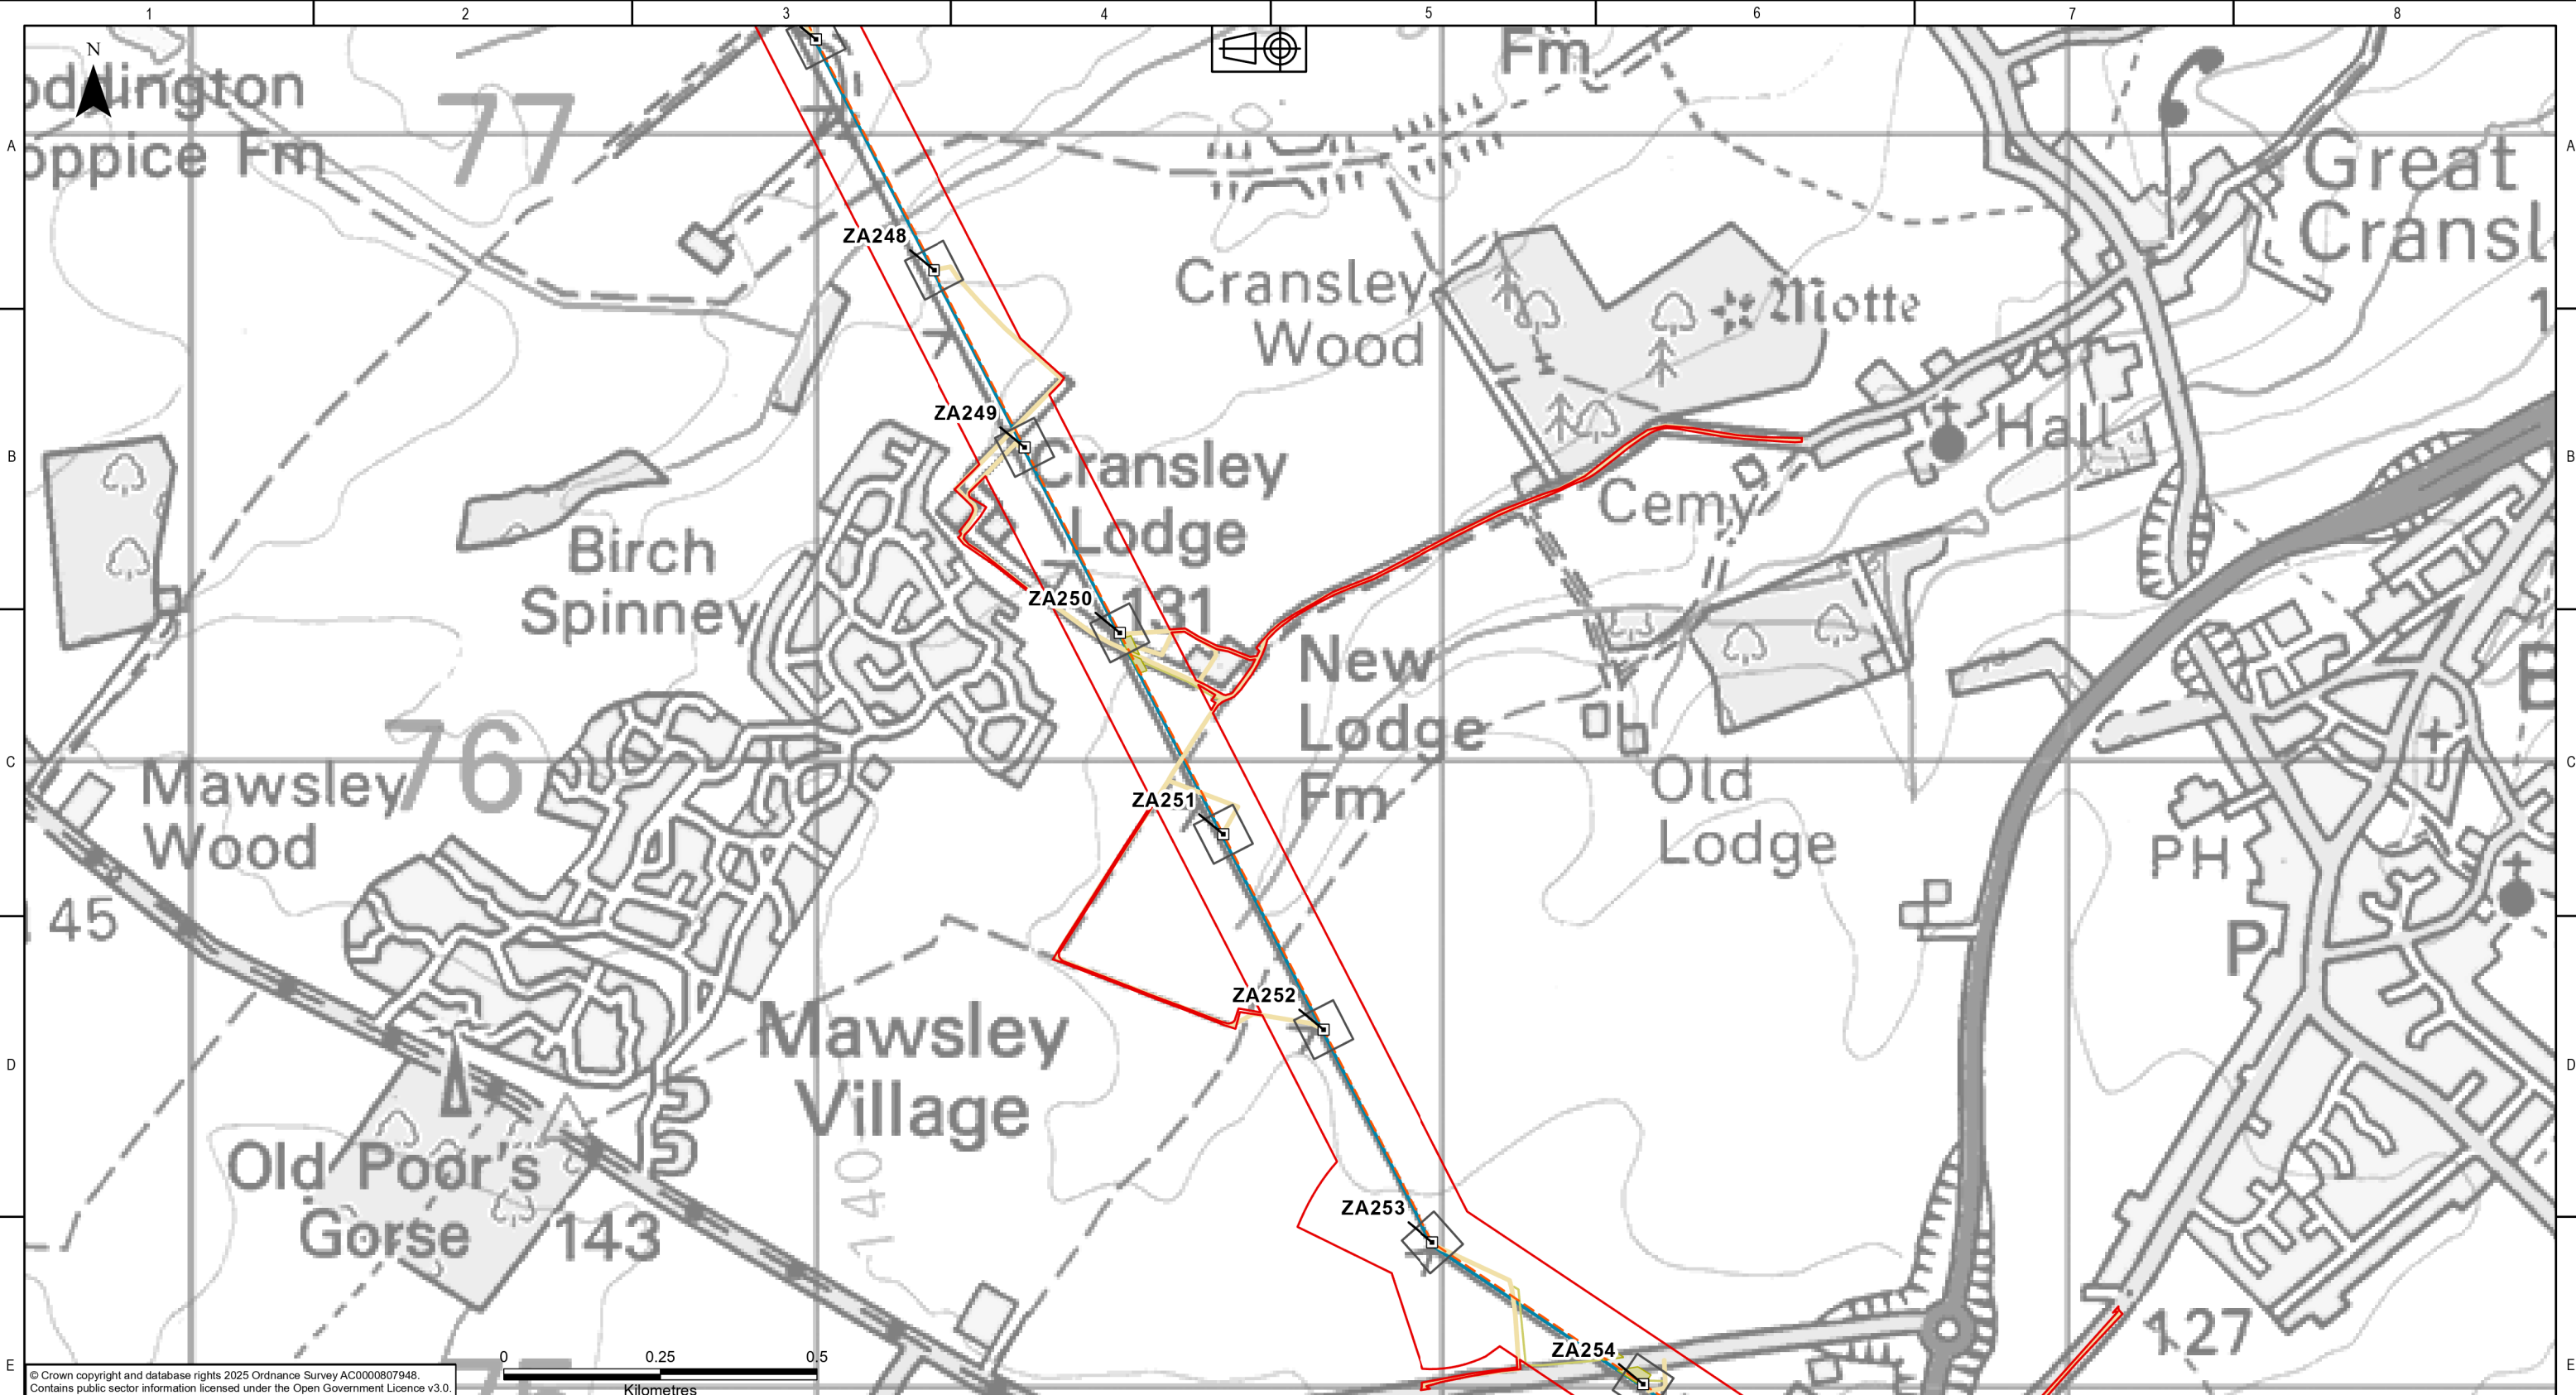

© Crown copyright and database rights 2025 Ordnance Survey AC0000807948.
Contains public sector information licensed under the Open Government Licence v3.0.

KEY PLAN

Legend

Draft Order Limits

Proposed Overhead Line Alignment

Existing Towers for Reconductoring

Indicative Tower Working Area

Indicative Scaffold Locations and Access (Area)

Maintenance Access Routes

Reconductoring Area

Reconductoring Route

Indicative Scaffold Locations and Access - Lines

NATIONAL GRID INVESTMENT NUMBER: 100268

COPYRIGHT: NOT TO BE REPRODUCED WITHOUT THE WRITTEN PERMISSION OF NATIONAL GRID ELECTRICITY TRANSMISSION Plc.

P01	21/08/2026	First issue	DM	MRK	MRK	CS	
Rev.	Date	Comment	Drw by	Check	Rev by	Appr.	

nationalgrid

National Grid plc, Warwick Technology Park,
Gallows Hill, Warwick, CV34 6DA

Drawn

D.MOSNEANU

Checked

M.R.KEEN


Site

Weston Marsh to East Leicestershire

Title

Draft Environmental Statement:
Figure 4.1
Proposed Project Design

Purpose of issue	For Information	Status	S2
Contractor Drawing No.	WMEL-AAJ-ZZZZ-ZZZZZZ-DRW-ES-000014	Revision	P01
Customer Drawing No.	N/A	Sheet 41 of 48	Issue A
Reviewed	M.R.KEEN	Approved	C.STOCKS
Date	21/08/2026	Scale	1:10,000
		Size	A3

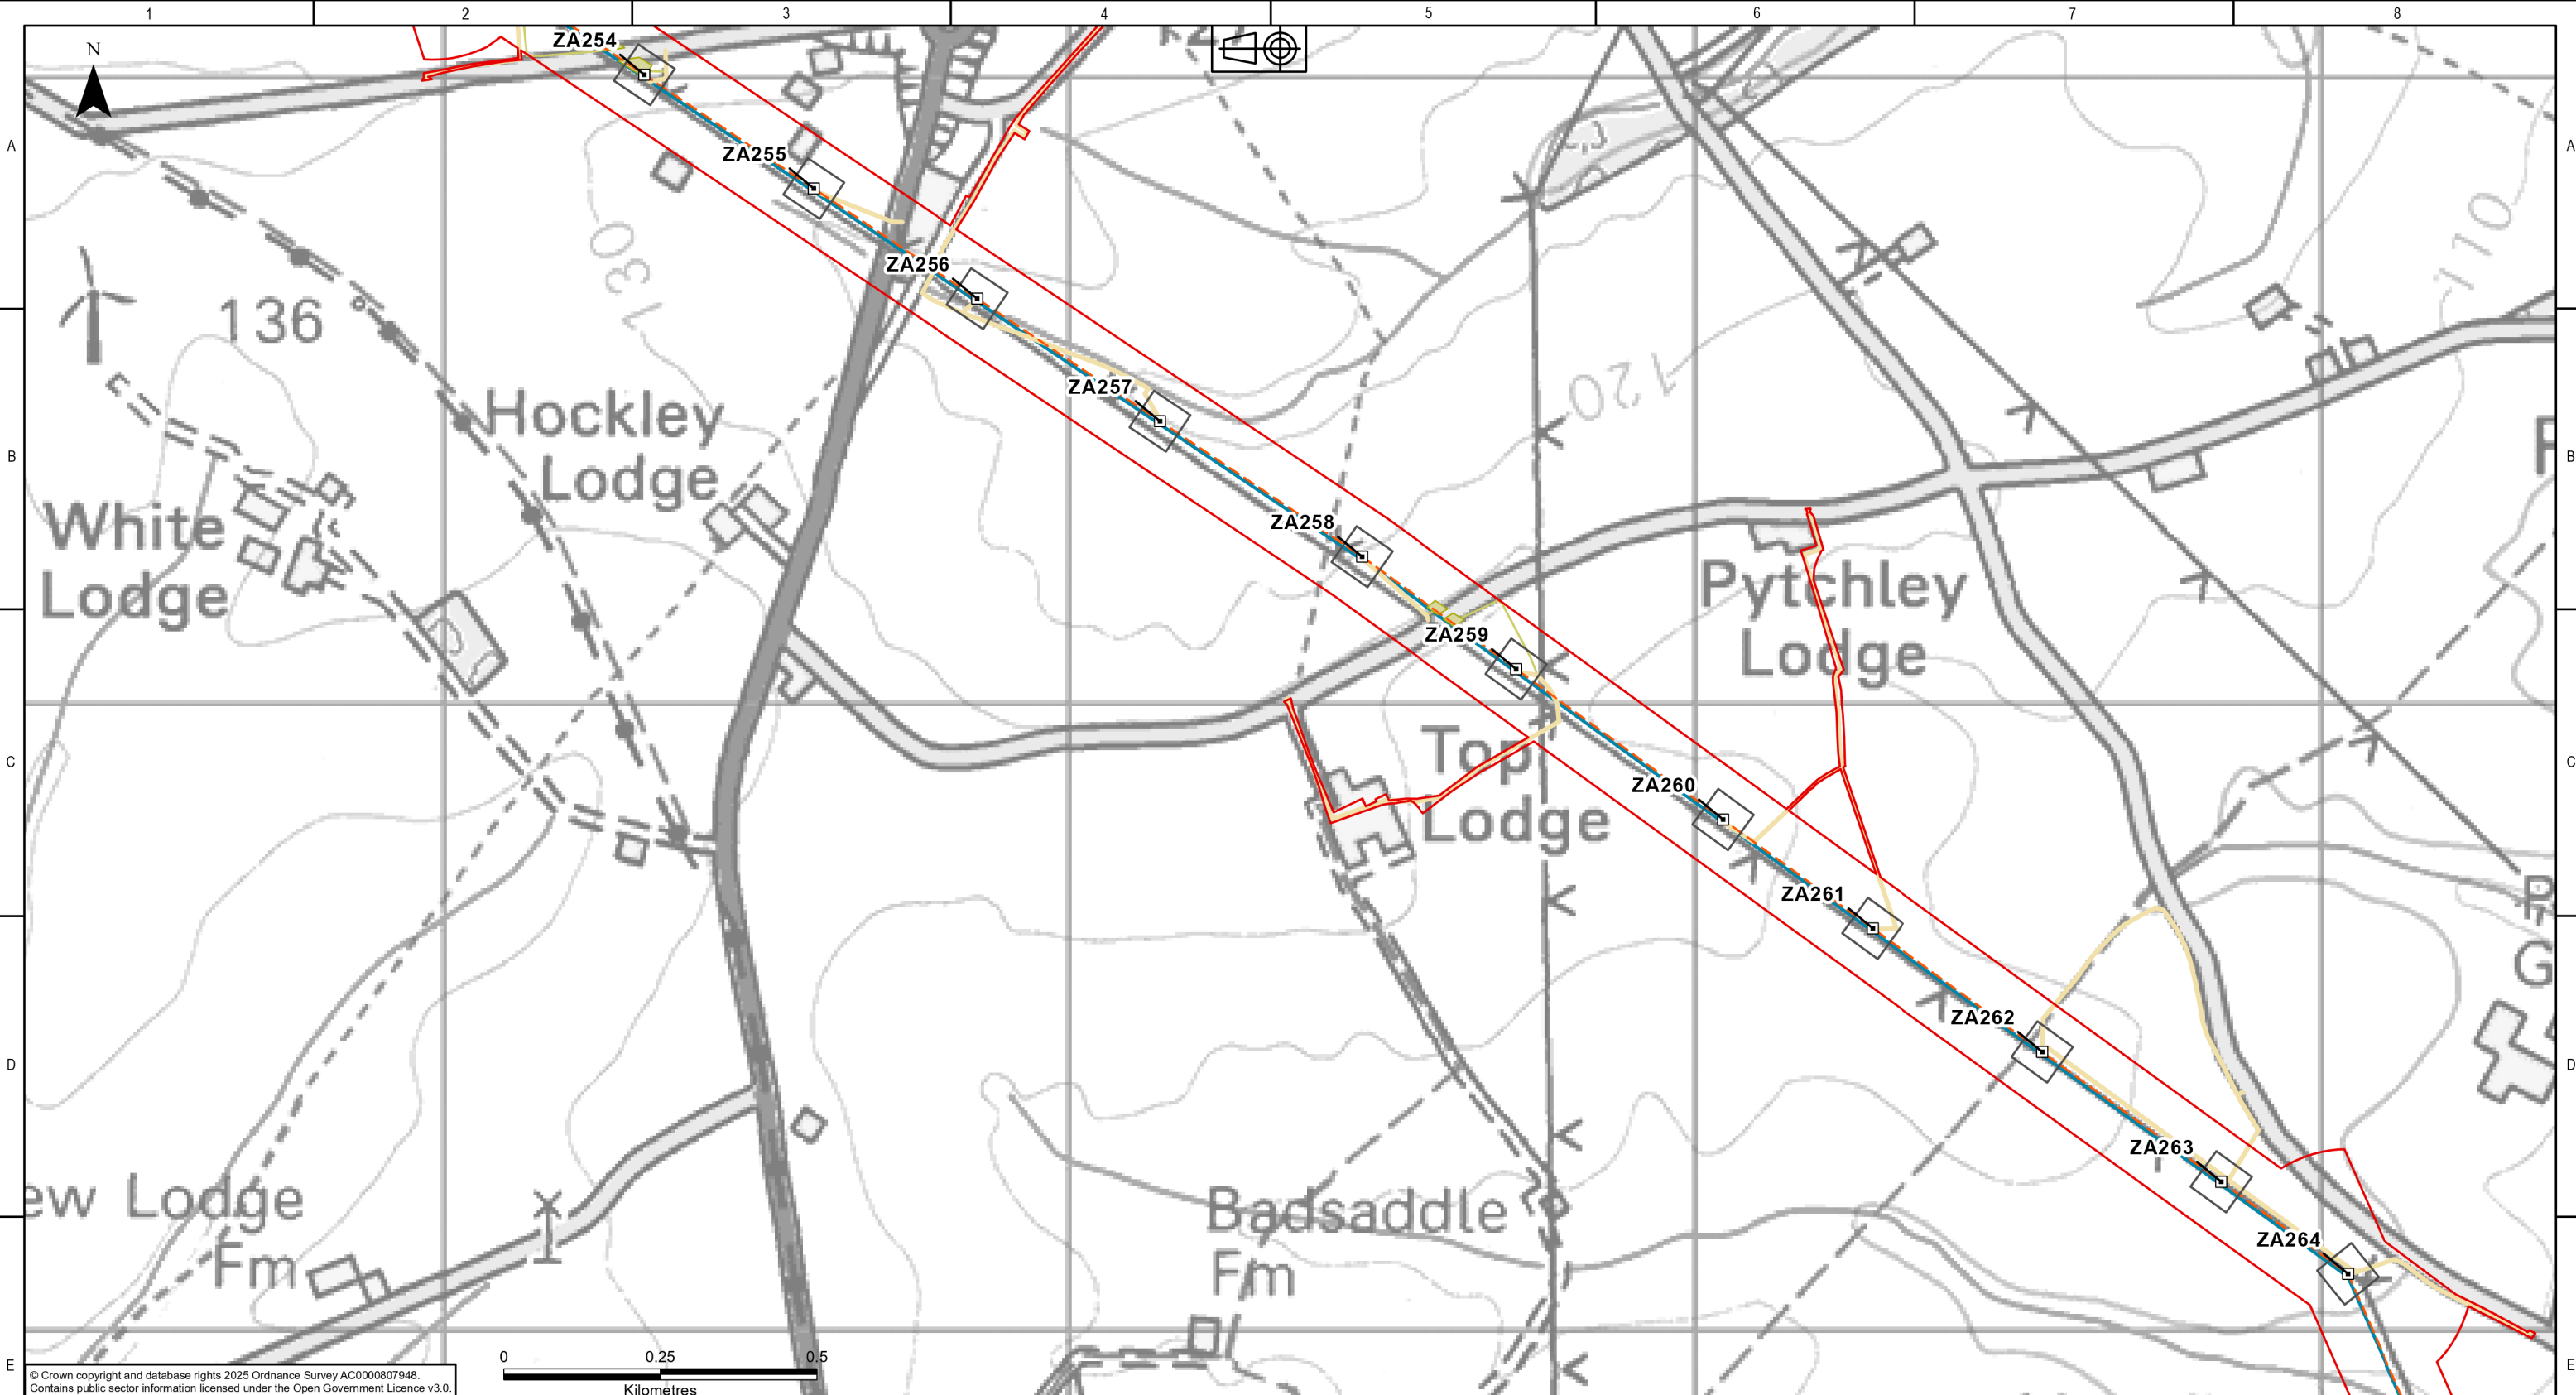

KEY PLAN

Legend

- Draft Order Limits
- Proposed Overhead Line Alignment
- Existing Towers for Reconductoring
- Indicative Tower Working Area
- Indicative Scaffold Locations and Access (Area)
- Maintenance Access Routes

Reconductoring Area

- Reconductoring Route
- Indicative Scaffold Locations and Access - Lines

NATIONAL GRID INVESTMENT NUMBER: 100268

COPYRIGHT: NOT TO BE REPRODUCED WITHOUT THE WRITTEN PERMISSION OF NATIONAL GRID ELECTRICITY TRANSMISSION Plc.

P01	21/08/2026	First issue	DM	MRK	MRK	CS	
Rev.	Date	Comment	Drw by	Check	Rev by	Appr.	

National Grid plc, Warwick Technology Park,
Gallows Hill, Warwick, CV34 6DA

Drawn

D.MOSNEANU

Checked

M.R.KEEN


Site

Weston Marsh to East Leicestershire

Title

Draft Environmental Statement:
Figure 4.1
Proposed Project Design

Purpose of issue	For Information	Status	S2
Contractor Drawing No.	WMEL-AAJ-ZZZZ-ZZZZZZ-DRW-ES-000014	Revision	P01
Customer Drawing No.	N/A	Sheet 42 of 48	Issue A
Reviewed	M.R.KEEN	Approved	C.STOCKS
Date	21/08/2026	Scale	1:10,000
		Size	A3

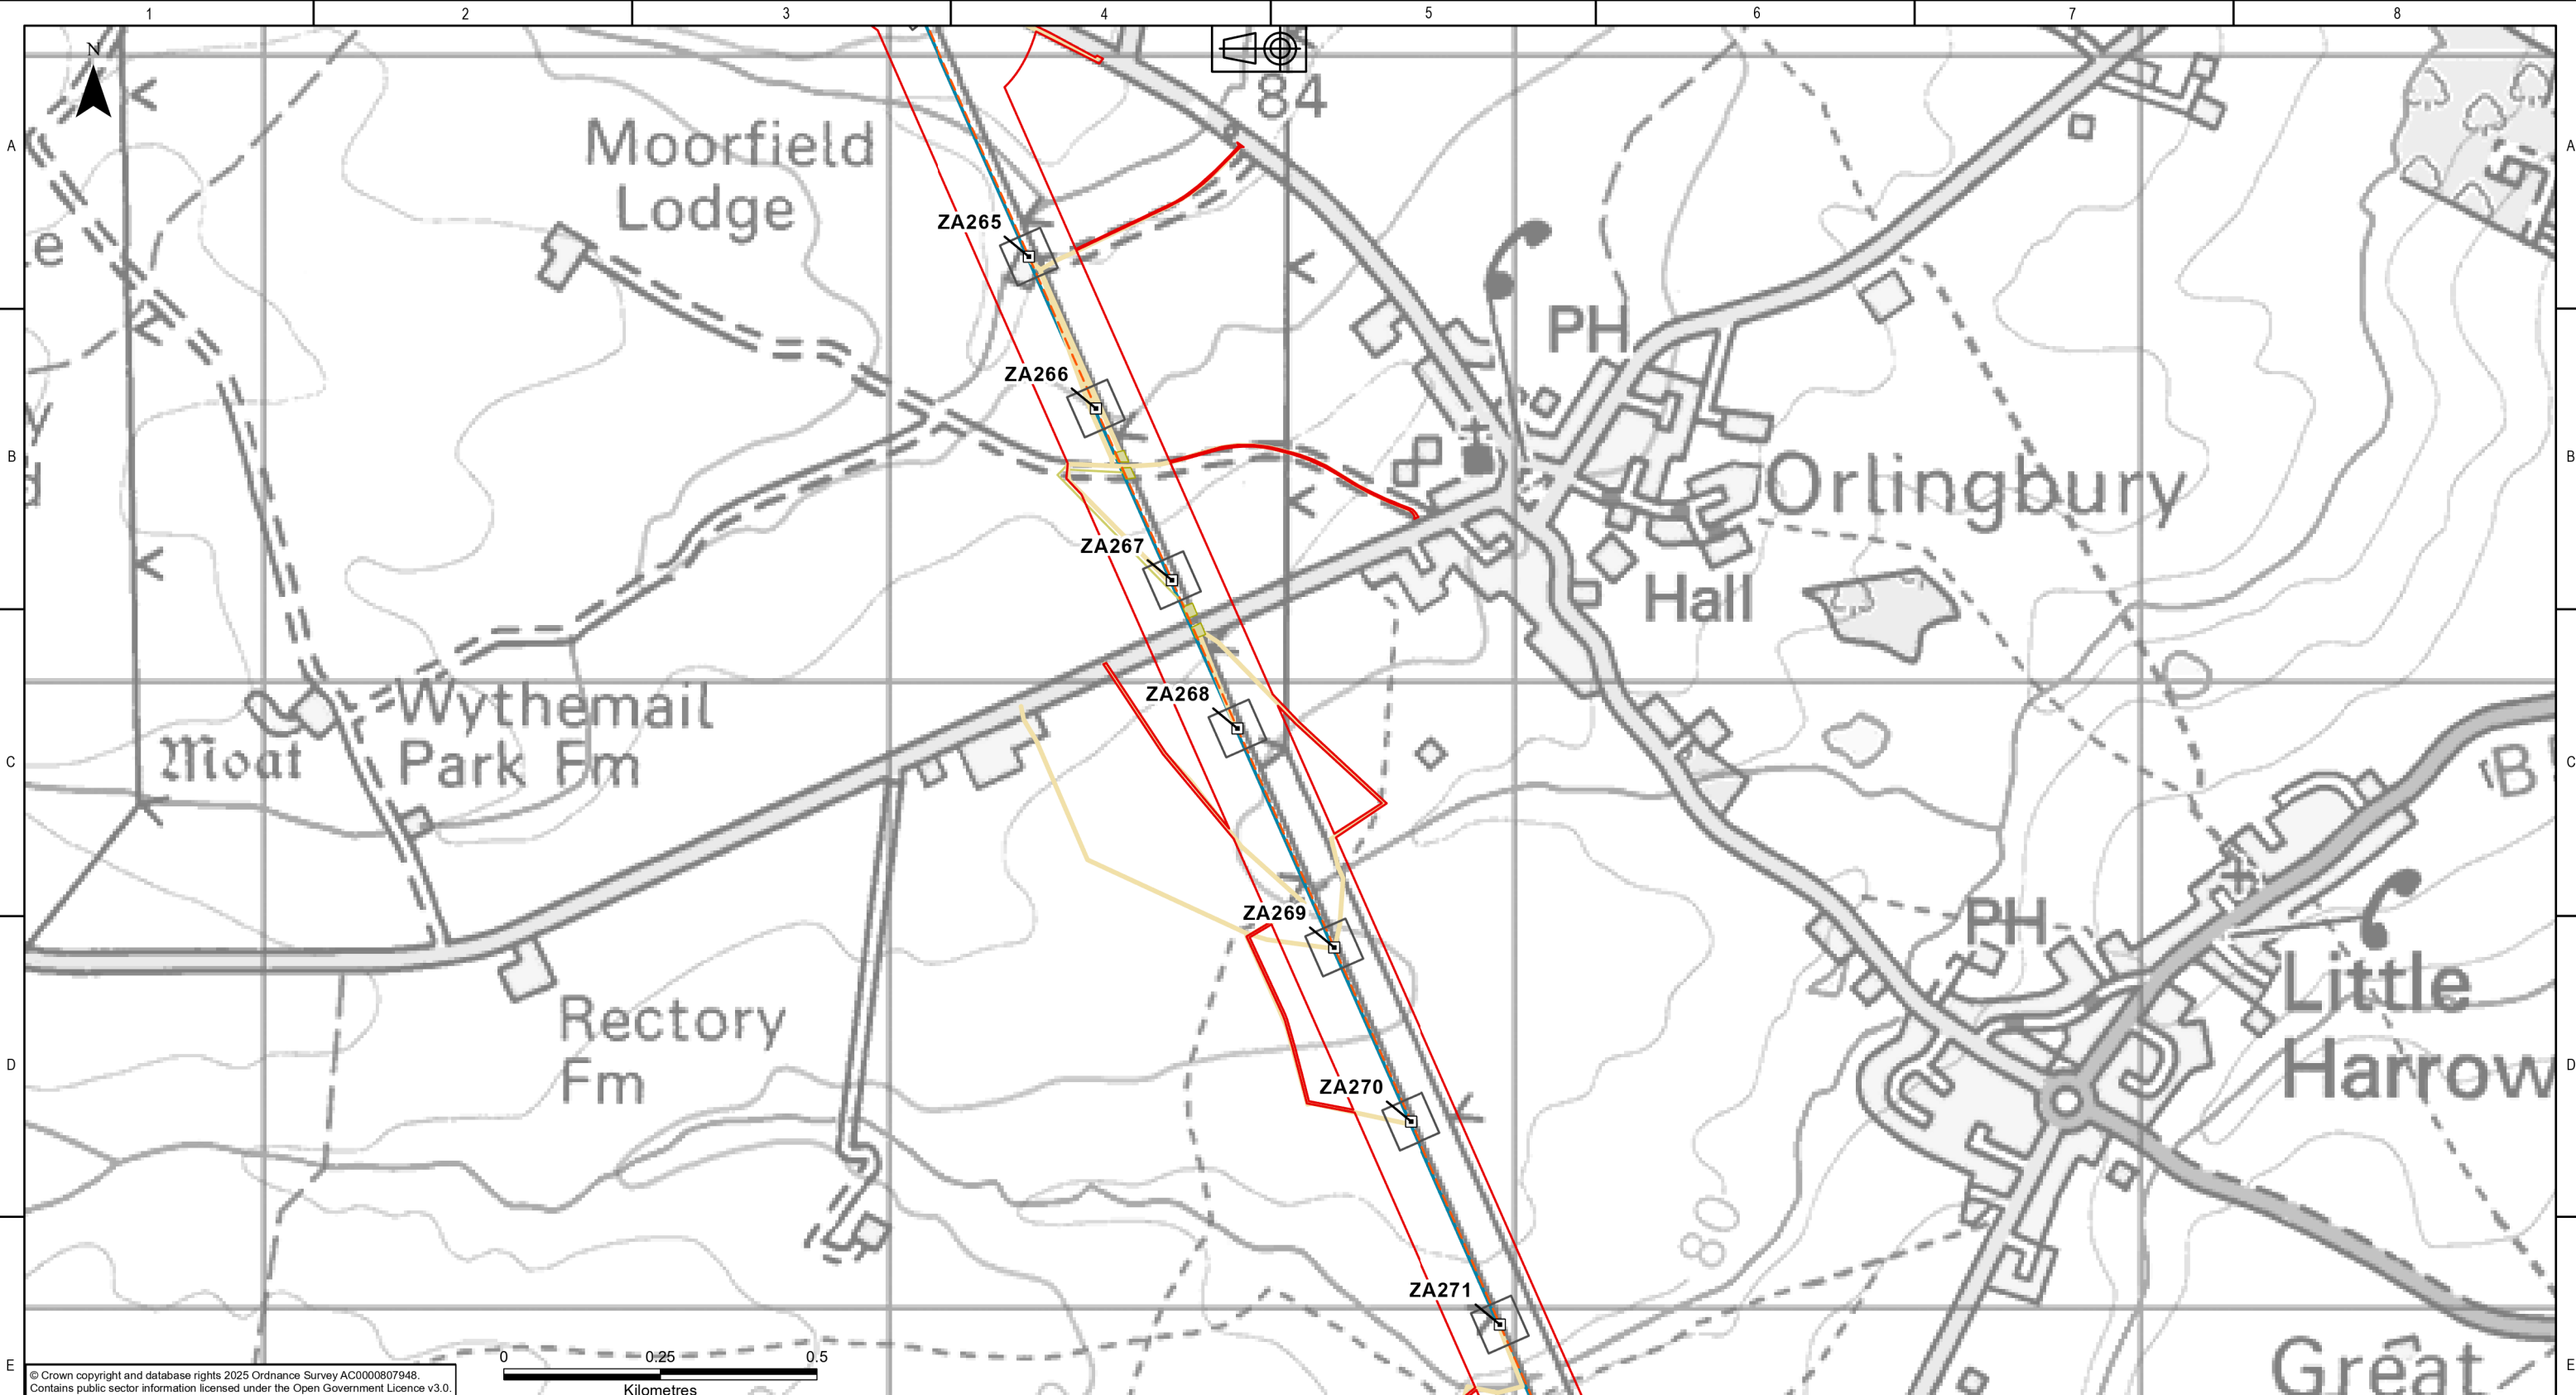

KEY PLAN

Legend

Draft Order Limits

Proposed Overhead Line Alignment

Existing Towers for Reconductoring

Indicative Tower Working Area

Indicative Scaffold Locations and Access (Area)

Maintenance Access Routes

Reconductoring Area

Reconductoring Route

Indicative Scaffold Locations and Access - Lines

NATIONAL GRID INVESTMENT NUMBER: 100268

COPYRIGHT: NOT TO BE REPRODUCED WITHOUT THE WRITTEN PERMISSION OF NATIONAL GRID ELECTRICITY TRANSMISSION Plc.

P01	21/08/2026	First issue		DM	MRK	MRK	CS
Rev.	Date	Comment		Drw by	Check	Rev by	Appr.

nationalgrid

National Grid plc, Warwick Technology Park,
Gallows Hill, Warwick, CV34 6DA

Drawn

D.MOSNEANU

Checked

M.R.KEEN

Site

Weston Marsh to East Leicestershire

Title

Draft Environmental Statement:
Figure 4.1
Proposed Project Design

Purpose of issue

For Information

Status

S2

Contractor Drawing No.

WMEL-AAJ-ZZZZ-ZZZZZZ-DRW-ES-000014

Revision

P01

Customer Drawing No.

N/A

Sheet 43 of 48

Issue

A

Reviewed

M.R.KEEN

Approved

C.STOCKS

Date


21/08/2026

Scale

1:10,000

Size

A3

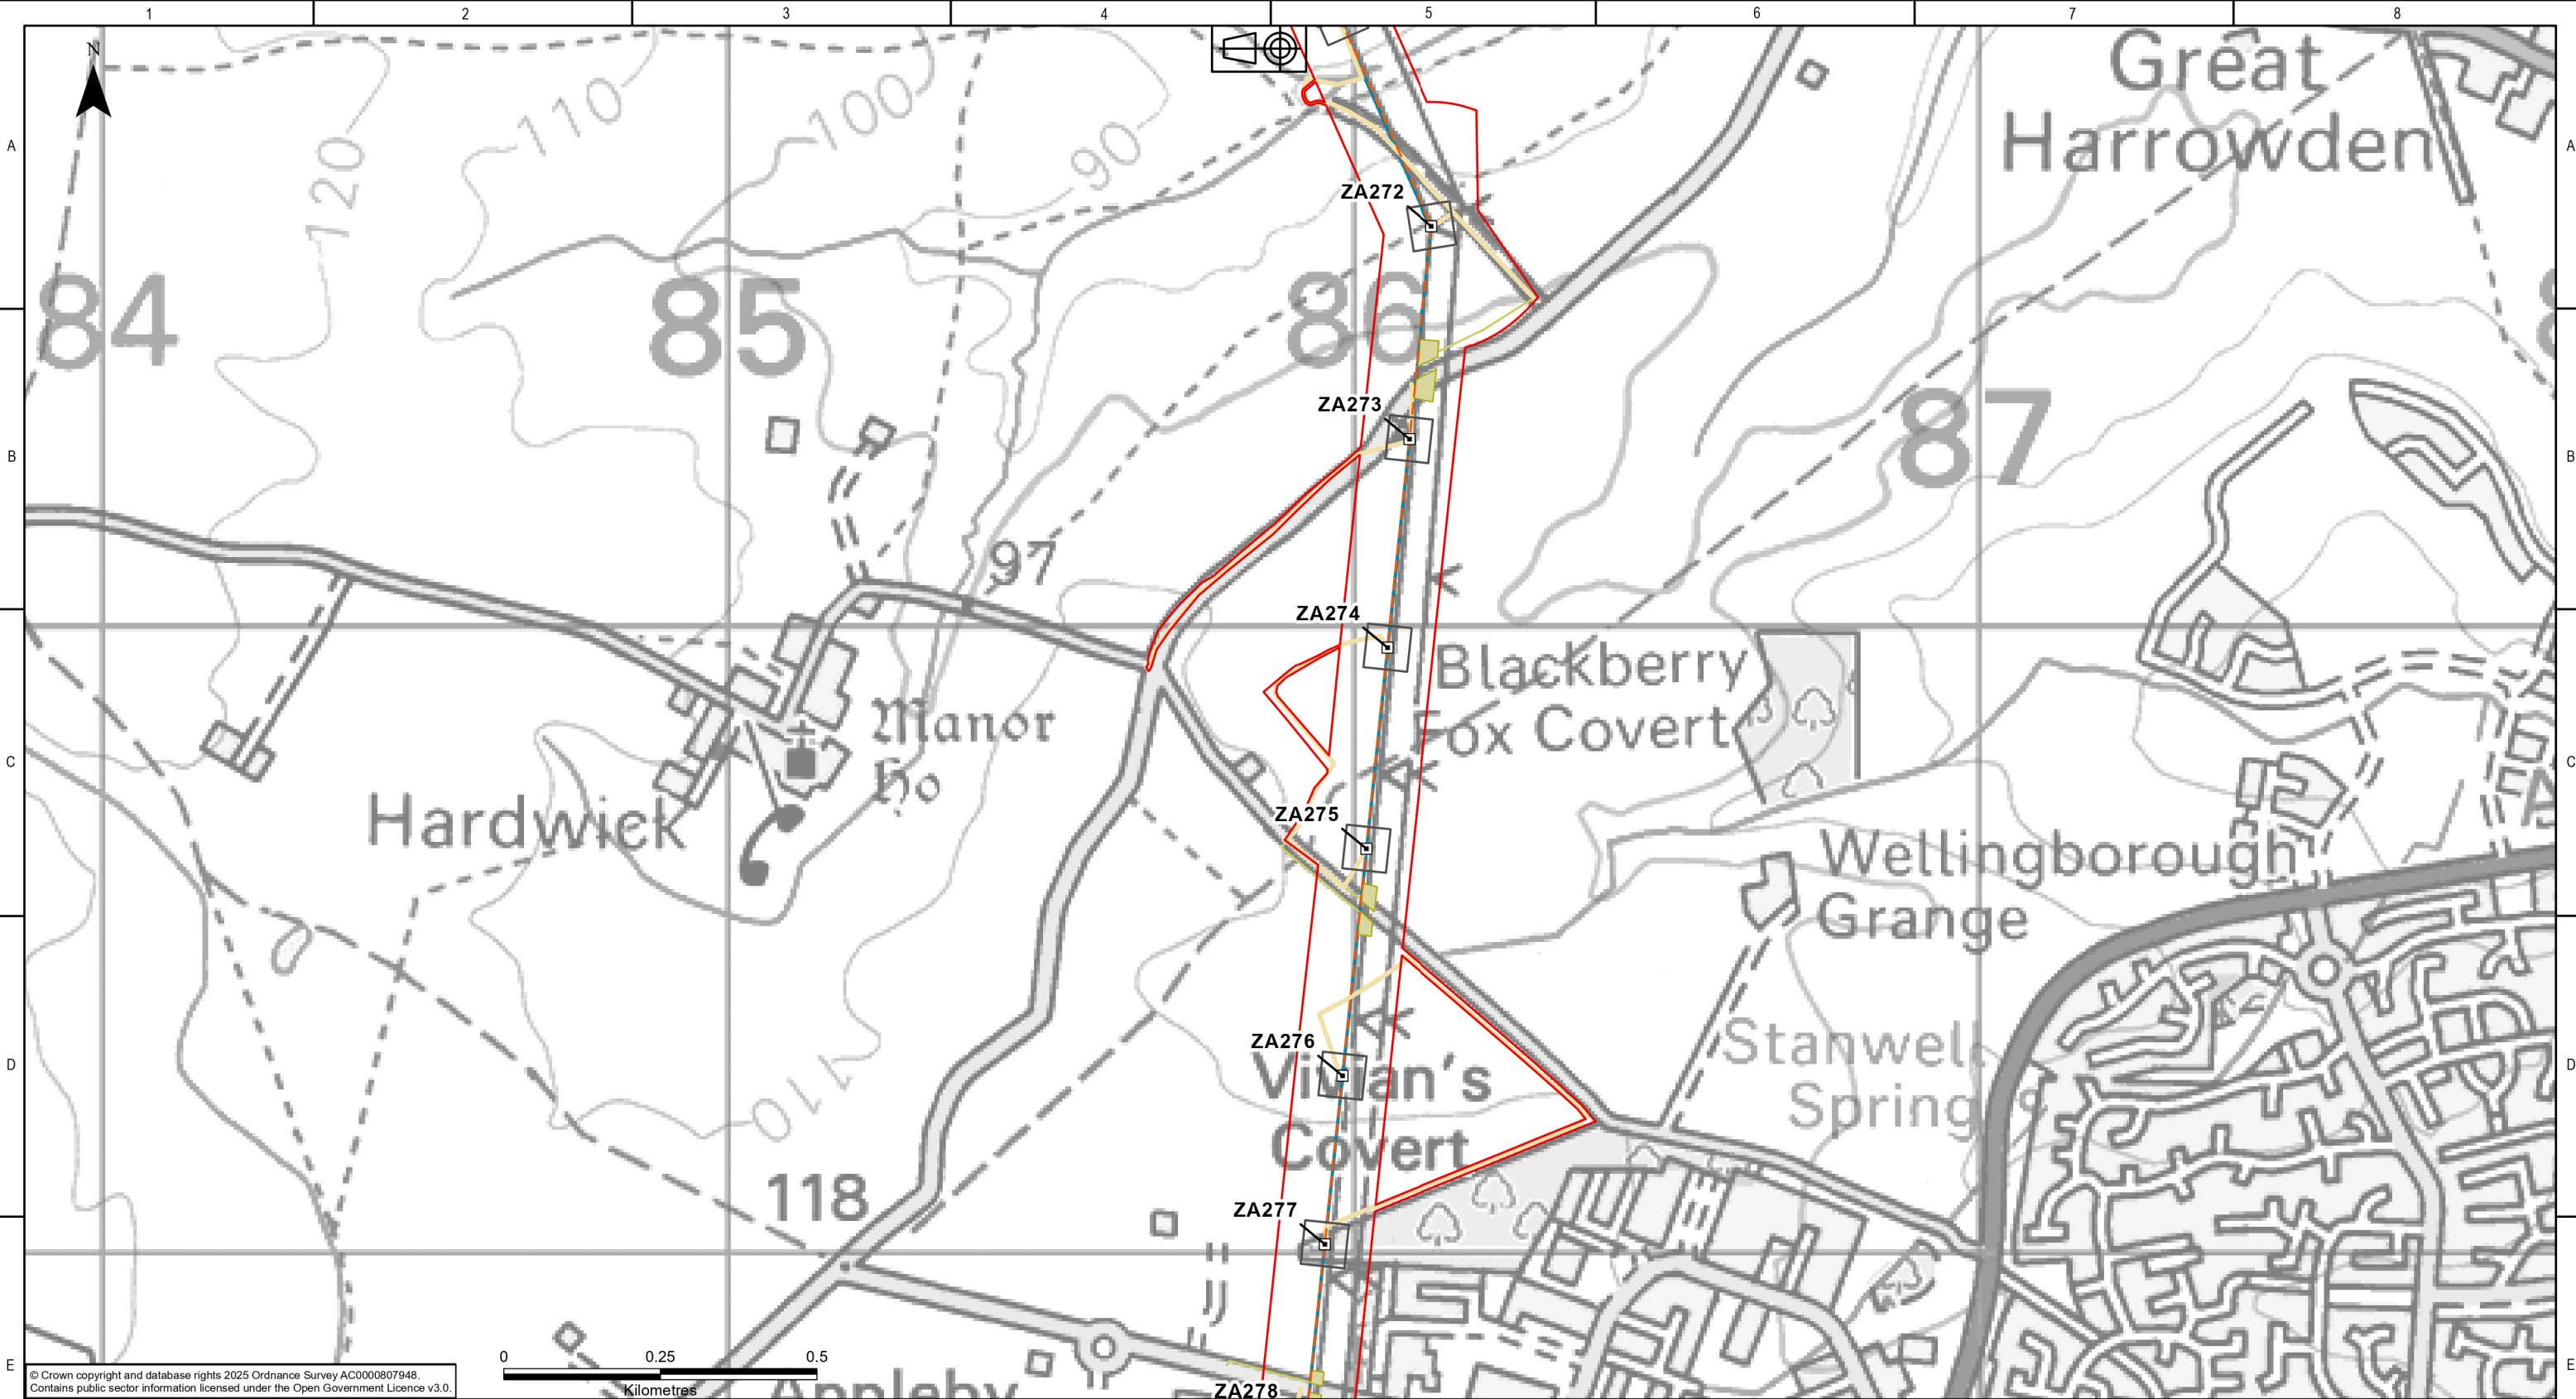

© Crown copyright and database rights 2025 Ordnance Survey AC0000807948.
Contains public sector information licensed under the Open Government Licence v3.0.

KEY PLAN

Legend

Draft Order Limits

Proposed Overhead Line Alignment

Existing Towers for Reconductoring

Indicative Tower Working Area

Indicative Scaffold Locations and Access (Area)

Reconductoring Area

Reconductoring Route

NATIONAL GRID INVESTMENT NUMBER: 100268

COPYRIGHT: NOT TO BE REPRODUCED WITHOUT THE WRITTEN PERMISSION OF NATIONAL GRID ELECTRICITY TRANSMISSION Plc.

P01	21/08/2026	First issue		DM	MRK	MRK	CS
Rev.	Date	Comment		Drw by	Check	Rev by	Appr.

nationalgrid

National Grid plc, Warwick Technology Park,
Gallows Hill, Warwick, CV34 6DA

Drawn

D.MOSNEANU

Checked

M.R.KEEN

Site

Weston Marsh to East Leicestershire

Title

Draft Environmental Statement:
Figure 4.1
Proposed Project Design

Purpose of issue

For Information

Status

S2

Contractor Drawing No.

WMEL-AAJ-ZZZZ-ZZZZZZ-DRW-ES-000014

Revision

P01

Customer Drawing No.

N/A

Sheet 44 of 48

Issue

A

Reviewed

M.R.KEEN

Approved

C.STOCKS

Date


21/08/2026

Scale

1:10,000

Size

A3

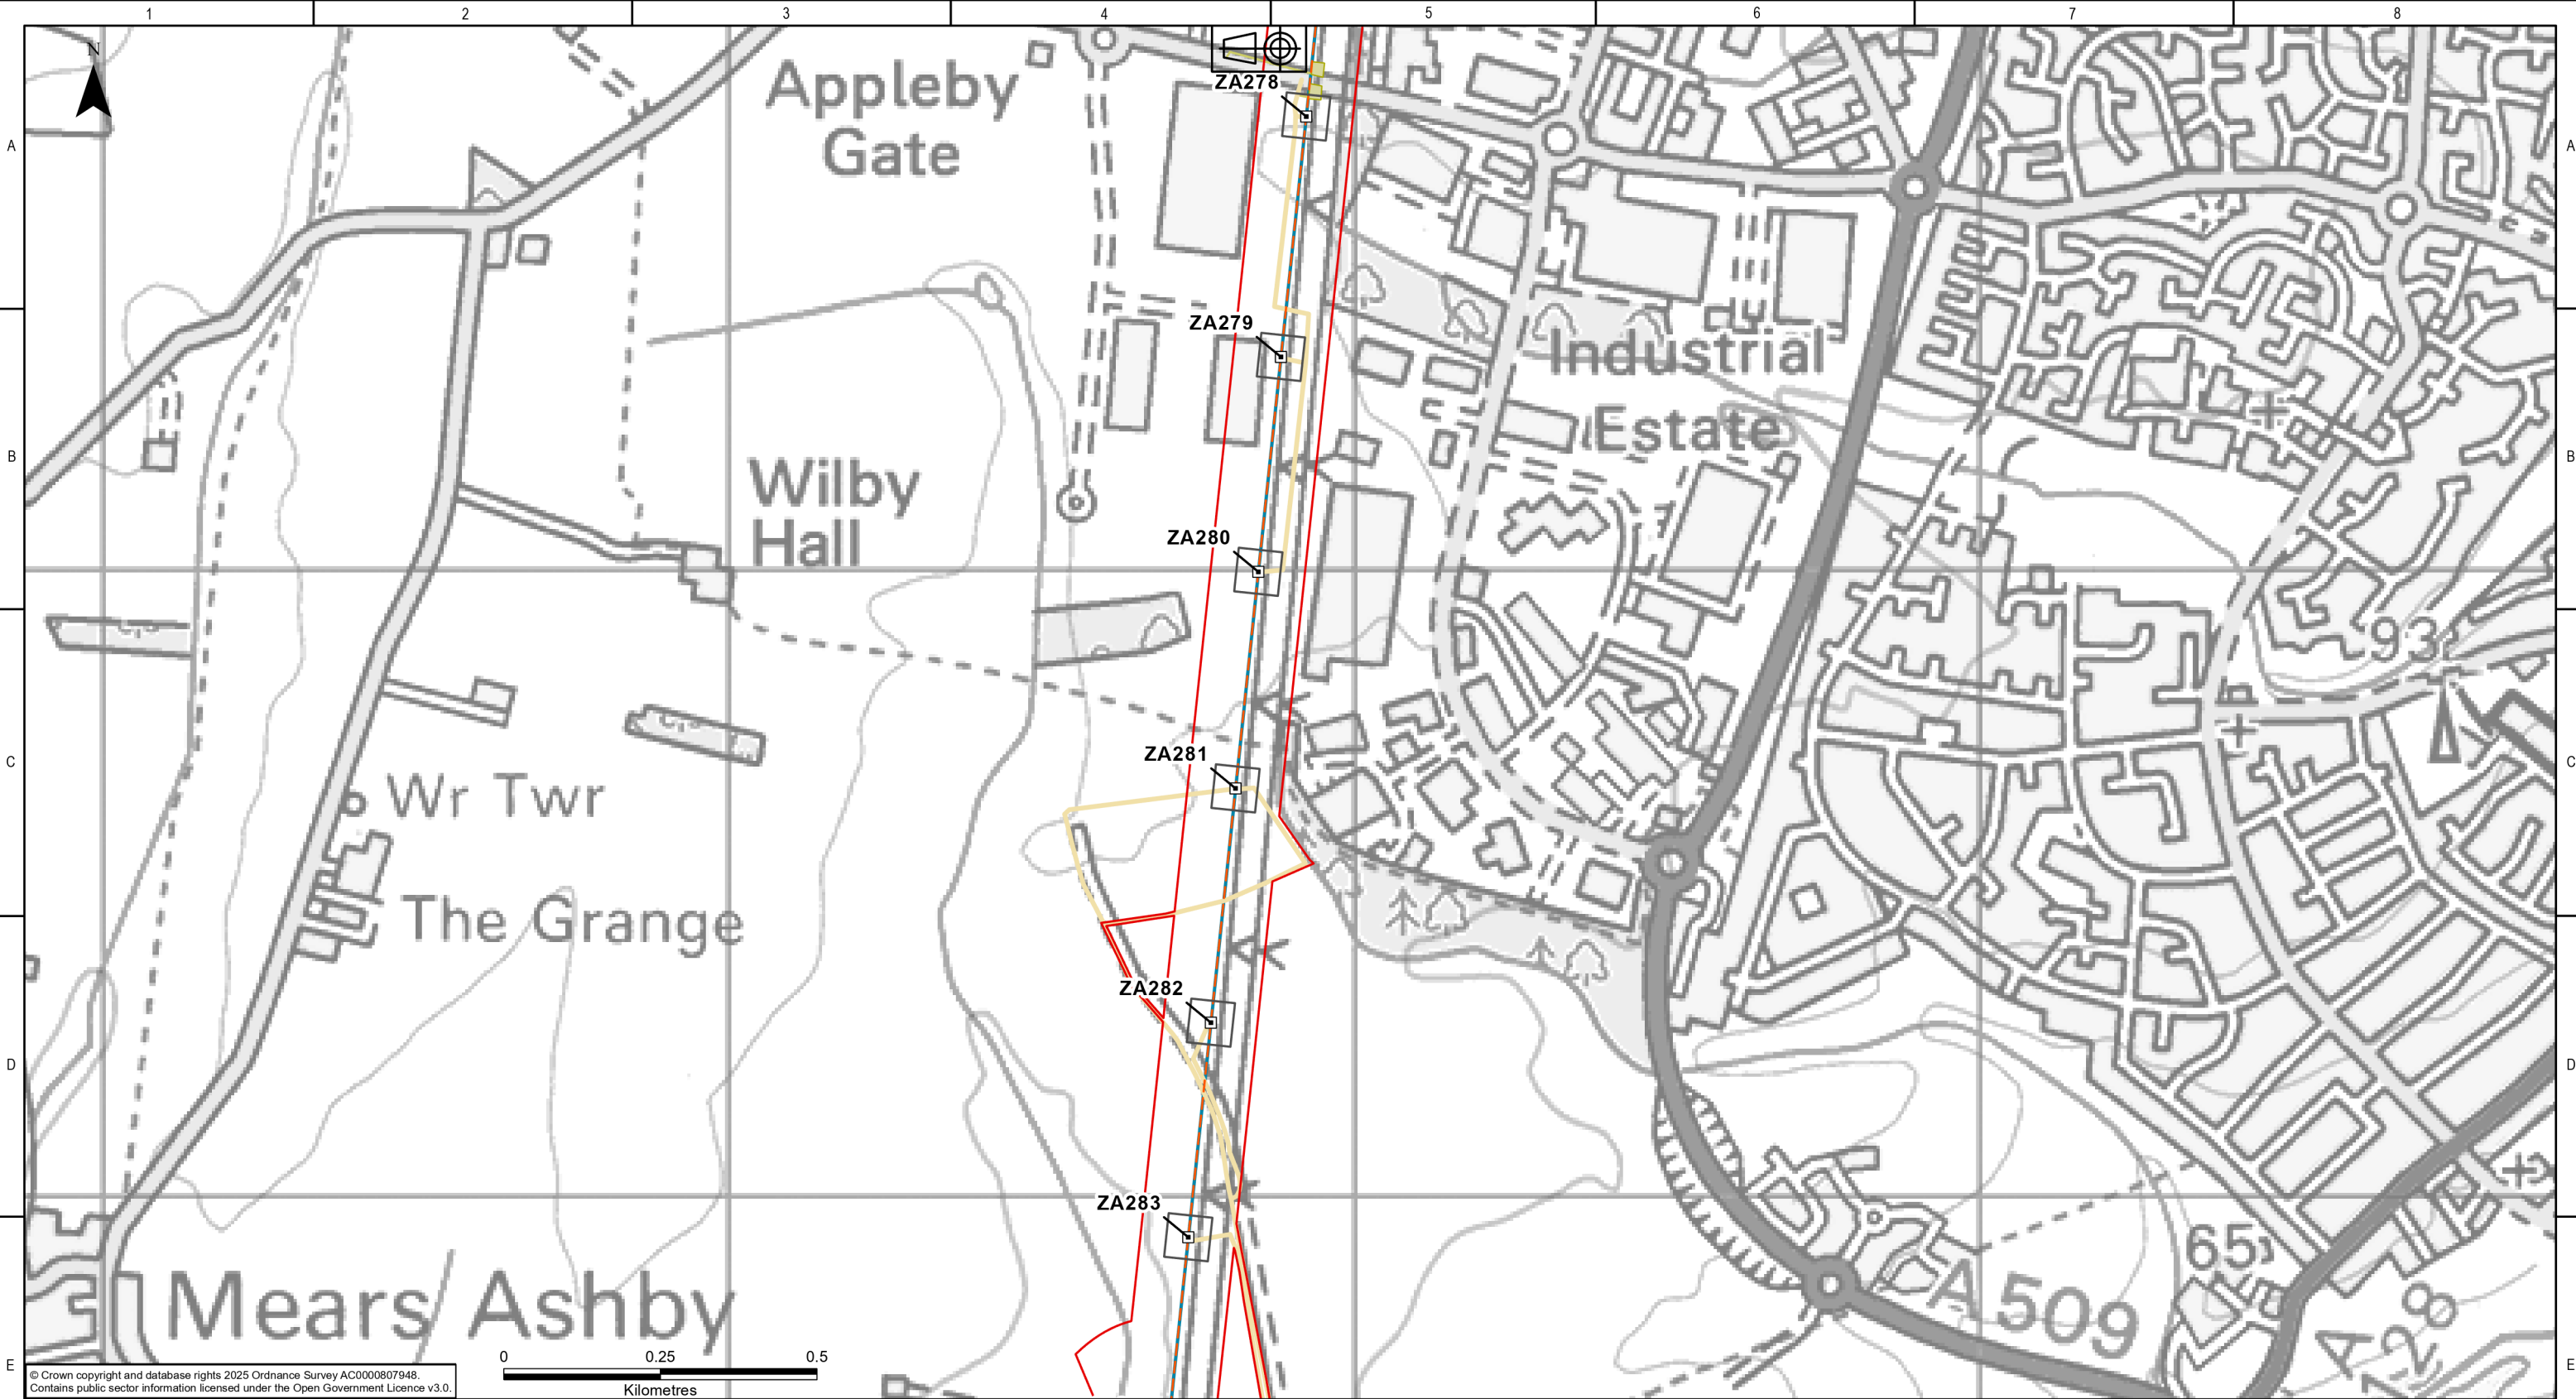

© Crown copyright and database rights 2025 Ordnance Survey AC0000807948.
Contains public sector information licensed under the Open Government Licence v3.0.

KEY PLAN

Legend

Draft Order Limits

Proposed Overhead Line Alignment

Existing Towers for Reconductoring

Indicative Tower Working Area

Indicative Scaffold Locations and Access (Area)

Reconductoring Area

Reconductoring Route

NATIONAL GRID INVESTMENT NUMBER: 100268

COPYRIGHT: NOT TO BE REPRODUCED WITHOUT THE WRITTEN PERMISSION OF NATIONAL GRID ELECTRICITY TRANSMISSION Plc.

P01	21/08/2026	First issue		DM	MRK	MRK	CS
Rev.	Date	Comment		Drw by	Check	Rev by	Appr.

nationalgrid

National Grid plc, Warwick Technology Park,
Gallows Hill, Warwick, CV34 6DA

Site

Weston Marsh to East Leicestershire

Title

Draft Environmental Statement:
Figure 4.1
Proposed Project Design

Purpose of issue

For Information

Status

S2

Contractor Drawing No.

WMEL-AAJ-ZZZZ-ZZZZZZ-DRW-ES-000014

Revision

P01

Customer Drawing No.

N/A

Sheet 45 of 48

Issue

A

Drawn

D.MOSNEANU

Checked

M.R.KEEN

Reviewed

M.R.KEEN

Approved

C.STOCKS

Date


21/08/2026

Scale

1:10,000

Size

A3

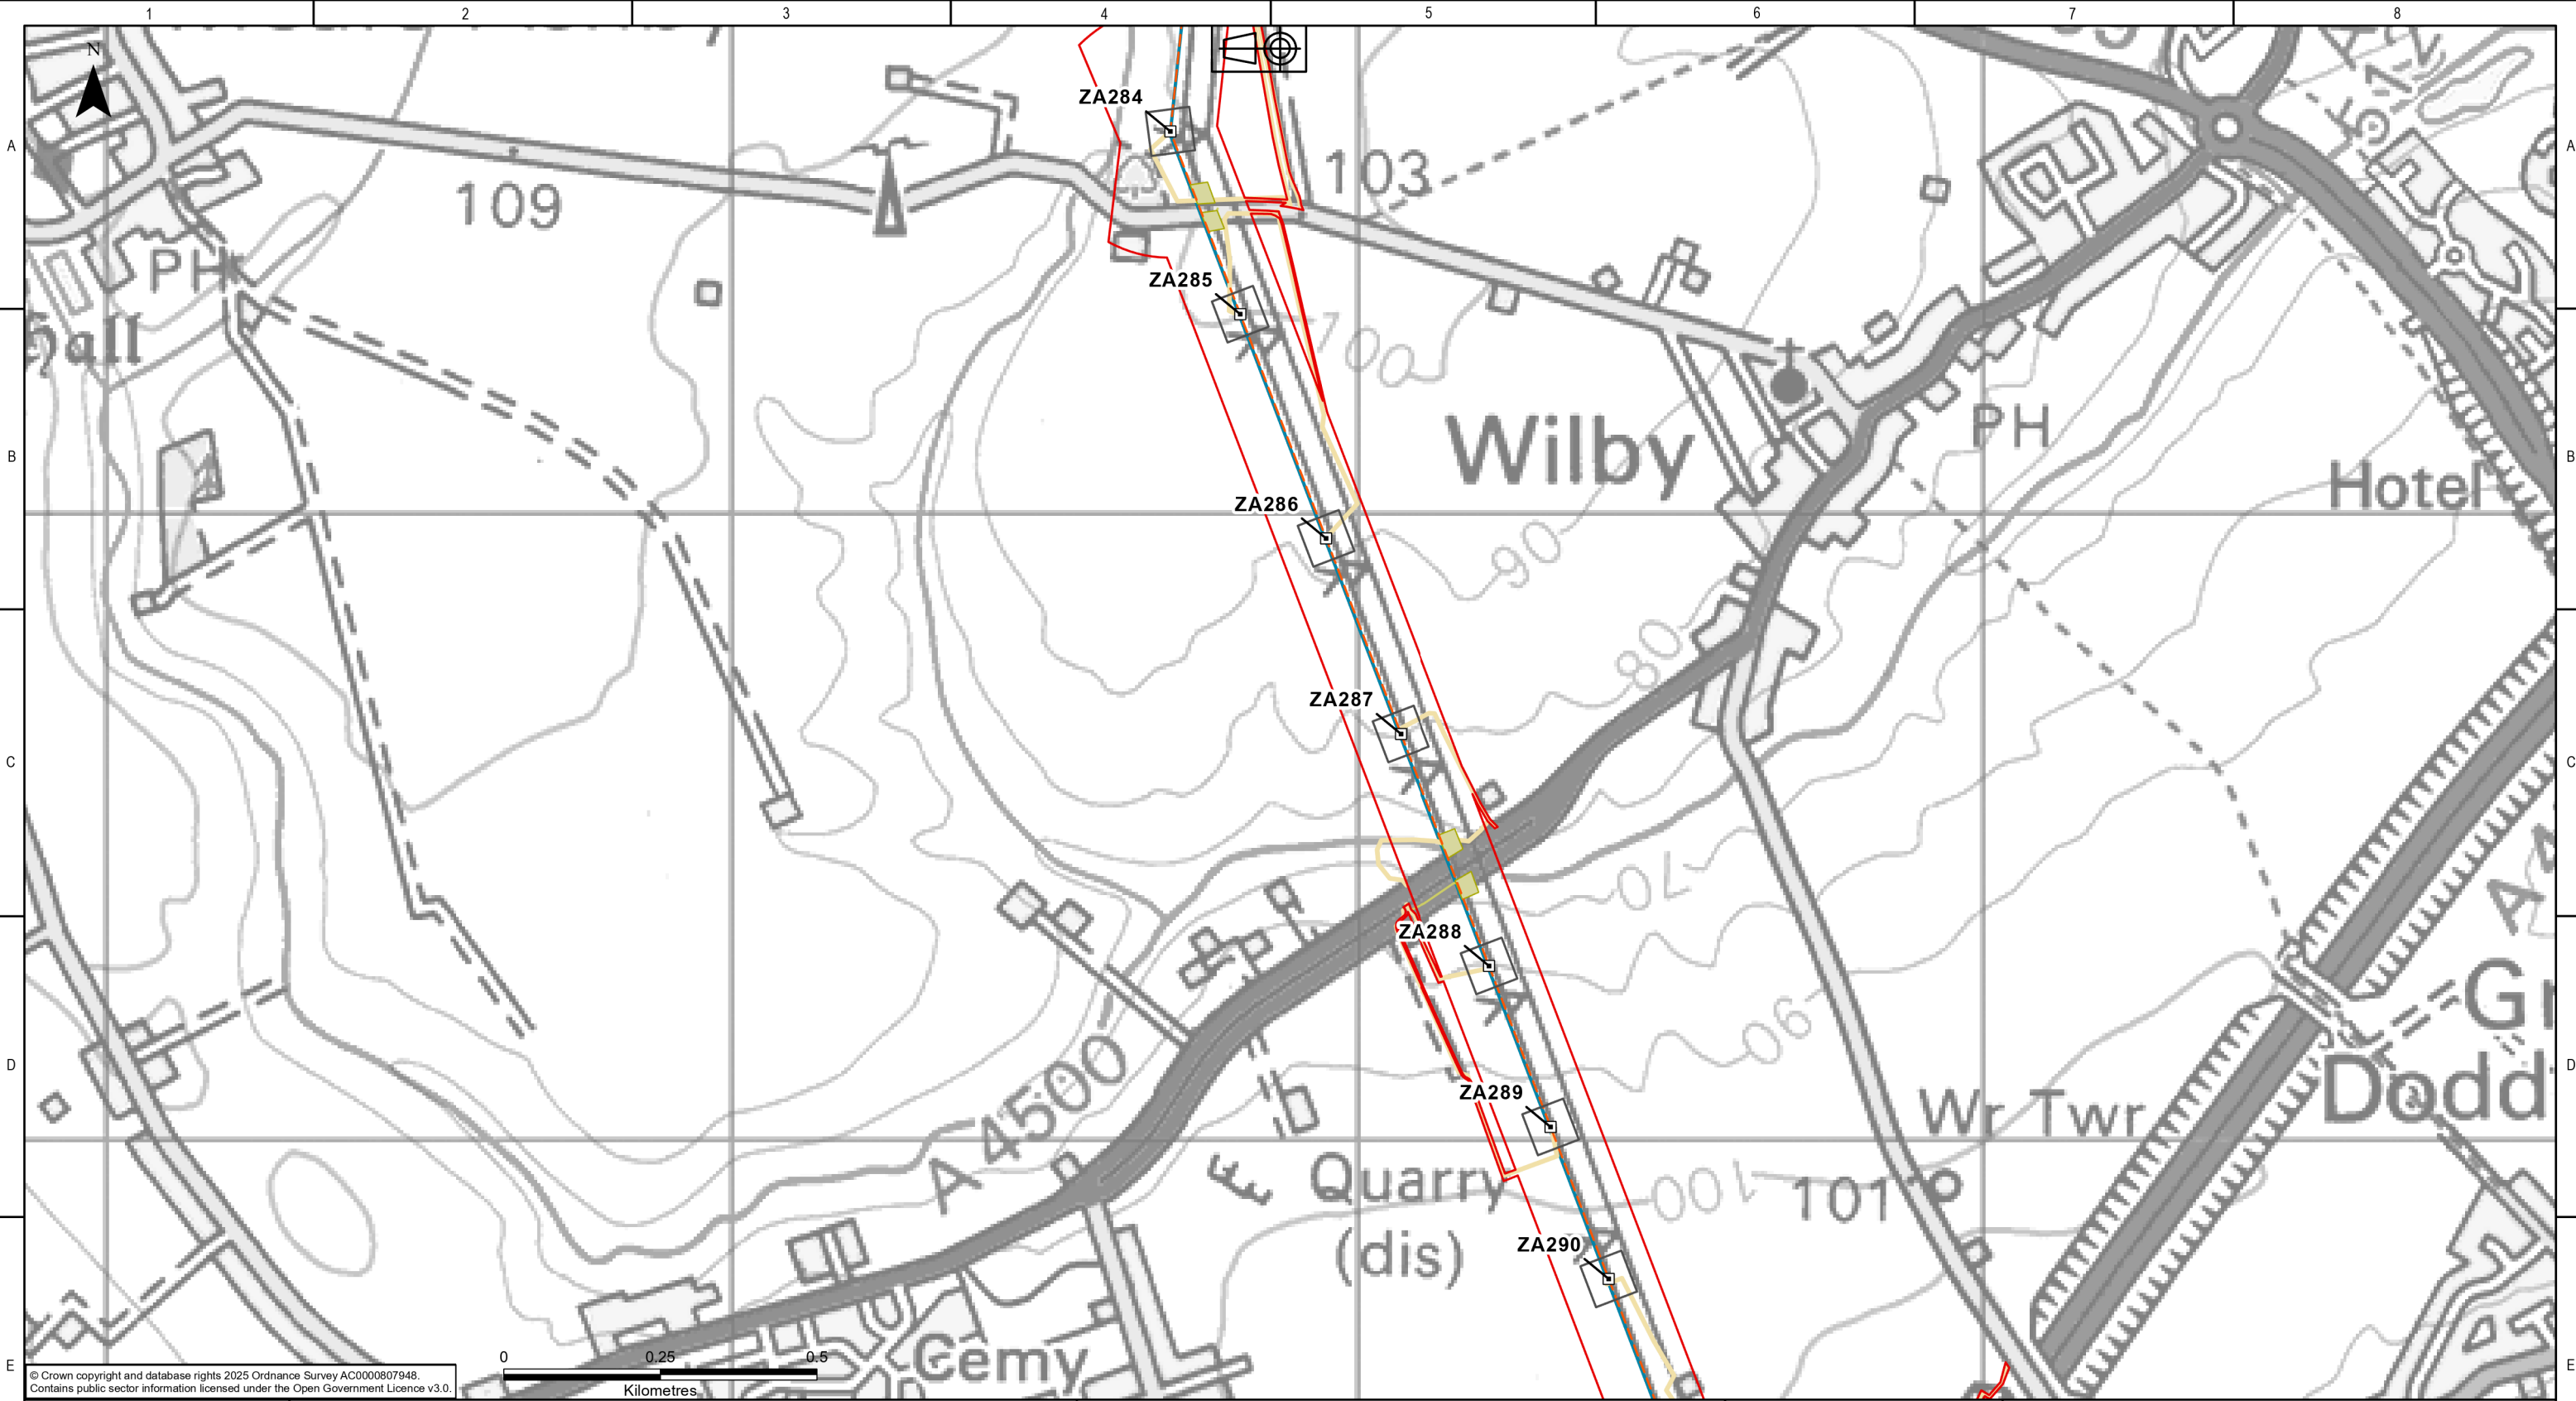

KEY PLAN

Legend

- Draft Order Limits
- Proposed Overhead Line Alignment
- Existing Towers for Reconductoring
- Indicative Tower Working Area
- Indicative Scaffold Locations and Access (Area)
- Maintenance Access Routes

Reconductoring Area

- Reconductoring Route
- Indicative Scaffold Locations and Access - Lines

NATIONAL GRID INVESTMENT NUMBER: 100268

COPYRIGHT: NOT TO BE REPRODUCED WITHOUT THE WRITTEN PERMISSION OF NATIONAL GRID ELECTRICITY TRANSMISSION Plc.

P01	21/08/2026	First issue	DM	MRK	MRK	CS	
Rev.	Date	Comment	Drw by	Check	Rev by	Appr.	

National Grid plc, Warwick Technology Park,
Gallows Hill, Warwick, CV34 6DA

Drawn
D.MOSNEANU

Checked
M.R.KEEN

Site
Weston Marsh to East Leicestershire

Title
Draft Environmental Statement:
Figure 4.1
Proposed Project Design

Purpose of issue For Information	Status S2			
Contractor Drawing No. WMEL-AAJ-ZZZZ-ZZZZZZ-DRW-ES-000014	Revision P01			
Customer Drawing No. N/A	Sheet 46 of 48 Issue A			
Reviewed M.R.KEEN	Approved C.STOCKS	Date 21/08/2026	Scale 1:10,000	Size A3



© Crown copyright and database rights 2025 Ordnance Survey AC0000807948.
Contains public sector information licensed under the Open Government Licence v3.0.

KEY PLAN

Legend

- Draft Order Limits
- Proposed Overhead Line Alignment
- Existing Towers for Reconductoring
- Indicative Tower Working Area
- Indicative Scaffold Locations and Access (Area)
- Maintenance Access Routes

Reconductoring Area

- Reconductoring Route
- Indicative Scaffold Locations and Access - Lines

NATIONAL GRID INVESTMENT NUMBER: 100268

COPYRIGHT: NOT TO BE REPRODUCED WITHOUT THE WRITTEN PERMISSION OF NATIONAL GRID ELECTRICITY TRANSMISSION Plc.

P01	21/08/2026	First issue	DM	MRK	MRK	CS	
Rev.	Date	Comment	Drw by	Check	Rev by	Appr.	

National Grid plc, Warwick Technology Park,
Gallows Hill, Warwick, CV34 6DA

Drawn

D.MOSNEANU

Checked

M.R.KEEN

Site

Weston Marsh to East Leicestershire

Title

Draft Environmental Statement:
Figure 4.1
Proposed Project Design

Purpose of issue

For Information

Status

S2

Contractor Drawing No.

WMEL-AAJ-ZZZZ-ZZZZZZ-DRW-ES-000014

Revision

P01

Customer Drawing No.

N/A

Sheet 47 of 48

Issue

A

Reviewed

M.R.KEEN

Approved

C.STOCKS

Date


21/08/2026

Scale

1:10,000

Size

A3

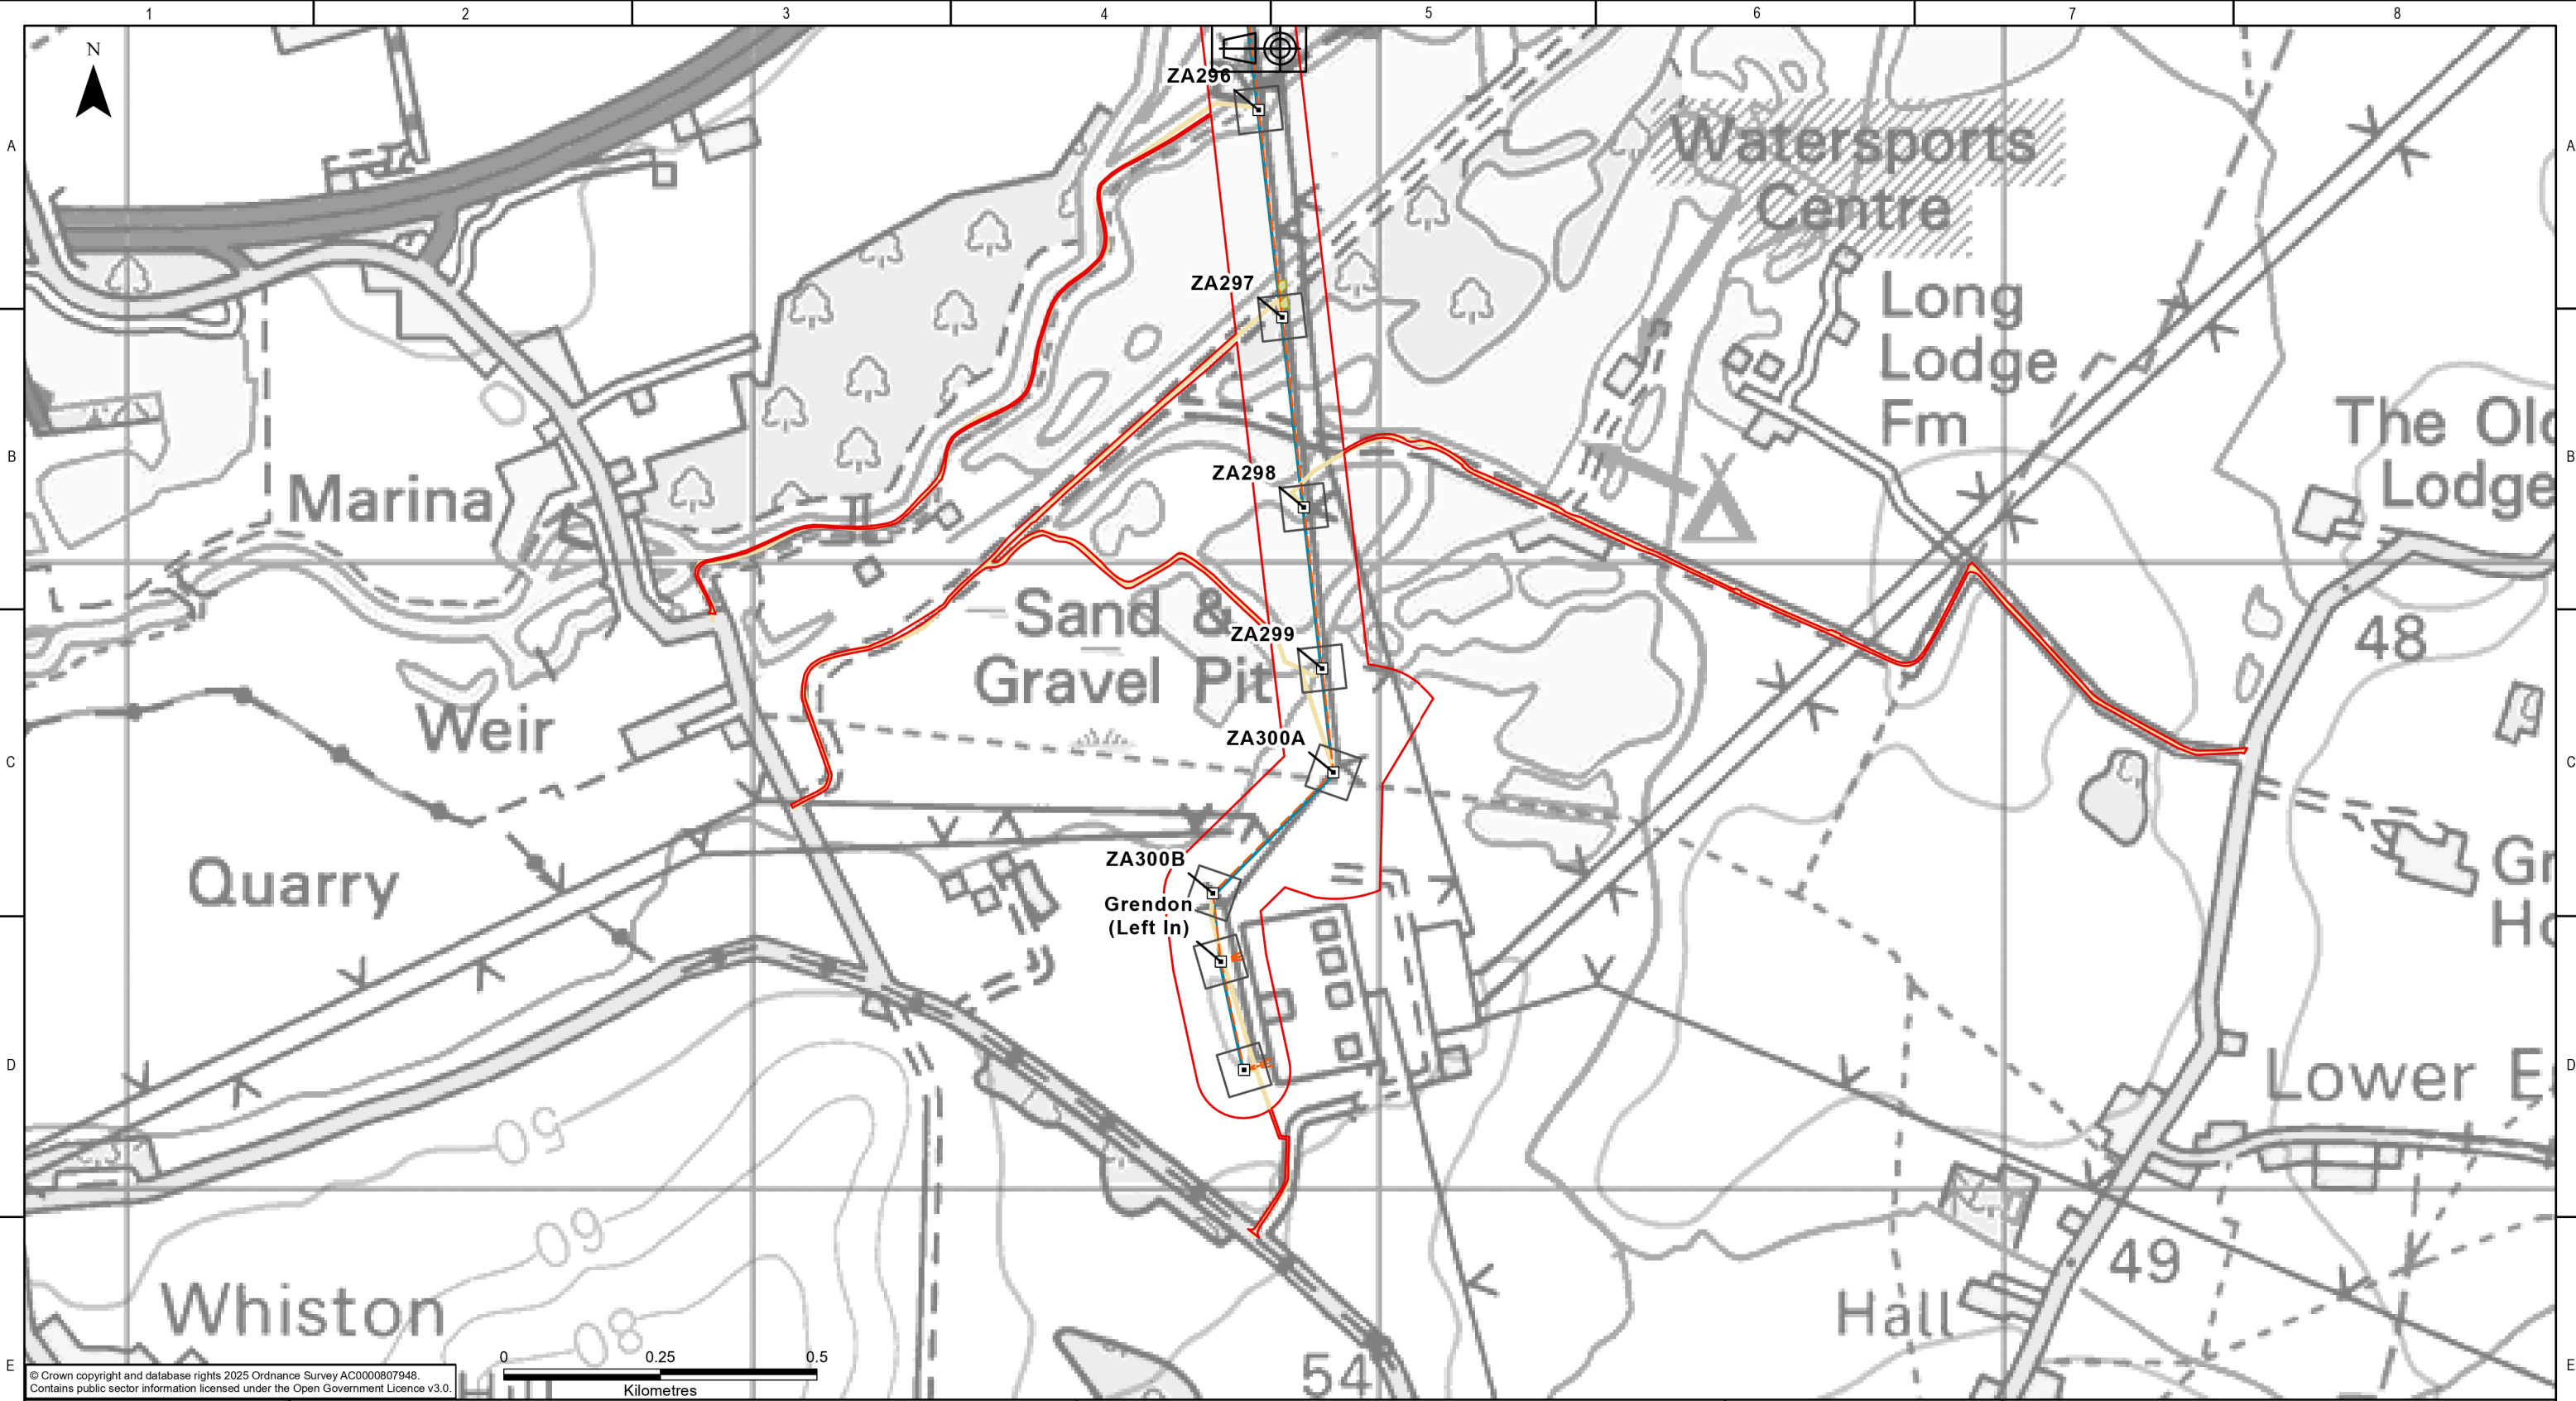

KEY PLAN

Legend

- Draft Order Limits
- Proposed Overhead Line Alignment
- Existing Towers for Reconductoring
- Indicative Tower Working Area
- Indicative Scaffold Locations and Access (Area)
- Maintenance Access Routes

Reconductoring Area

- Reconductoring Route
- Indicative Scaffold Locations and Access - Lines

NATIONAL GRID INVESTMENT NUMBER: 100268

COPYRIGHT: NOT TO BE REPRODUCED WITHOUT THE WRITTEN PERMISSION OF NATIONAL GRID ELECTRICITY TRANSMISSION Plc.

P01	21/08/2026	First issue	DM	MRK	MRK	CS	
Rev.	Date	Comment	Drw by	Check	Rev by	Appr.	

National Grid plc, Warwick Technology Park, Gallows Hill, Warwick, CV34 6DA

Drawn
D.MOSNEANU

Checked
M.R.KEEN

Site
Weston Marsh to East Leicestershire

Title
Draft Environmental Statement:
Figure 4.1
Proposed Project Design

Purpose of issue For Information	Status S2			
Contractor Drawing No. WMEL-AAJ-ZZZZ-ZZZZZZ-DRW-ES-000014	Revision P01			
Customer Drawing No. N/A	Sheet 48 of 48 Issue A			
Reviewed M.R.KEEN	Approved C.STOCKS	Date 21/08/2026	Scale 1:10,000	Size A3

National Grid plc
National Grid House,
Warwick Technology Park,
Gallows Hill, Warwick.
CV34 6DA United Kingdom

Registered in England and Wales
No. 4031152
nationalgrid.com