


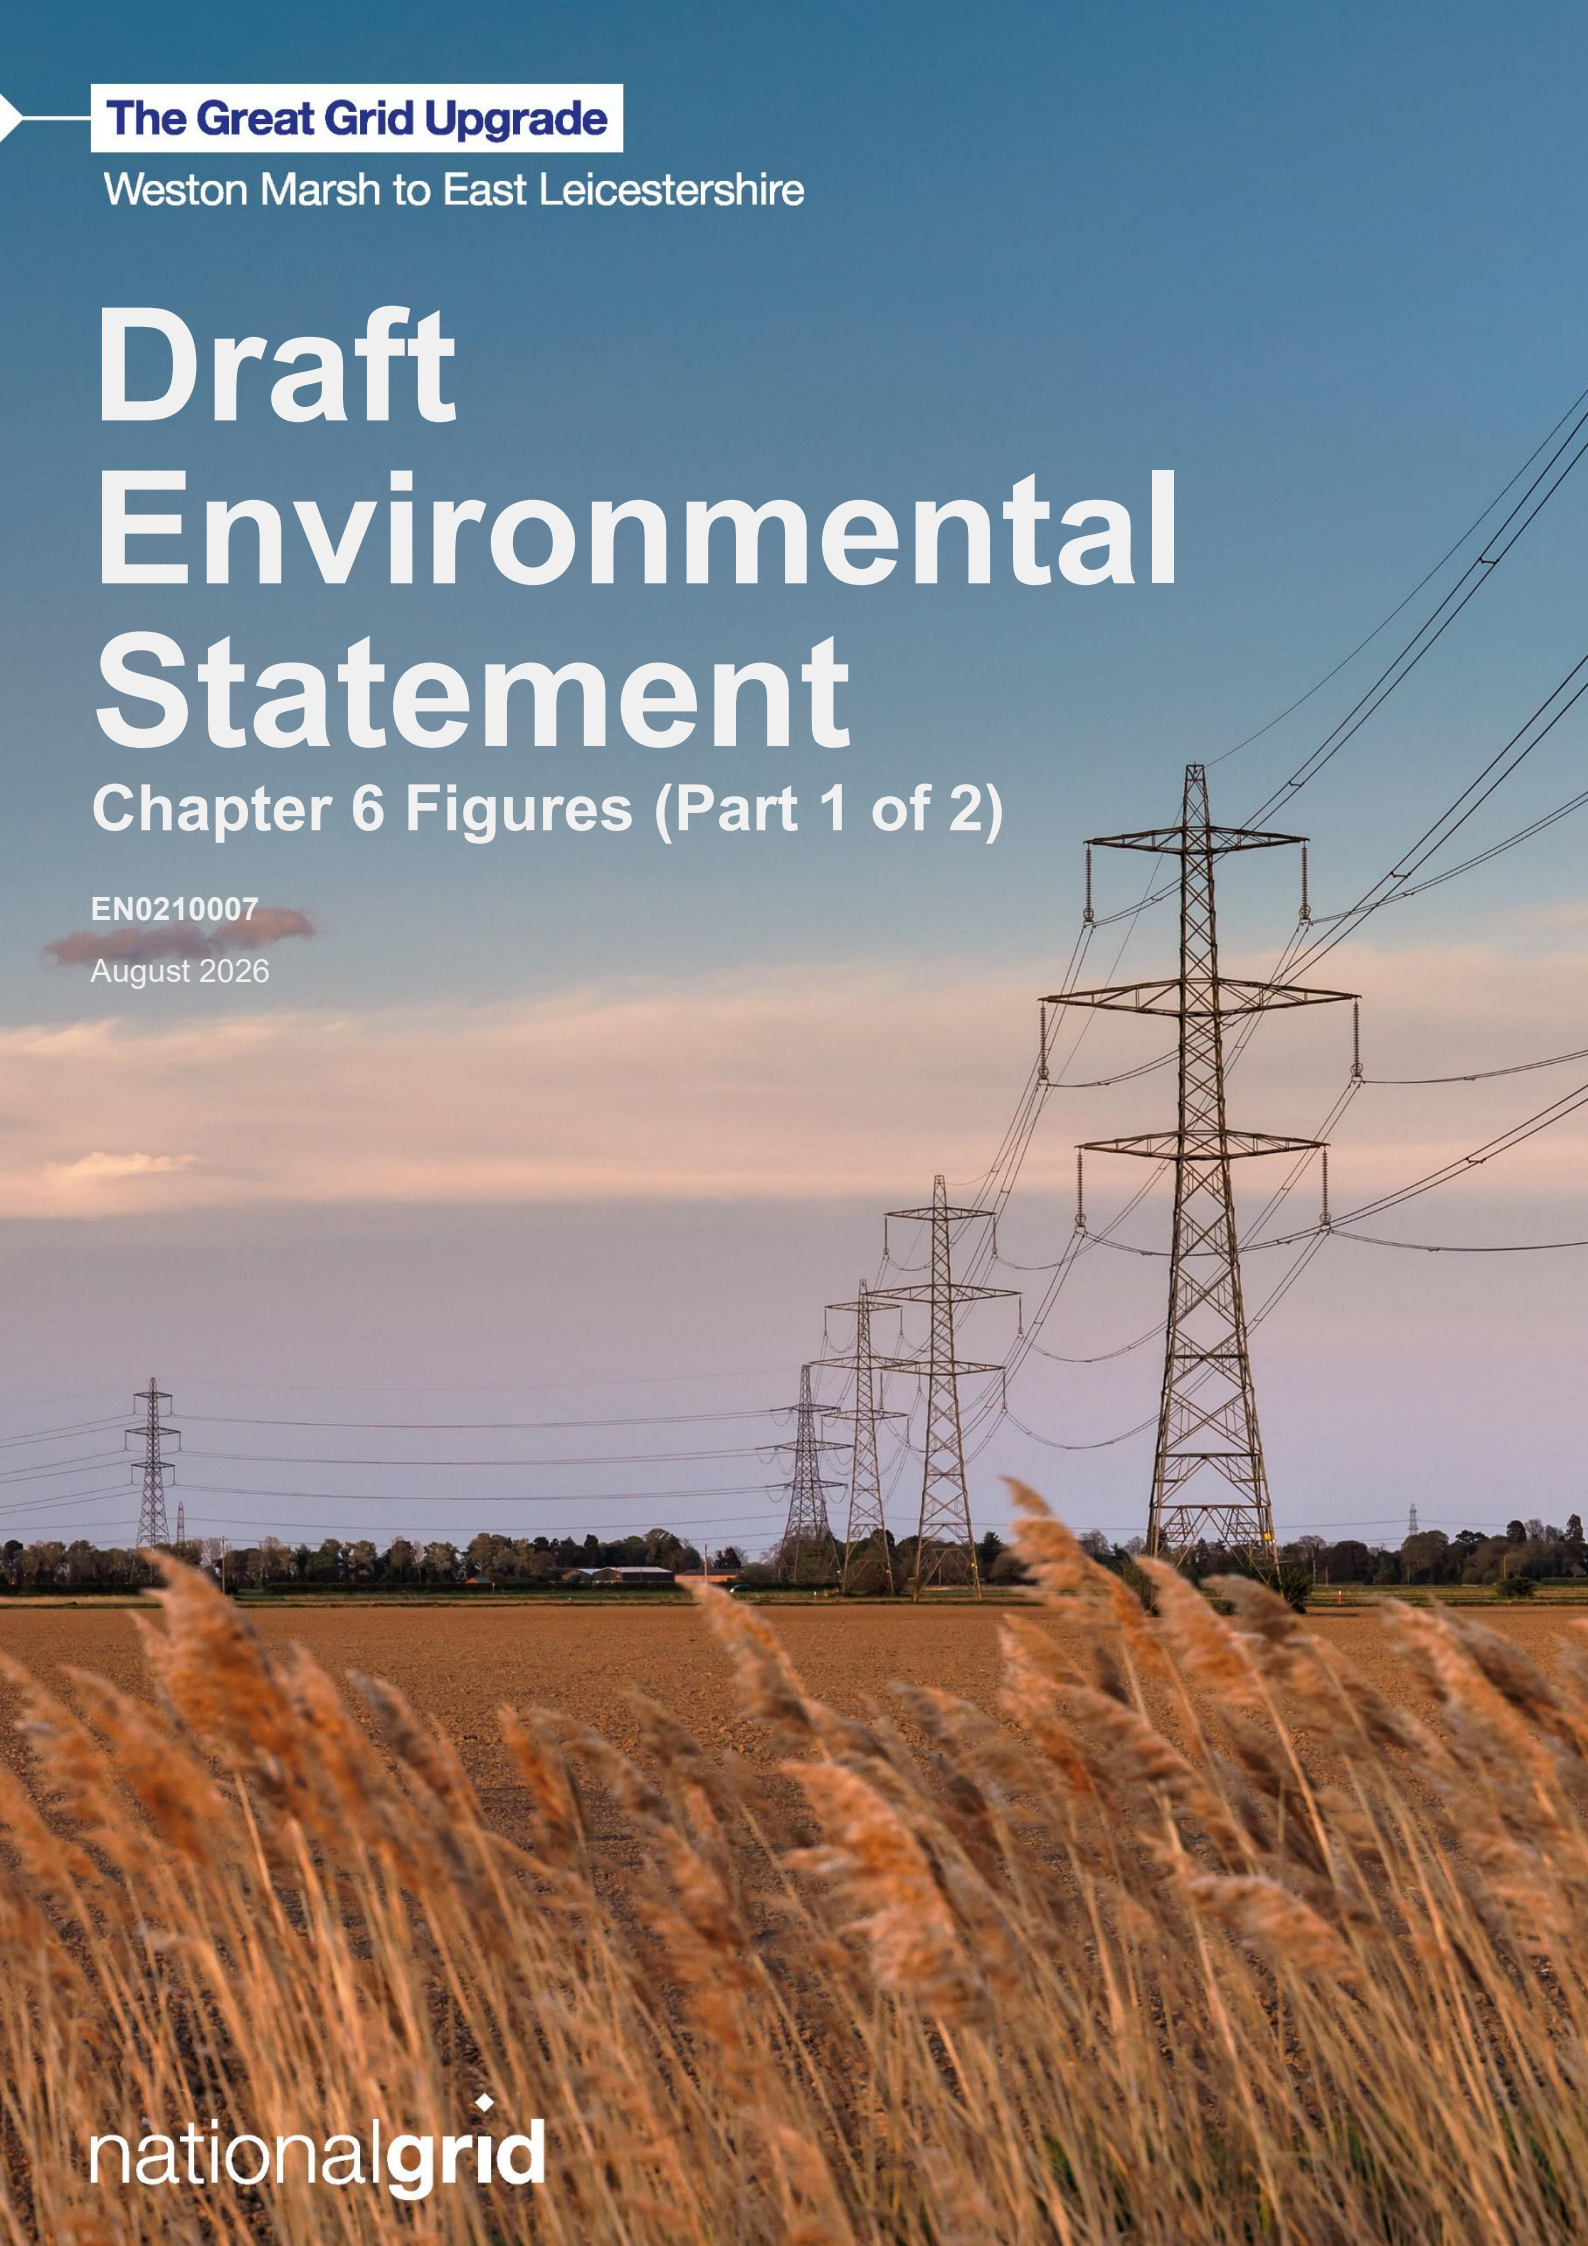

The Great Grid Upgrade

Weston Marsh to East Leicestershire

Draft Environmental Statement


Chapter 6 Figures (Part 1 of 2)

EN0210007


August 2026

nationalgrid

Figure number	Figure title
Figure 6.1	Topography and Landscape Study Area
Figure 6.2	Landscape Designations and Context
Figure 6.3	National Landscape Character
Figure 6.4	Regional Landscape Character
Figure 6.5	Local Landscape Character

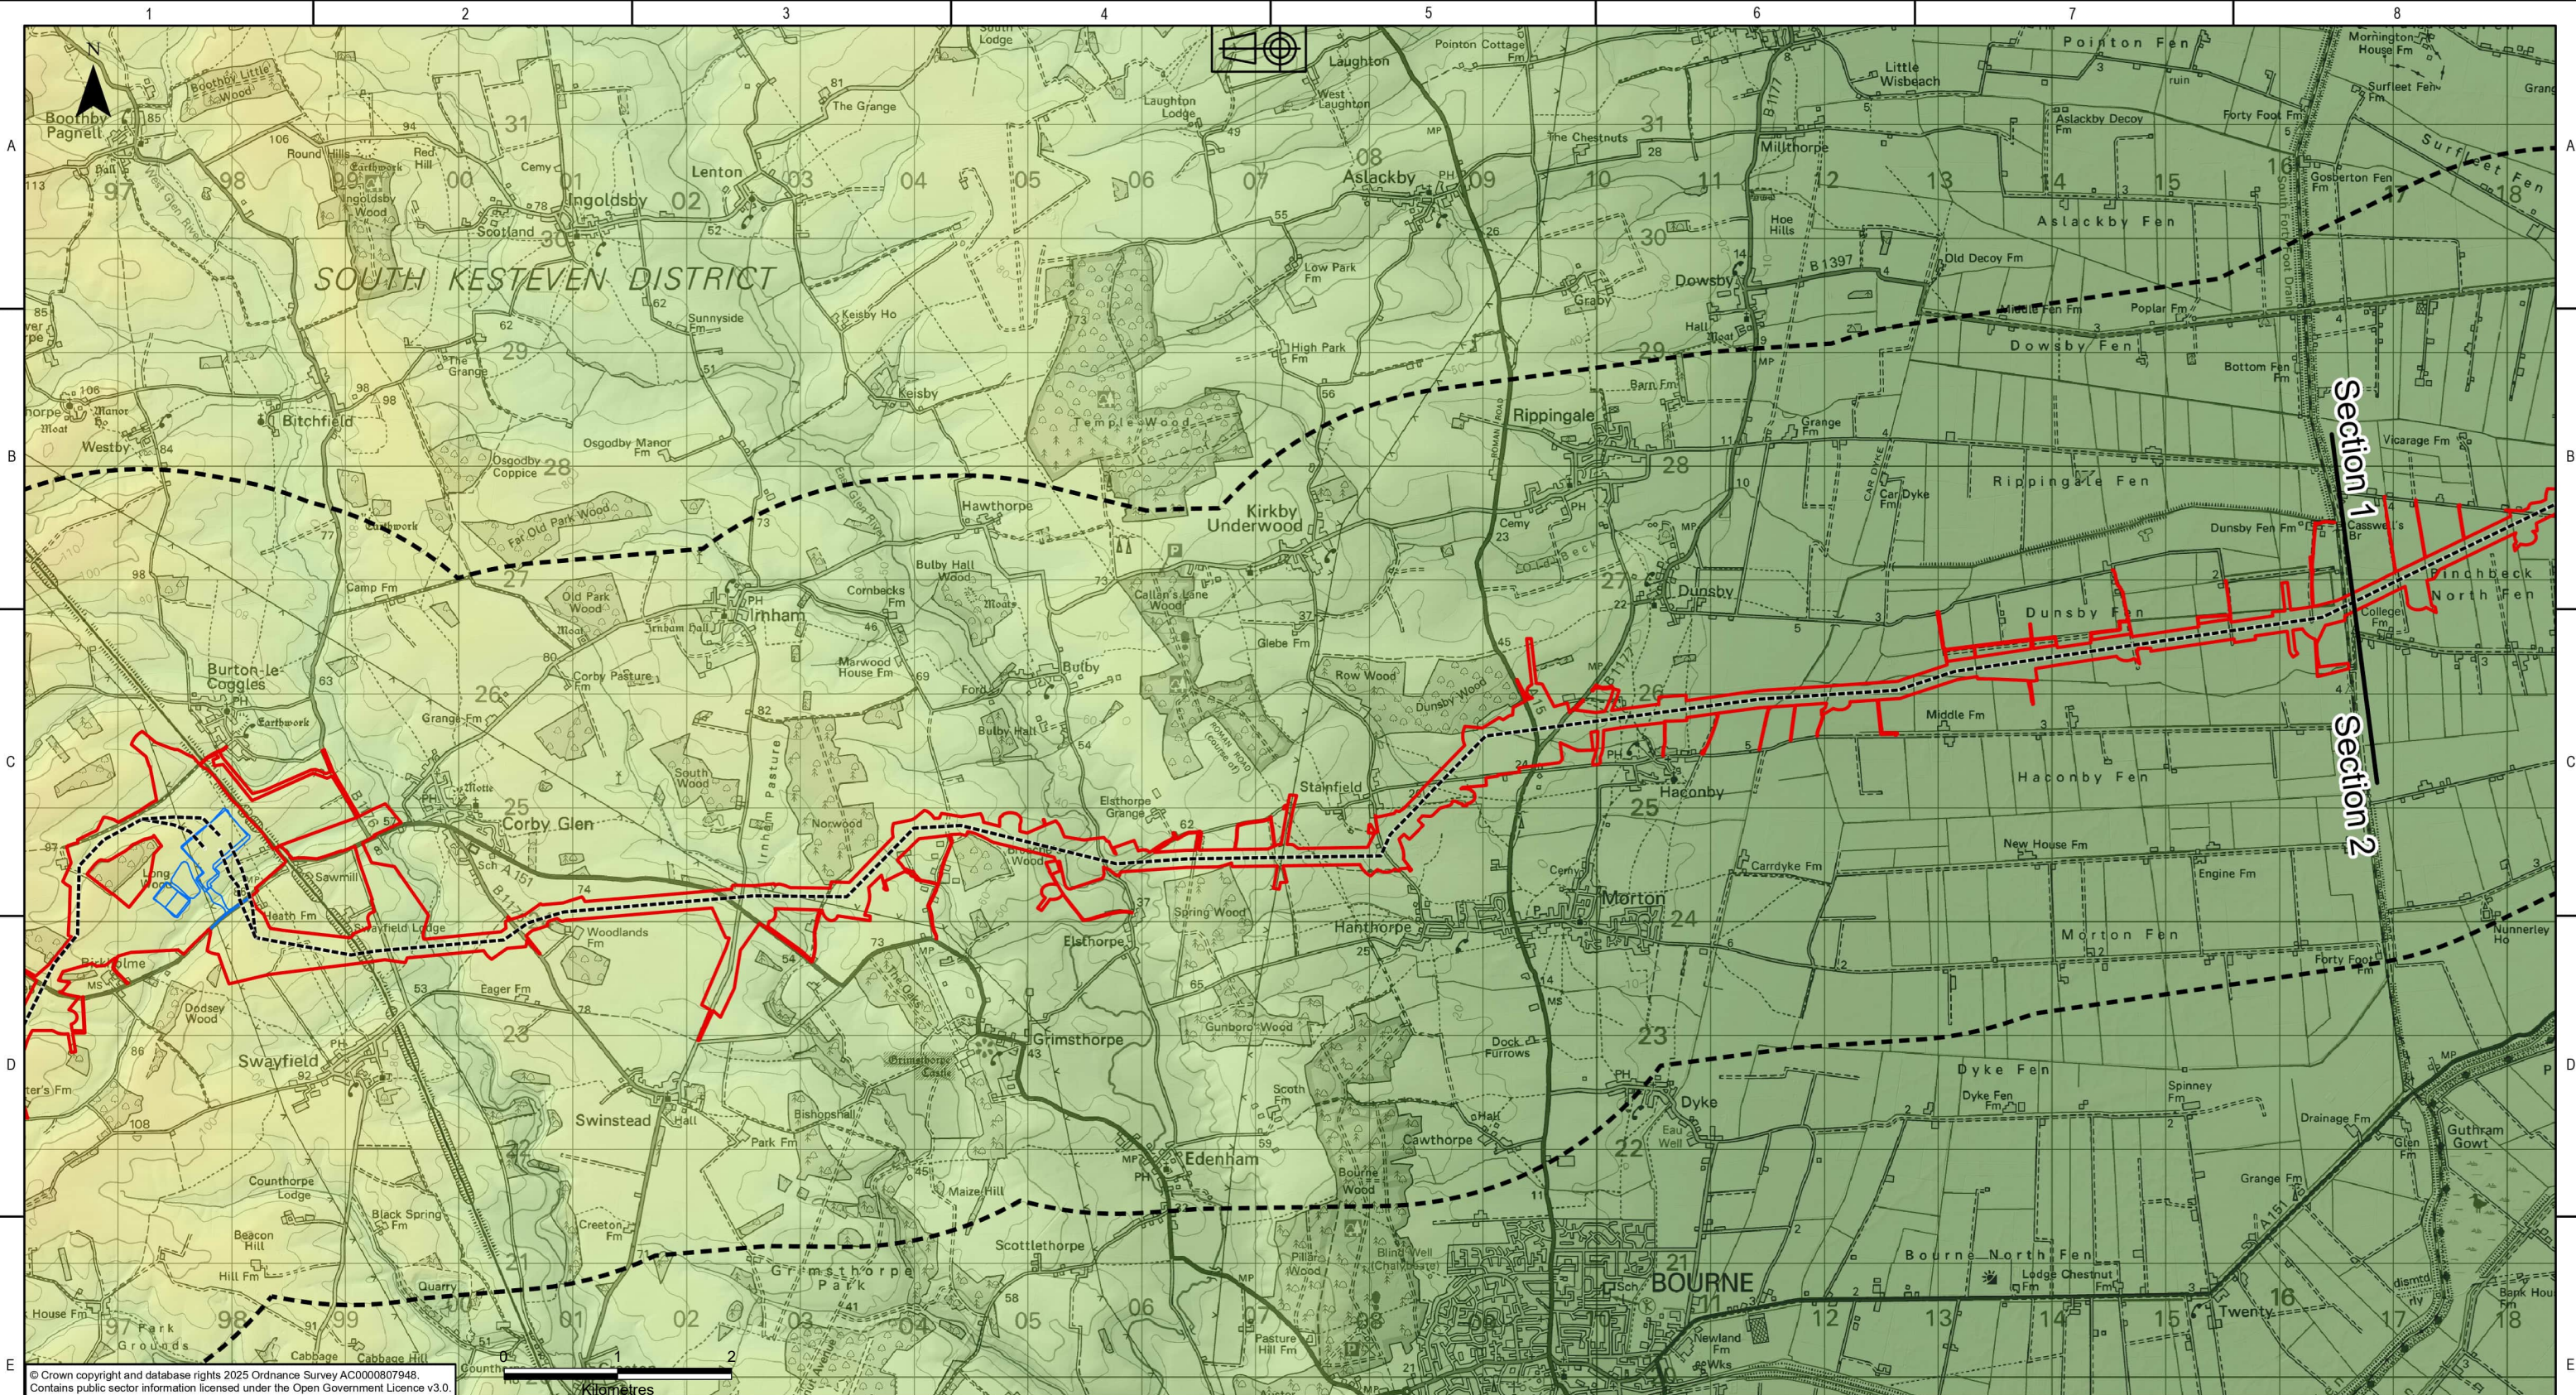

© Crown copyright and database rights 2025 Ordnance Survey AC000807948.
Contains public sector information licensed under the Open Government Licence v3.0.

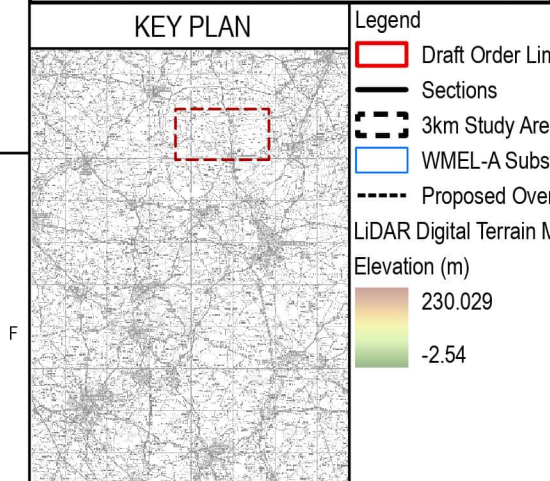

- Legend**
- Draft Order Limits (Overhead Line and Substations)
 - Sections
 - 3km Study Area
 - WMEL-A Substation
 - Proposed Overhead Line Alignment
 - LiDAR Digital Terrain Model 1m
 - Elevation (m)
— 230.029
— -2.54

NATIONAL GRID INVESTMENT NUMBER: 100268

COPYRIGHT: NOT TO BE REPRODUCED WITHOUT THE WRITTEN PERMISSION OF NATIONAL GRID ELECTRICITY TRANSMISSION Plc.

P01	31/07/2026	First issue		AM	JD	MRK	CS
Rev.	Date	Comment		Drw by	Check	Rev by	Appr.

nationalgrid

National Grid plc, Warwick Technology Park,
Gallows Hill, Warwick, CV34 6DA

Drawn
A.MORGAN

Checked
J.DEVENNY

Site
Weston Marsh to East Leicestershire

Title
Draft Environmental Statement:
Figure 6.1
Topography and Landscape Study Area

Purpose of issue
For Information

Status
S2

Contractor Drawing No.
WMEL-AAJ-ZZZZ-ZZZZZZ-DRW-ES-000015

Revision
P01

Customer Drawing No.
N/A

Issue
A


Reviewed
M.REVILL-KEEN

Approved
C.STOCKS


Date
31/07/2026

Scale
1:55,000

Size
A3

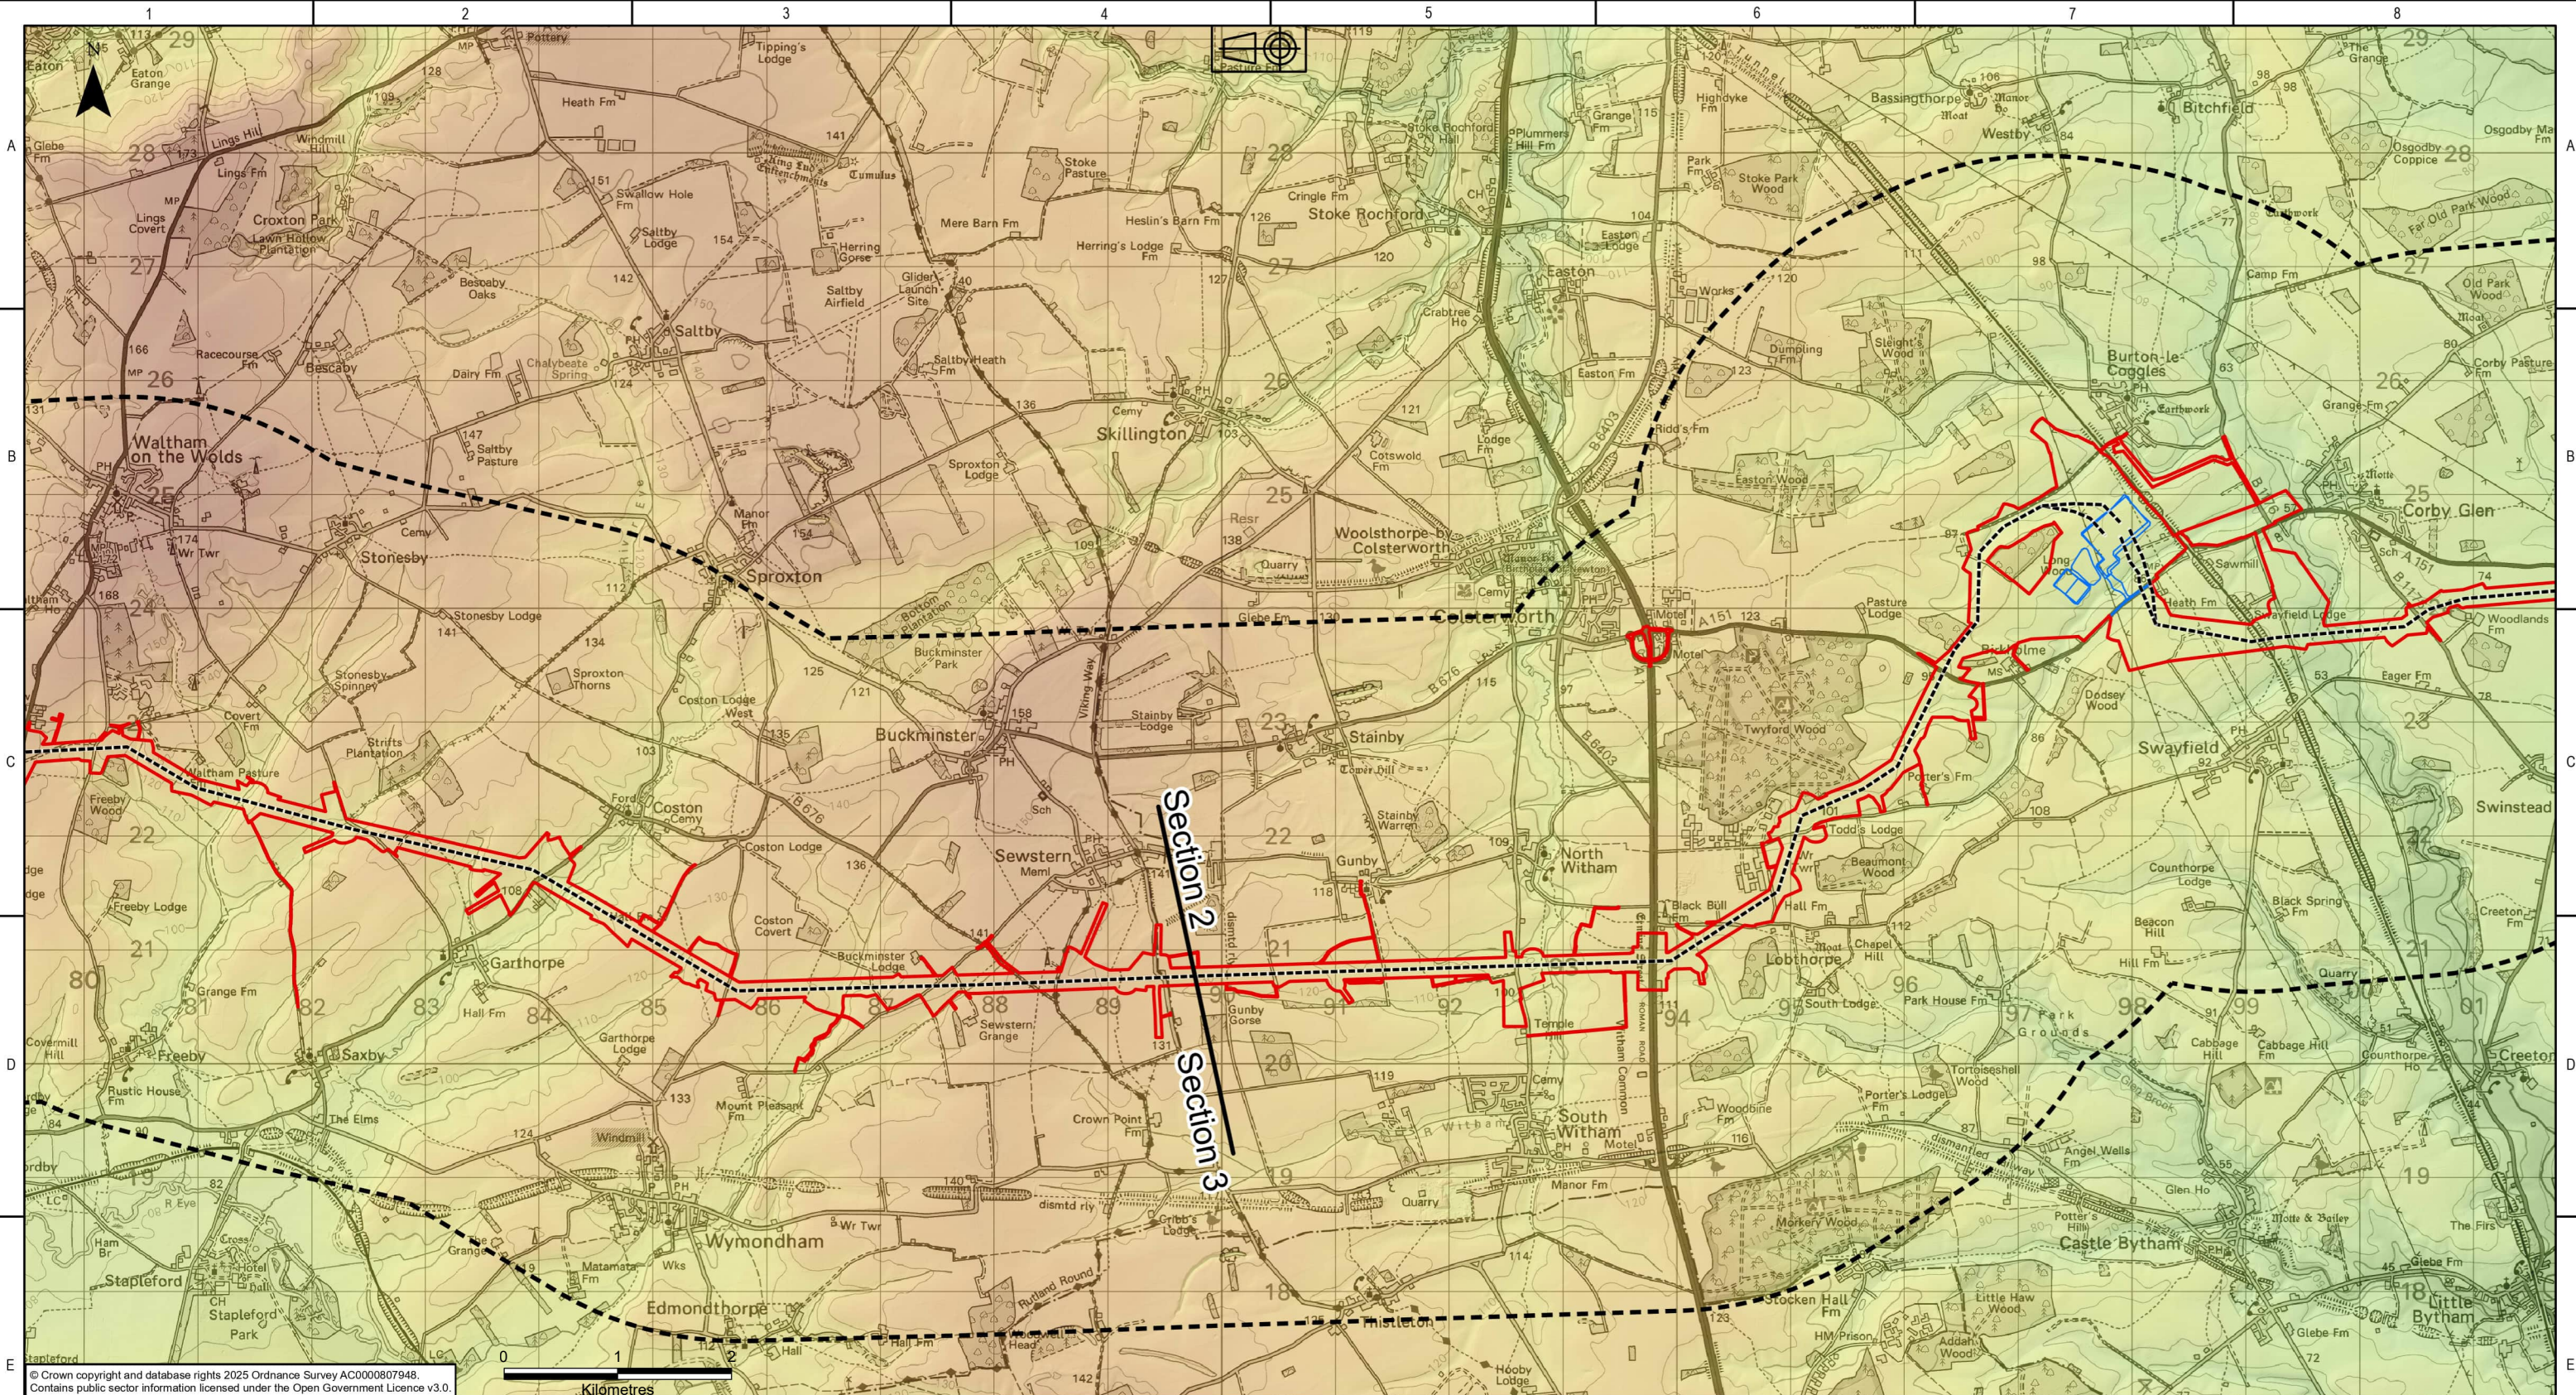

© Crown copyright and database rights 2025 Ordnance Survey AC0000807948.
Contains public sector information licensed under the Open Government Licence v3.0.

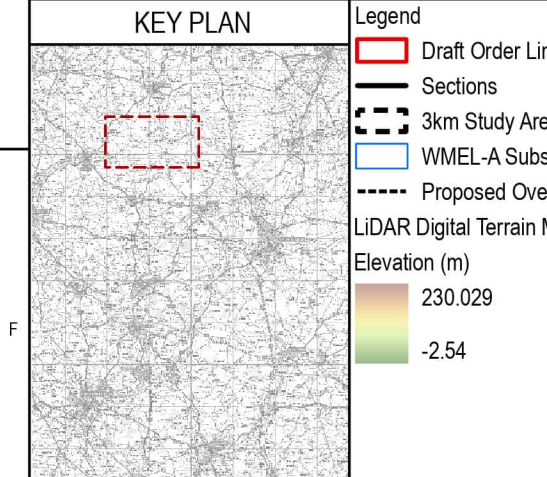

Legend	
—	Draft Order Limits (Overhead Line and Substations)
—	Sections
---	3km Study Area
—	WMEL-A Substation
---	Proposed Overhead Line Alignment
LiDAR Digital Terrain Model 1m	
Elevation (m)	
—	230.029
—	-2.54

NATIONAL GRID INVESTMENT NUMBER: 100268							
COPYRIGHT: NOT TO BE REPRODUCED WITHOUT THE WRITTEN PERMISSION OF NATIONAL GRID ELECTRICITY TRANSMISSION Plc.							
P01	31/07/2026	First issue		AM	JD	MRK	CS
Rev.	Date	Comment		Drw by	Check	Rev by	Appr.




National Grid plc, Warwick Technology Park,
Gallows Hill, Warwick, CV34 6DA


Drawn
A.MORGAN

Checked
J.DEVENNY

Site Weston Marsh to East Leicestershire			
Title Draft Environmental Statement: Figure 6.1 Topography and Landscape Study Area			
Purpose of issue For Information		Status S2	
Contractor Drawing No. WMEL-AAJ-ZZZZ-ZZZZZZ-DRW-ES-000015		Revision P01	
Customer Drawing No. N/A		Issue A	
Reviewed M.REVILL-KEEN	Approved C.STOCKS	Date 31/07/2026	Scale 1:55,000
Sheet 3 of 4		Size A3	

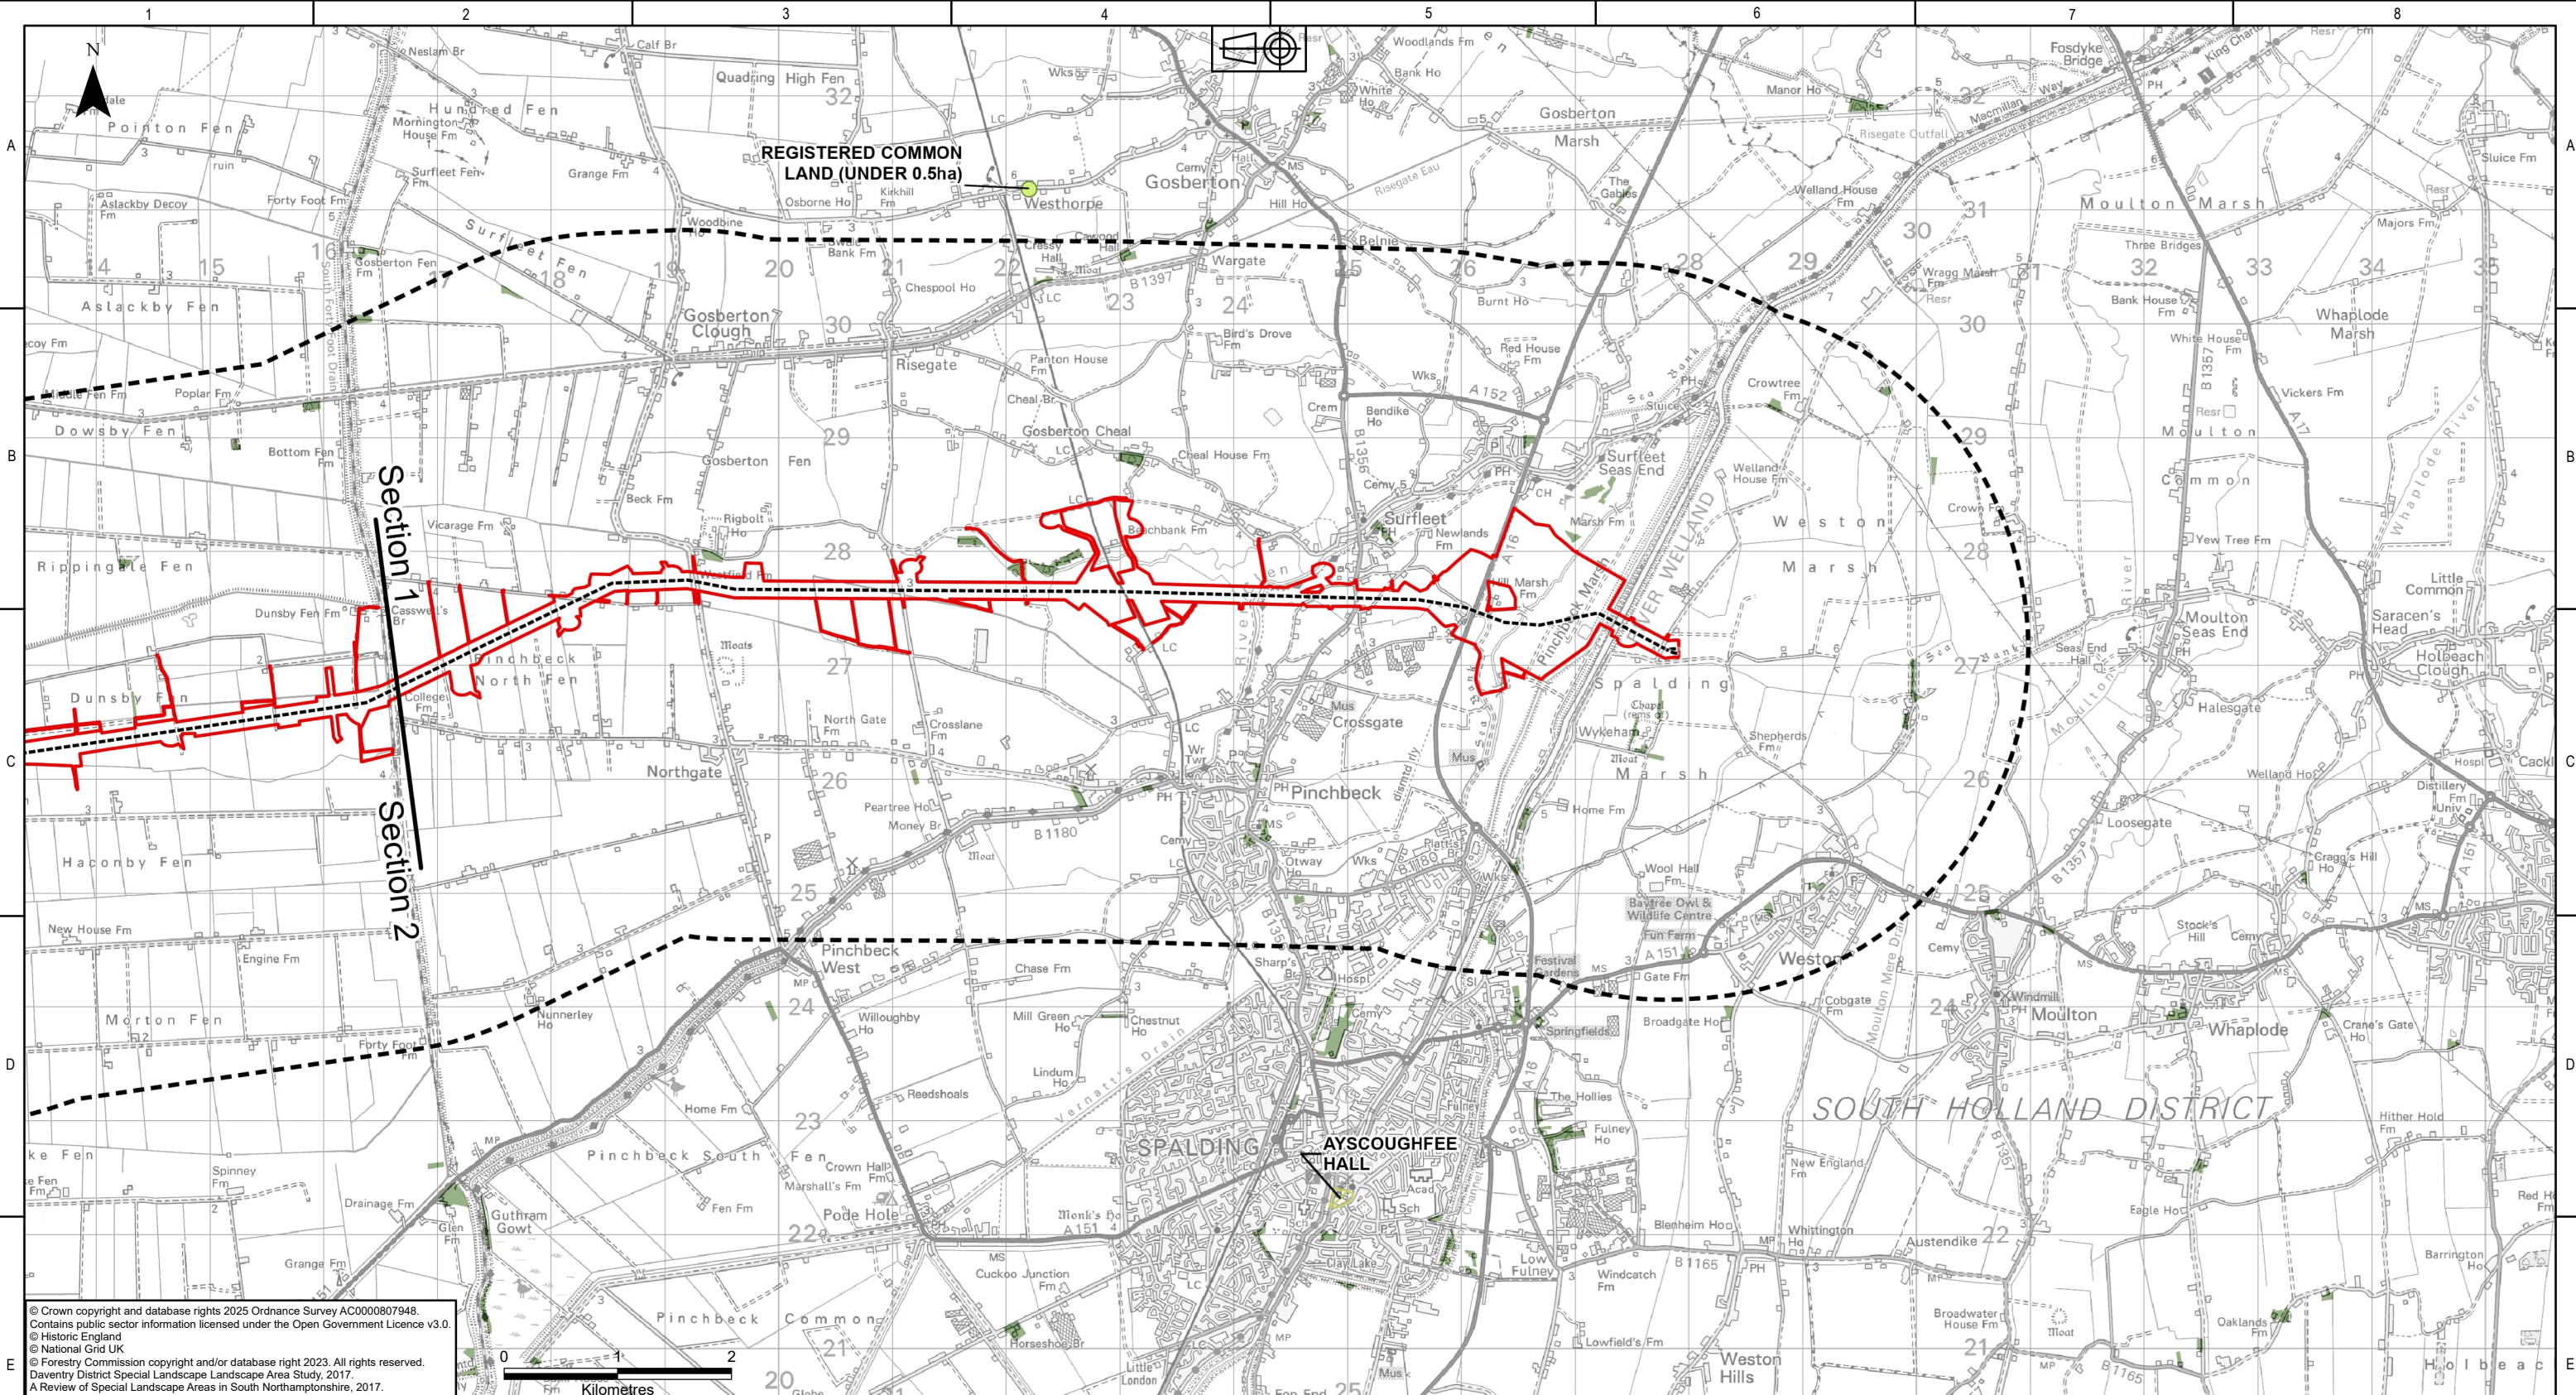

© Crown copyright and database rights 2025 Ordnance Survey AC0000807948.
Contains public sector information licensed under the Open Government Licence v3.0.
© Historic England
© National Grid UK
© Forestry Commission copyright and/or database right 2023. All rights reserved.
Daventry District Special Landscape Area Study, 2017.
A Review of Special Landscape Areas in South Northamptonshire, 2017.

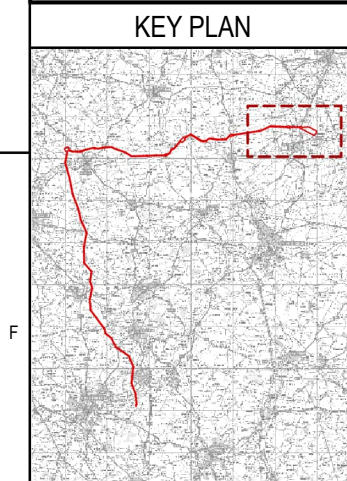


KEY PLAN		Legend	
			Draft Order Limits (Overhead Line and Substations)
			Sections
			3km Study Area
			Proposed Overhead Line Alignment
			National Forest Inventory - Woodland
			Registered Parks and Gardens
			Registered Common Land


NATIONAL GRID INVESTMENT NUMBER: 100268									
COPYRIGHT: NOT TO BE REPRODUCED WITHOUT THE WRITTEN PERMISSION OF NATIONAL GRID ELECTRICITY TRANSMISSION Plc.									
P01	31/07/2026	First issue							
Rev.	Date	Comment	Drw by	Check	Rev by	Appr.			

National Grid plc, Warwick Technology Park,
Gallows Hill, Warwick, CV34 6DA

Site				
Weston Marsh to East Leicestershire				
Title				
Draft Environmental Statement: Figure 6.2 Landscape Designations and Context				
Purpose of issue For Information				Status S2
Contractor Drawing No. WMEL-AAJ-ZZZZ-ZZZZZZ-DRW-ES-000016				Revision P01
Customer Drawing No. N/A				Issue A
Reviewed M.REVILL-KEEN	Approved C.STOCKS	Date 31/07/2026	Scale 1:55,000	Size A3

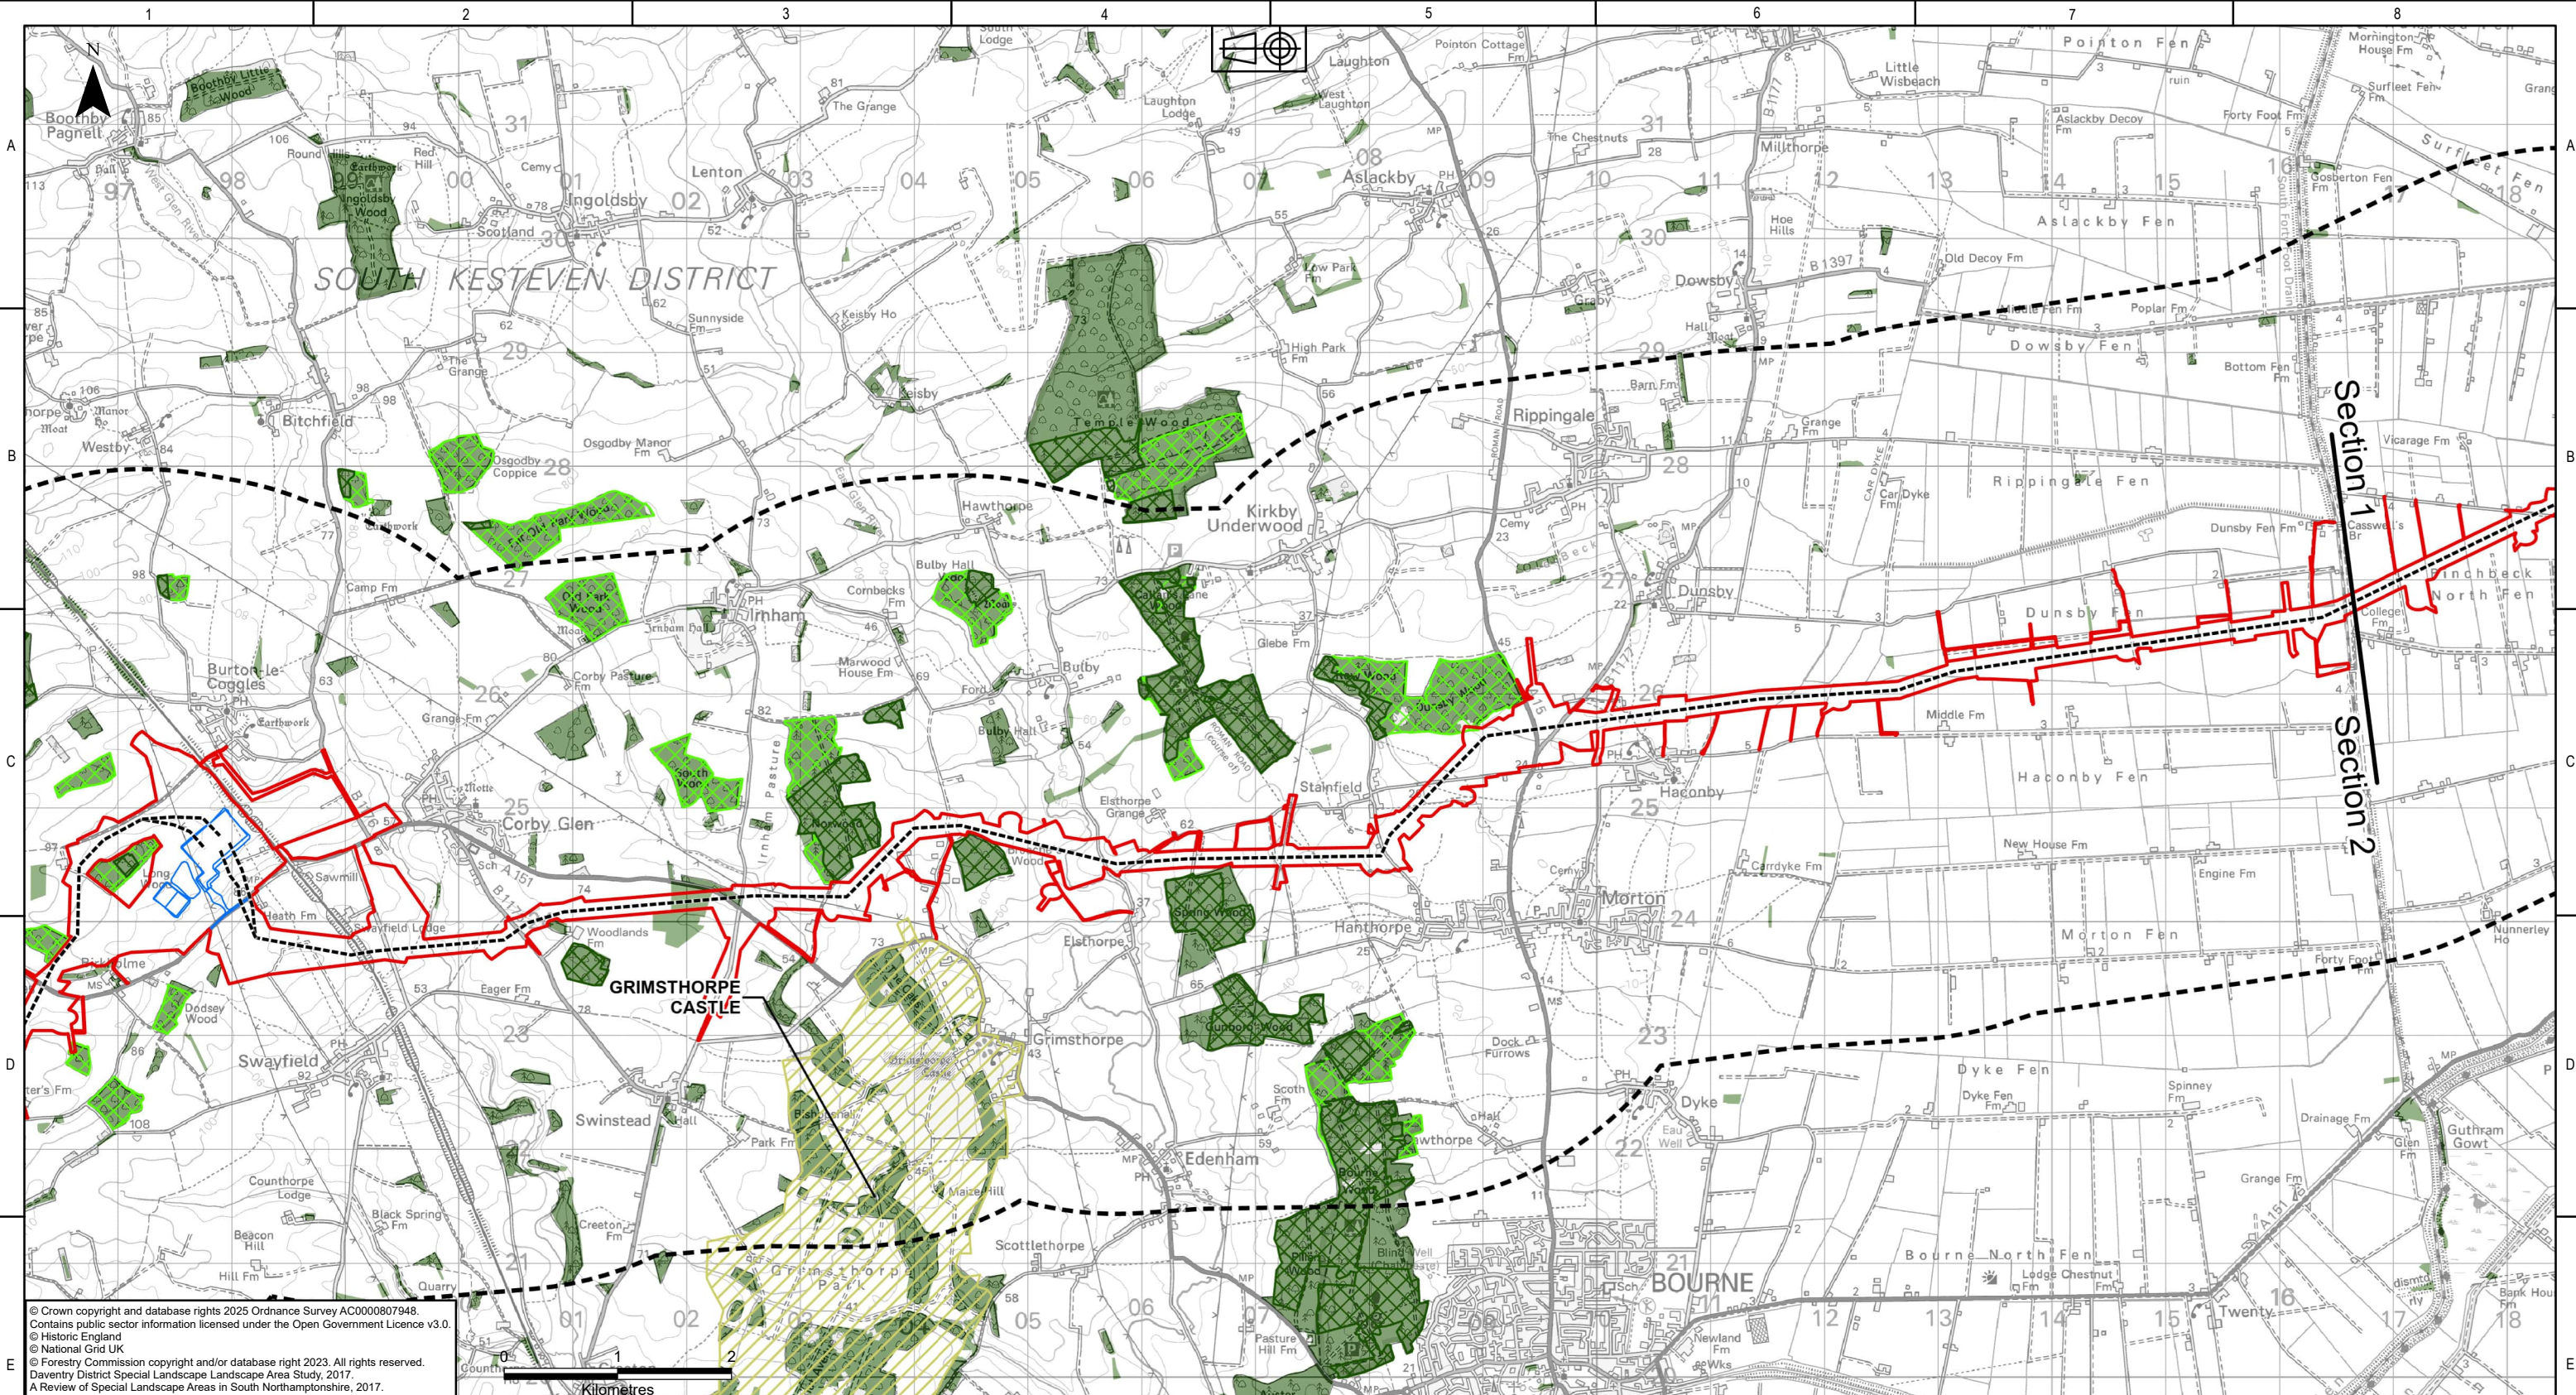

© Crown copyright and database rights 2025 Ordnance Survey AC0000807948.
Contains public sector information licensed under the Open Government Licence v3.0.
© Historic England
© National Grid UK
© Forestry Commission copyright and/or database right 2023. All rights reserved.
Daventry District Special Landscape Area Study, 2017.
A Review of Special Landscape Areas in South Northamptonshire, 2017.

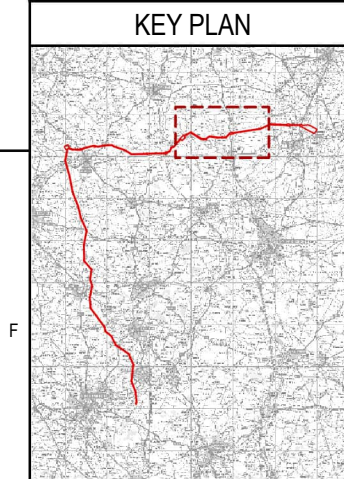


Legend	
	Draft Order Limits (Overhead Line and Substations)
	Sections
	3km Study Area
	WMEL-A Substation
	Proposed Overhead Line Alignment
	Ancient & Semi-Natural Woodland
	Ancient Replanted Woodland
	National Forest Inventory - Woodland
	Registered Parks and Gardens


NATIONAL GRID INVESTMENT NUMBER: 100268							
COPYRIGHT: NOT TO BE REPRODUCED WITHOUT THE WRITTEN PERMISSION OF NATIONAL GRID ELECTRICITY TRANSMISSION Plc.							
P01	31/07/2026	First issue		AM	JD	MRK	CS
Rev.	Date	Comment		Drw by	Check	Rev by	Appr.

National Grid plc, Warwick Technology Park,
Gallows Hill, Warwick, CV34 6DA

Site Weston Marsh to East Leicestershire			
Title Draft Environmental Statement: Figure 6.2 Landscape Designations and Context			
Purpose of issue For Information		Status S2	
Contractor Drawing No. WMEL-AAJ-ZZZZ-ZZZZZZ-DRW-ES-000016		Revision P01	
Customer Drawing No. N/A		Sheet 2 of 4	Issue A
Reviewed M.REVILL-KEEN	Approved C.STOCKS	Date 31/07/2026	Scale 1:55,000
Drawn A.MORGAN		Checked J.DEVENNY	Size A3

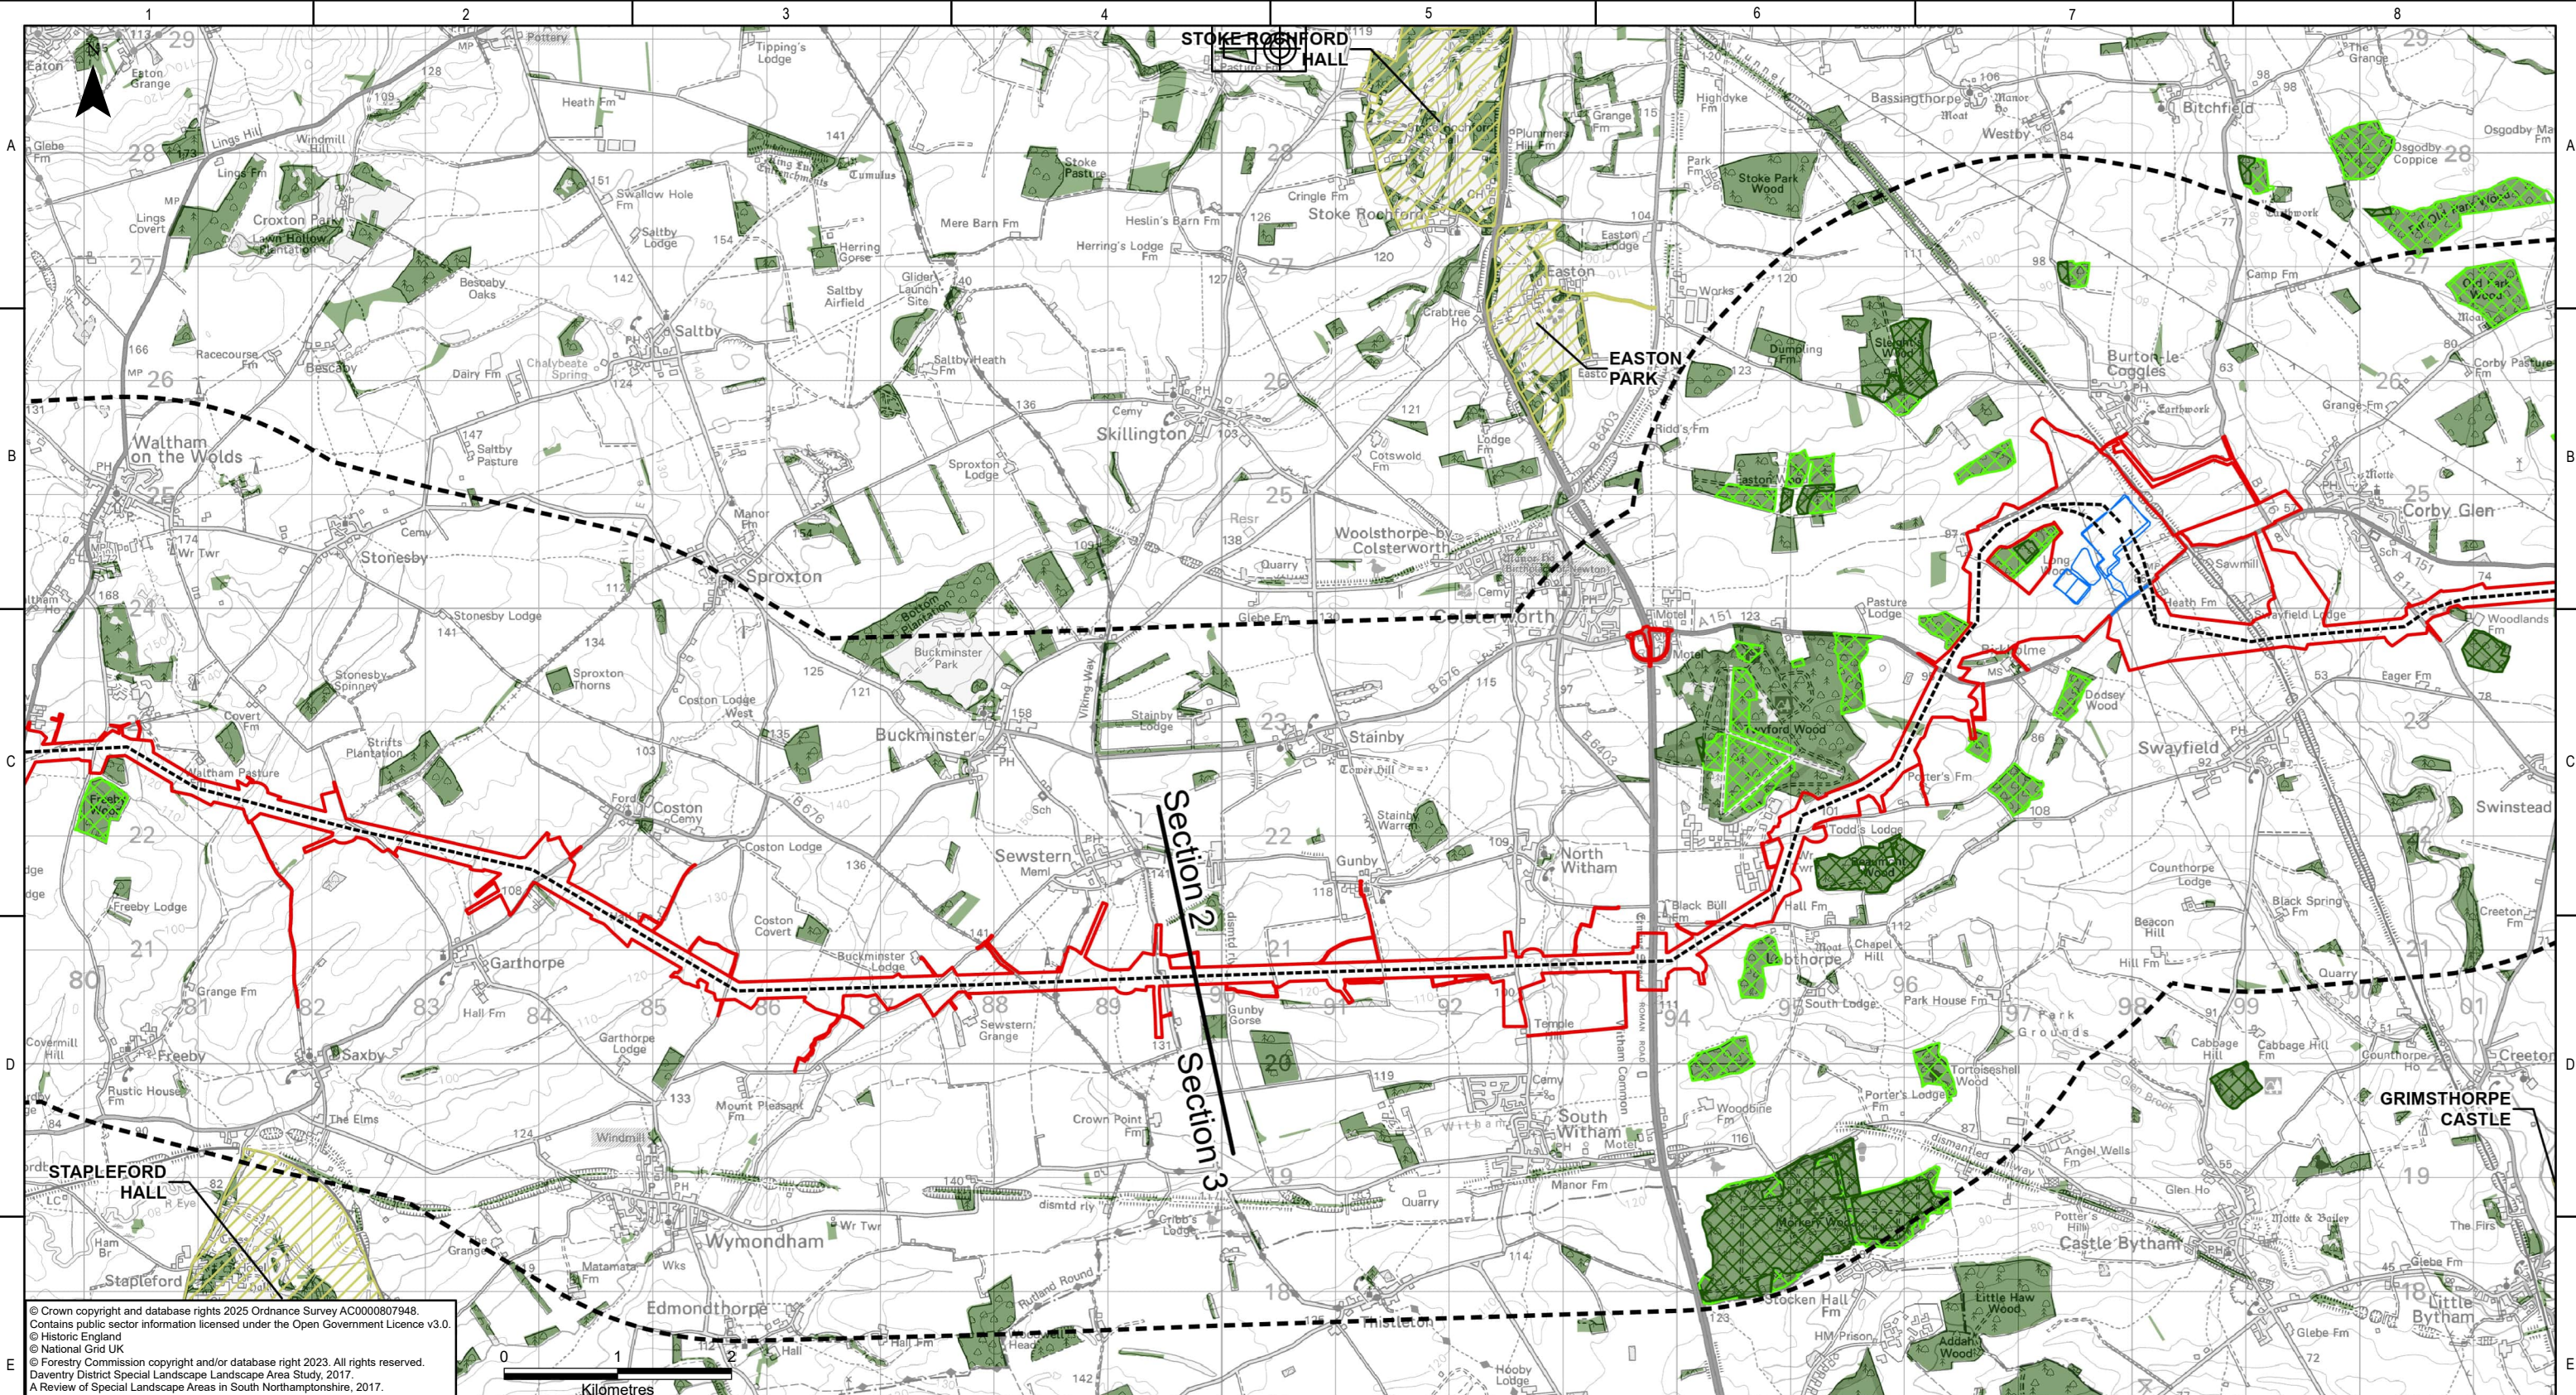

© Crown copyright and database rights 2025 Ordnance Survey AC0000807948.
Contains public sector information licensed under the Open Government Licence v3.0.
© Historic England
© National Grid UK
© Forestry Commission copyright and/or database right 2023. All rights reserved.
Daventry District Special Landscape Area Study, 2017.
A Review of Special Landscape Areas in South Northamptonshire, 2017.

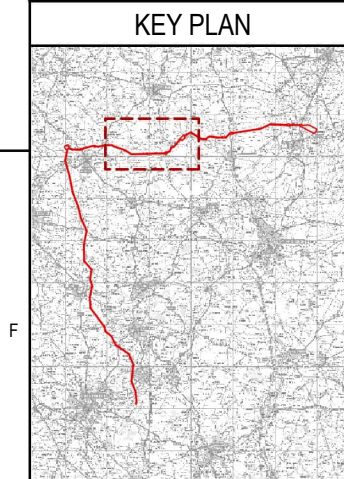


KEY PLAN	
	Draft Order Limits (Overhead Line and Substations)
	Sections
	3km Study Area
	WMEL-A Substation
	Proposed Overhead Line Alignment
	Ancient & Semi-Natural Woodland
	Ancient Replanted Woodland
	National Forest Inventory - Woodland
	Registered Parks and Gardens


NATIONAL GRID INVESTMENT NUMBER: 100268							
COPYRIGHT: NOT TO BE REPRODUCED WITHOUT THE WRITTEN PERMISSION OF NATIONAL GRID ELECTRICITY TRANSMISSION Plc.							
P01	31/07/2026	First issue		AM	JD	MRK	CS
Rev.	Date	Comment		Drw by	Check	Rev by	Appr.

National Grid plc, Warwick Technology Park,
Gallows Hill, Warwick, CV34 6DA

Site			
Weston Marsh to East Leicestershire			
Title			
Draft Environmental Statement: Figure 6.2 Landscape Designations and Context			
Purpose of issue			Status
For Information			S2
Contractor Drawing No.			Revision
WMEL-AAJ-ZZZZ-ZZZZZZ-DRW-ES-000016			P01
Customer Drawing No.			Issue
N/A			A
Reviewed	Approved	Date	Scale
M.REVILL-KEEN	C.STOCKS	31/07/2026	1:55,000
Sheet 3 of 4			Size
			A3

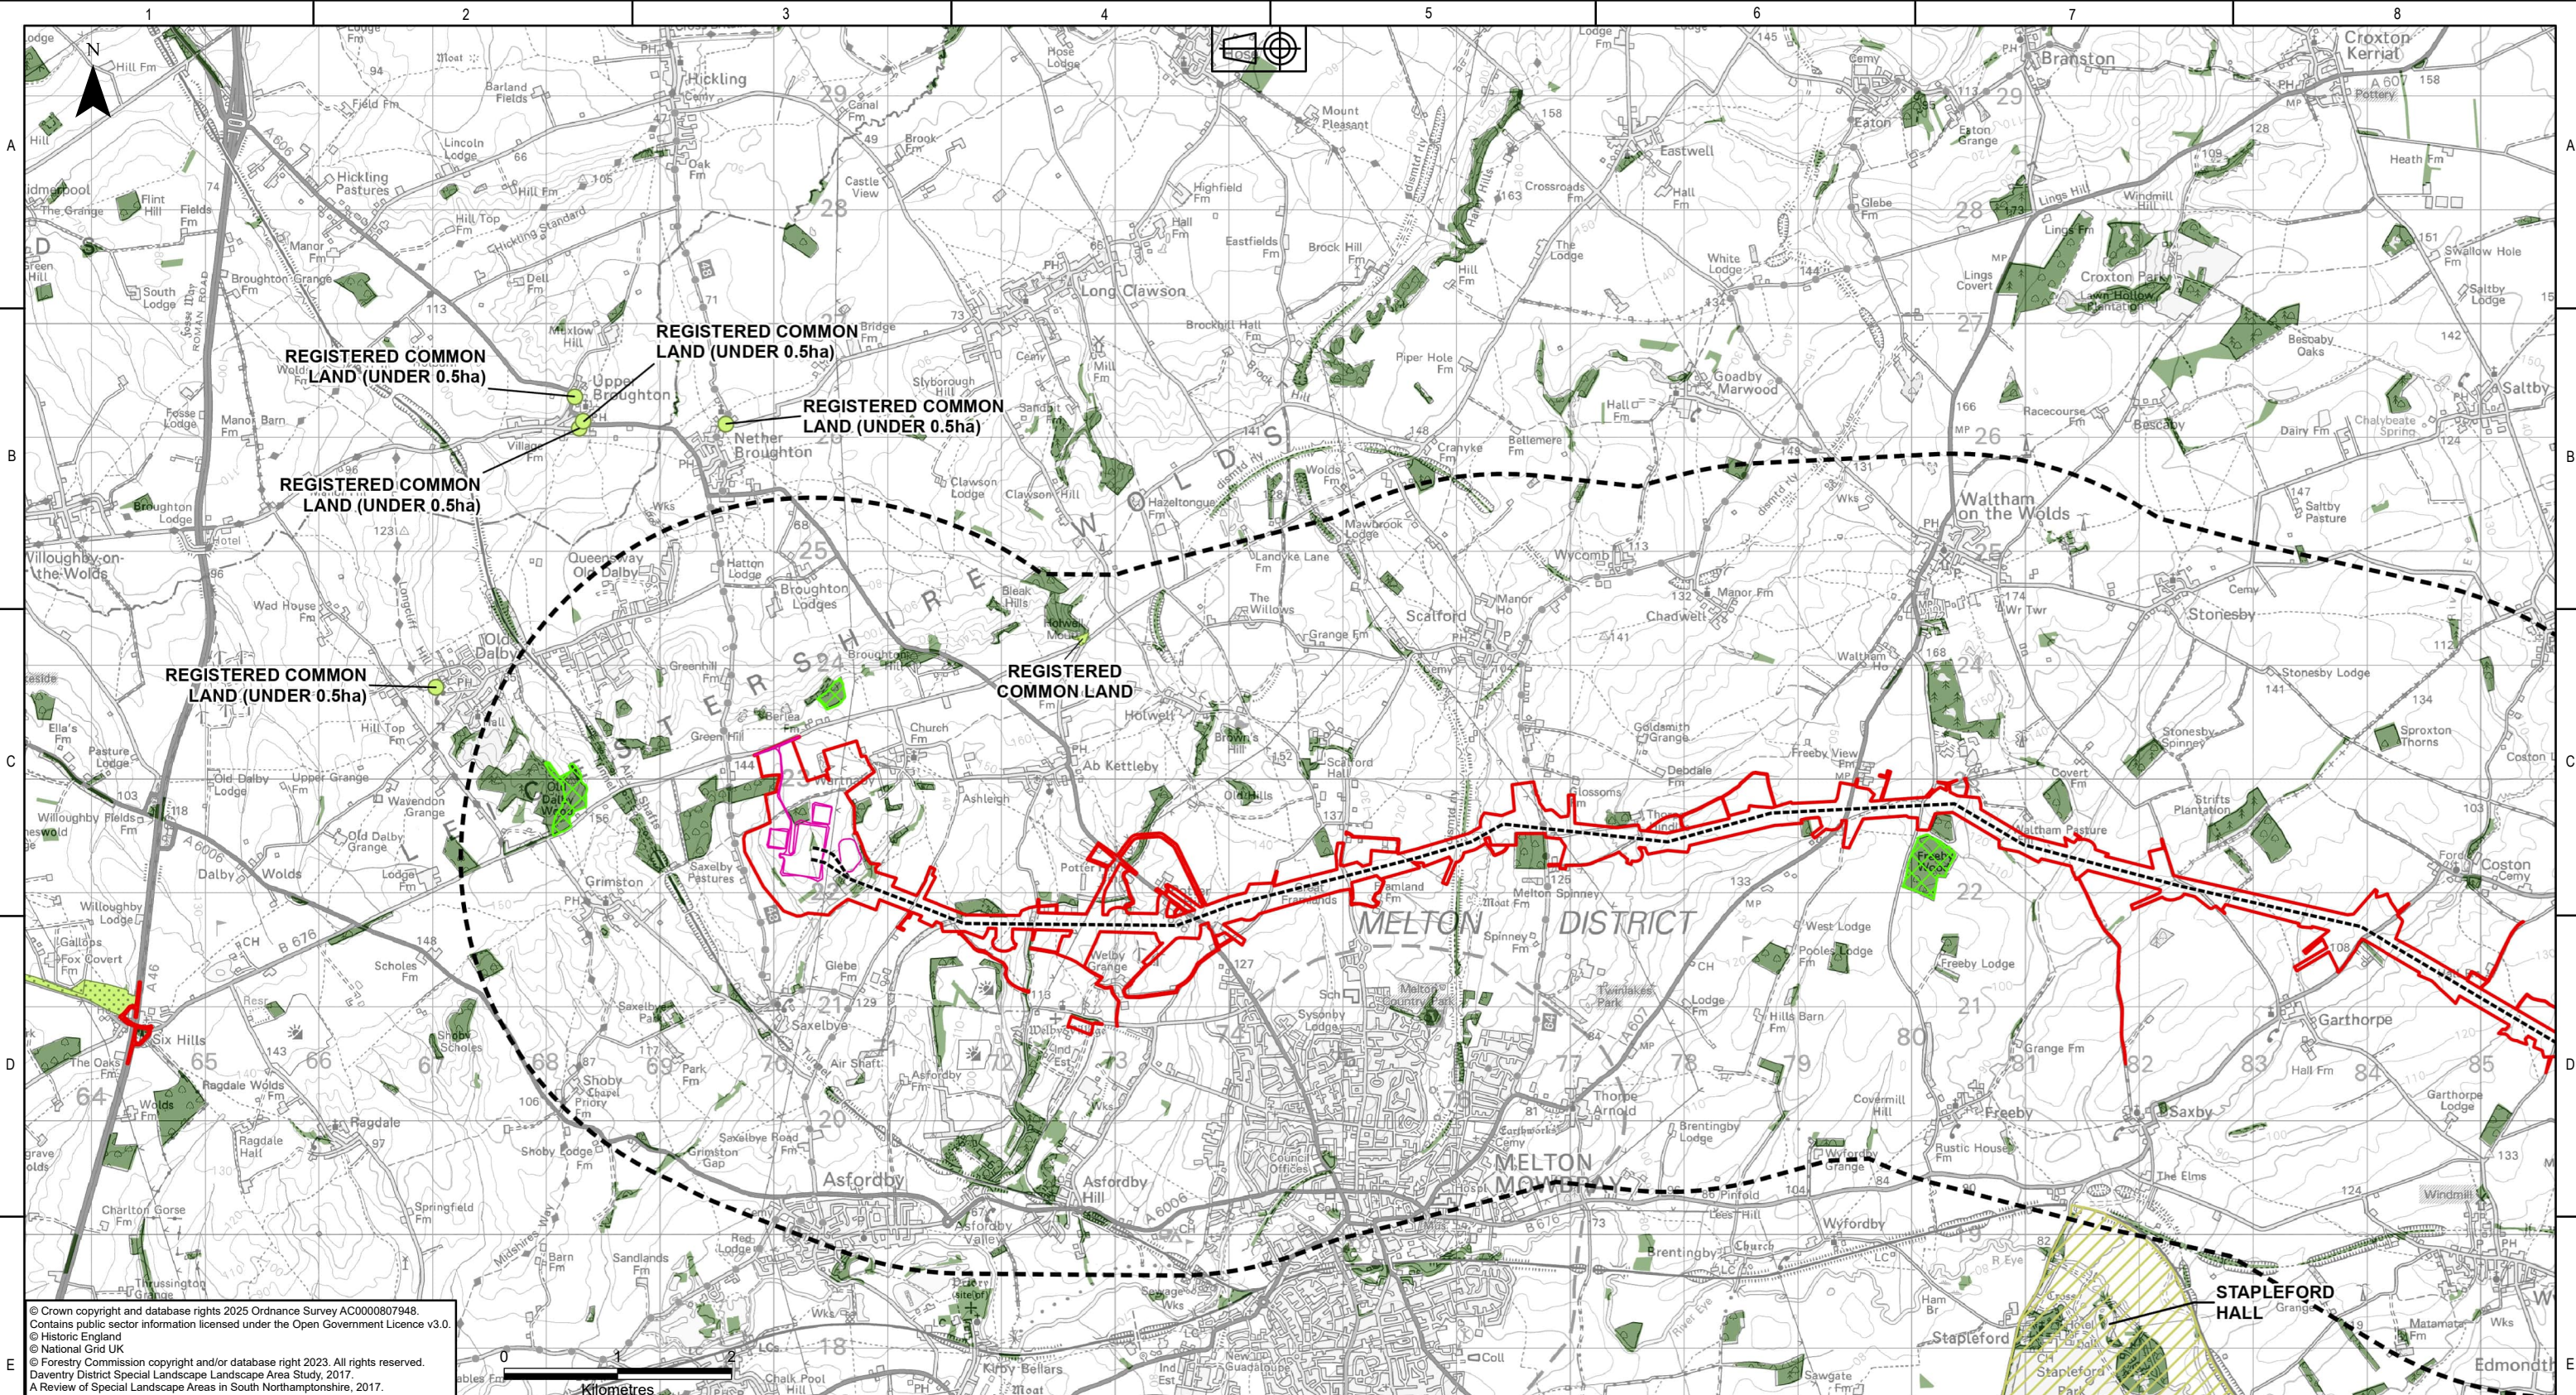

© Crown copyright and database rights 2025 Ordnance Survey AC0000807948.
Contains public sector information licensed under the Open Government Licence v3.0.
© Historic England
© National Grid UK
© Forestry Commission copyright and/or database right 2023. All rights reserved.
Daventry District Special Landscape Area Study, 2017.
A Review of Special Landscape Areas in South Northamptonshire, 2017.

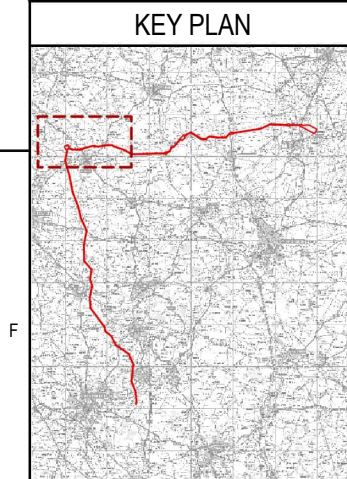


Legend	
	Draft Order Limits (Overhead Line and Substations)
	3km Study Area
	WMEL-B Substation
	Proposed Overhead Line Alignment
	Ancient & Semi-Natural Woodland
	National Forest Inventory - Woodland
	Registered Parks and Gardens
	Registered Common Land

NATIONAL GRID INVESTMENT NUMBER: 100268							
COPYRIGHT: NOT TO BE REPRODUCED WITHOUT THE WRITTEN PERMISSION OF NATIONAL GRID ELECTRICITY TRANSMISSION Plc.							
P01	31/07/2026	First issue		AM	JD	MRK	CS
Rev.	Date	Comment		Drw by	Check	Rev by	Appr.


National Grid plc, Warwick Technology Park,
Gallows Hill, Warwick, CV34 6DA

Drawn	A.MORGAN	Checked	J.DEVENNY
-------	----------	---------	-----------

Site			
Weston Marsh to East Leicestershire			
Title			
Draft Environmental Statement: Figure 6.2 Landscape Designations and Context			
Purpose of issue			Status
For Information			S2
Contractor Drawing No.			Revision
WMEL-AAJ-ZZZZ-ZZZZZZ-DRW-ES-000016			P01
Customer Drawing No.			Issue
N/A			A
Reviewed	Approved	Date	Scale
M.REVILL-KEEN	C.STOCKS	31/07/2026	1:55,000
Sheet 4 of 4			Size
			A3

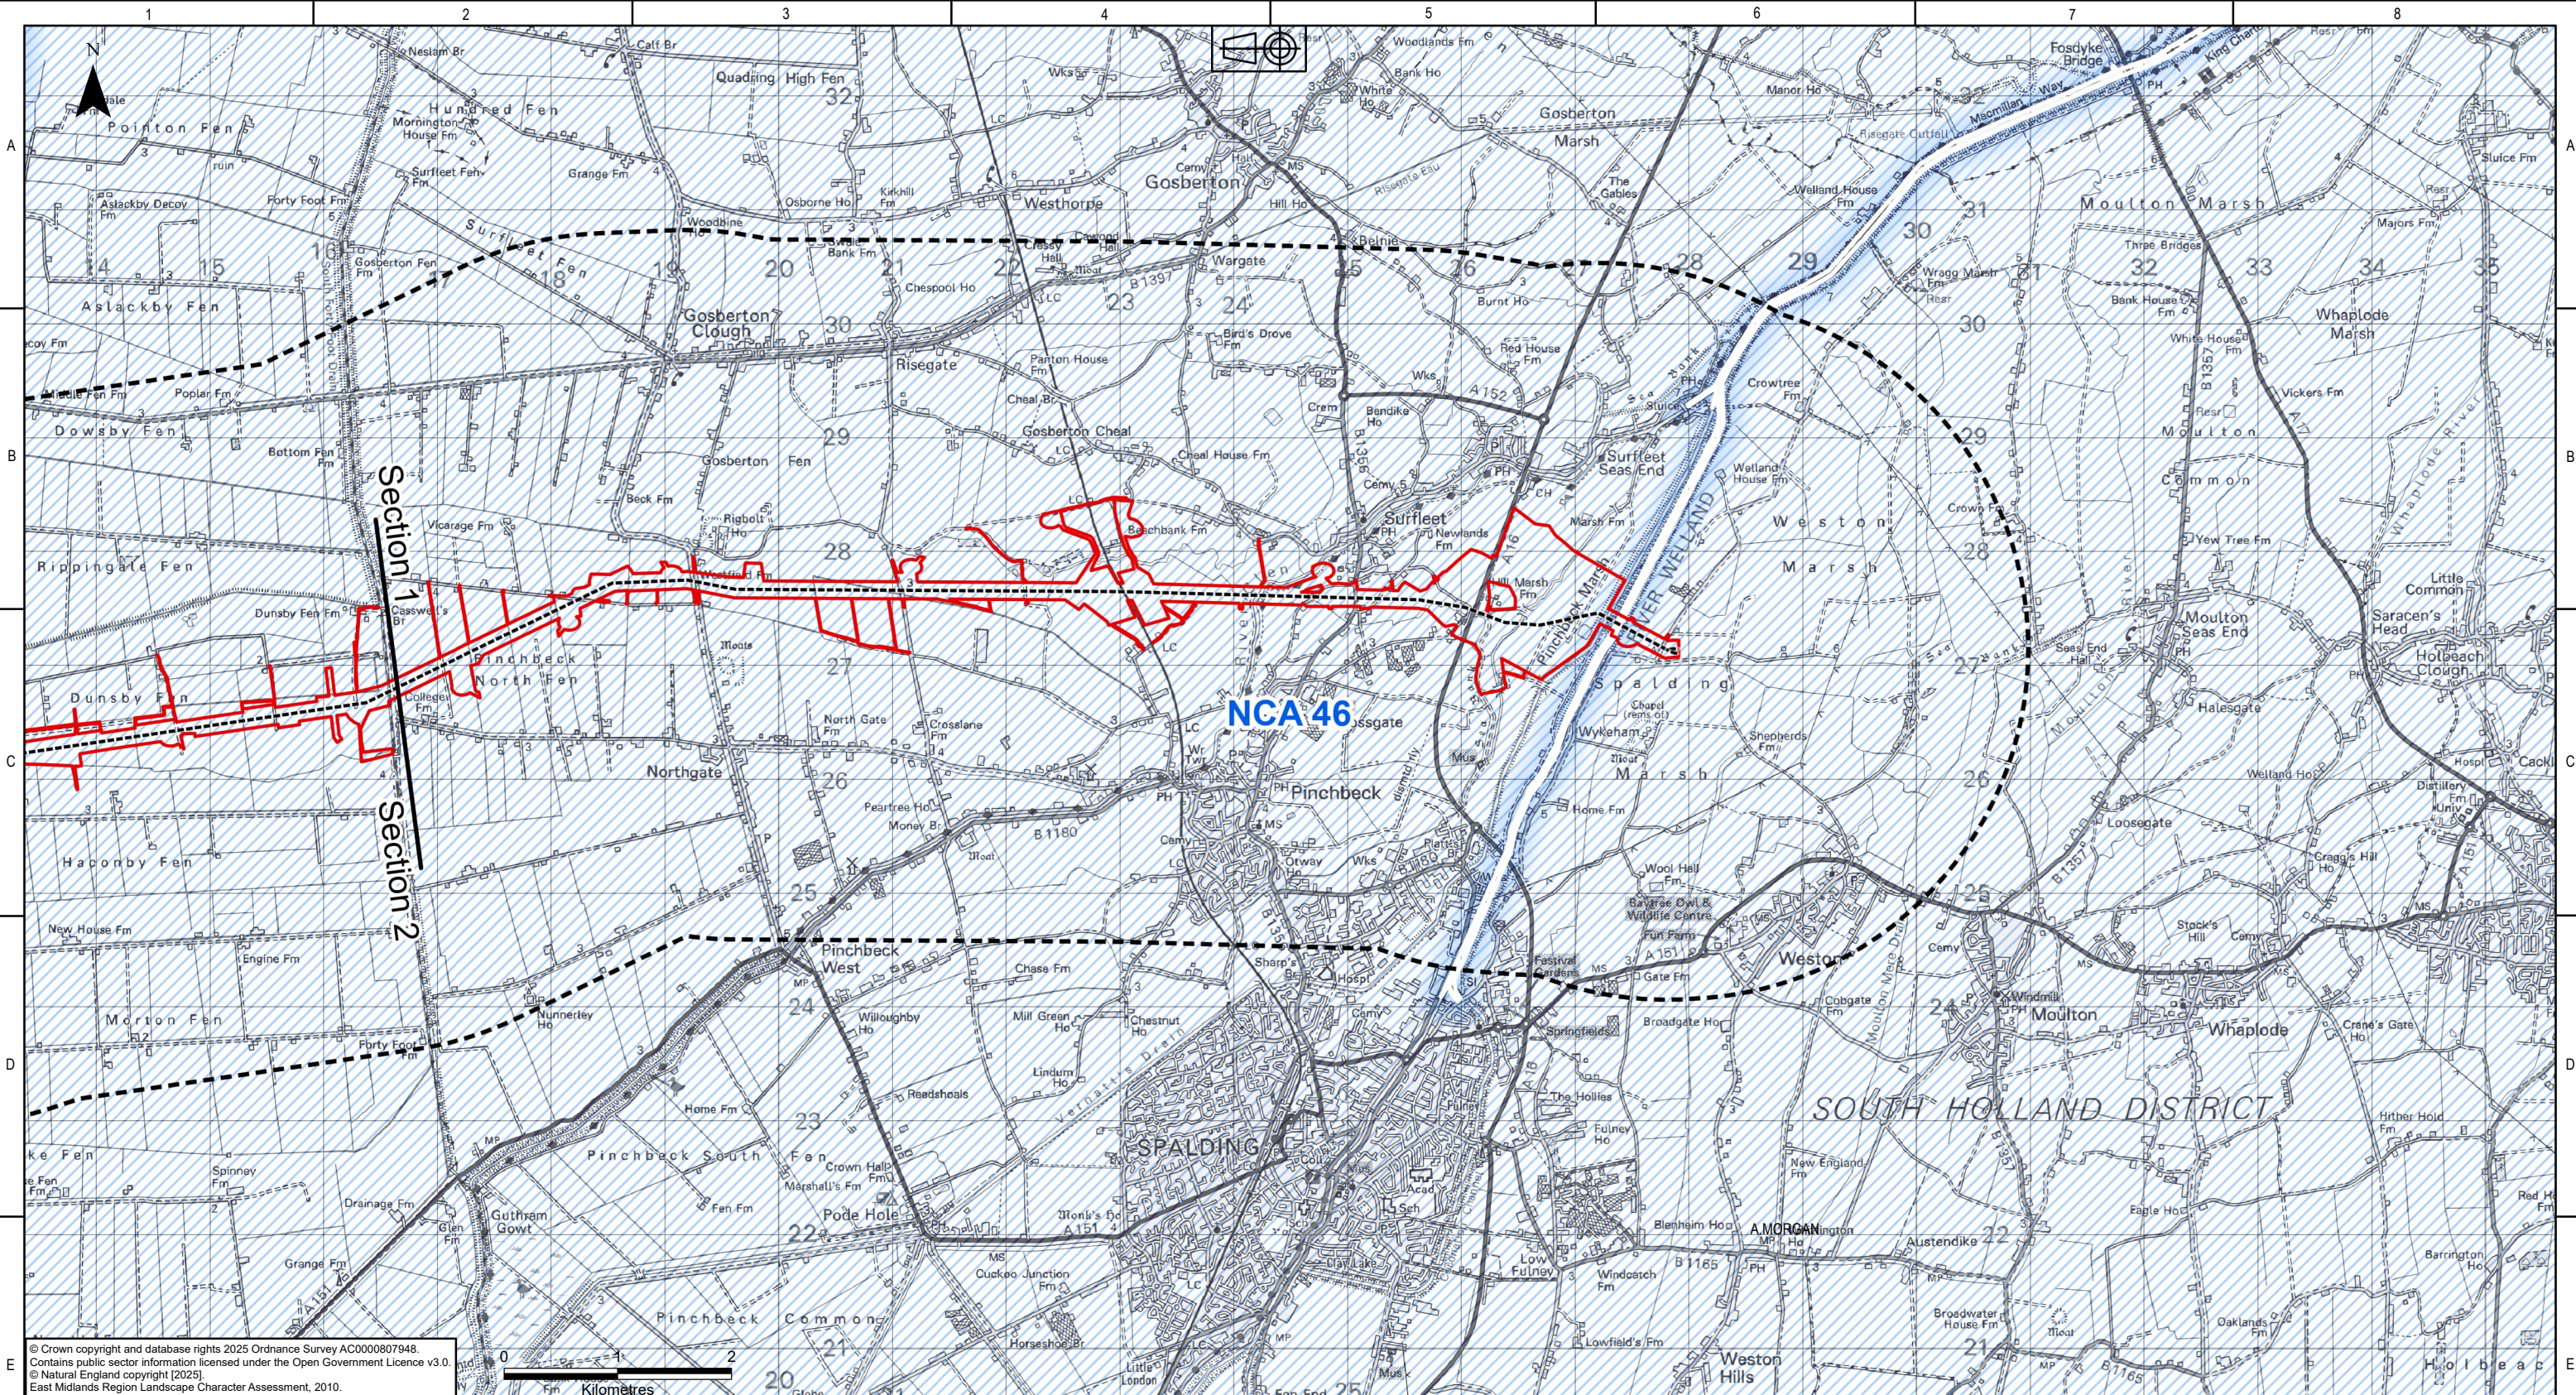

© Crown copyright and database rights 2025 Ordnance Survey AC0000807948.
Contains public sector information licensed under the Open Government Licence v3.0.
© Natural England copyright (2025)
East Midlands Region Landscape Character Assessment, 2010.

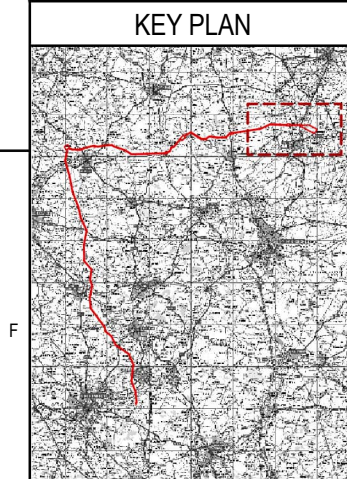

- Legend**
- Draft Order Limits (Overhead Line and Substations)
 - Sections
 - 3km Study Area
 - Proposed Overhead Line Alignment
 - National Character Area (NCA)
 - 46 - The Fens

NATIONAL GRID INVESTMENT NUMBER: 100268

COPYRIGHT: NOT TO BE REPRODUCED WITHOUT THE WRITTEN PERMISSION OF NATIONAL GRID ELECTRICITY TRANSMISSION Plc.

P01	31/07/2026	First issue		AM	JD	MRK	CS
Rev.	Date	Comment		Drw by	Check	Rev by	Appr.

nationalgrid
National Grid plc, Warwick Technology Park,
Gallows Hill, Warwick, CV34 6DA



Drawn
A.MORGAN

Checked
J.DEVENNY

Site
Weston Marsh to East Leicestershire

Title
Draft Environmental Statement:
Figure 6.3
National Landscape Character

Purpose of issue For Information	Status S2
Contractor Drawing No. WMEL-AAJ-ZZZZ-ZZZZZZ-DRW-ES-000017	Revision P01
Customer Drawing No. N/A	Issue A
Reviewed M.REVILL-KEEN	Approved C.STOCKS
Date 31/07/2026	Scale 1:55,000
	Size A3

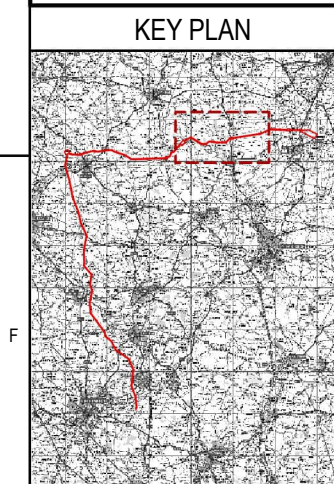
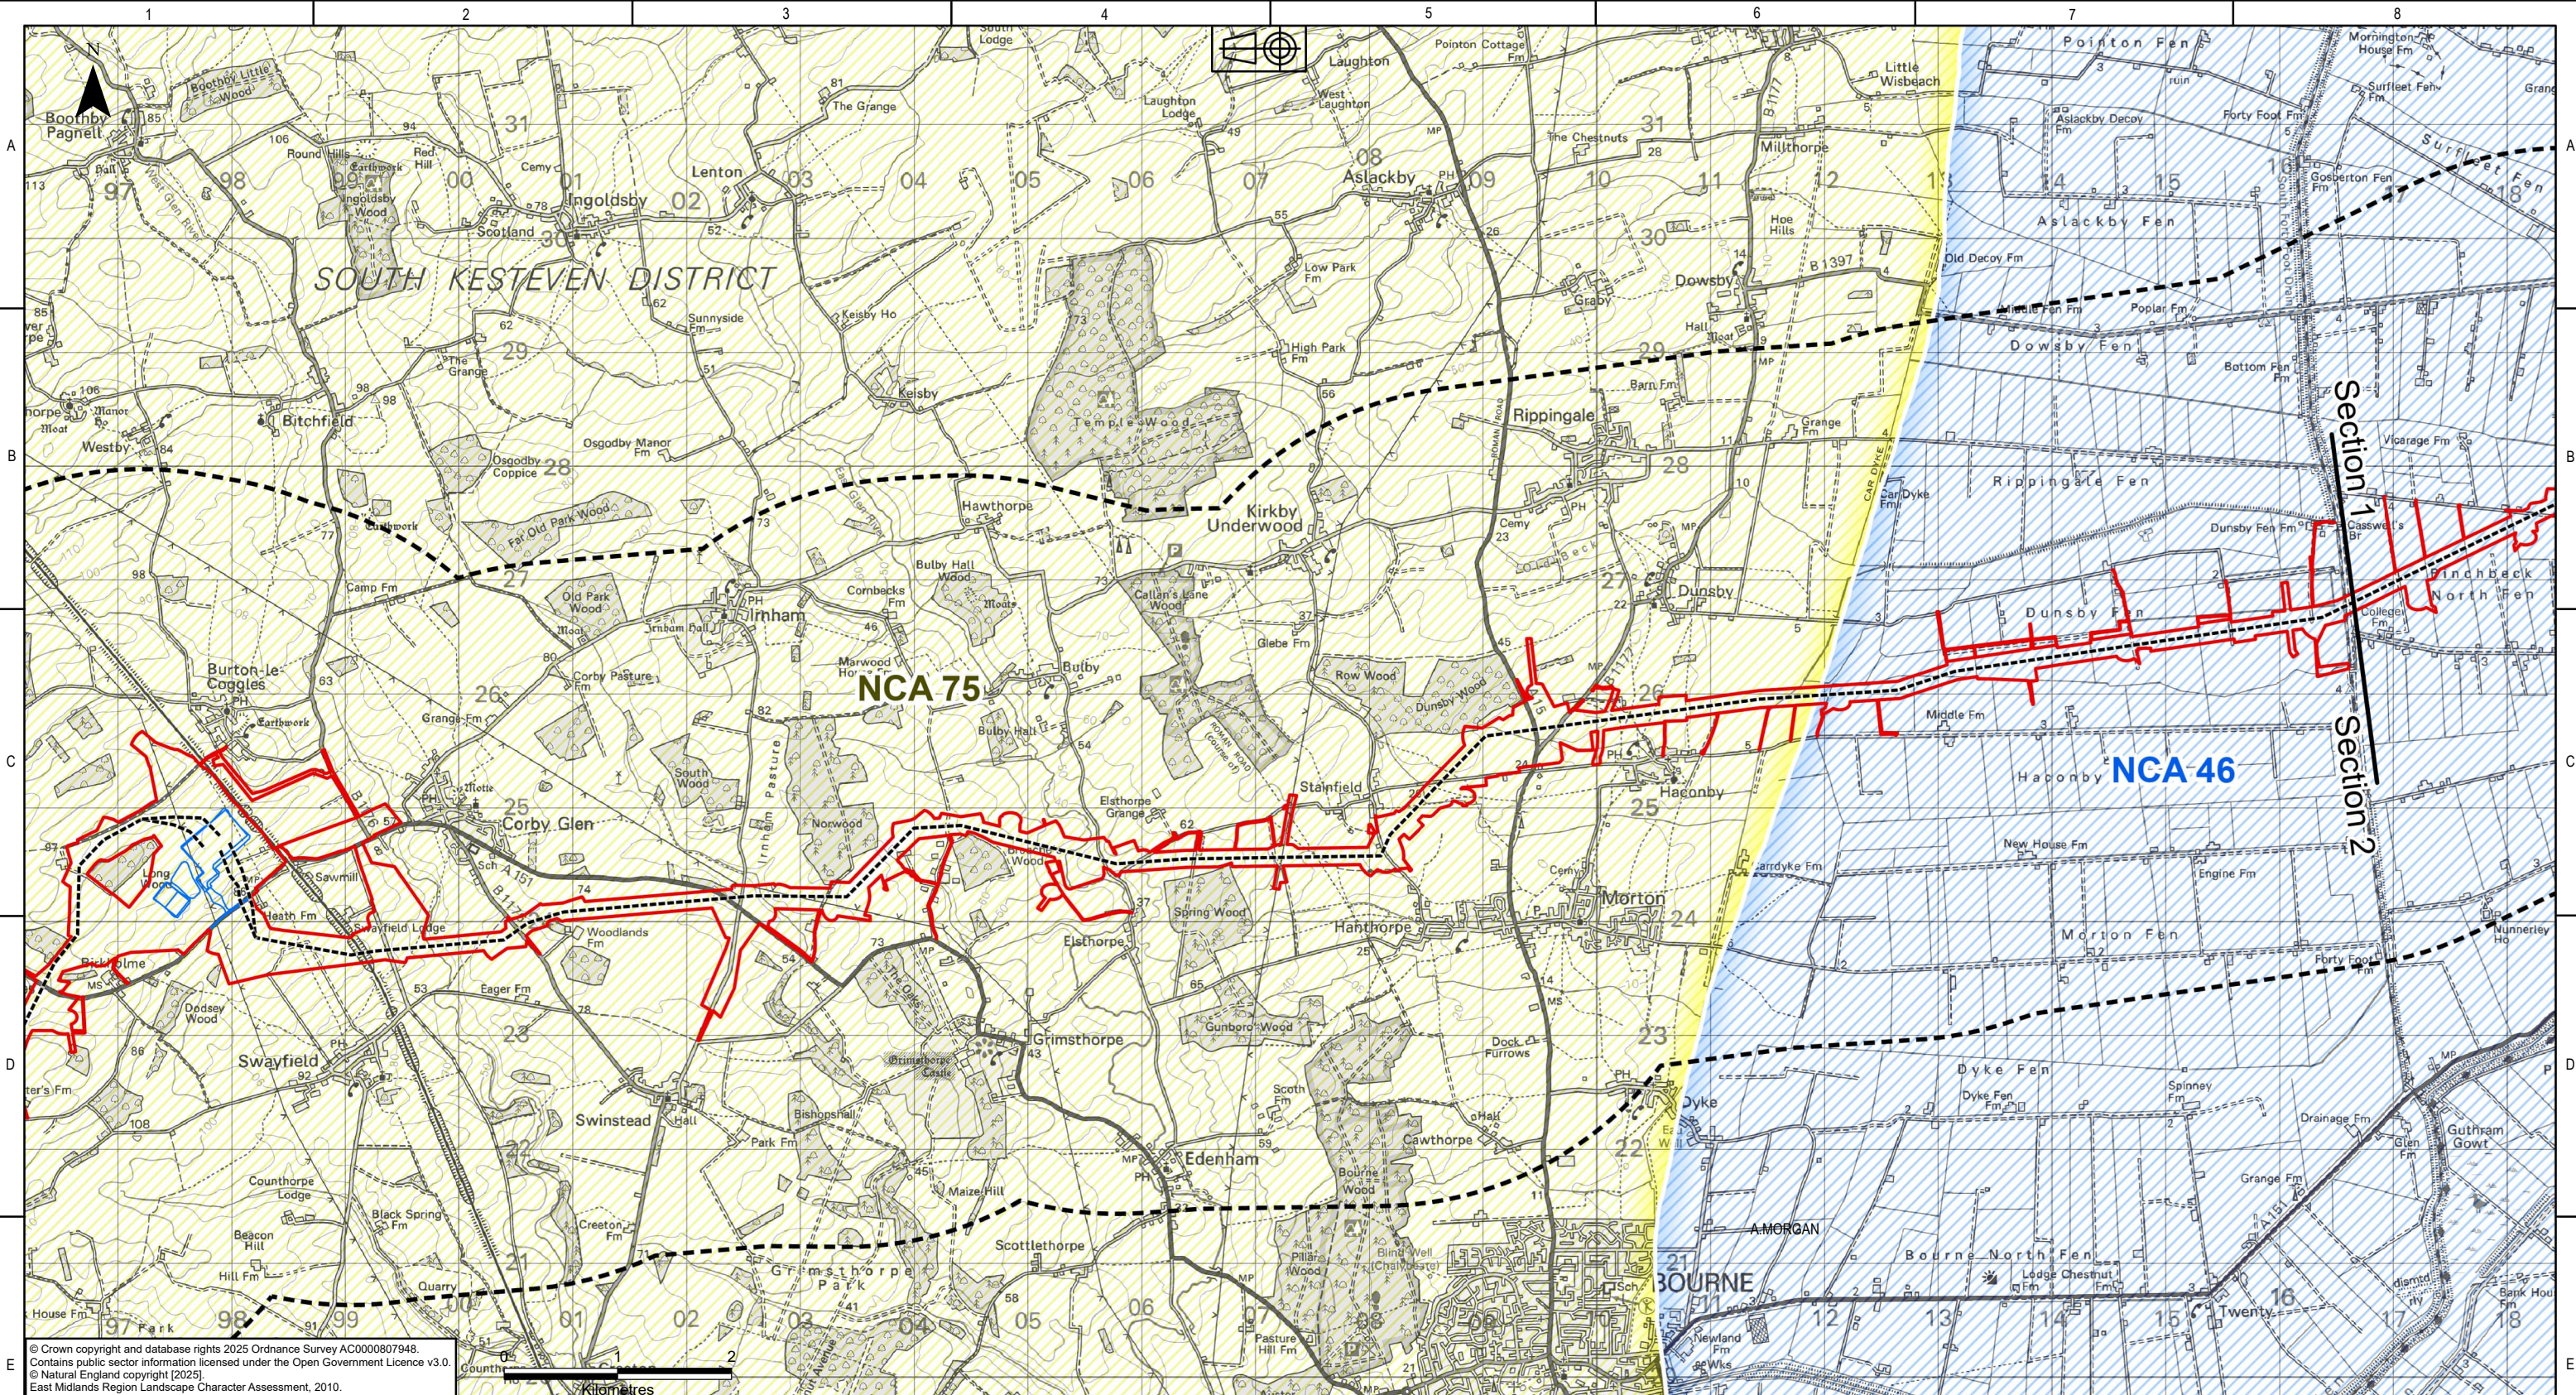


Legend	
	Draft Order Limits (Overhead Line and Substations)
	Sections
	3km Study Area
	WMEL-A Substation
	Proposed Overhead Line Alignment
National Character Area (NCA)	
	46 - The Fens
	75 - Kesteven Uplands

NATIONAL GRID INVESTMENT NUMBER: 100268							
COPYRIGHT: NOT TO BE REPRODUCED WITHOUT THE WRITTEN PERMISSION OF NATIONAL GRID ELECTRICITY TRANSMISSION Plc.							
P01	31/07/2026	First issue		AM	JD	MRK	CS
Rev.	Date	Comment		Drw by	Check	Rev by	Appr.

National Grid plc, Warwick Technology Park,
Gallows Hill, Warwick, CV34 6DA

Site			
Weston Marsh to East Leicestershire			
Title			
Draft Environmental Statement: Figure 6.3 National Landscape Character			
Purpose of issue			Status
For Information			S2
Contractor Drawing No.			Revision
WMEL-AAJ-ZZZZ-ZZZZZZ-DRW-ES-000017			P01
Customer Drawing No.			Issue
N/A			A
Reviewed	Approved	Date	Scale
M.REVILL-KEEN	C.STOCKS	31/07/2026	1:55,000
Sheet 2 of 4			Size
			A3

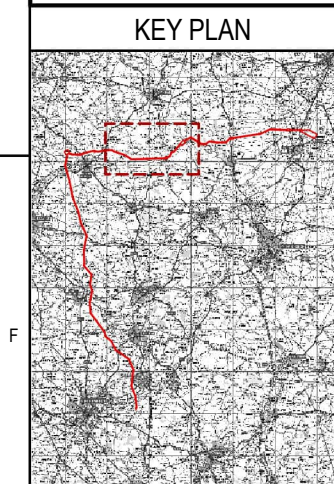
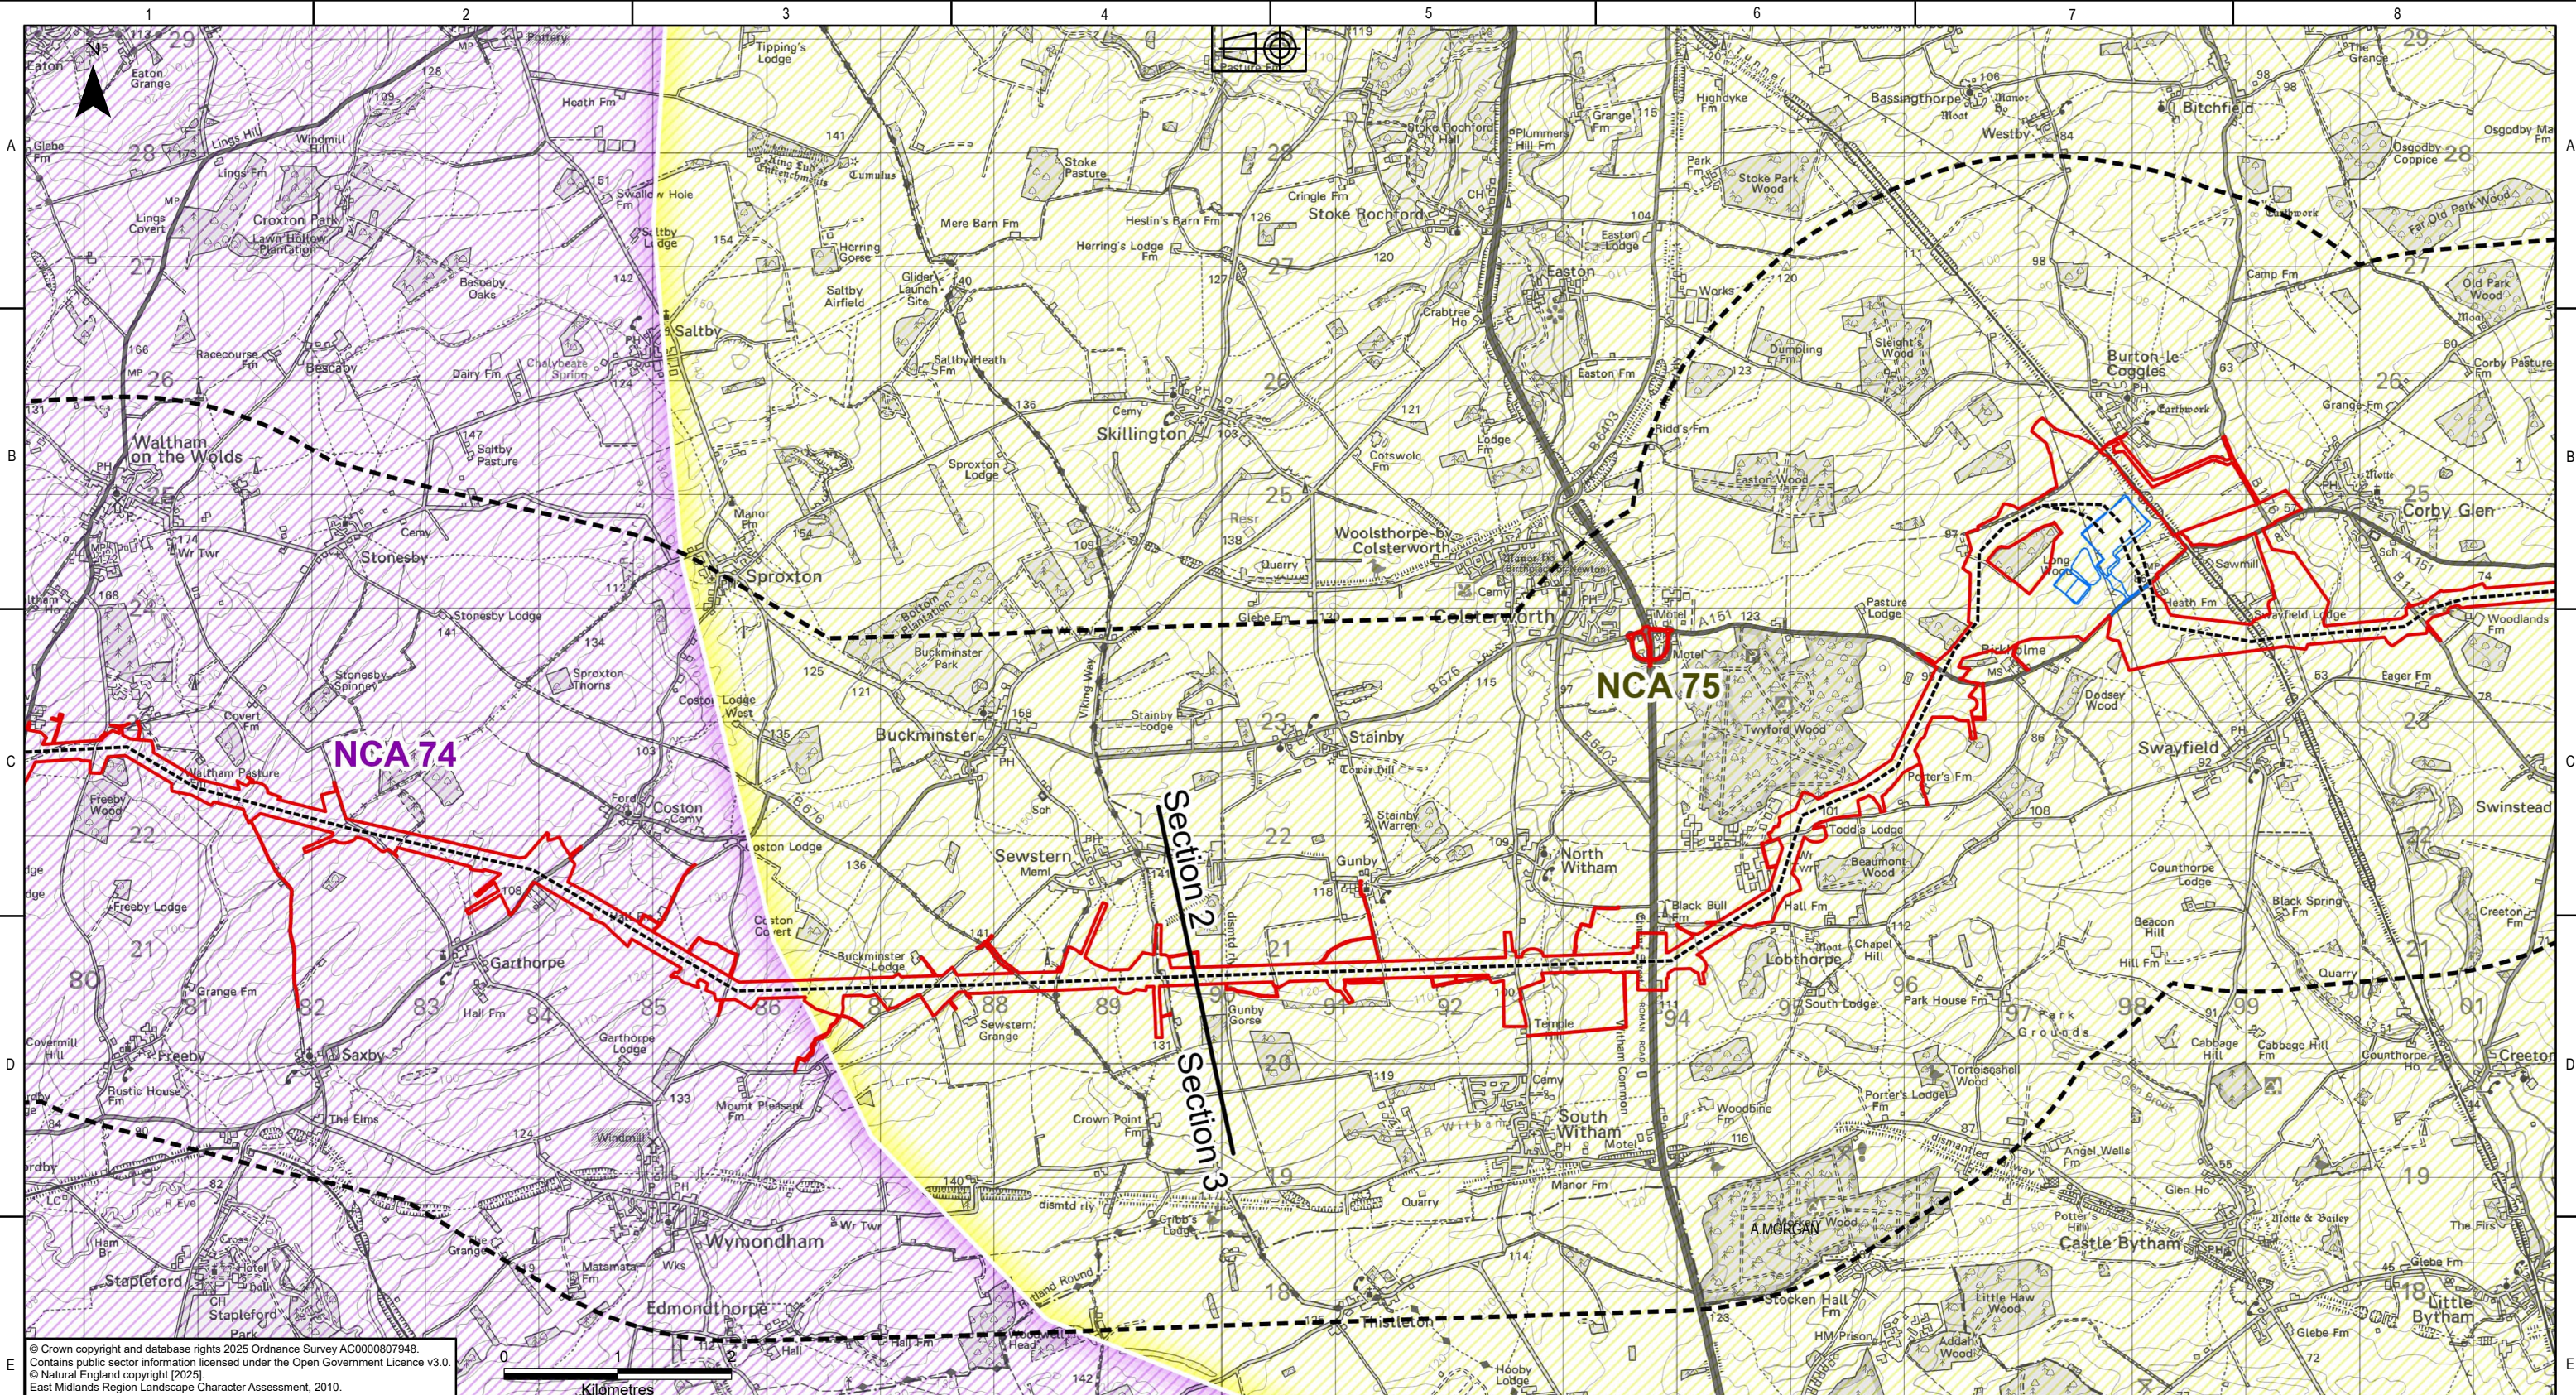


KEY PLAN	
	Draft Order Limits (Overhead Line and Substations)
	Sections
	3km Study Area
	WMEL-A Substation
	Proposed Overhead Line Alignment
National Character Area (NCA)	
	74 - Leicestershire and Nottinghamshire Wolds
	75 - Kesteven Uplands

NATIONAL GRID INVESTMENT NUMBER: 100268							
COPYRIGHT: NOT TO BE REPRODUCED WITHOUT THE WRITTEN PERMISSION OF NATIONAL GRID ELECTRICITY TRANSMISSION Plc.							
P01	31/07/2026	First issue		AM	JD	MRK	CS
Rev.	Date	Comment		Drw by	Check	Rev by	Appr.

National Grid plc, Warwick Technology Park,
Gallows Hill, Warwick, CV34 6DA

Site			
Weston Marsh to East Leicestershire			
Title			
Draft Environmental Statement: Figure 6.3 National Landscape Character			
Purpose of issue For Information			Status S2
Contractor Drawing No. WMEL-AAJ-ZZZZ-ZZZZZZ-DRW-ES-000017			Revision P01
Customer Drawing No. N/A			Issue A
Reviewed M.REVILL-KEEN	Approved C.STOCKS	Date 31/07/2026	Scale 1:55,000
Sheet 3 of 4			Size A3

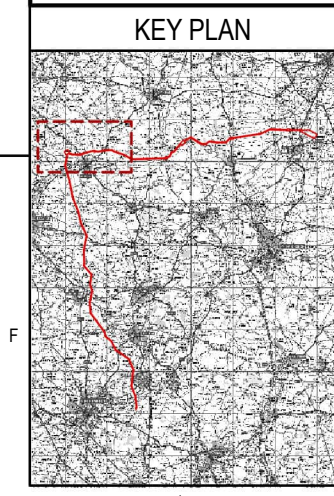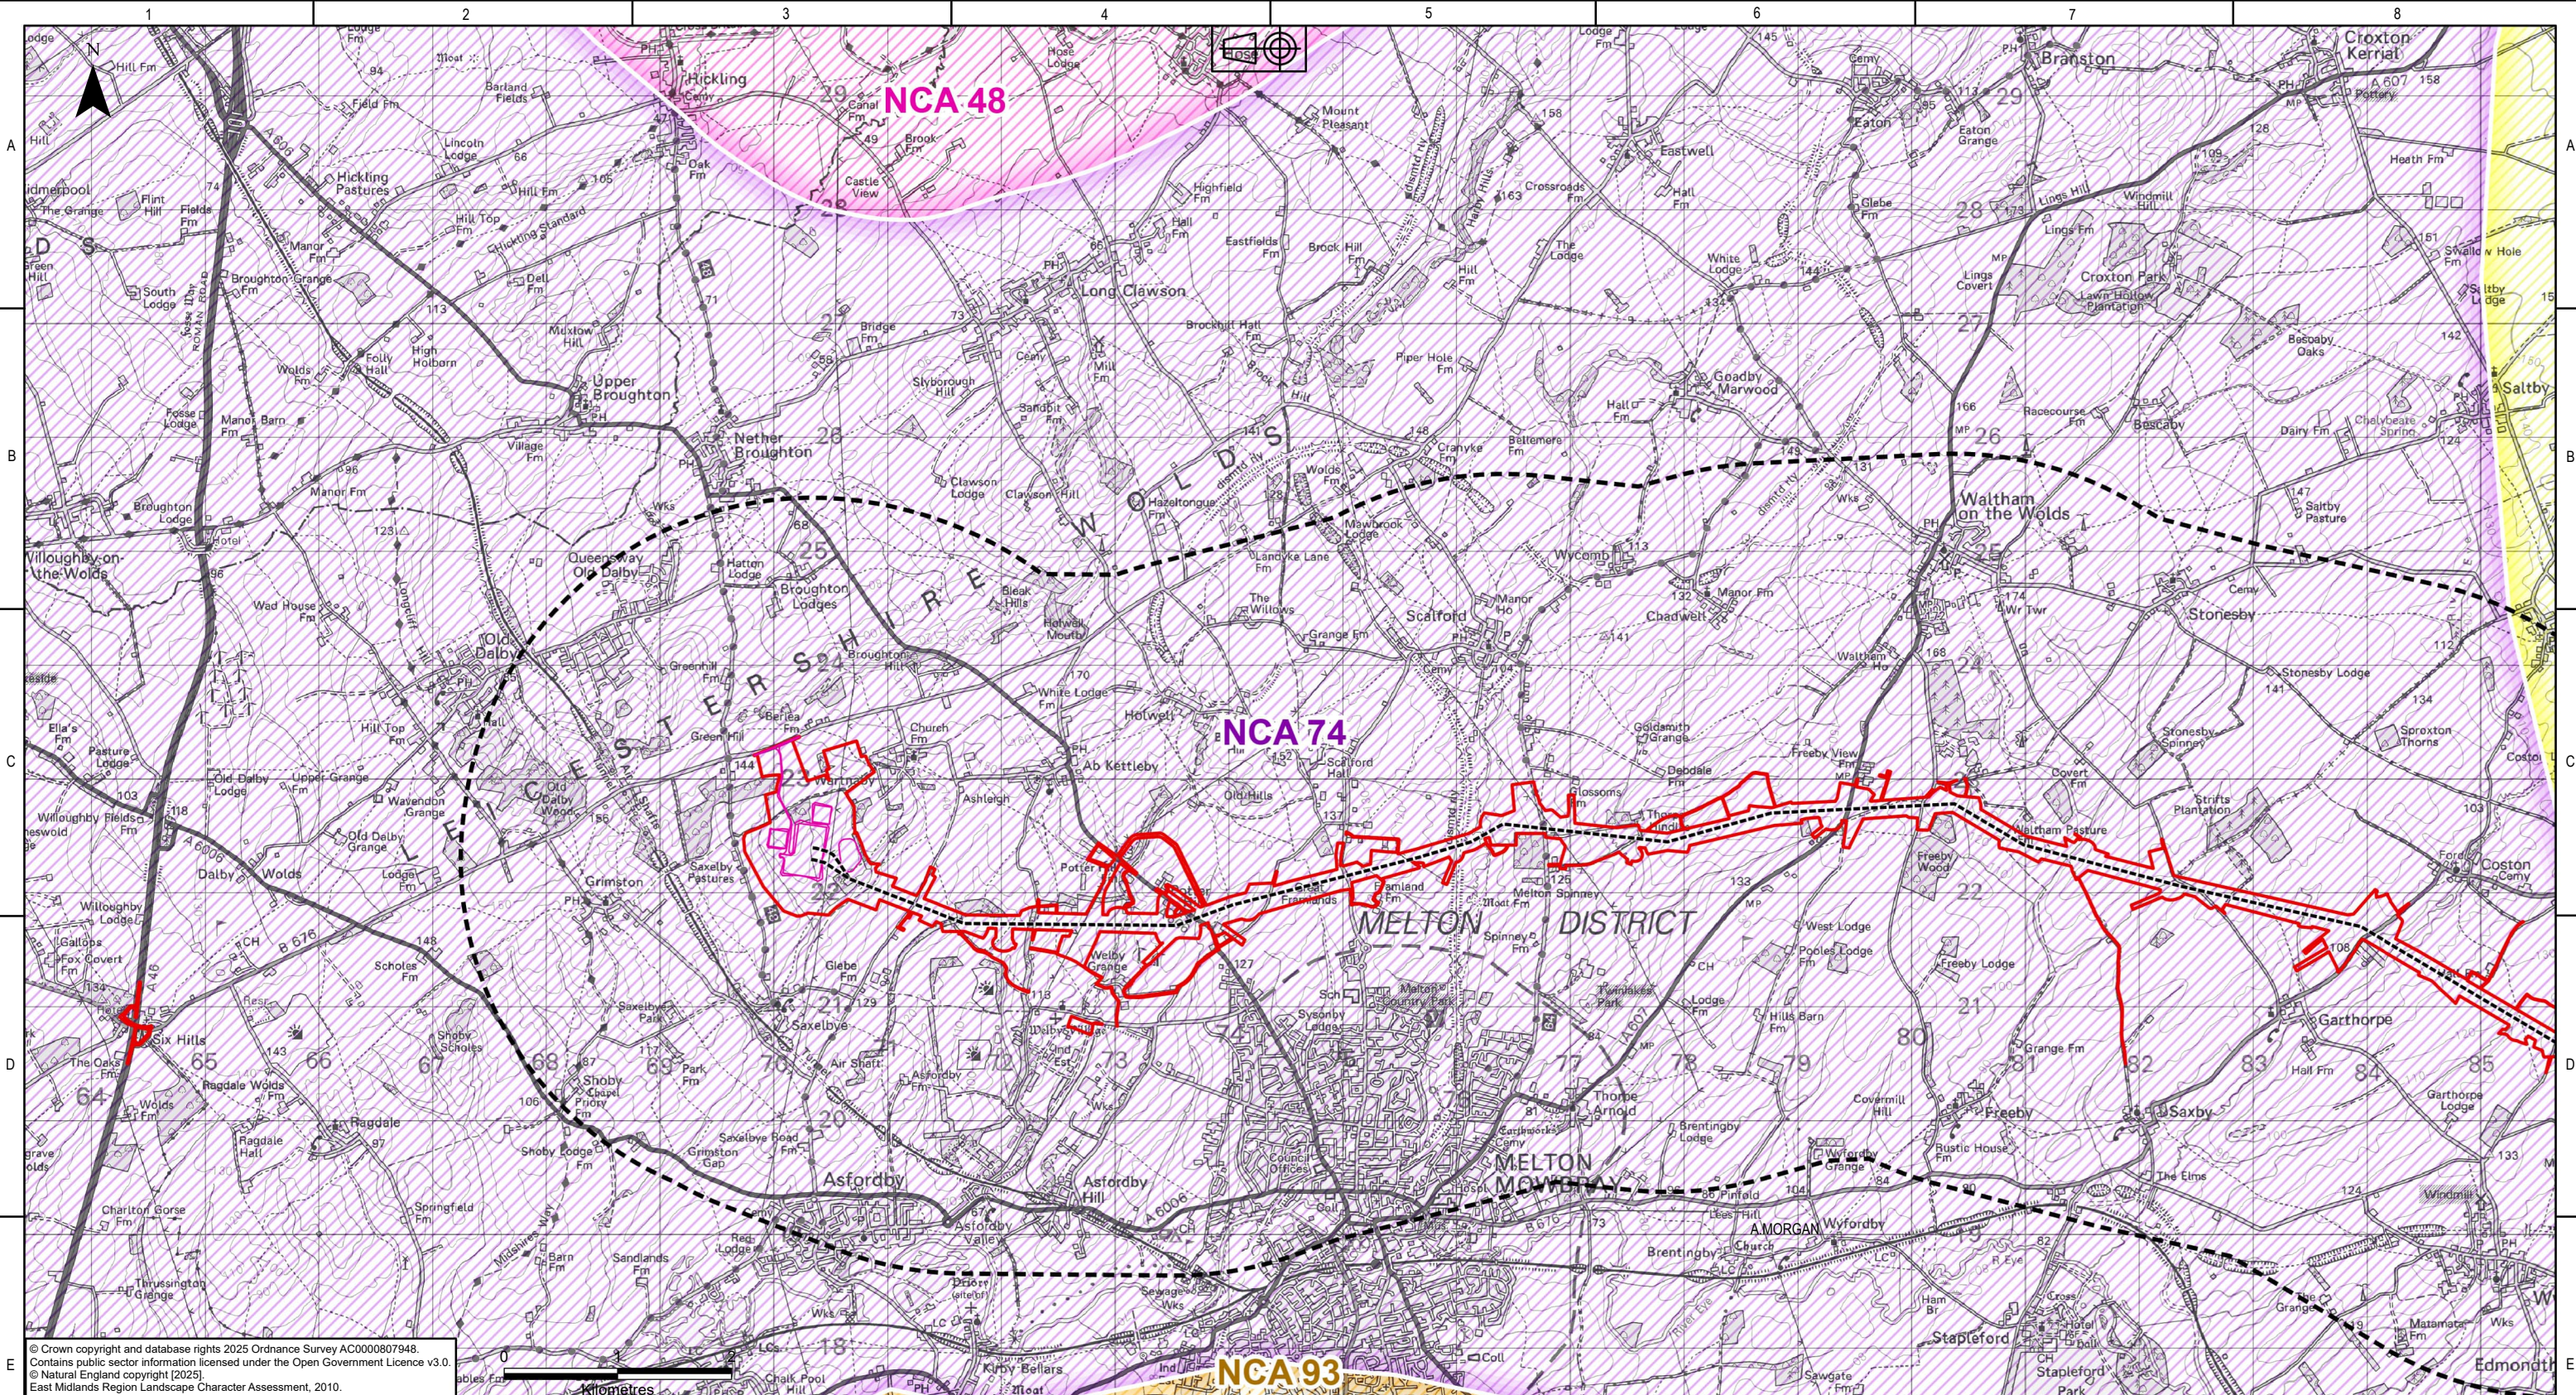

- Legend**
- Draft Order Limits (Overhead Line and Substations)
 - 3km Study Area
 - WMEL-B Substation
 - Proposed Overhead Line Alignment
 - National Character Area (NCA)**
 - 48 - Trent and Belvoir Vales
 - 74 - Leicestershire and Nottinghamshire Wolds
 - 75 - Kesteven Uplands
 - 93 - High Leicestershire

NATIONAL GRID INVESTMENT NUMBER: 100268							
COPYRIGHT: NOT TO BE REPRODUCED WITHOUT THE WRITTEN PERMISSION OF NATIONAL GRID ELECTRICITY TRANSMISSION Plc.							
P01	31/07/2026	First issue		AM	JD	MRK	CS
Rev.	Date	Comment		Drw by	Check	Rev by	Appr.



National Grid plc, Warwick Technology Park,
Gallows Hill, Warwick, CV34 6DA

Drawn	A.MORGAN	Checked	J.DEVENNY
-------	----------	---------	-----------

Site				
Weston Marsh to East Leicestershire				
Title				
Draft Environmental Statement: Figure 6.3 National Landscape Character				
Purpose of issue				Status
For Information				S2
Contractor Drawing No.				Revision
WMEL-AAJ-ZZZZ-ZZZZZZ-DRW-ES-000017				P01
Customer Drawing No.				Issue
N/A				A
Reviewed	M.REVILL-KEEN	Approved	C.STOCKS	Date
				31/07/2026
				Scale
				1:55,000
				Size
				A3

National Grid plc
National Grid House,
Warwick Technology Park,
Gallows Hill, Warwick.
CV34 6DA United Kingdom

Registered in England and Wales
No. 4031152
nationalgrid.com