


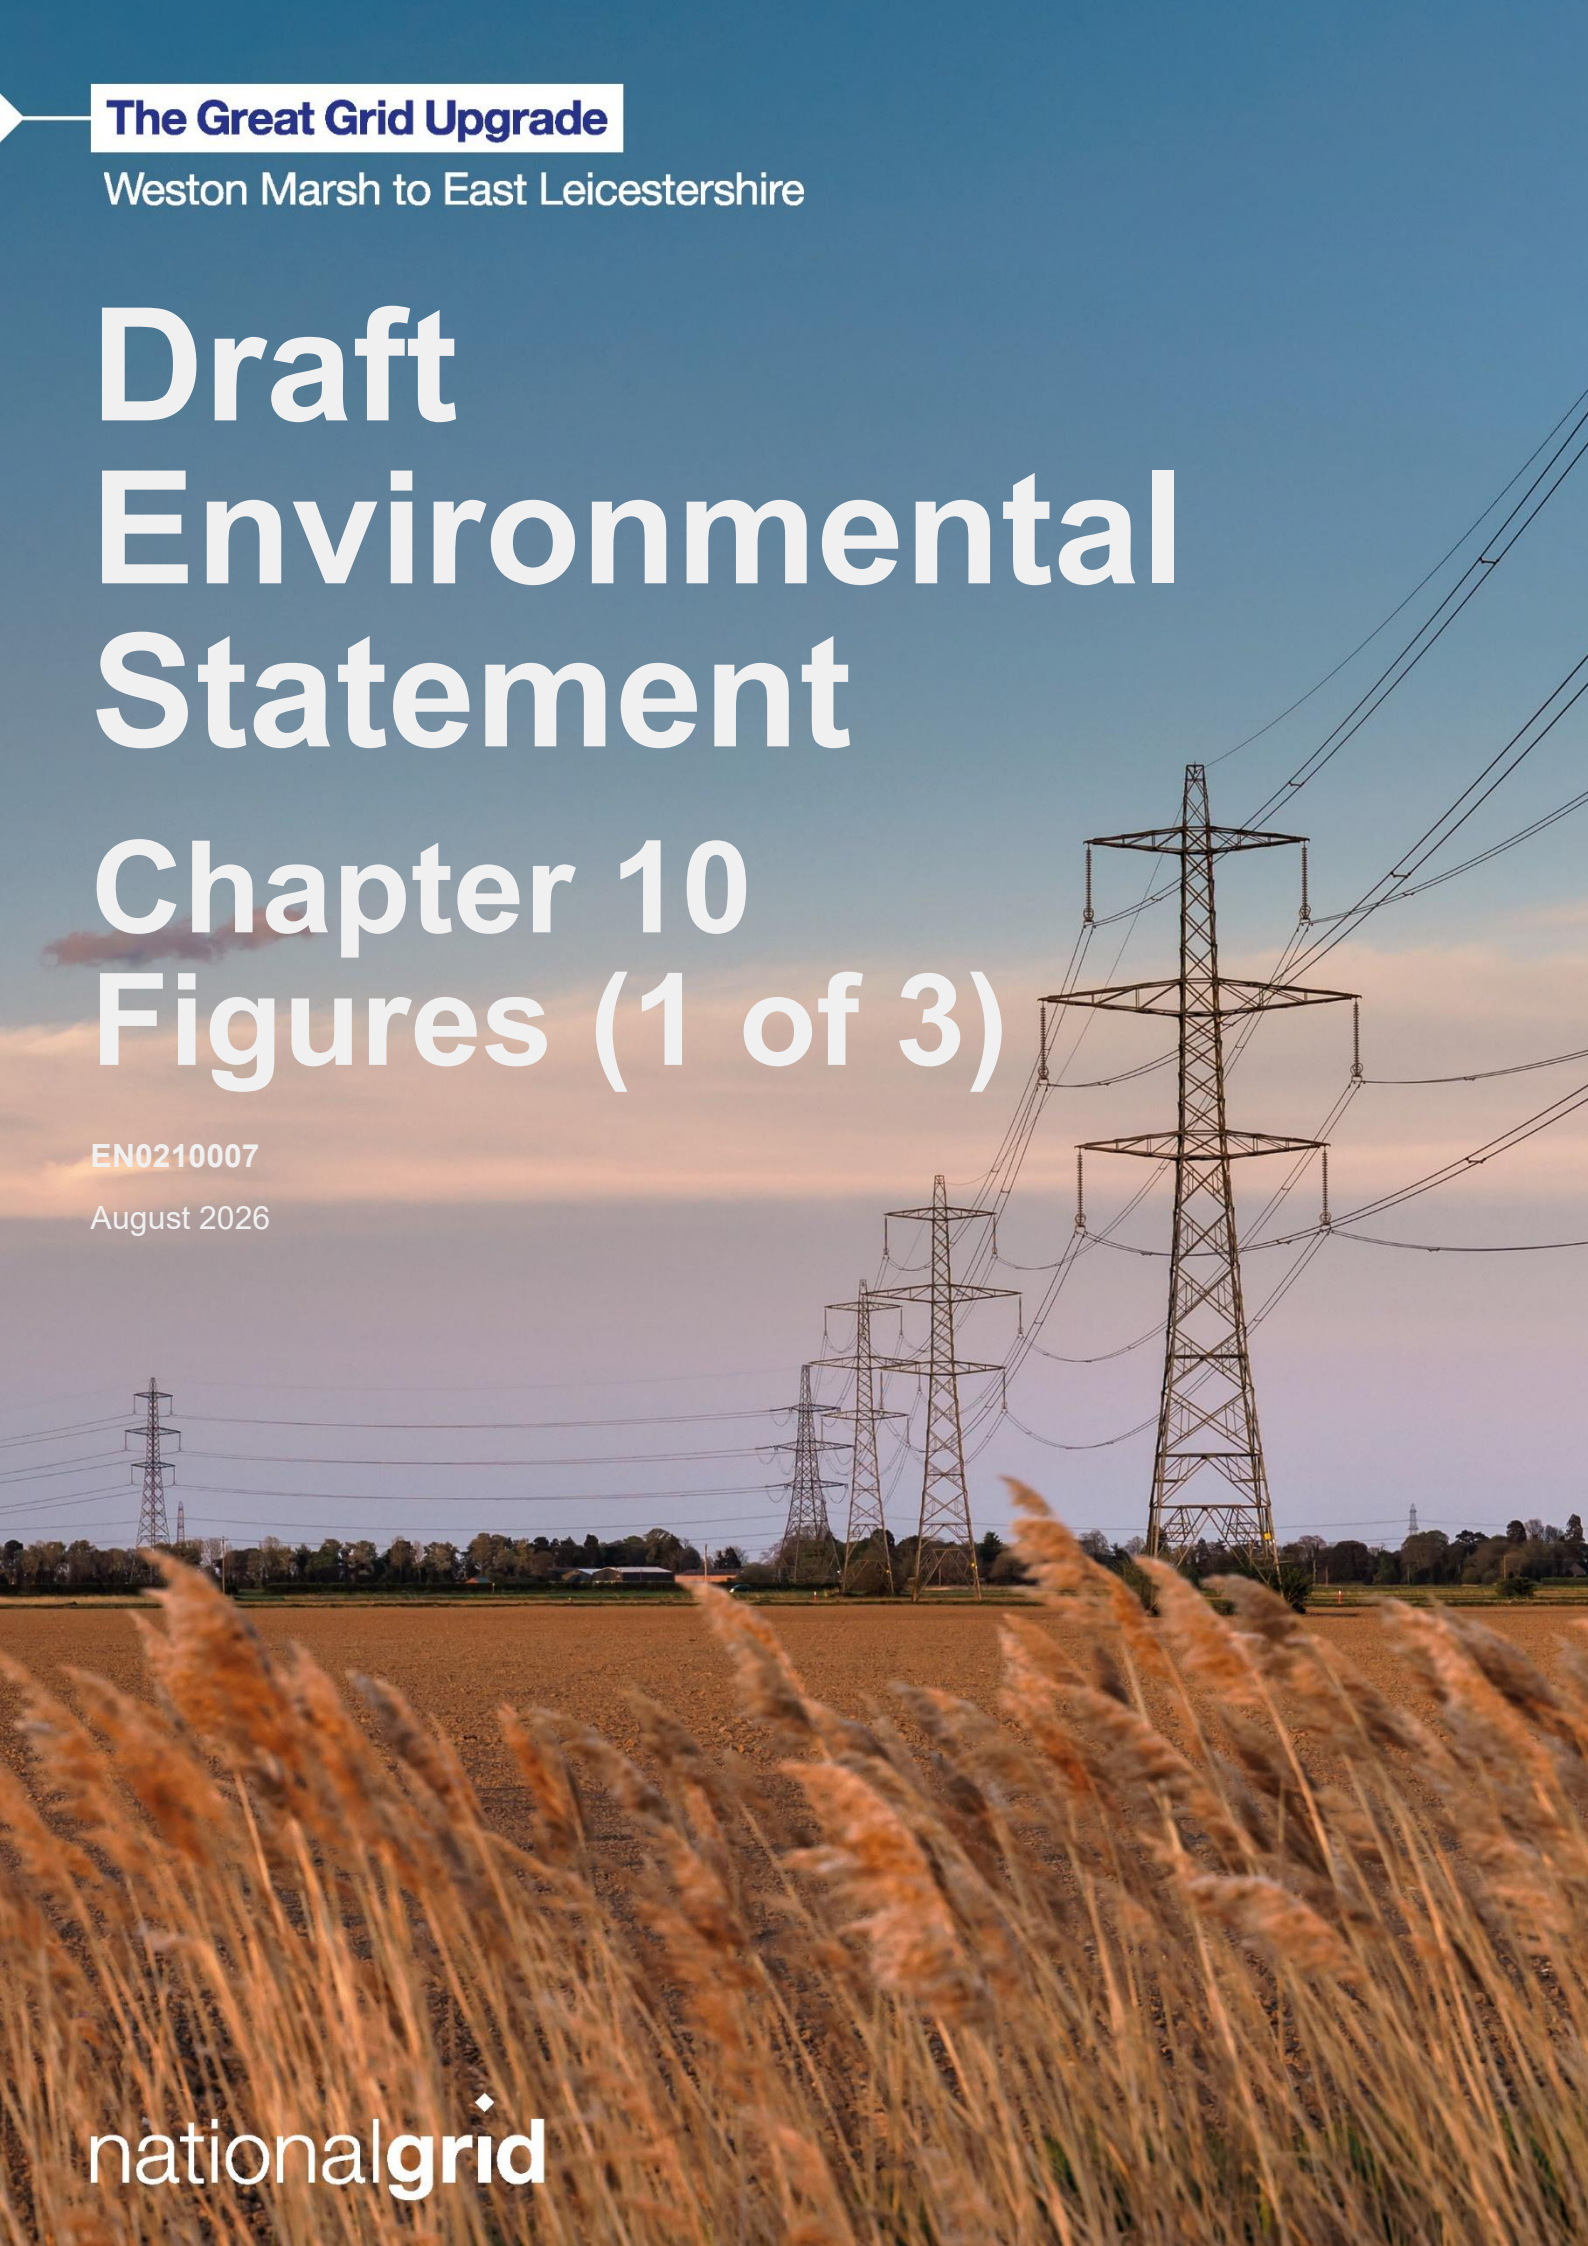

The Great Grid Upgrade

Weston Marsh to East Leicestershire

Draft Environmental Statement



Chapter 10 Figures (1 of 3)

EN0210007

August 2026

nationalgrid

Figure number	Figure title
Figure 10.1	Surface Water Receptors and their Attributes
Figure 10.2	Fluvial Flood Risk
Figure 10.3	Surface Water Flood Risk
Figure 10.4	WER Surface Water Body Catchments
Figure 10.5	WER Groundwater Bodies
Figure 10.6	Tidal Flood Risk

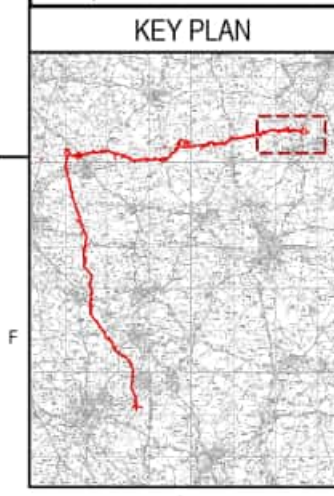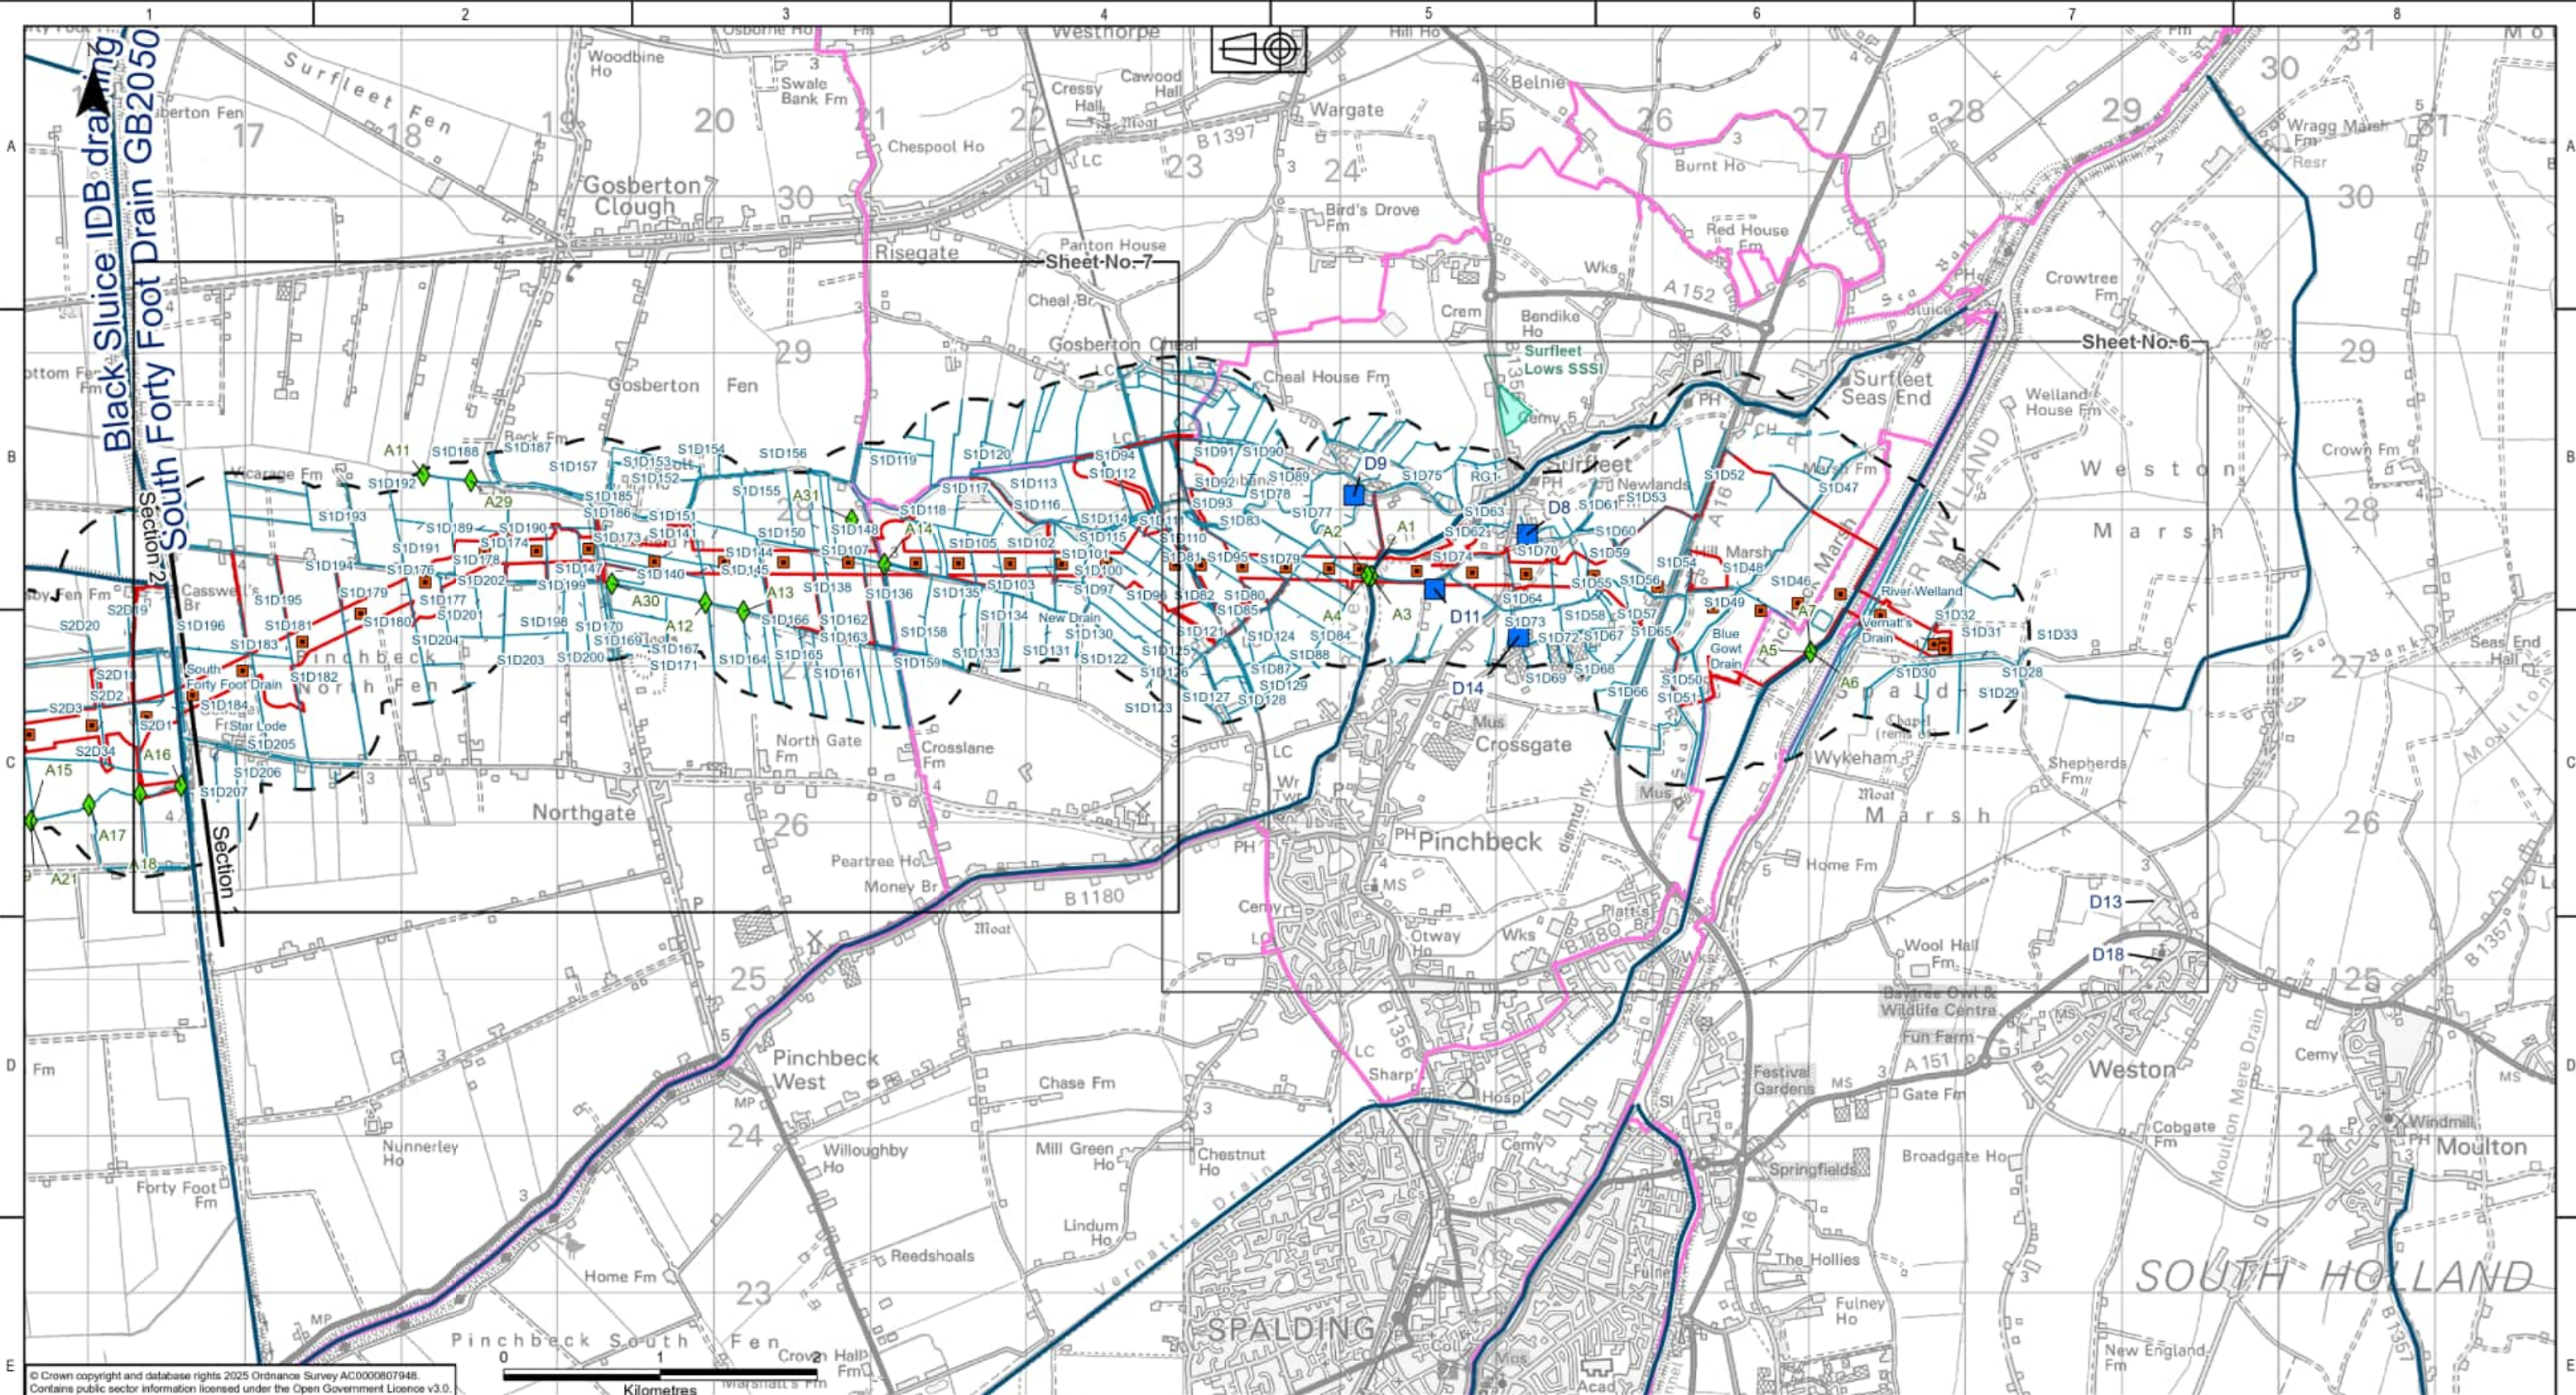



- Legend**
- Draft Order Limits
 - Sections
 - 500m Study Area
 - Indicative New Towers
 - Surface Water Abstractions
 - Environment Agency Consented Discharges
 - Water Environment Regulations Surface Water Bodies
 - Ordinary Watercourses
 - Site of Special Scientific Interest
 - Nitrate Vulnerable Zones

NATIONAL GRID INVESTMENT NUMBER: 100268			
COPYRIGHT: NOT TO BE REPRODUCED WITHOUT THE WRITTEN PERMISSION OF NATIONAL GRID ELECTRICITY TRANSMISSION Plc.			
P01	03/08/2026	First issue	DM KD MRK CS
Rev.	Date	Comment	Drw by Check Rev by Appr.

nationalgrid

National Grid plc, Warwick Technology Park,
Gallows Hill, Warwick, CV34 6DA

Site			
Weston Marsh to East Leicestershire			
Title			
Draft Environmental Statement: Figure 10.1 Surface Water Receptors and their Attributes			
Purpose of issue			Status
For Information			S2
Contractor Drawing No.			Revision
WMEL-AAJ-ZZZZ-ZZZZZZ-DRW-ES-000030			P01
Customer Drawing No.			Issue
N/A			A
Drawn	Checked	Reviewed	Approved
D.MOSNEAU	K.DUNTON	M.R.KEEN	C.STOCKS
Date		Scale	
03/08/2026		1:40,000	
Sheet 1 of 7			Size
			A3

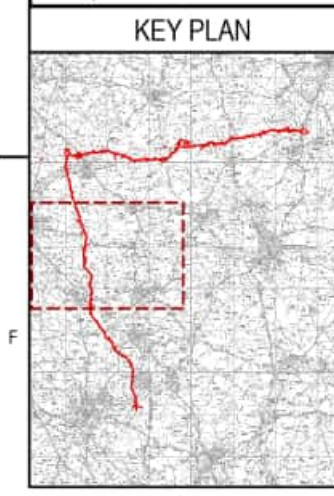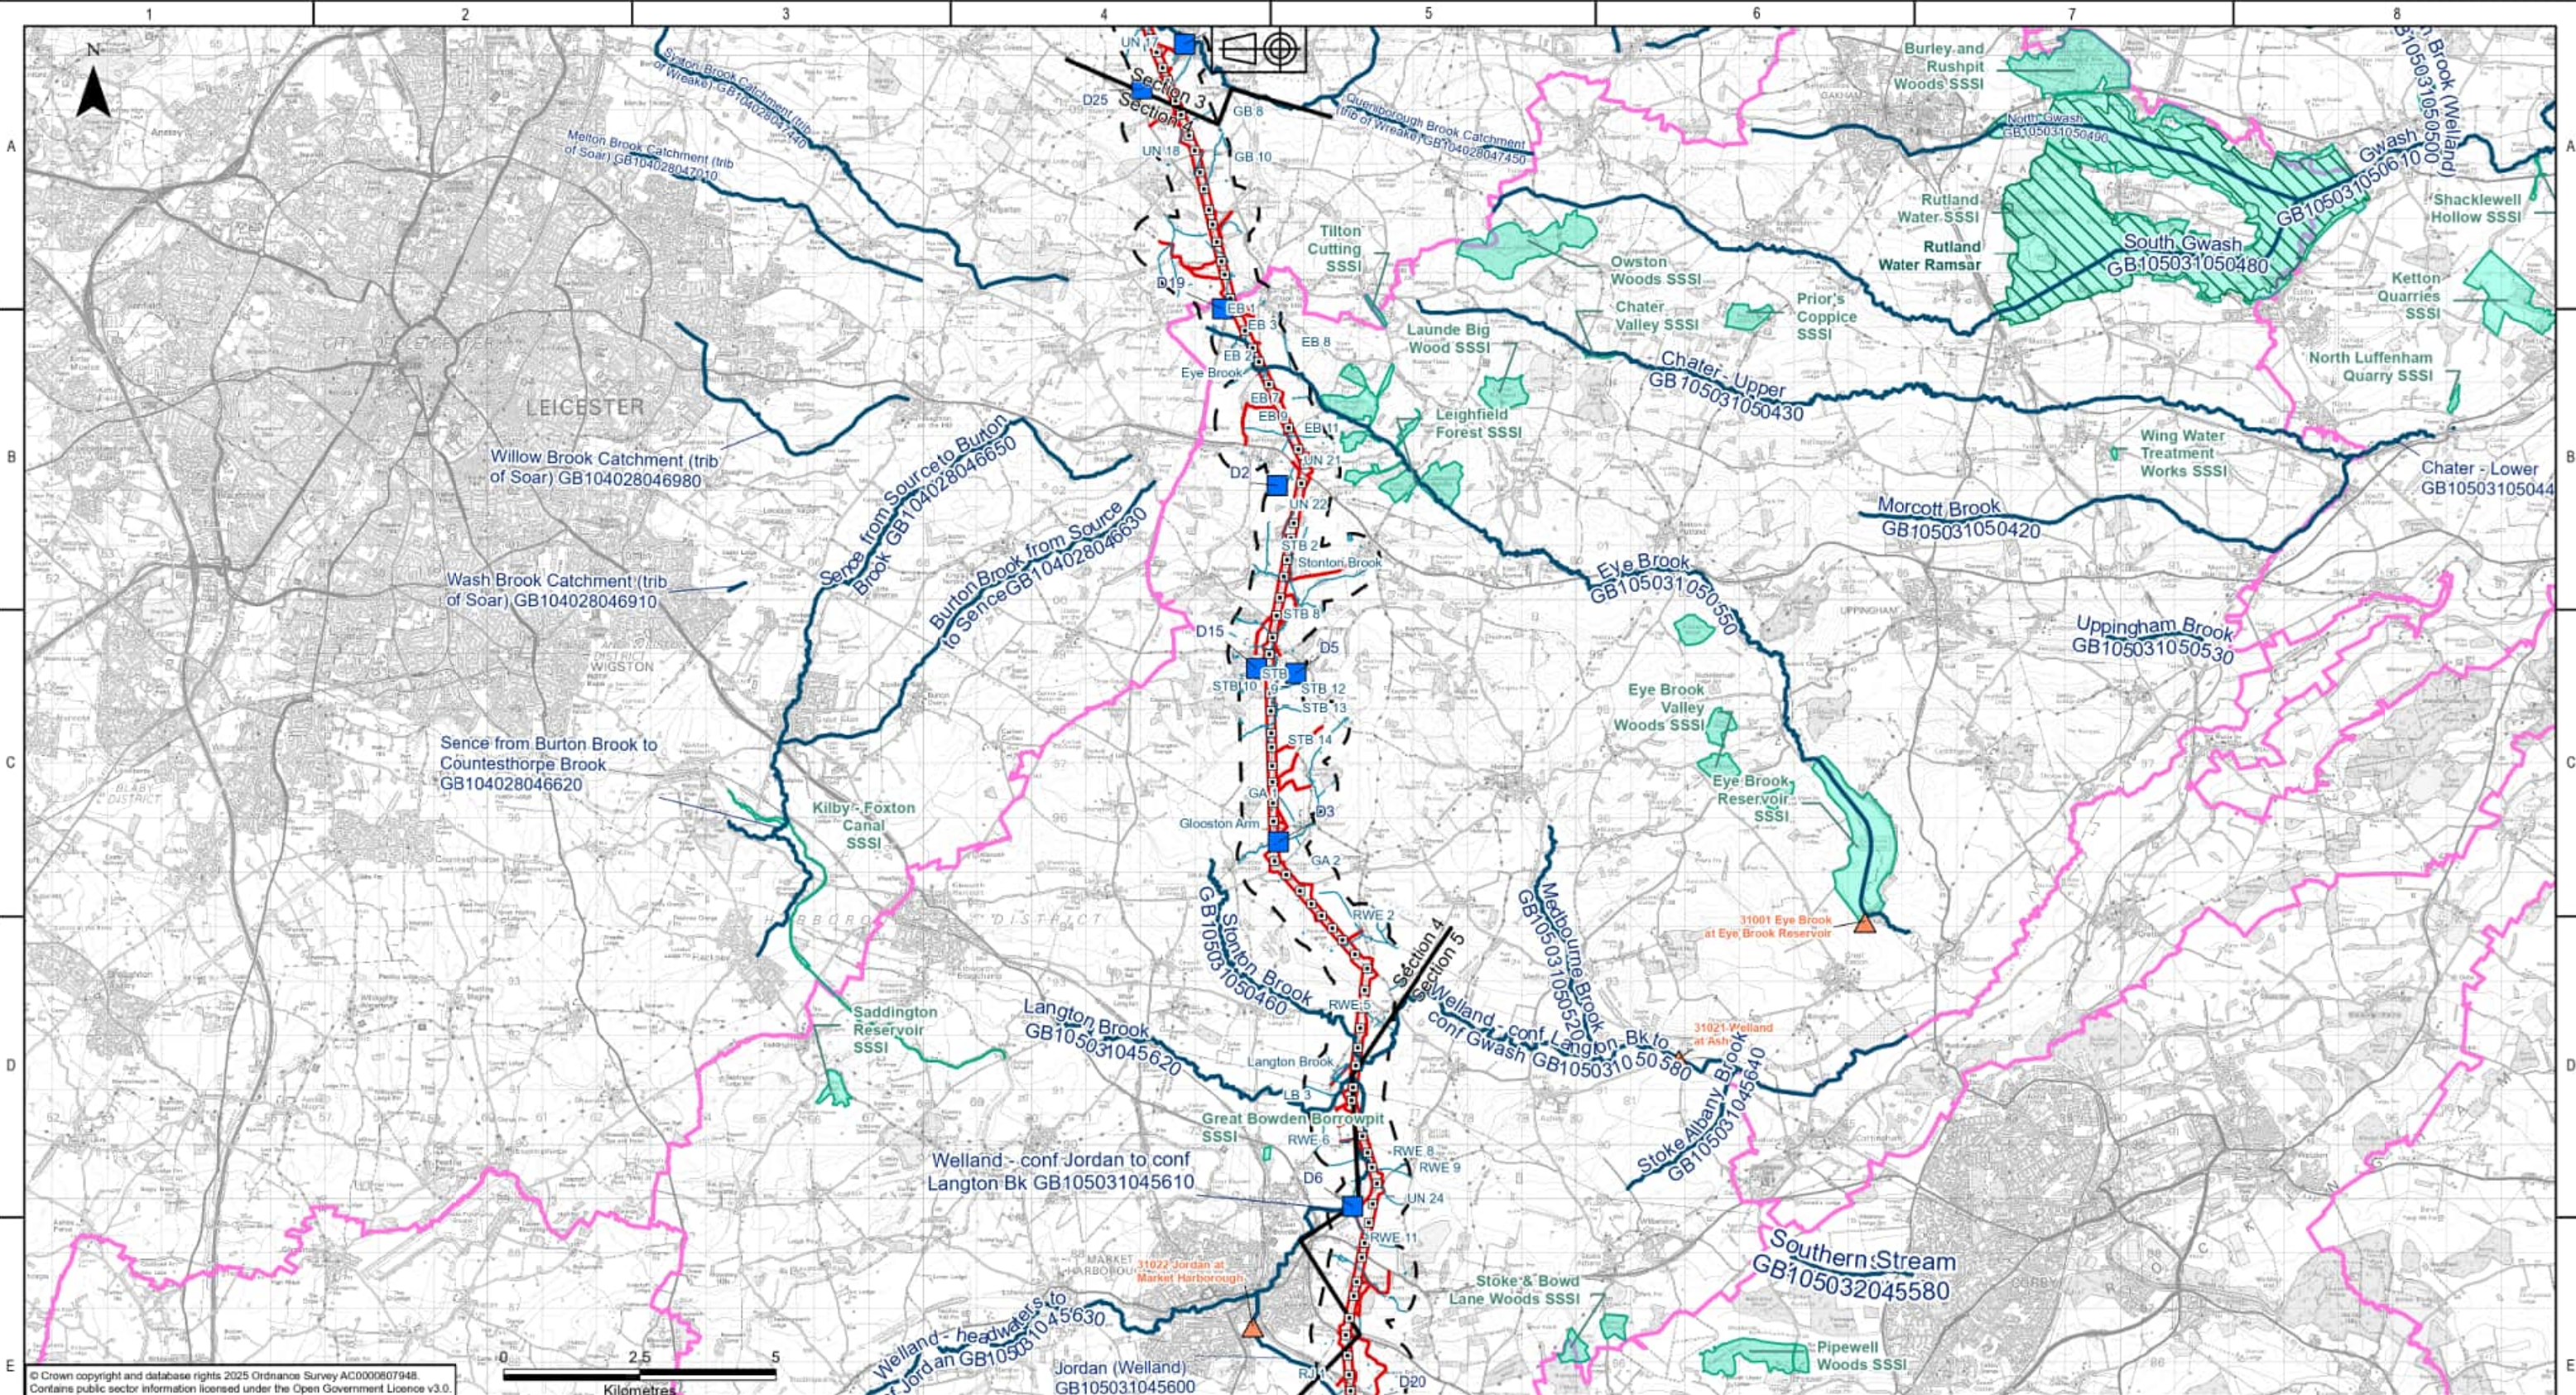

- Legend**
- Draft Order Limits
 - Sections
 - 500m Study Area
 - Existing Towers for Reconductoring
 - Environment Agency Consented Discharges
 - Flow Gauging Stations
 - Water Environment Regulations Surface Water Bodies
 - Ordinary Watercourses
 - Ramsar
 - Site of Special Scientific Interest
 - Nitrate Vulnerable Zones


NATIONAL GRID INVESTMENT NUMBER: 100268					
COPYRIGHT: NOT TO BE REPRODUCED WITHOUT THE WRITTEN PERMISSION OF NATIONAL GRID ELECTRICITY TRANSMISSION Plc.					
P01	03/08/2026	First issue	DM	KD	MRK CS
Rev.	Date	Comment	Drw by	Check	Rev by Appr.

nationalgrid

National Grid plc, Warwick Technology Park,
Gallows Hill, Warwick, CV34 6DA

Drawn	D.MOSNEANU
Checked	K.DUNTUN

Site				Weston Marsh to East Leicestershire	
Title				Draft Environmental Statement: Figure 10.1 Surface Water Receptors and their Attributes	
Purpose of issue				For Information	Status S2
Contractor Drawing No.				WMEL-AAJ-ZZZZ-ZZZZZZ-DRW-ES-000030	Revision P01
Customer Drawing No.				N/A	Issue A
Reviewed	M.R.KEEN	Approved	C.STOCKS	Date	03/08/2026
Scale				1:115,000	Size A3

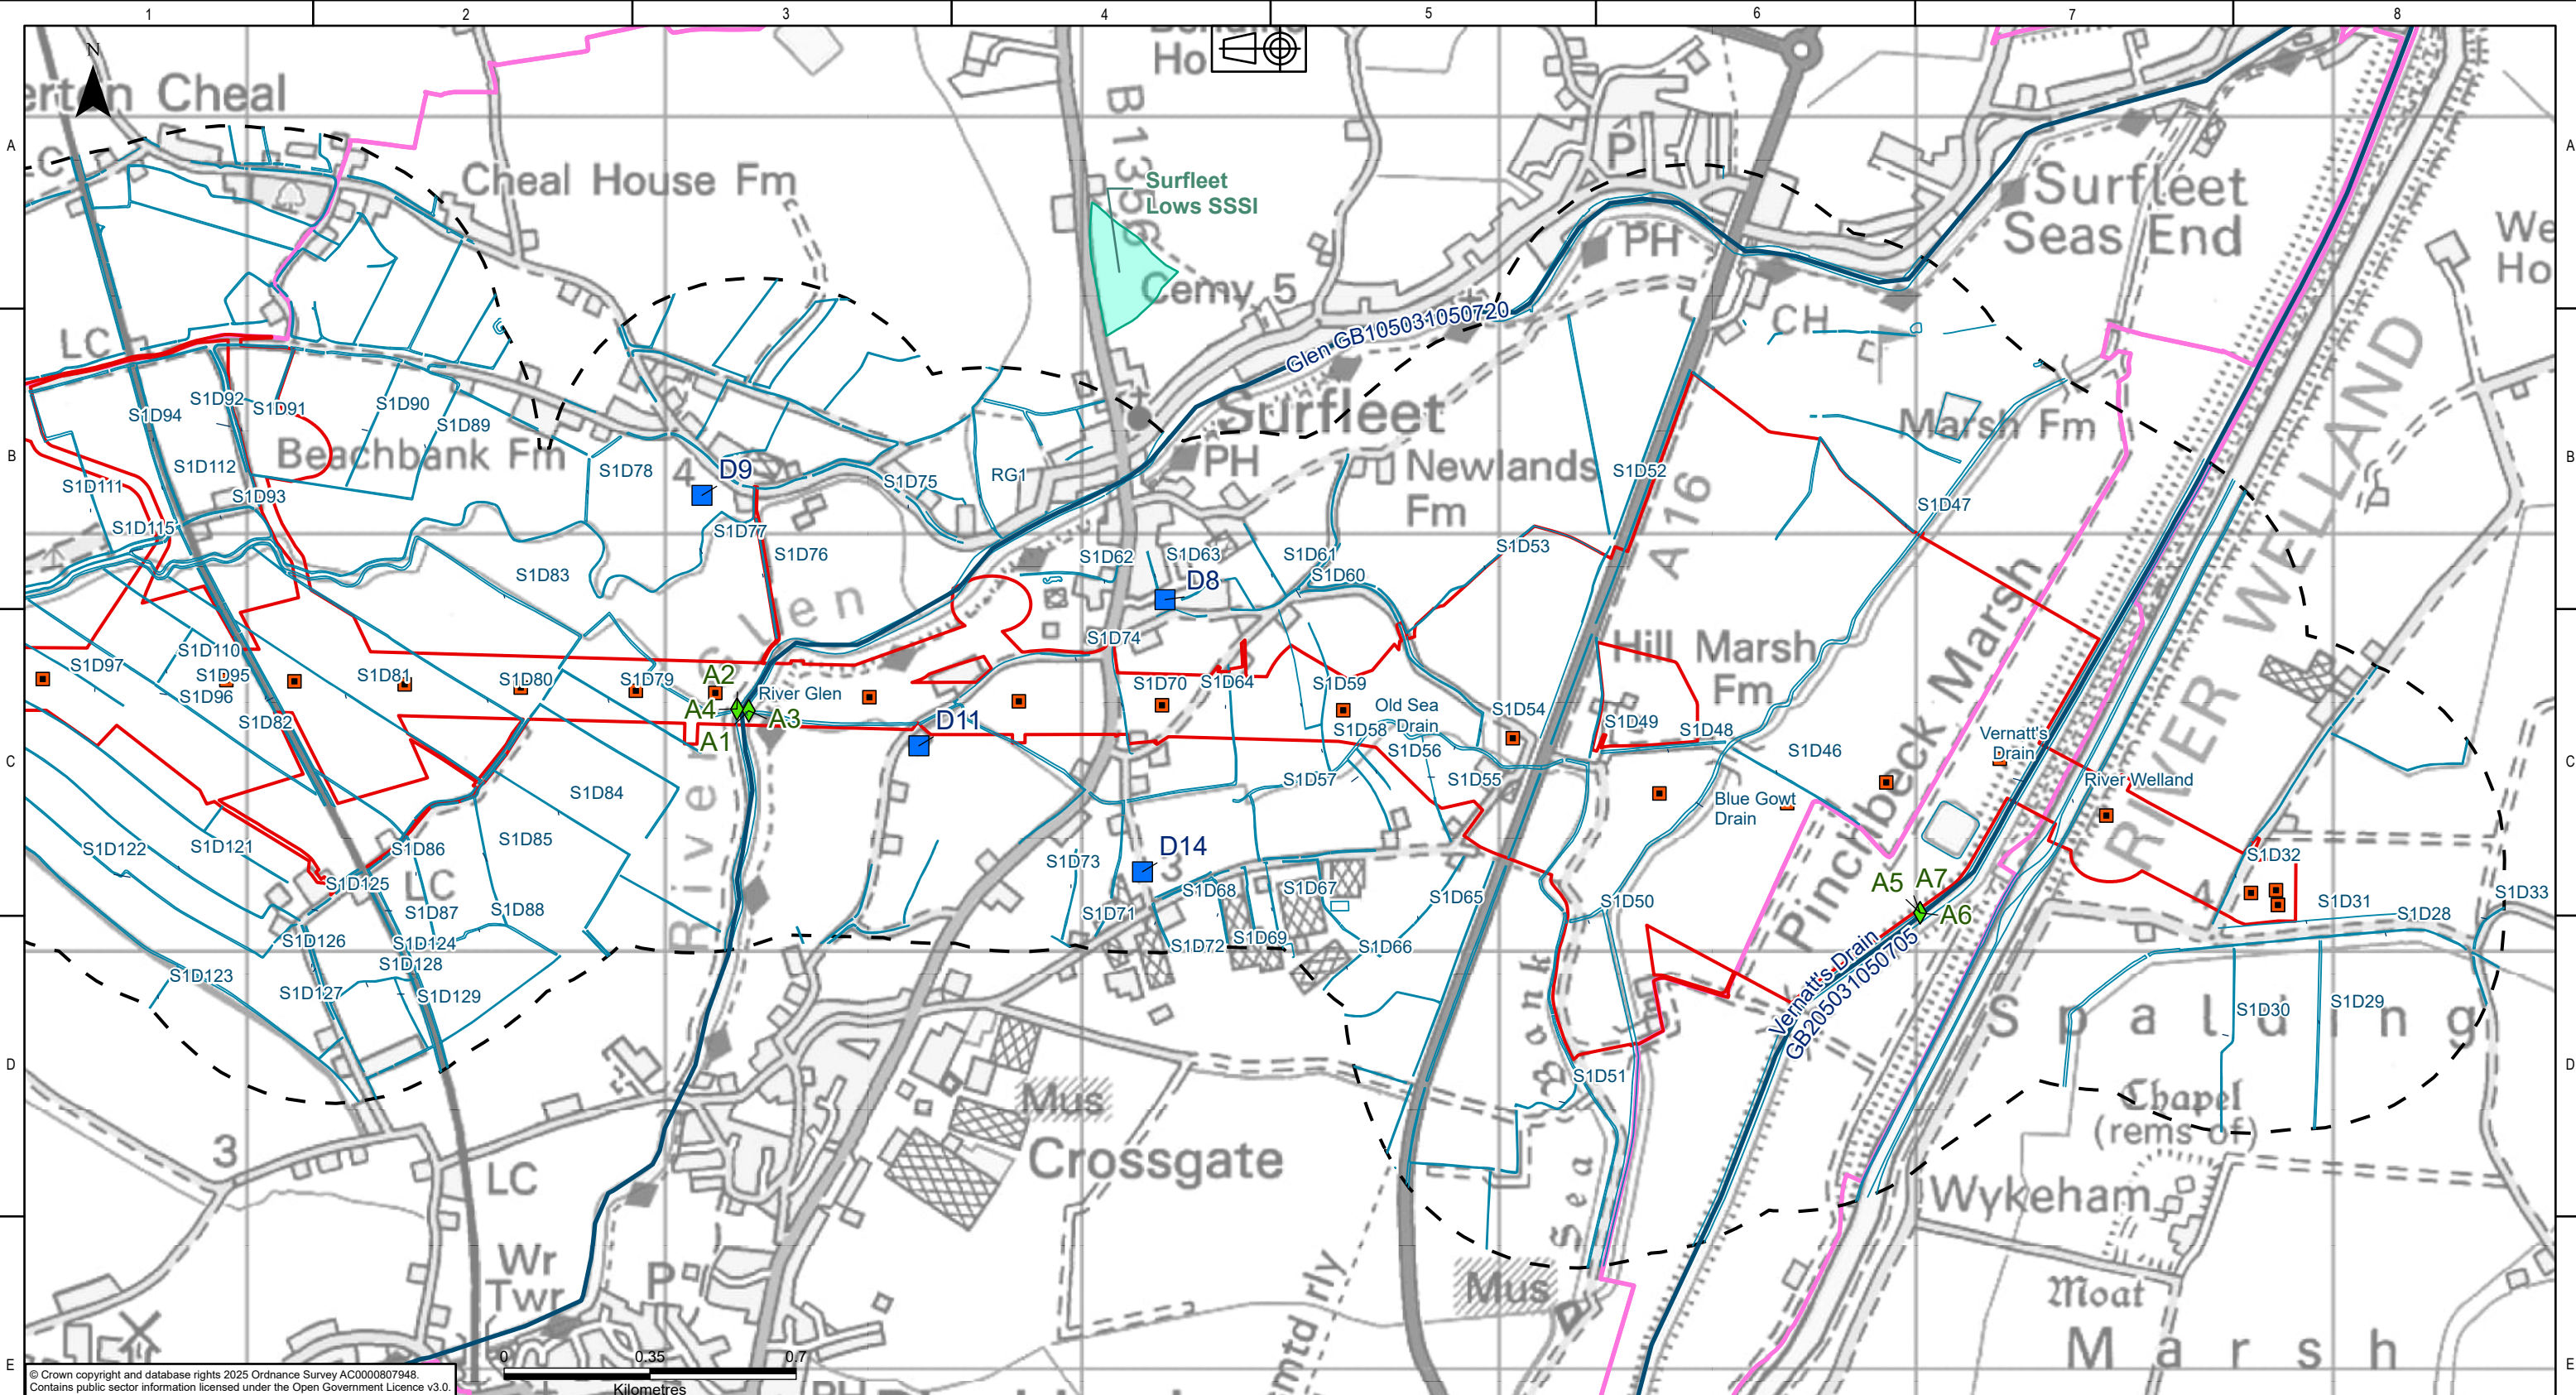

© Crown copyright and database rights 2025 Ordnance Survey AC0000807948.
Contains public sector information licensed under the Open Government Licence v3.0.

KEY PLAN

Legend

- Draft Order Limits
- 500m Study Area
- Indicative New Towers
- Surface Water Abstractions
- Environment Agency Consented Discharges
- Water Environment Regulations Surface Water Bodies
- Ordinary Watercourses
- Site of Special Scientific Interest
- Nitrate Vulnerable Zones

NATIONAL GRID INVESTMENT NUMBER: 100268

COPYRIGHT: NOT TO BE REPRODUCED WITHOUT THE WRITTEN PERMISSION OF NATIONAL GRID ELECTRICITY TRANSMISSION Plc.

P01	31/07/2026	First issue	DM	KD	MRK	CS	
Rev.	Date	Comment	Drw by	Check	Rev by	Appr.	

National Grid plc, Warwick Technology Park,
Gallows Hill, Warwick, CV34 6DA



Drawn
D.MOSNEANU

Checked
K.DUNTUN

Site
Weston Marsh to East Leicestershire

Title
Draft Environmental Statement:
Figure 10.1
Surface Water Receptors and their Attributes

Purpose of issue For Information	Status S2
Contractor Drawing No. WMEL-AAJ-ZZZZ-ZZZZZZ-DRW-ES-000030	Revision P01
Customer Drawing No. N/A	Issue A
Reviewed M.R.KEEN	Approved C.STOCKS
Date 31/07/2026	Scale 1:15,000
Sheet 6 of 7	Size A3

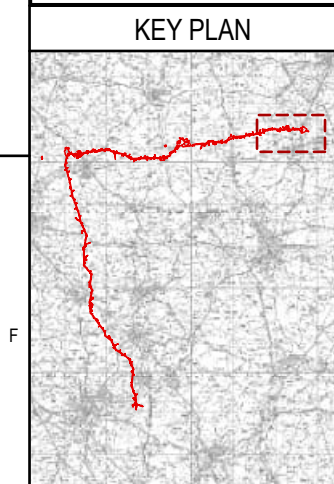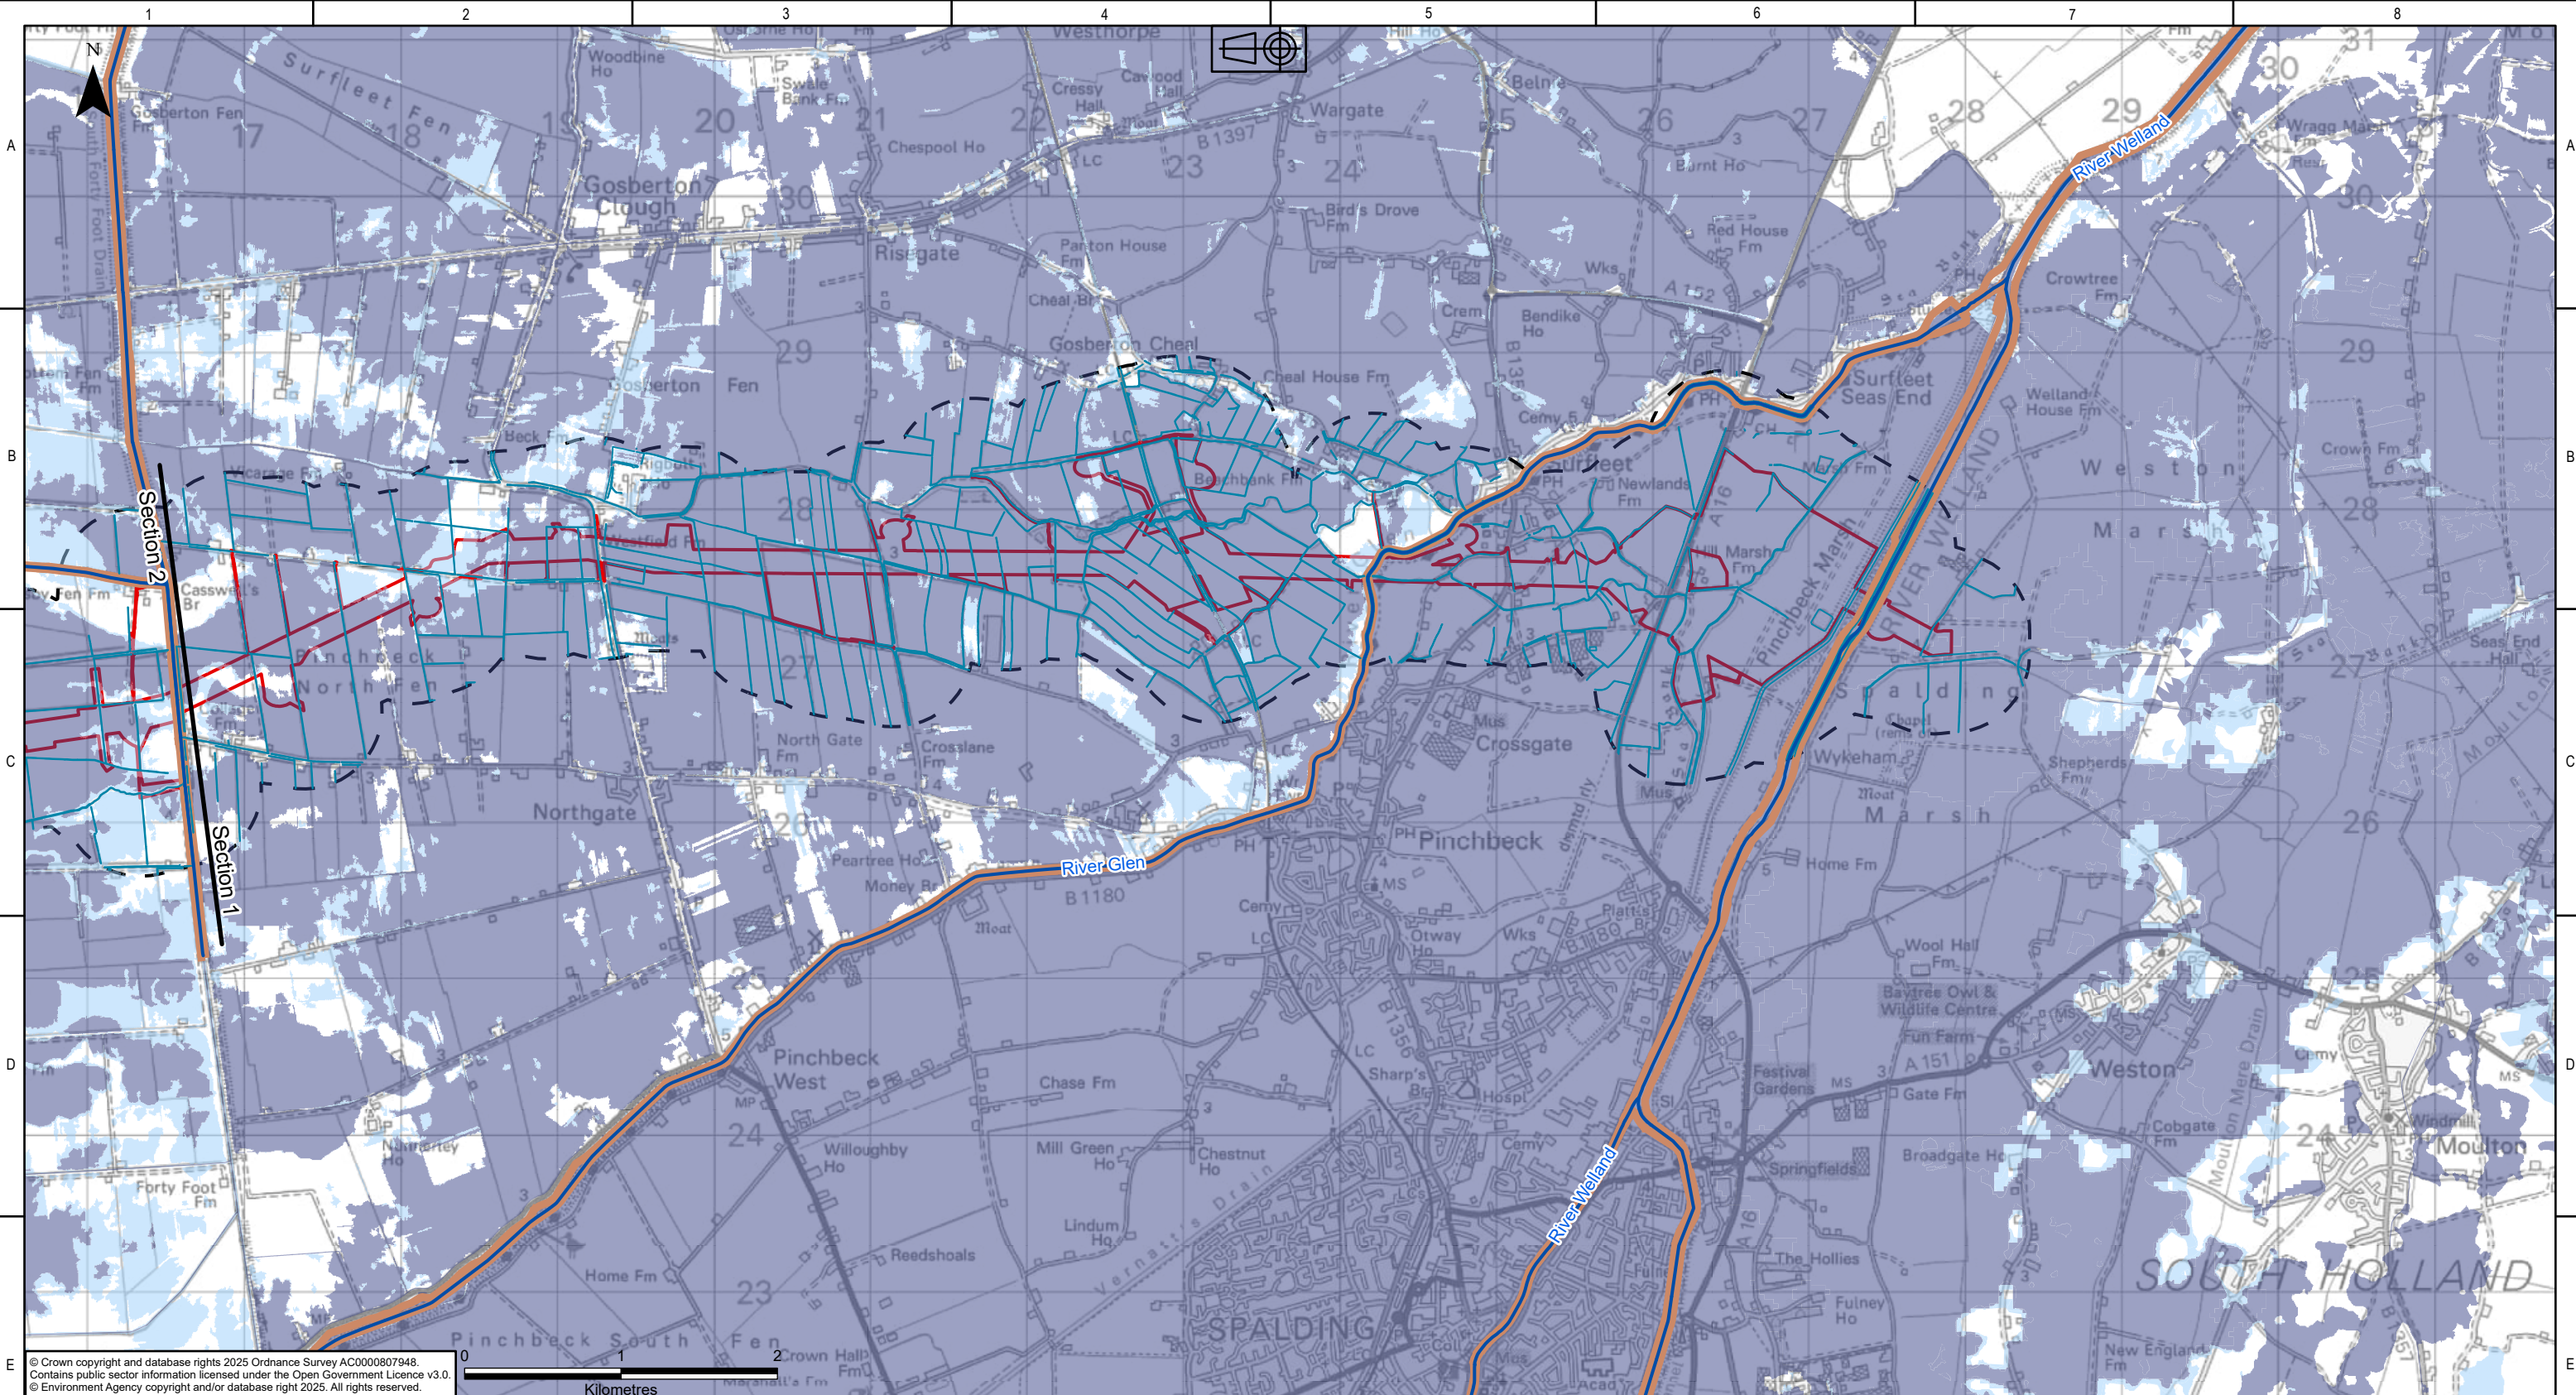


Legend	
	Draft Order Limits
	Sections
	500m Study Area
	Spatial Flood Defences
	Ordinary Watercourses
	Statutory Main Rivers
	Flood Zone 2 (Medium Probability)
	Flood Zone 3 (High Probability)

NATIONAL GRID INVESTMENT NUMBER: 100268							
COPYRIGHT: NOT TO BE REPRODUCED WITHOUT THE WRITTEN PERMISSION OF NATIONAL GRID ELECTRICITY TRANSMISSION Plc.							
P01	31/07/2026	First issue					
Rev.	Date	Comment	Drw by	Check	Rev by	Appr.	



National Grid plc, Warwick Technology Park,
Gallows Hill, Warwick, CV34 6DA

Site Weston Marsh to East Leicestershire			
Title Draft Environmental Statement: Figure 10.2 Fluvial Flood Risk			
Purpose of issue For Information			Status S2
Contractor Drawing No. WMEL-AAJ-ZZZZ-ZZZZZZ-DRW-ES-000031			Revision P01
Customer Drawing No. N/A			Issue A
Reviewed M.R.KEEN	Approved C.STOCKS	Date 31/07/2026	Scale 1:40,000
Sheet 1 of 5			Size A3

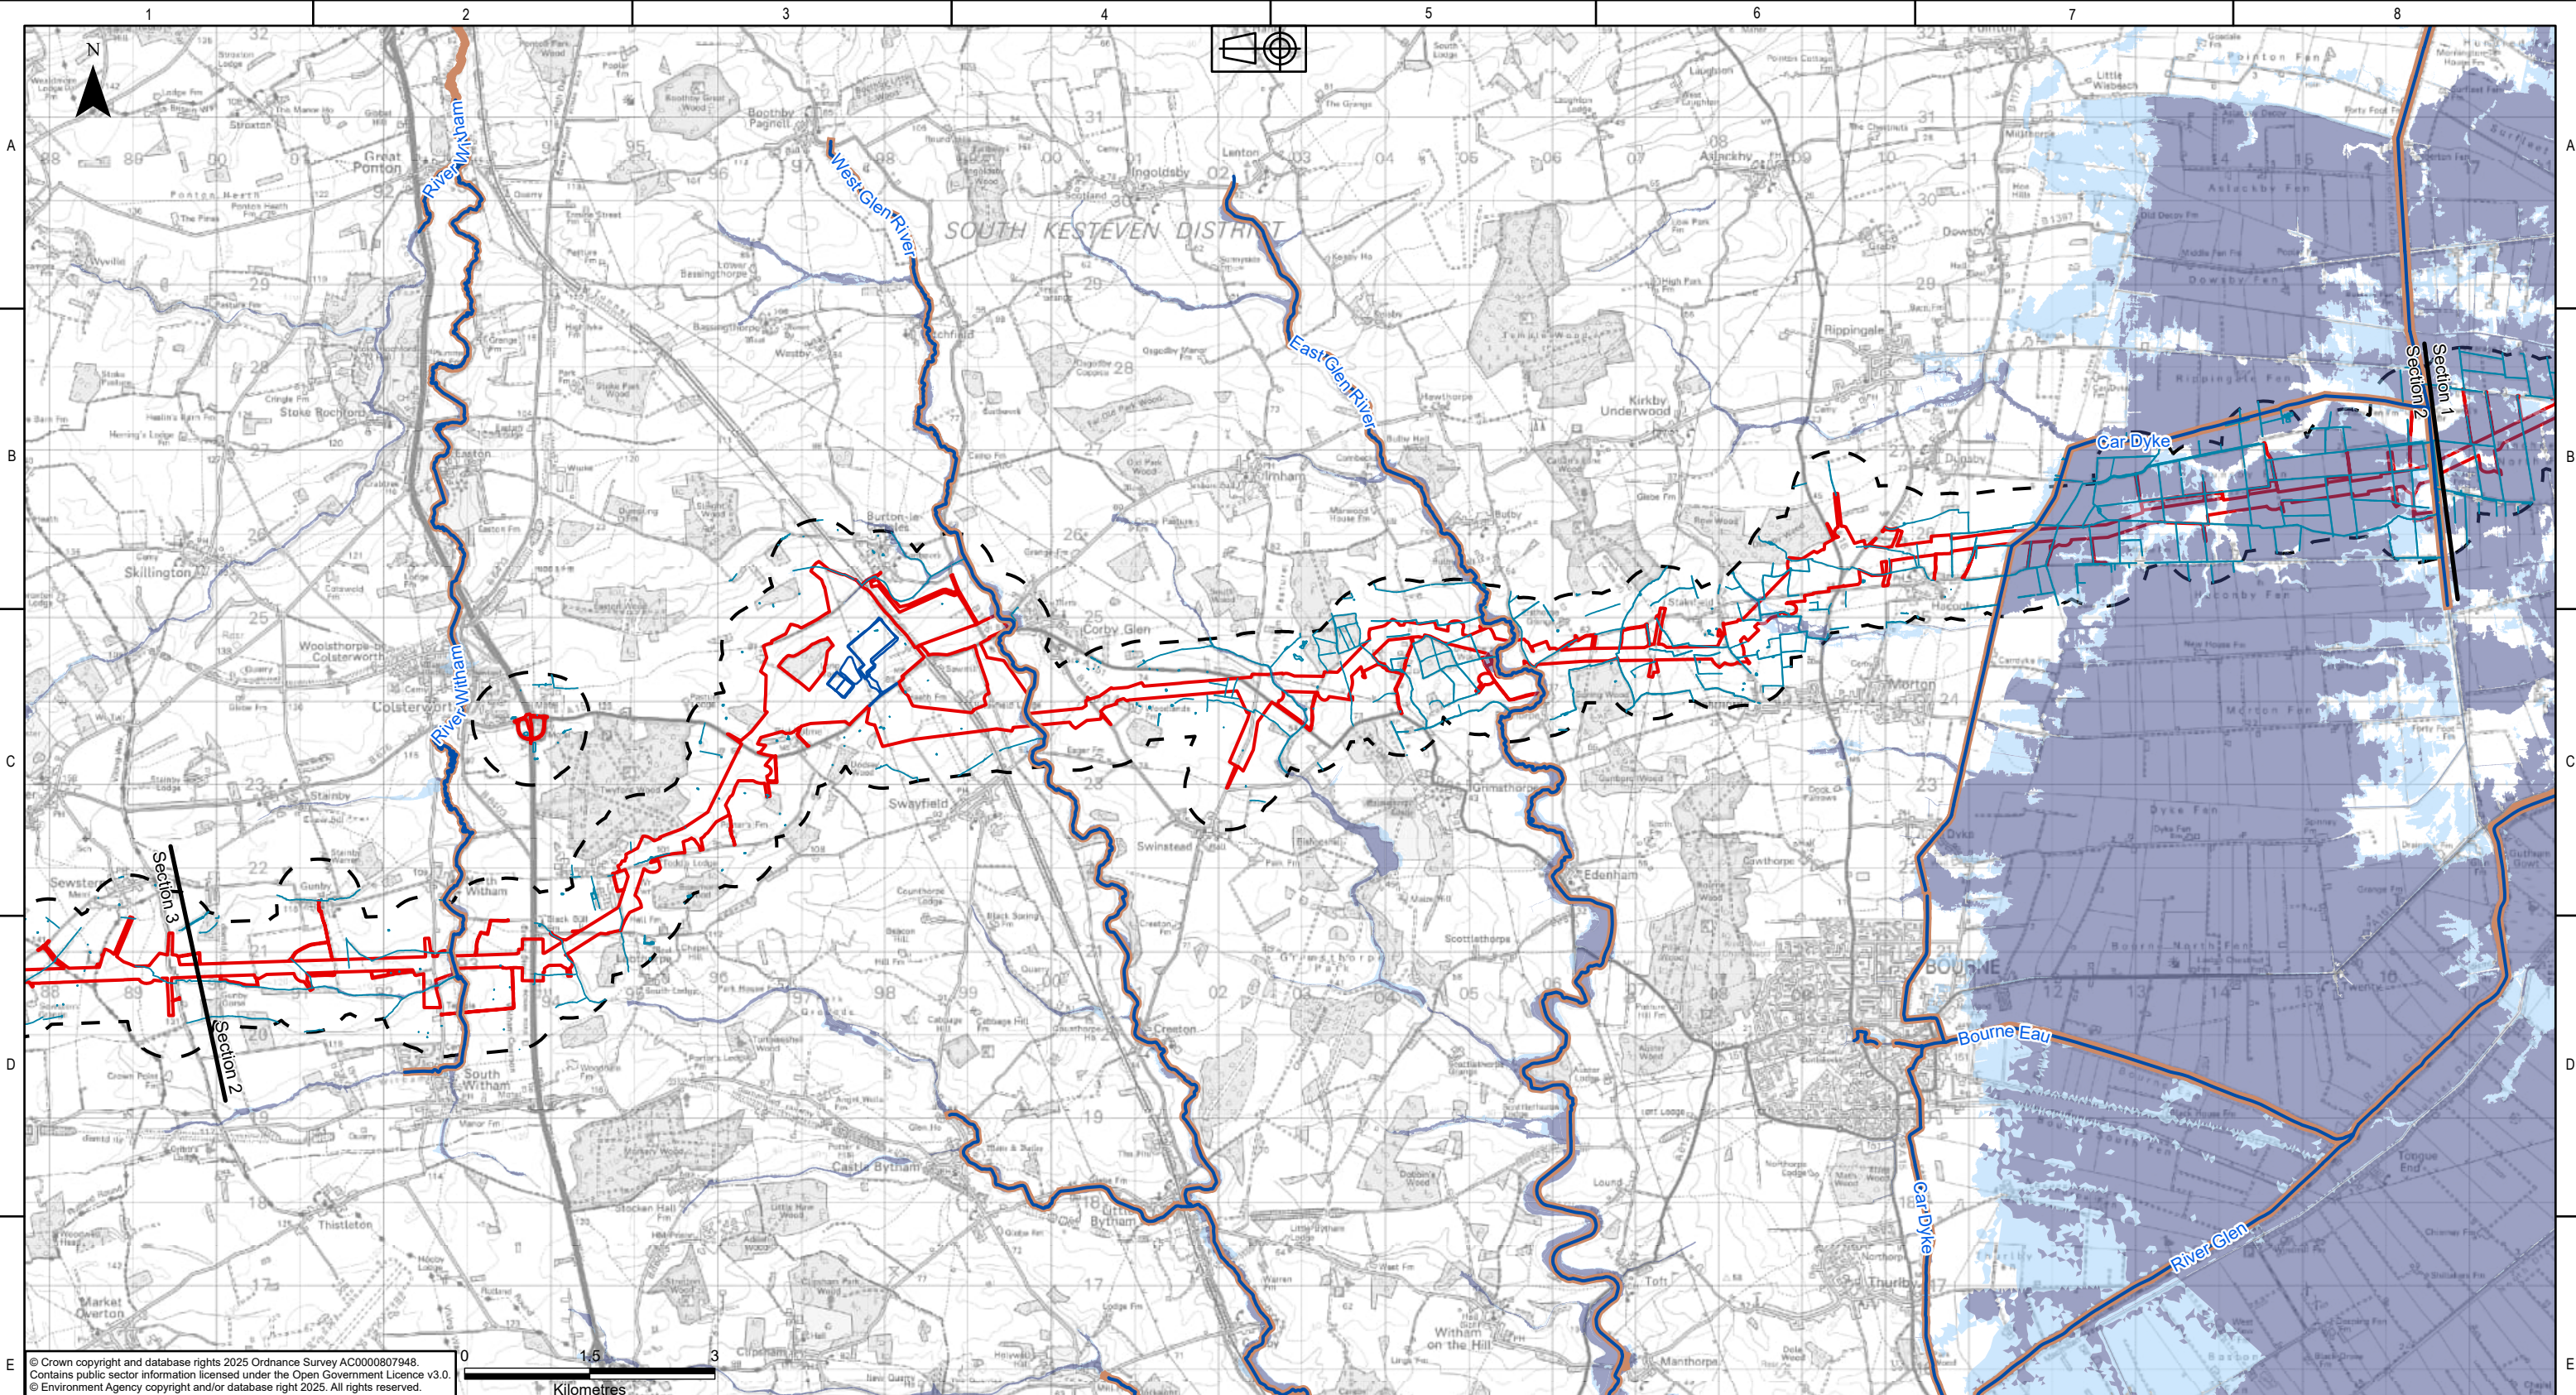

© Crown copyright and database rights 2025 Ordnance Survey AC0000807948.
Contains public sector information licensed under the Open Government Licence v3.0.
© Environment Agency copyright and/or database right 2025. All rights reserved.

KEY PLAN

Legend

- Draft Order Limits
- Sections
- 500m Study Area
- WMEL-A Substation
- Spatial Flood Defences
- Ordinary Watercourses
- Statutory Main Rivers
- Flood Zone 2 (Medium Probability)
- Flood Zone 3 (High Probability)

NATIONAL GRID INVESTMENT NUMBER: 100268

COPYRIGHT: NOT TO BE REPRODUCED WITHOUT THE WRITTEN PERMISSION OF NATIONAL GRID ELECTRICITY TRANSMISSION Plc.

P01	31/07/2026	First issue	DM	KD	MRK	CS	
Rev.	Date	Comment	Drw by	Check	Rev by	Appr.	

nationalgrid

National Grid plc, Warwick Technology Park,
Gallows Hill, Warwick, CV34 6DA


Drawn
D.MOSNEANU

Checked
K.DUNTUN



Site
Weston Marsh to East Leicestershire

Title
Draft Environmental Statement:
Figure 10.2
Fluvial Flood Risk

Purpose of issue For Information	Status S2
Contractor Drawing No. WMEL-AAJ-ZZZZ-ZZZZZZ-DRW-ES-000031	Revision P01
Customer Drawing No. N/A	Issue A
Reviewed M.R.KEEN	Approved C.STOCKS
Date 31/07/2026	Scale 1:75,000
	Size A3

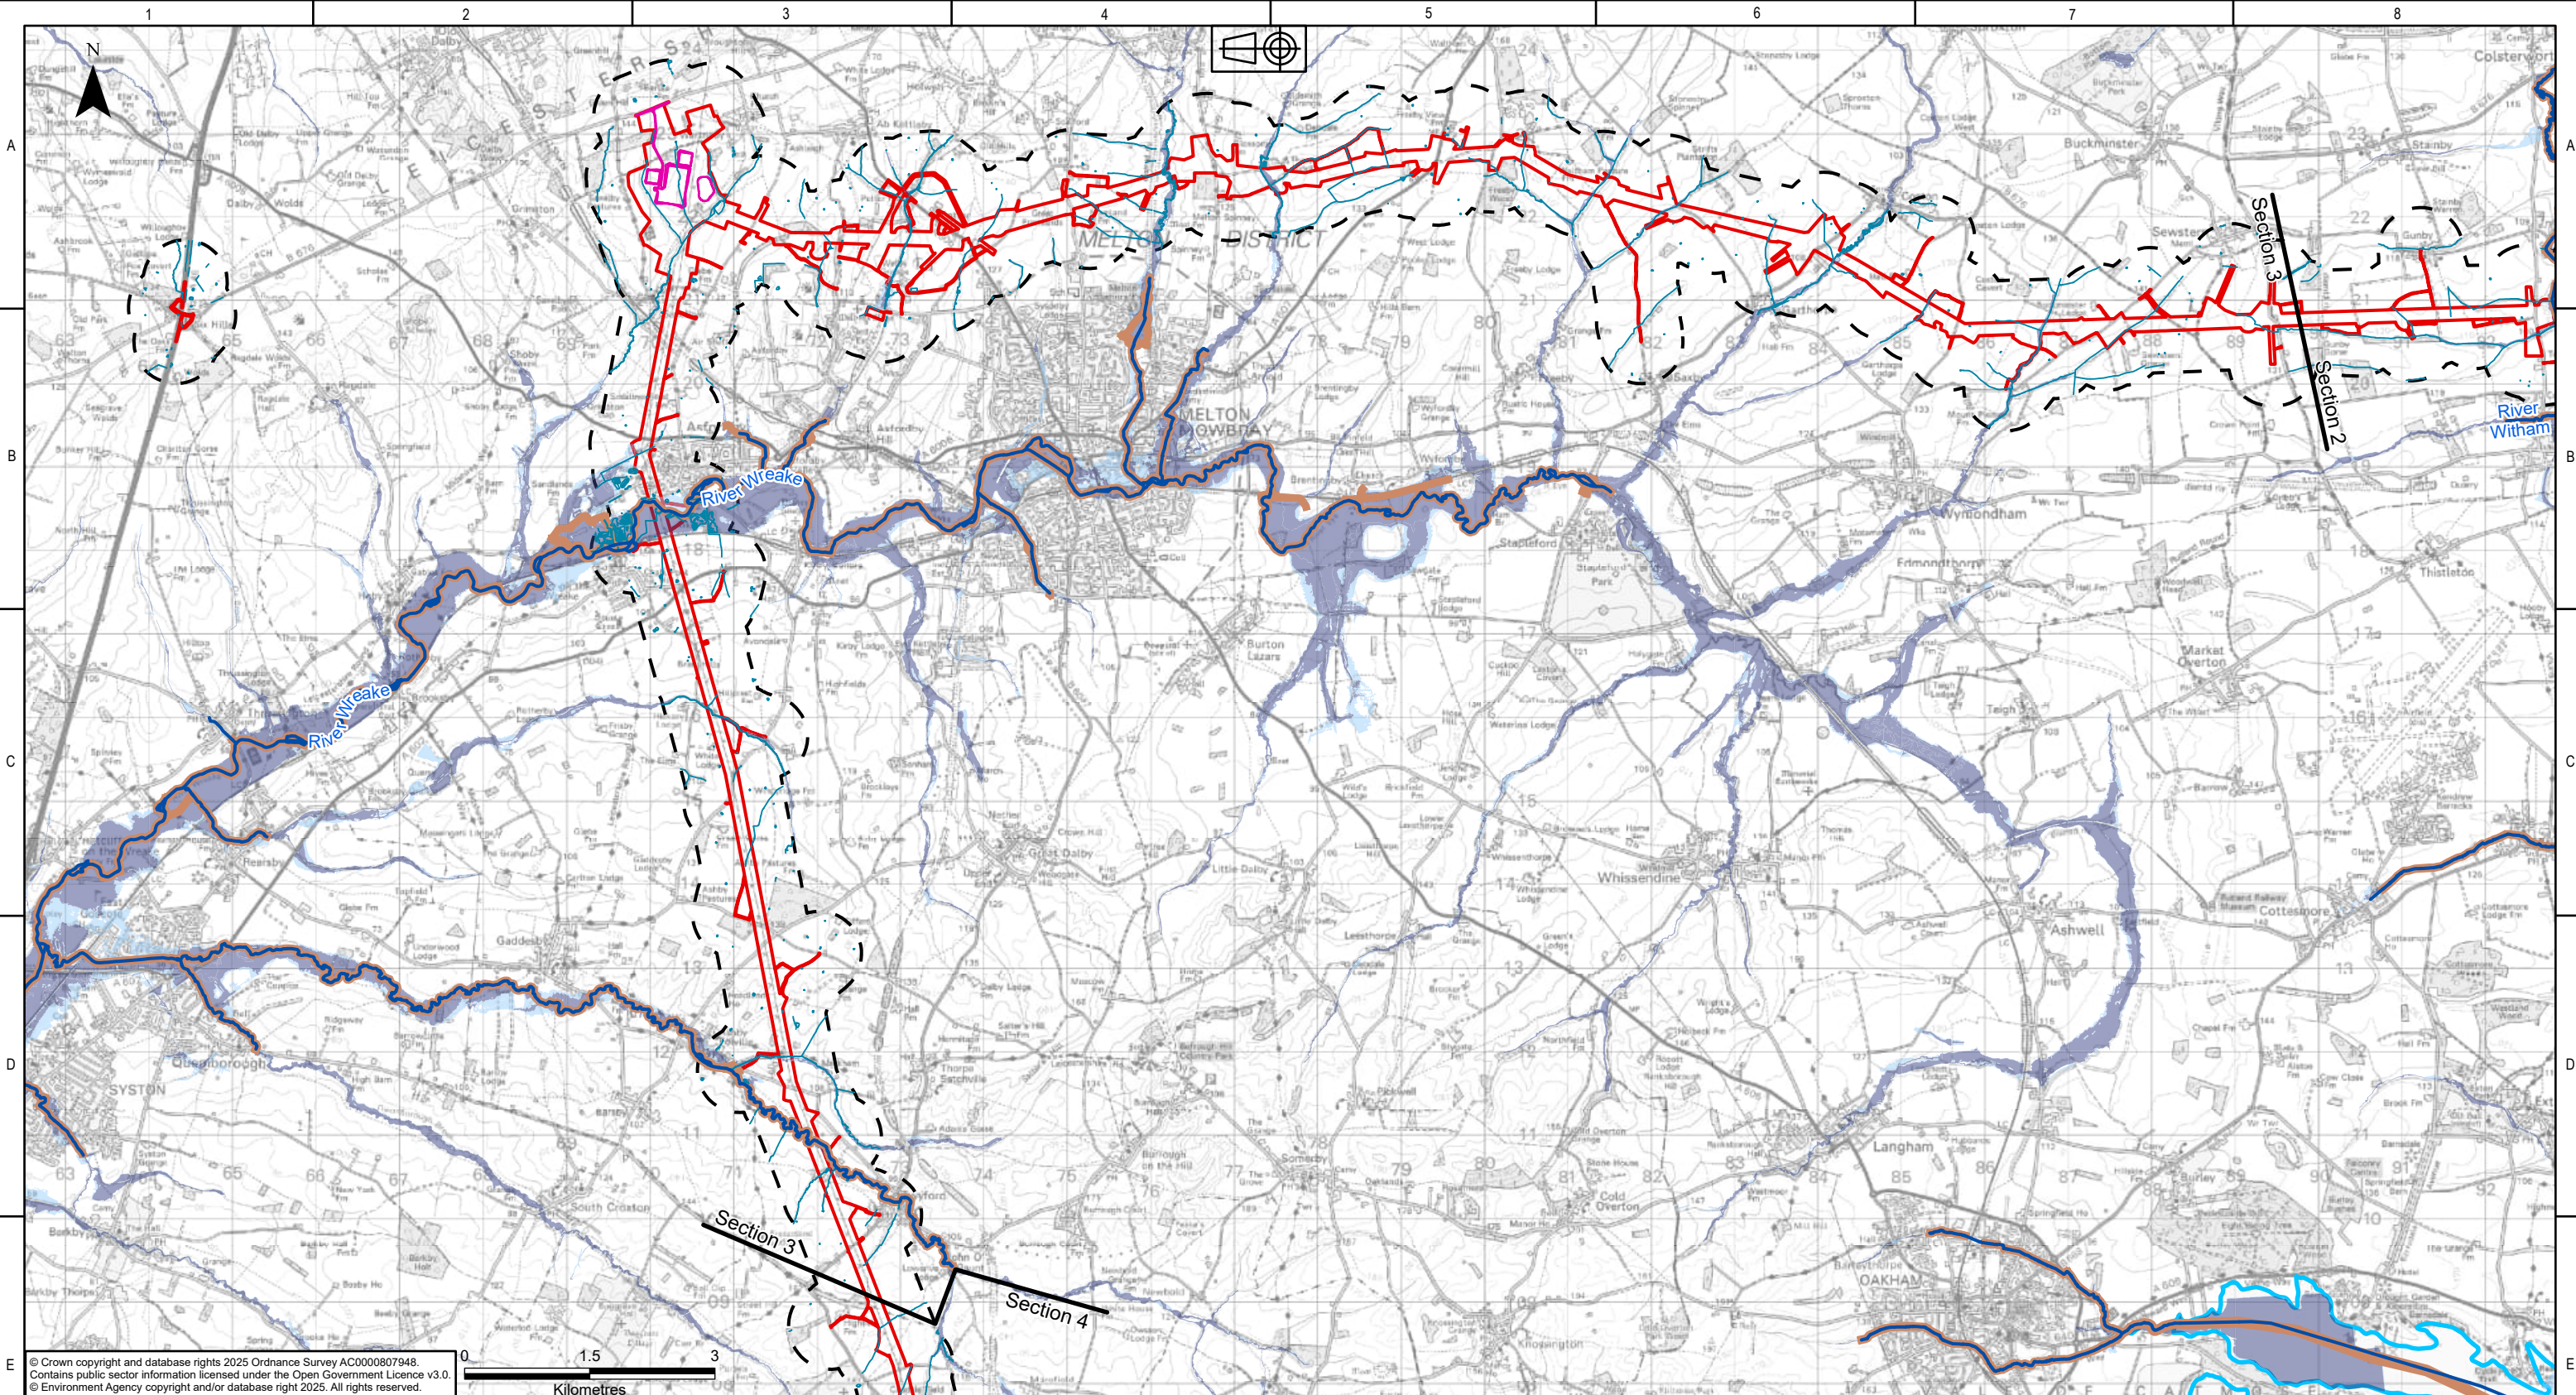

© Crown copyright and database rights 2025 Ordnance Survey AC0000807948.
Contains public sector information licensed under the Open Government Licence v3.0.
© Environment Agency copyright and/or database right 2025. All rights reserved.

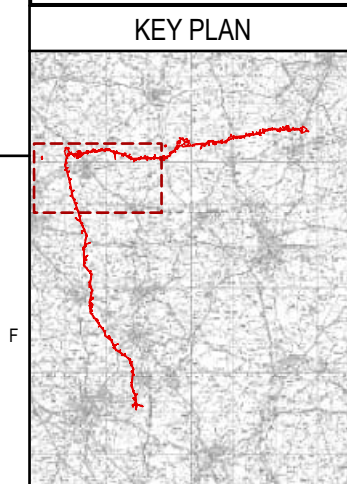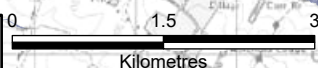


Legend	
	Draft Order Limits
	Sections
	500m Study Area
	WMEL-B Substation
	Spatial Flood Defences
	Ordinary Watercourses
	Statutory Main Rivers
	Lakes
	Flood Zone 2 (Medium Probability)
	Flood Zone 3 (High Probability)


NATIONAL GRID INVESTMENT NUMBER: 100268							
COPYRIGHT: NOT TO BE REPRODUCED WITHOUT THE WRITTEN PERMISSION OF NATIONAL GRID ELECTRICITY TRANSMISSION Plc.							
P01	31/07/2026	First issue		DM	KD	MRK	CS
Rev.	Date	Comment		Drw by	Check	Rev by	Appr.

National Grid plc, Warwick Technology Park,
Gallows Hill, Warwick, CV34 6DA

Site Weston Marsh to East Leicestershire			
Title Draft Environmental Statement: Figure 10.2 Fluvial Flood Risk			
Purpose of issue For Information			Status S2
Contractor Drawing No. WMEL-AAJ-ZZZZ-ZZZZZZ-DRW-ES-000031			Revision P01
Customer Drawing No. N/A			Issue A
Reviewed M.R.KEEN	Approved C.STOCKS	Date 31/07/2026	Scale 1:75,000
Sheet 3 of 5			Size A3

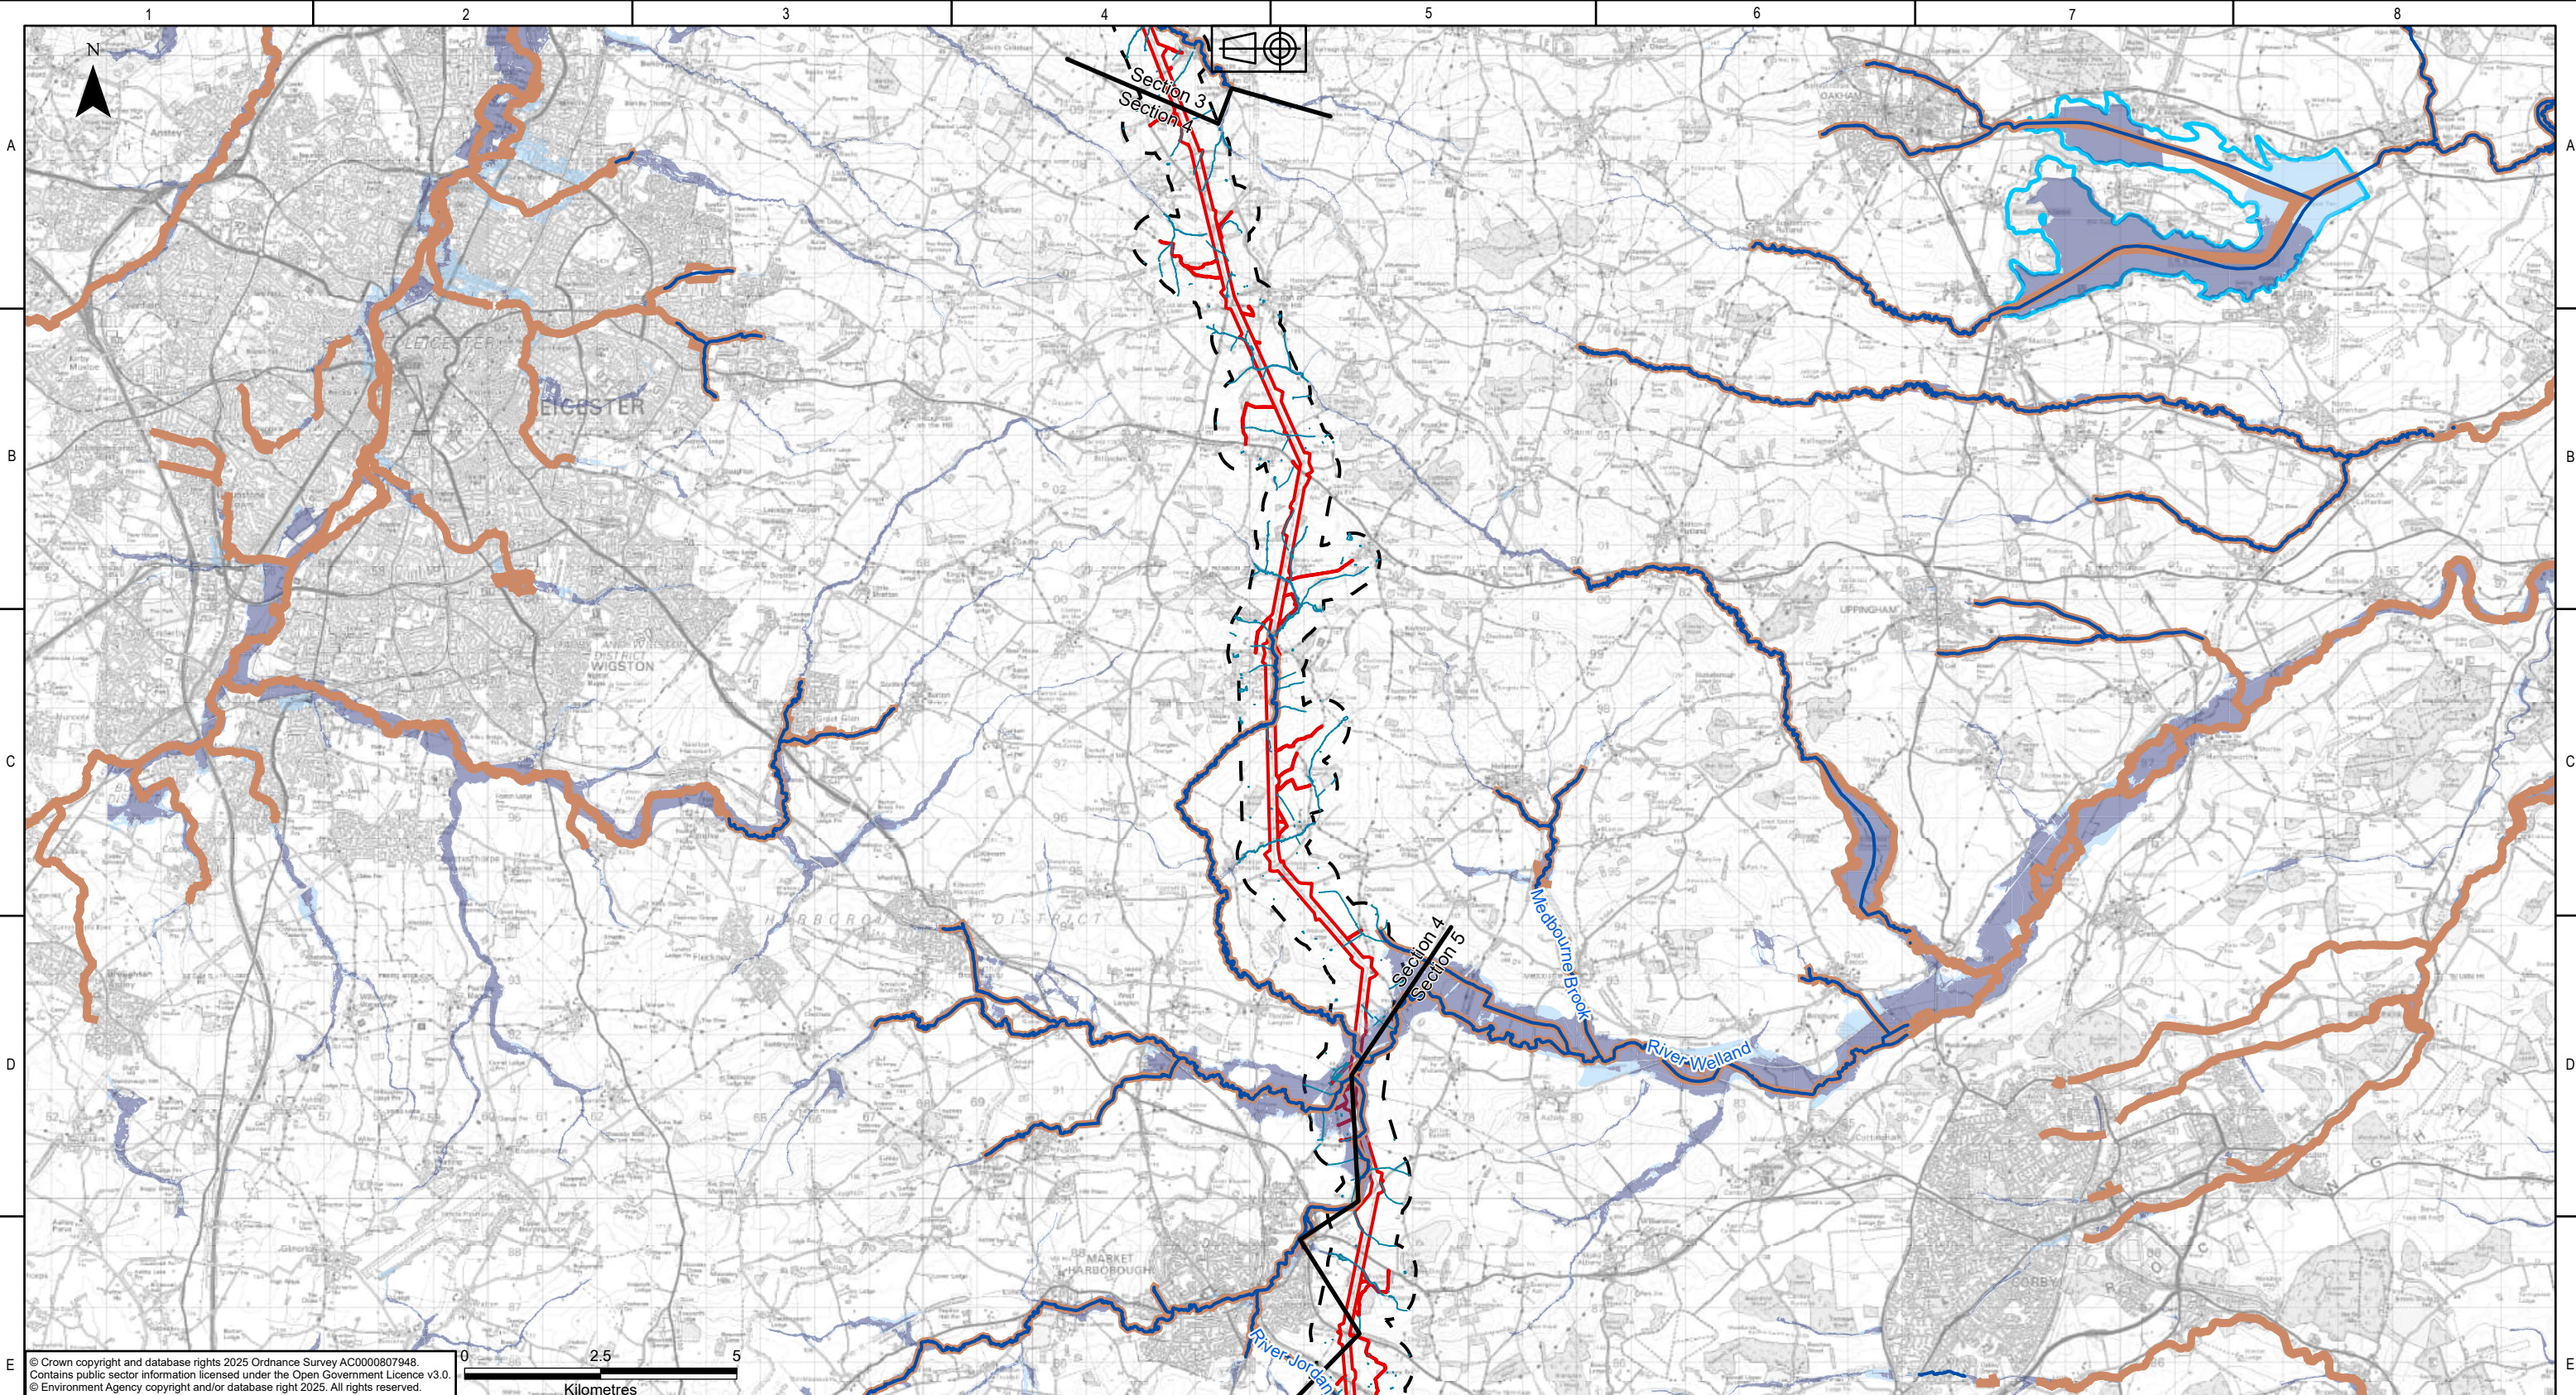

© Crown copyright and database rights 2025 Ordnance Survey AC0000807948.
Contains public sector information licensed under the Open Government Licence v3.0.
© Environment Agency copyright and/or database right 2025. All rights reserved.

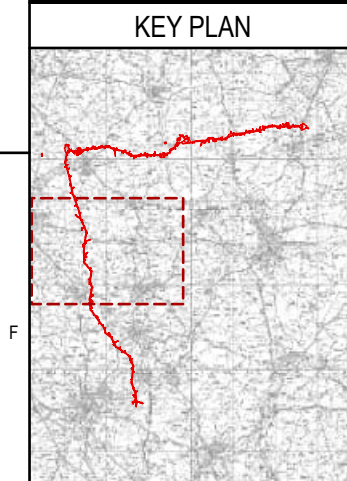



Legend							
	Draft Order Limits						
	Sections						
	500m Study Area						
	Spatial Flood Defences						
	Ordinary Watercourses						
	Statutory Main Rivers						
	Lakes						
	Flood Zone 2 (Medium Probability)						
	Flood Zone 3 (High Probability)						

NATIONAL GRID INVESTMENT NUMBER: 100268							
COPYRIGHT: NOT TO BE REPRODUCED WITHOUT THE WRITTEN PERMISSION OF NATIONAL GRID ELECTRICITY TRANSMISSION Plc.							
P01	31/07/2026	First issue	DM	KD	MRK	CS	
Rev.	Date	Comment	Drw by	Check	Rev by	Appr.	

National Grid plc, Warwick Technology Park,
Gallows Hill, Warwick, CV34 6DA

Drawn	D.MOSNEANU	Checked	K.DUNTUN
-------	------------	---------	----------

Site			
Weston Marsh to East Leicestershire			
Title			
Draft Environmental Statement: Figure 10.2 Fluvial Flood Risk			
Purpose of issue			Status
For Information			S2
Contractor Drawing No.			Revision
WMEL-AAJ-ZZZZ-ZZZZZZ-DRW-ES-000031			P01
Customer Drawing No.			Issue
N/A			A
Reviewed	Approved	Date	Scale
M.R.KEEN	C.STOCKS	31/07/2026	1:115,000
			Size
			A3

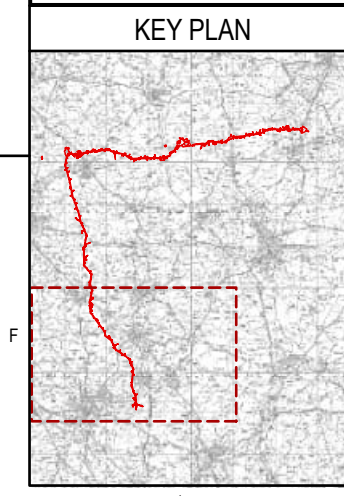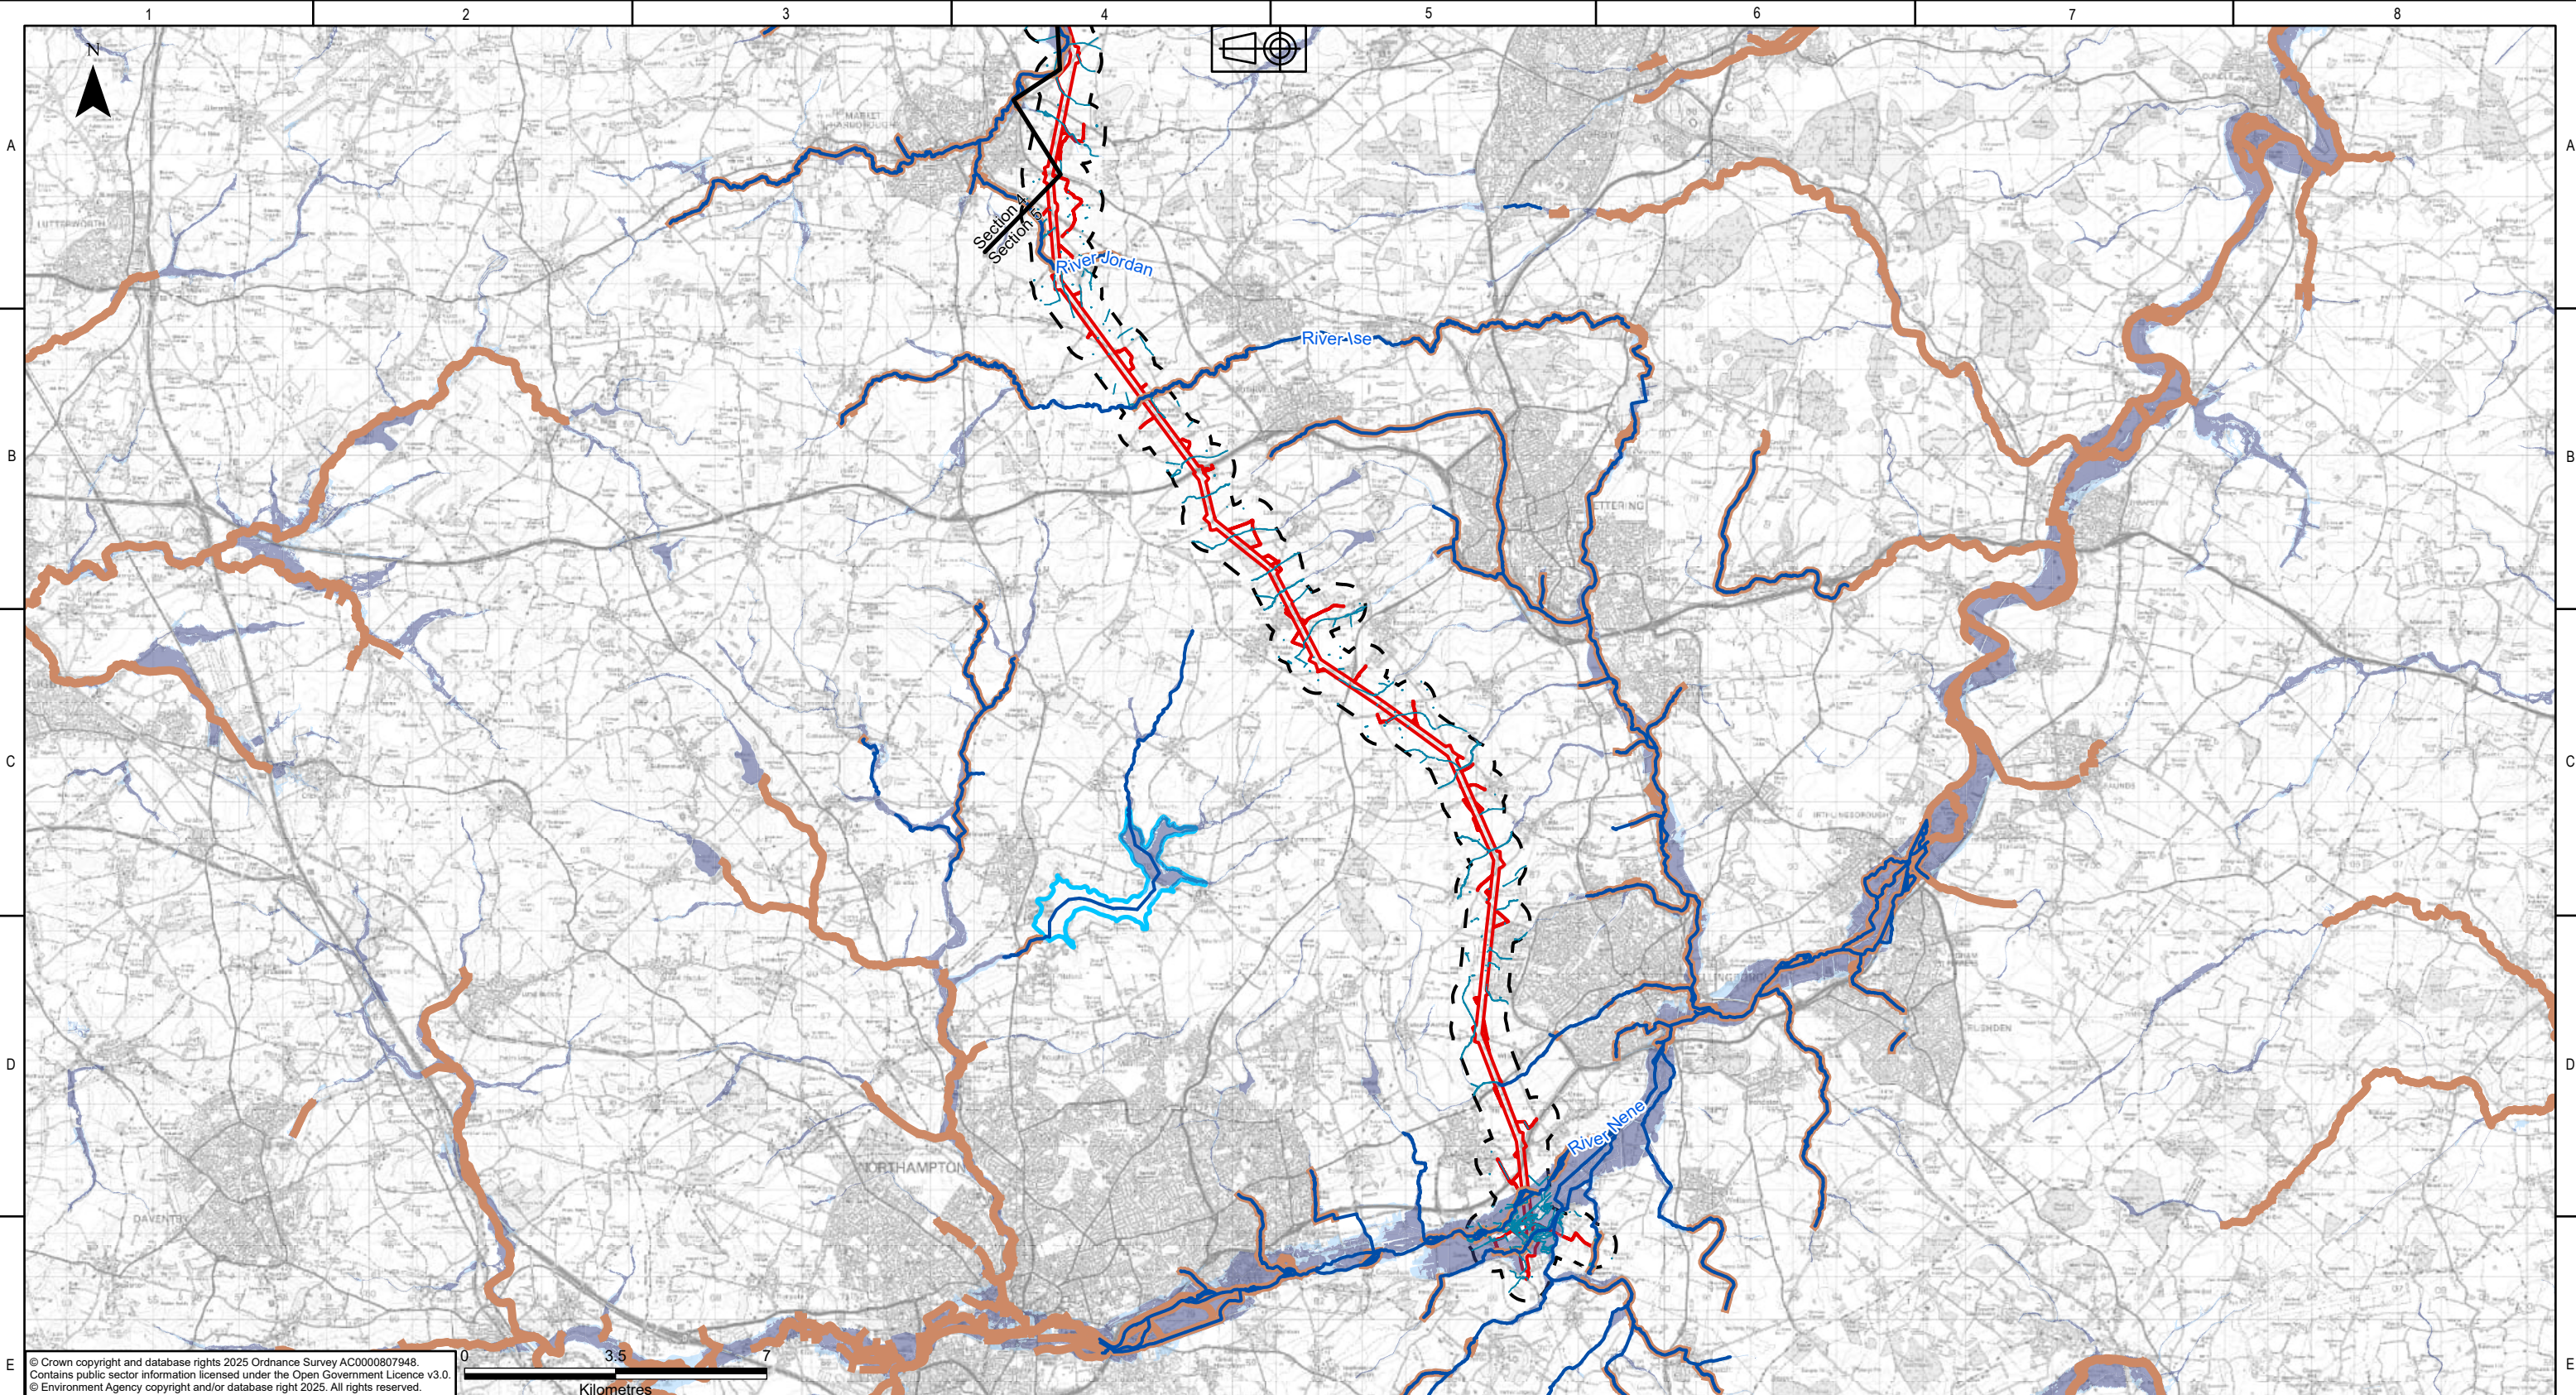

Legend	
	Draft Order Limits
	Sections
	500m Study Area
	Spatial Flood Defences
	Ordinary Watercourses
	Statutory Main Rivers
	Lakes
	Flood Zone 2 (Medium Probability)
	Flood Zone 3 (High Probability)

NATIONAL GRID INVESTMENT NUMBER: 100268						
COPYRIGHT: NOT TO BE REPRODUCED WITHOUT THE WRITTEN PERMISSION OF NATIONAL GRID ELECTRICITY TRANSMISSION Plc.						
P01	31/07/2026	First issue	DM	KD	MRK	CS
Rev.	Date	Comment	Drw by	Check	Rev by	Appr.

National Grid plc, Warwick Technology Park,
Gallows Hill, Warwick, CV34 6DA

Site Weston Marsh to East Leicestershire			
Title Draft Environmental Statement: Figure 10.2 Fluvial Flood Risk			
Purpose of issue For Information			Status S2
Contractor Drawing No. WMEL-AAJ-ZZZZ-ZZZZZZ-DRW-ES-000031			Revision P01
Customer Drawing No. N/A			Issue A
Reviewed M.R.KEEN	Approved C.STOCKS	Date 31/07/2026	Scale 1:145,000
			Size A3

National Grid plc
National Grid House,
Warwick Technology Park,
Gallows Hill, Warwick.
CV34 6DA United Kingdom

Registered in England and Wales
No. 4031152
nationalgrid.com