

The Great Grid Upgrade

Weston Marsh to East Leicestershire

Draft Environmental Statement



Chapter 13 Figures (2 of 5)

EN0210007

August 2026

nationalgrid

Figure number	Figure title
Figure 13.1	Overall Context Map
Figure 13.2	Primary Access Route (PAR)
Figure 13.3	Existing Public Rights of Way
Figure 13.4	Route Sensitivity
Figure 13.5	Preliminary Impact Analysis

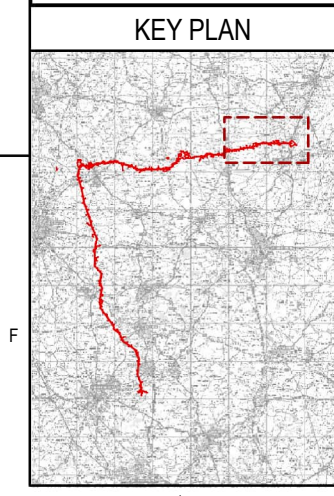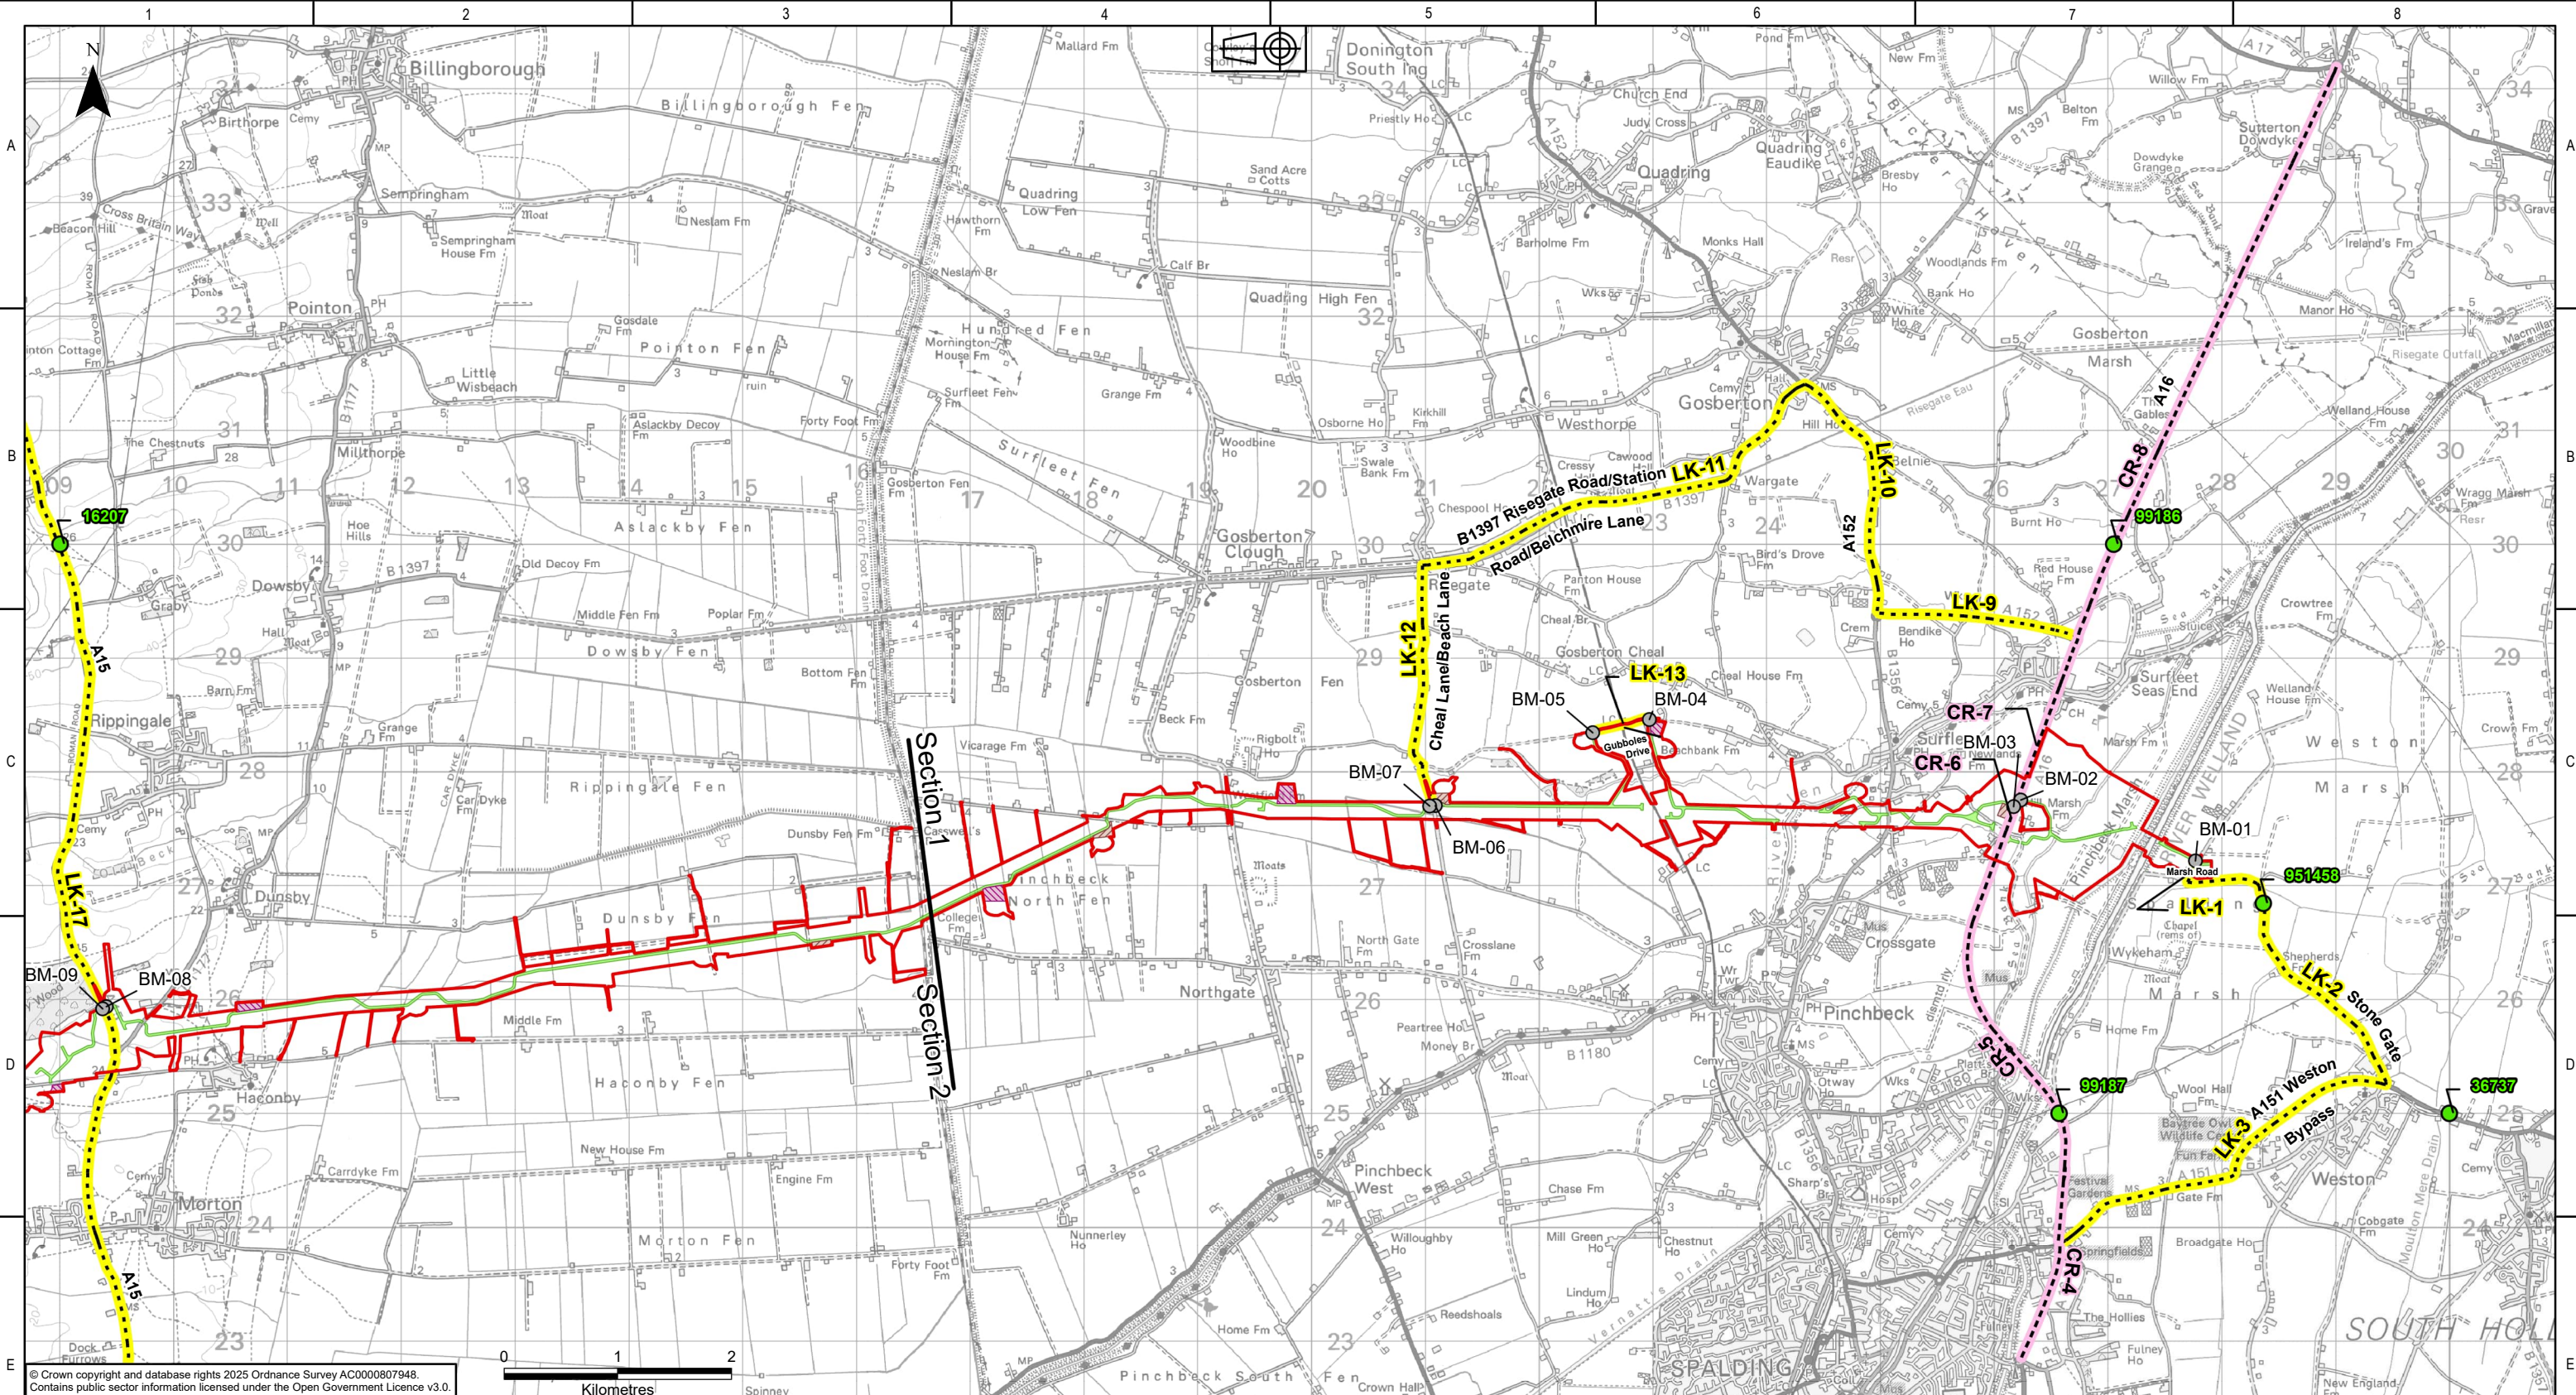

KEY PLAN

Legend



- Draft Order Limits
- Sections
- Indicative Bellmouth (Bellmouth Reference)
- DFT Counter (Site Reference)
- Primary Access Route – Core Route (CR)
- Primary Access Route – Local Link (LK)
- Haul Route
- Construction Compound
- Construction Laydown Area

NATIONAL GRID INVESTMENT NUMBER: 100268							
COPYRIGHT: NOT TO BE REPRODUCED WITHOUT THE WRITTEN PERMISSION OF NATIONAL GRID ELECTRICITY TRANSMISSION Plc.							
P01	31/07/2026	First issue		AF	RB	MRK	CS
Rev.	Date	Comment		Drw by	Check	Rev by	Appr.

National Grid plc, Warwick Technology Park,
Gallows Hill, Warwick, CV34 6DA

Drawn	A.FOYN	Checked	R.BLAIR
-------	--------	---------	---------

Site			
Weston Marsh to East Leicestershire			
Title			
Draft Environmental Statement: Figure 13.2 Primary Access Route (PAR)			
Purpose of issue		Status	
For Information		S2	
Contractor Drawing No.		Revision	
WMEL-AAJ-ZZZZ-ZZZZZZ-DRW-ES-000044		P01	
Customer Drawing No.		Sheet 1 of 15	Issue
N/A			A
Reviewed	Approved	Date	Scale
M.R.KEEN	C.STOCKS	31/07/2026	1:55,000
			Size
			A3

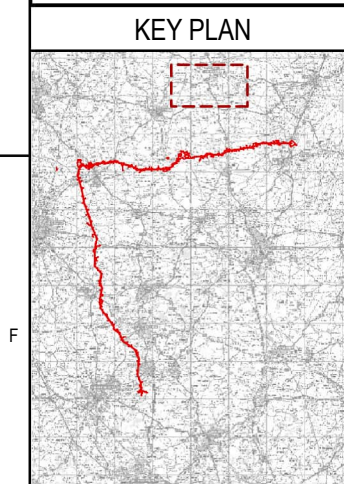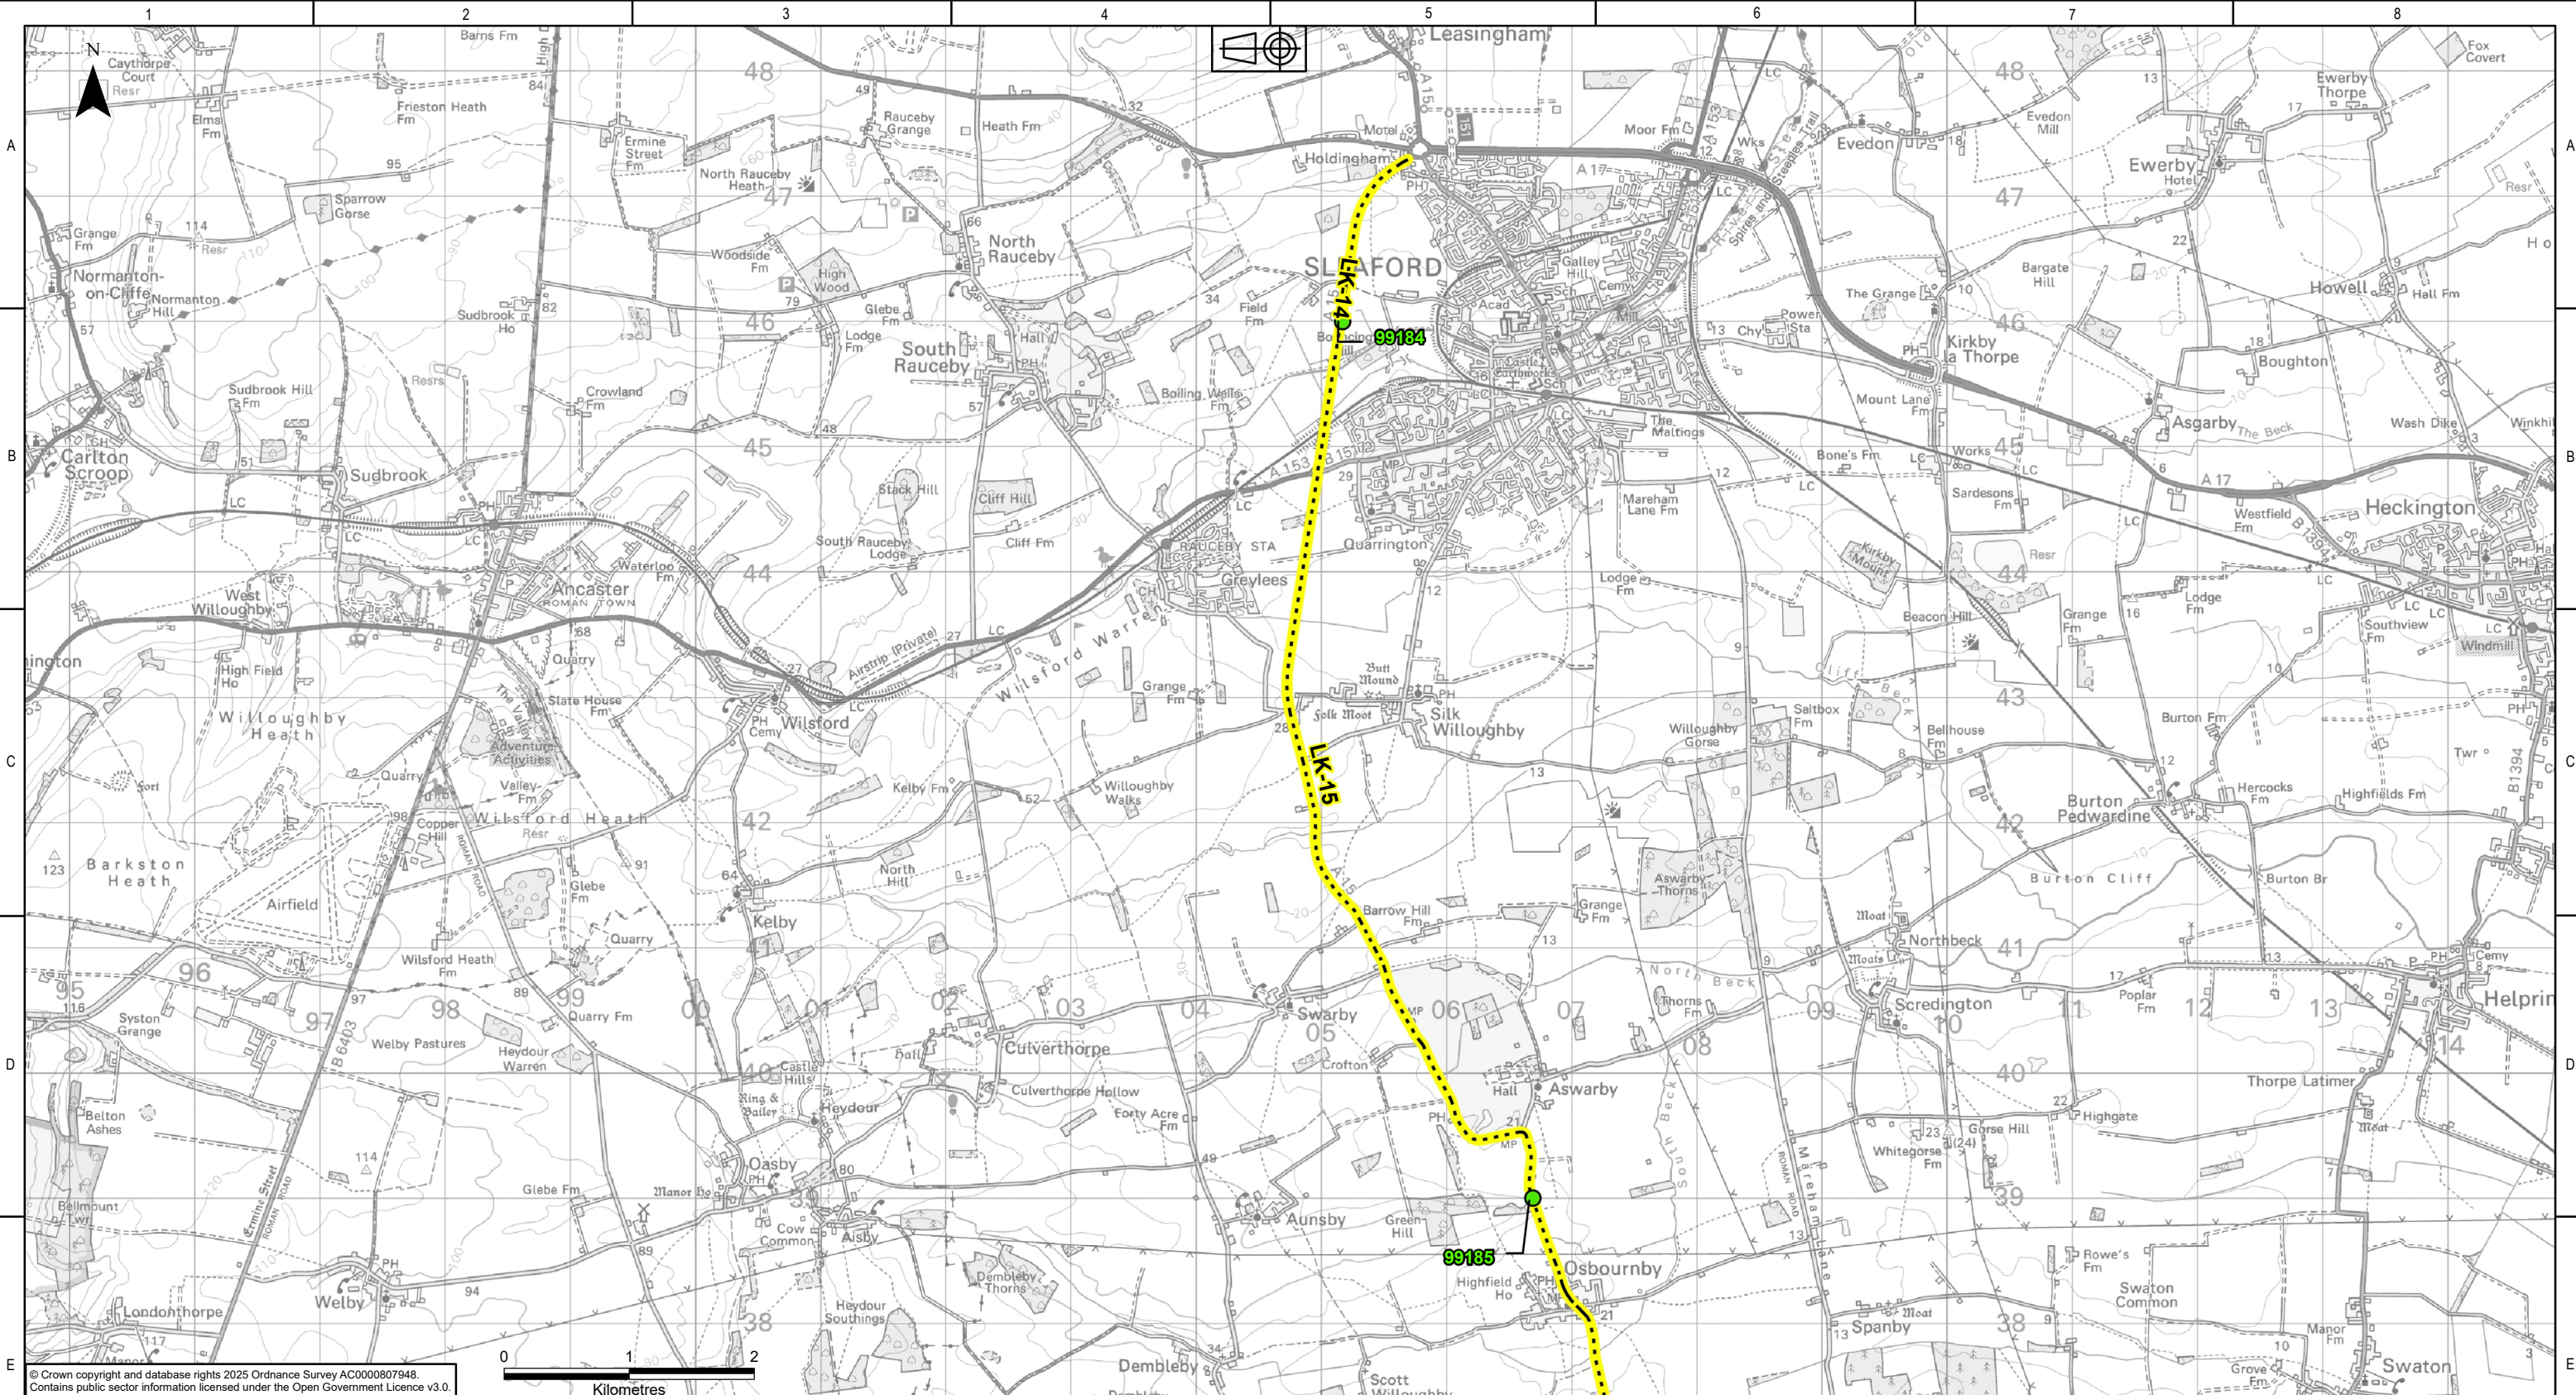


- Legend
- DfT Counter (Site Reference)
 - Primary Access Route – Local Link (LK)


NATIONAL GRID INVESTMENT NUMBER: 100268							
COPYRIGHT: NOT TO BE REPRODUCED WITHOUT THE WRITTEN PERMISSION OF NATIONAL GRID ELECTRICITY TRANSMISSION Plc.							
P01	31/07/2026	First issue		AF	RB	MRK	CS
Rev.	Date	Comment		Drw by	Check	Rev by	Appr.

National Grid plc, Warwick Technology Park,
Gallows Hill, Warwick, CV34 6DA

Site					Weston Marsh to East Leicestershire		
Title					Draft Environmental Statement: Figure 13.2 Primary Access Route (PAR)		
Purpose of issue				For Information		Status S2	
Contractor Drawing No.				WMEL-AAJ-ZZZZ-ZZZZZZ-DRW-ES-000044		Revision P01	
Customer Drawing No.				N/A		Issue A	
Reviewed M.R.KEEN		Approved C.STOCKS		Date 31/07/2026		Scale 1:50,000	
Drawn A.FOYN		Checked R.BLAIR		Sheet 2 of 15		Size A3	

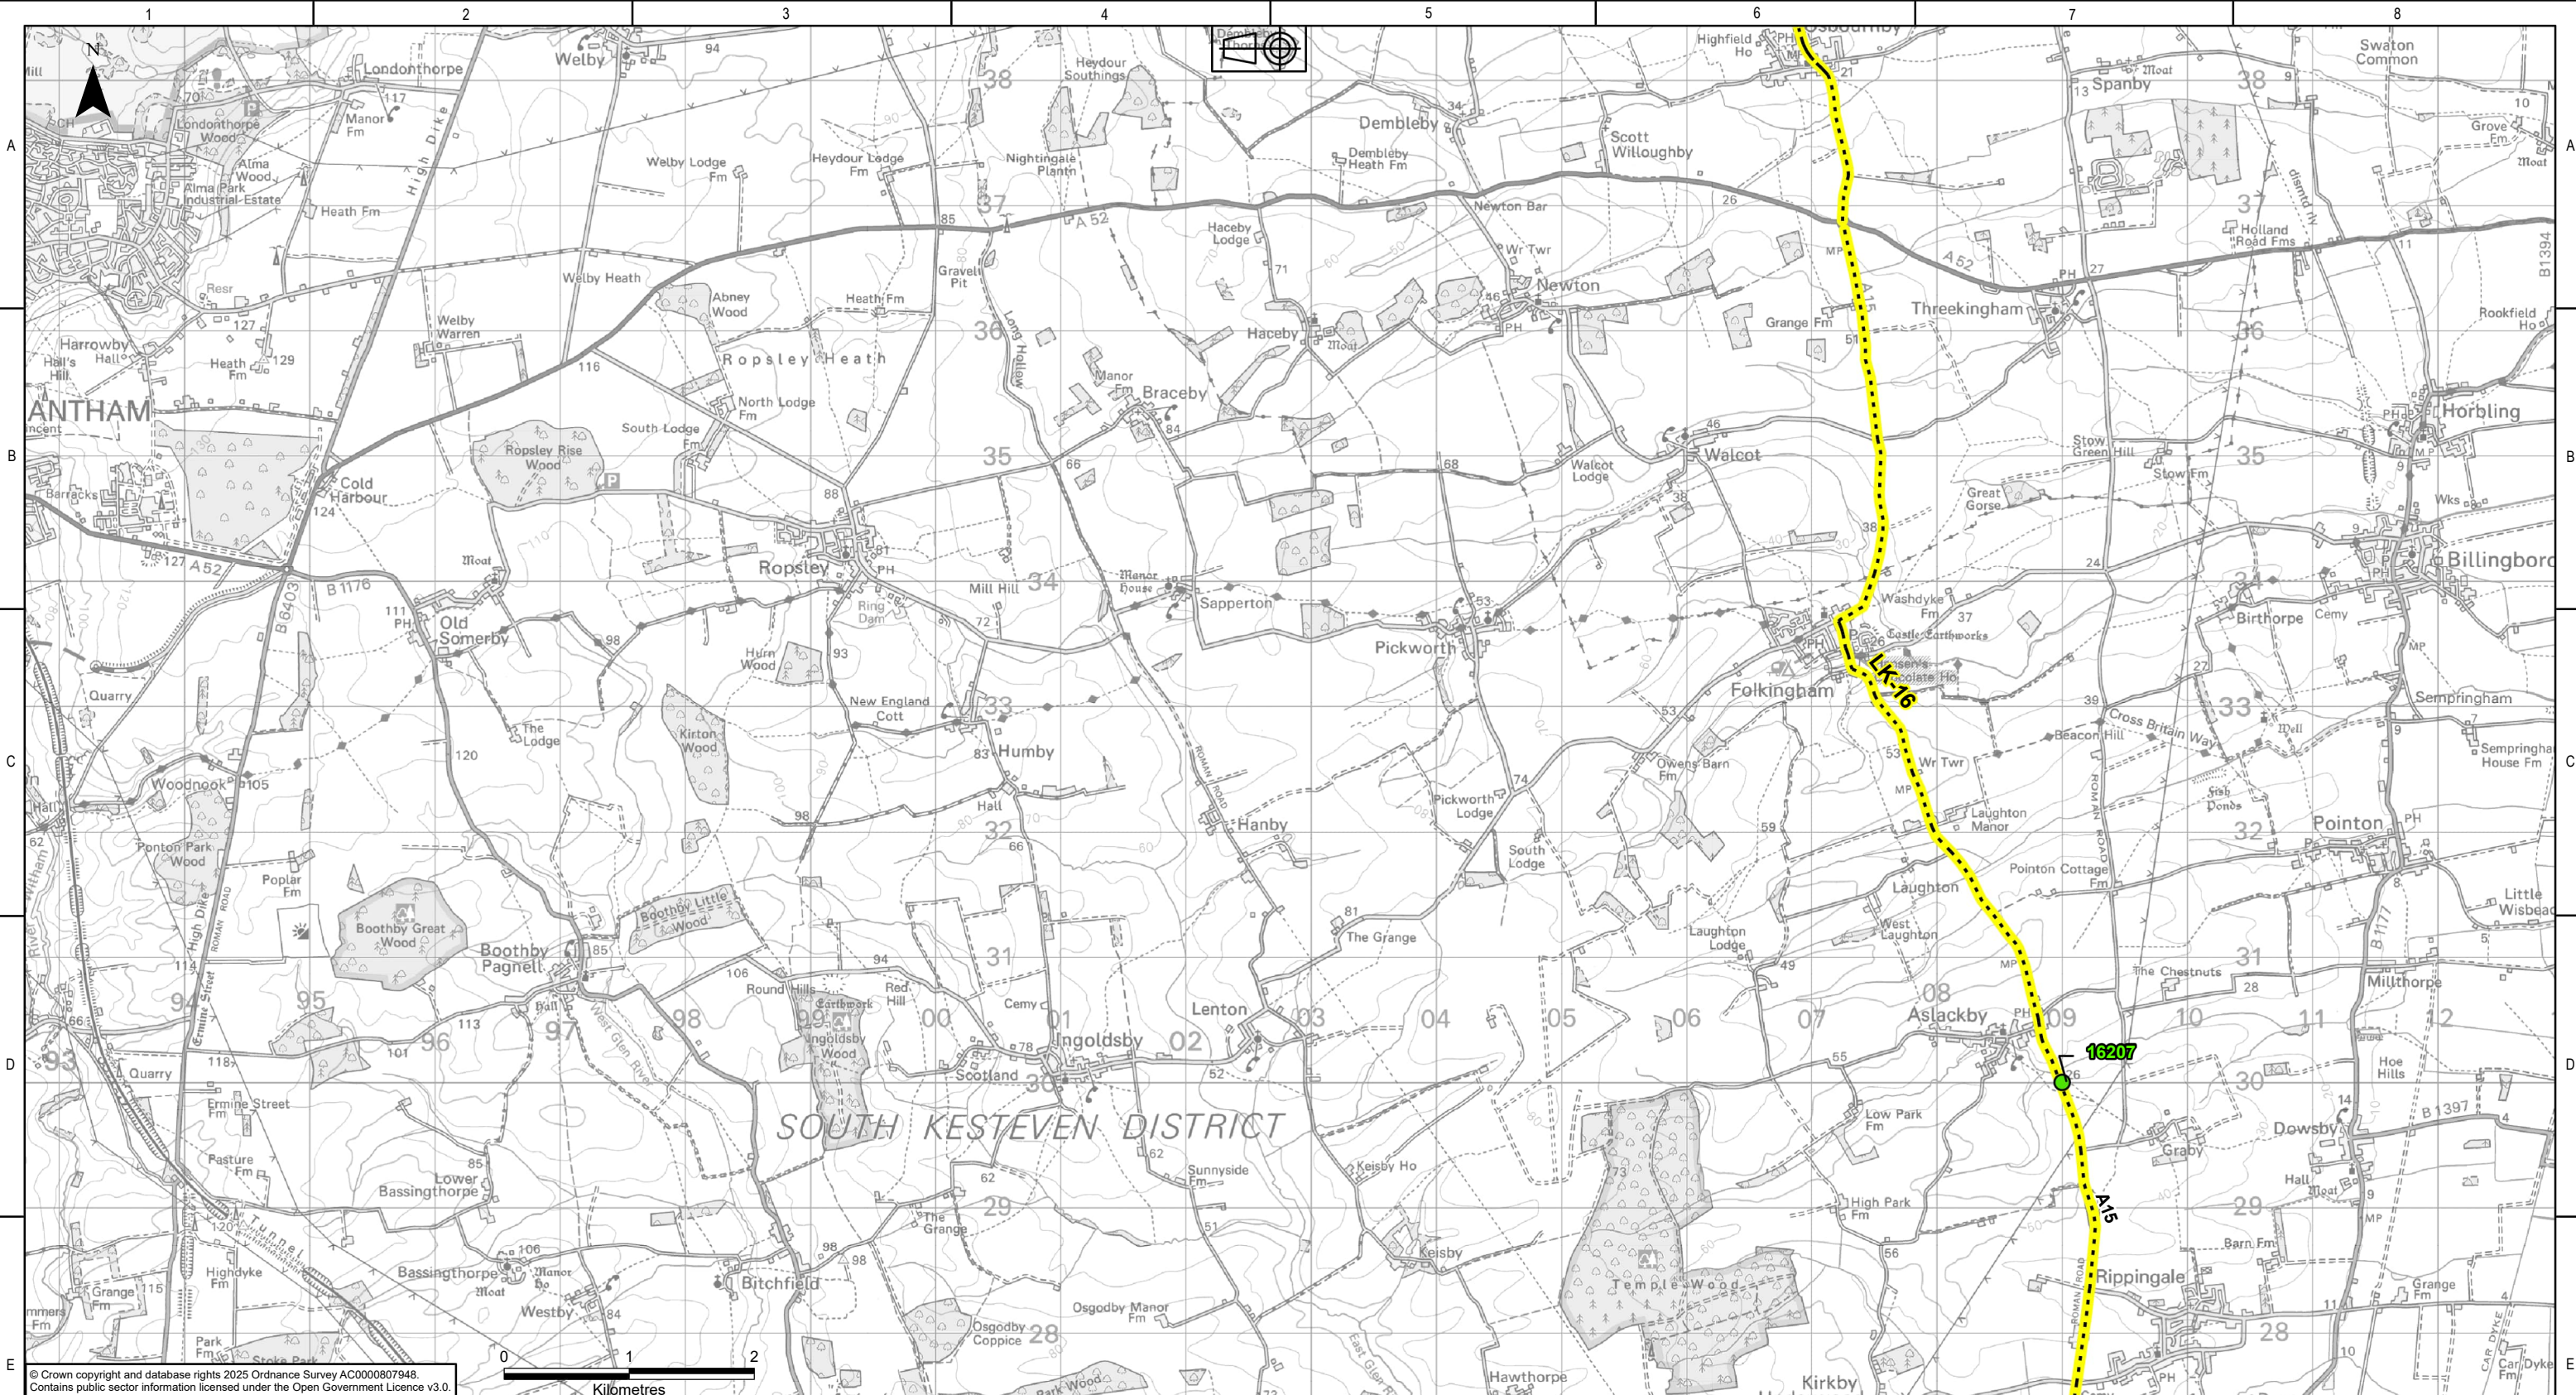

© Crown copyright and database rights 2025 Ordnance Survey AC0000807948.
Contains public sector information licensed under the Open Government Licence v3.0.

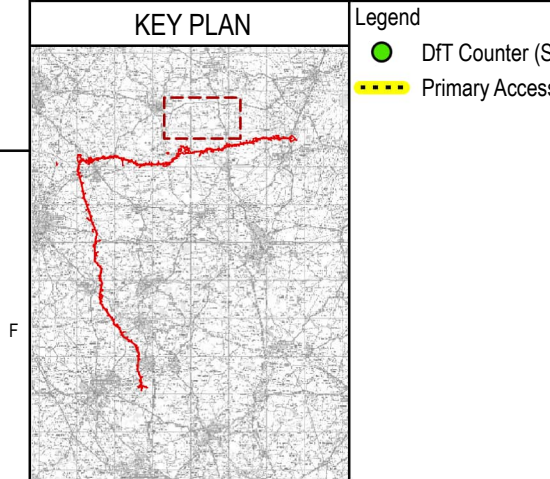

- Legend
- DfT Counter (Site Reference)
 - Primary Access Route – Local Link (LK)

NATIONAL GRID INVESTMENT NUMBER: 100268

COPYRIGHT: NOT TO BE REPRODUCED WITHOUT THE WRITTEN PERMISSION OF NATIONAL GRID ELECTRICITY TRANSMISSION Plc.

P01	31/07/2026	First issue		AF	RB	MRK	CS
Rev.	Date	Comment		Drw by	Check	Rev by	Appr.





National Grid plc, Warwick Technology Park,
Gallows Hill, Warwick, CV34 6DA

Drawn
A.FOYN

Checked
R.BLAIR

Site Weston Marsh to East Leicestershire			
Title Draft Environmental Statement: Figure 13.2 Primary Access Route (PAR)			
Purpose of issue For Information		Status S2	
Contractor Drawing No. WMEL-AAJ-ZZZZ-ZZZZZZ-DRW-ES-000044		Revision P01	
Customer Drawing No. N/A		Sheet 3 of 15	Issue A
Reviewed M.R.KEEN	Approved C.STOCKS	Date 31/07/2026	Scale 1:50,000
			Size A3

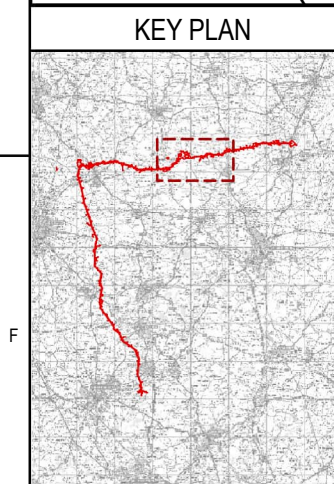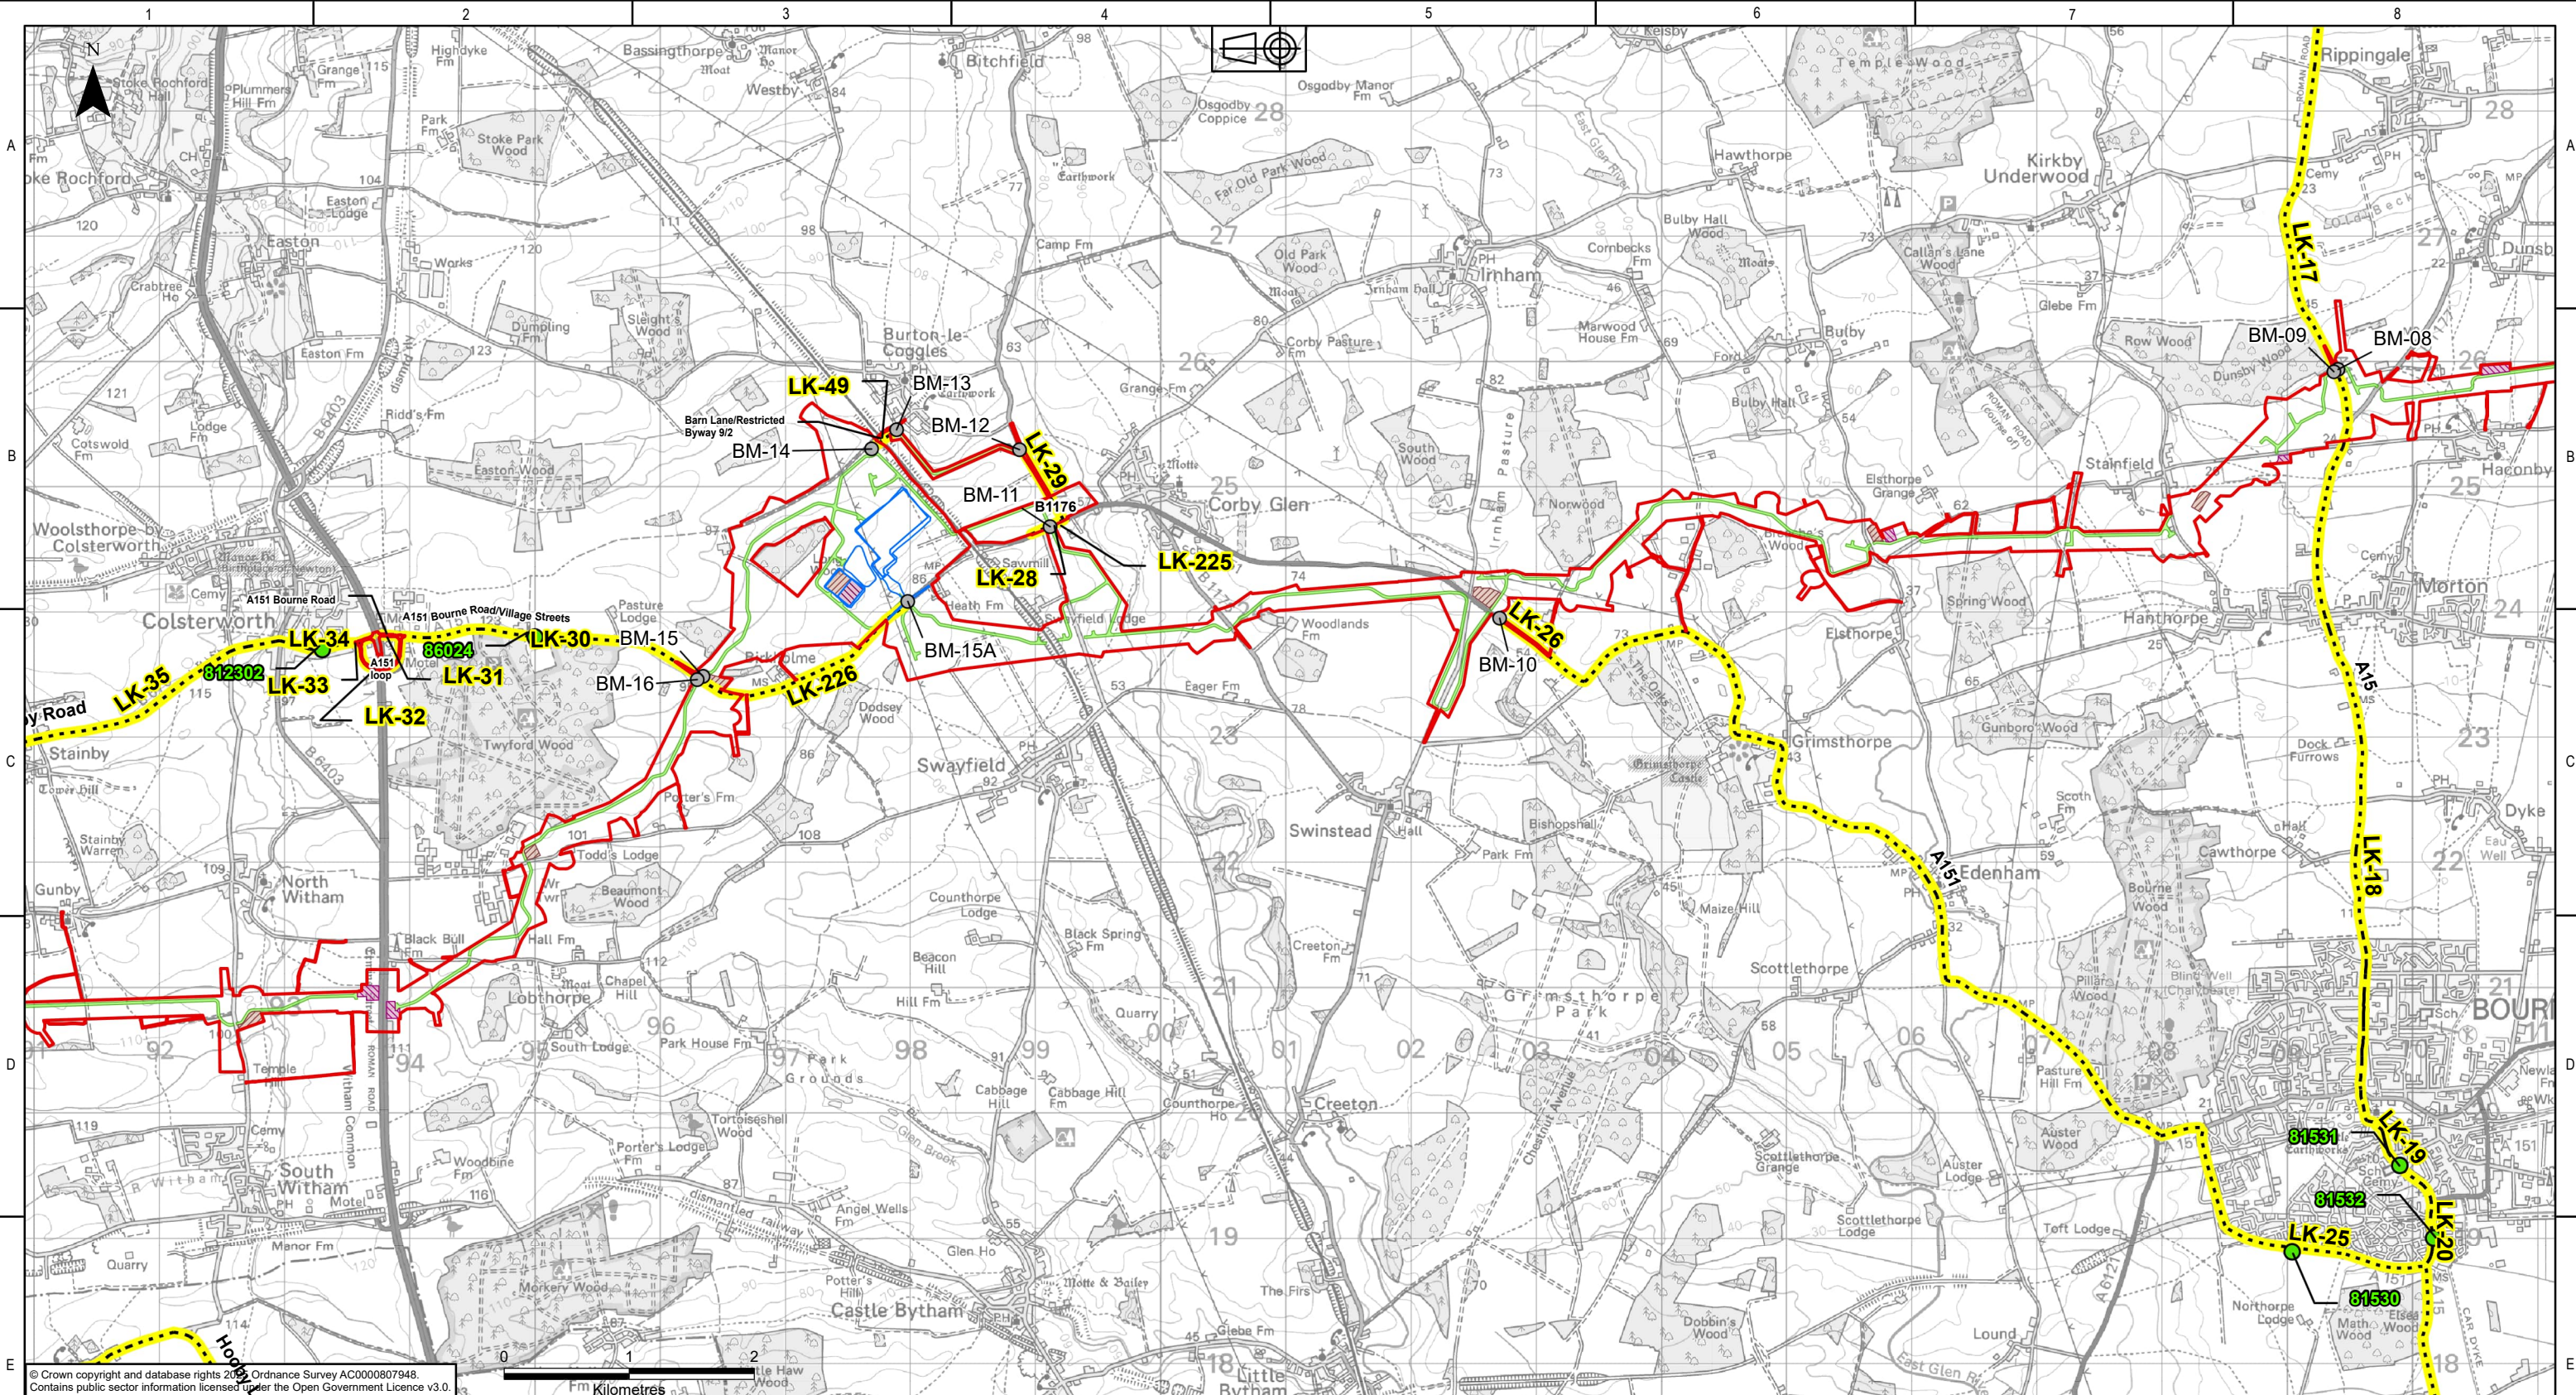



- Legend**
- Draft Order Limits
 - WMEL-A Substation
 - Indicative Bellmouth (Bellmouth Reference)
 - DfT Counter (Site Reference)
 - Primary Access Route – Local Link (LK)
 - Haul Route
 - Construction Compound
 - Construction Laydown Area

NATIONAL GRID INVESTMENT NUMBER: 100268							
COPYRIGHT: NOT TO BE REPRODUCED WITHOUT THE WRITTEN PERMISSION OF NATIONAL GRID ELECTRICITY TRANSMISSION Plc.							
P01	31/07/2026	First issue		AF	RB	MRK	CS
Rev.	Date	Comment		Drw by	Check	Rev by	Appr.

nationalgrid

National Grid plc, Warwick Technology Park,
Gallows Hill, Warwick, CV34 6DA

Site Weston Marsh to East Leicestershire				
Title Draft Environmental Statement: Figure 13.2 Primary Access Route (PAR)				
Purpose of issue For Information			Status S2	
Contractor Drawing No. WMEL-AAJ-ZZZZ-ZZZZZZ-DRW-ES-000044			Revision P01	
Customer Drawing No. N/A			Issue A	
Reviewed M.R.KEEN	Approved C.STOCKS	Date 31/07/2026	Scale 1:50,000	Size A3

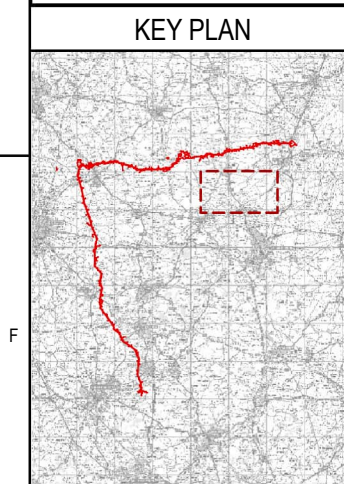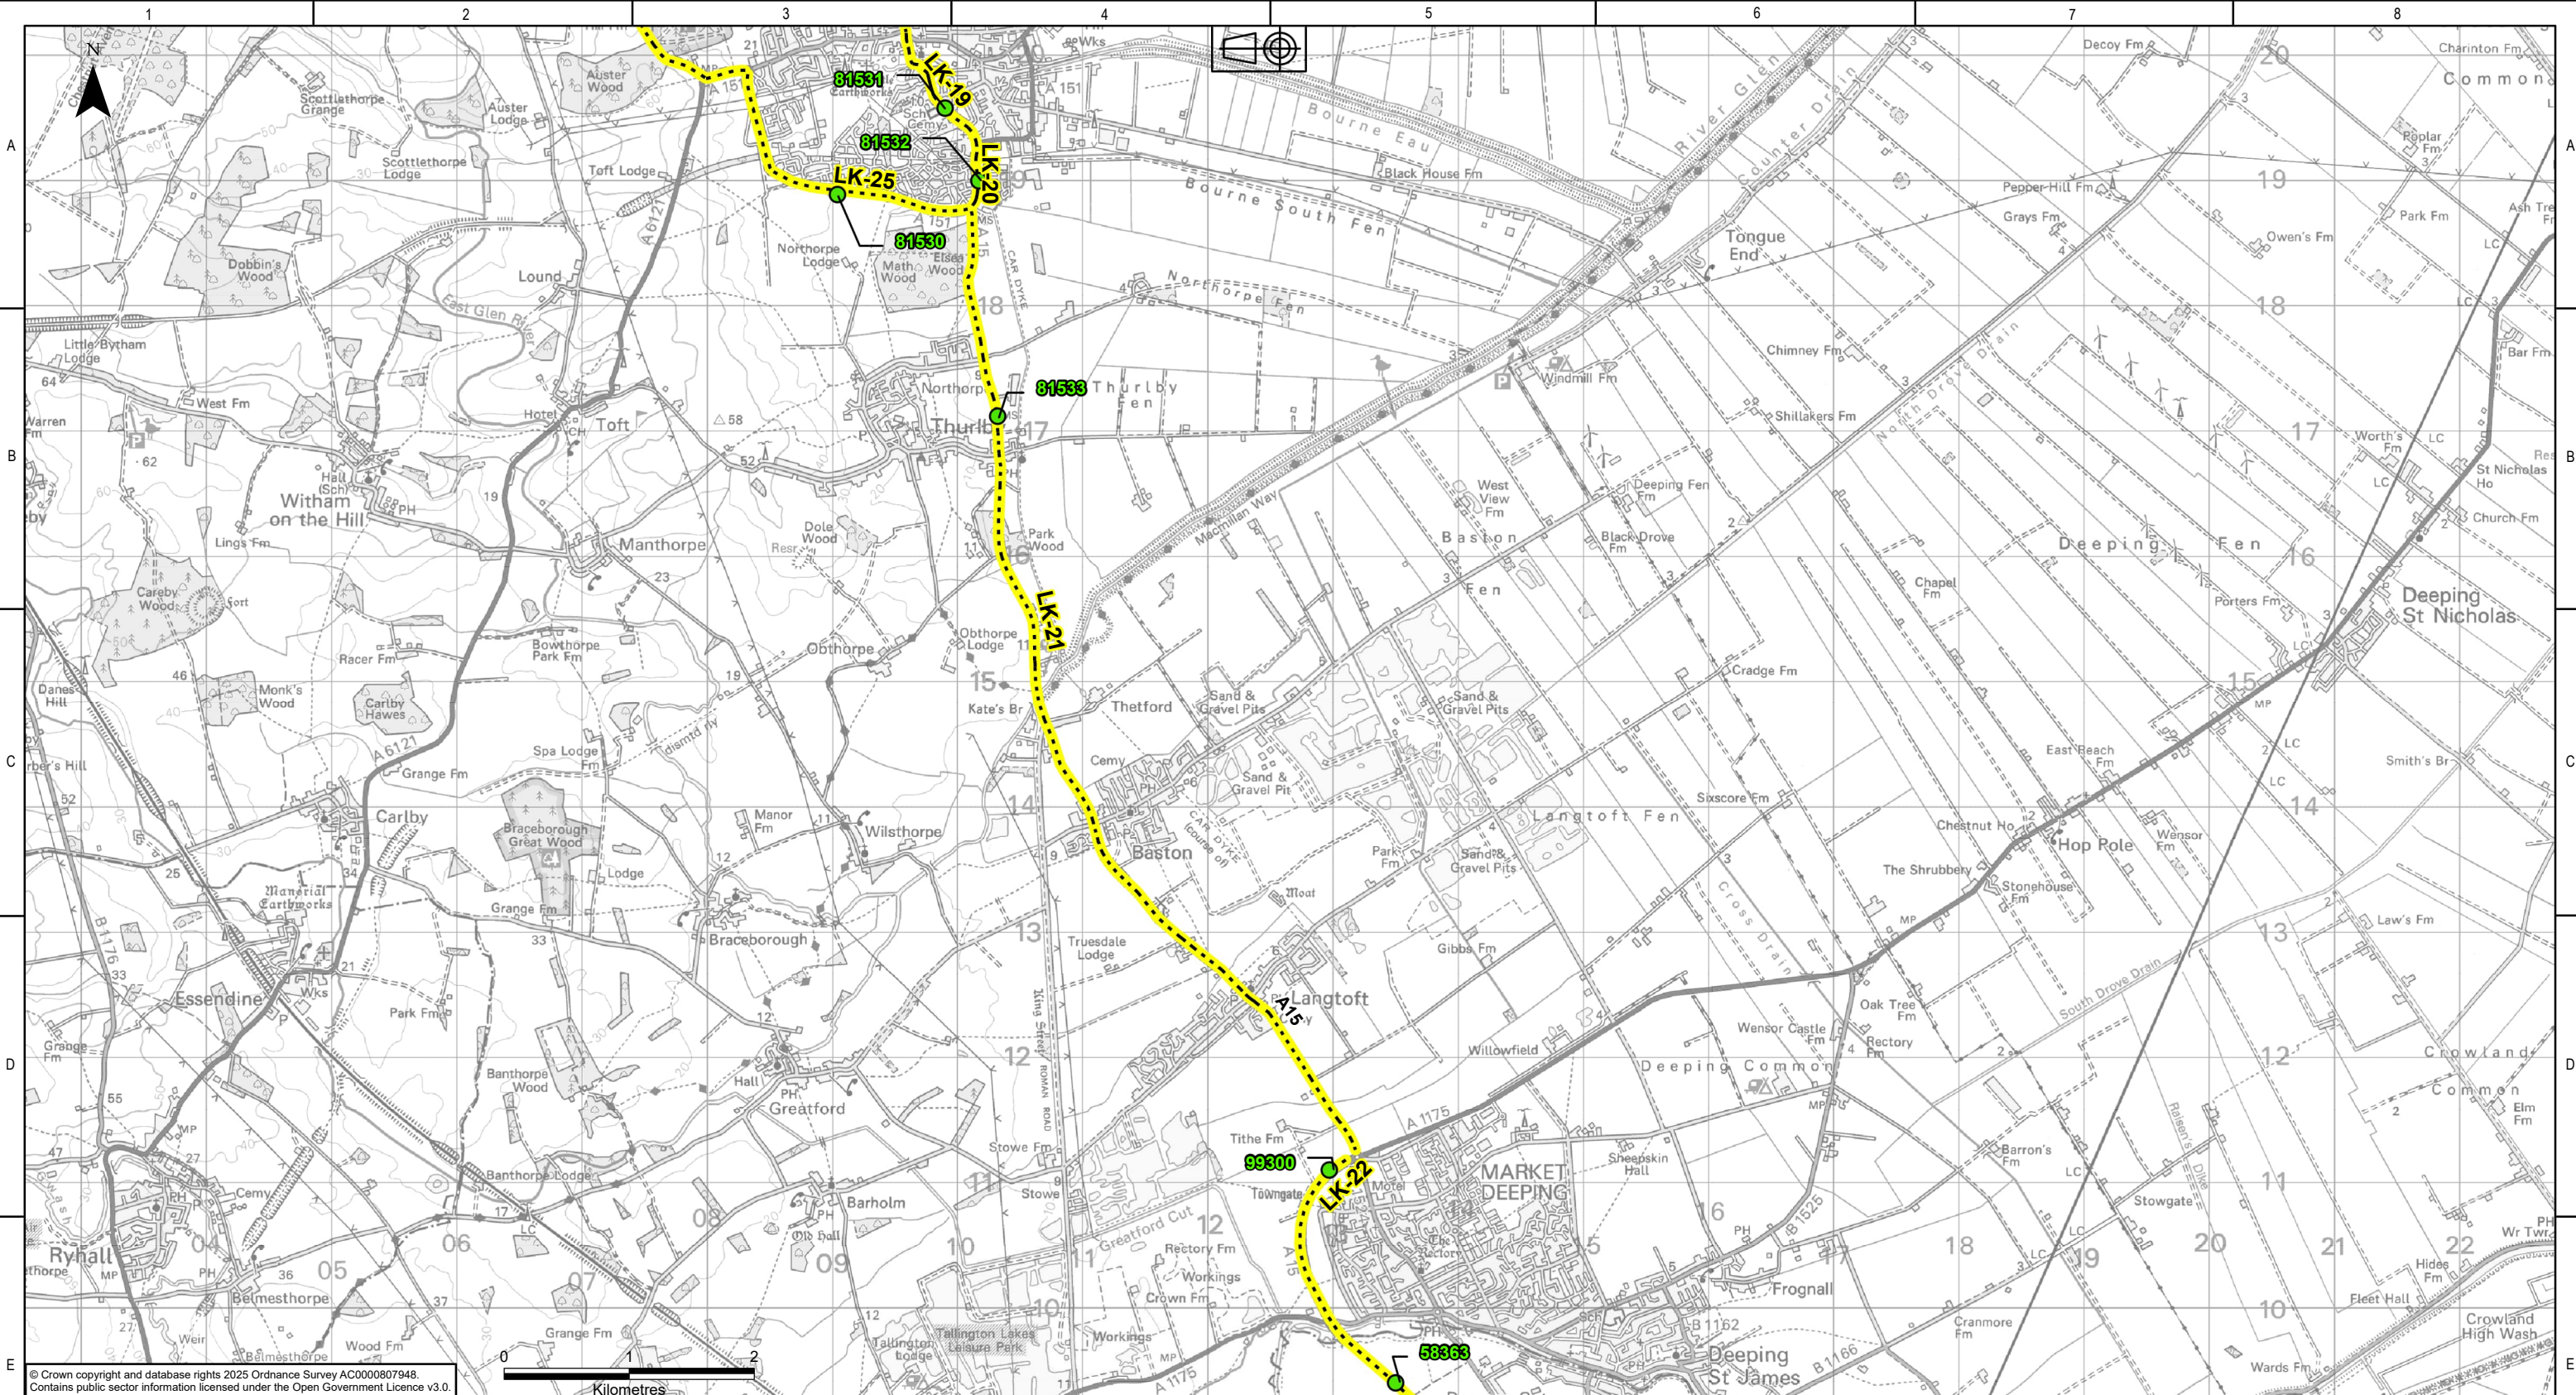

- Legend
- DfT Counter (Site Reference)
 - Primary Access Route – Local Link (LK)


NATIONAL GRID INVESTMENT NUMBER: 100268							
COPYRIGHT: NOT TO BE REPRODUCED WITHOUT THE WRITTEN PERMISSION OF NATIONAL GRID ELECTRICITY TRANSMISSION Plc.							
P01	31/07/2026	First issue		AF	RB	MRK	CS
Rev.	Date	Comment		Drw by	Check	Rev by	Appr.



National Grid plc, Warwick Technology Park,
Gallows Hill, Warwick, CV34 6DA

Drawn	A.FOYN	Checked	R.BLAIR
-------	--------	---------	---------

Site				
Weston Marsh to East Leicestershire				
Title				
Draft Environmental Statement: Figure 13.2 Primary Access Route (PAR)				
Purpose of issue				Status
For Information				S2
Contractor Drawing No.				Revision
WMEL-AAJ-ZZZZ-ZZZZZZ-DRW-ES-000044				P01
Customer Drawing No.				Issue
N/A				A
Reviewed	Approved	Date	Scale	Size
M.R.KEEN	C.STOCKS	31/07/2026	1:50,000	A3

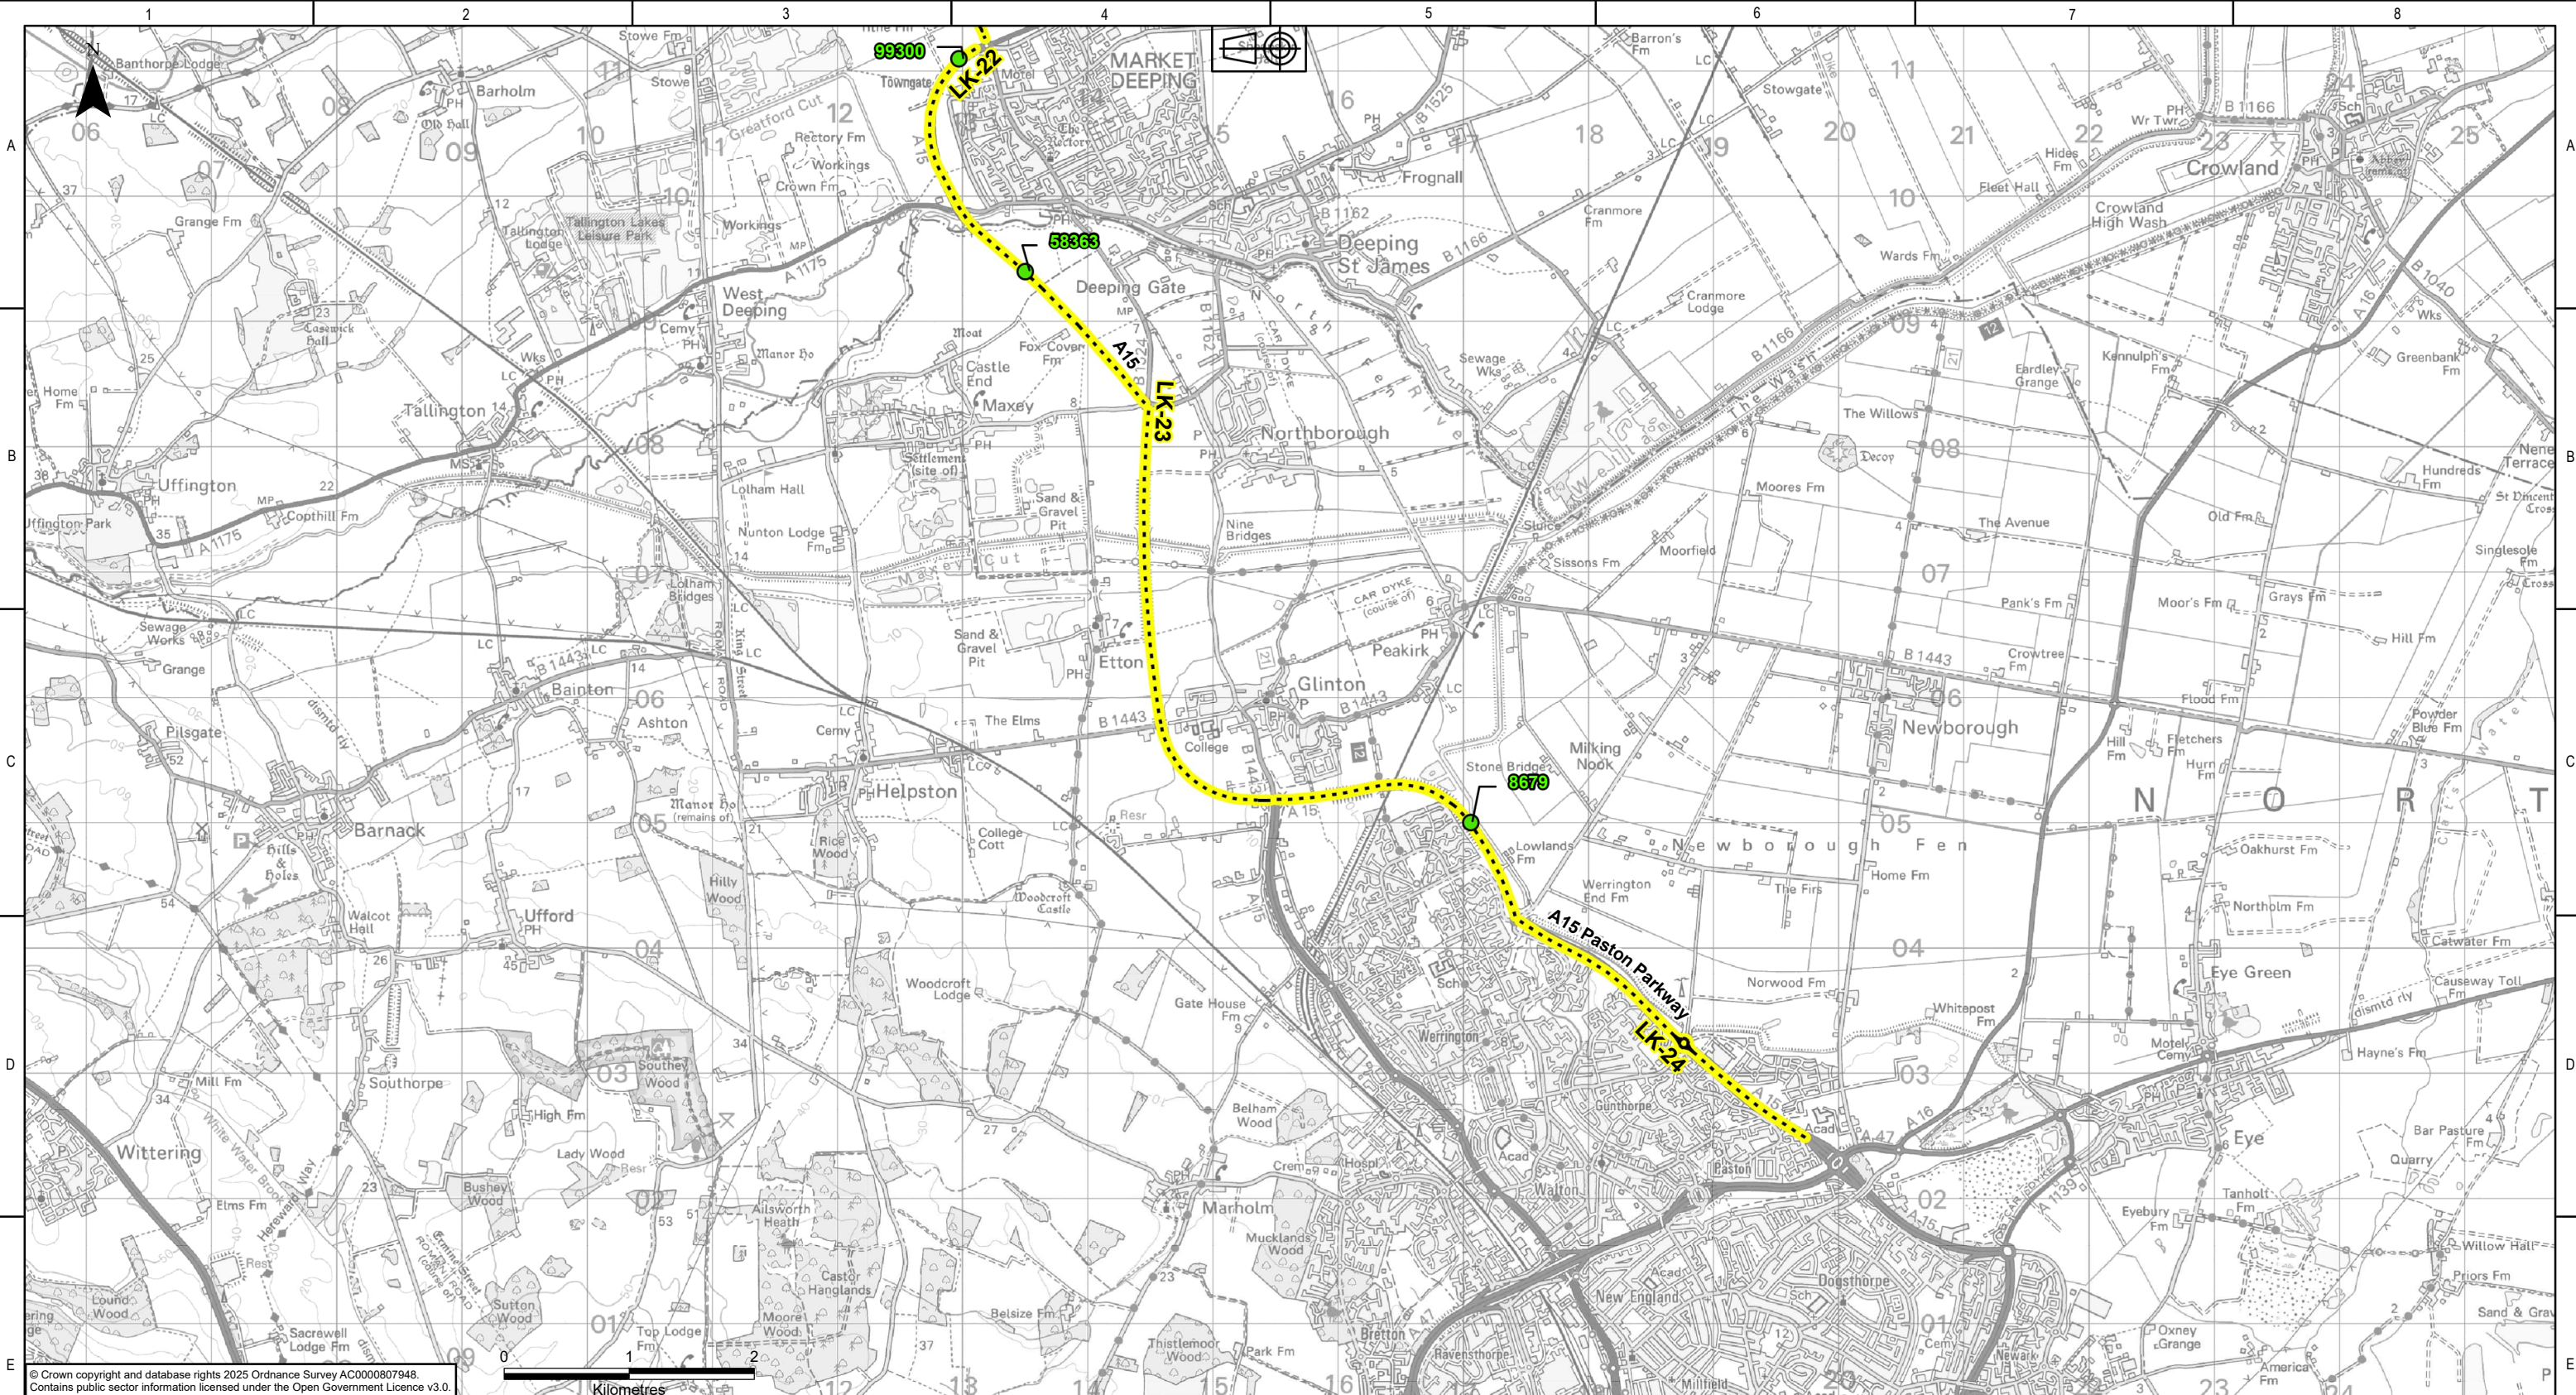

KEY PLAN

Legend

- DfT Counter (Site Reference)
- Primary Access Route – Local Link (LK)

NATIONAL GRID INVESTMENT NUMBER: 100268

COPYRIGHT: NOT TO BE REPRODUCED WITHOUT THE WRITTEN PERMISSION OF NATIONAL GRID ELECTRICITY TRANSMISSION PIC.

P01	31/07/2026	First issue		AF	RB	MRK	CS
Rev.	Date	Comment		Drw by	Check	Rev by	Appr.

National Grid plc, Warwick Technology Park,
Gallows Hill, Warwick, CV34 6DA



Drawn
A.FOYN

Checked
R.BLAIR

Site
Weston Marsh to East Leicestershire

Title
Draft Environmental Statement:
Figure 13.2
Primary Access Route (PAR)

Purpose of issue For Information	Status S2			
Contractor Drawing No. WMEL-AAJ-ZZZZ-ZZZZZZ-DRW-ES-000044	Revision P01			
Customer Drawing No. N/A	Sheet 6 of 15 Issue A			
Reviewed M.R.KEEN	Approved C.STOCKS	Date 31/07/2026	Scale 1:50,000	Size A3

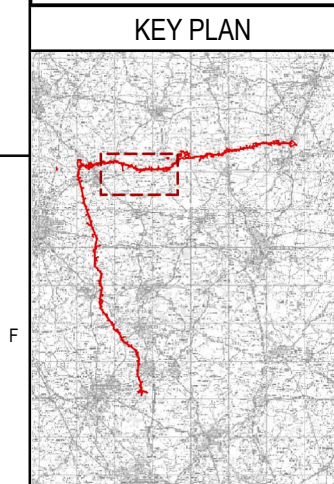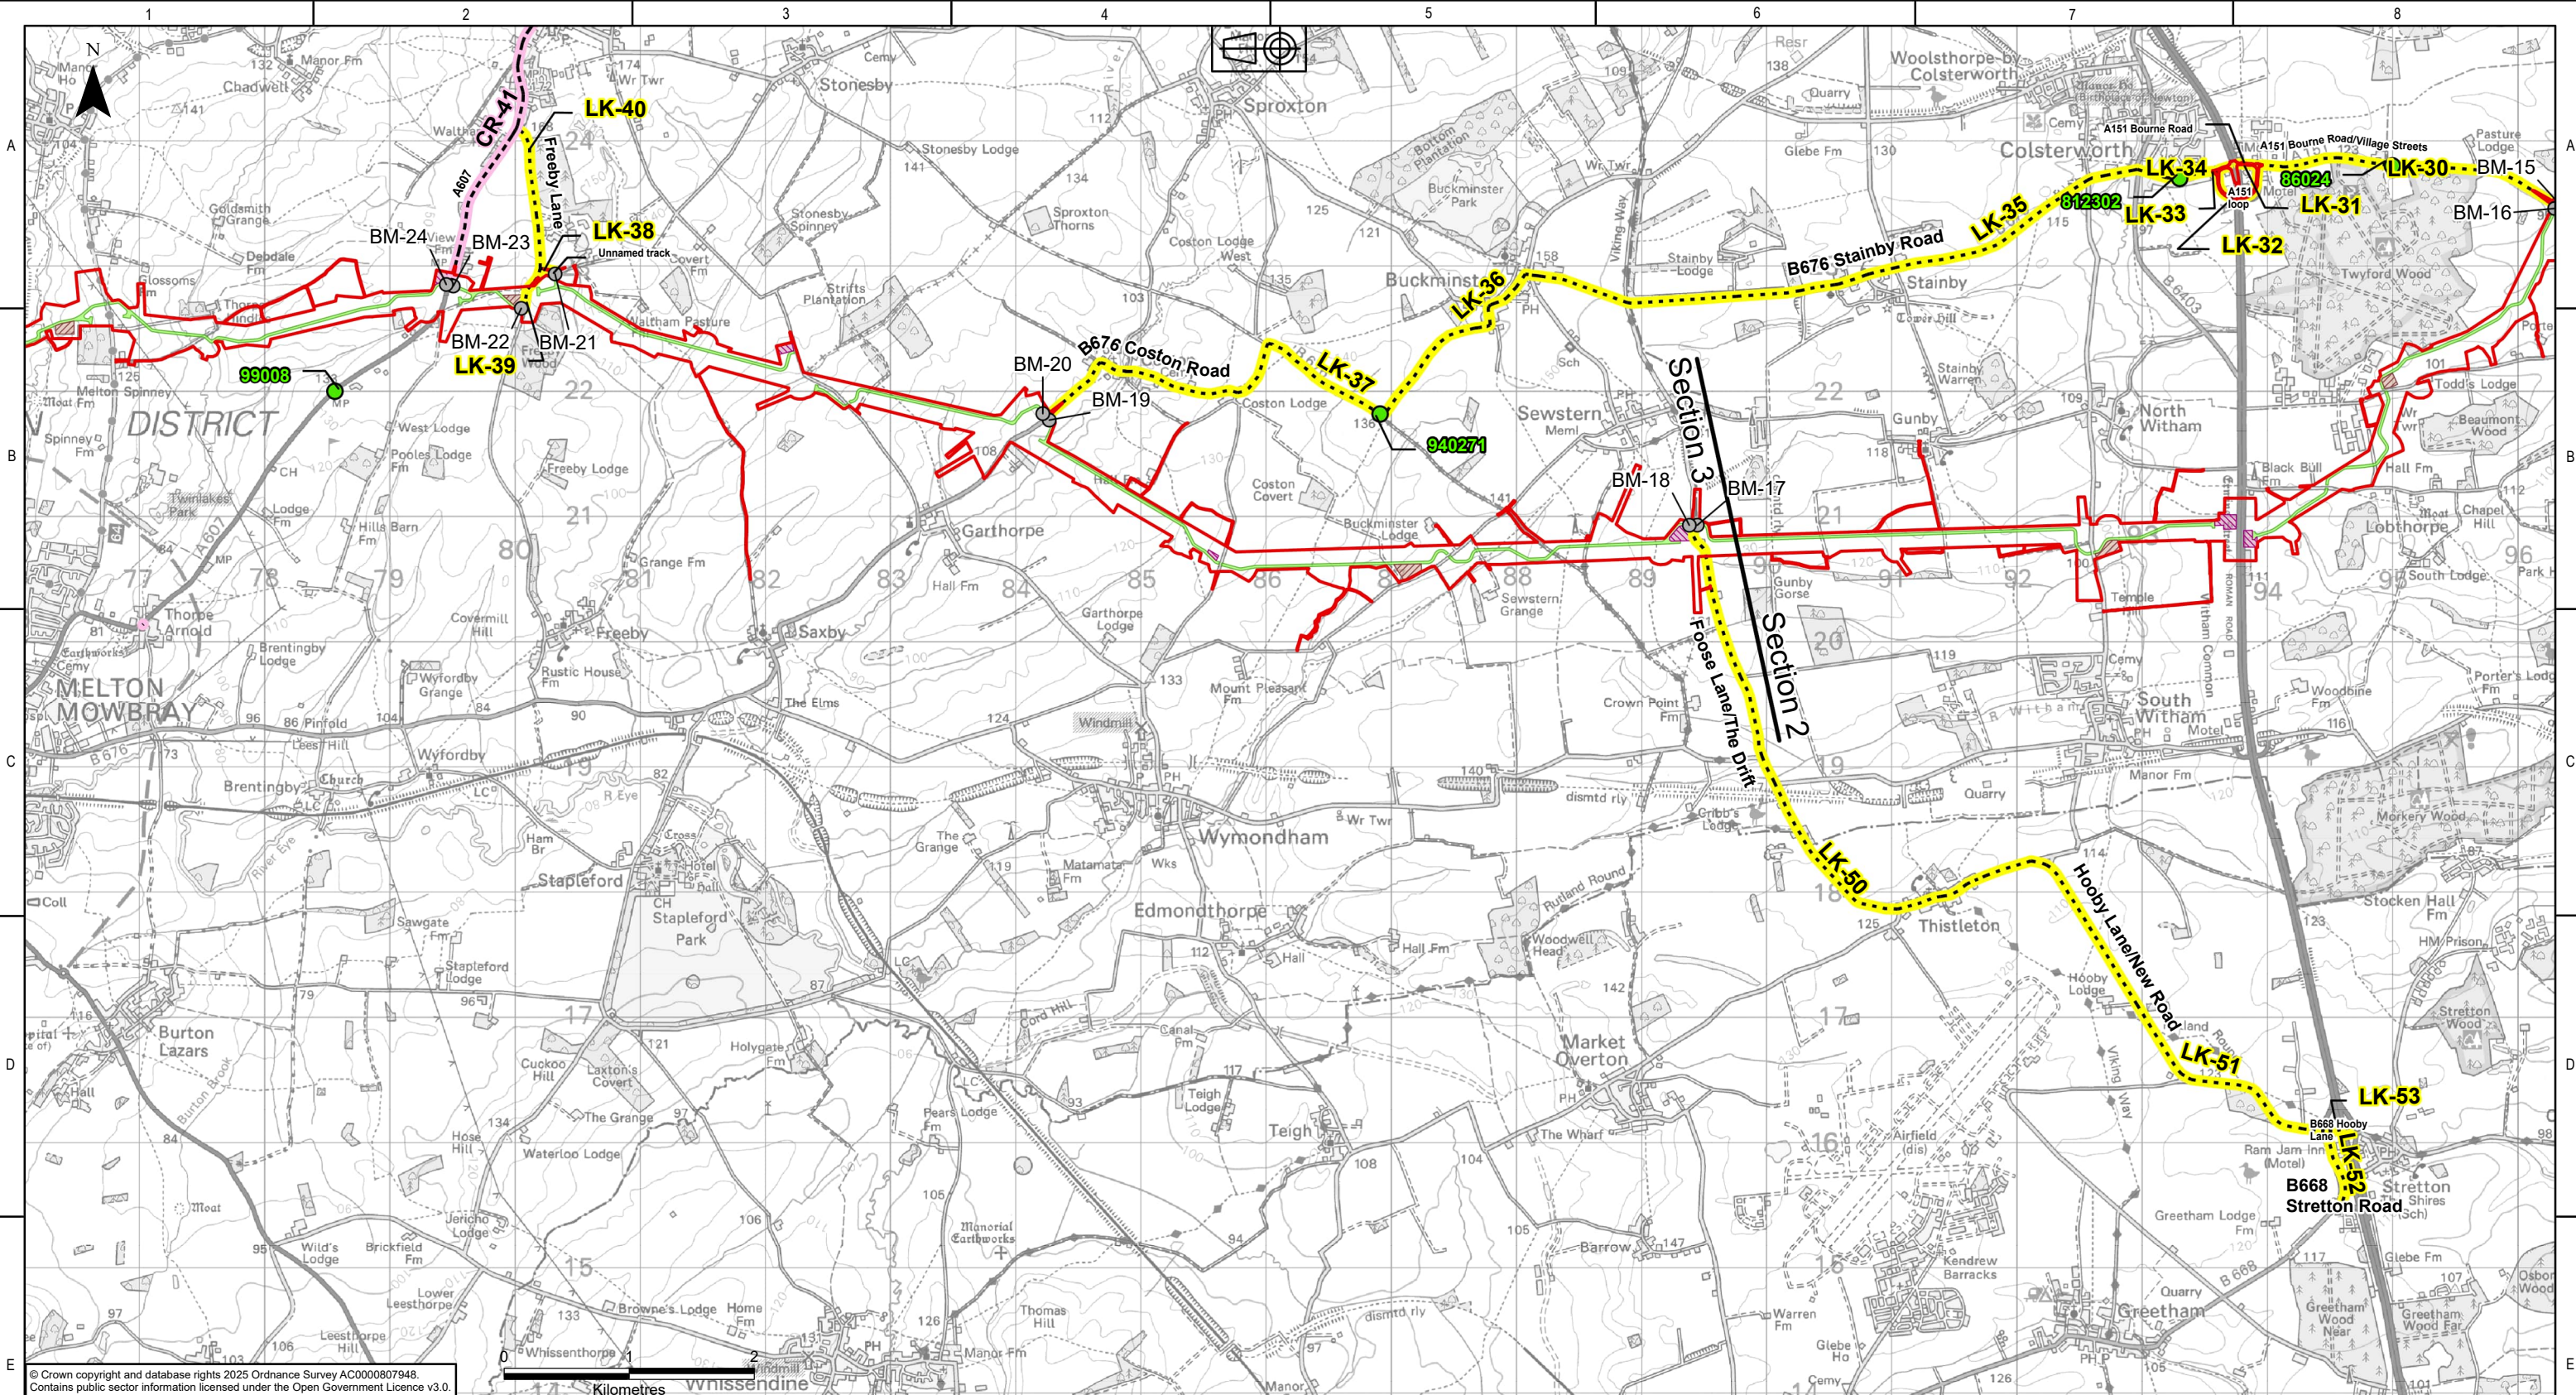

Legend



- Draft Order Limits
- Sections
- Indicative Bellmouth (Bellmouth Reference)
- DfT Counter (Site Reference)
- Primary Access Route – Core Route (CR)
- Primary Access Route – Local Link (LK)
- Haul Route
- Construction Compound
- Construction Laydown Area

NATIONAL GRID INVESTMENT NUMBER: 100268							
COPYRIGHT: NOT TO BE REPRODUCED WITHOUT THE WRITTEN PERMISSION OF NATIONAL GRID ELECTRICITY TRANSMISSION Plc.							
P01	31/07/2026	First issue		AF	RB	MRK	CS
Rev.	Date	Comment		Drw by	Check	Rev by	Appr.

nationalgrid

National Grid plc, Warwick Technology Park,
Gallows Hill, Warwick, CV34 6DA

Site Weston Marsh to East Leicestershire				
Title Draft Environmental Statement: Figure 13.2 Primary Access Route (PAR)				
Purpose of issue For Information			Status S2	
Contractor Drawing No. WMEL-AAJ-ZZZZ-ZZZZZZ-DRW-ES-000044			Revision P01	
Customer Drawing No. N/A			Sheet 7 of 15	Issue A
Drawn A.FOYN	Checked R.BLAIR	Reviewed M.R.KEEN	Approved C.STOCKS	Date 31/07/2026
Scale 1:50,000			Size A3	

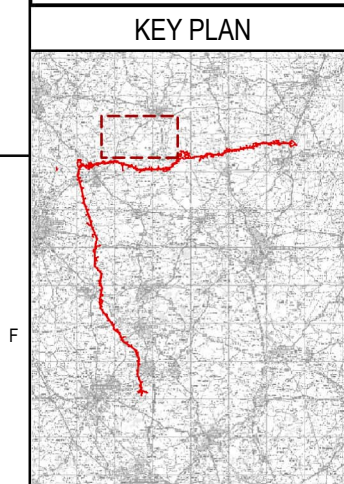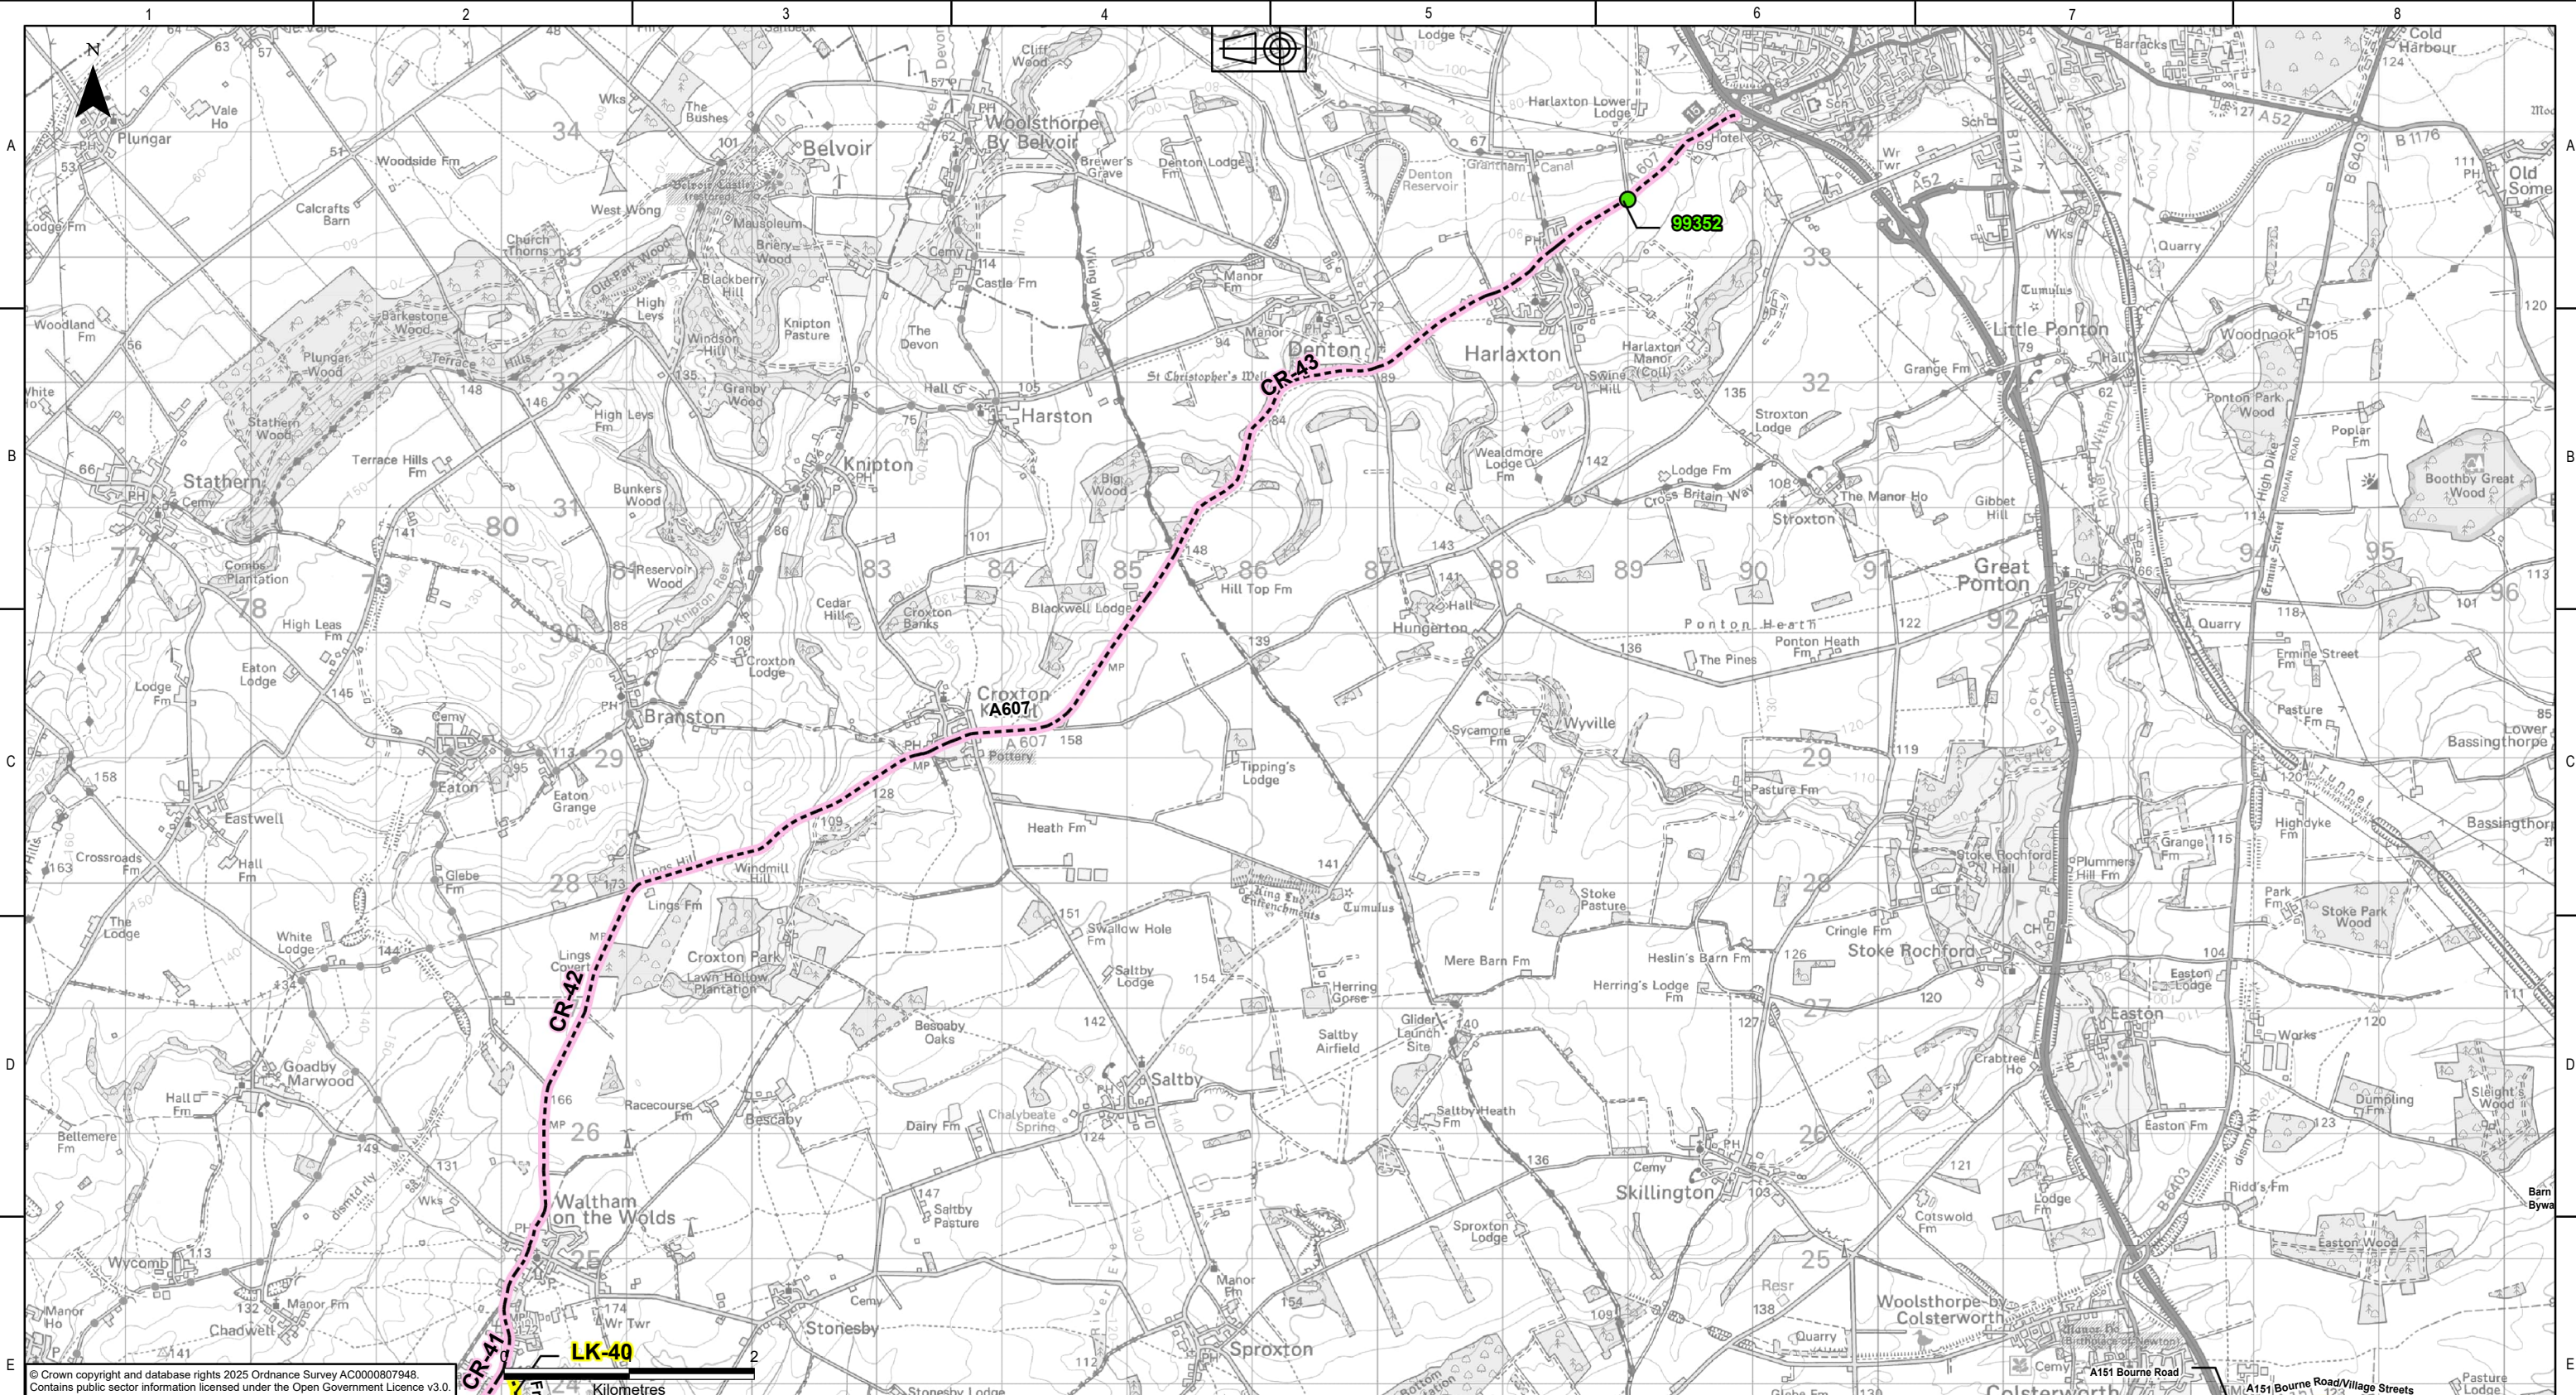

- Legend**
- DfT Counter (Site Reference)
 - Primary Access Route – Core Route (CR)
 - Primary Access Route – Local Link (LK)



NATIONAL GRID INVESTMENT NUMBER: 100268							
COPYRIGHT: NOT TO BE REPRODUCED WITHOUT THE WRITTEN PERMISSION OF NATIONAL GRID ELECTRICITY TRANSMISSION PLC.							
P01	31/07/2026	First issue		AF	RB	MRK	CS
Rev.	Date	Comment		Drw by	Check	Rev by	Appr.



National Grid plc, Warwick Technology Park,
Gallows Hill, Warwick, CV34 6DA

Drawn	A.FOYN	Checked	R.BLAIR
-------	--------	---------	---------

Site				
Weston Marsh to East Leicestershire				
Title				
Draft Environmental Statement: Figure 13.2 Primary Access Route (PAR)				
Purpose of issue			Status	
For Information			S2	
Contractor Drawing No.			Revision	
WMEL-AAJ-ZZZZ-ZZZZZZ-DRW-ES-000044			P01	
Customer Drawing No.			Sheet 8 of 15	Issue
N/A				A
Reviewed	M.R.KEEN	Approved	C.STOCKS	Date
				31/07/2026
			Scale	1:50,000
			Size	A3

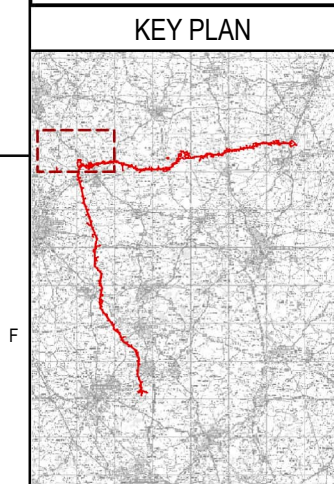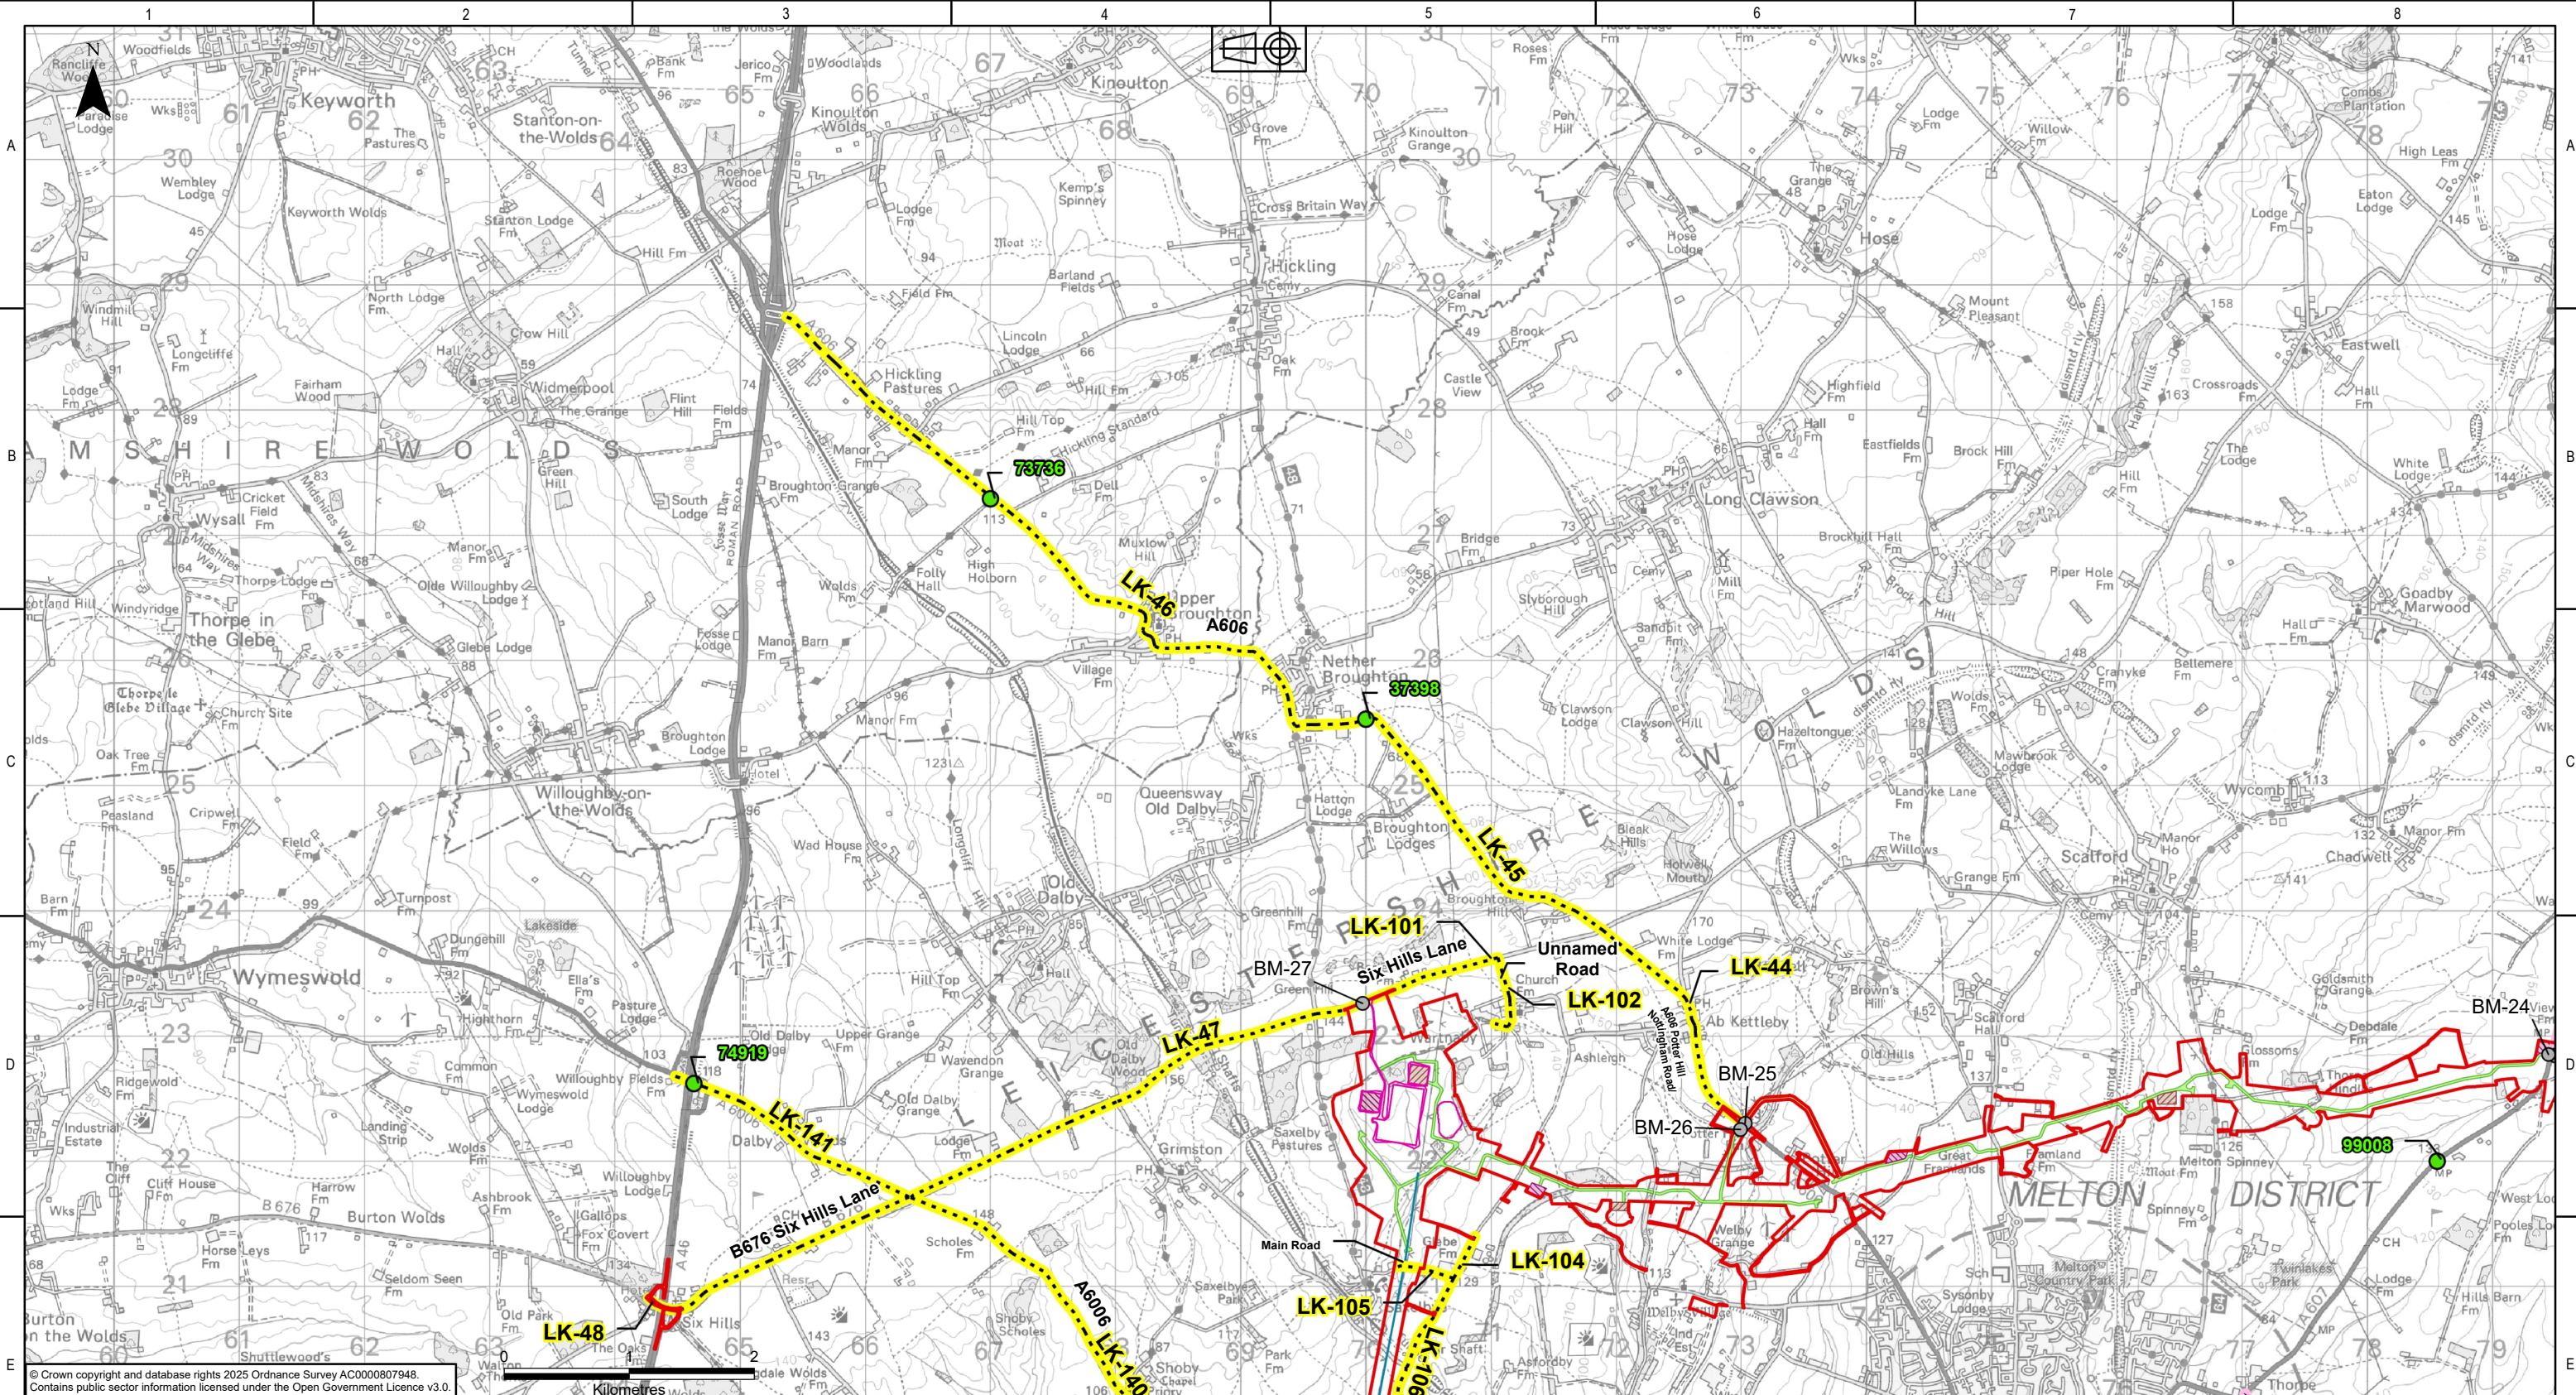

- Legend**
- Draft Order Limits
 - WMEL-B Substation
 - Indicative Bellmouth (Bellmouth Reference)
 - DfT Counter (Site Reference)
 - Primary Access Route – Core Route (CR)
 - Primary Access Route – Local Link (LK)
 - Reconductoring Route
 - Haul Route
 - Construction Compound
 - Construction Laydown Area



NATIONAL GRID INVESTMENT NUMBER: 100268							
COPYRIGHT: NOT TO BE REPRODUCED WITHOUT THE WRITTEN PERMISSION OF NATIONAL GRID ELECTRICITY TRANSMISSION Plc.							
P01	31/07/2026	First issue		AF	RB	MRK	CS
Rev.	Date	Comment		Drw by	Check	Rev by	Appr.



National Grid plc, Warwick Technology Park,
Gallows Hill, Warwick, CV34 6DA

Drawn	A.FOYN	Checked	R.BLAIR
-------	--------	---------	---------

Site				
Weston Marsh to East Leicestershire				
Title				
Draft Environmental Statement: Figure 13.2 Primary Access Route (PAR)				
Purpose of issue				Status
For Information				S2
Contractor Drawing No.				Revision
WMEL-AAJ-ZZZZ-ZZZZZZ-DRW-ES-000044				P01
Customer Drawing No.				Issue
N/A				A
Reviewed	Approved	Date	Scale	Size
M.R.KEEN	C.STOCKS	31/07/2026	1:50,000	A3

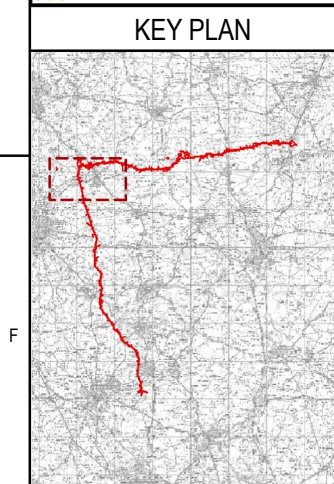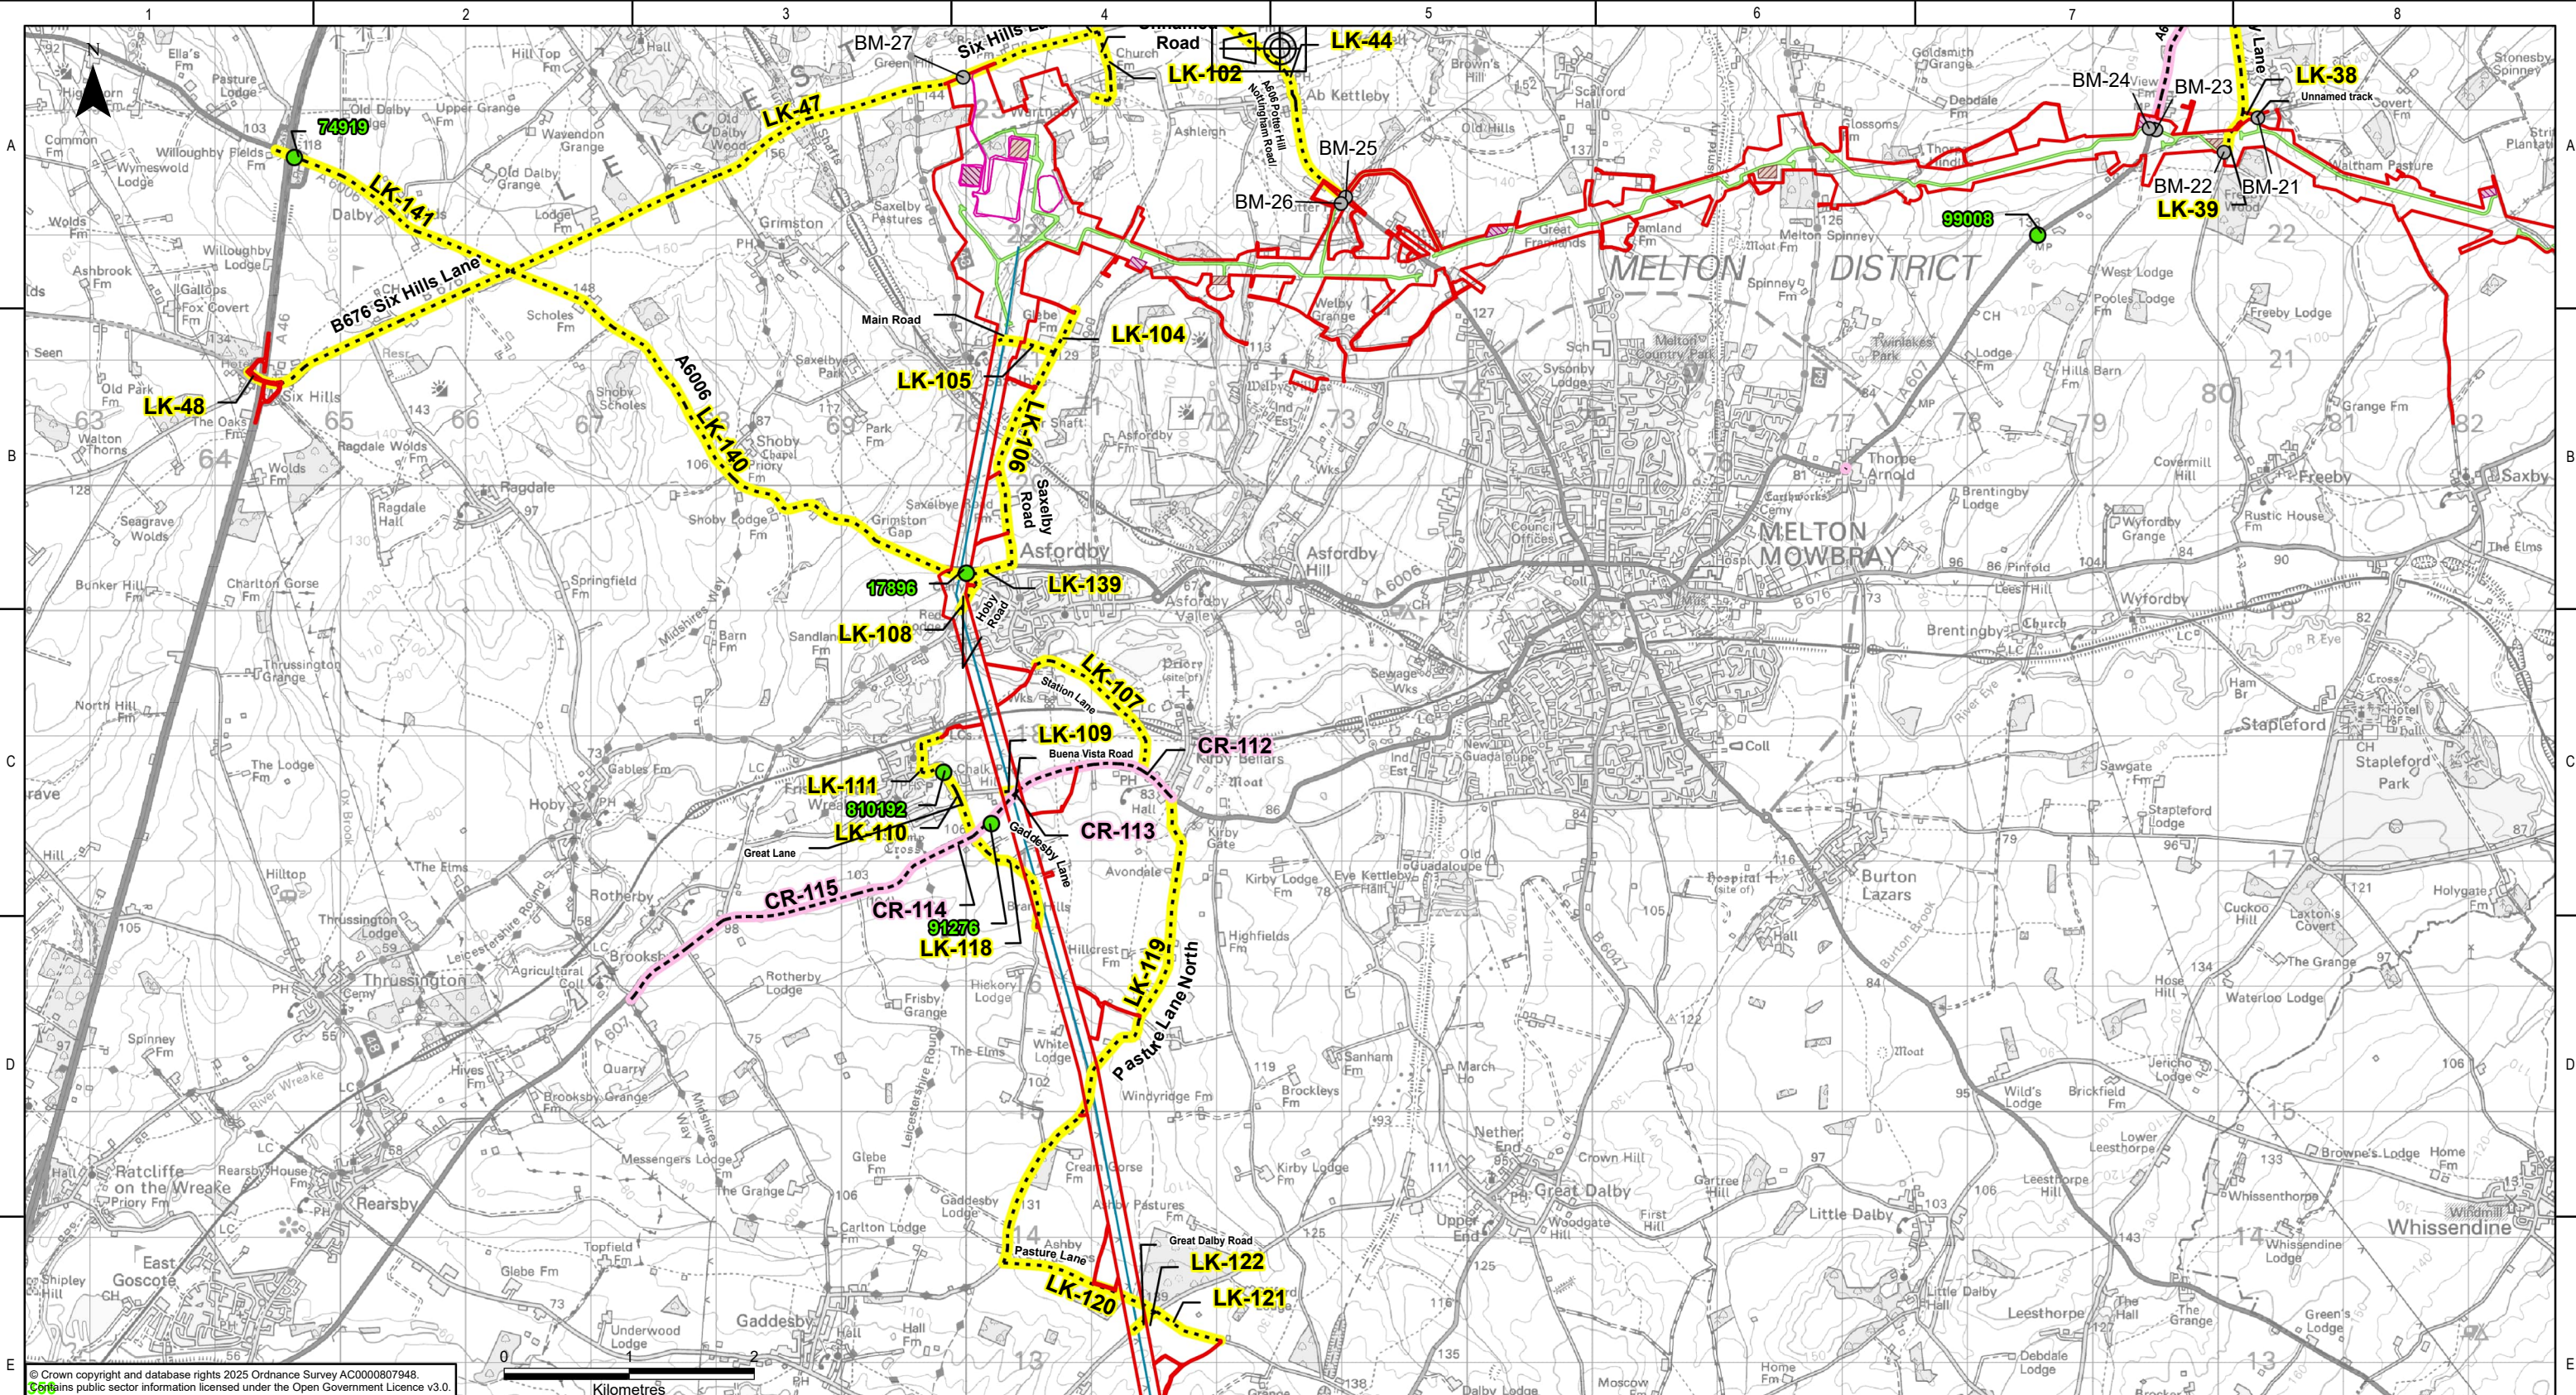


Legend	
	Draft Order Limits
	WML-B Substation
	Indicative Bellmouth (Bellmouth Reference)
	DFT Counter (Site Reference)
	Primary Access Route – Core Route (CR)
	Primary Access Route – Local Link (LK)
	Reconductoring Route
	Haul Route
	Construction Compound
	Construction Laydown Area

NATIONAL GRID INVESTMENT NUMBER: 100268							
COPYRIGHT: NOT TO BE REPRODUCED WITHOUT THE WRITTEN PERMISSION OF NATIONAL GRID ELECTRICITY TRANSMISSION Plc.							
P01	31/07/2026	First issue		AF	RB	MRK	CS
Rev.	Date	Comment		Drw by	Check	Rev by	Appr.

National Grid plc, Warwick Technology Park,
Gallows Hill, Warwick, CV34 6DA

Site			
Weston Marsh to East Leicestershire			
Title			
Draft Environmental Statement: Figure 13.2 Primary Access Route (PAR)			
Purpose of issue			Status
For Information			S2
Contractor Drawing No.			Revision
WML-AAJ-ZZZZ-ZZZZZZ-DRW-ES-000044			P01
Customer Drawing No.			Issue
N/A			A
Drawn	Checked	Reviewed	Approved
A.FOYN	R.BLAIR	M.R.KEEN	C.STOCKS
Date	Scale	Size	
31/07/2026	1:50,000	A3	

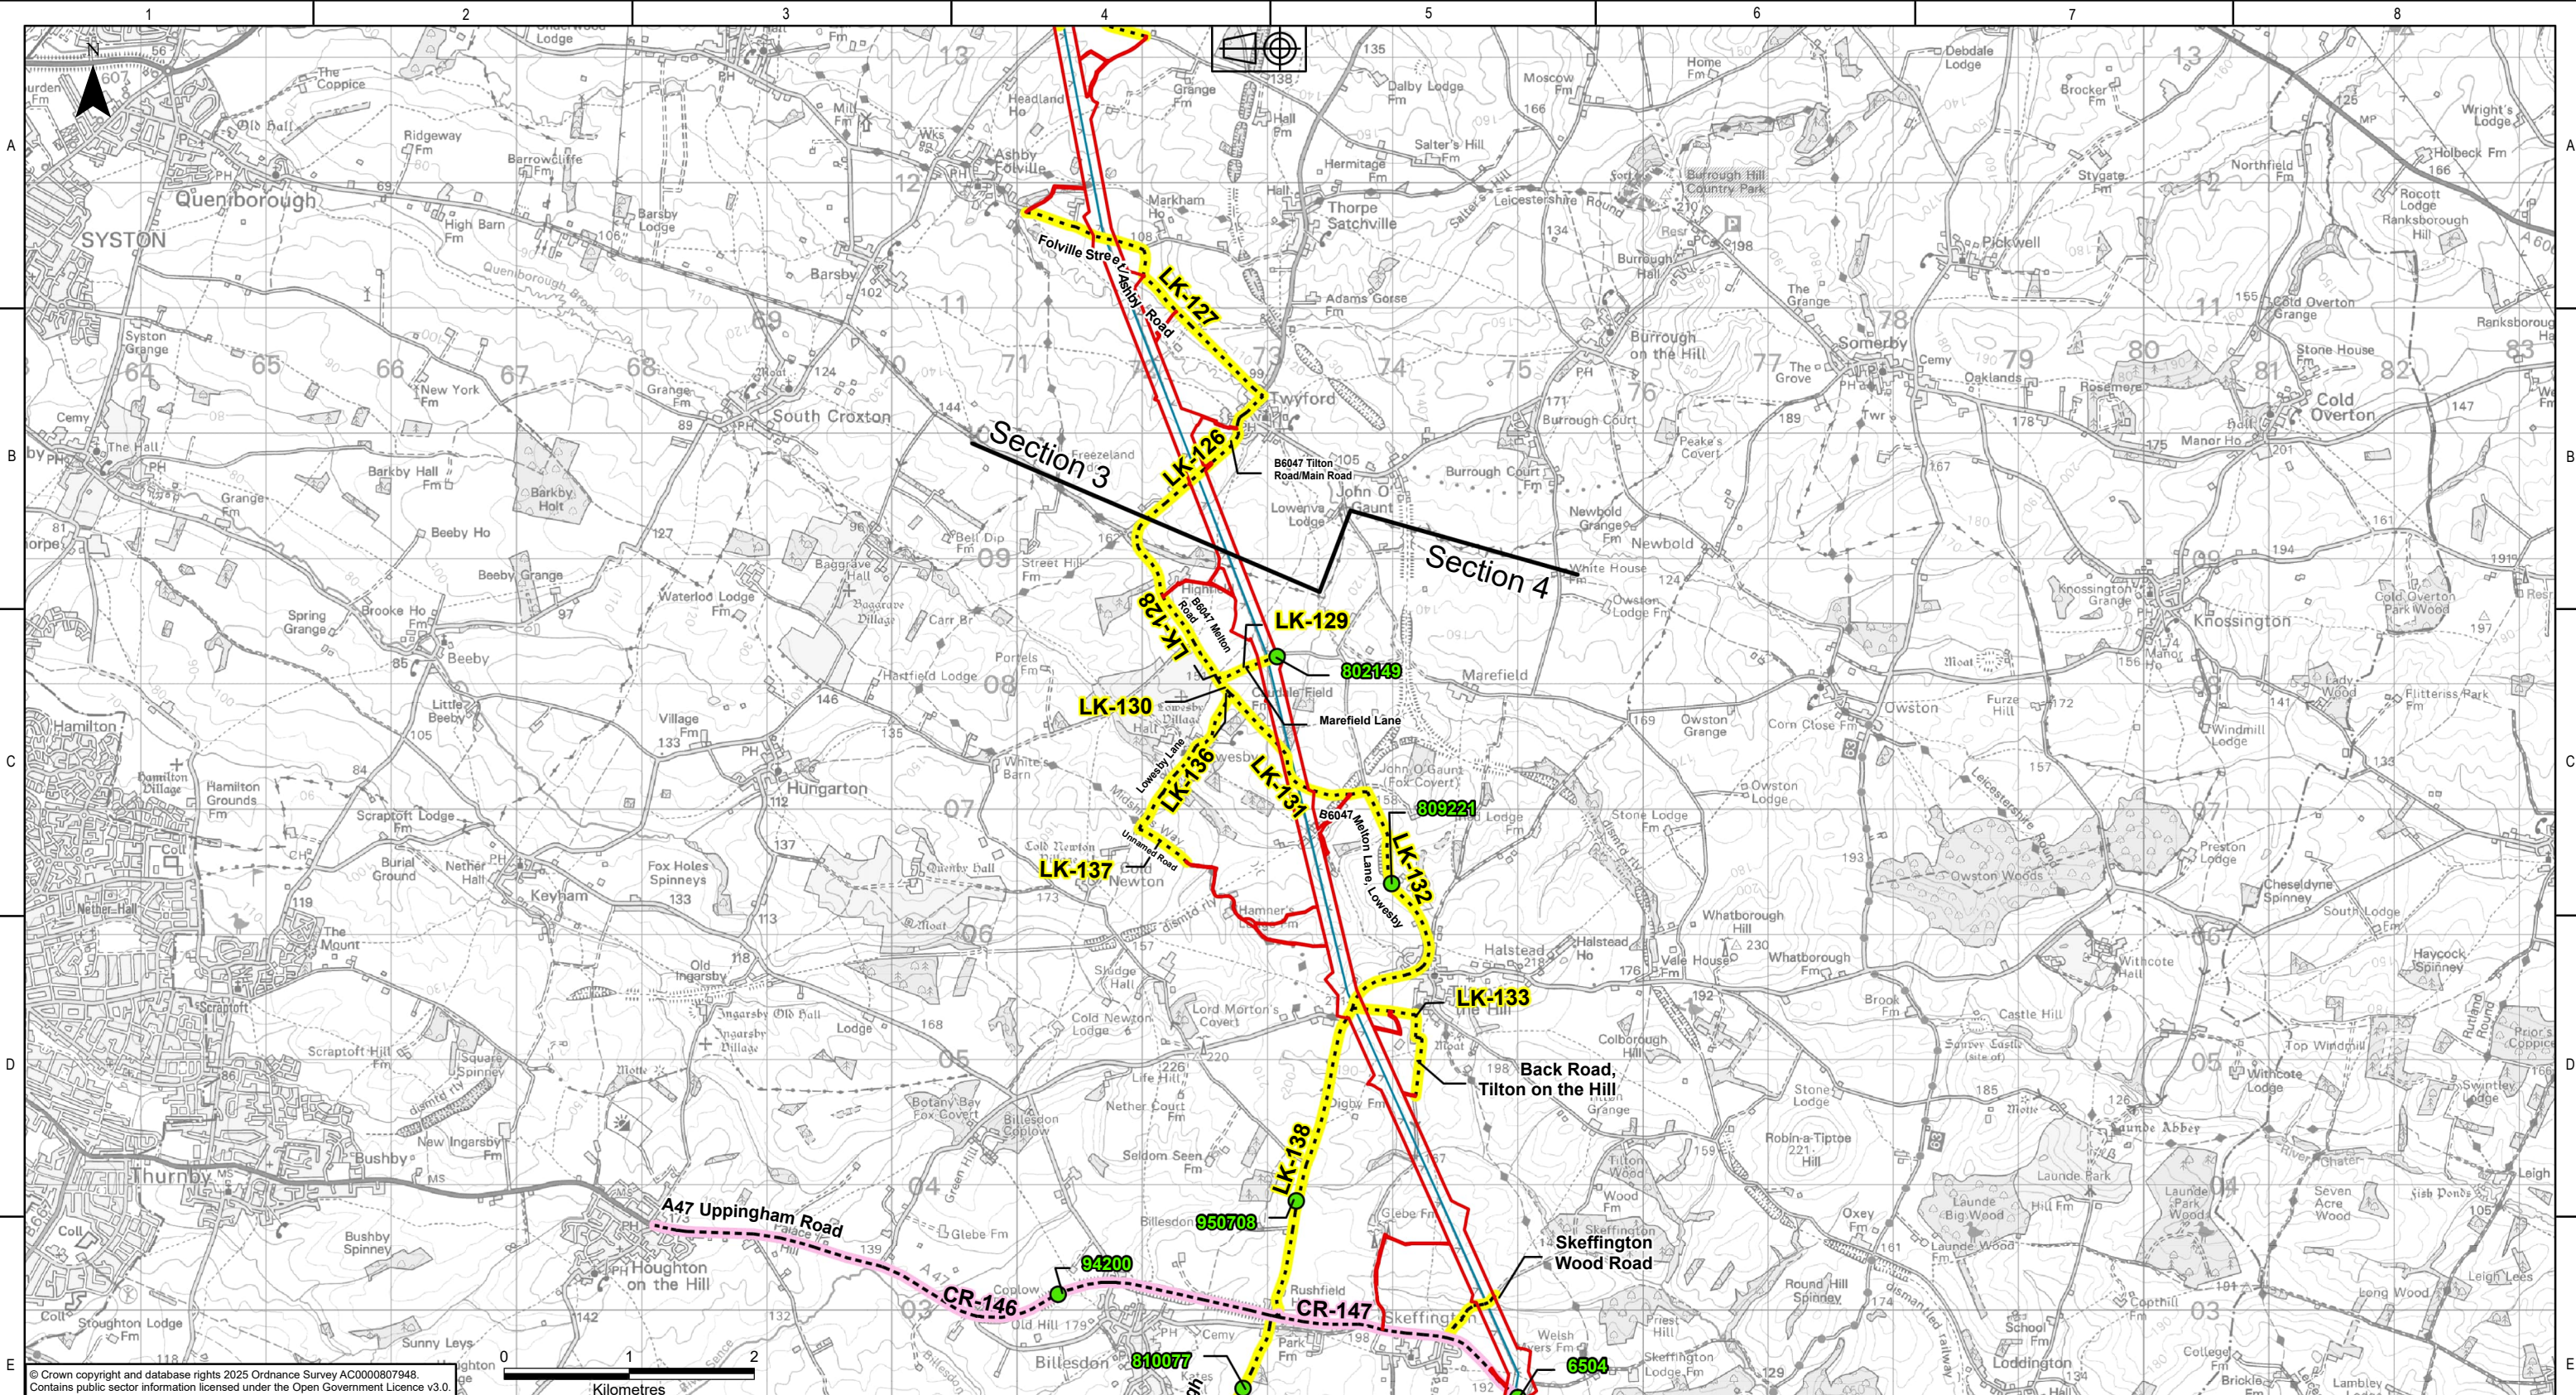

KEY PLAN

Legend

- Draft Order Limits
- Sections
- DFT Counter (Site Reference)
- Primary Access Route – Core Route (CR)
- Primary Access Route – Local Link (LK)
- Reconductoring Route

NATIONAL GRID INVESTMENT NUMBER: 100268

COPYRIGHT: NOT TO BE REPRODUCED WITHOUT THE WRITTEN PERMISSION OF NATIONAL GRID ELECTRICITY TRANSMISSION Plc.

P01	31/07/2026	First issue		AF	RB	MRK	CS		
Rev.	Date	Comment		Drw by	Check	Rev by	Appr.		

National Grid plc, Warwick Technology Park, Gallows Hill, Warwick, CV34 6DA

Drawn

A.FOYN

Checked

R.BLAIR

Site

Weston Marsh to East Leicestershire

Title

Draft Environmental Statement:
Figure 13.2
Primary Access Route (PAR)

Purpose of issue

For Information

Status

S2

Contractor Drawing No.

WMEL-AAJ-ZZZZ-ZZZZZZ-DRW-ES-000044

Revision

P01

Customer Drawing No.

N/A

Sheet 11 of 15

Issue

A

Reviewed

M.R.KEEN

Approved

C.STOCKS

Date



31/07/2026

Scale

1:50,000

Size

A3

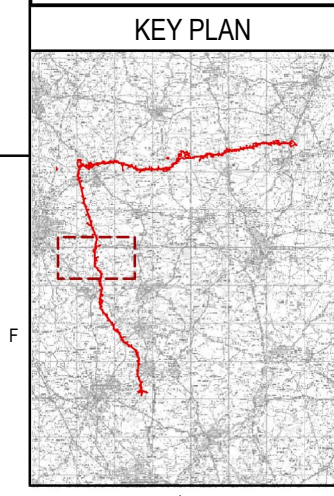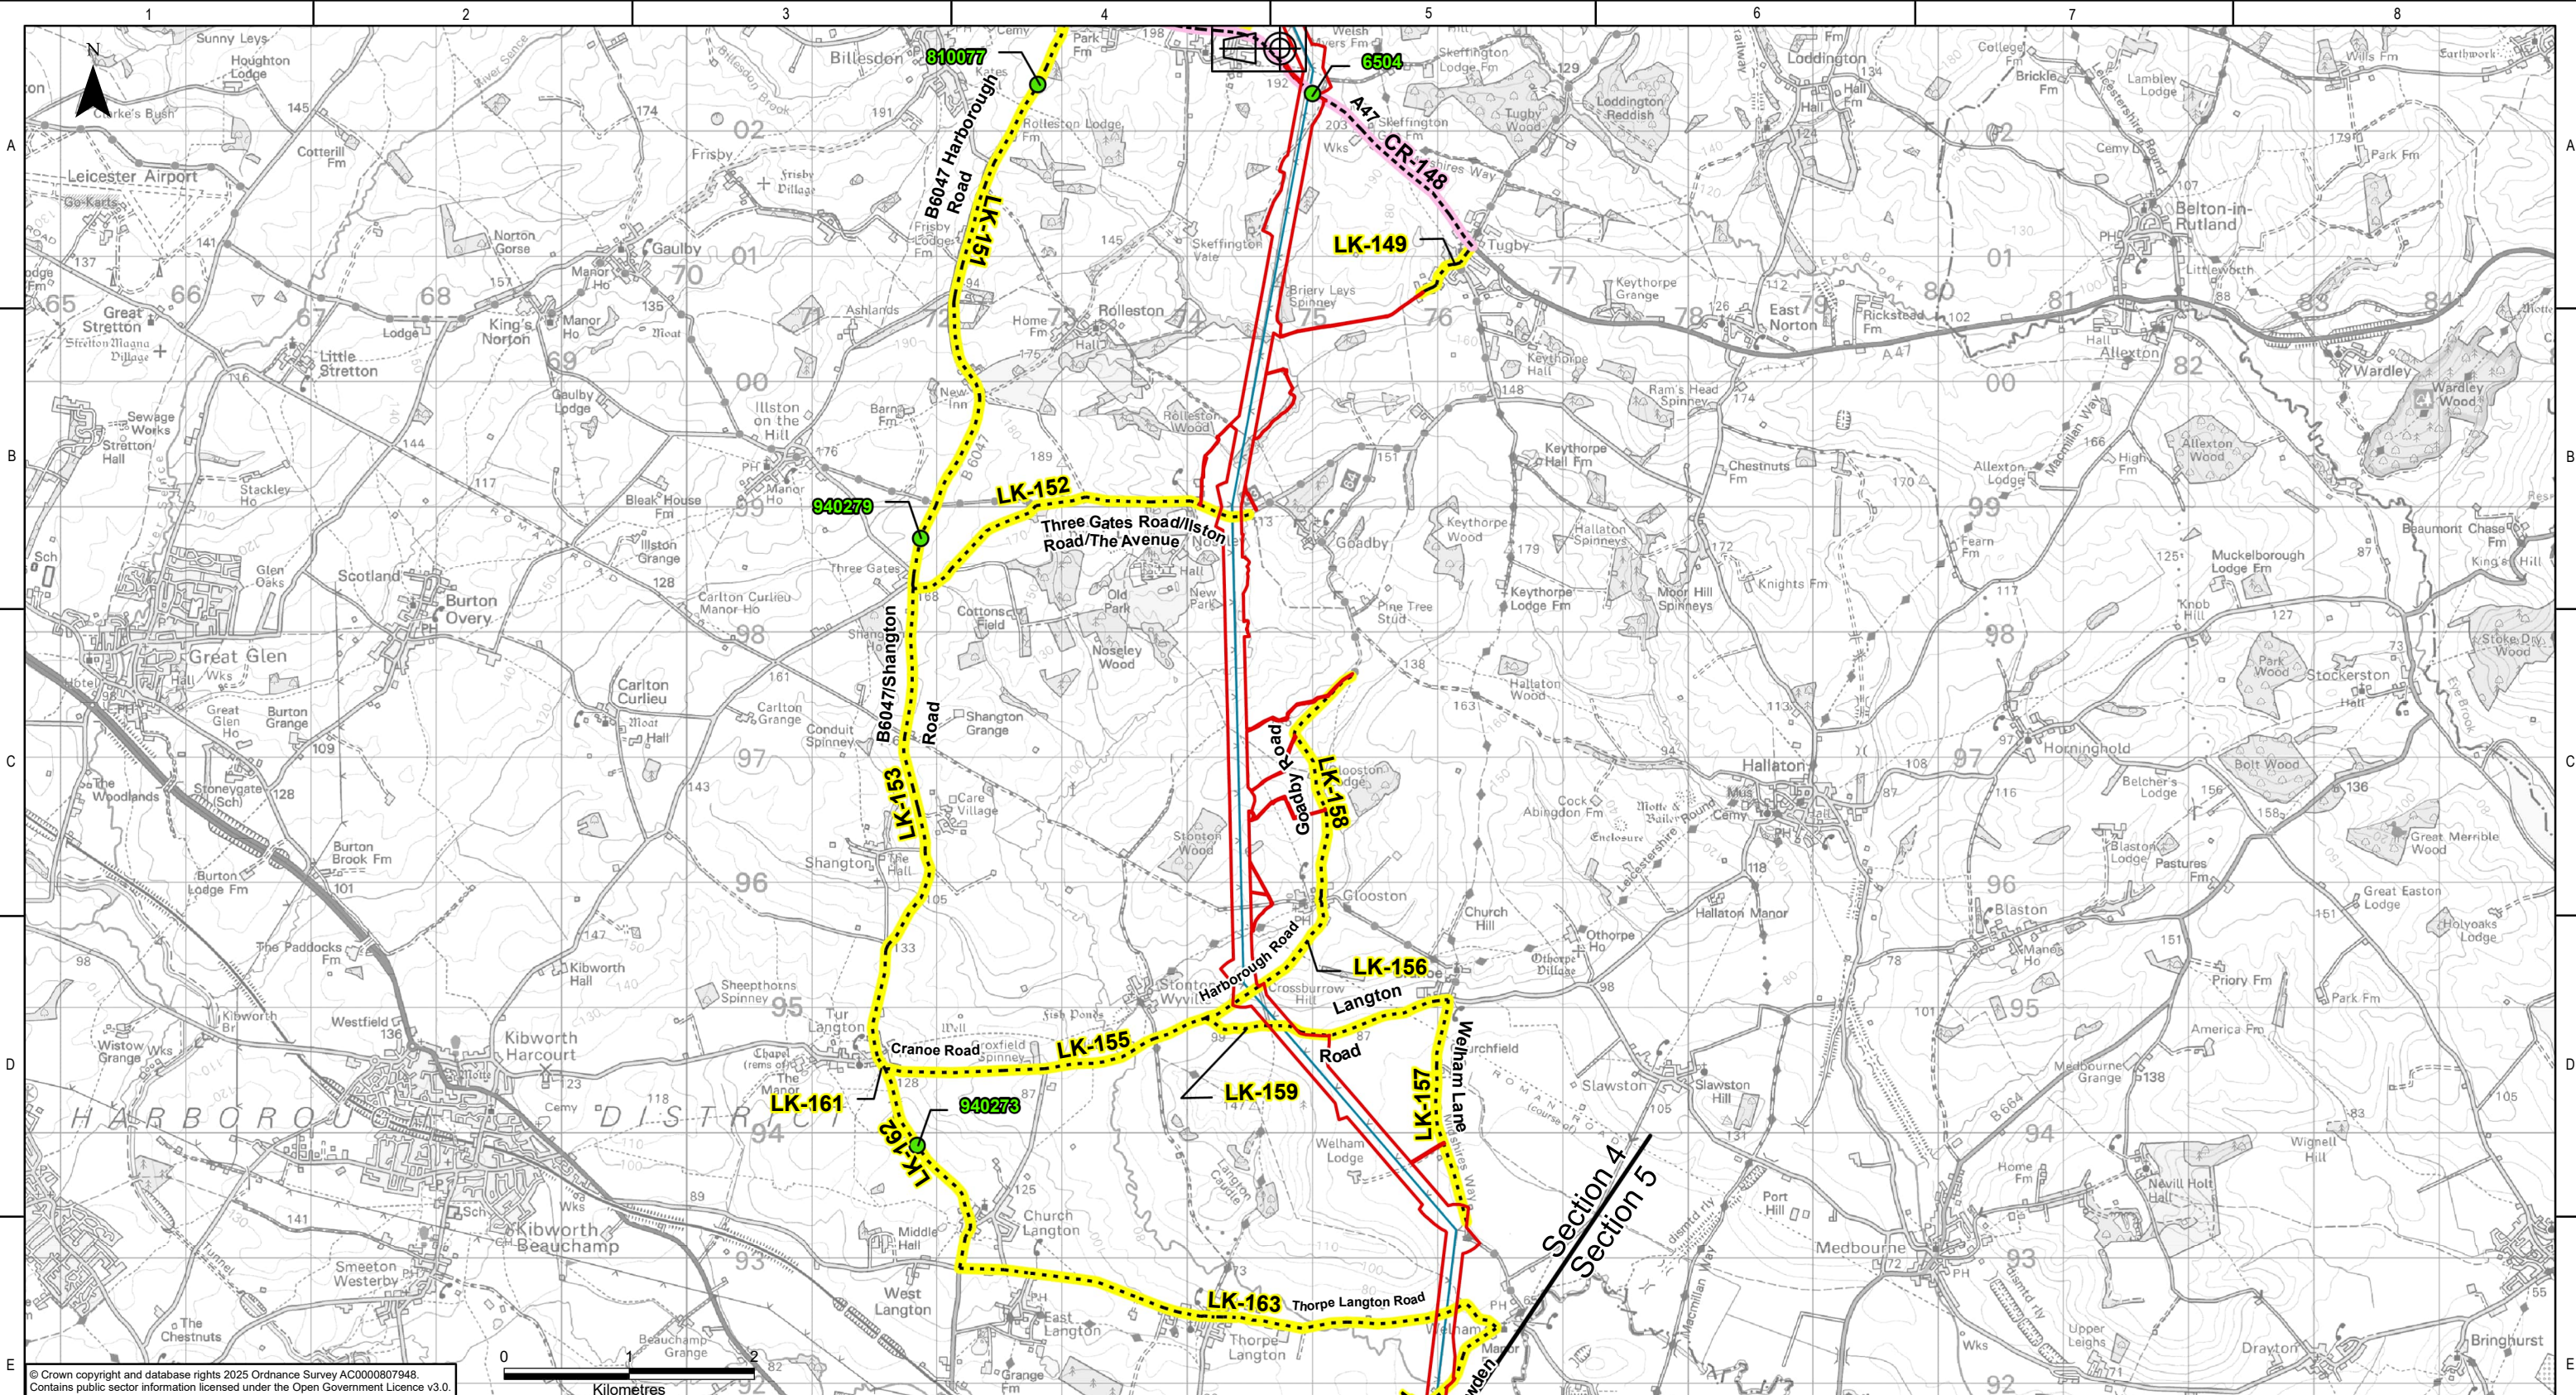



- Legend**
- Draft Order Limits
 - Sections
 - DFT Counter (Site Reference)
 - Primary Access Route – Core Route (CR)
 - Primary Access Route – Local Link (LK)
 - Reconductoring Route

NATIONAL GRID INVESTMENT NUMBER: 100268							
COPYRIGHT: NOT TO BE REPRODUCED WITHOUT THE WRITTEN PERMISSION OF NATIONAL GRID ELECTRICITY TRANSMISSION Plc.							
P01	31/07/2026	First issue		AF	RB	MRK	CS
Rev.	Date	Comment		Drw by	Check	Rev by	Appr.



National Grid plc, Warwick Technology Park,
Gallows Hill, Warwick, CV34 6DA

Site					Weston Marsh to East Leicestershire				
Title									
Draft Environmental Statement: Figure 13.2 Primary Access Route (PAR)									
Purpose of issue								Status	
For Information								S2	
Contractor Drawing No.								Revision	
WMEL-AAJ-ZZZZ-ZZZZZZ-DRW-ES-000044								P01	
Customer Drawing No.							Sheet 12 of 15		Issue
N/A									A
Reviewed		Approved		Date		Scale		Size	
M.R.KEEN		C.STOCKS		31/07/2026		1:50,000		A3	

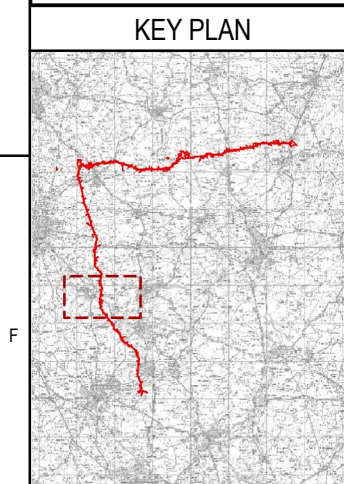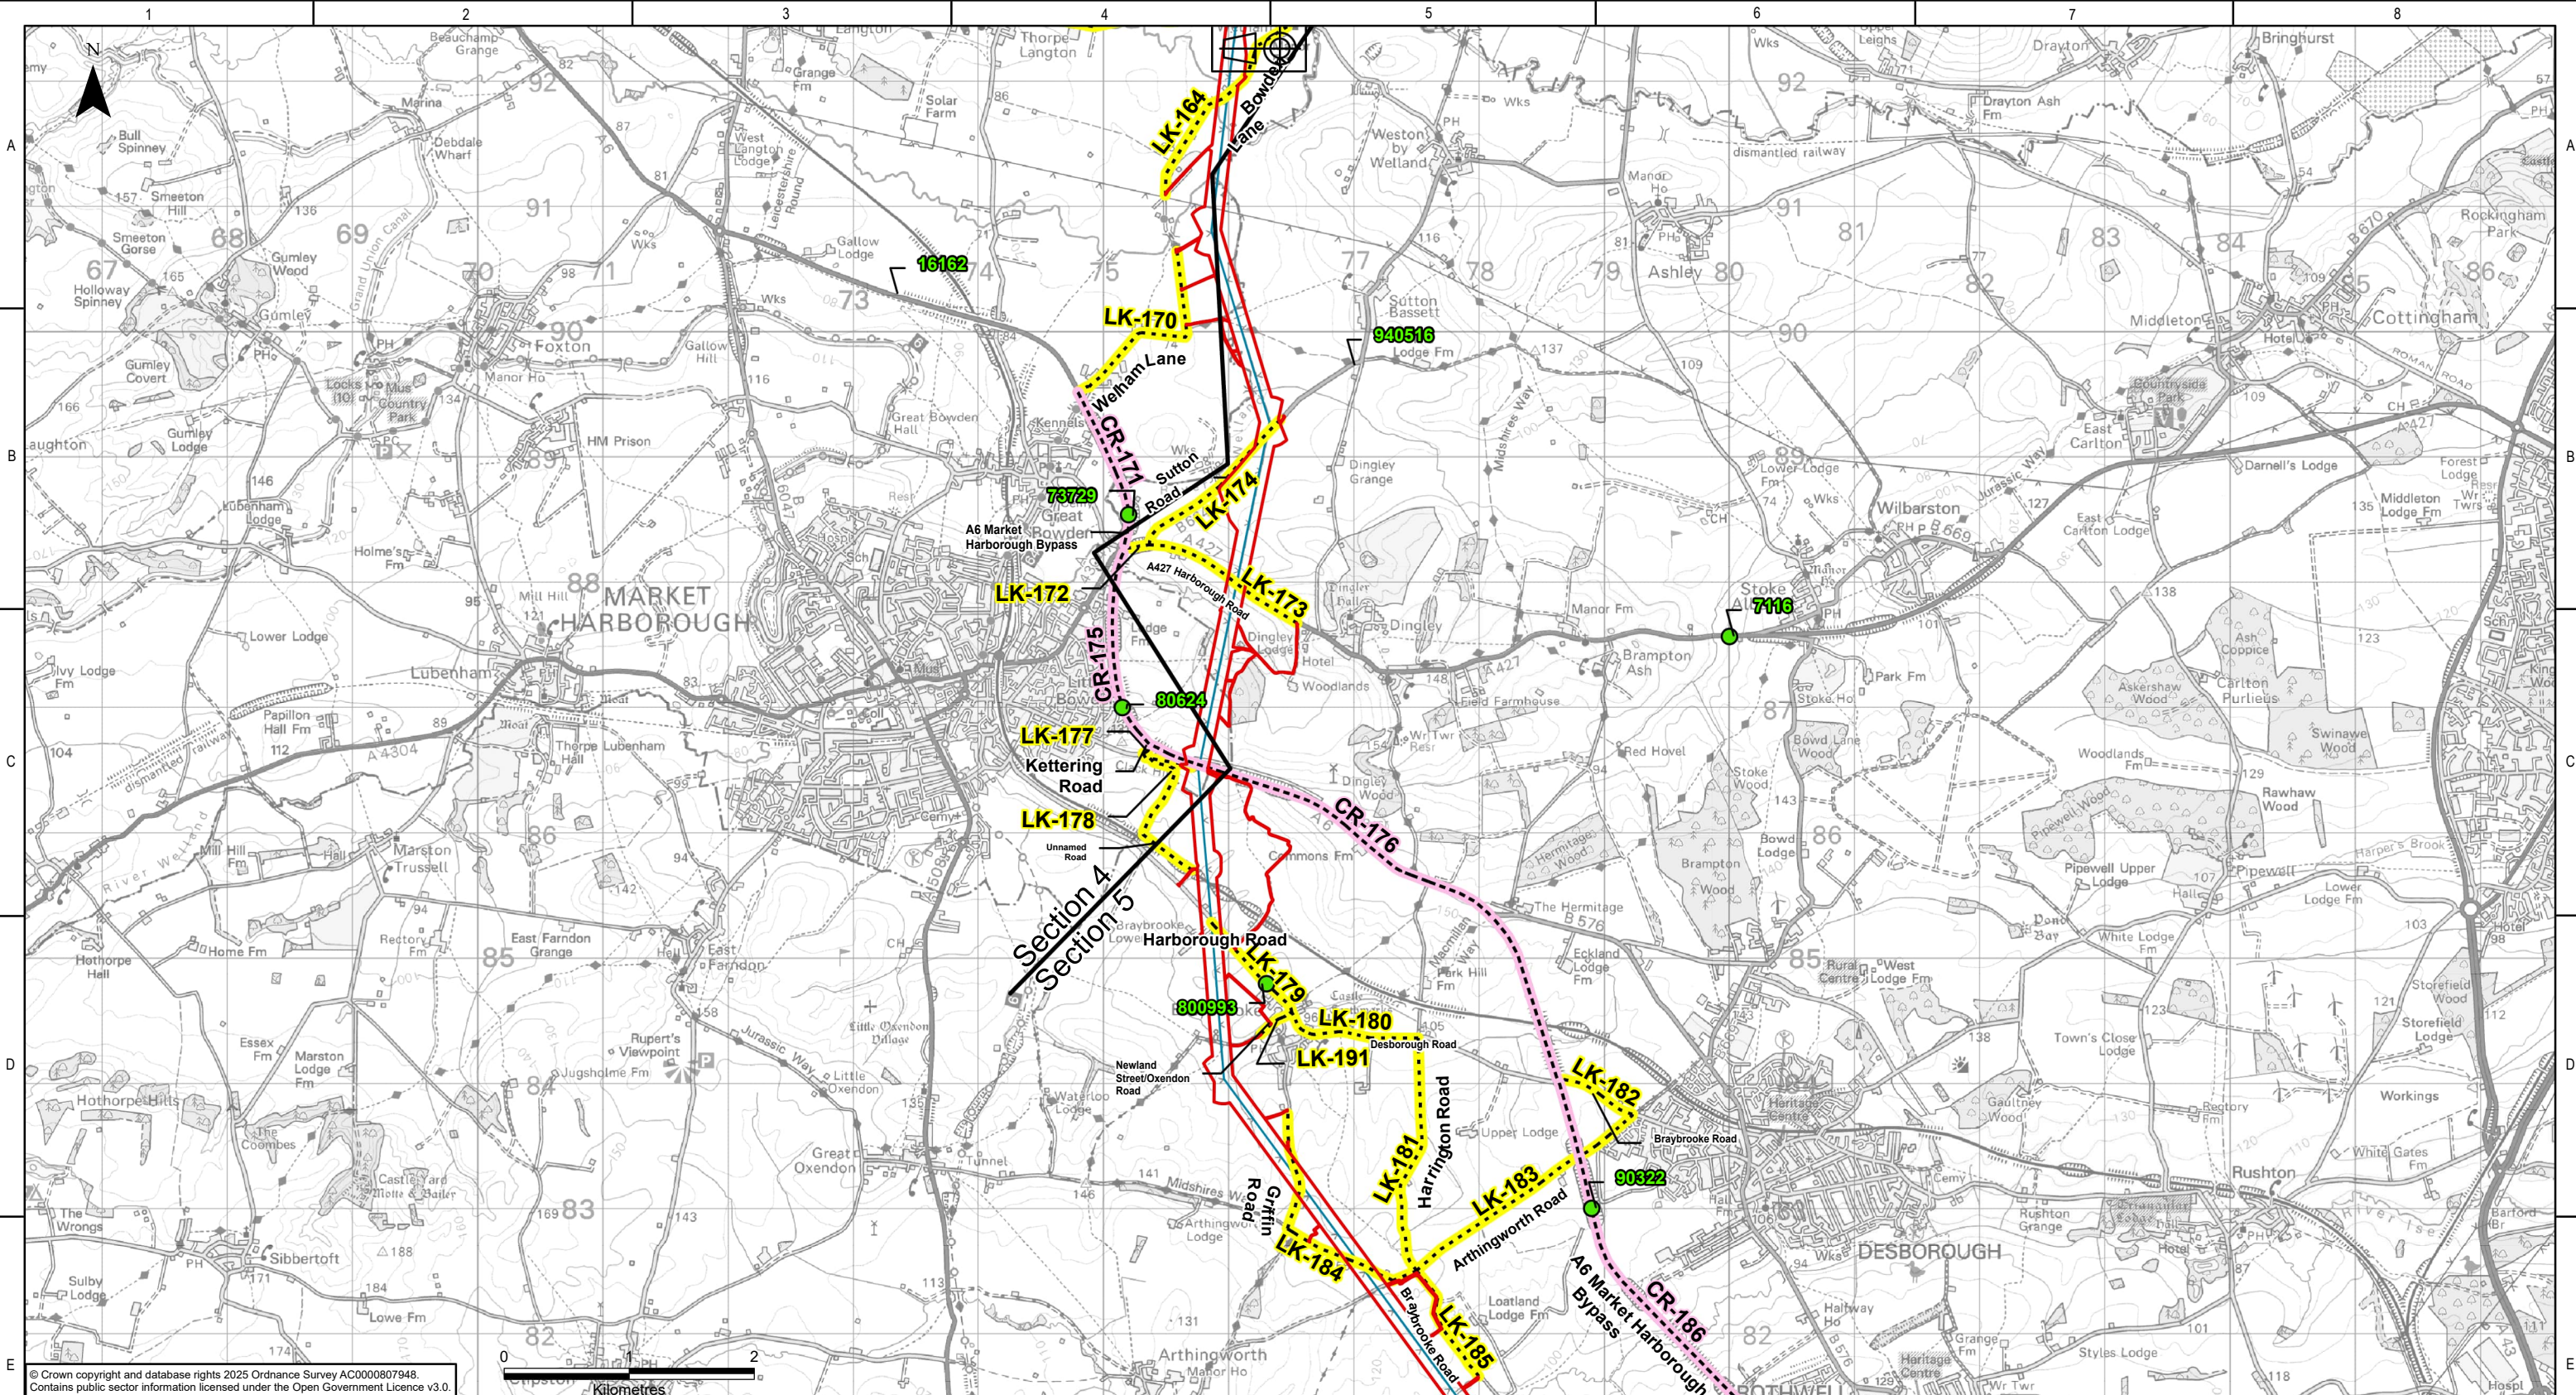

- Legend**
- Draft Order Limits
 - Sections
 - DfT Counter (Site Reference)
 - Primary Access Route – Core Route (CR)
 - Primary Access Route – Local Link (LK)
 - Reconductoring Route

NATIONAL GRID INVESTMENT NUMBER: 100268


COPYRIGHT: NOT TO BE REPRODUCED WITHOUT THE WRITTEN PERMISSION OF NATIONAL GRID ELECTRICITY TRANSMISSION Plc.

P01	31/07/2026	First issue		AF	RB	MRK	CS
Rev.	Date	Comment		Drw by	Check	Rev by	Appr.



National Grid plc, Warwick Technology Park,
Gallows Hill, Warwick, CV34 6DA

Site				Weston Marsh to East Leicestershire			
Title				Draft Environmental Statement: Figure 13.2 Primary Access Route (PAR)			
Purpose of issue		For Information		Status		S2	
Contractor Drawing No.		WMEL-AAJ-ZZZZ-ZZZZZZ-DRW-ES-000044		Revision		P01	
Customer Drawing No.		N/A		Sheet 13 of 15		Issue	
Reviewed		M.R.KEEN		Approved		C.STOCKS	
Date		31/07/2026		Scale		1:50,000	
						Size	
						A3	

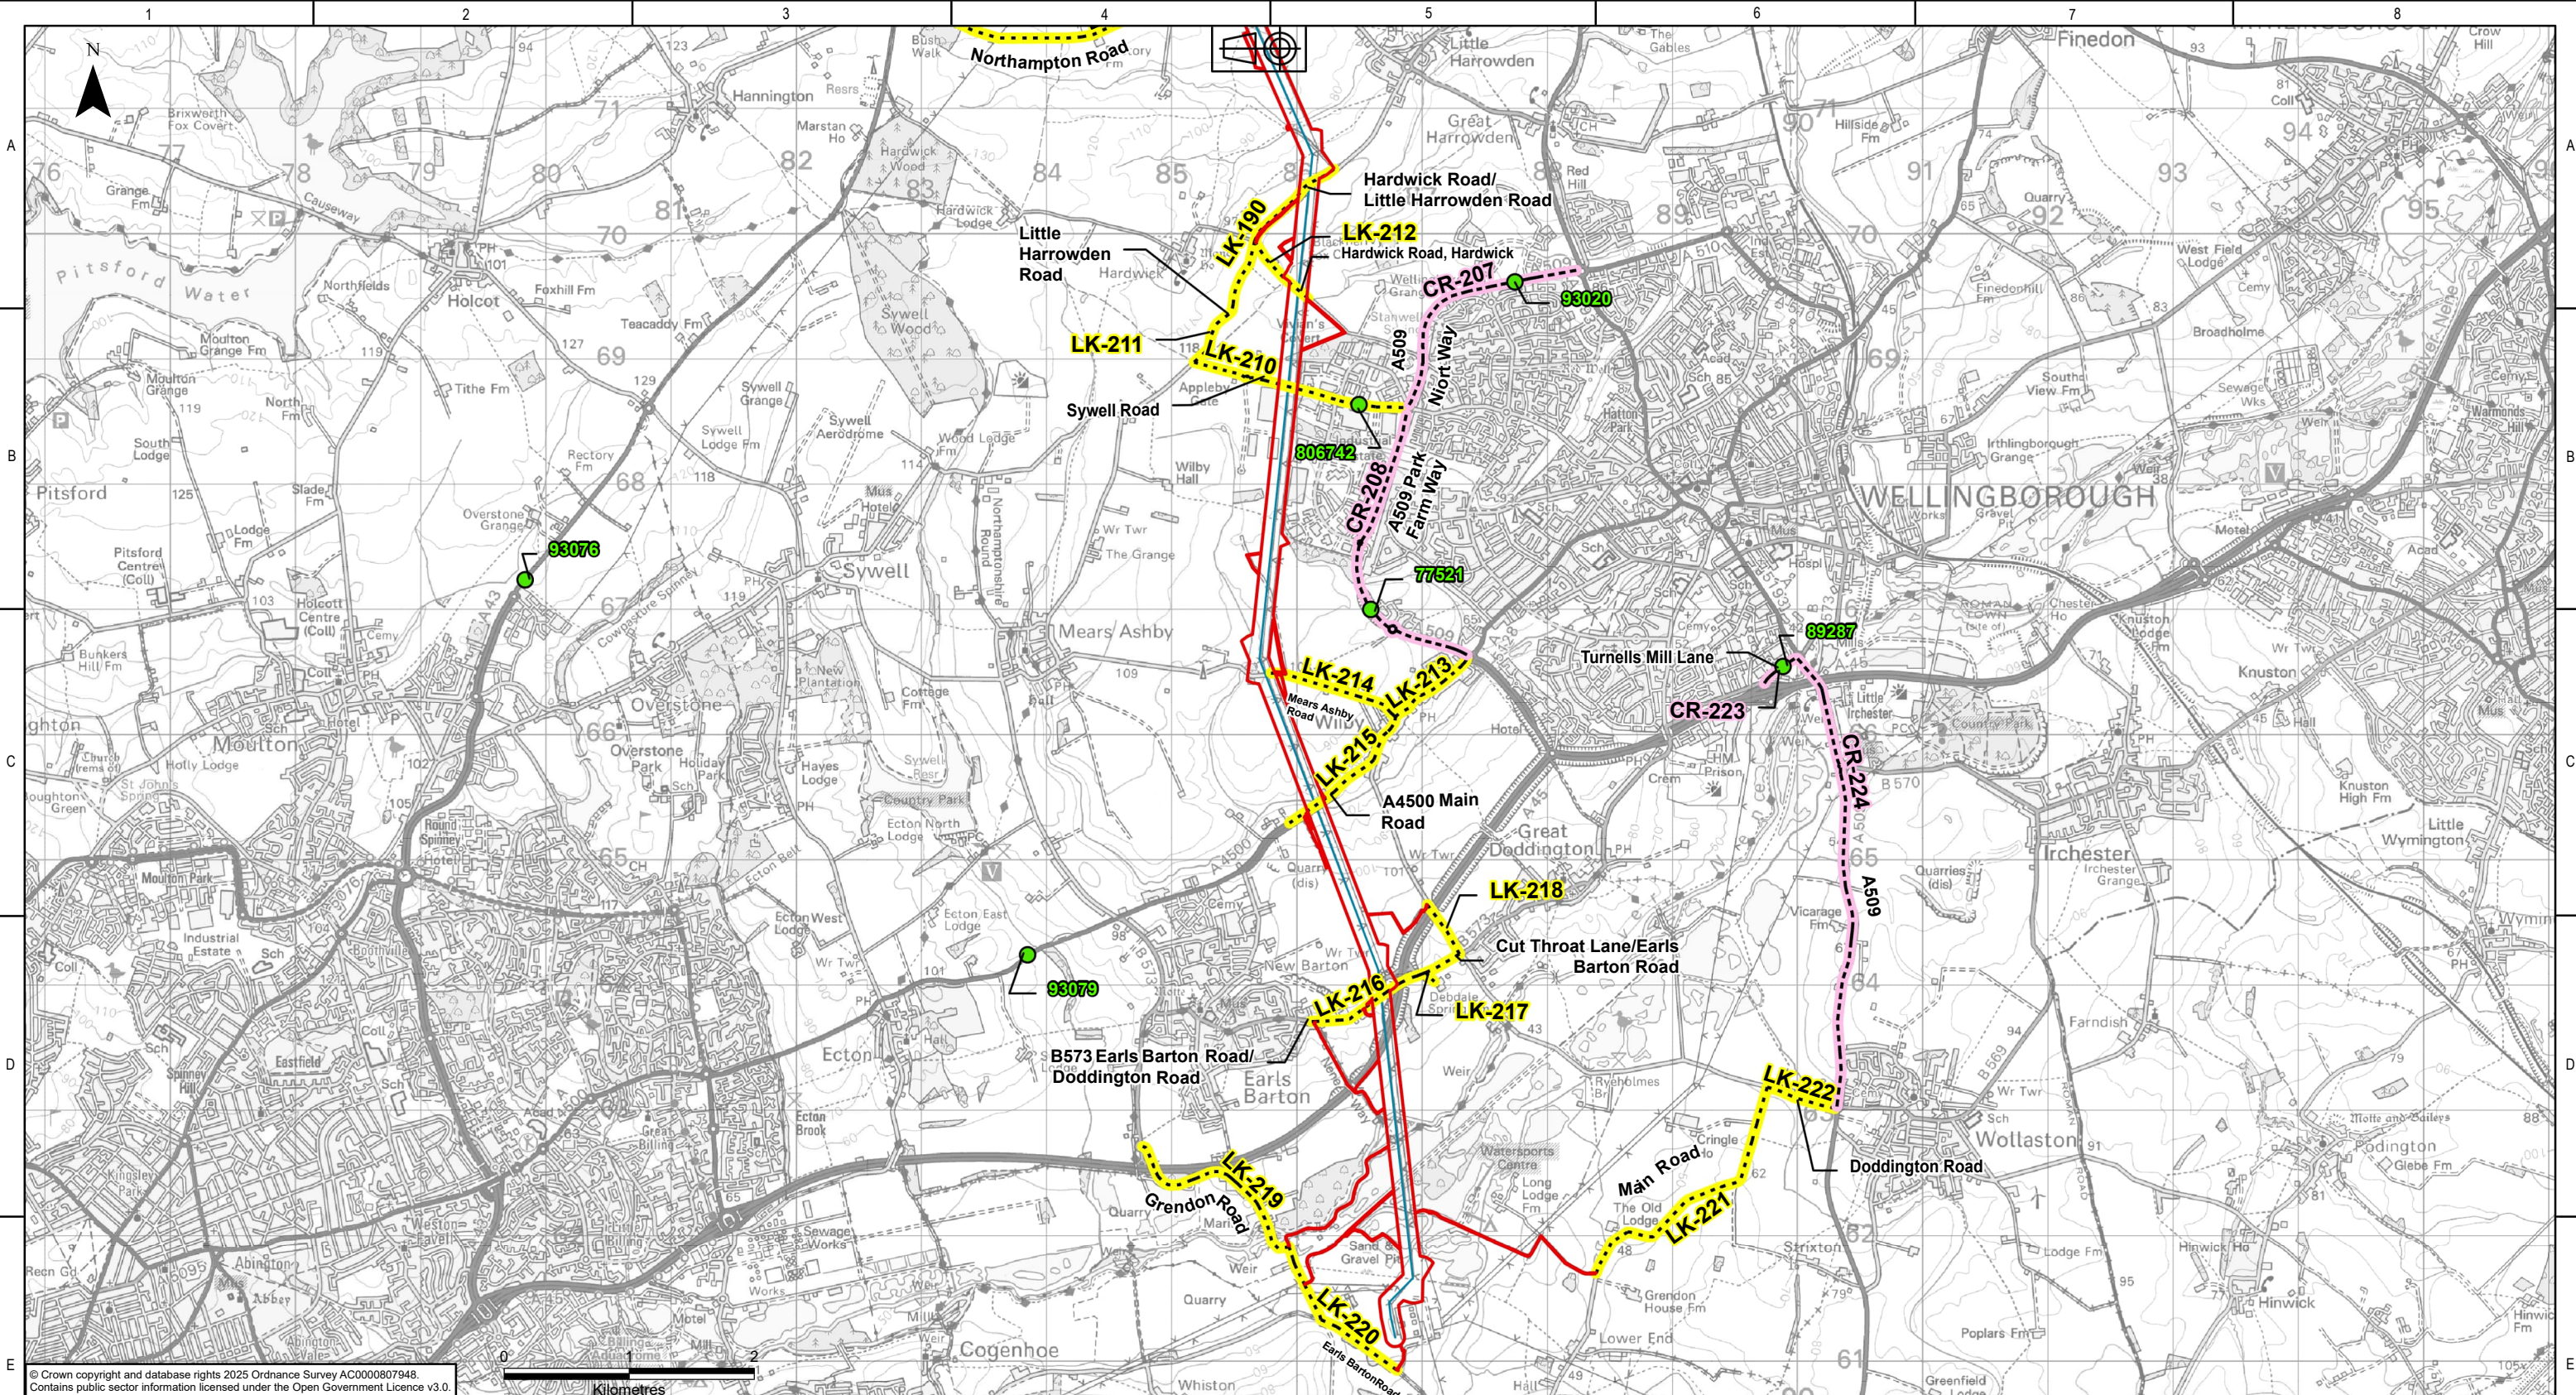

KEY PLAN

Legend

Draft Order Limits

DfT Counter (Site Reference)

Primary Access Route – Core Route (CR)

Primary Access Route – Local Link (LK)

Reconductoring Route

NATIONAL GRID INVESTMENT NUMBER: 100268

COPYRIGHT: NOT TO BE REPRODUCED WITHOUT THE WRITTEN PERMISSION OF NATIONAL GRID ELECTRICITY TRANSMISSION Plc.

P01	31/07/2026	First issue		AF	RB	MRK	CS
Rev.	Date	Comment		Drw by	Check	Rev by	Appr.

nationalgrid

National Grid plc, Warwick Technology Park, Gallows Hill, Warwick, CV34 6DA

Drawn

A.FOYN

Checked

R.BLAIR

Site

Weston Marsh to East Leicestershire

Title

Draft Environmental Statement:
Figure 13.2
Primary Access Route (PAR)

Purpose of issue

For Information

Contractor Drawing No.

WMEL-AAJ-ZZZZ-ZZZZZZ-DRW-ES-000044

Customer Drawing No.

N/A

Reviewed

M.R.KEEN

Approved

C.STOCKS

Date

31/07/2026

Scale

1:50,000

Status

S2

Revision

P01

Issue

A

Size

A3

National Grid plc
National Grid House,
Warwick Technology Park,
Gallows Hill, Warwick.
CV34 6DA United Kingdom

Registered in England and Wales
No. 4031152
nationalgrid.com