


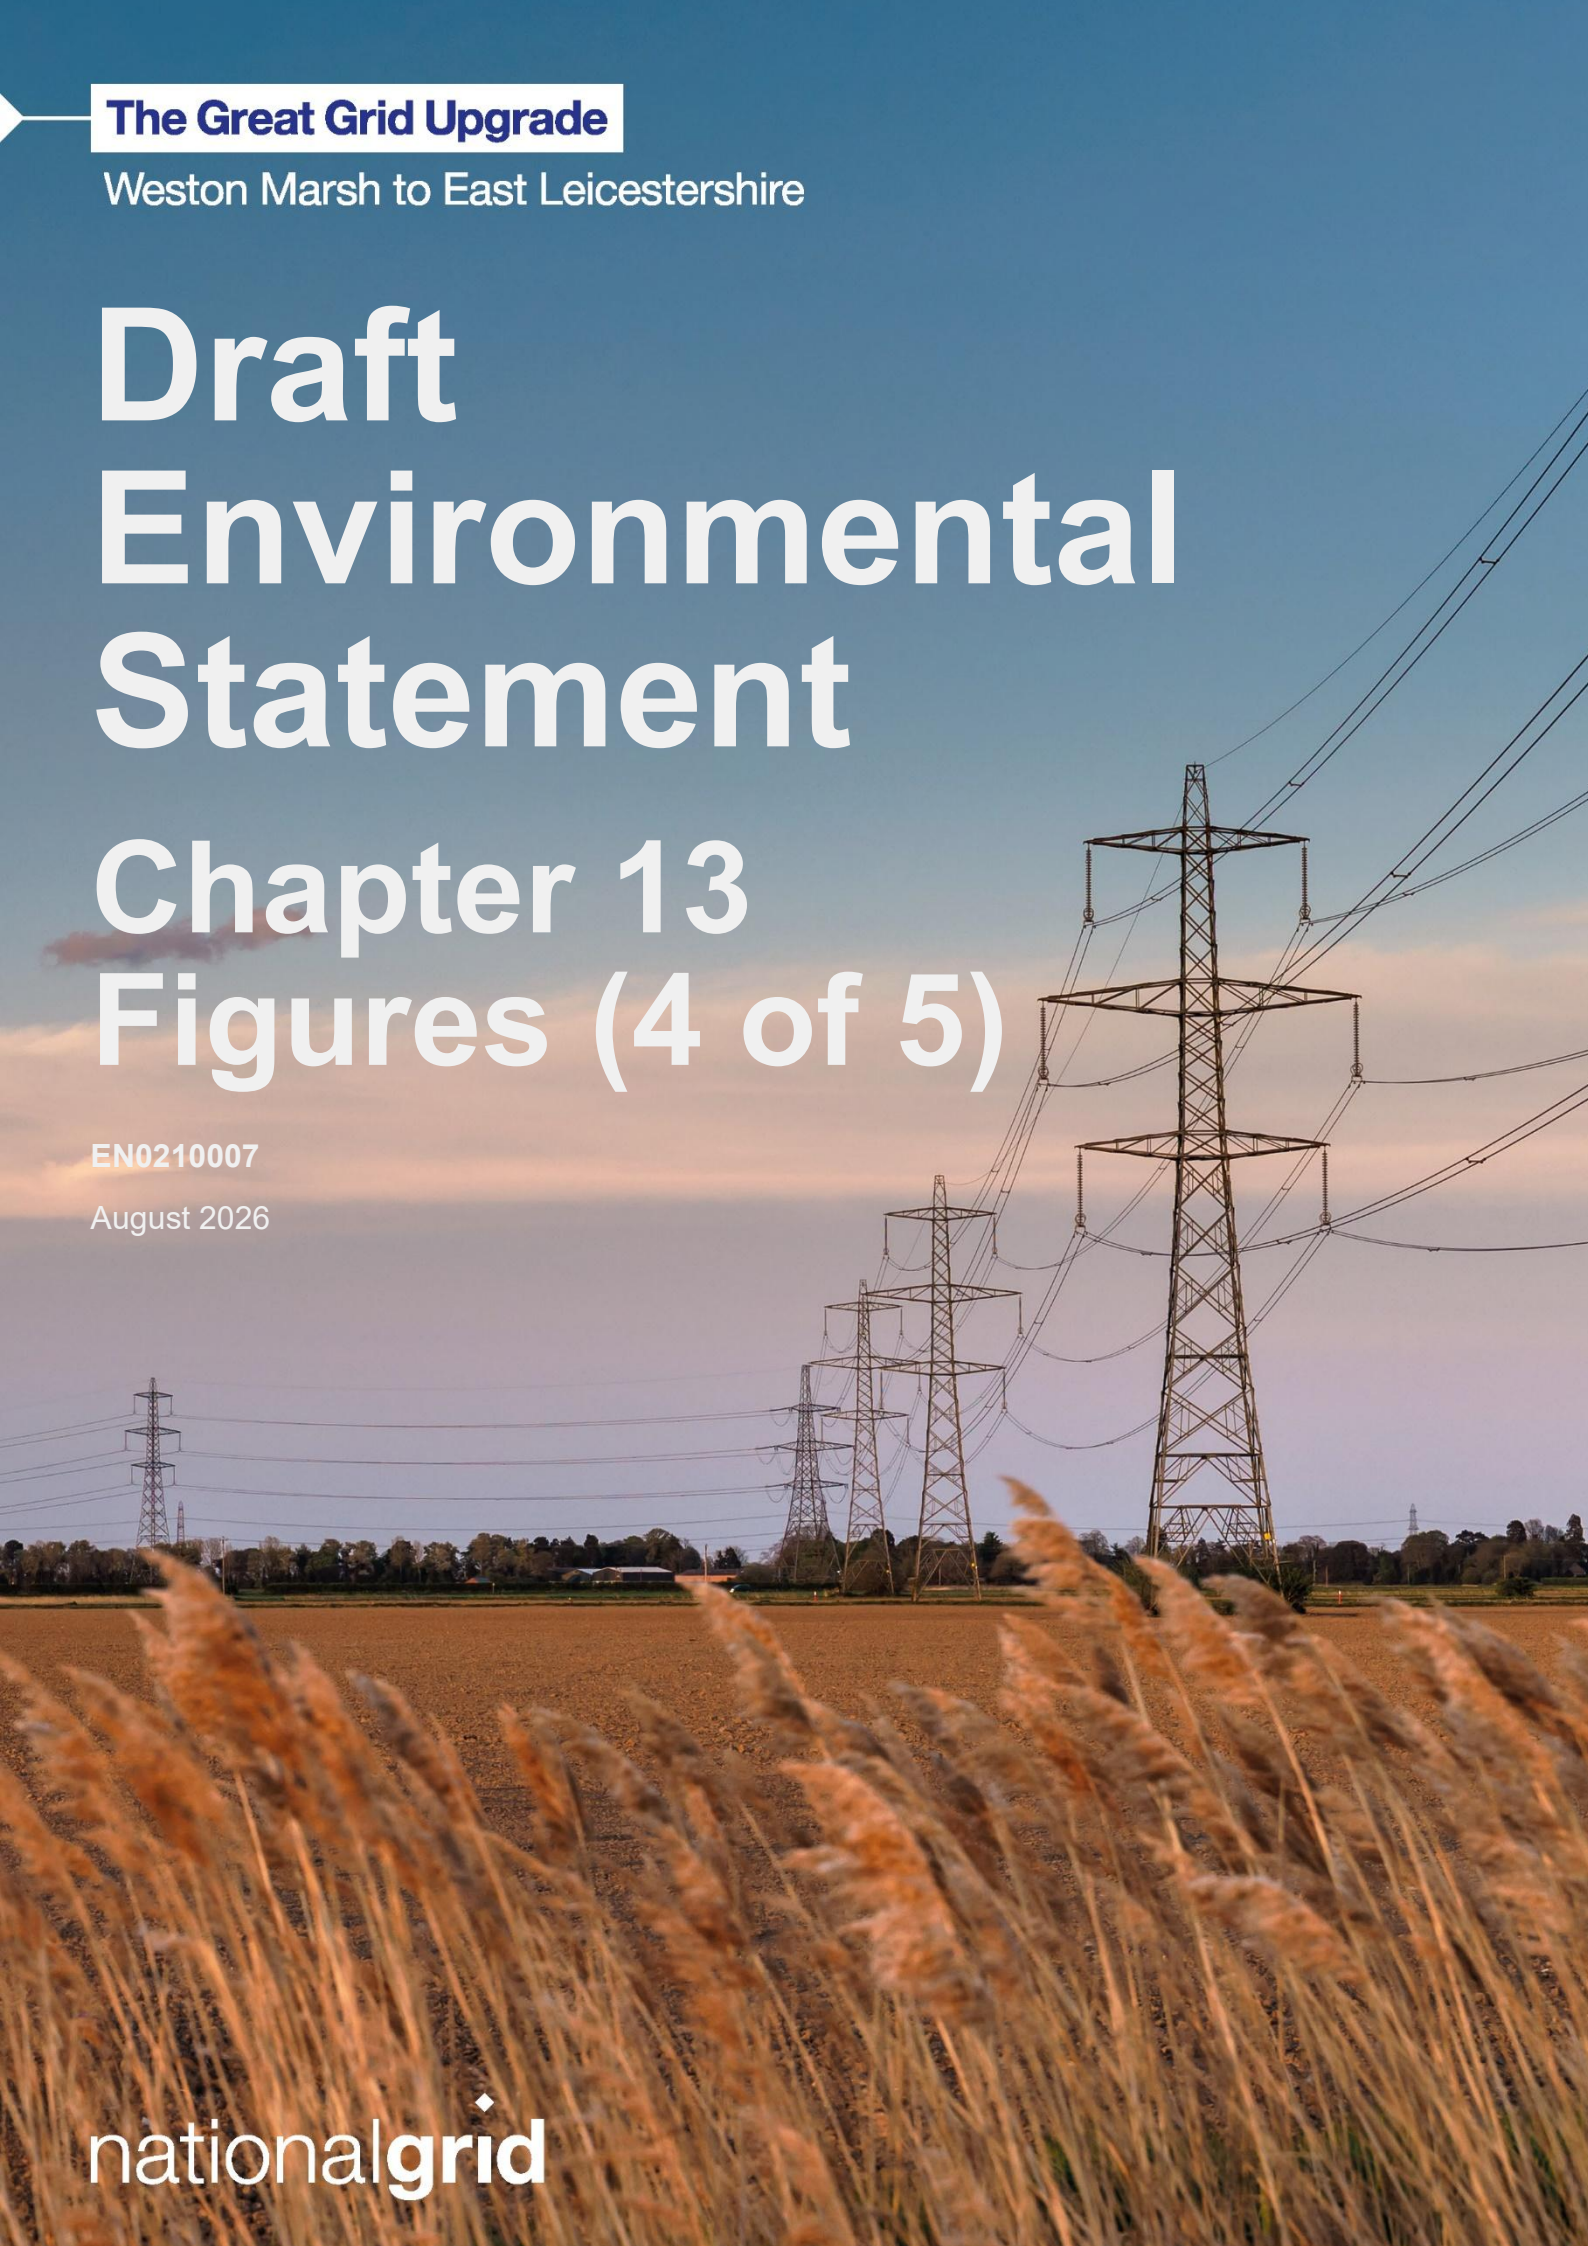

The Great Grid Upgrade

Weston Marsh to East Leicestershire

Draft Environmental Statement


Chapter 13 Figures (4 of 5)

EN0210007

August 2026

nationalgrid

Figure number	Figure title
Figure 13.1	Overall Context Map
Figure 13.2	Primary Access Route (PAR)
Figure 13.3	Existing Public Rights of Way
Figure 13.4	Route Sensitivity
Figure 13.5	Preliminary Impact Analysis

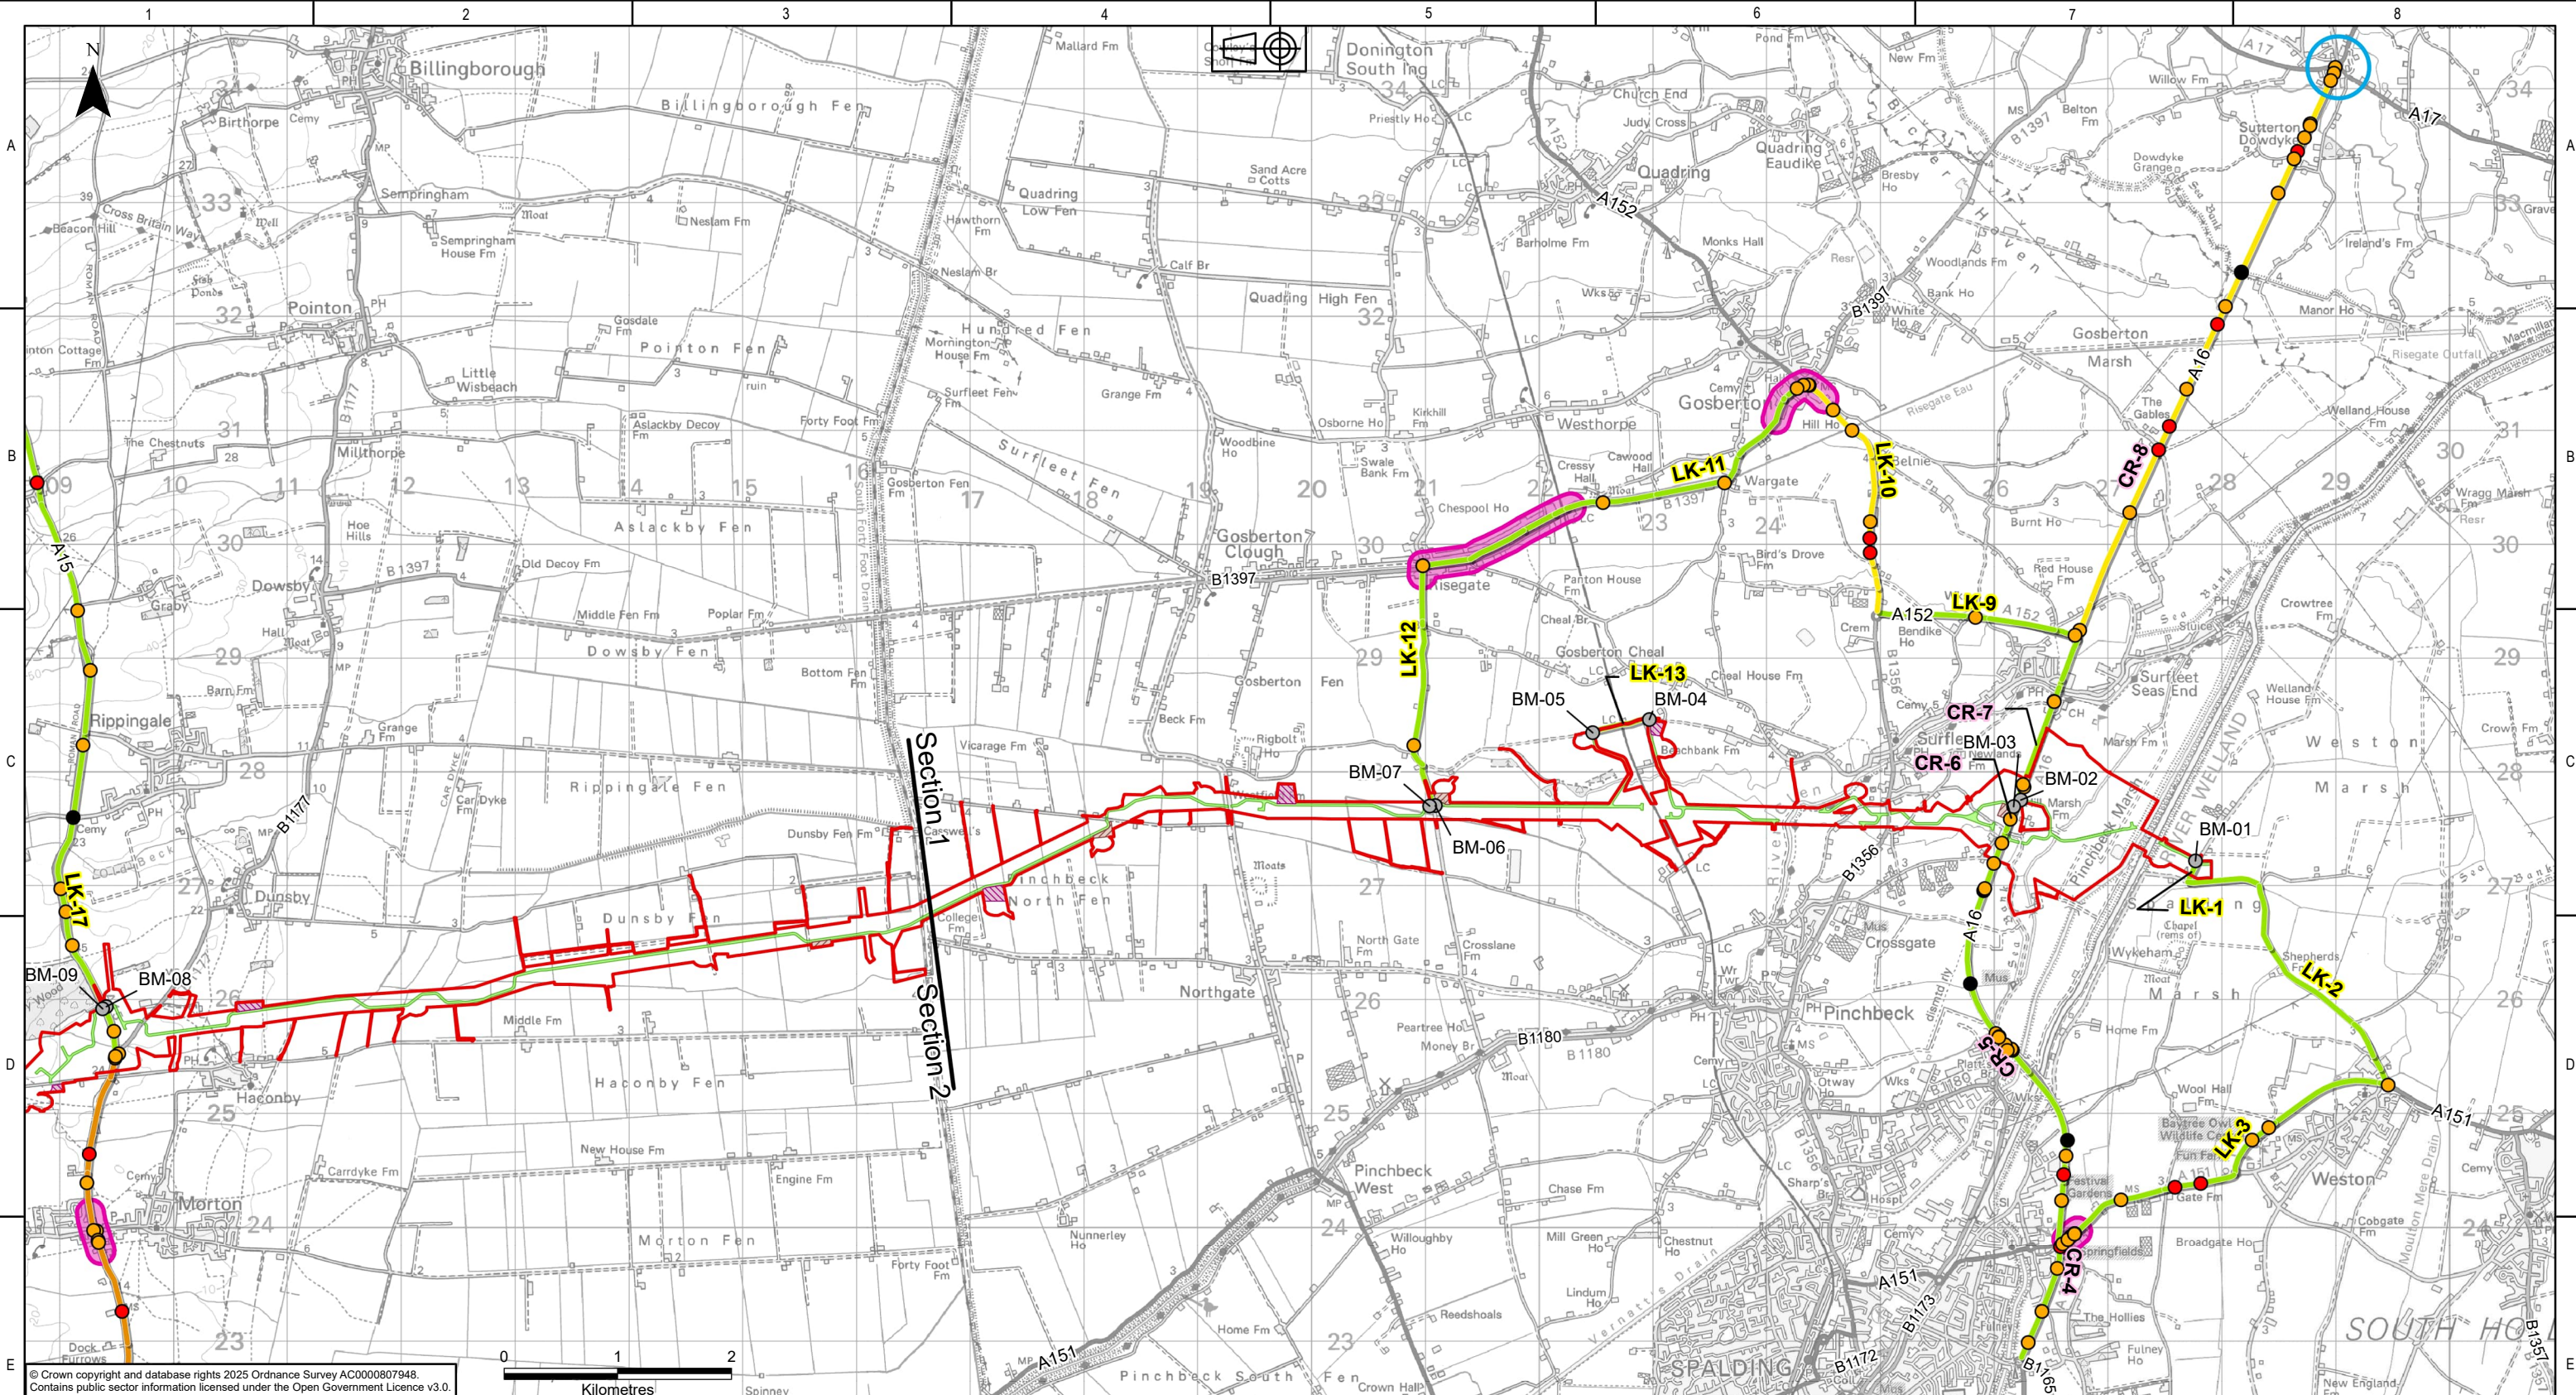

KEY PLAN

Legend

- Draft Order Limits
- Sections
- Indicative Bellmouth (Bellmouth Reference)
- Construction Laydown Area
- Construction Compound
- Haul Route
- Sensitive Receptor
- Collision Cluster
- Accidents 2020-2024 (Severity of Injury)**
 - Fatal
 - Serious
 - Slight
- Access Route (Congestion Rating)**
 - 0
 - 1
 - 2
- Primary Access Routes – Core Route (CR) and Local Link (LK) are shown as labels only.**

NATIONAL GRID INVESTMENT NUMBER: 100268

COPYRIGHT: NOT TO BE REPRODUCED WITHOUT THE WRITTEN PERMISSION OF NATIONAL GRID ELECTRICITY TRANSMISSION Plc.

P01	31/07/2026	First issue		AF	RB	MRK	CS
Rev.	Date	Comment		Drw by	Check	Rev by	Appr.

Drawn A.FOYN

Checked R.BLAIR

nationalgrid

National Grid plc, Warwick Technology Park, Gallows Hill, Warwick, CV34 6DA



Site

Weston Marsh to East Leicestershire

Title

Draft Environmental Statement:
Figure 13.4
Route Sensitivity

Purpose of issue	Status			
For Information	S2			
Contractor Drawing No.	Revision			
WMEL-AAJ-ZZZZ-ZZZZZZ-DRW-ES-000046	P01			
Customer Drawing No.	Issue			
N/A	A			
Reviewed	Approved	Date	Scale	Size
M.R.KEEN	C.STOCKS	31/07/2026	1:55,000	A3

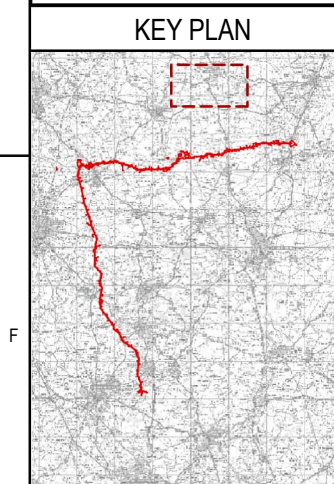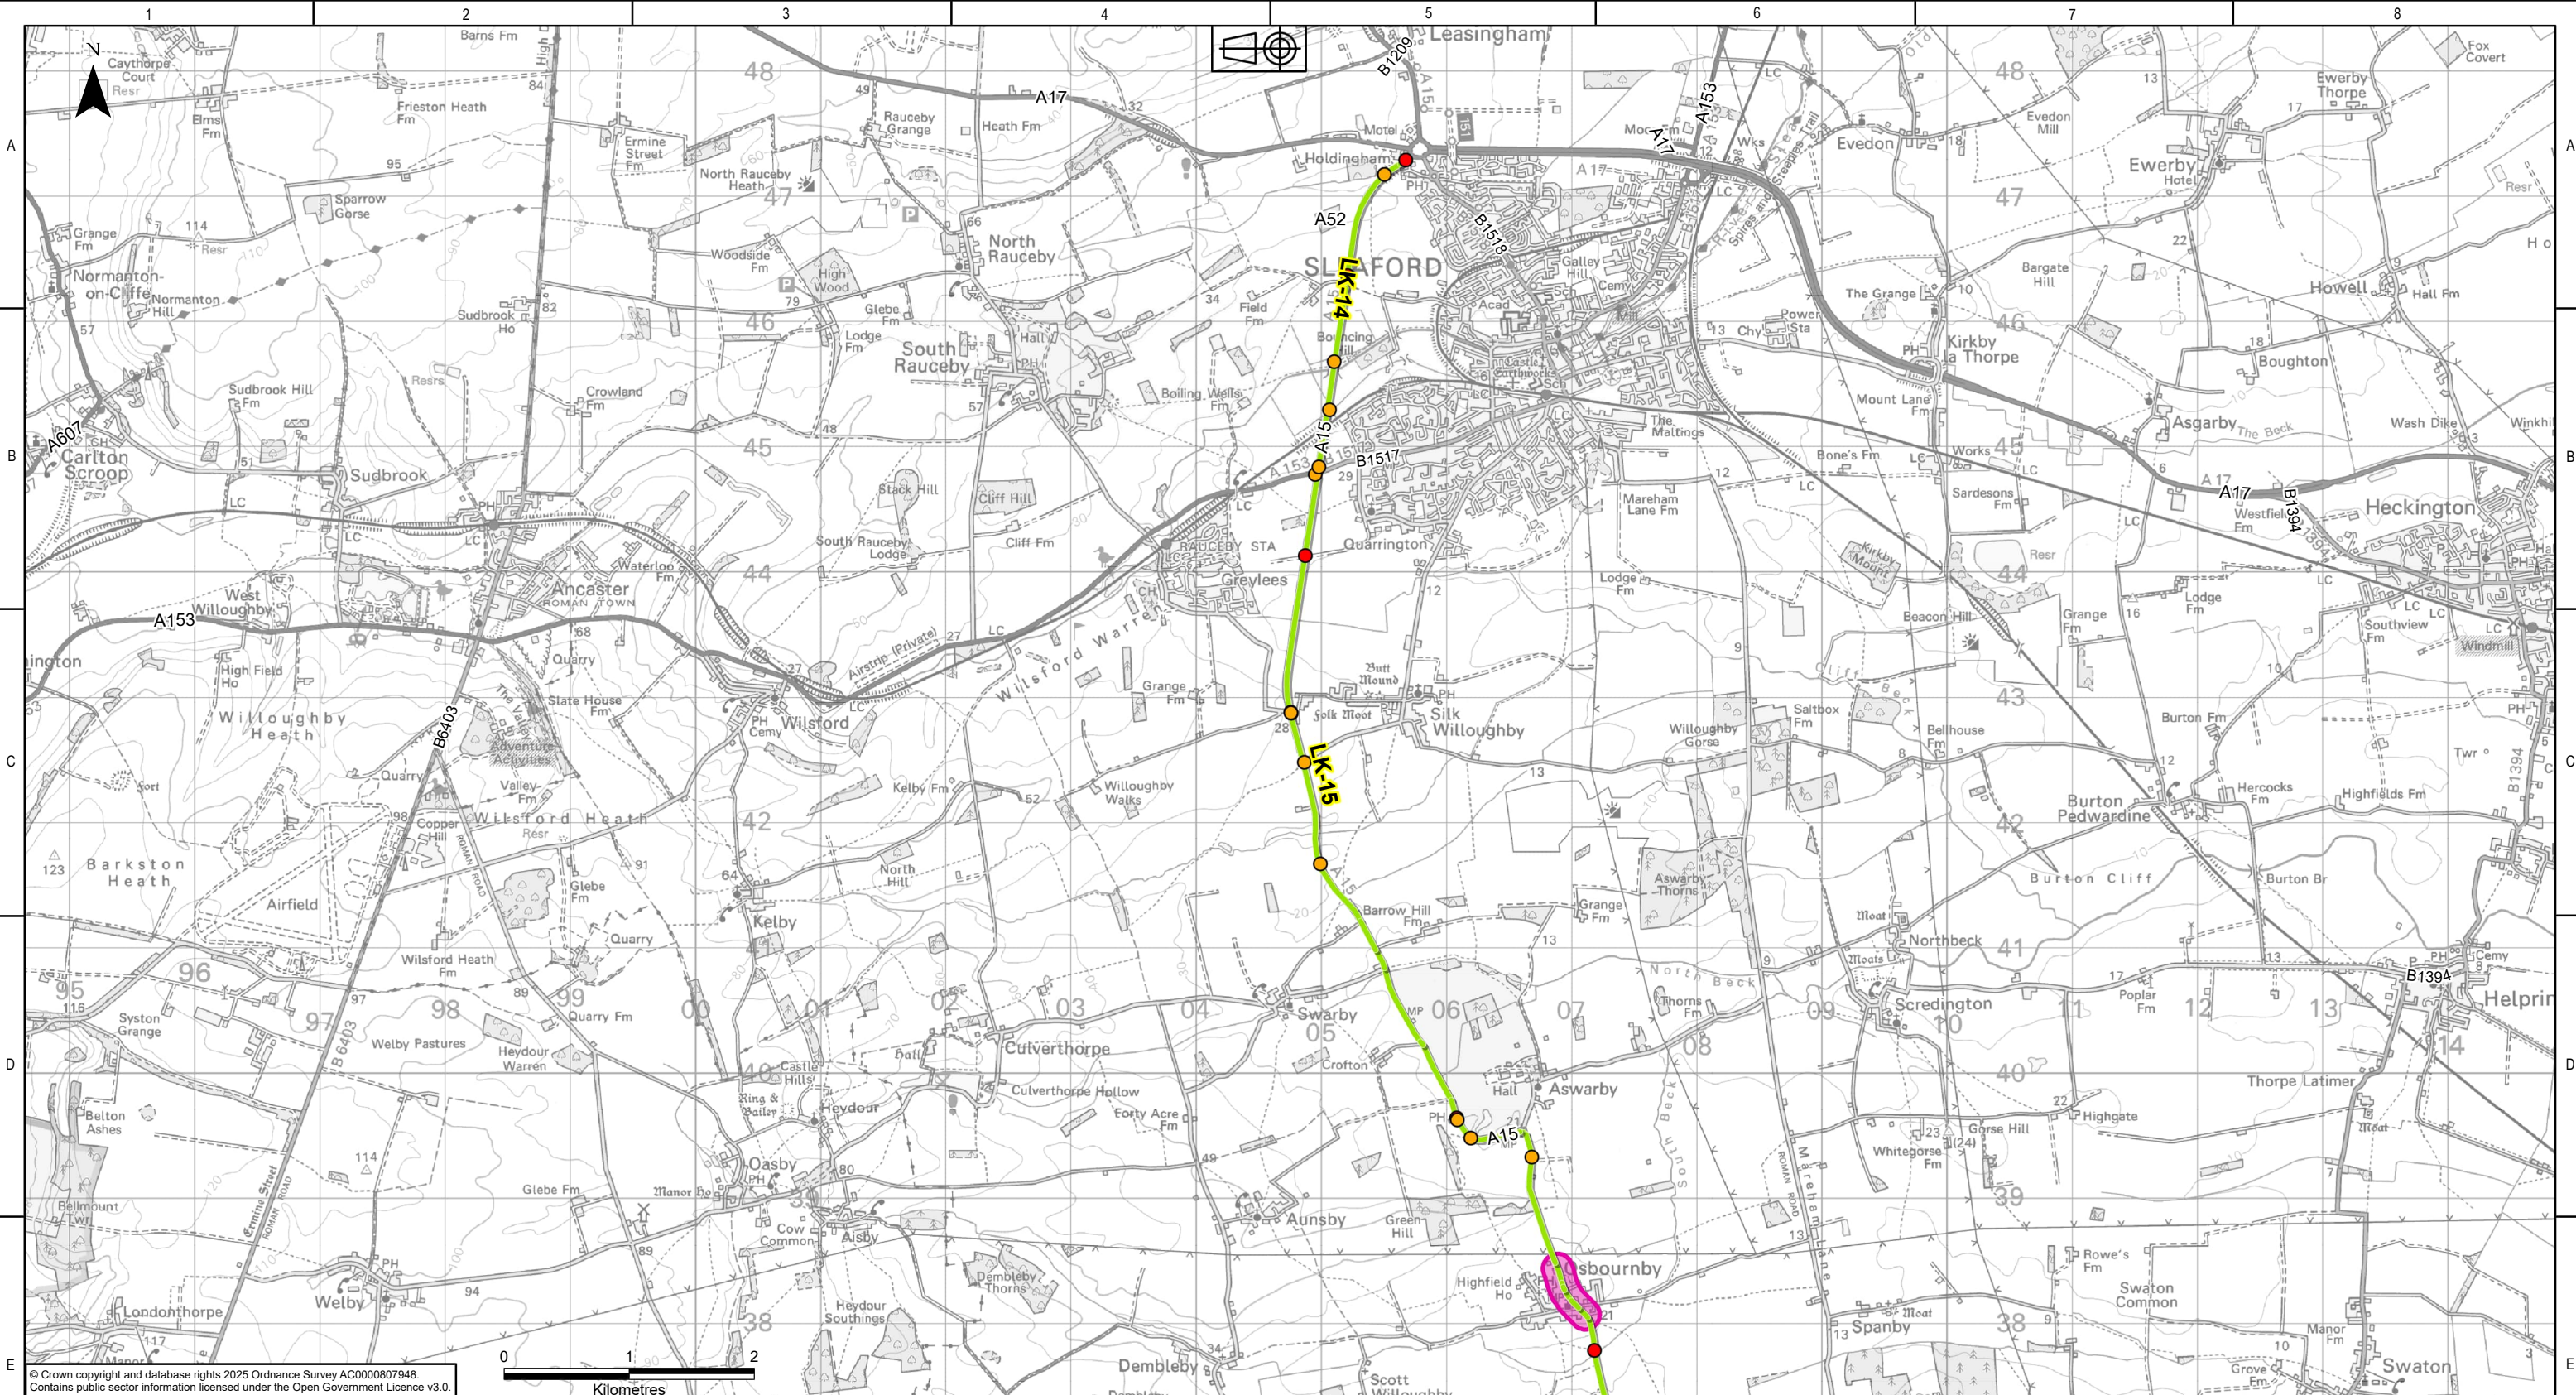


- Legend**
- Sensitive Receptor
 - Accidents 2020-2024 (Severity of Injury)
 - Serious
 - Slight
 - Access Route (Congestion Rating)
 - 0

Primary Access Routes – Core Route (CR) and Local Link (LK) are shown as labels only.


NATIONAL GRID INVESTMENT NUMBER: 100268							
COPYRIGHT: NOT TO BE REPRODUCED WITHOUT THE WRITTEN PERMISSION OF NATIONAL GRID ELECTRICITY TRANSMISSION Plc.							
P01	31/07/2026	First issue		AF	RB	MRK	CS
Rev.	Date	Comment		Drw by	Check	Rev by	Appr.

National Grid plc, Warwick Technology Park,
Gallows Hill, Warwick, CV34 6DA

Site Weston Marsh to East Leicestershire				
Title Draft Environmental Statement: Figure 13.4 Route Sensitivity				
Purpose of issue For Information			Status S2	
Contractor Drawing No. WMEL-AAJ-ZZZZ-ZZZZZZ-DRW-ES-000046			Revision P01	
Customer Drawing No. N/A			Sheet 2 of 15	Issue A
Reviewed M.R.KEEN	Approved C.STOCKS	Date 31/07/2026	Scale 1:50,000	Size A3

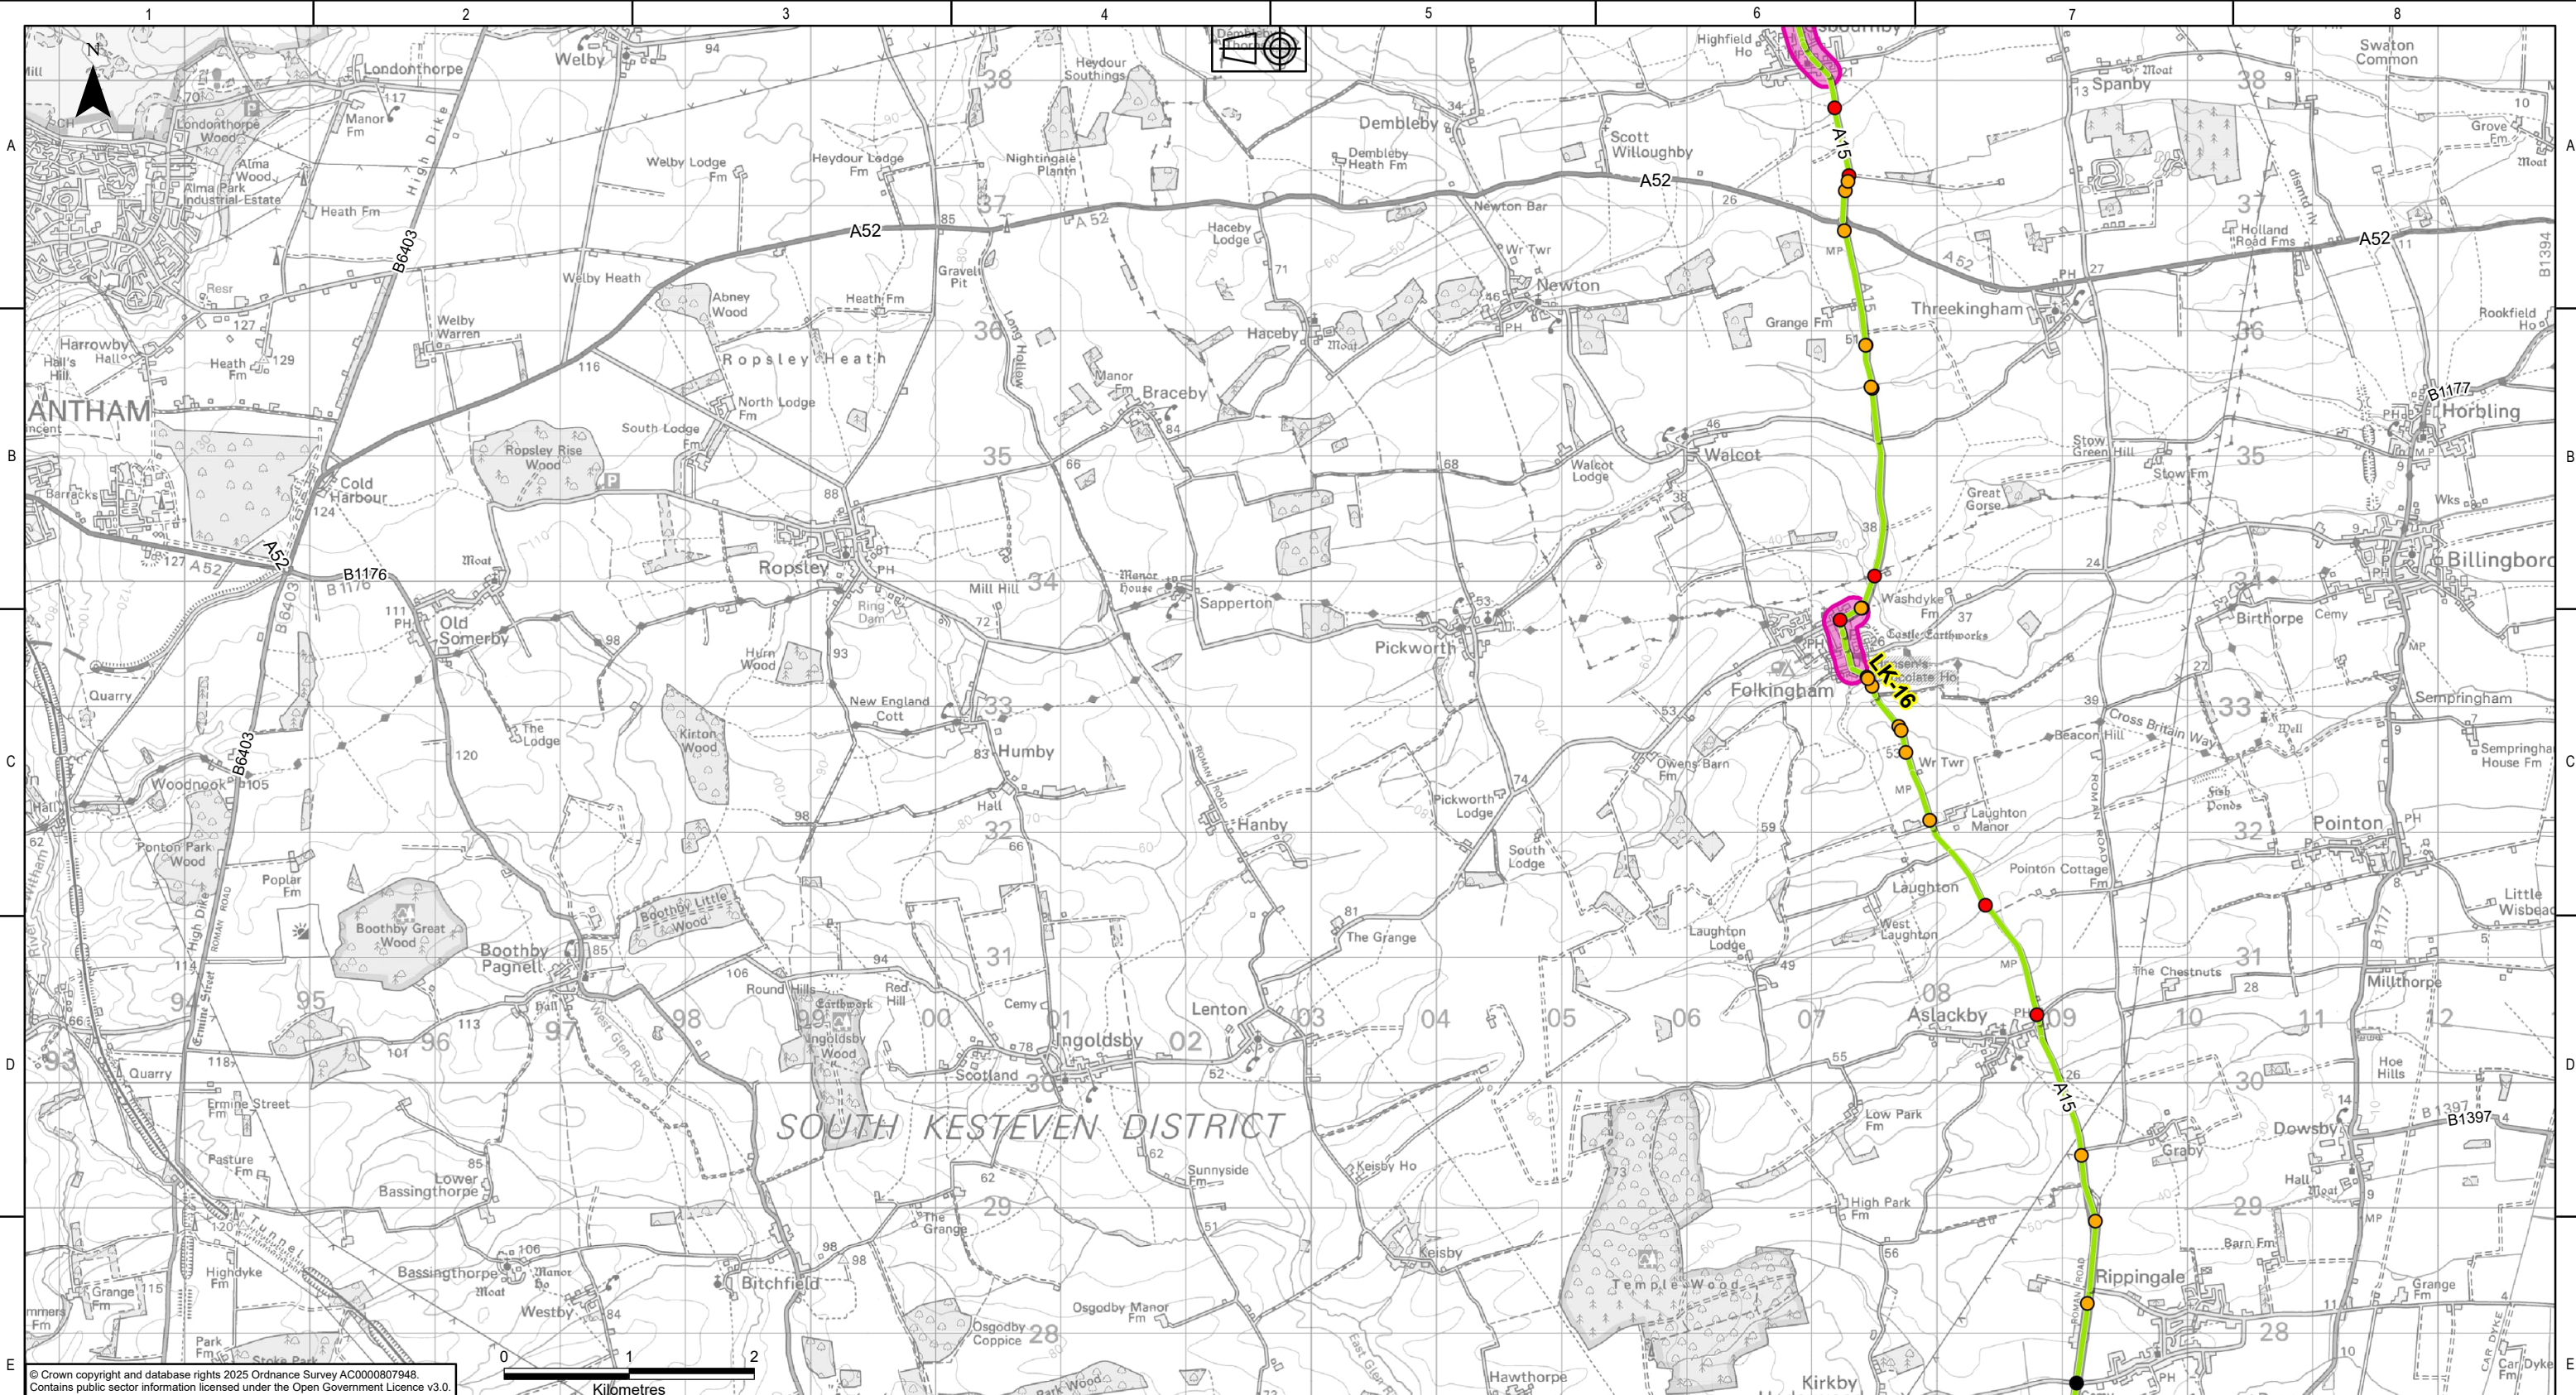

© Crown copyright and database rights 2025 Ordnance Survey AC000807948.
Contains public sector information licensed under the Open Government Licence v3.0.

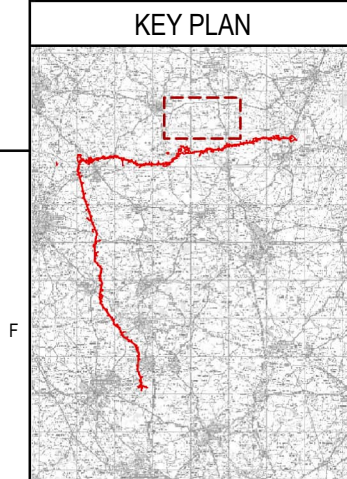

Legend

- Sensitive Receptor
- Accidents 2020-2024 (Severity of Injury)
 - Fatal
 - Serious
 - Slight
- Access Route (Congestion Rating)
 - 0

Primary Access Routes – Core Route (CR) and Local Link (LK) are shown as labels only.


NATIONAL GRID INVESTMENT NUMBER: 100268							
COPYRIGHT: NOT TO BE REPRODUCED WITHOUT THE WRITTEN PERMISSION OF NATIONAL GRID ELECTRICITY TRANSMISSION Plc.							
P01	31/07/2026	First issue		AF	RB	MRK	CS
Rev.	Date	Comment		Drw by	Check	Rev by	Appr.

nationalgrid


National Grid plc, Warwick Technology Park,
Gallows Hill, Warwick, CV34 6DA

Drawn	A.FOYN	Checked	R.BLAIR
-------	--------	---------	---------

Site				
Weston Marsh to East Leicestershire				
Title				
Draft Environmental Statement: Figure 13.4 Route Sensitivity				
Purpose of issue			Status	
For Information			S2	
Contractor Drawing No.			Revision	
WMEL-AAJ-ZZZZ-ZZZZZZ-DRW-ES-000046			P01	
Customer Drawing No.			Issue	
N/A			A	
Reviewed	Approved	Date	Scale	Size
M.R.KEEN	C.STOCKS	31/07/2026	1:50,000	A3

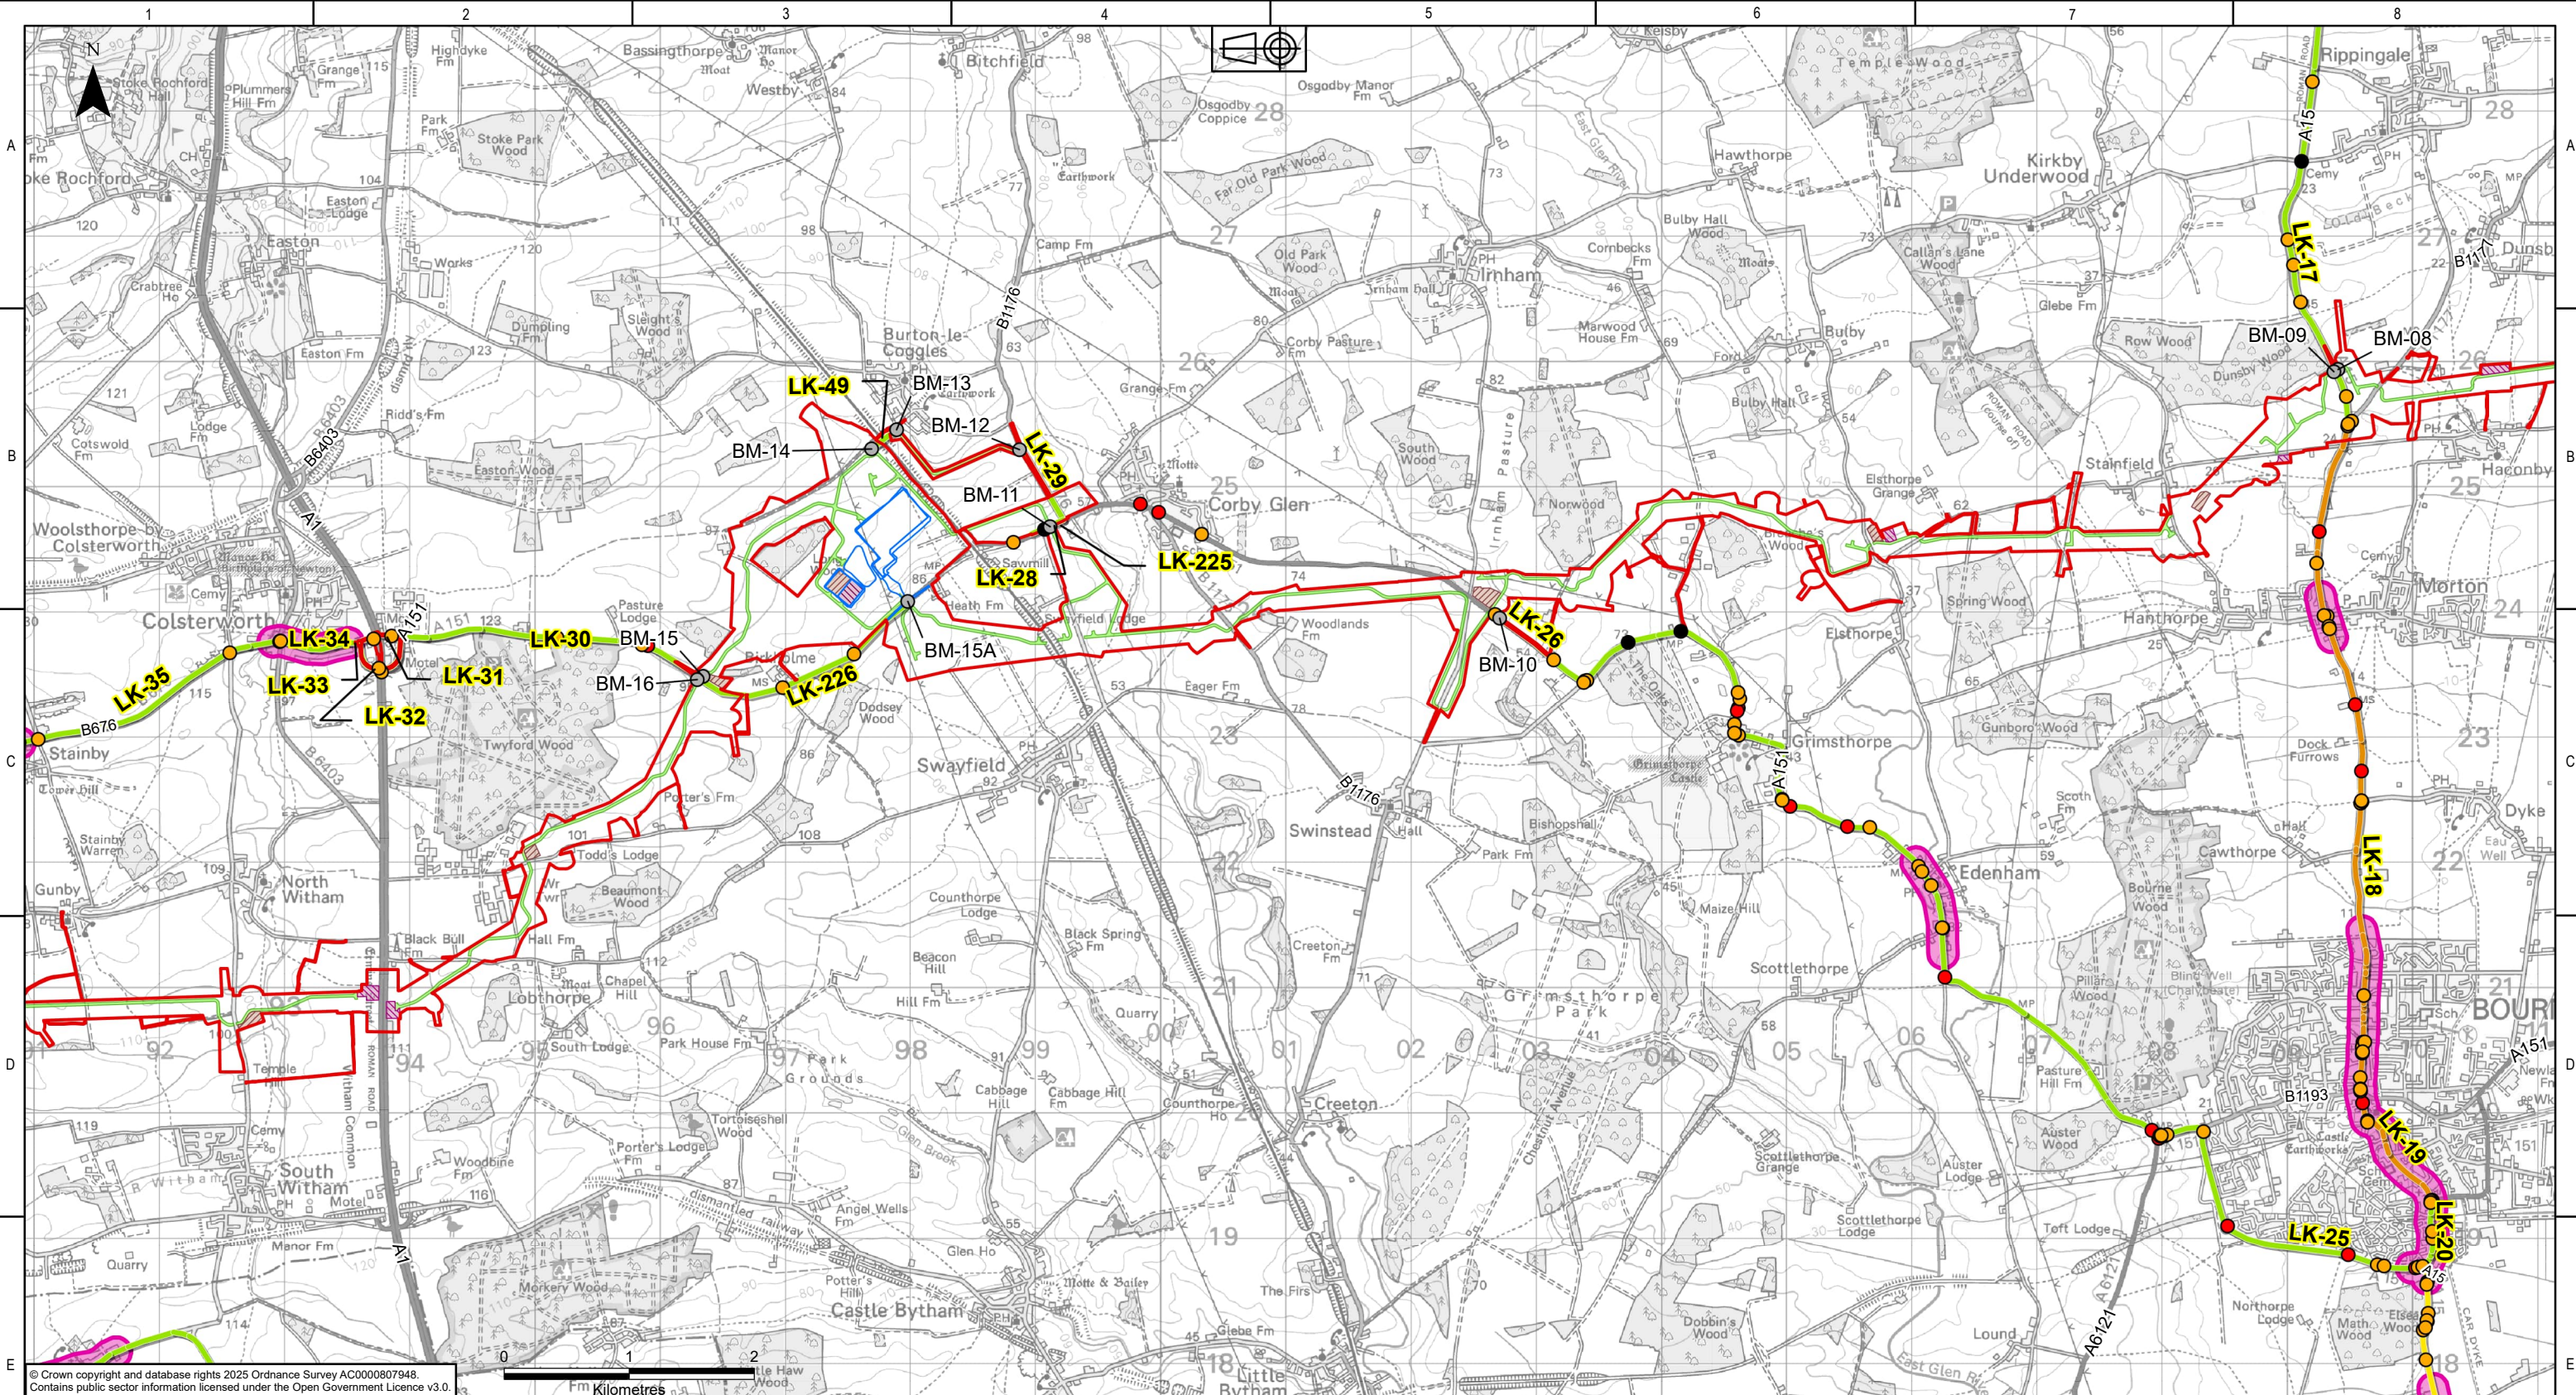

© Crown copyright and database rights 2025 Ordnance Survey AC0000807948.
Contains public sector information licensed under the Open Government Licence v3.0.

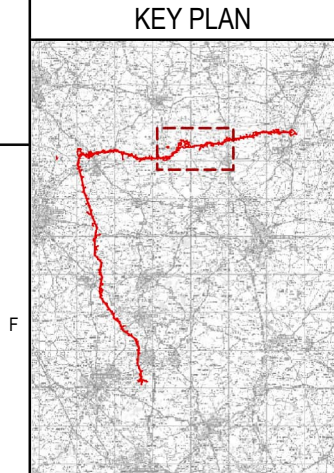

Legend

- Draft Order Limits
- WMEL-A Substation
- Indicative Bellmouth (Bellmouth Reference)
- Construction Laydown Area
- Construction Compound
- Haul Route

Accidents 2020-2024 (Severity of Injury)

- Fatal
- Serious
- Slight

Access Route (Congestion Rating)

- 0
- 1
- 2



Primary Access Routes – Core Route (CR) and Local Link (LK) are shown as labels only.

NATIONAL GRID INVESTMENT NUMBER: 100268							
COPYRIGHT: NOT TO BE REPRODUCED WITHOUT THE WRITTEN PERMISSION OF NATIONAL GRID ELECTRICITY TRANSMISSION Plc.							
P01	31/07/2026	First issue		AF	RB	MRK	CS
Rev.	Date	Comment		Drw by	Check	Rev by	Appr.

nationalgrid

National Grid plc, Warwick Technology Park,
Gallows Hill, Warwick, CV34 6DA

Site Weston Marsh to East Leicestershire				
Title Draft Environmental Statement: Figure 13.4 Route Sensitivity				
Purpose of issue For Information			Status S2	
Contractor Drawing No. WMEL-AAJ-ZZZZ-ZZZZZZ-DRW-ES-000046			Revision P01	
Customer Drawing No. N/A			Issue A	
Reviewed M.R.KEEN	Approved C.STOCKS	Date 31/07/2026	Scale 1:50,000	Size A3

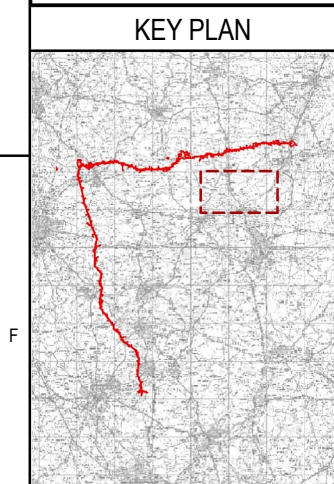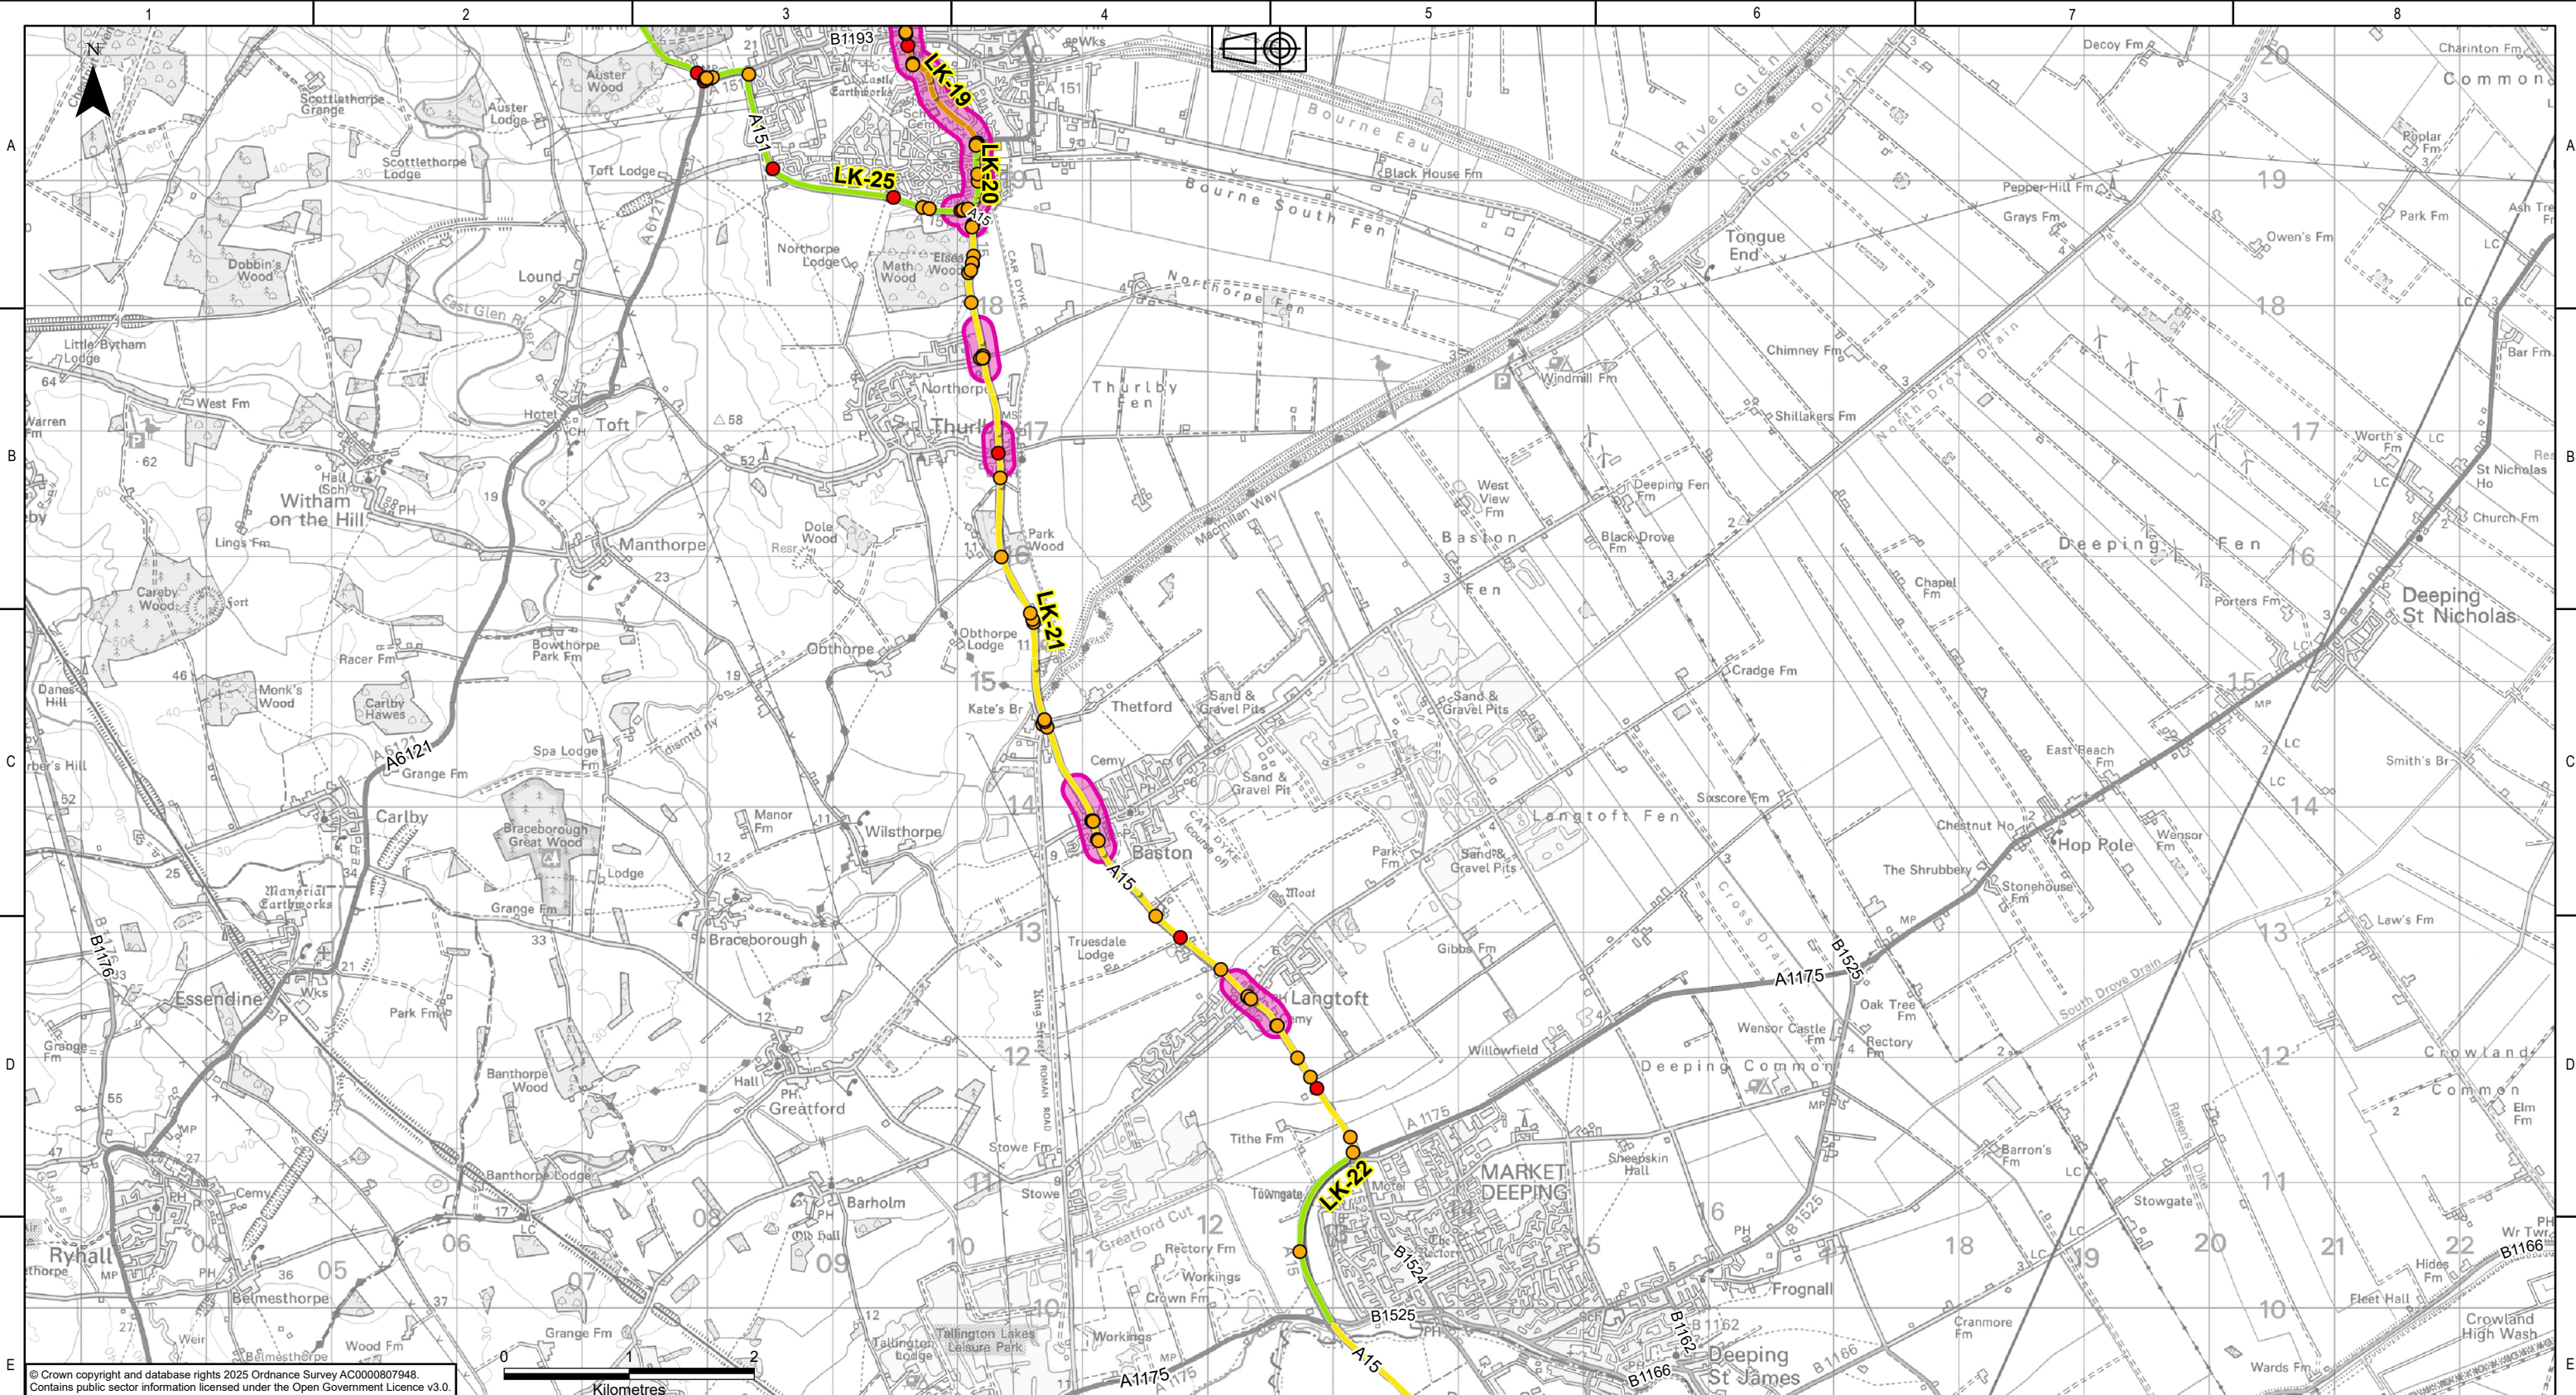

© Crown copyright and database rights 2025 Ordnance Survey AC0000807948. Contains public sector information licensed under the Open Government Licence v3.0.

0 1 2 Kilometres

Primary Access Routes – Core Route (CR) and Local Link (LK) are shown as labels only.

Legend



- Sensitive Receptor
- Accidents 2020-2024 (Severity of Injury)
 - Fatal
 - Serious
 - Slight
- Access Route (Congestion Rating)
 - 0
 - 1
 - 2

NATIONAL GRID INVESTMENT NUMBER: 100268							
COPYRIGHT: NOT TO BE REPRODUCED WITHOUT THE WRITTEN PERMISSION OF NATIONAL GRID ELECTRICITY TRANSMISSION Plc.							
P01	31/07/2026	First issue	AF	RB	MRK	CS	
Rev.	Date	Comment	Drw by	Check	Rev by	Appr.	

nationalgrid

National Grid plc, Warwick Technology Park, Gallows Hill, Warwick, CV34 6DA

Site				
Weston Marsh to East Leicestershire				
Title				
Draft Environmental Statement: Figure 13.4 Route Sensitivity				
Purpose of issue				Status
For Information				S2
Contractor Drawing No.				Revision
WMEL-AAJ-ZZZZ-ZZZZZZ-DRW-ES-000046				P01
Customer Drawing No.				Issue
N/A				A
Reviewed	Approved	Date	Scale	Size
M.R.KEEN	C.STOCKS	31/07/2026	1:50,000	A3

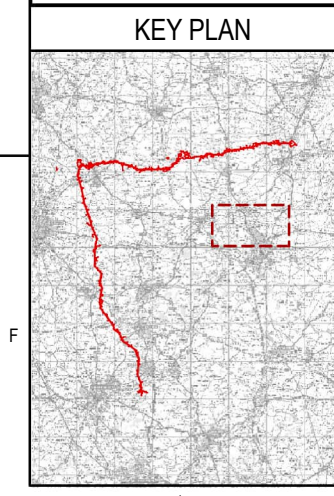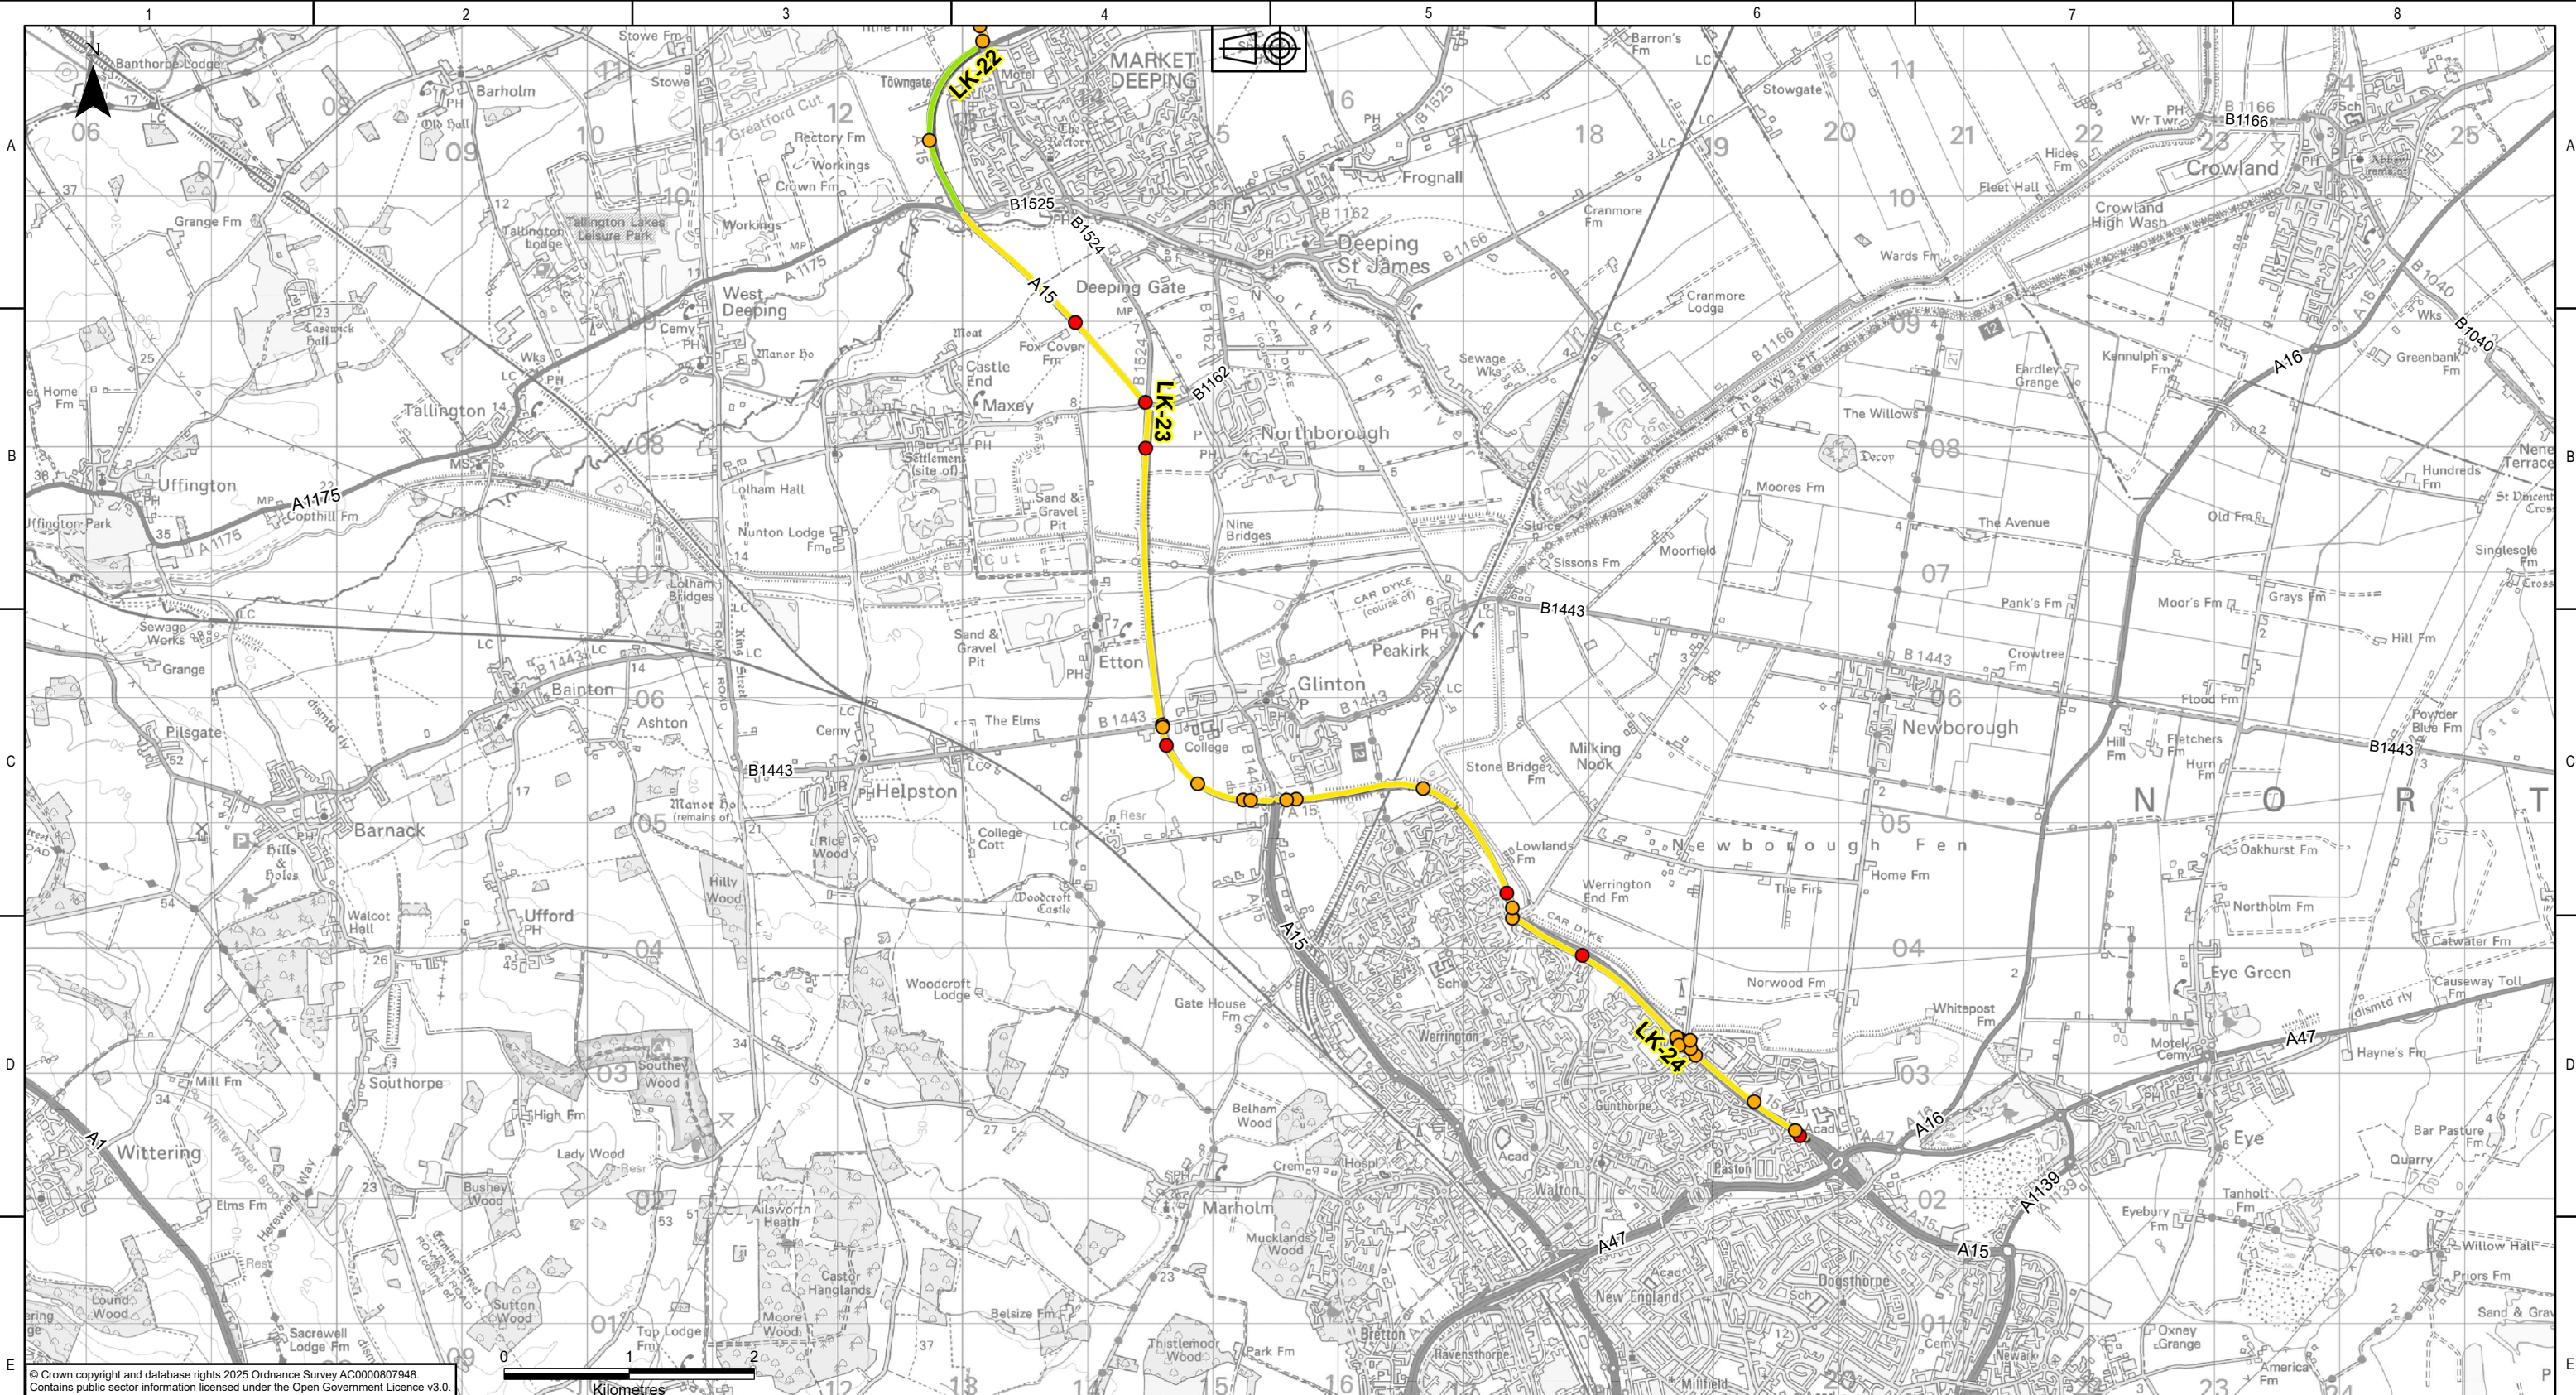


- Legend**
- Accidents 2020-2024 (Severity of Injury)
- Serious
 - Slight
- Access Route (Congestion Rating)
- 0
 - 1

Primary Access Routes – Core Route (CR) and Local Link (LK) are shown as labels only.

NATIONAL GRID INVESTMENT NUMBER: 100268							
COPYRIGHT: NOT TO BE REPRODUCED WITHOUT THE WRITTEN PERMISSION OF NATIONAL GRID ELECTRICITY TRANSMISSION Plc.							
P01	31/07/2026	First issue		AF	RB	MRK	CS
Rev.	Date	Comment		Drw by	Check	Rev by	Appr.

National Grid plc, Warwick Technology Park,
Gallows Hill, Warwick, CV34 6DA

Site					Weston Marsh to East Leicestershire				
Title									
Draft Environmental Statement: Figure 13.4 Route Sensitivity									
Purpose of issue								Status	
For Information								S2	
Contractor Drawing No.								Revision	
WMEL-AAJ-ZZZZ-ZZZZZZ-DRW-ES-000046								P01	
Customer Drawing No.							Sheet 6 of 15		Issue
N/A									A
Reviewed		Approved		Date		Scale		Size	
M.R.KEEN		C.STOCKS		31/07/2026		1:50,000		A3	

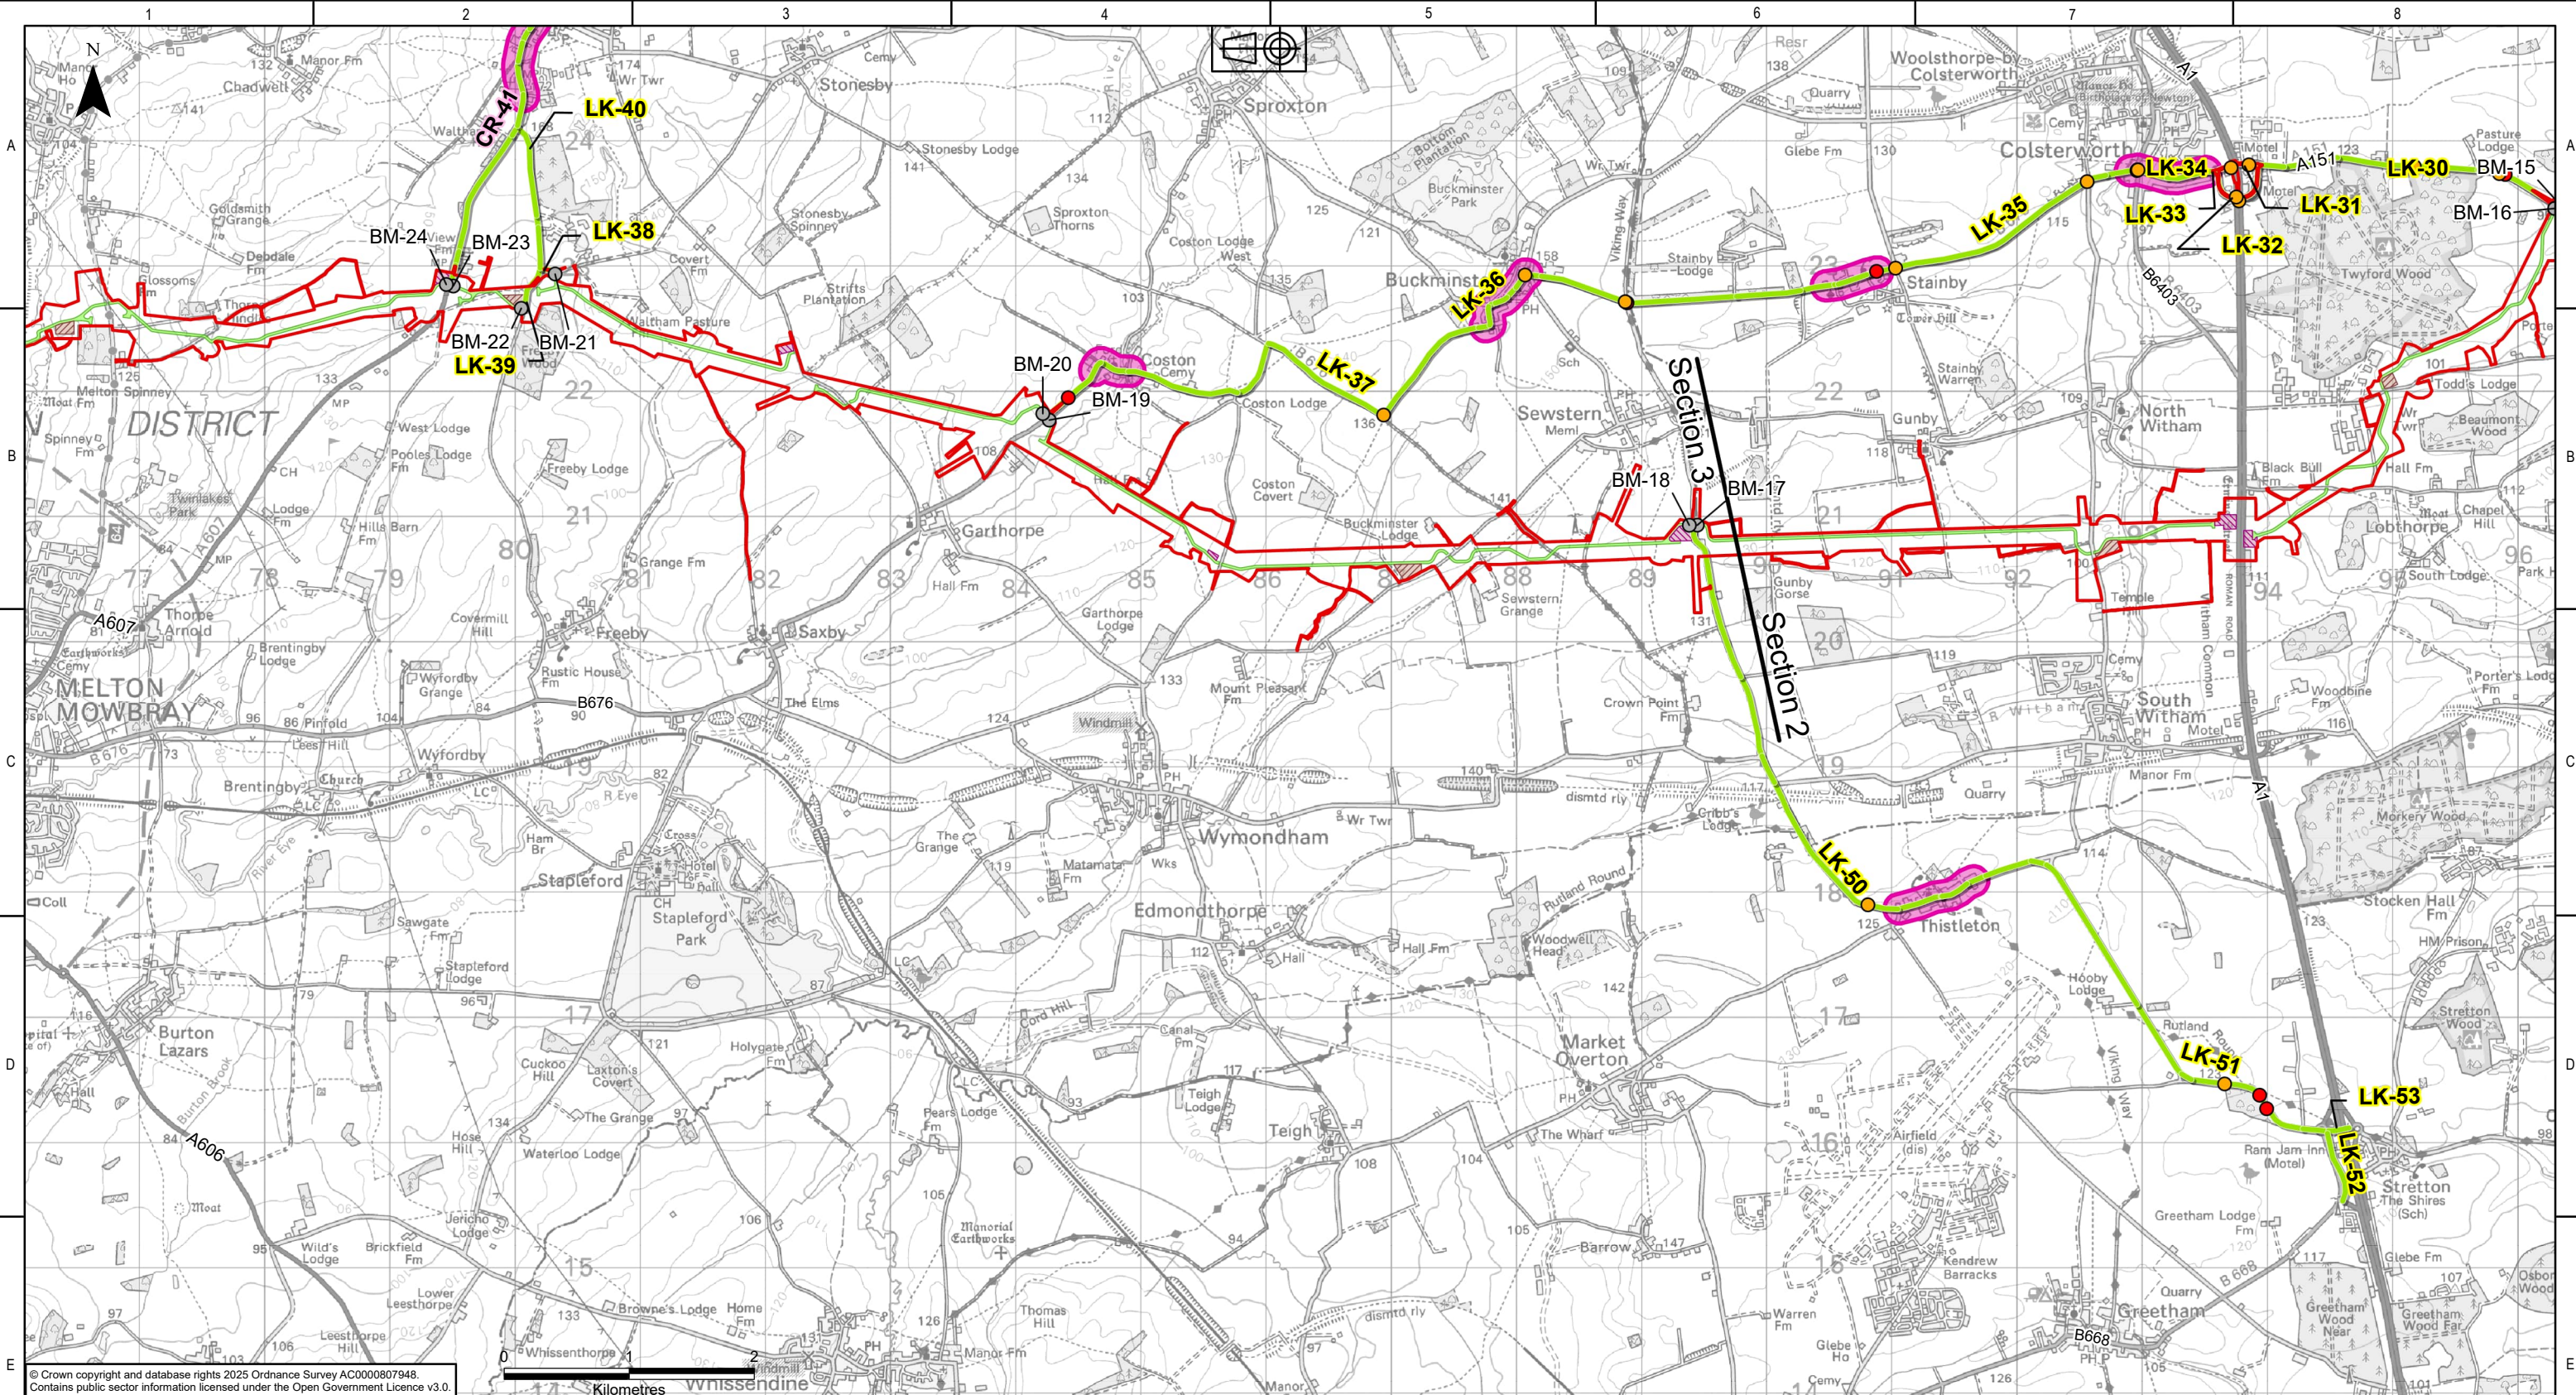

KEY PLAN

Legend

Draft Order Limits

Sections

Indicative Bellmouth (Bellmouth Reference)

Construction Laydown Area

Construction Compound

Haul Route

Sensitive Receptor

●

Accidents 2020-2024 (Severity of Injury)

●

Serious

●

Slight

Access Route (Congestion Rating)

0

1

Primary Access Routes – Core Route (CR) and Local Link (LK) are shown as labels only.

NATIONAL GRID INVESTMENT NUMBER: 100268

COPYRIGHT: NOT TO BE REPRODUCED WITHOUT THE WRITTEN PERMISSION OF NATIONAL GRID ELECTRICITY TRANSMISSION Plc.

P01	31/07/2026	First issue		AF	RB	MRK	CS
Rev.	Date	Comment		Drw by	Check	Rev by	Appr.

Drawn

A.FOYN

Checked

R.BLAIR

Site

Weston Marsh to East Leicestershire

Title

Draft Environmental Statement:
Figure 13.4
Route Sensitivity

Purpose of issue

For Information

Status

S2

Contractor Drawing No.

WMEL-AAJ-ZZZZ-ZZZZZZ-DRW-ES-000046

Revision

P01

Customer Drawing No.

N/A

Issue

A

Reviewed

M.R.KEEN

Approved

C.STOCKS

Date

31/07/2026



Scale

1:50,000

Size

A3

Sheet 7 of 15

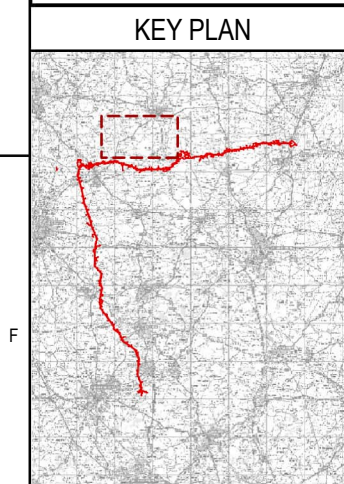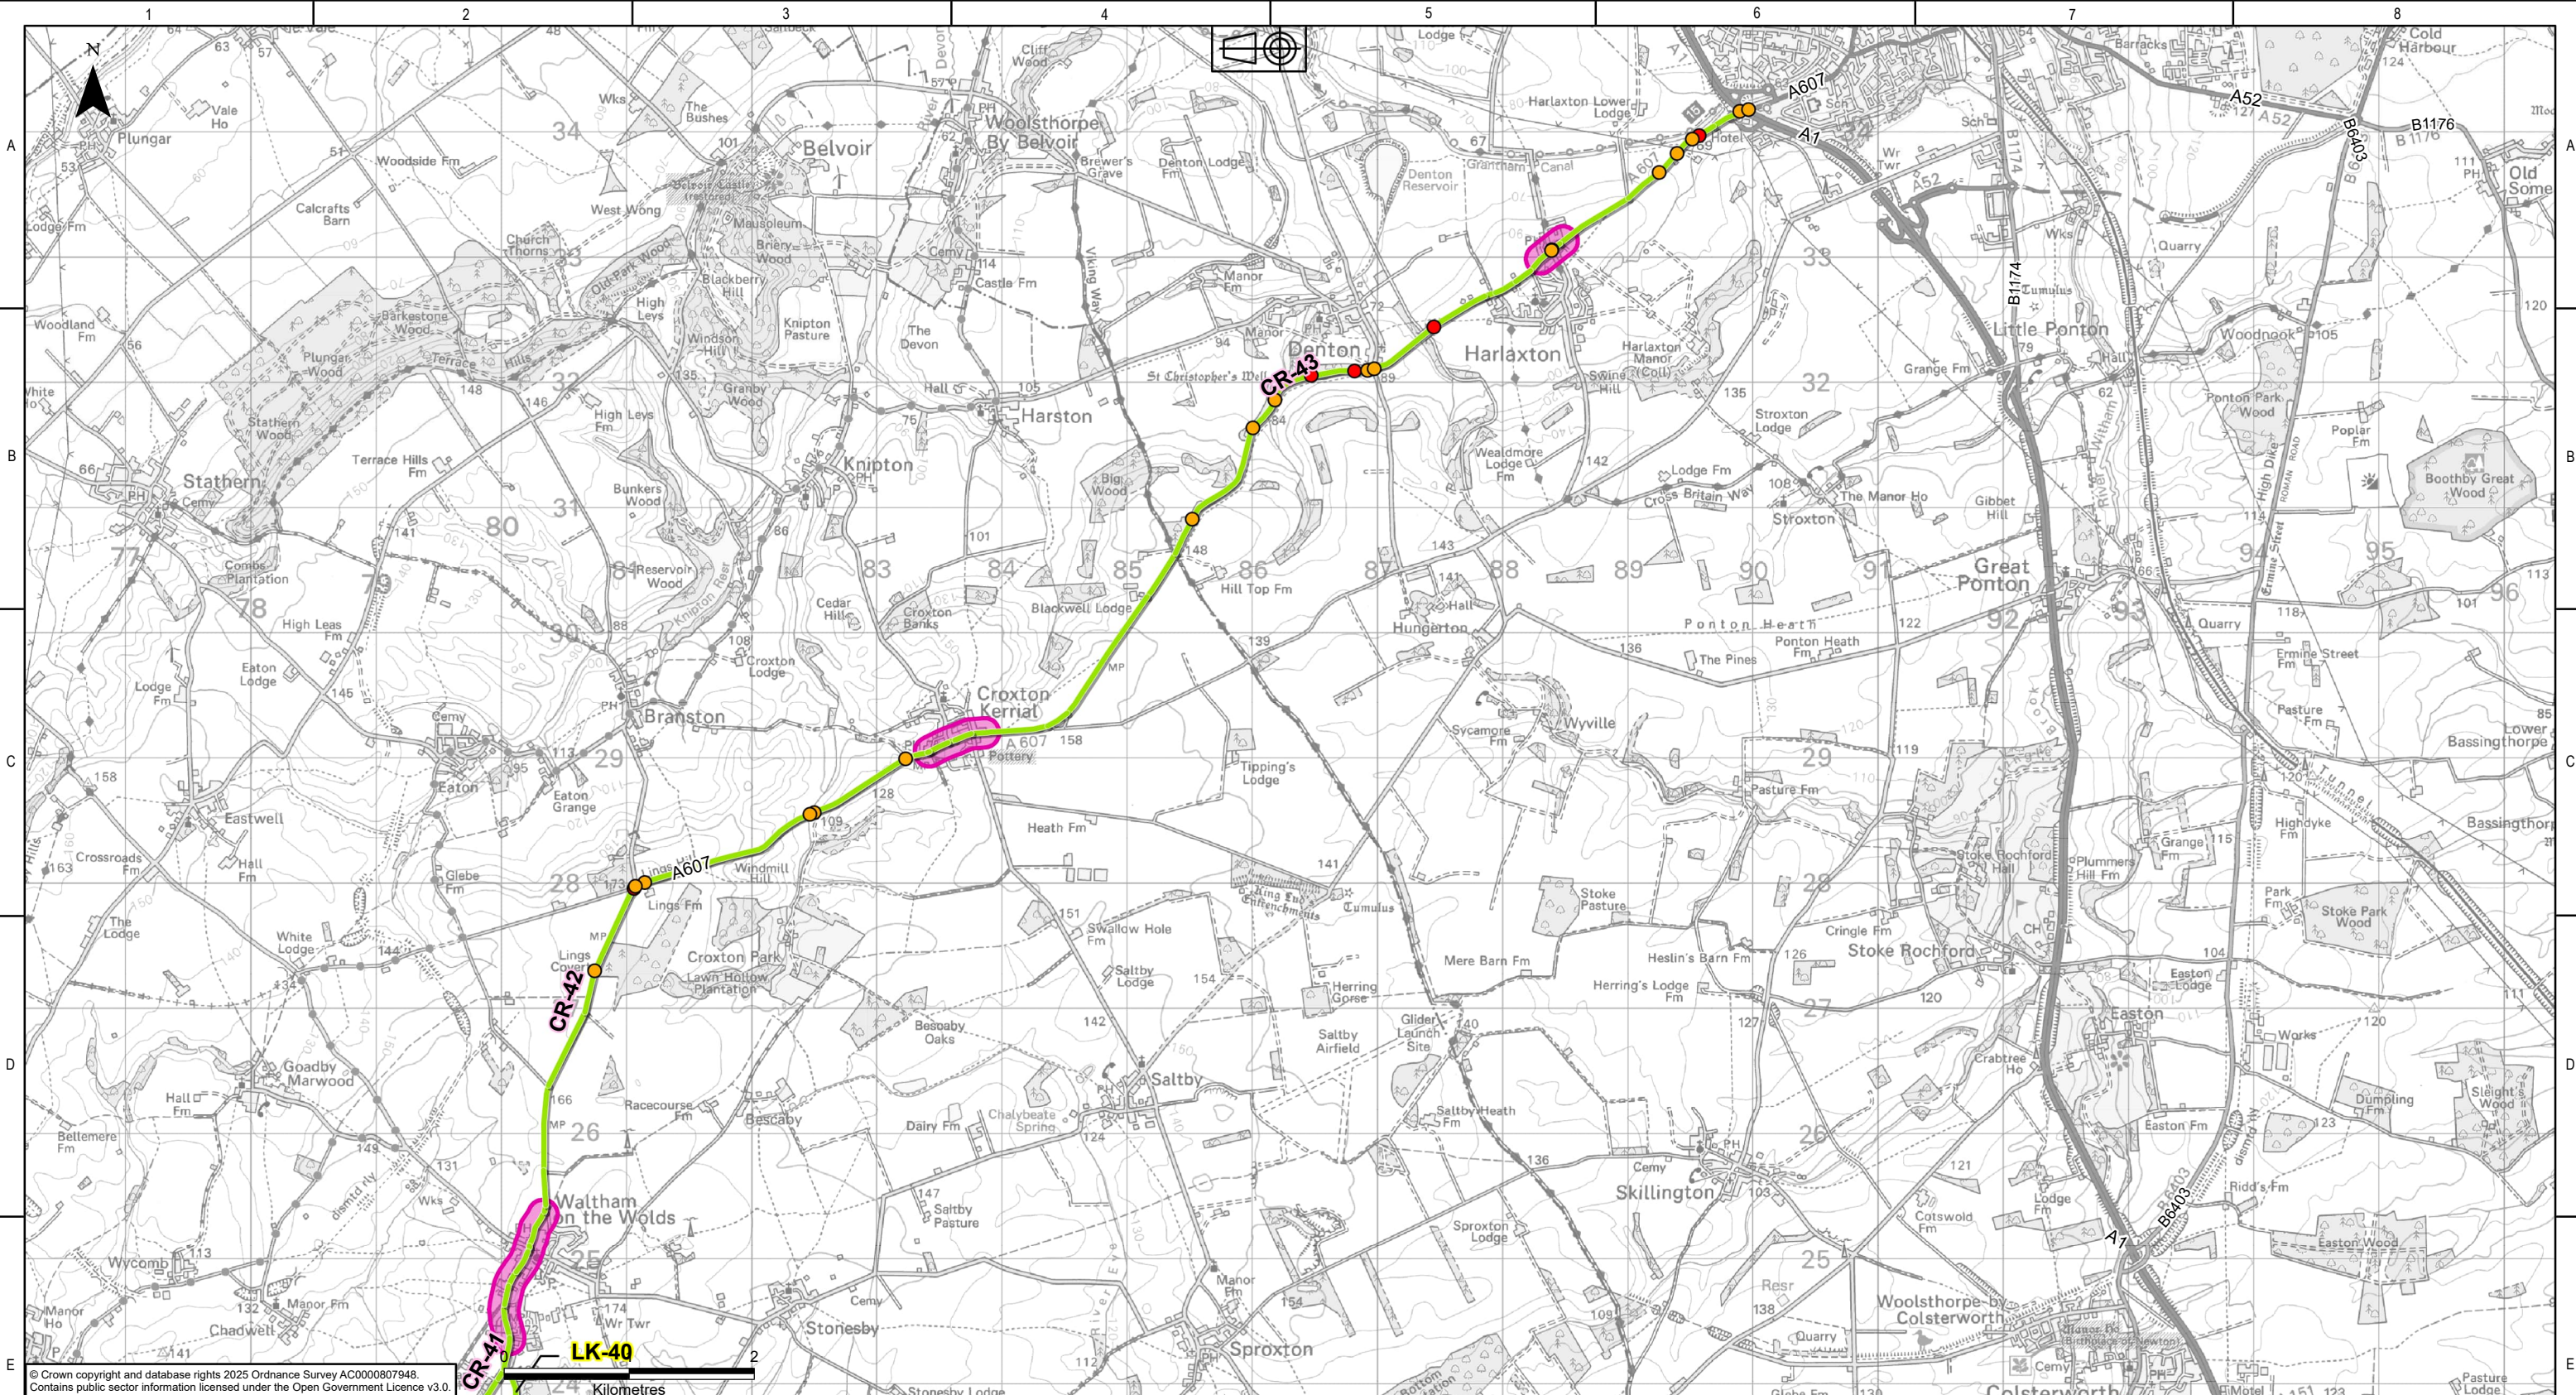

Legend

- Sensitive Receptor
- Accidents 2020-2024 (Severity of Injury)
 - Serious
 - Slight
- Access Route (Congestion Rating)
 - 0



Primary Access Routes – Core Route (CR) and Local Link (LK) are shown as labels only.

NATIONAL GRID INVESTMENT NUMBER: 100268							
COPYRIGHT: NOT TO BE REPRODUCED WITHOUT THE WRITTEN PERMISSION OF NATIONAL GRID ELECTRICITY TRANSMISSION PLC.							
P01	31/07/2026	First issue		AF	RB	MRK	CS
Rev.	Date	Comment		Drw by	Check	Rev by	Appr.

nationalgrid

National Grid plc, Warwick Technology Park, Gallows Hill, Warwick, CV34 6DA

Site				
Weston Marsh to East Leicestershire				
Title				
Draft Environmental Statement: Figure 13.4 Route Sensitivity				
Purpose of issue				Status
For Information				S2
Contractor Drawing No.				Revision
WMEL-AAJ-ZZZZ-ZZZZZZ-DRW-ES-000046				P01
Customer Drawing No.				Issue
N/A				A
Drawn	Checked	Reviewed	Approved	Date
A.FOYN	R.BLAIR	M.R.KEEN	C.STOCKS	31/07/2026
Scale				Size
1:50,000				A3

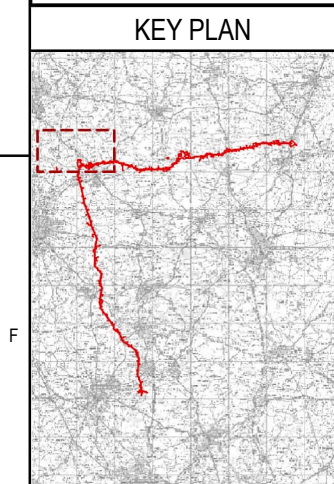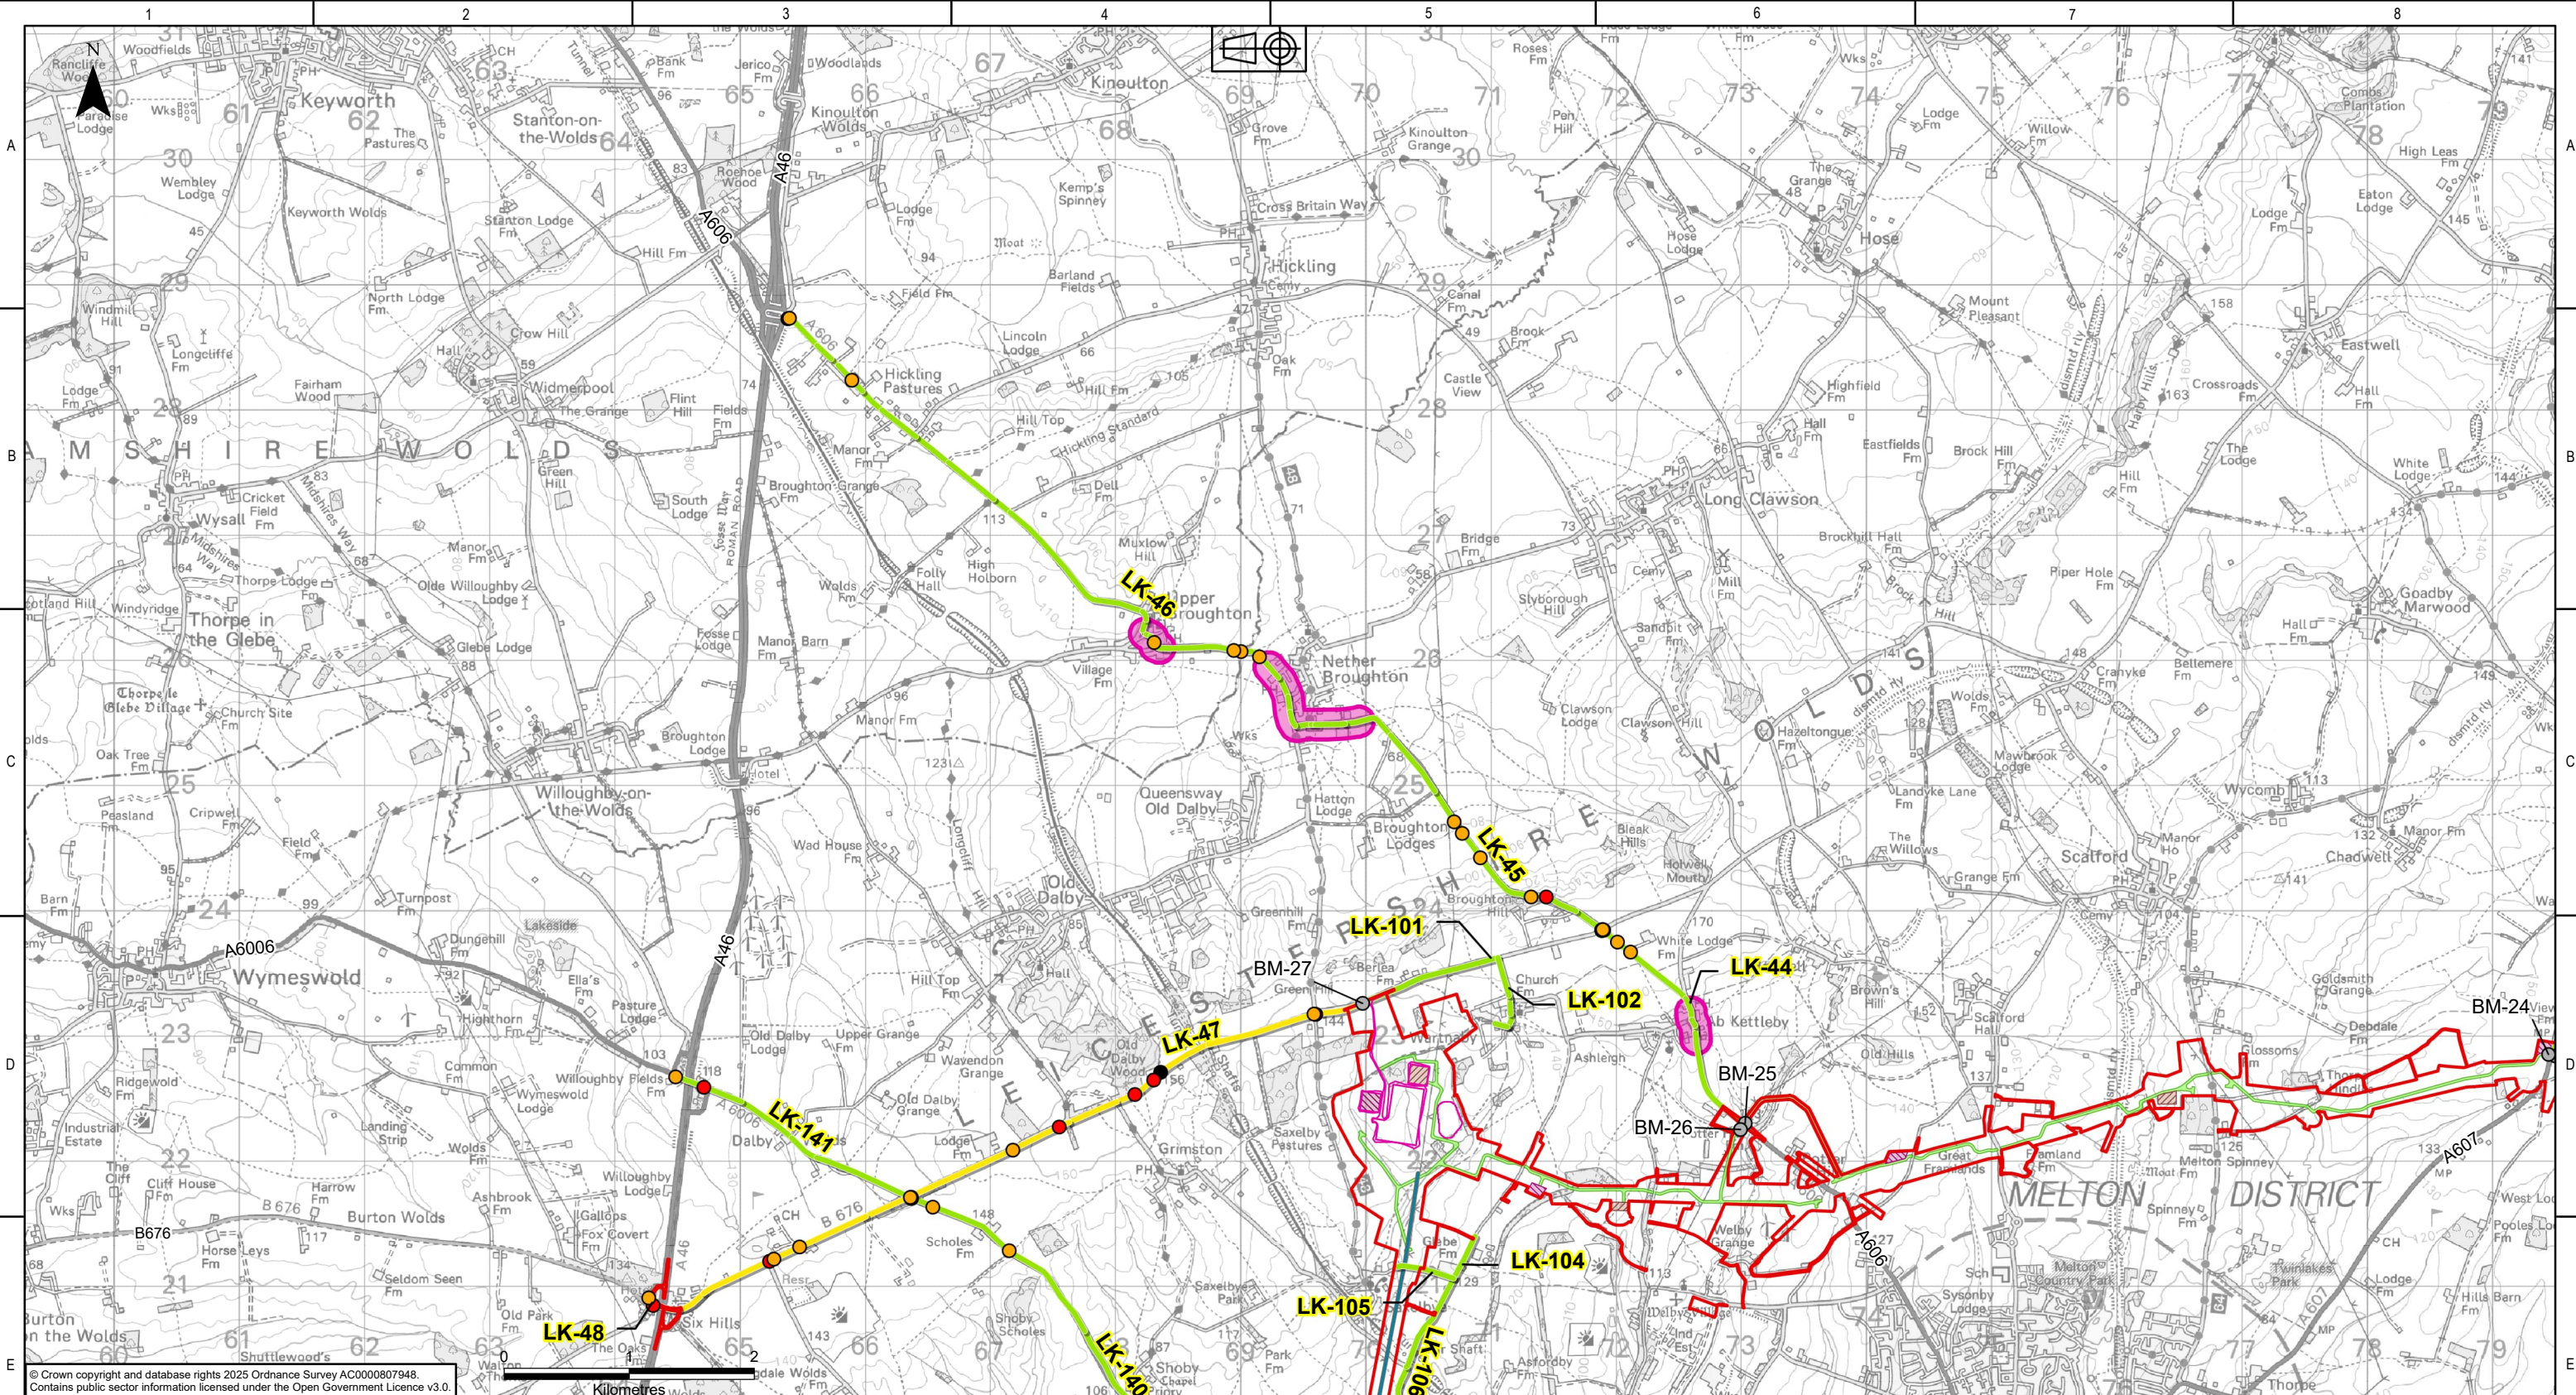

Legend

- Draft Order Limits
- WMEL-B Substation
- Reconductoring Route
- Indicative Bellmouth (Bellmouth Reference)
- Construction Laydown Area
- Construction Compound
- Haul Route
- Sensitive Receptor
- Accidents 2020-2024 (Severity of Injury)
 - Fatal
 - Serious
 - Slight
- Access Route (Congestion Rating)
 - 0
 - 1



Primary Access Routes – Core Route (CR) and Local Link (LK) are shown as labels only.

NATIONAL GRID INVESTMENT NUMBER: 100268					
COPYRIGHT: NOT TO BE REPRODUCED WITHOUT THE WRITTEN PERMISSION OF NATIONAL GRID ELECTRICITY TRANSMISSION Plc.					
P01	31/07/2026	First issue	AF	RB	MRK CS
Rev.	Date	Comment	Drw by	Check	Rev by Appr.

nationalgrid

National Grid plc, Warwick Technology Park, Gallows Hill, Warwick, CV34 6DA

Site					
Weston Marsh to East Leicestershire					
Title					
Draft Environmental Statement: Figure 13.4 Route Sensitivity					
Purpose of issue				Status	
For Information				S2	
Contractor Drawing No.				Revision	
WMEL-AAJ-ZZZZ-ZZZZZZ-DRW-ES-000046				P01	
Customer Drawing No.				Sheet 9 of 15	Issue
N/A					A
Drawn	Checked	Reviewed	Approved	Date	Scale
A.FOYN	R.BLAIR	M.R.KEEN	C.STOCKS	31/07/2026	1:50,000
					Size
					A3

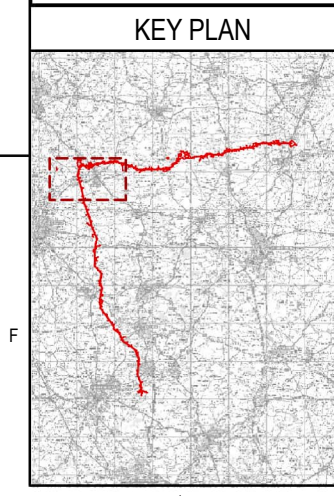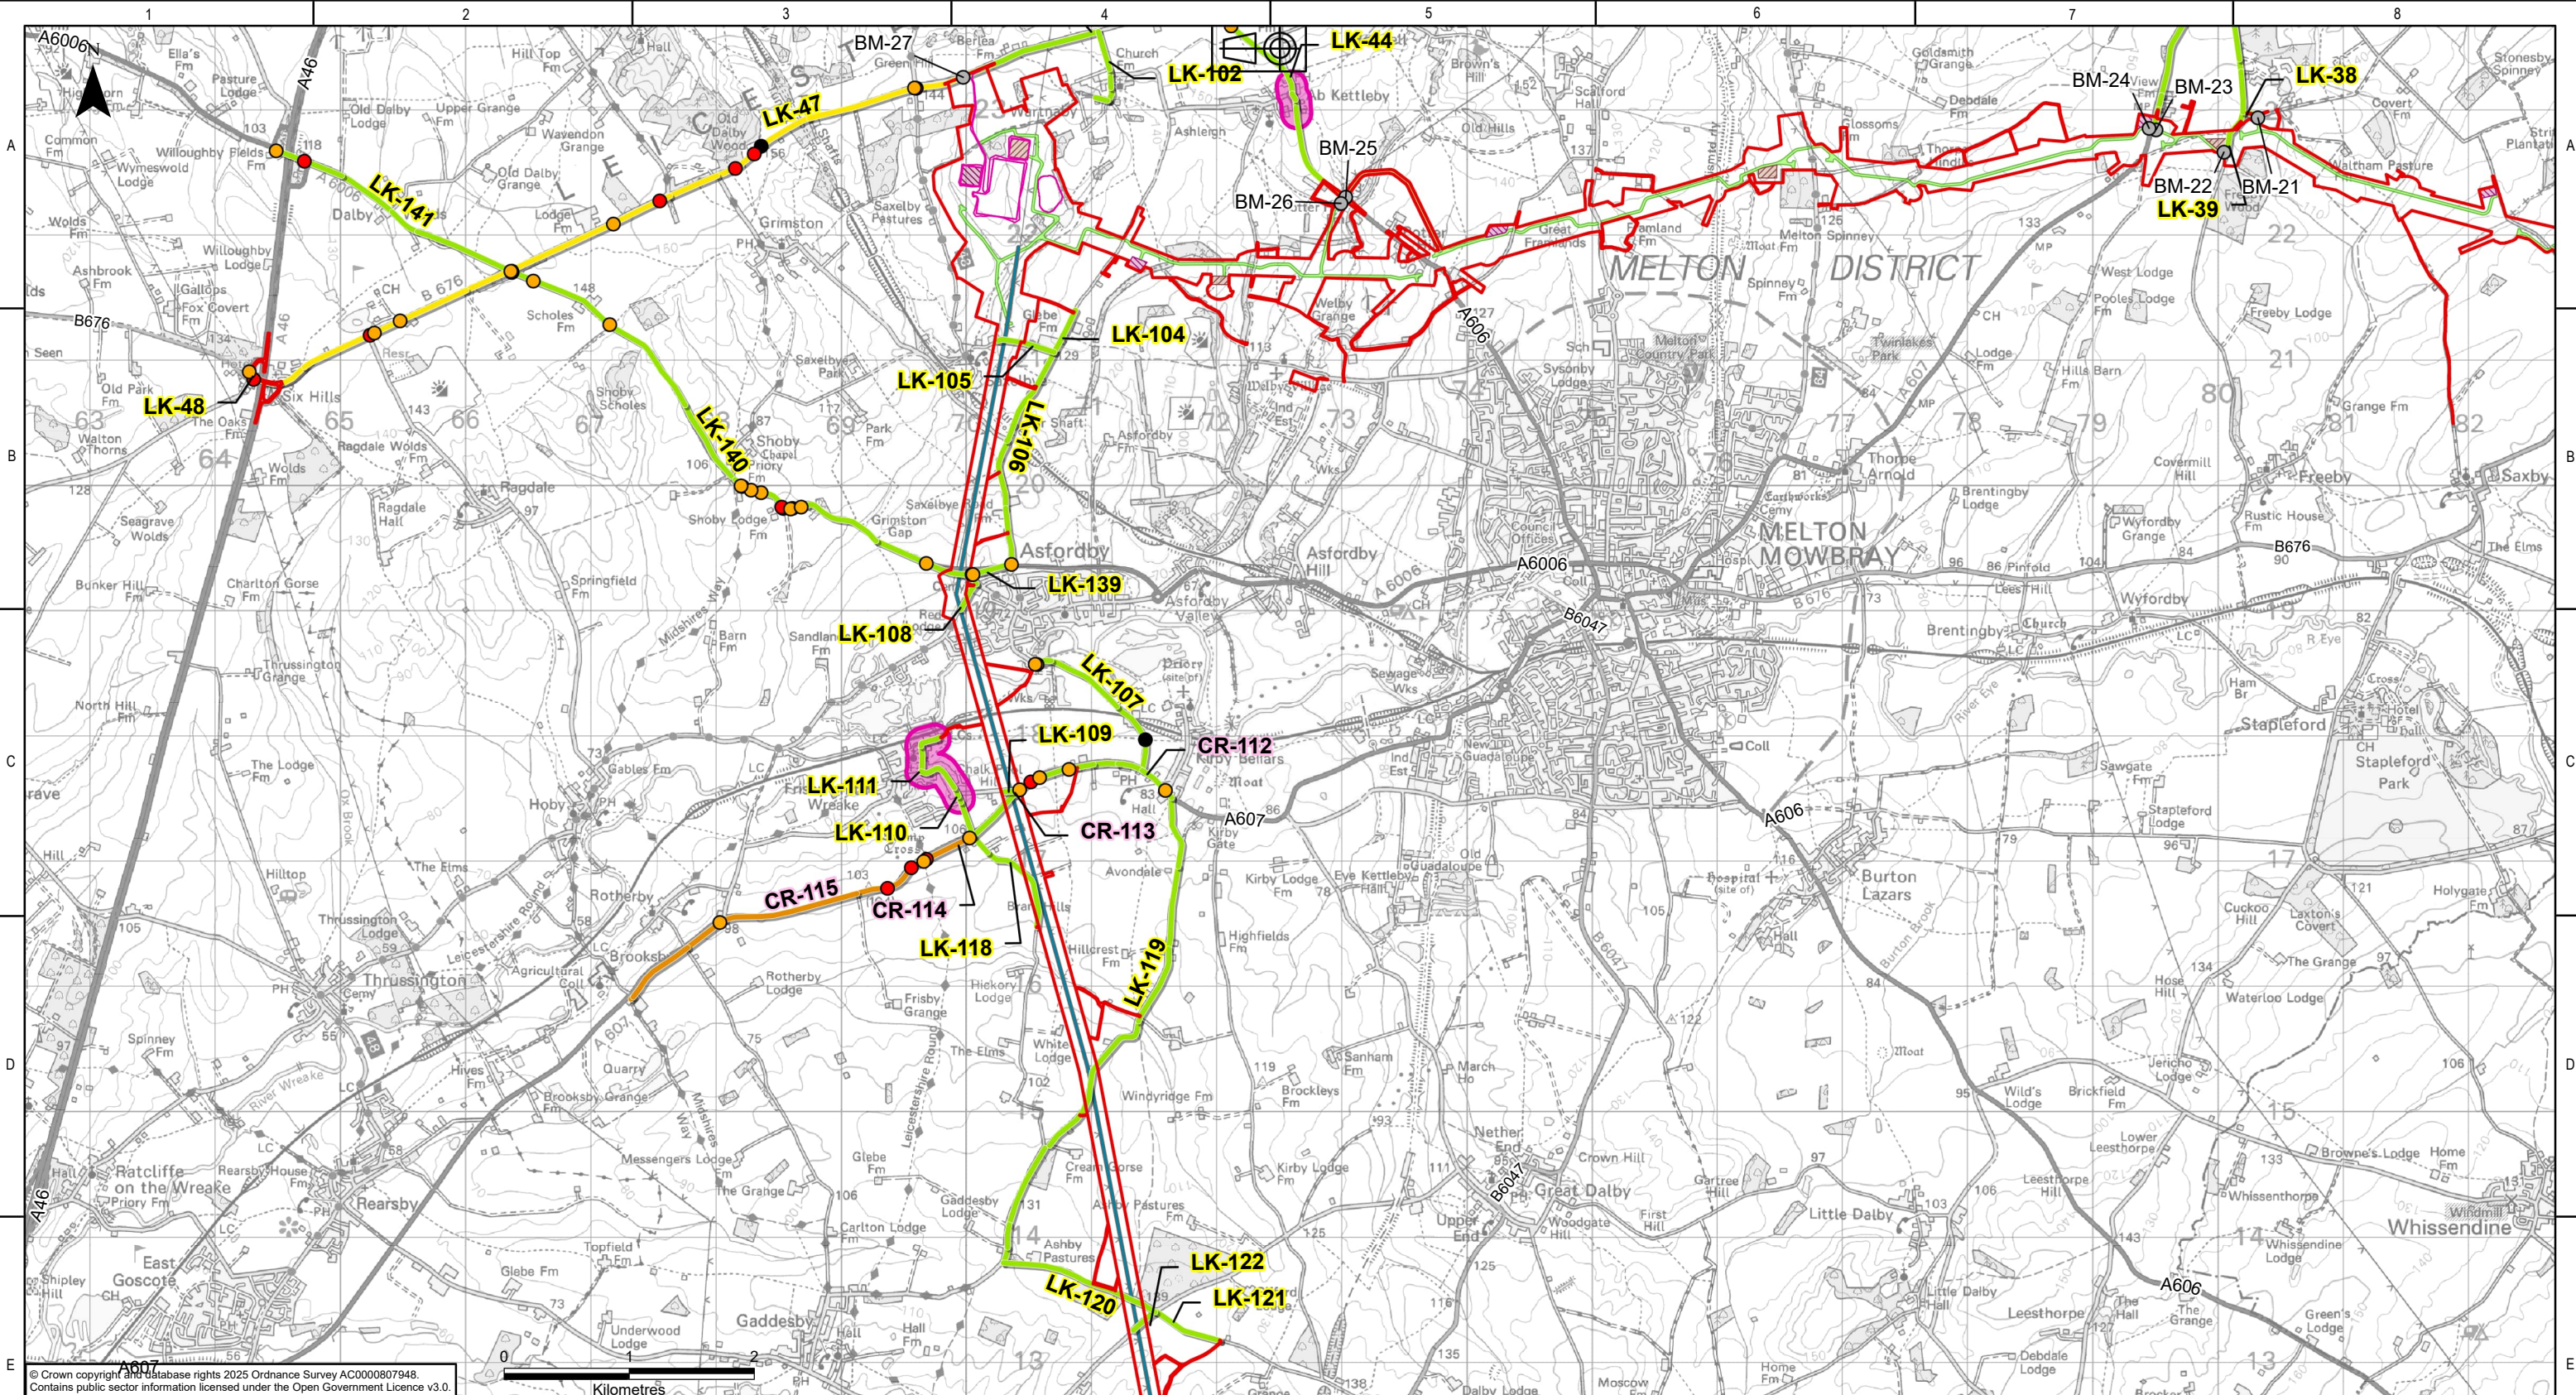

Legend


- Draft Order Limits
- WMEL-B Substation
- Reconductoring Route
- Indicative Bellmouth (Bellmouth Reference)
- Construction Laydown Area
- Construction Compound
- Haul Route
- Sensitive Receptor
- Accidents 2020-2024 (Severity of Injury)
 - Fatal
 - Serious
 - Slight
- Access Route (Congestion Rating)
 - 0
 - 1
 - 2

Primary Access Routes – Core Route (CR) and Local Link (LK) are shown as labels only.



NATIONAL GRID INVESTMENT NUMBER: 100268							
COPYRIGHT: NOT TO BE REPRODUCED WITHOUT THE WRITTEN PERMISSION OF NATIONAL GRID ELECTRICITY TRANSMISSION Plc.							
P01	31/07/2026	First issue		AF	RB	MRK	CS
Rev.	Date	Comment		Drw by	Check	Rev by	Appr.

National Grid plc, Warwick Technology Park, Gallows Hill, Warwick, CV34 6DA

Site				
Weston Marsh to East Leicestershire				
Title				
Draft Environmental Statement: Figure 13.4 Route Sensitivity				
Purpose of issue				Status
For Information				S2
Contractor Drawing No.				Revision
WMEL-AAJ-ZZZZ-ZZZZZZ-DRW-ES-000046				P01
Customer Drawing No.				Issue
N/A				A
Reviewed	Approved	Date	Scale	Size
M.R.KEEN	C.STOCKS	31/07/2026	1:50,000	A3

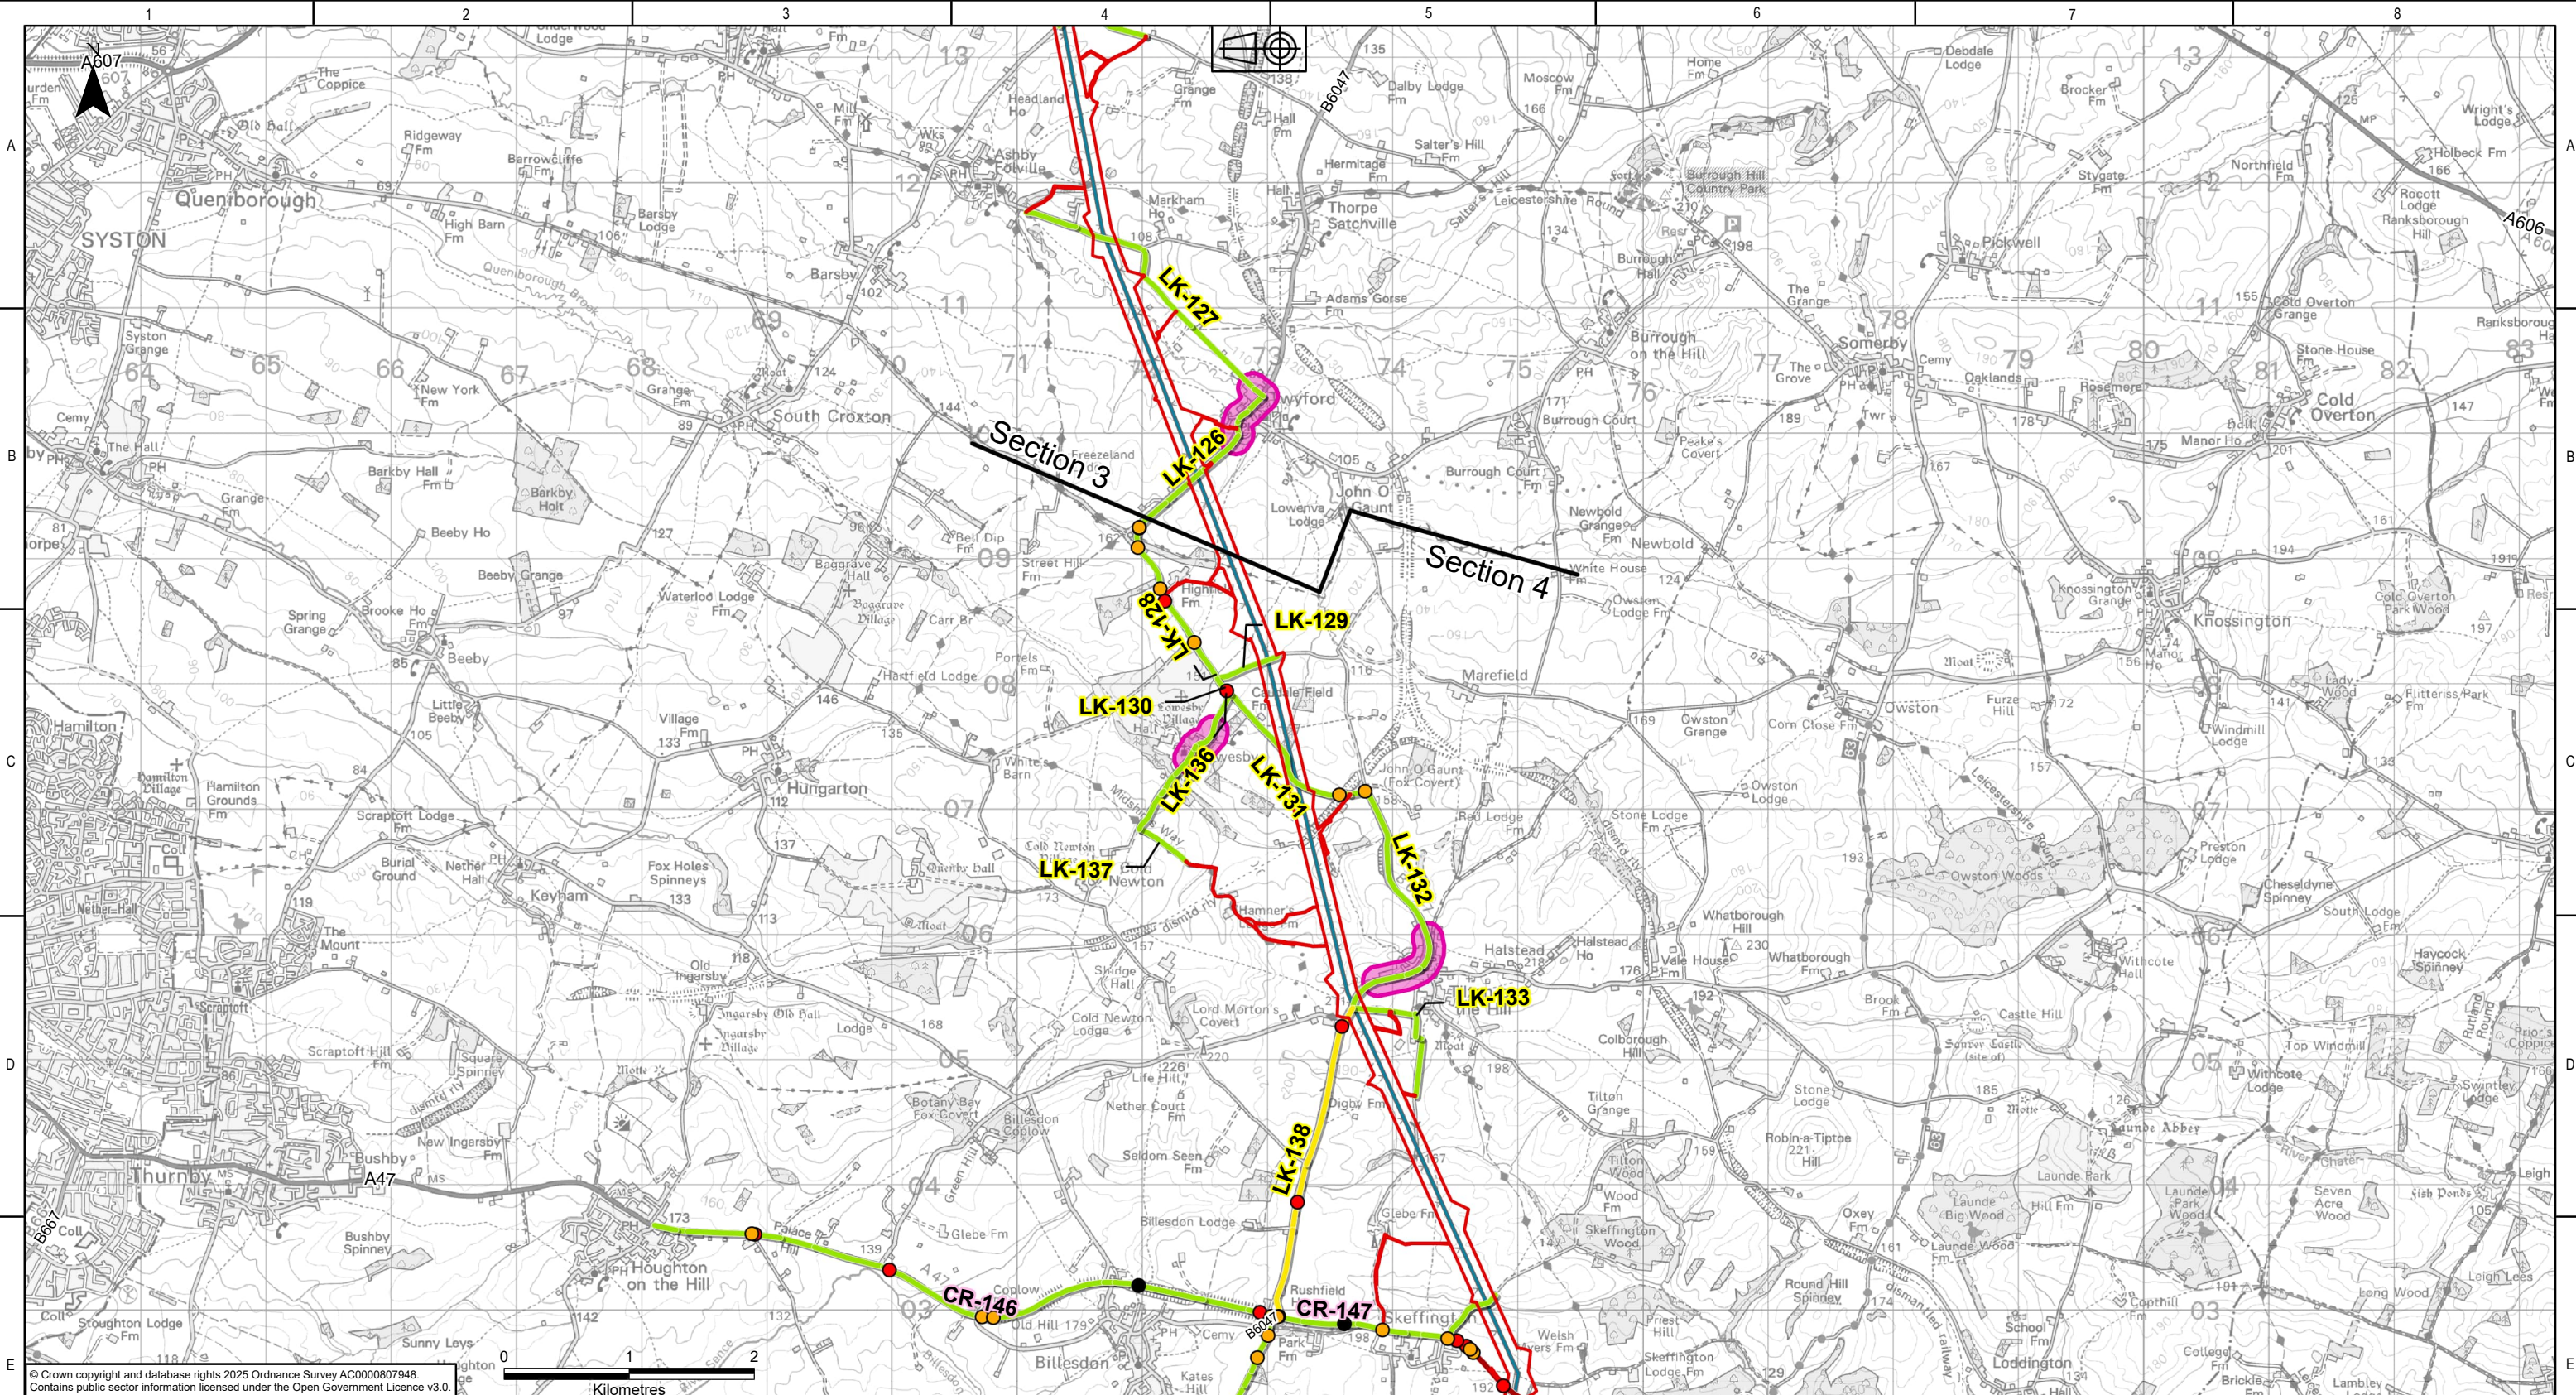

KEY PLAN		Legend Draft Order Limits Sections Reconductoring Route Sensitive Receptor ● Accidents 2020-2024 (Severity of Injury) ● Fatal ● Serious ● Slight Access Route (Congestion Rating) 0 1 3 Primary Access Routes – Core Route (CR) and Local Link (LK) are shown as labels only.		NATIONAL GRID INVESTMENT NUMBER: 100268 COPYRIGHT: NOT TO BE REPRODUCED WITHOUT THE WRITTEN PERMISSION OF NATIONAL GRID ELECTRICITY TRANSMISSION Plc. <table><tr><td></td><td></td><td></td><td></td><td></td><td></td><td></td></tr><tr><td></td><td></td><td></td><td></td><td></td><td></td><td></td></tr><tr><td></td><td></td><td></td><td></td><td></td><td></td><td></td></tr><tr><td></td><td></td><td></td><td></td><td></td><td></td><td></td></tr><tr><td></td><td></td><td></td><td></td><td></td><td></td><td></td></tr><tr><td></td><td></td><td></td><td></td><td></td><td></td><td></td></tr><tr><td></td><td></td><td></td><td></td><td></td><td></td><td></td></tr><tr><td>P01</td><td>31/07/2026</td><td>First issue</td><td>AF</td><td>RB</td><td>MRK</td><td>CS</td></tr><tr><td>Rev.</td><td>Date</td><td>Comment</td><td>Drw by</td><td>Check</td><td>Rev by</td><td>Appr.</td></tr></table>	P01	31/07/2026	First issue	AF	RB	MRK	CS	Rev.	Date	Comment	Drw by	Check	Rev by	Appr.	National Grid plc, Warwick Technology Park, Gallows Hill, Warwick, CV34 6DA Drawn A.FOYN Checked R.BLAIR		Site Weston Marsh to East Leicestershire Title Draft Environmental Statement: Figure 13.4 Route Sensitivity Purpose of issue For Information Status S2 Contractor Drawing No. WMEL-AAJ-ZZZZ-ZZZZZZ-DRW-ES-000046 Revision P01 Customer Drawing No. N/A Sheet 11 of 15 Issue A Reviewed M.R.KEEN Approved C.STOCKS Date 31/07/2026 Scale 1:50,000 Size A3	
P01	31/07/2026	First issue	AF	RB	MRK	CS	
Rev.	Date	Comment	Drw by	Check	Rev by	Appr.	
1		2		3		4		5		6		7		8	

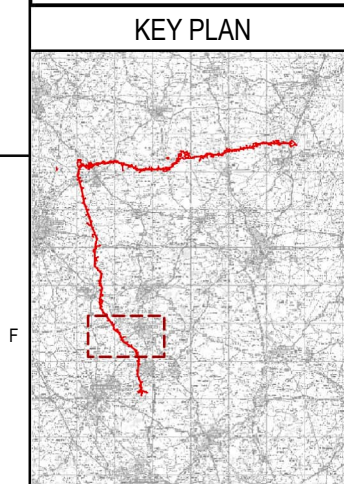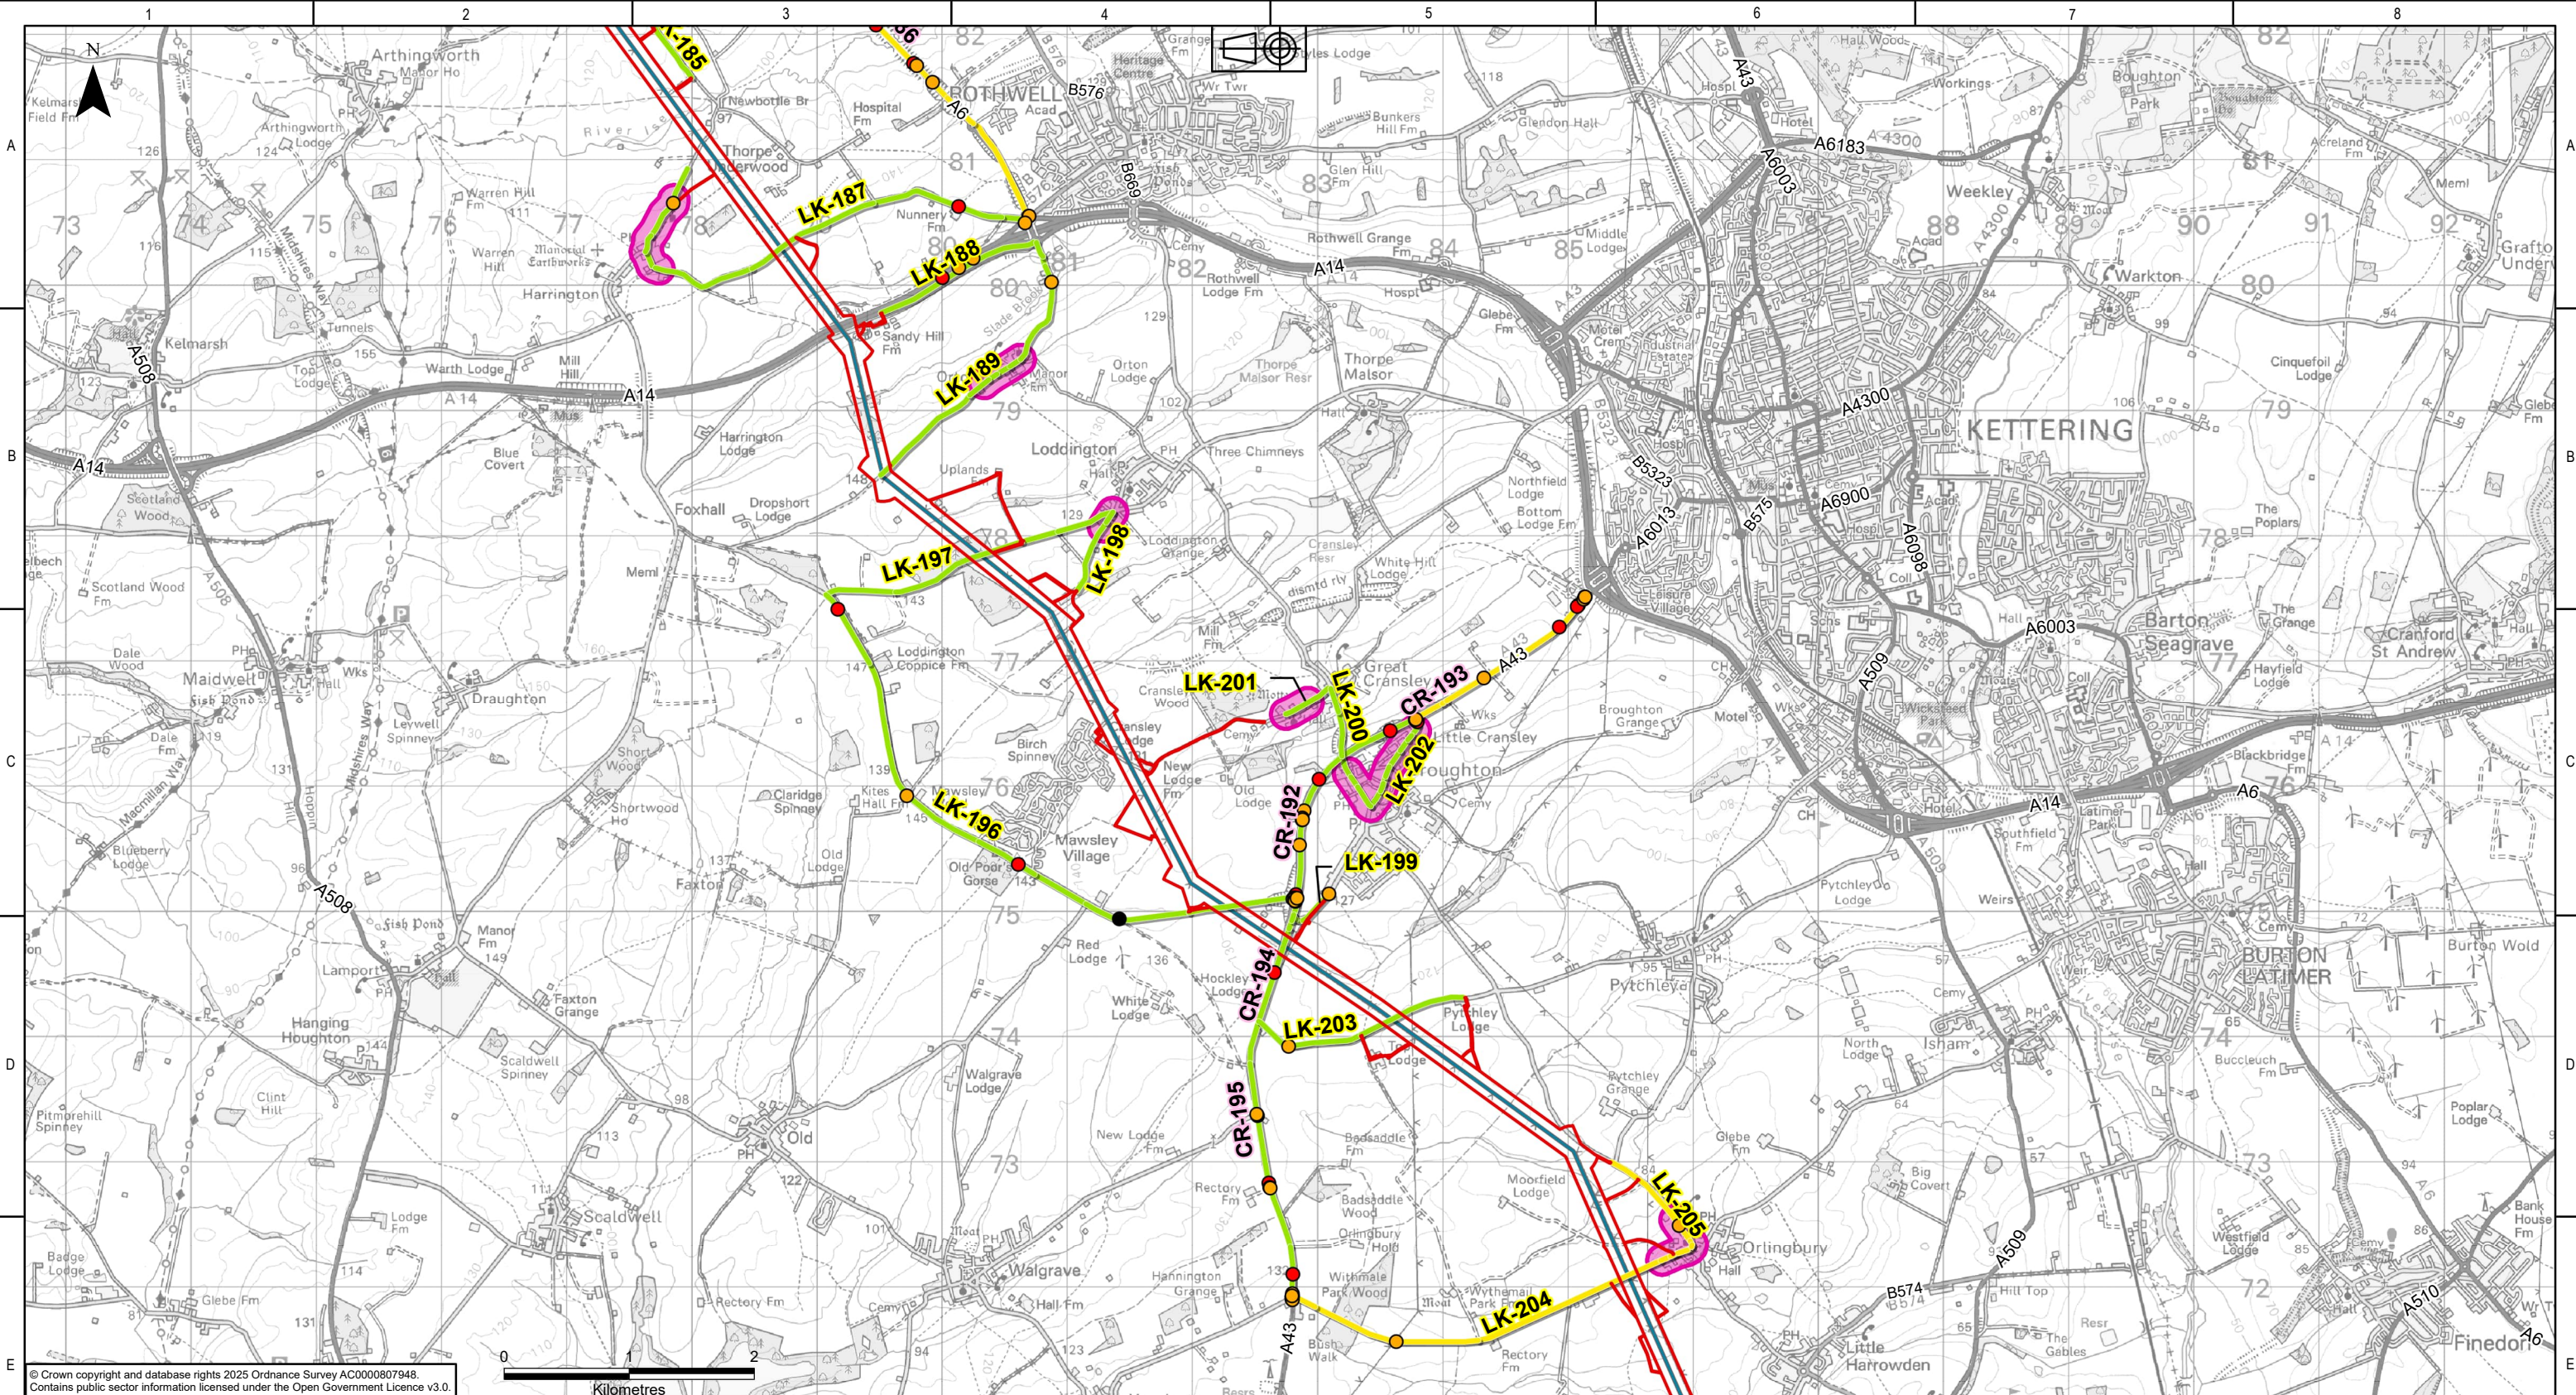

Legend

- Draft Order Limits
- Reconductoring Route
- Sensitive Receptor
- Accidents 2020-2024 (Severity of Injury)
 - Fatal
 - Serious
 - Slight
- Access Route (Congestion Rating)
 - 0
 - 1



Primary Access Routes – Core Route (CR) and Local Link (LK) are shown as labels only.

NATIONAL GRID INVESTMENT NUMBER: 100268							
COPYRIGHT: NOT TO BE REPRODUCED WITHOUT THE WRITTEN PERMISSION OF NATIONAL GRID ELECTRICITY TRANSMISSION Plc.							
P01	31/07/2026	First issue		AF	RB	MRK	CS
Rev.	Date	Comment		Drw by	Check	Rev by	Appr.

nationalgrid

National Grid plc, Warwick Technology Park, Gallows Hill, Warwick, CV34 6DA

Site					Weston Marsh to East Leicestershire		
Title					Draft Environmental Statement: Figure 13.4 Route Sensitivity		
Purpose of issue					For Information		
Contractor Drawing No.					WMEL-AAJ-ZZZZ-ZZZZZZ-DRW-ES-000046		
Customer Drawing No.					N/A		
Status					S2		
Revision					P01		
Issue					A		
Reviewed					M.R.KEEN		
Approved					C.STOCKS		
Date					31/07/2026		
Scale					1:50,000		
Size					A3		

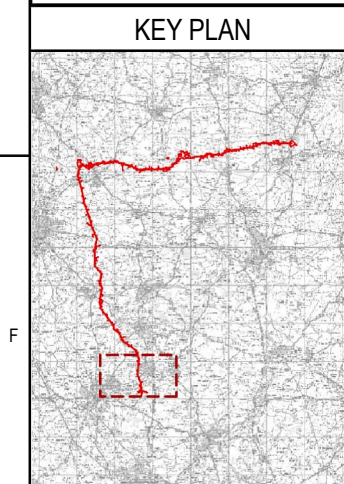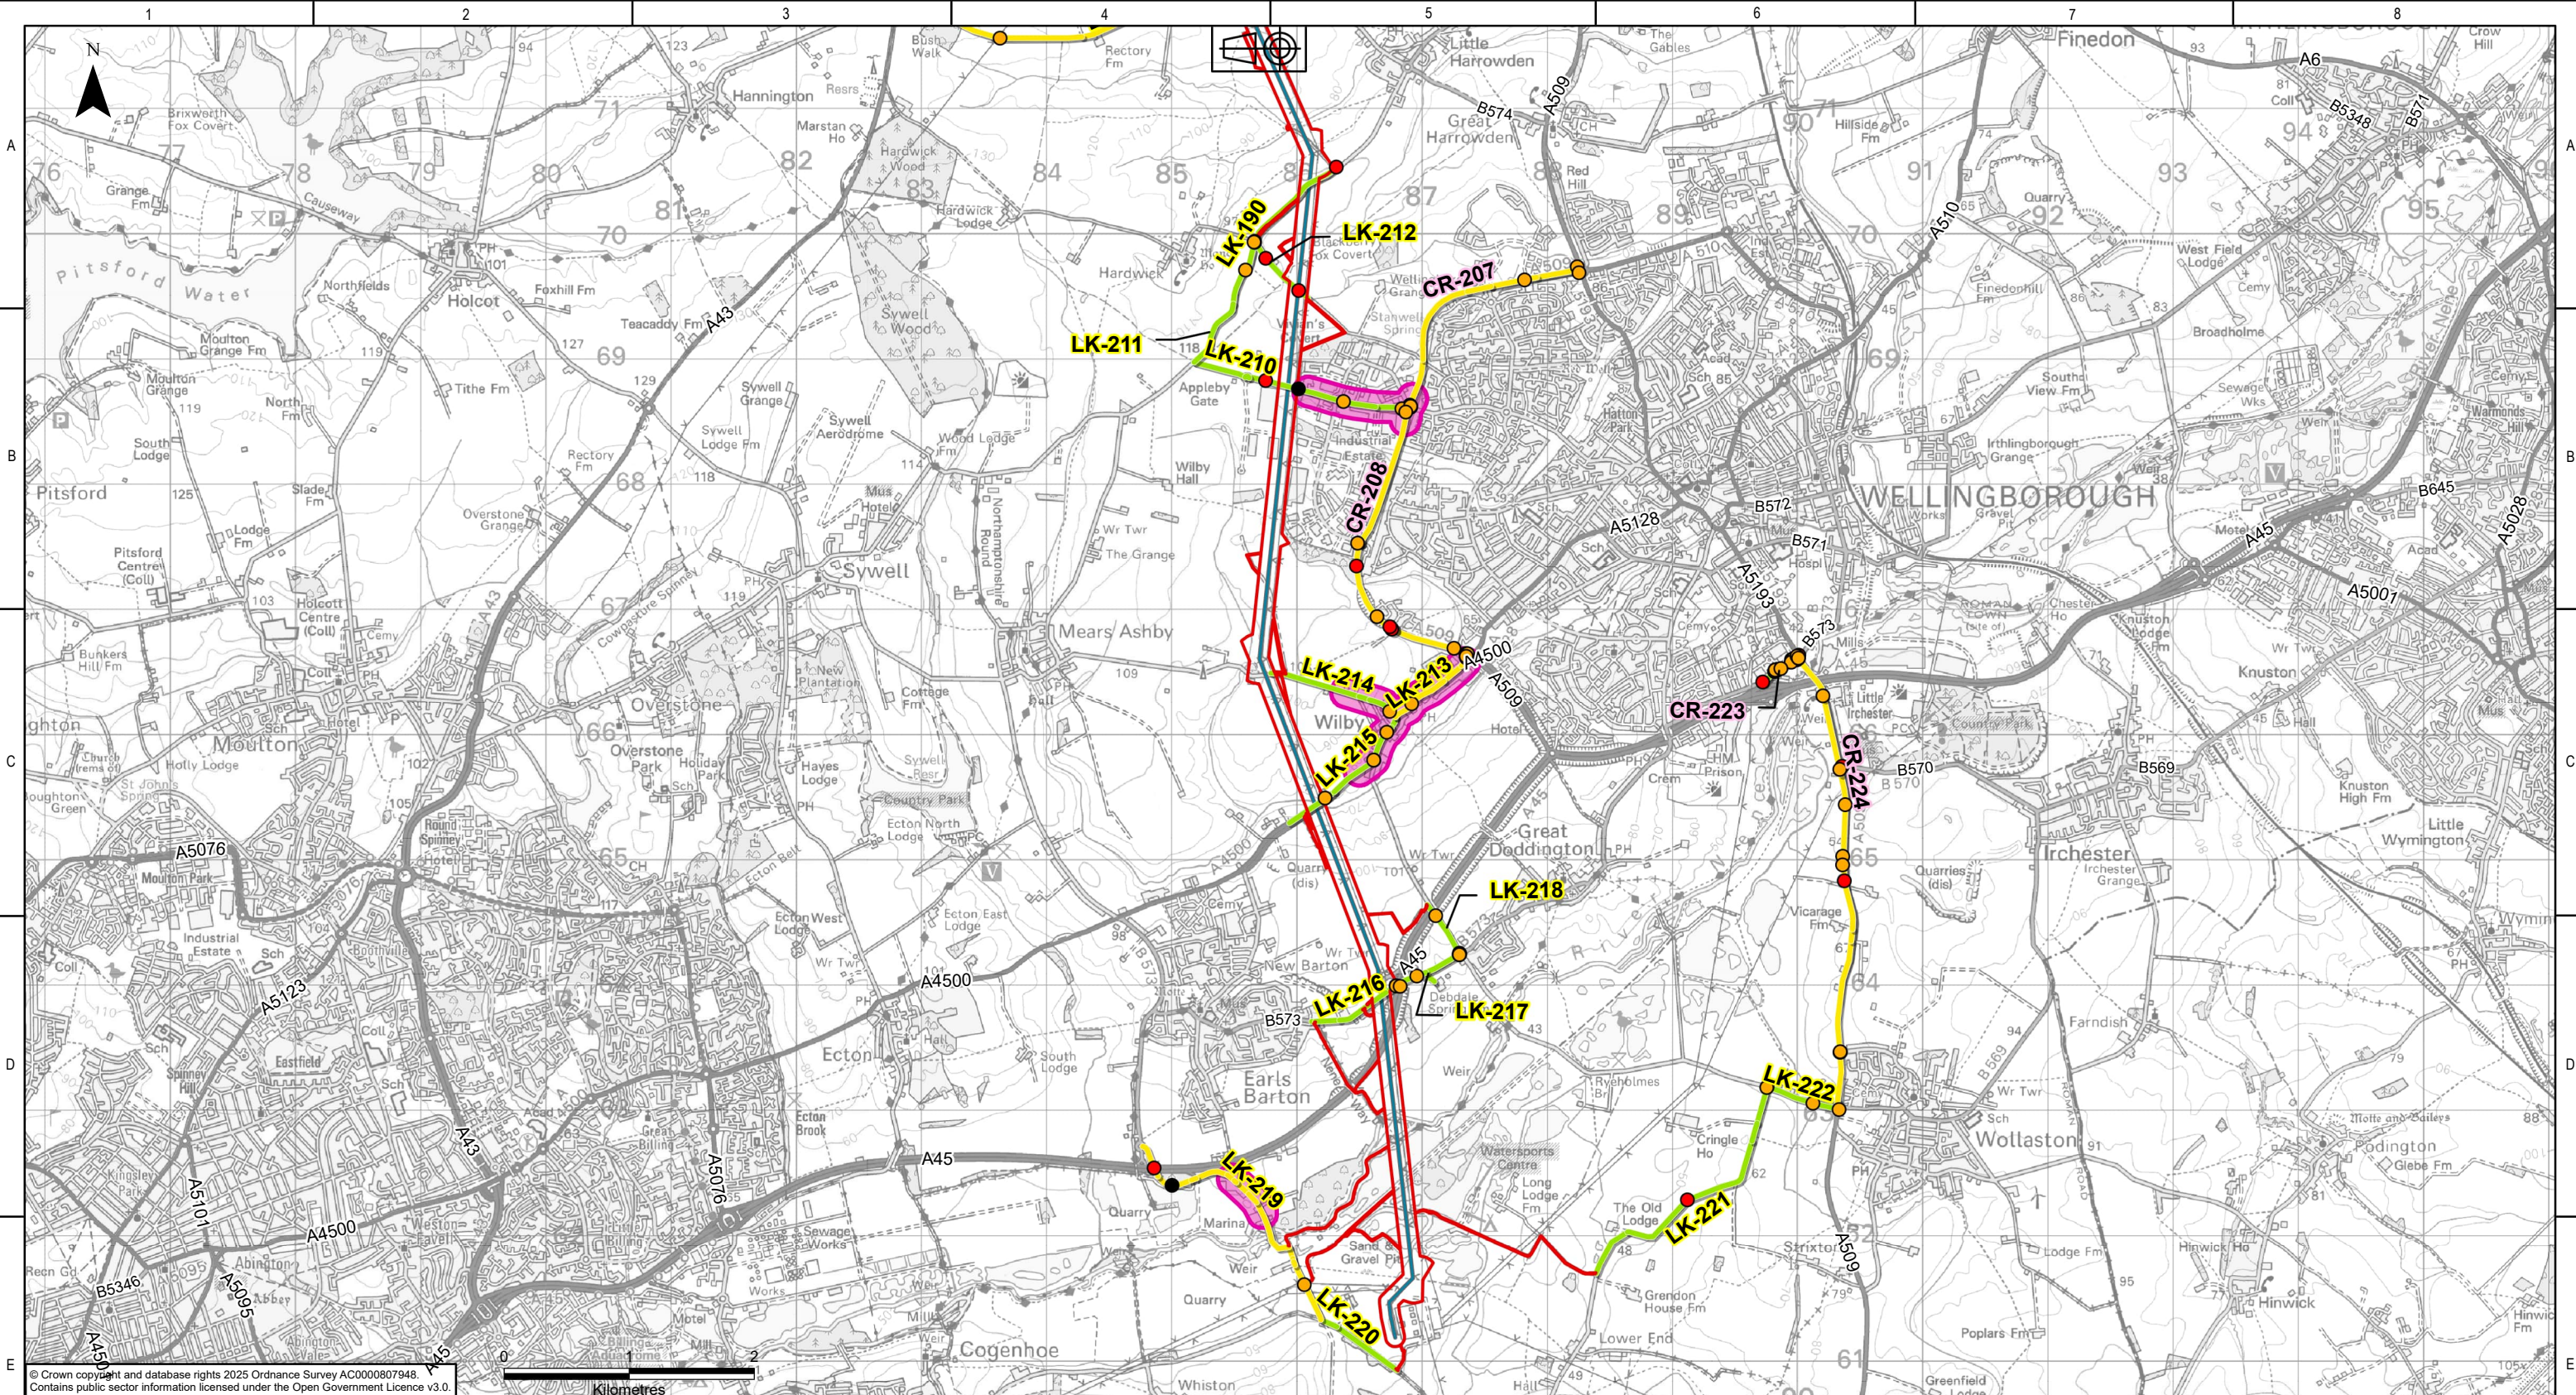

Legend

Draft Order Limits

Reconductoring Route

Sensitive Receptor

Accidents 2020-2024 (Severity of Injury)

- Fatal
- Serious
- Slight

Access Route (Congestion Rating)

- 0
- 1

Primary Access Routes – Core Route (CR) and Local Link (LK) are shown as labels only.

NATIONAL GRID INVESTMENT NUMBER: 100268							
COPYRIGHT: NOT TO BE REPRODUCED WITHOUT THE WRITTEN PERMISSION OF NATIONAL GRID ELECTRICITY TRANSMISSION Plc.							
P01	31/07/2026	First issue		AF	RB	MRK	CS
Rev.	Date	Comment		Drw by	Check	Rev by	Appr.



National Grid plc, Warwick Technology Park, Gallows Hill, Warwick, CV34 6DA

Drawn A.FOYN

Checked R.BLAIR

Site					Weston Marsh to East Leicestershire				
Title					Draft Environmental Statement: Figure 13.4 Route Sensitivity				
Purpose of issue			For Information			Status			S2
Contractor Drawing No.			WMEL-AAJ-ZZZZ-ZZZZZZ-DRW-ES-000046			Revision			P01
Customer Drawing No.			N/A			Issue			A
Reviewed	M.R.KEEN	Approved	C.STOCKS	Date	31/07/2026	Scale	1:50,000	Size	A3

National Grid plc
National Grid House,
Warwick Technology Park,
Gallows Hill, Warwick.
CV34 6DA United Kingdom

Registered in England and Wales
No. 4031152
nationalgrid.com