


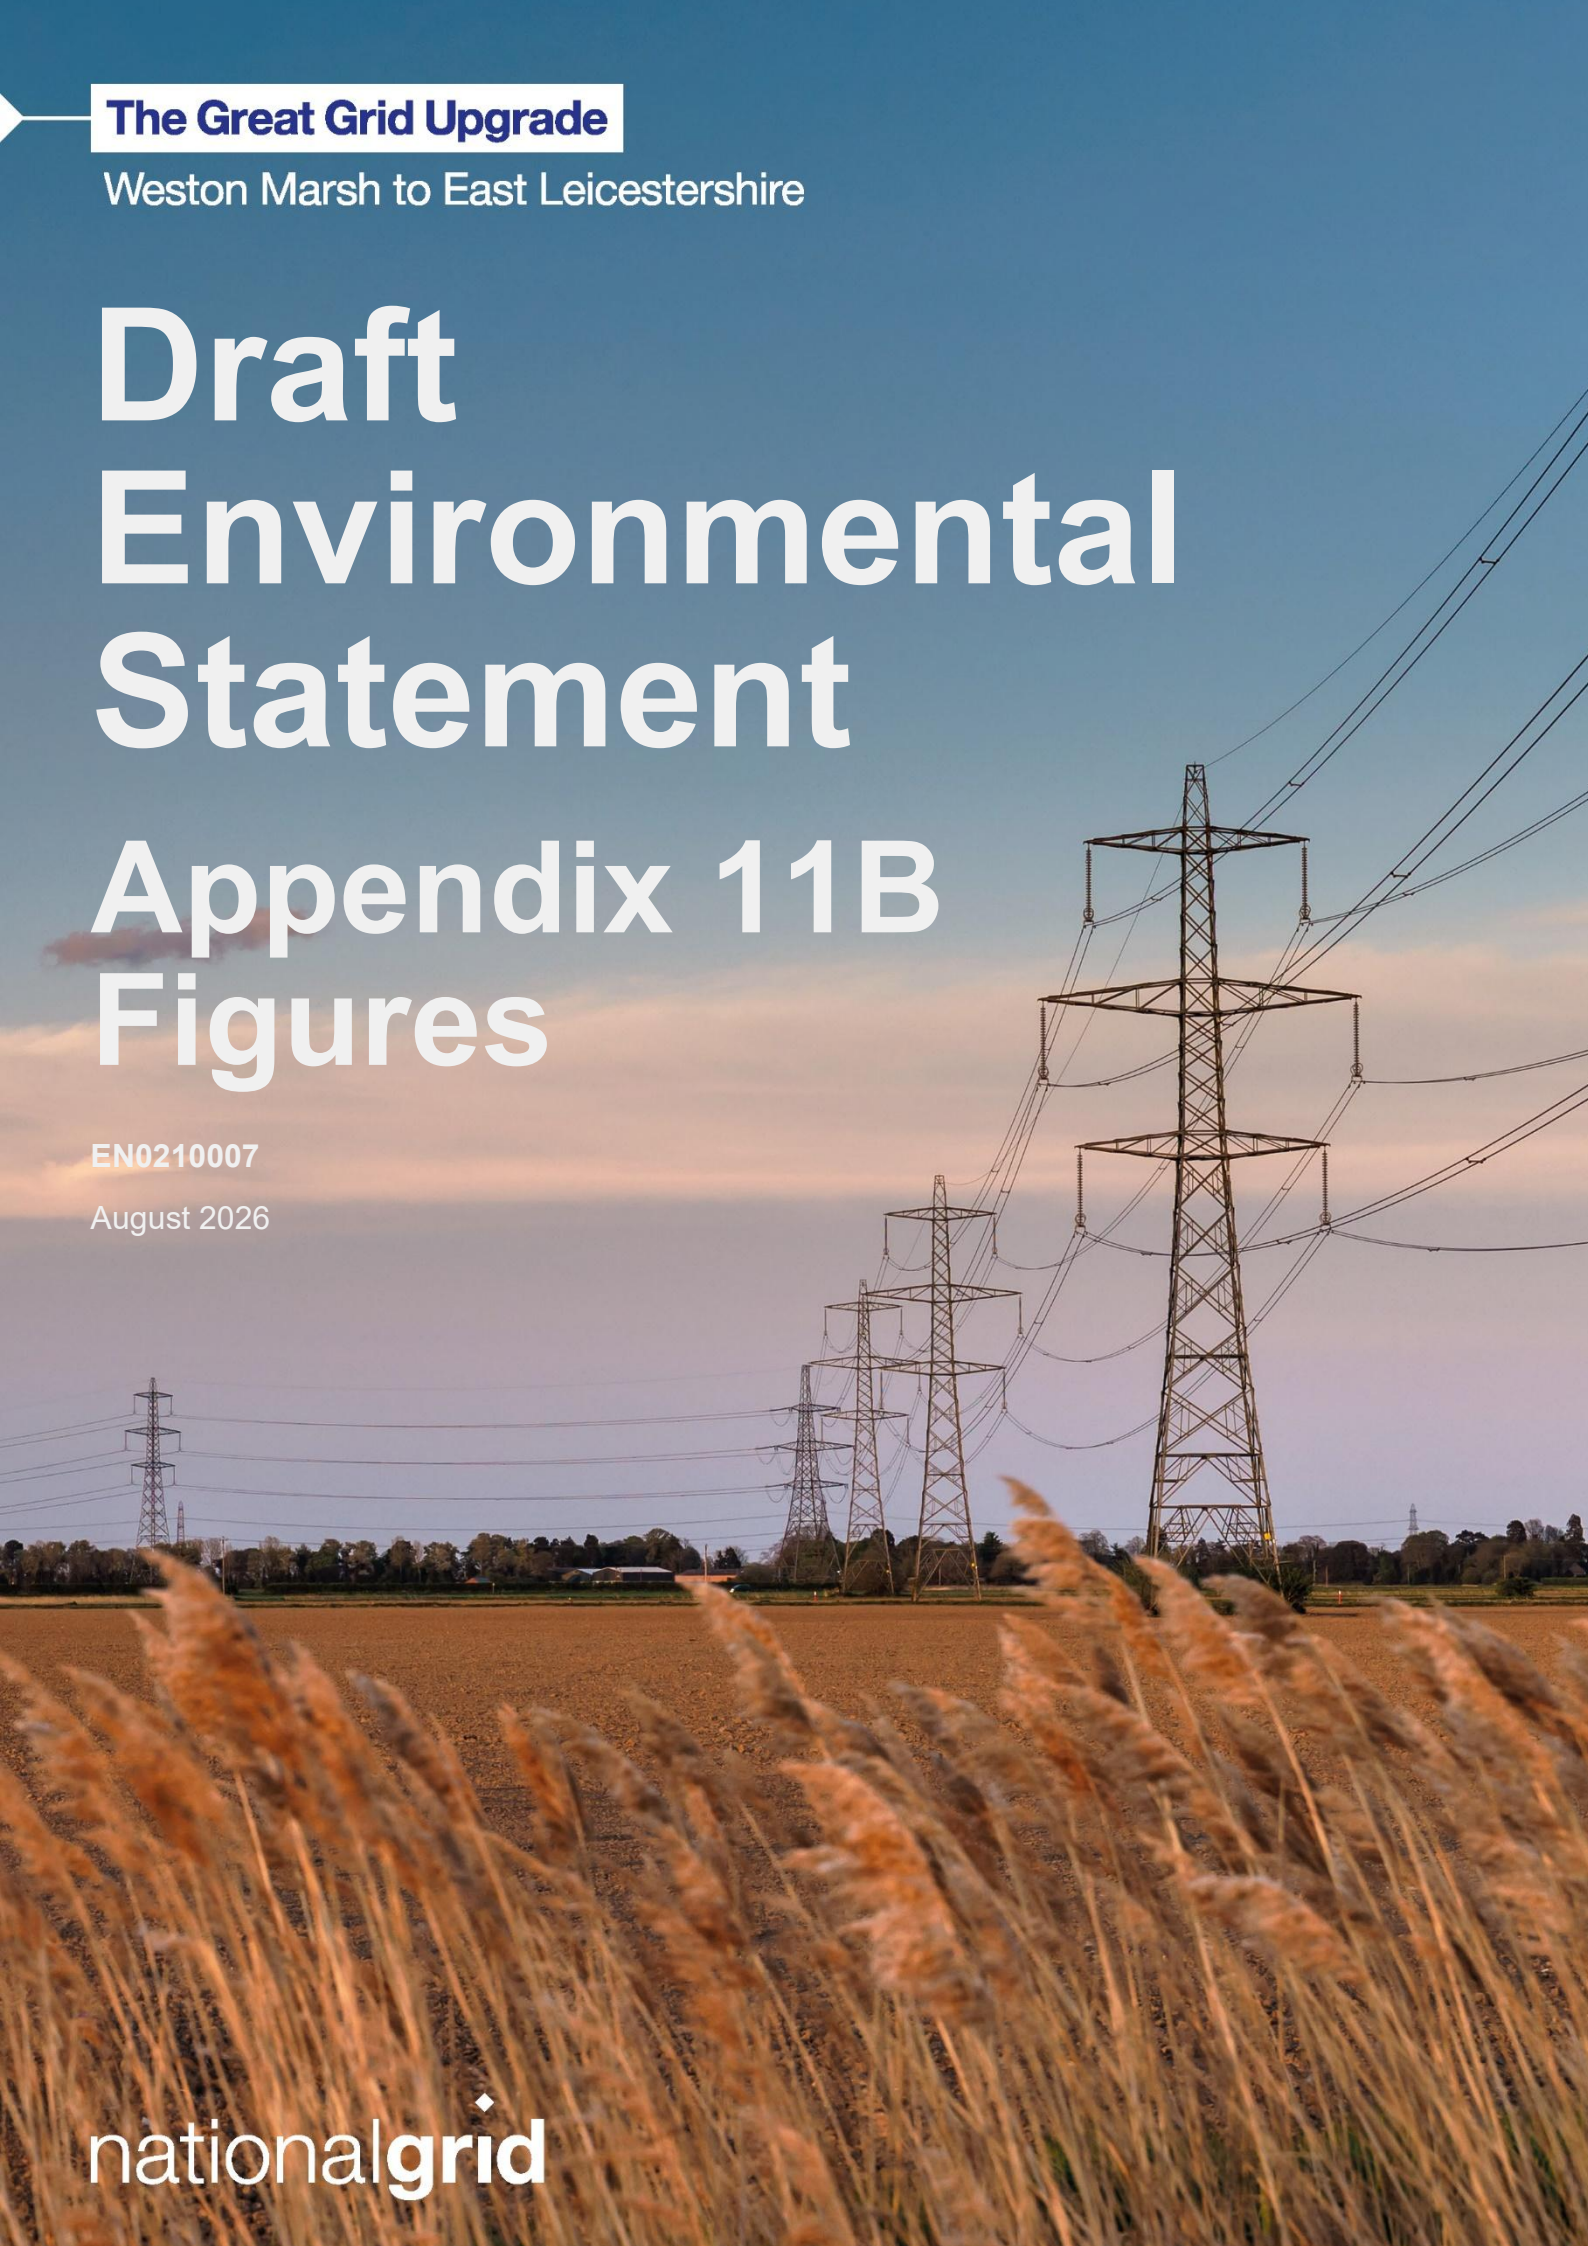

The Great Grid Upgrade

Weston Marsh to East Leicestershire

Draft Environmental Statement



Appendix 11B Figures

EN0210007

August 2026

nationalgrid

Figure number	Figure title
Figure 11B.1	Mineral Safeguarding Areas (MSAs)

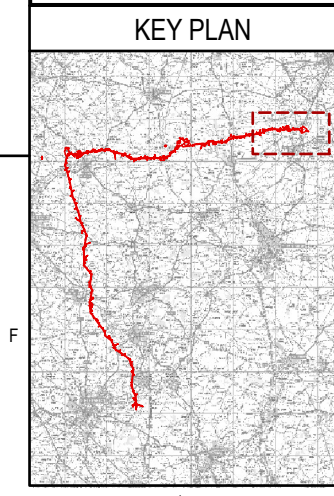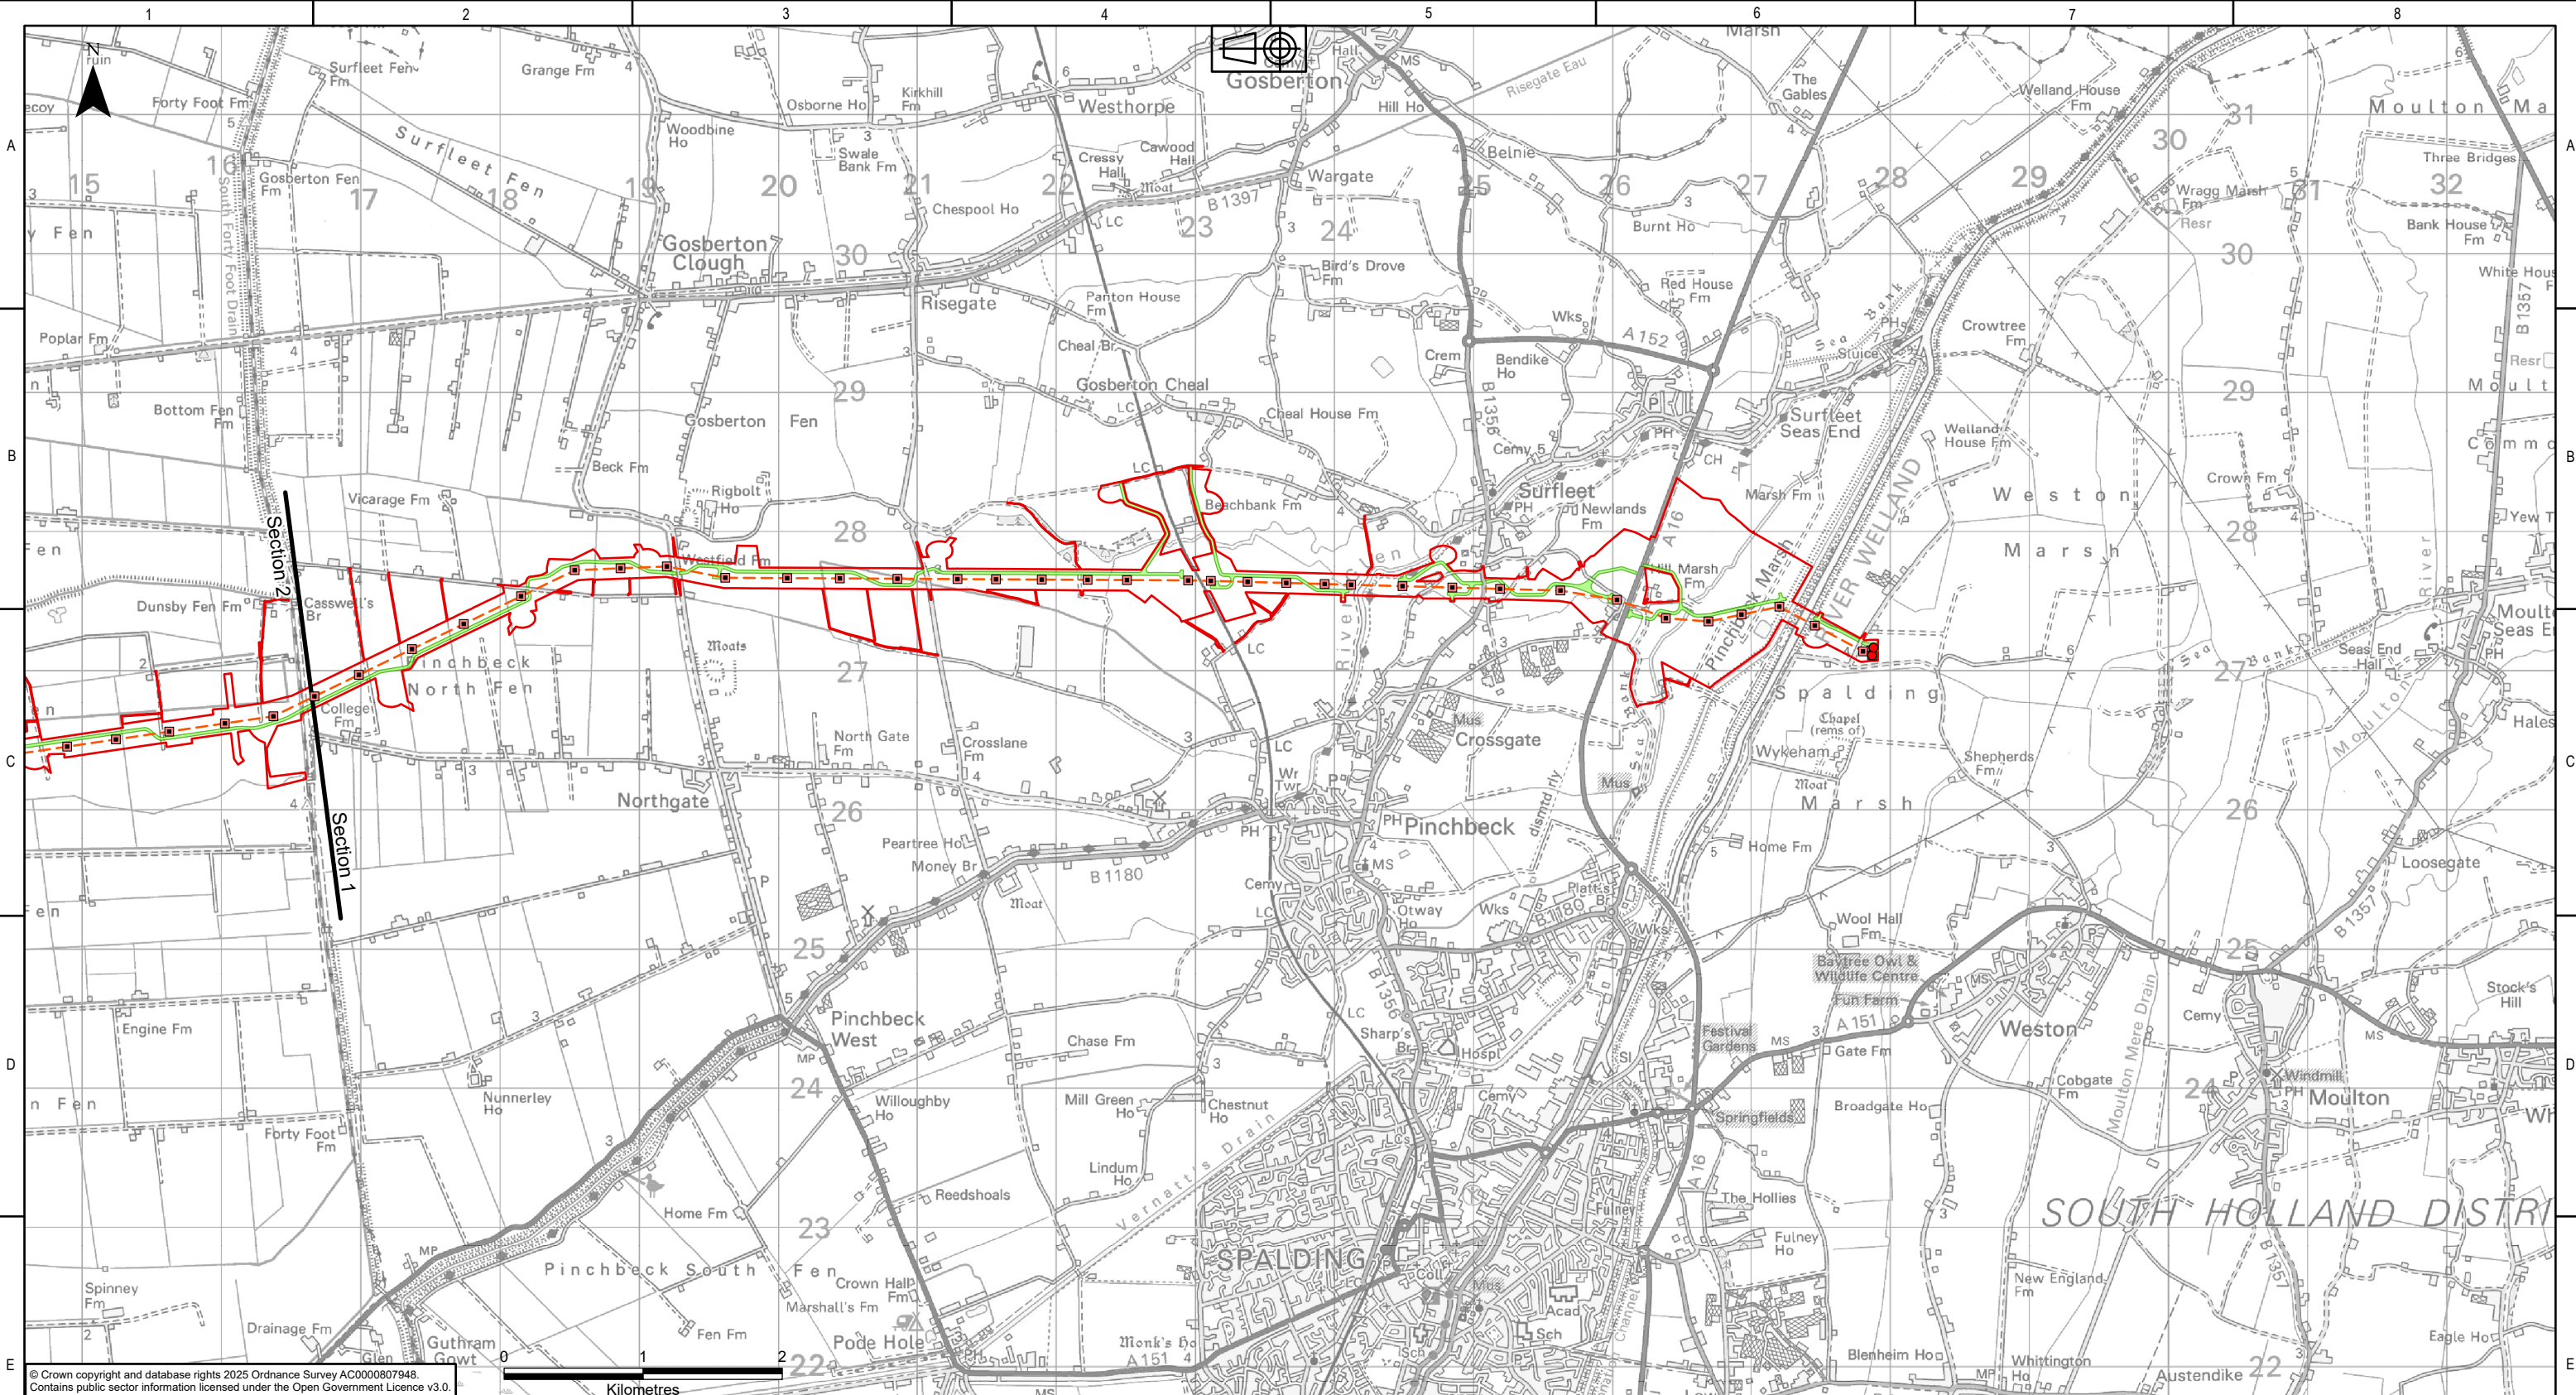

Legend



- Draft Order Limits
- Sections
- Indicative New Gantry
- Indicative New Towers
- Proposed Overhead Line Alignment
- Haul Route

Mineral Safeguarding Areas are displayed only for Sections containing new permanent infrastructure

NATIONAL GRID INVESTMENT NUMBER: 100268							
COPYRIGHT: NOT TO BE REPRODUCED WITHOUT THE WRITTEN PERMISSION OF NATIONAL GRID ELECTRICITY TRANSMISSION Plc.							
P01	31/07/2026	First issue		AF	LT	MRK	CS
Rev.	Date	Comment		Drw by	Check	Rev by	Appr.

National Grid plc, Warwick Technology Park, Gallows Hill, Warwick, CV34 6DA

Site				Weston Marsh to East Leicestershire			
Title				Draft Environmental Statement: Figure 11B.1 Mineral Safeguarding Areas (MSAs)			
Purpose of issue		For Information		Status		S2	
Contractor Drawing No.		WMEL-AAJ-ZZZZ-ZZZZZZ-DRW-ES-000062		Revision		P01	
Customer Drawing No.		N/A		Sheet 1 of 5		Issue	
Reviewed		M.R.KEEN		Approved		C.STOCKS	
Date		31/07/2026		Scale		1:45,000	
						Size	
						A3	

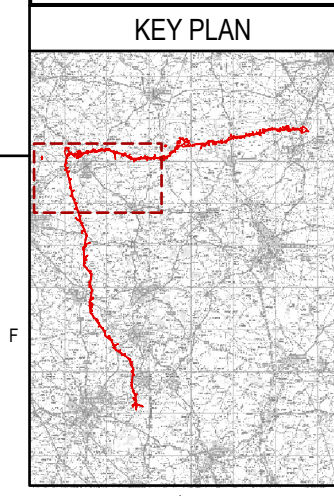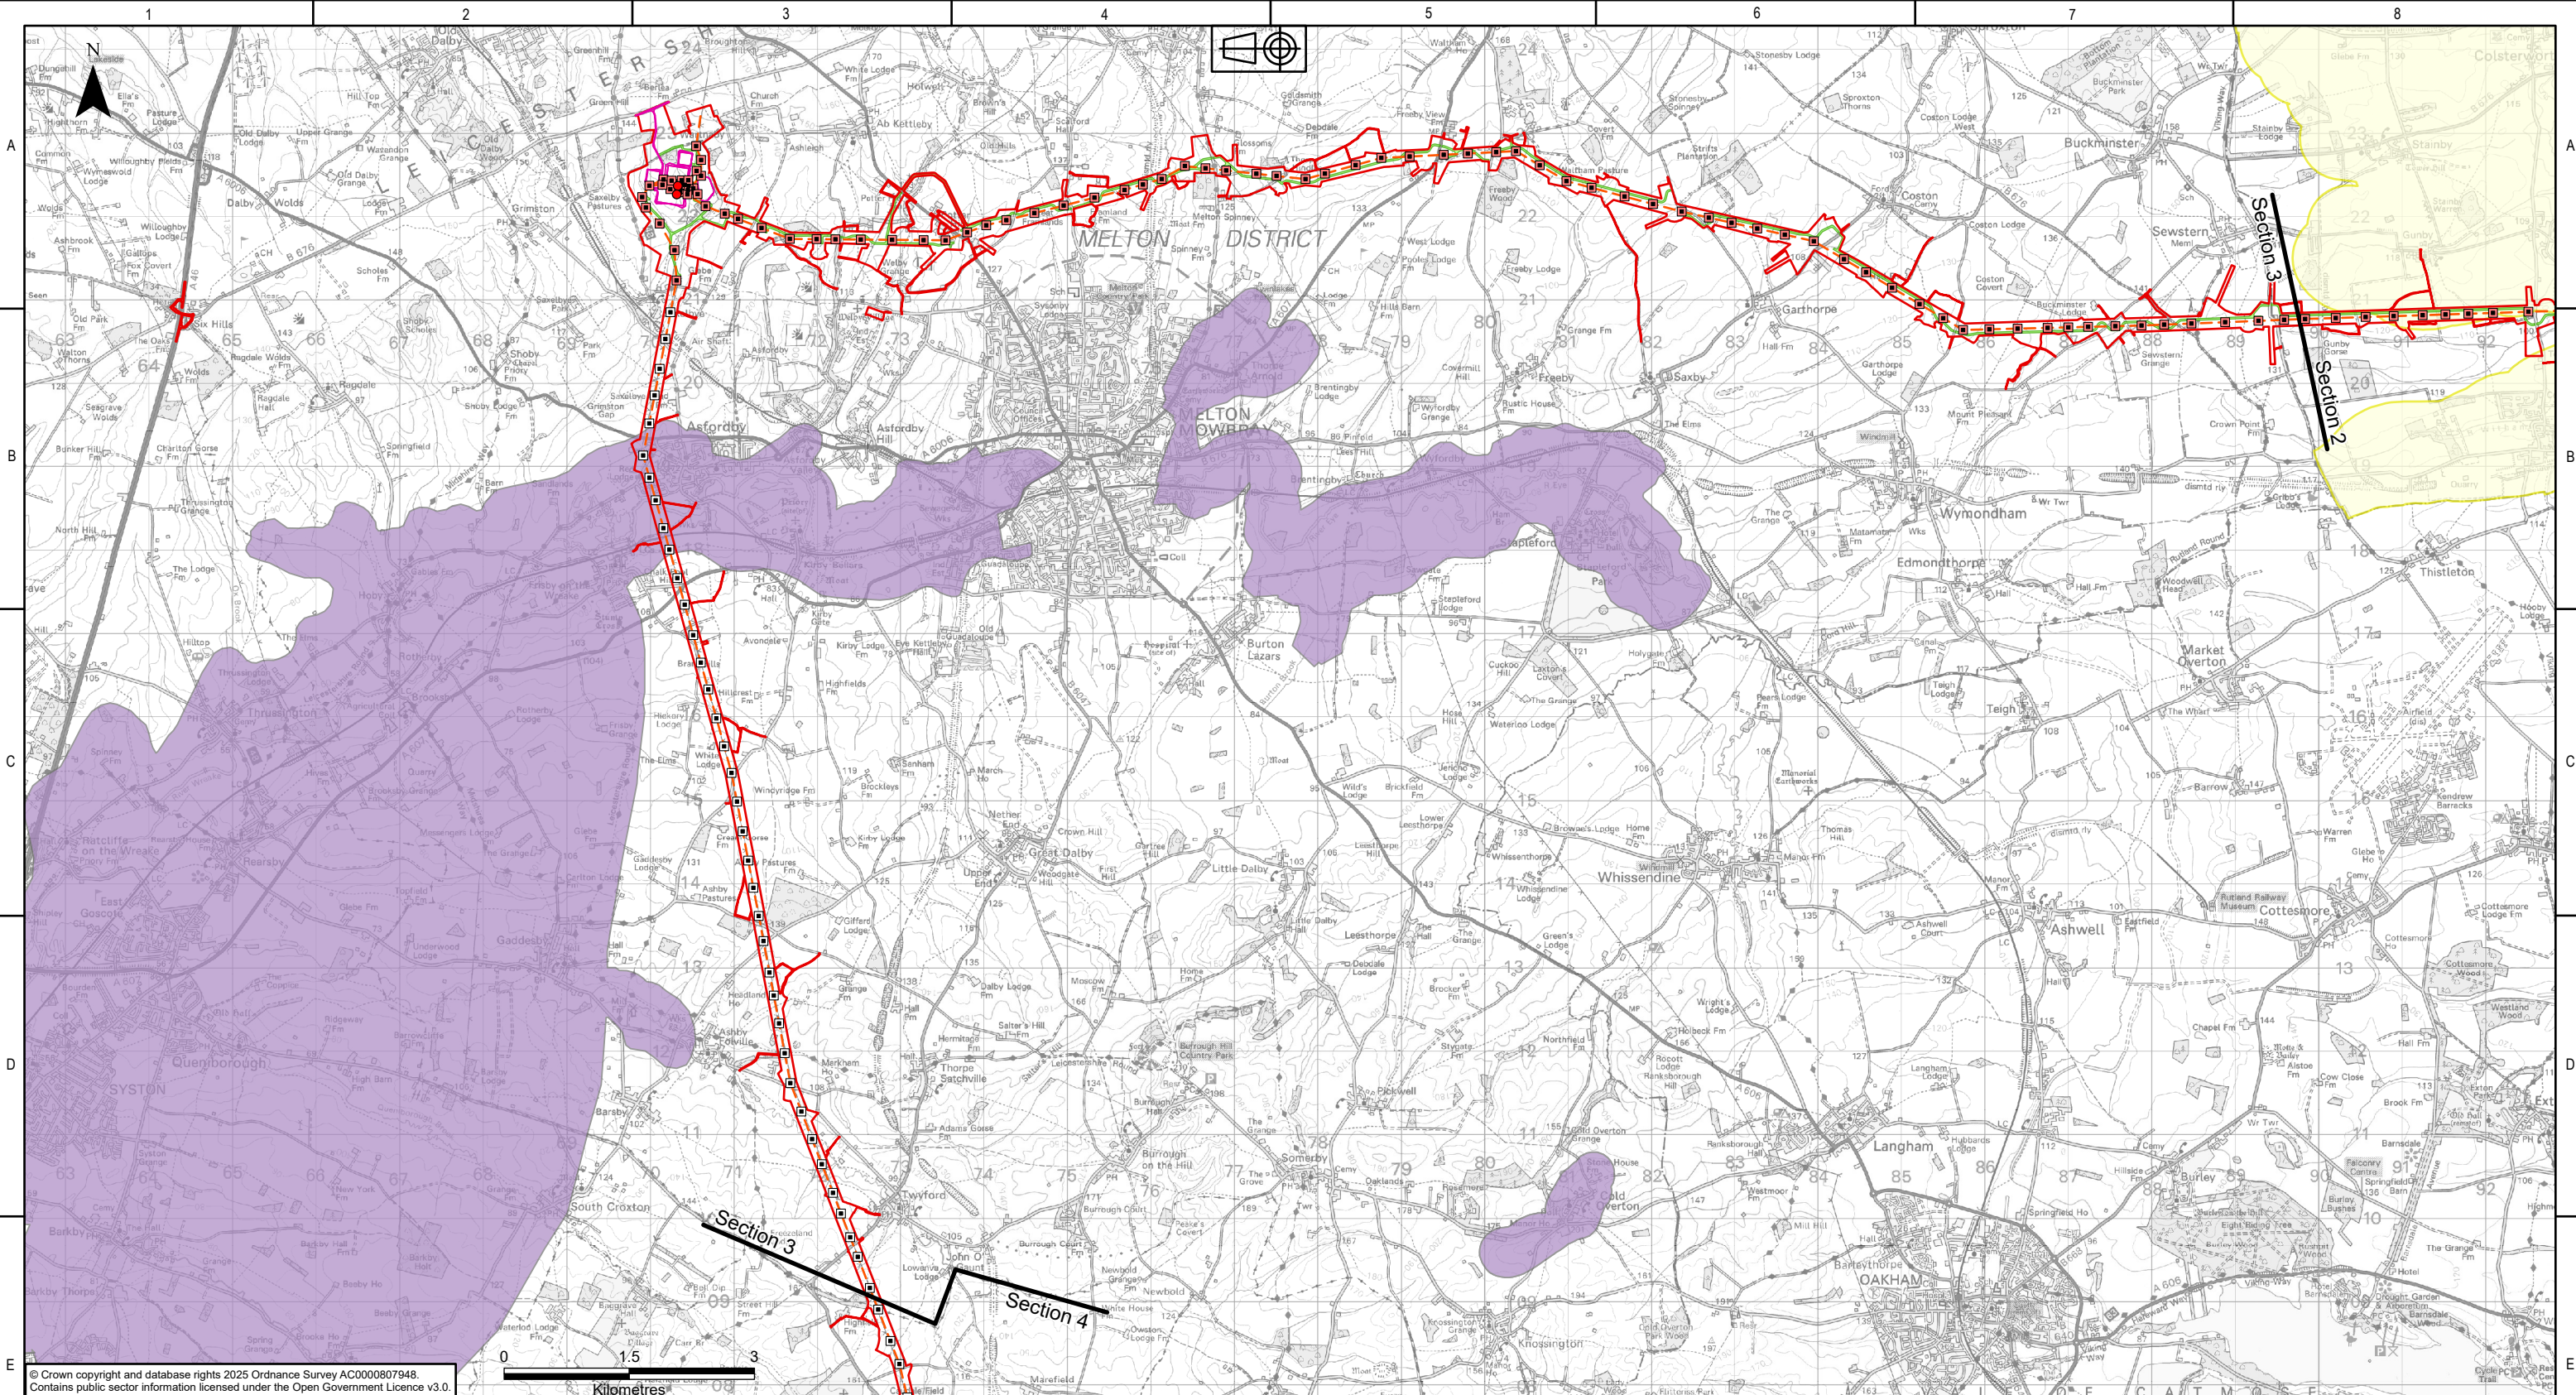

Legend

- Draft Order Limits
- Sections
- WMEL-B Substation
- Indicative New Gantry
- Indicative New Towers
- Existing Towers for Reconductoring
- Proposed Overhead Line Alignment
- Haul Route
- Limestone Mineral Safeguarding Area
- Sand & Gravel Mineral Safeguarding Area


Mineral Safeguarding Areas are displayed only for Sections containing new permanent infrastructure

NATIONAL GRID INVESTMENT NUMBER: 100268							
COPYRIGHT: NOT TO BE REPRODUCED WITHOUT THE WRITTEN PERMISSION OF NATIONAL GRID ELECTRICITY TRANSMISSION Plc.							
P01	31/07/2026	First issue		AF	LT	MRK	CS
Rev.	Date	Comment		Drw by	Check	Rev by	Appr.

nationalgrid

National Grid plc, Warwick Technology Park, Gallows Hill, Warwick, CV34 6DA

Site				
Weston Marsh to East Leicestershire				
Title				
Draft Environmental Statement: Figure 11B.1 Mineral Safeguarding Areas (MSAs)				
Purpose of issue				Status
For Information				S2
Contractor Drawing No.				Revision
WMEL-AAJ-ZZZZ-ZZZZZZ-DRW-ES-000062				P01
Customer Drawing No.				Issue
N/A				A
Reviewed	Approved	Date	Scale	Size
M.R.KEEN	C.STOCKS	31/07/2026	1:75,000	A3

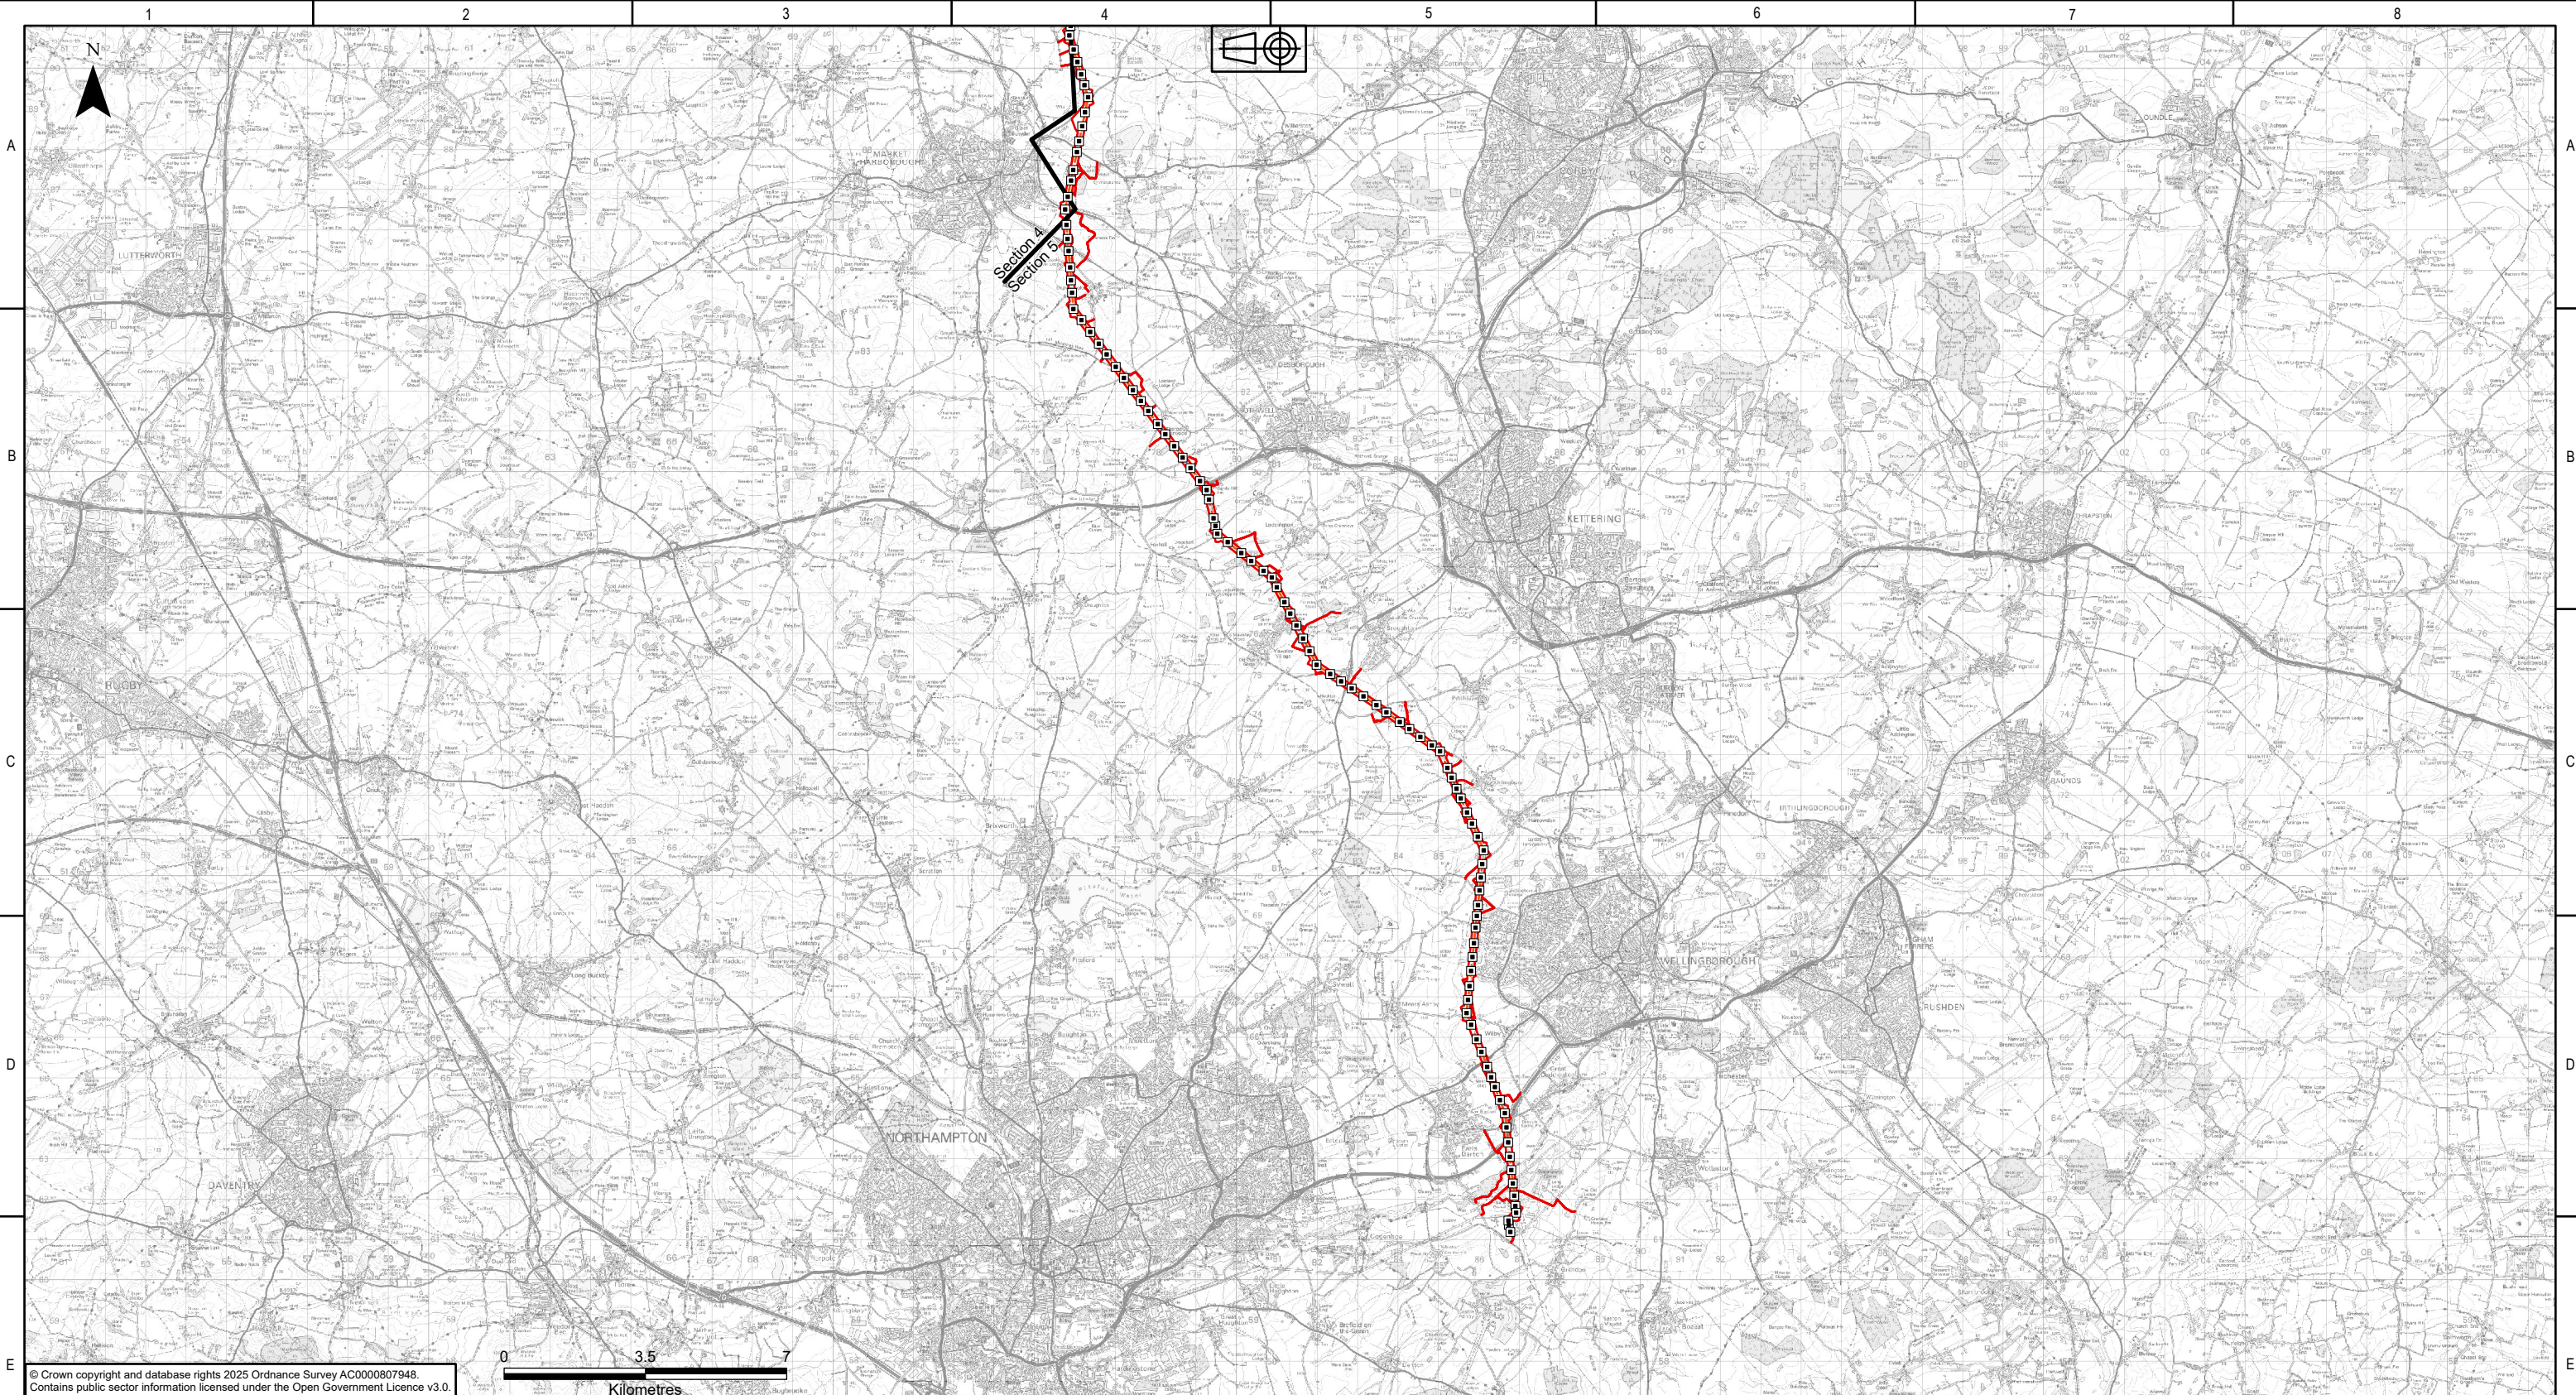

© Crown copyright and database rights 2025 Ordnance Survey AC0000807948.
Contains public sector information licensed under the Open Government Licence v3.0.

KEY PLAN

Legend

- Draft Order Limits
- Sections
- Existing Towers for Reconductoring
- Proposed Overhead Line Alignment

Mineral Safeguarding Areas are displayed only for Sections containing new permanent infrastructure

NATIONAL GRID INVESTMENT NUMBER: 100268

COPYRIGHT: NOT TO BE REPRODUCED WITHOUT THE WRITTEN PERMISSION OF NATIONAL GRID ELECTRICITY TRANSMISSION Plc.

P01	31/07/2026	First issue		AF	LT	MRK	CS
Rev.	Date	Comment		Drw by	Check	Rev by	Appr.

National Grid plc, Warwick Technology Park,
Gallows Hill, Warwick, CV34 6DA

Drawn
A.FOYN

Checked
L.TAPLIN

Site
Weston Marsh to East Leicestershire

Title
Draft Environmental Statement:
Figure 11B.1
Mineral Safeguarding Areas (MSAs)

Purpose of issue For Information	Status S2
Contractor Drawing No. WMEL-AAJ-ZZZZ-ZZZZZZ-DRW-ES-000062	Revision P01
Customer Drawing No. N/A	Issue A
Reviewed M.R.KEEN	Approved C.STOCKS
Date 31/07/2026	Scale 1:155,000
	Size A3

National Grid plc
National Grid House,
Warwick Technology Park,
Gallows Hill, Warwick.
CV34 6DA United Kingdom

Registered in England and Wales
No. 4031152
nationalgrid.com