

The Great Grid Upgrade

Weston Marsh to East Leicestershire

Draft Environmental Statement




Chapter 16 Figures

EN0210007

August 2026

nationalgrid

Figure number	Figure title
Figure 16.1	Indices of Multiple Deprivation
Figure 16.2	Socio-economic, Tourism, Recreation and Health Receptors
Figure 16.3	Development Land Allocations

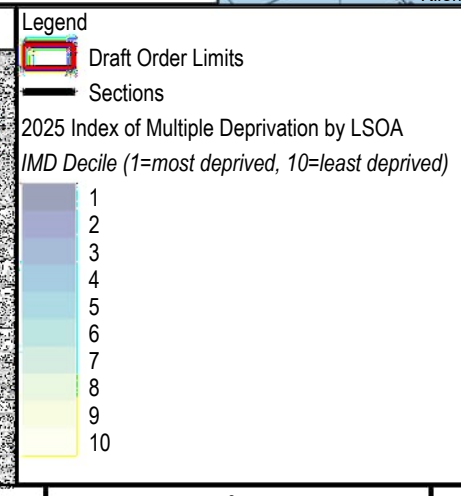
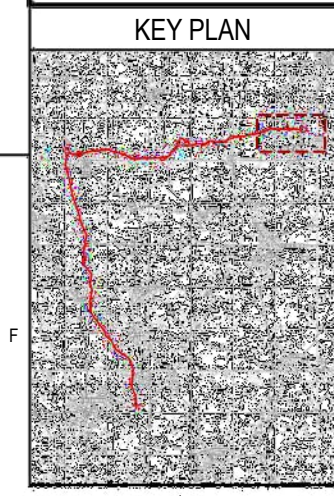
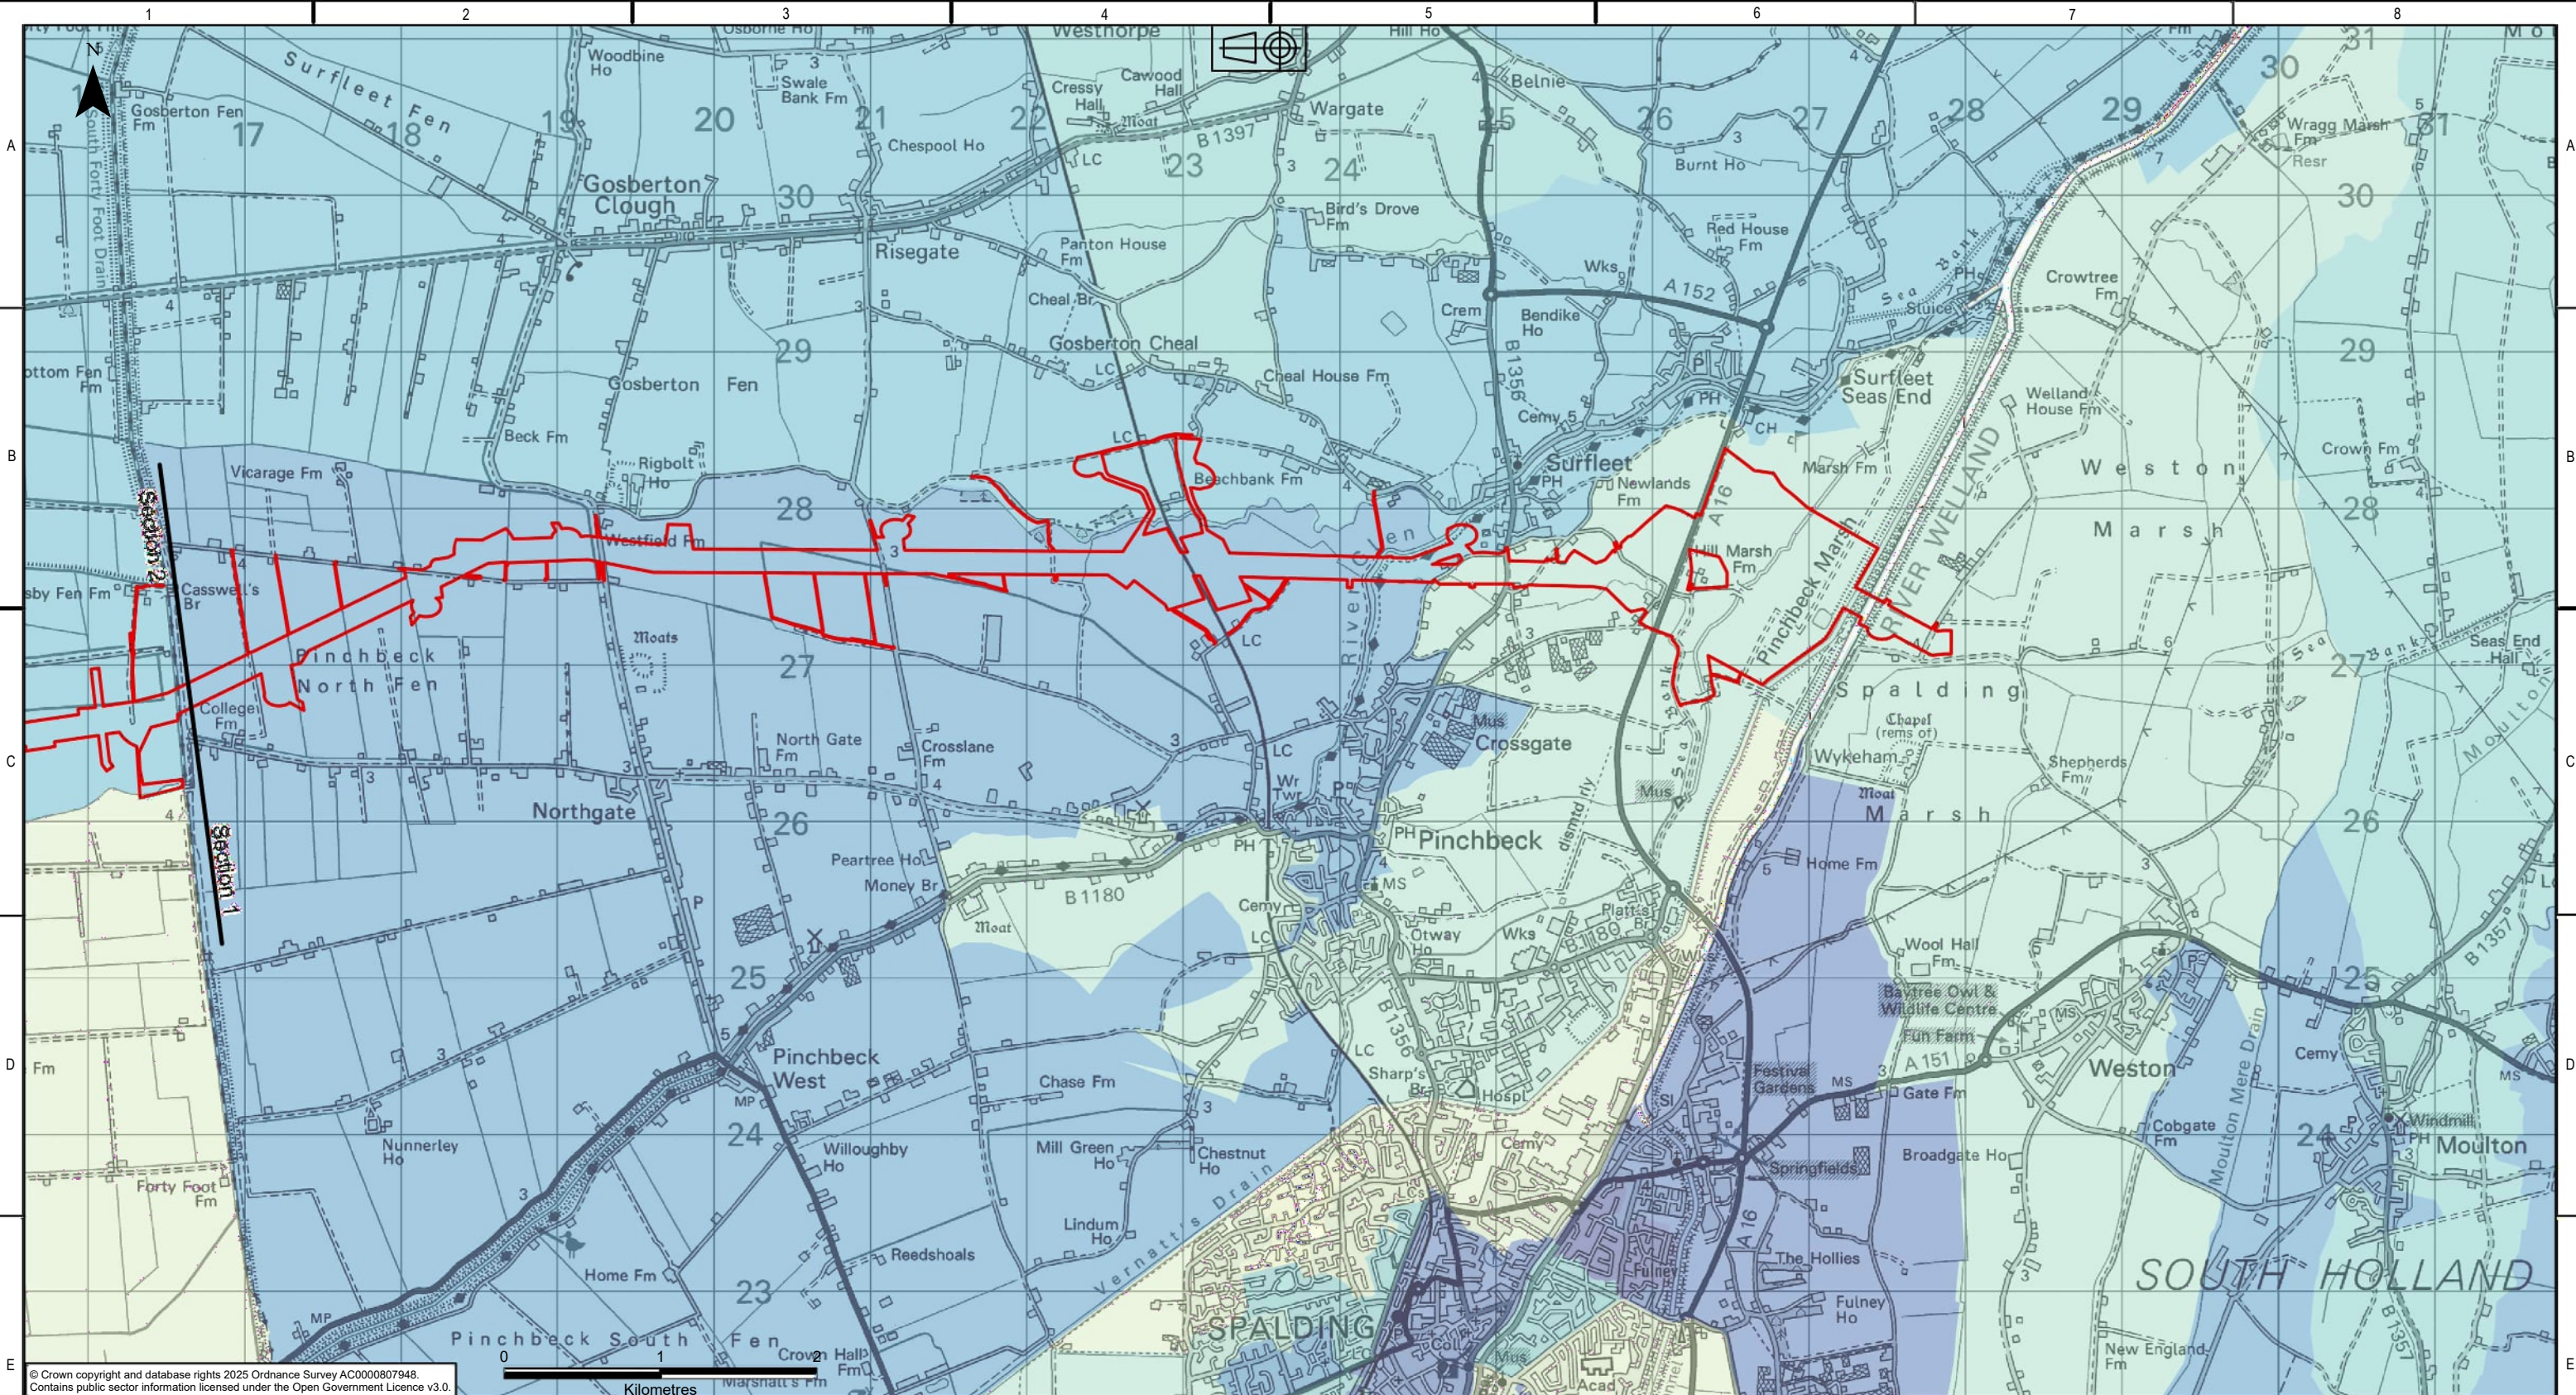


NATIONAL GRID INVESTMENT NUMBER: 100268							
COPYRIGHT: NOT TO BE REPRODUCED WITHOUT THE WRITTEN PERMISSION OF NATIONAL GRID ELECTRICITY TRANSMISSION Plc.							
P01	31/07/2026	First issue	DM	BP	MRK	CS	
Rev.	Date	Comment	Drw by	Check	Rev by	Appr.	



National Grid plc, Warwick Technology Park,
Gallows Hill, Warwick, CV34 6DA


Site Weston Marsh to East Leicestershire				Status S2			
Title Draft Environmental Statement: Figure 16.1 Indices of Multiple Deprivation				Revision P01			
Purpose of issue For Information				Issue A			
Contractor Drawing No. WMEL-AAJ-ZZZZ-ZZZZZZ-DRW-ES-000055				Sheet 1 of 5			
Customer Drawing No. N/A				Scale 1:40,000			
Drawn D.MOSNEANU	Checked B.PERKINS	Reviewed M.R.KEEN	Approved C.STOCKS	Date 31/07/2026	Scale 1:40,000	Size A3	

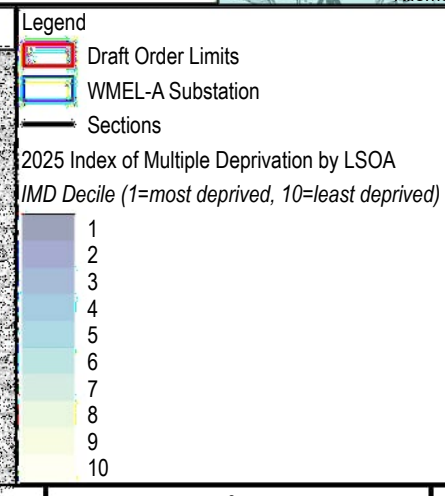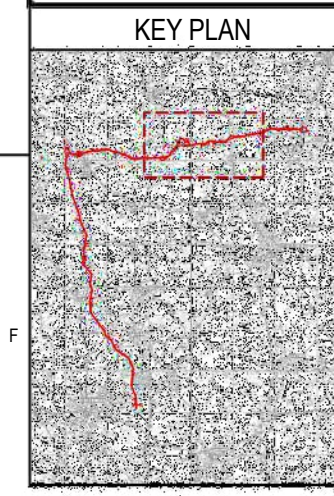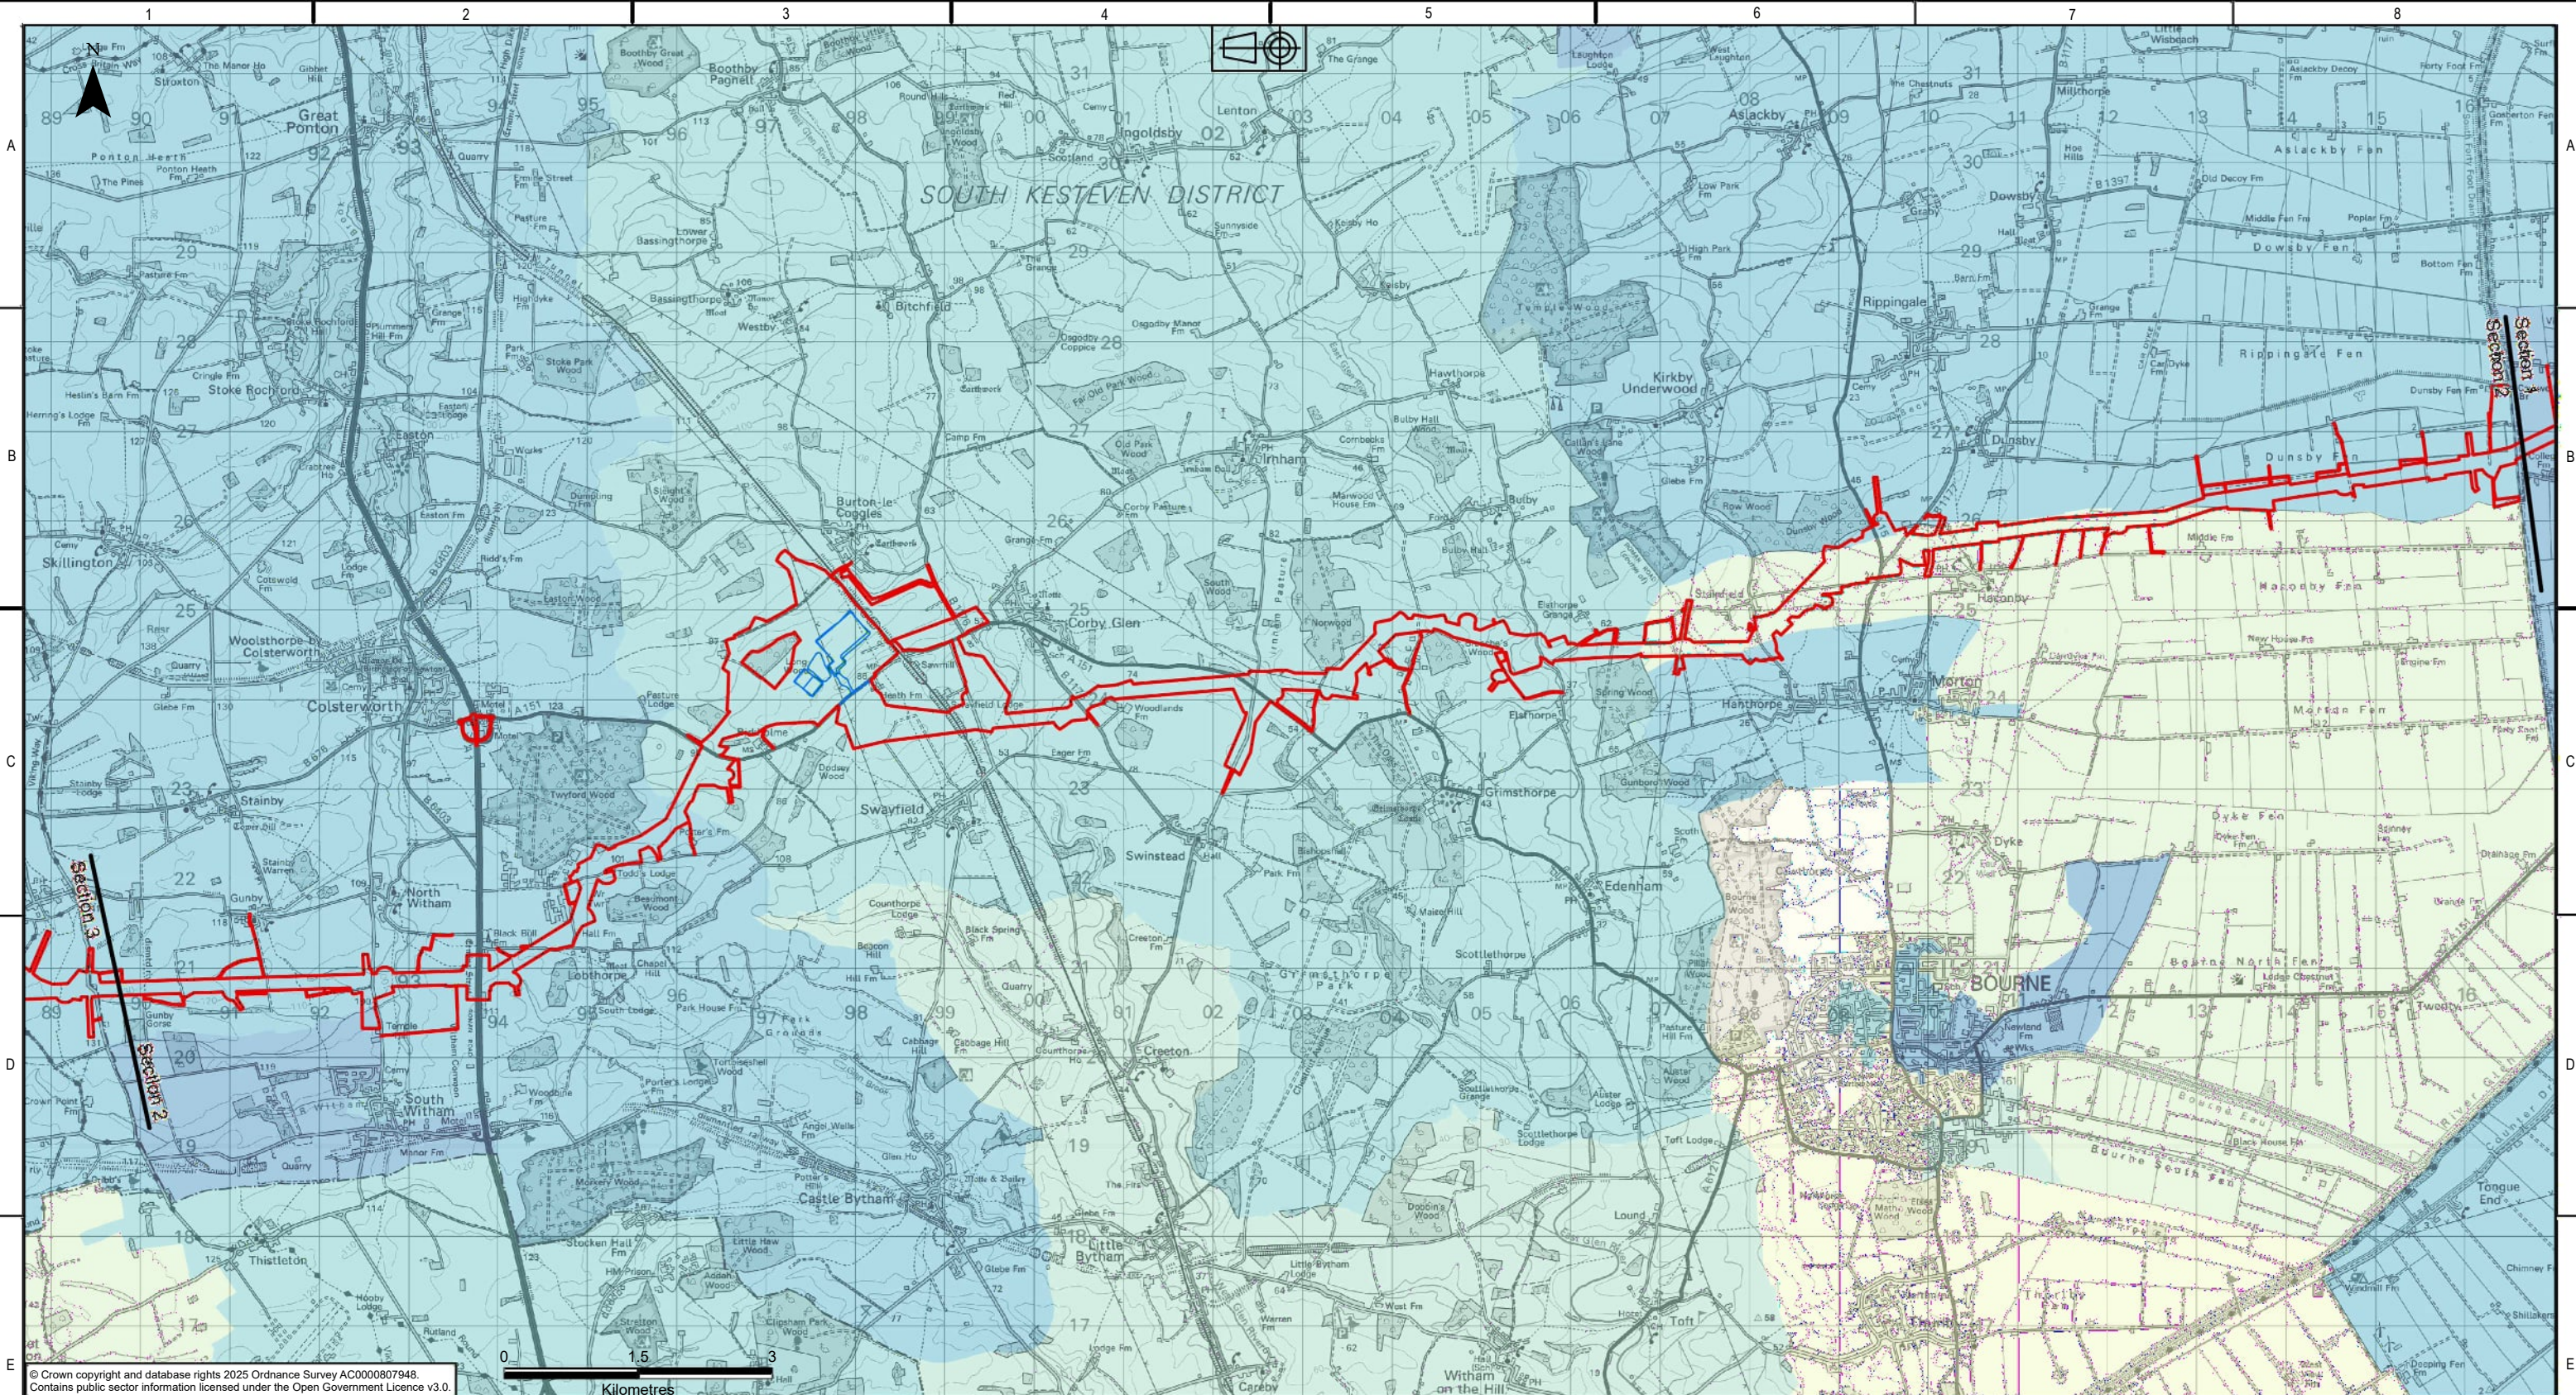



NATIONAL GRID INVESTMENT NUMBER: 100268							
COPYRIGHT: NOT TO BE REPRODUCED WITHOUT THE WRITTEN PERMISSION OF NATIONAL GRID ELECTRICITY TRANSMISSION Plc.							
P01	31/07/2026	First issue		DM	BP	MRK	CS
Rev.	Date	Comment		Drw by	Check	Rev by	Appr.

National Grid plc, Warwick Technology Park,
Gallows Hill, Warwick, CV34 6DA

Site				Weston Marsh to East Leicestershire			
Title				Draft Environmental Statement: Figure 16.1 Indices of Multiple Deprivation			
Purpose of issue				For Information		Status S2	
Contractor Drawing No.				WMEL-AAJ-ZZZZ-ZZZZZZ-DRW-ES-000055		Revision P01	
Customer Drawing No.				N/A		Issue A	
Drawn		Checked		Reviewed		Approved	
D.MOSNEANU		B.PERKINS		M.R.KEEN		C.STOCKS	
Date		Scale		Size			
31/07/2026		1:70,000		A3			

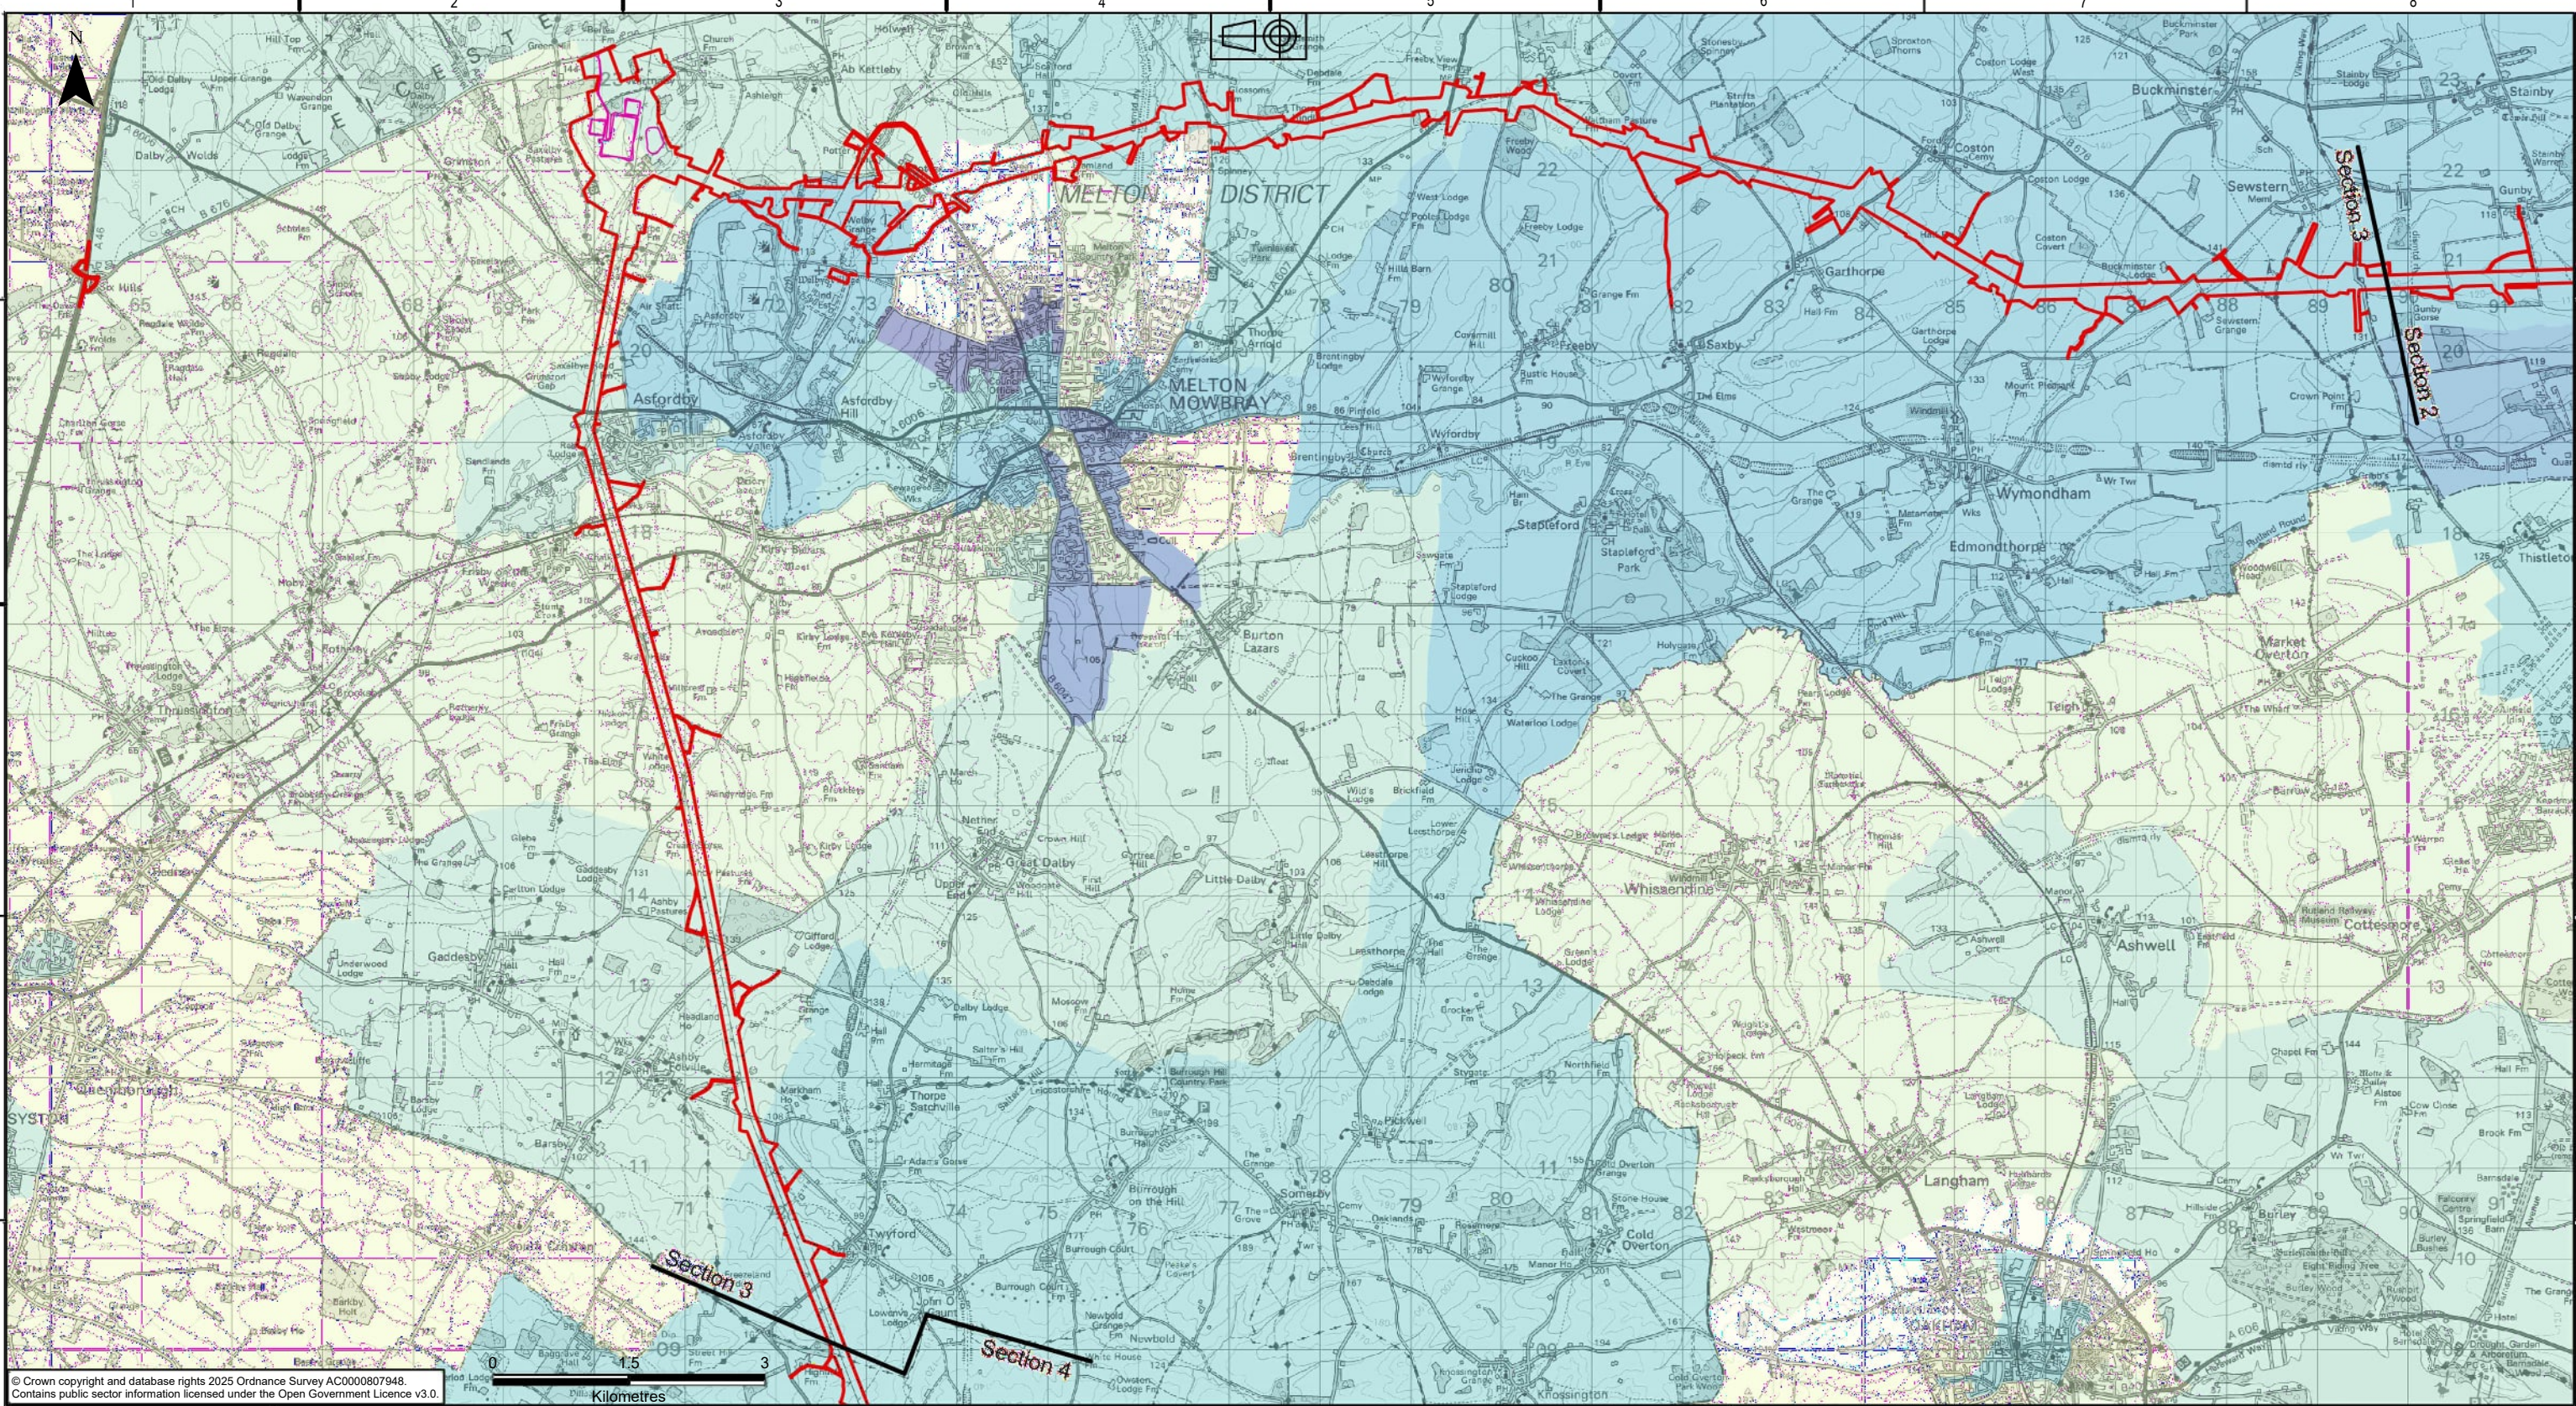

© Crown copyright and database rights 2025 Ordnance Survey AC0000807948.
Contains public sector information licensed under the Open Government Licence v3.0.

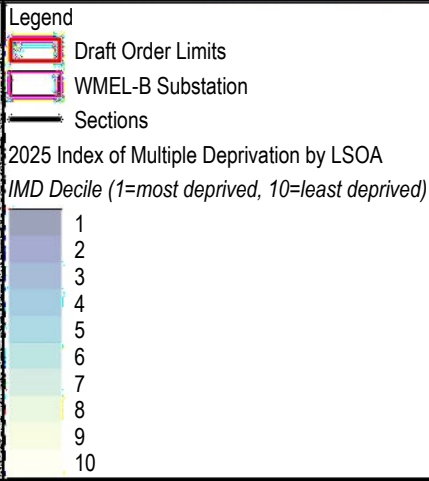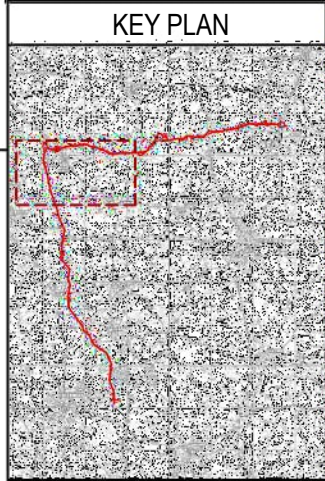

NATIONAL GRID INVESTMENT NUMBER: 100268


COPYRIGHT: NOT TO BE REPRODUCED WITHOUT THE WRITTEN PERMISSION OF
NATIONAL GRID ELECTRICITY TRANSMISSION Plc.

P01	31/07/2026	First issue		DM	BP	MRK	CS
Rev.	Date	Comment		Drw by	Check	Rev by	Appr.





National Grid plc, Warwick Technology Park,
Gallows Hill, Warwick, CV34 6DA

Site		Weston Marsh to East Leicestershire	
Title		Draft Environmental Statement: Figure 16.1 Indices of Multiple Deprivation	
Purpose of issue		For Information	Status S2
Contractor Drawing No.		WMEL-AAJ-ZZZZ-ZZZZZZ-DRW-ES-000055	Revision P01
Customer Drawing No.		N/A	Issue A
Drawn	Checked	Reviewed	Approved
D.MOSNEANU	B.PERKINS	M.R.KEEN	C.STOCKS
Date		Scale	Size
31/07/2026		1:70,000	A3

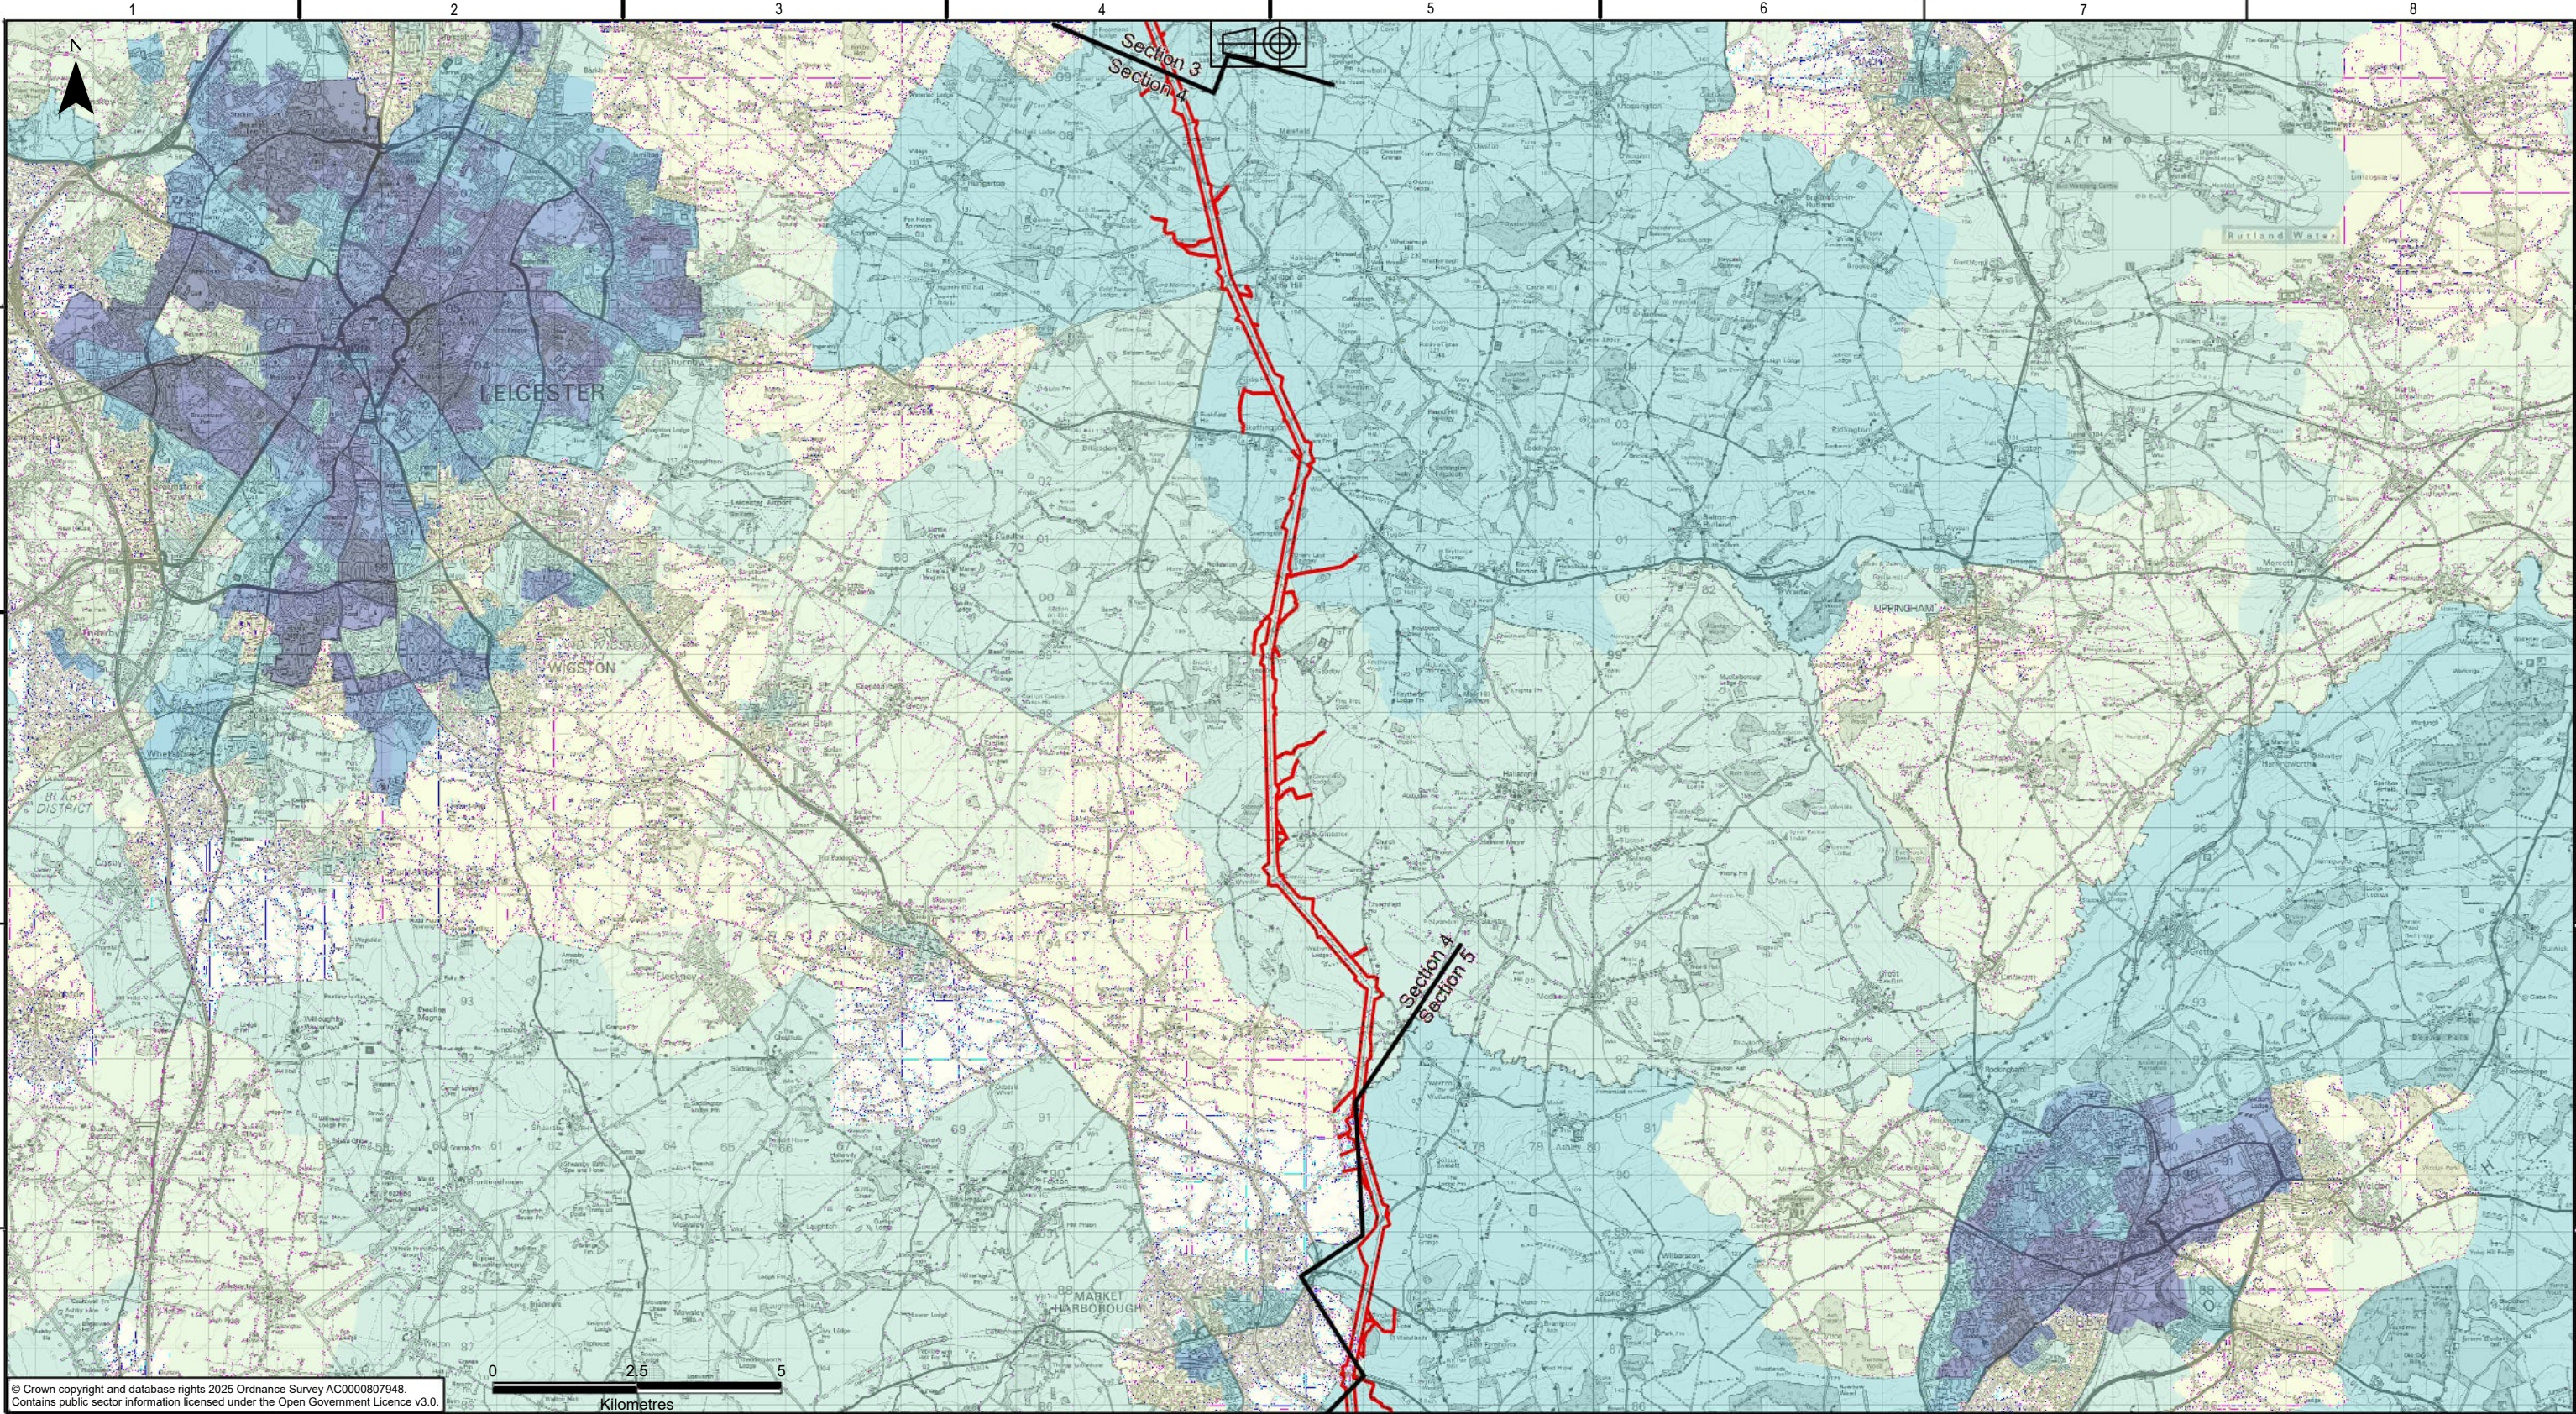

© Crown copyright and database rights 2025 Ordnance Survey AC0000807948.
Contains public sector information licensed under the Open Government Licence v3.0.

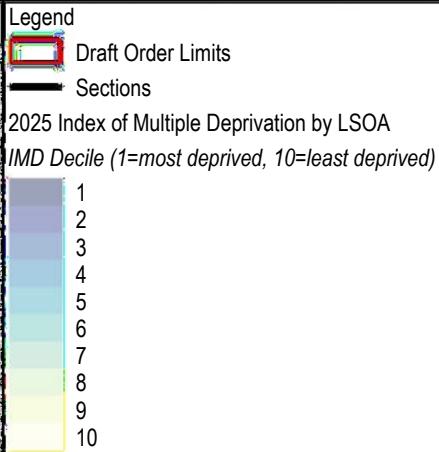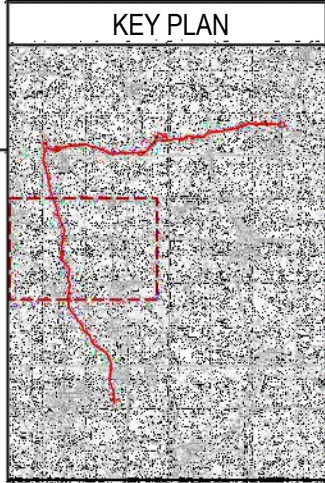

NATIONAL GRID INVESTMENT NUMBER: 100268

COPYRIGHT: NOT TO BE REPRODUCED WITHOUT THE WRITTEN PERMISSION OF
NATIONAL GRID ELECTRICITY TRANSMISSION Plc.

P01	31/07/2026	First issue	DM	BP	MRK	CS	
Rev.	Date	Comment	Drw by	Check	Rev by	Appr.	



National Grid plc, Warwick Technology Park,
Gallows Hill, Warwick, CV34 6DA

Drawn
D.MOSNEANU

Checked
B.PERKINS

Site

Weston Marsh to East Leicestershire

Title

Draft Environmental Statement:
Figure 16.1
Indices of Multiple Deprivation

Purpose of issue

For Information

Status

S2

Contractor Drawing No.

WMEL-AAJ-ZZZZ-ZZZZZZ-DRW-ES-000055

Revision

P01

Customer Drawing No.

N/A

Sheet 4 of 5

Issue

A




Reviewed
M.R.KEEN

Approved
C.STOCKS

Date
31/07/2026

Scale
1:110,000


Size
A3

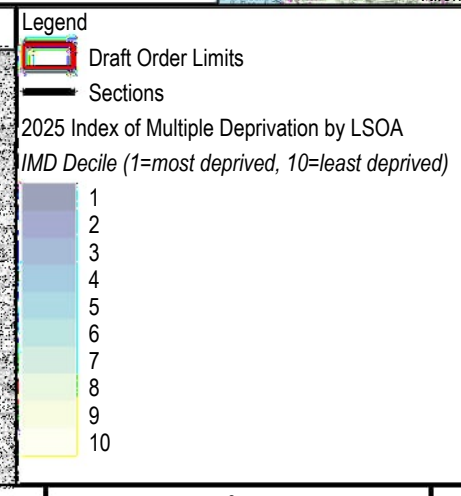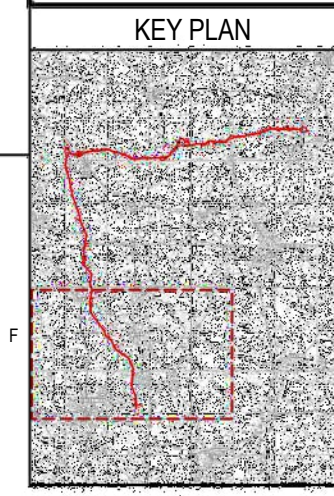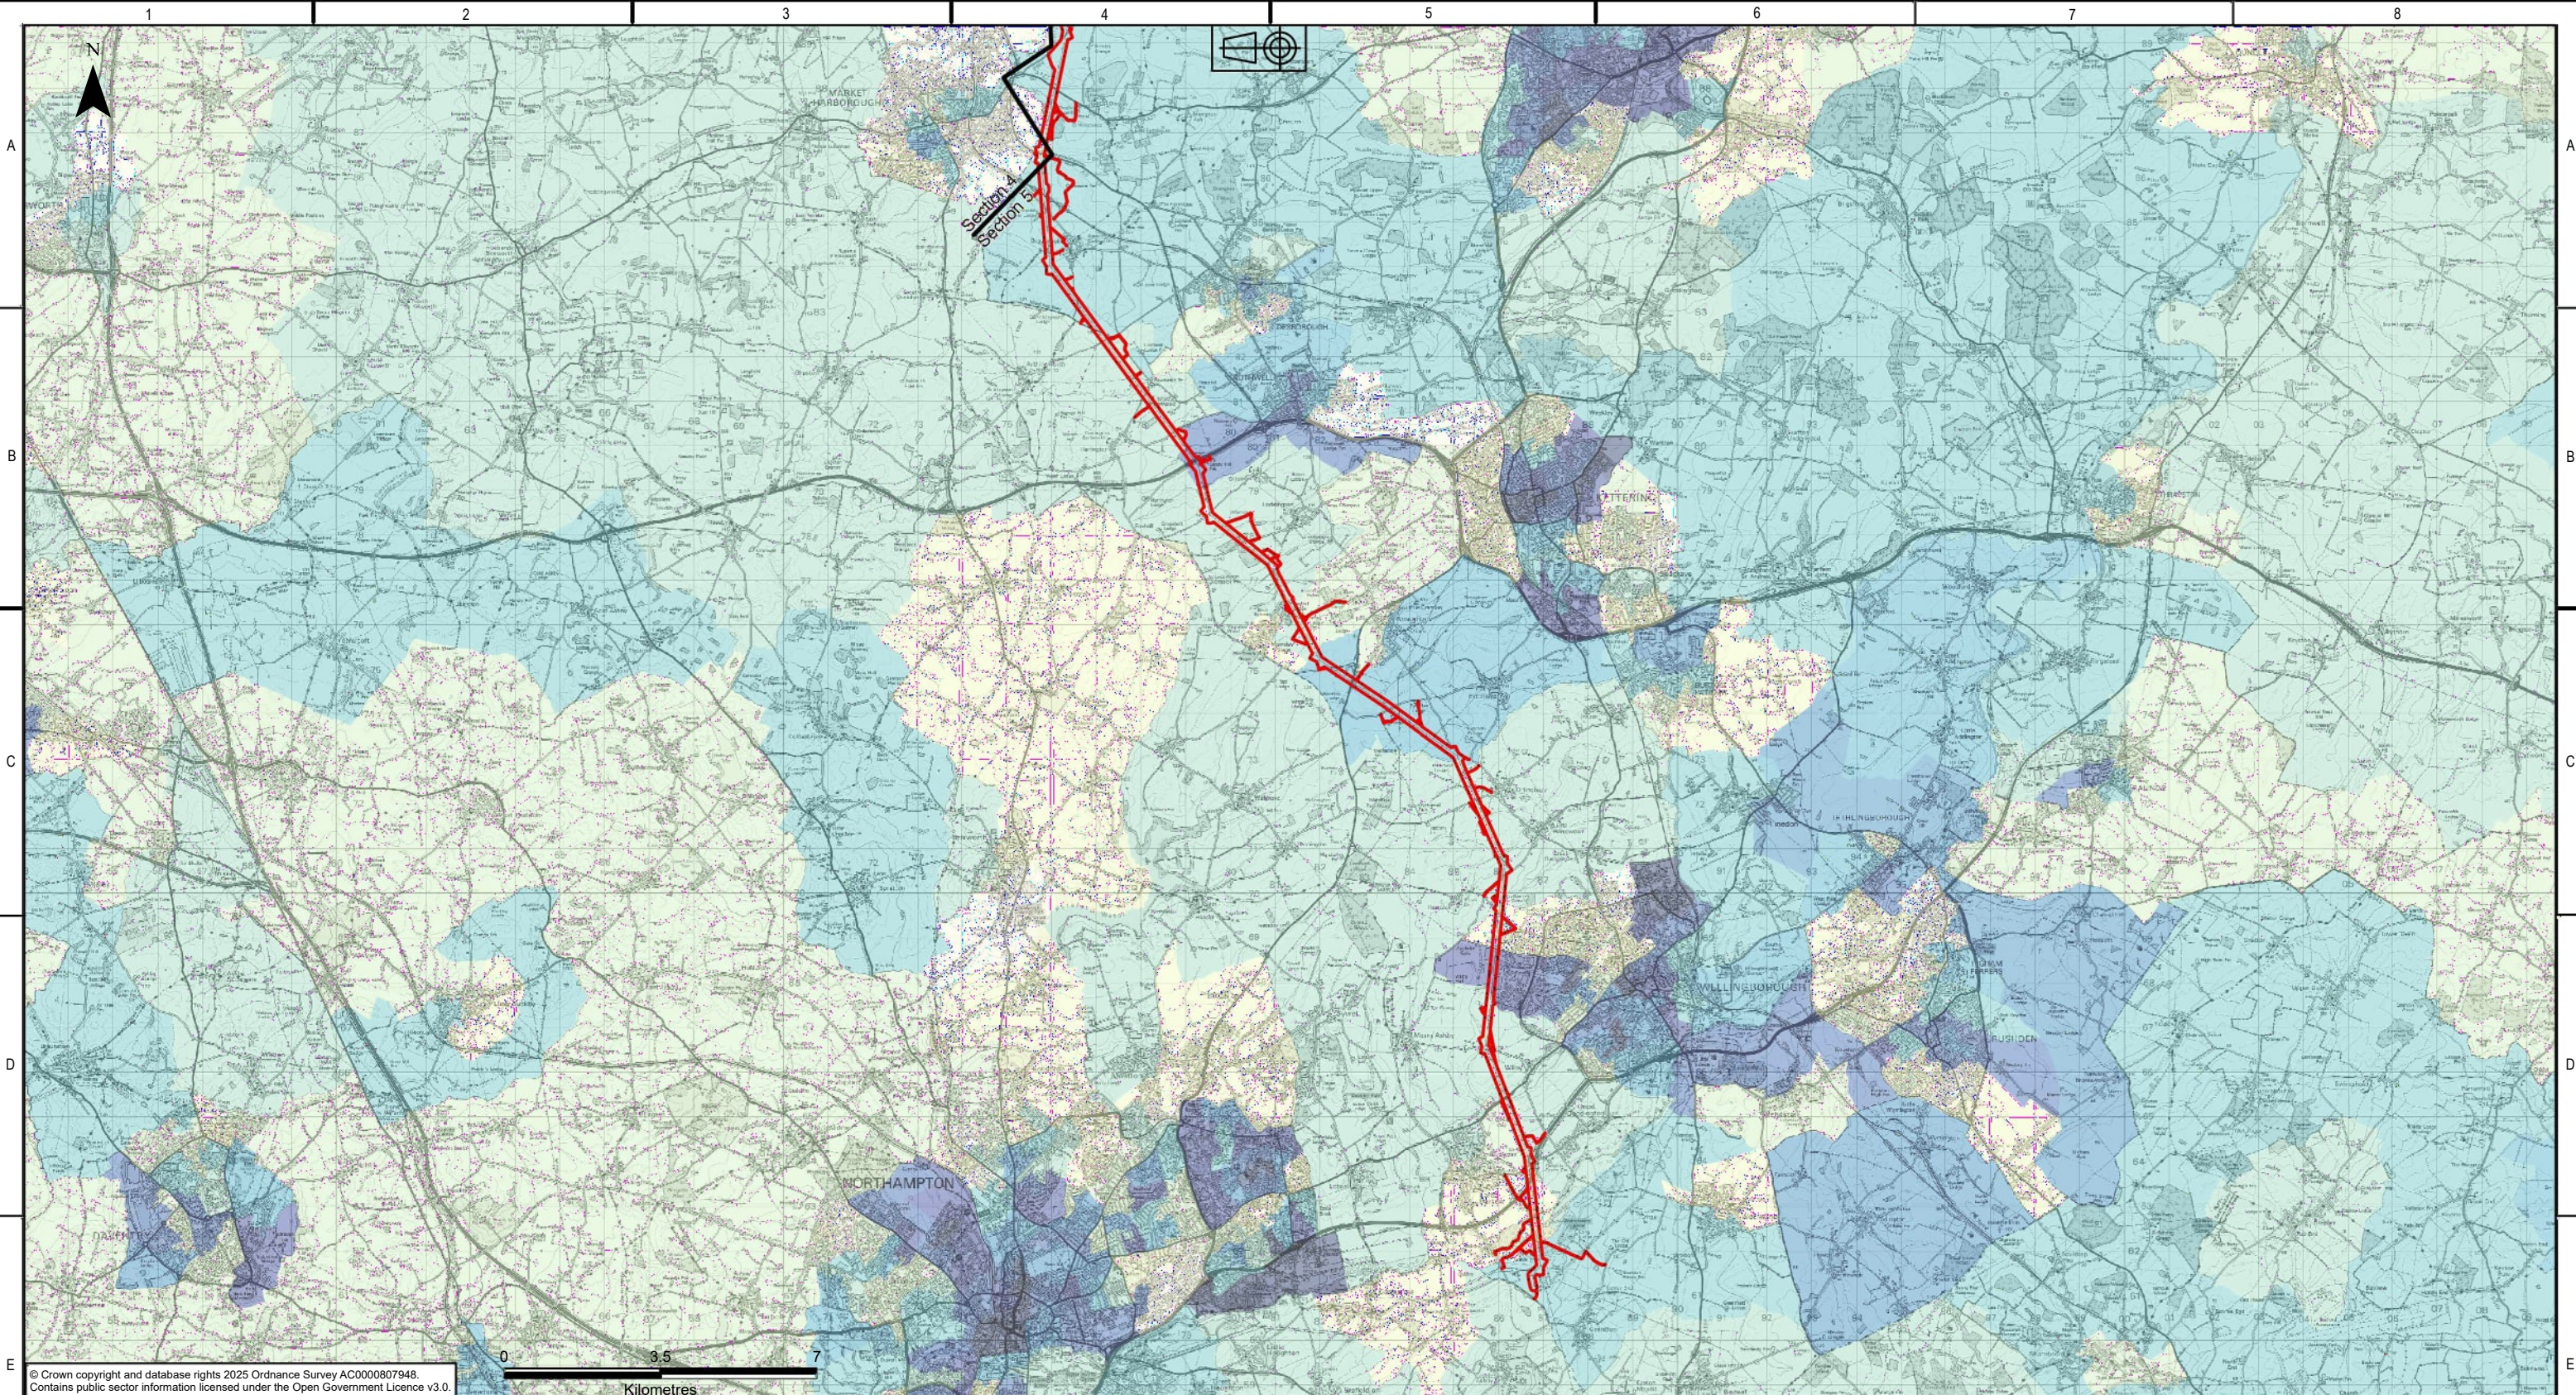


NATIONAL GRID INVESTMENT NUMBER: 100268							
COPYRIGHT: NOT TO BE REPRODUCED WITHOUT THE WRITTEN PERMISSION OF NATIONAL GRID ELECTRICITY TRANSMISSION Plc.							
P01	31/07/2026	First issue		DM	BP	MRK	CS
Rev.	Date	Comment		Drw by	Check	Rev by	Appr.

National Grid plc, Warwick Technology Park,
Gallows Hill, Warwick, CV34 6DA

Site					
Weston Marsh to East Leicestershire					
Title					
Draft Environmental Statement: Figure 16.1 Indices of Multiple Deprivation					
Purpose of issue					Status
For Information					S2
Contractor Drawing No.					Revision
WMEL-AAJ-ZZZZ-ZZZZZZ-DRW-ES-000055					P01
Customer Drawing No.				Sheet 5 of 5	Issue
N/A					A
Reviewed		Approved		Date	Scale
M.R.KEEN		C.STOCKS		31/07/2026	1:140,000
					Size
					A3

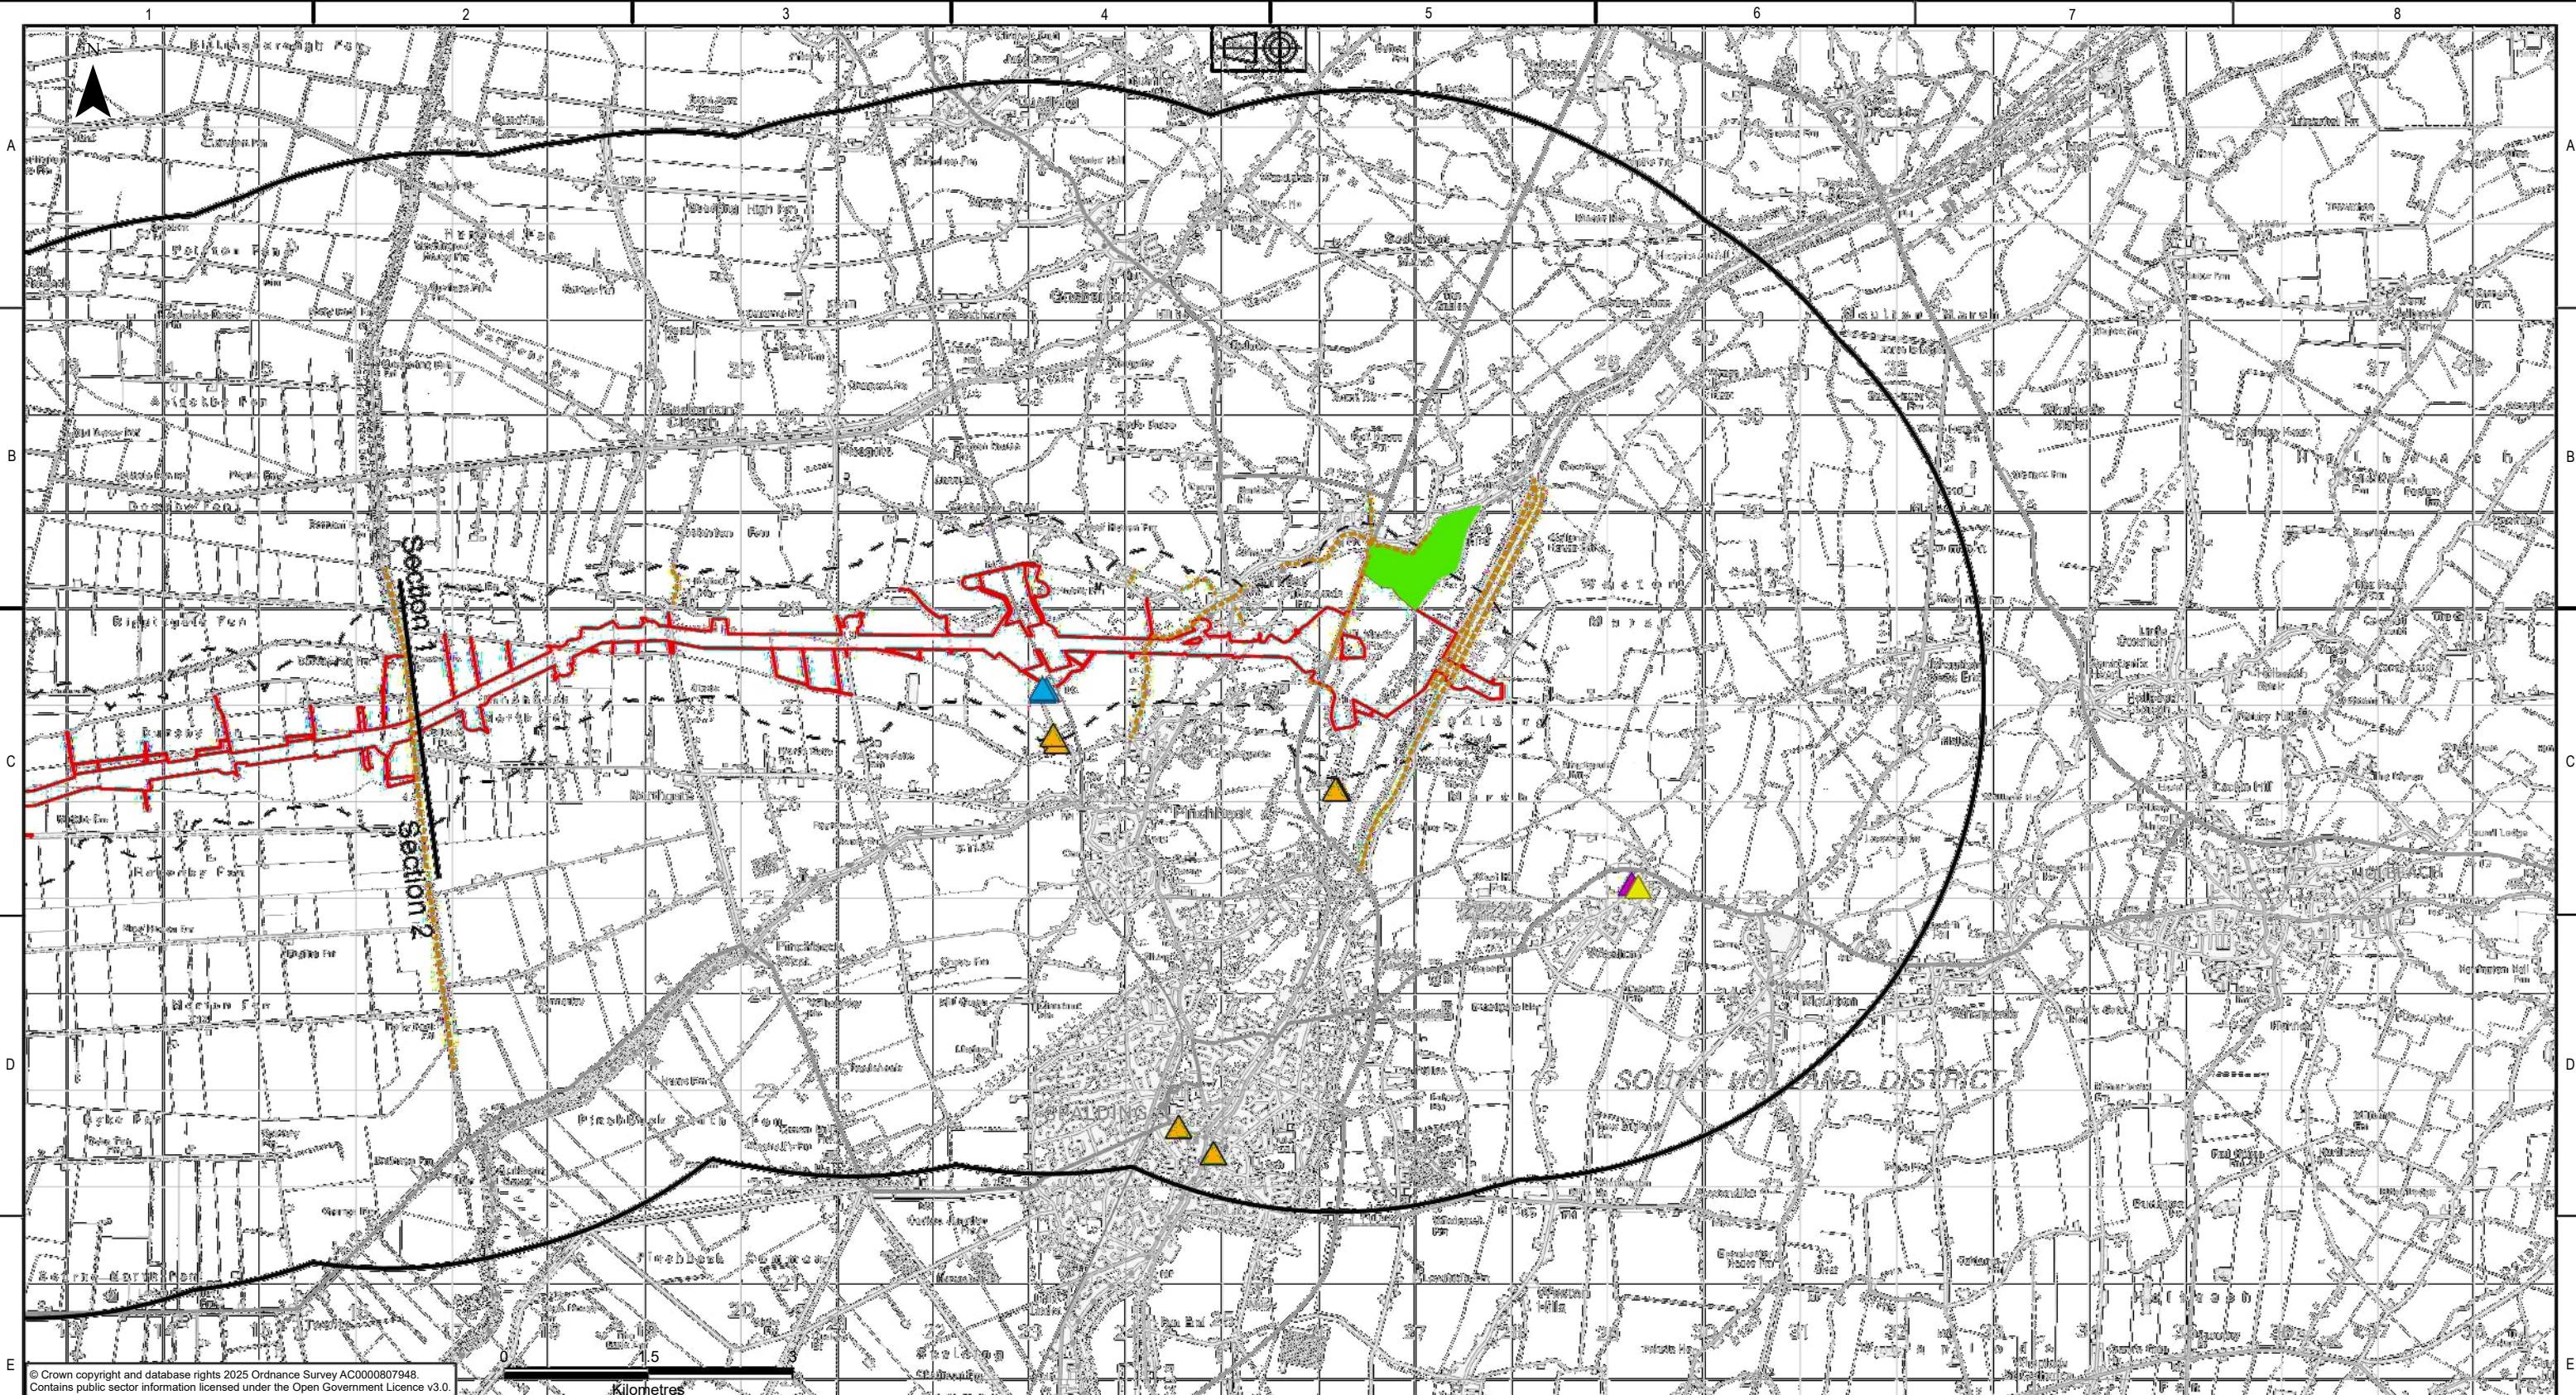

© Crown copyright and database rights 2025 Ordnance Survey AC0000807948.
Contains public sector information licensed under the Open Government Licence v3.0.

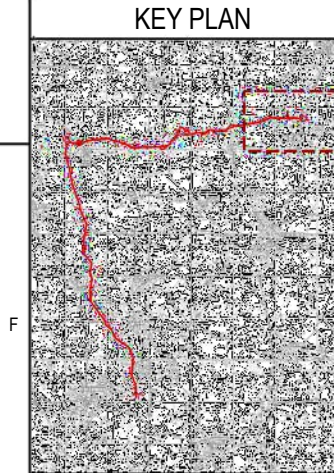

- Legend**
- Draft Order Limits
 - Sections
 - 500m Study Area
 - 5km Study Area
 - ▲ Religious Buildings
 - ▲ Sports Or Exercise Facility
 - ▲ Retail
 - ▲ Tourism Facilities
 - ▲ Public Rights of Way

Open Greenspace Sites

NATIONAL GRID INVESTMENT NUMBER: 100268

COPYRIGHT: NOT TO BE REPRODUCED WITHOUT THE WRITTEN PERMISSION OF NATIONAL GRID ELECTRICITY TRANSMISSION Plc.

P01	31/07/2026	First issue	DM	BP	MRK	CS	
Rev.	Date	Comment	Drw by	Check	Rev by	Appr.	




National Grid plc, Warwick Technology Park,
Gallows Hill, Warwick, CV34 6DA


Drawn
D.MOSNEANU

Checked
B.PERKINS

Site Weston Marsh to East Leicestershire				Status S2
Title Draft Environmental Statement: Figure 16.2 Socio-economic, Tourism, Recreation and Health Receptors				Revision P01
Purpose of issue For Information				Issue A
Contractor Drawing No. WMEL-AAJ-ZZZZ-ZZZZZZ-DRW-ES-000056				Sheet 1 of 5
Customer Drawing No. N/A				Size A3
Reviewed M.R.KEEN	Approved C.STOCKS	Date 31/07/2026	Scale 1:65,000	

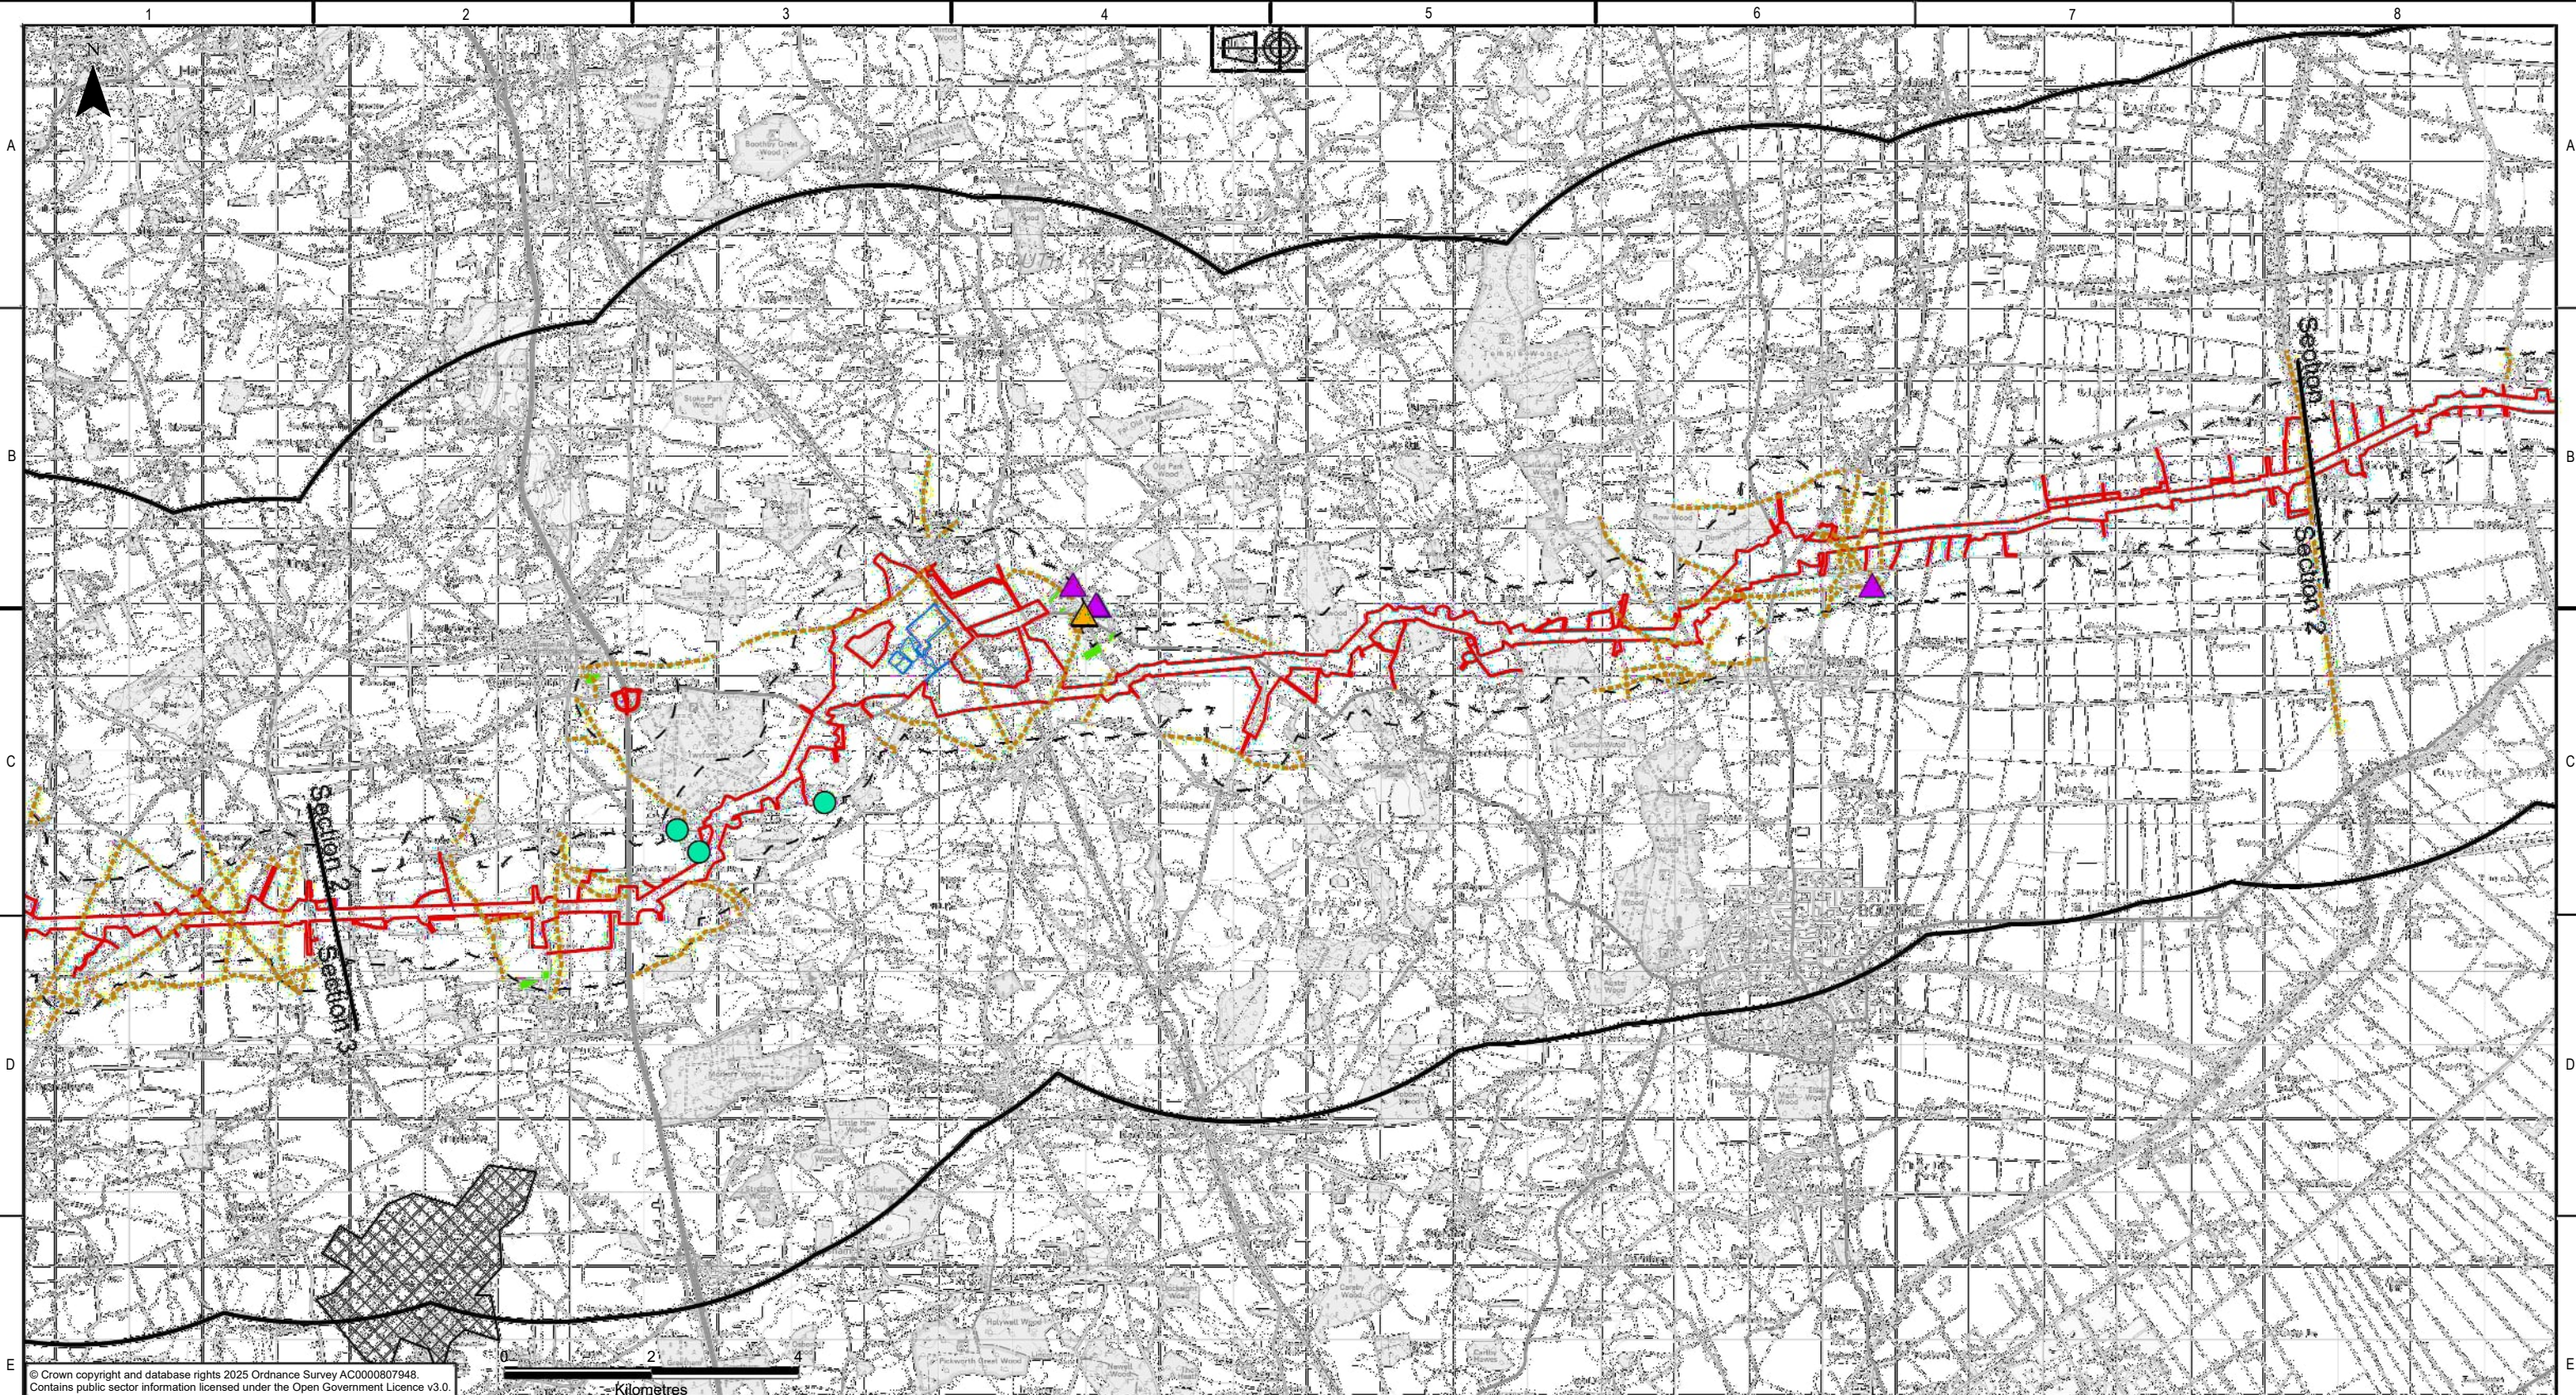

© Crown copyright and database rights 2025 Ordnance Survey AC0000807948.
Contains public sector information licensed under the Open Government Licence v3.0.

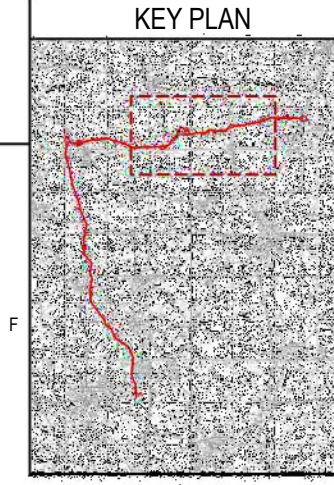

- Legend**
- Draft Order Limits
 - Sections
 - 500m Study Area
 - 5km Study Area
 - WMEL-A Substation
 - Religious Buildings
 - Tourism Facilities
 - Commercial Buildings
 - Public Rights of Way
 - Open Greenspace Sites
 - Ministry of Defence Properties

NATIONAL GRID INVESTMENT NUMBER: 100268

COPYRIGHT: NOT TO BE REPRODUCED WITHOUT THE WRITTEN PERMISSION OF NATIONAL GRID ELECTRICITY TRANSMISSION Plc.

P01	31/07/2026	First issue	DM	BP	MRK	CS	
Rev.	Date	Comment	Drw by	Check	Rev by	Appr.	




National Grid plc, Warwick Technology Park,
Gallows Hill, Warwick, CV34 6DA

Drawn
D.MOSNEANU

Checked
B.PERKINS

Site Weston Marsh to East Leicestershire	
Title Draft Environmental Statement: Figure 16.2 Socio-economic, Tourism, Recreation and Health Receptors	
Purpose of issue For Information	Status S2
Contractor Drawing No. WMEL-AAJ-ZZZZ-ZZZZZZ-DRW-ES-000056	Revision P01
Customer Drawing No. N/A	Issue A
Reviewed M.R.KEEN	Approved C.STOCKS
Date 31/07/2026	Scale 1:85,000
	Size A3

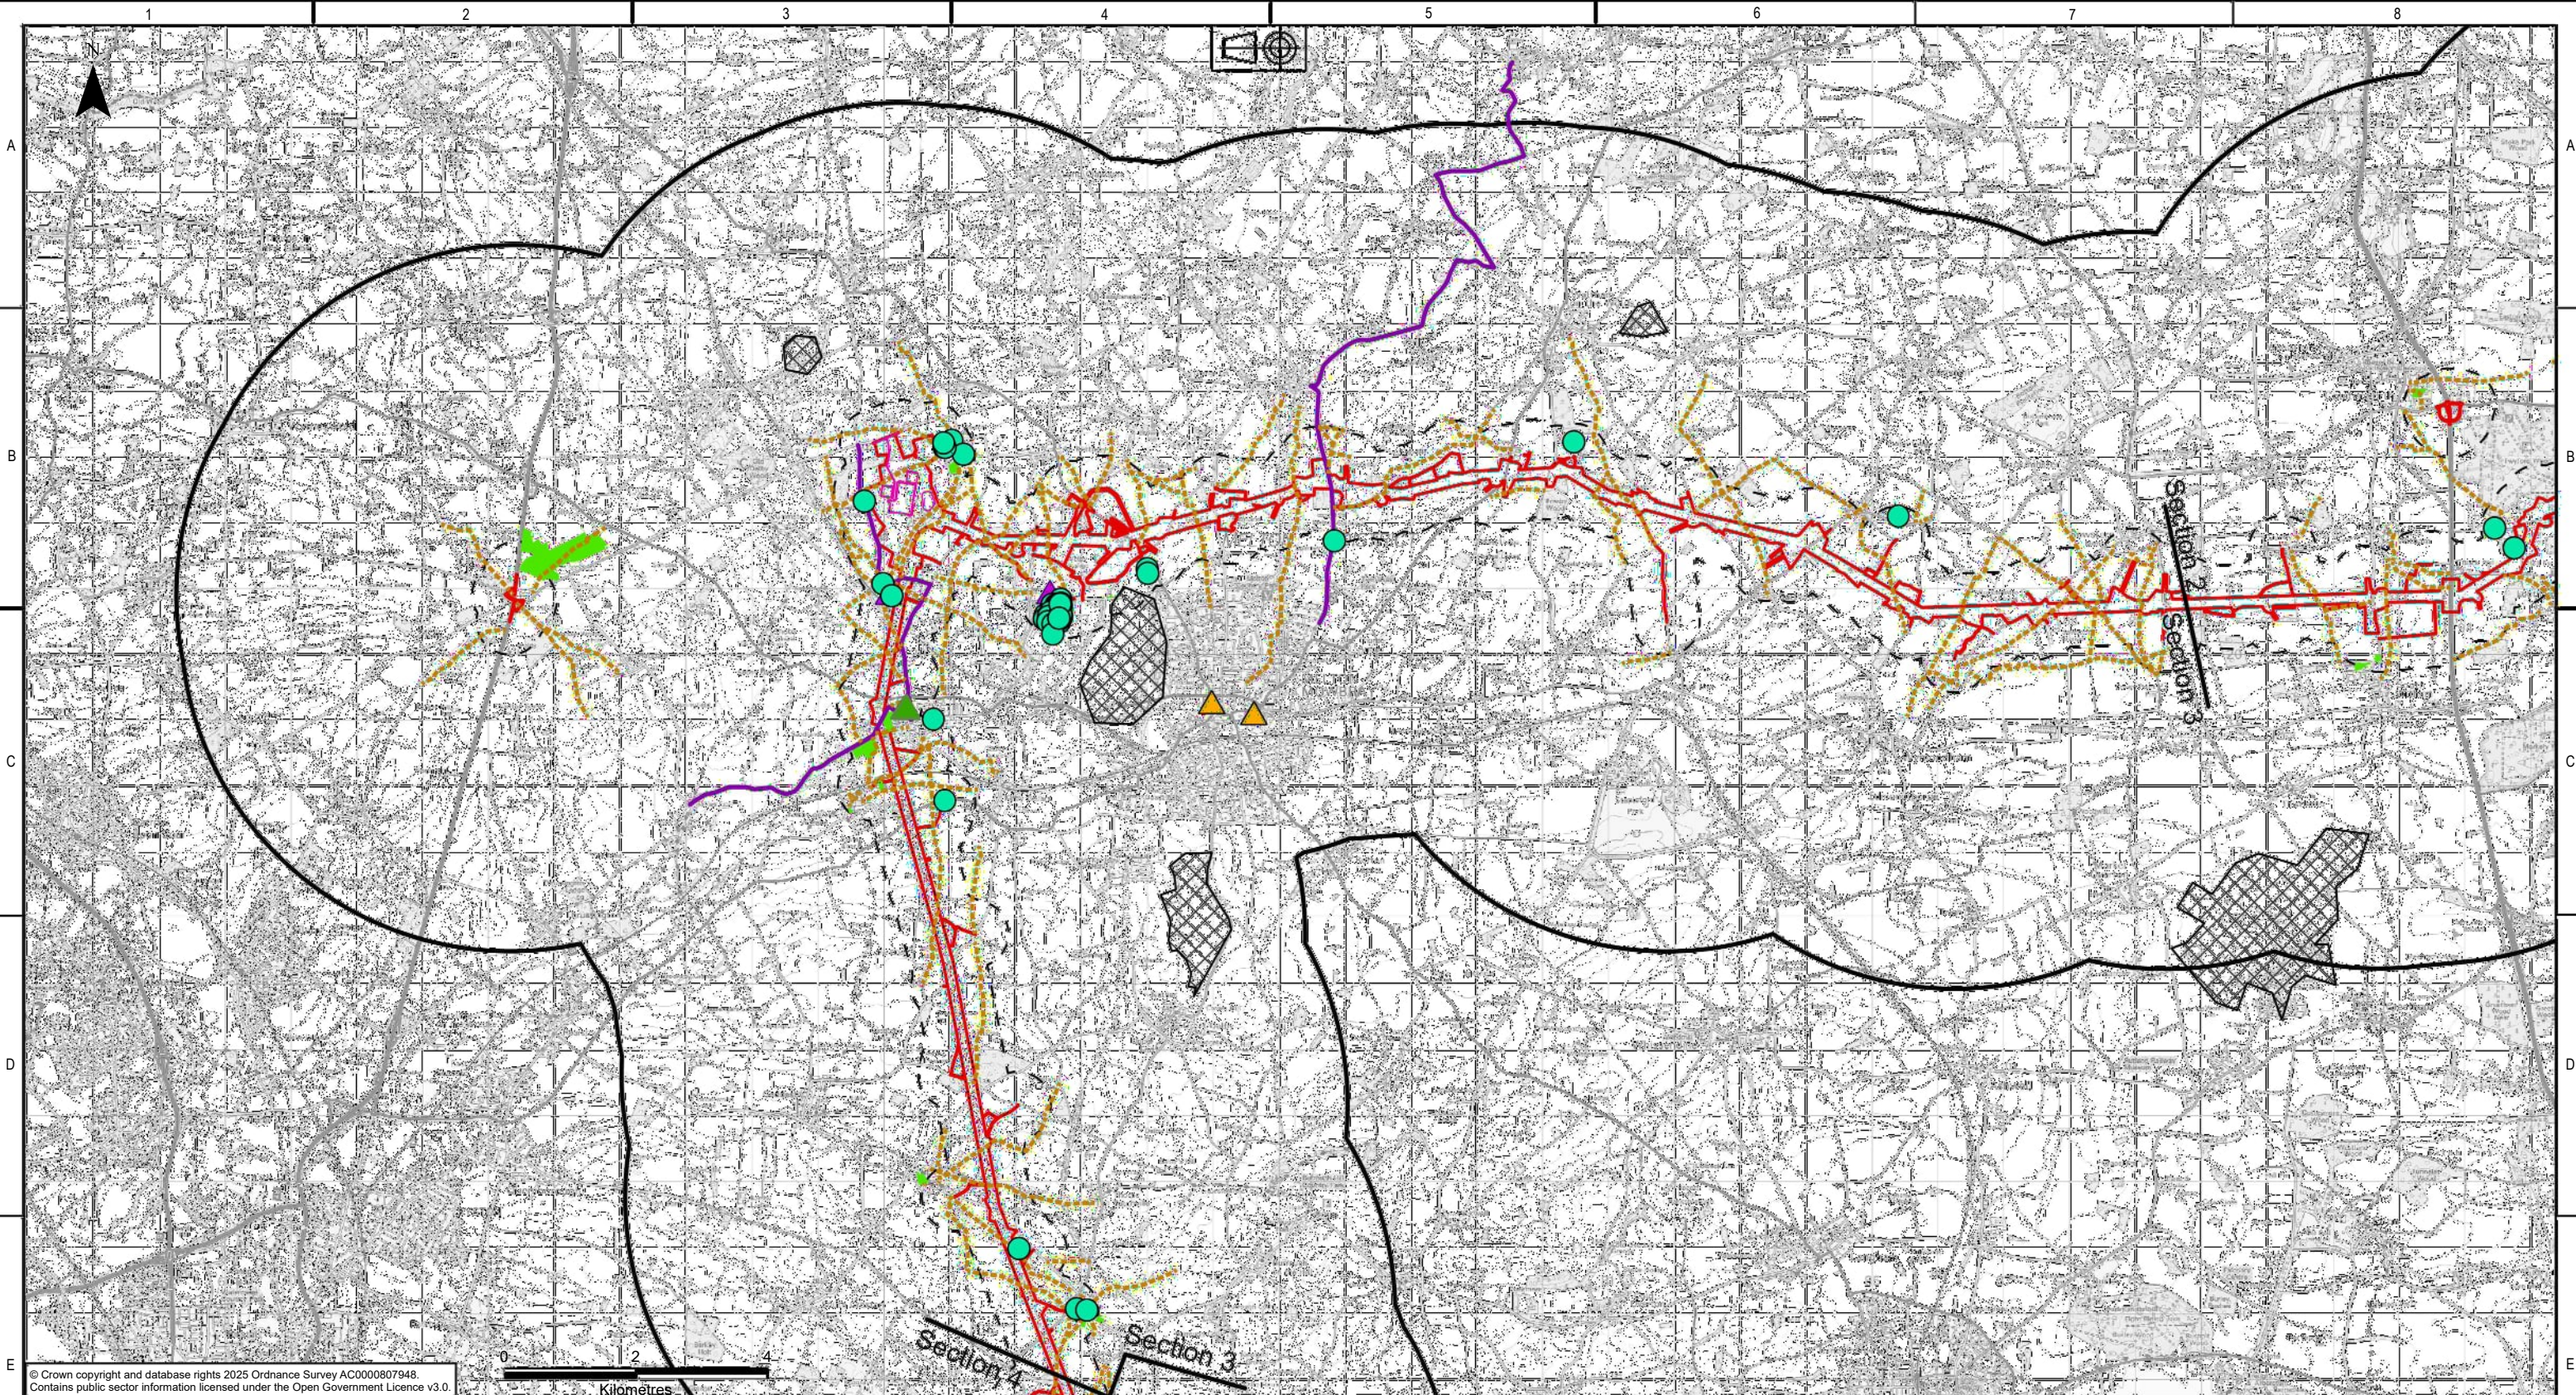

KEY PLAN

Legend

- Draft Order Limits
- Sections
- 500m Study Area
- 5km Study Area
- WMEL-B Substation
- Education
- Religious Buildings
- Tourism Facilities
- Commercial Buildings
- National Cycle Network
- Public Rights of Way
- Open Greenspace Sites
- Ministry of Defence Properties

NATIONAL GRID INVESTMENT NUMBER: 100268

COPYRIGHT: NOT TO BE REPRODUCED WITHOUT THE WRITTEN PERMISSION OF NATIONAL GRID ELECTRICITY TRANSMISSION Plc.

P01	31/07/2026	First issue	DM	BP	MRK	CS	
Rev.	Date	Comment	Drw by	Check	Rev by	Appr.	

National Grid plc, Warwick Technology Park, Gallows Hill, Warwick, CV34 6DA


Site

Weston Marsh to East Leicestershire

Title

Draft Environmental Statement:
Figure 16.2
Socio-economic, Tourism, Recreation and Health Receptors

Purpose of issue	Status					
For Information	S2					
Contractor Drawing No.	Revision					
WMEL-AAJ-ZZZZ-ZZZZZZ-DRW-ES-000056	P01					
Customer Drawing No.	Issue					
N/A	A					
Drawn	Checked	Reviewed	Approved	Date	Scale	Size
D.MOSNEANU	B.PERKINS	M.R.KEEN	C.STOCKS	31/07/2026	1:95,000	A3

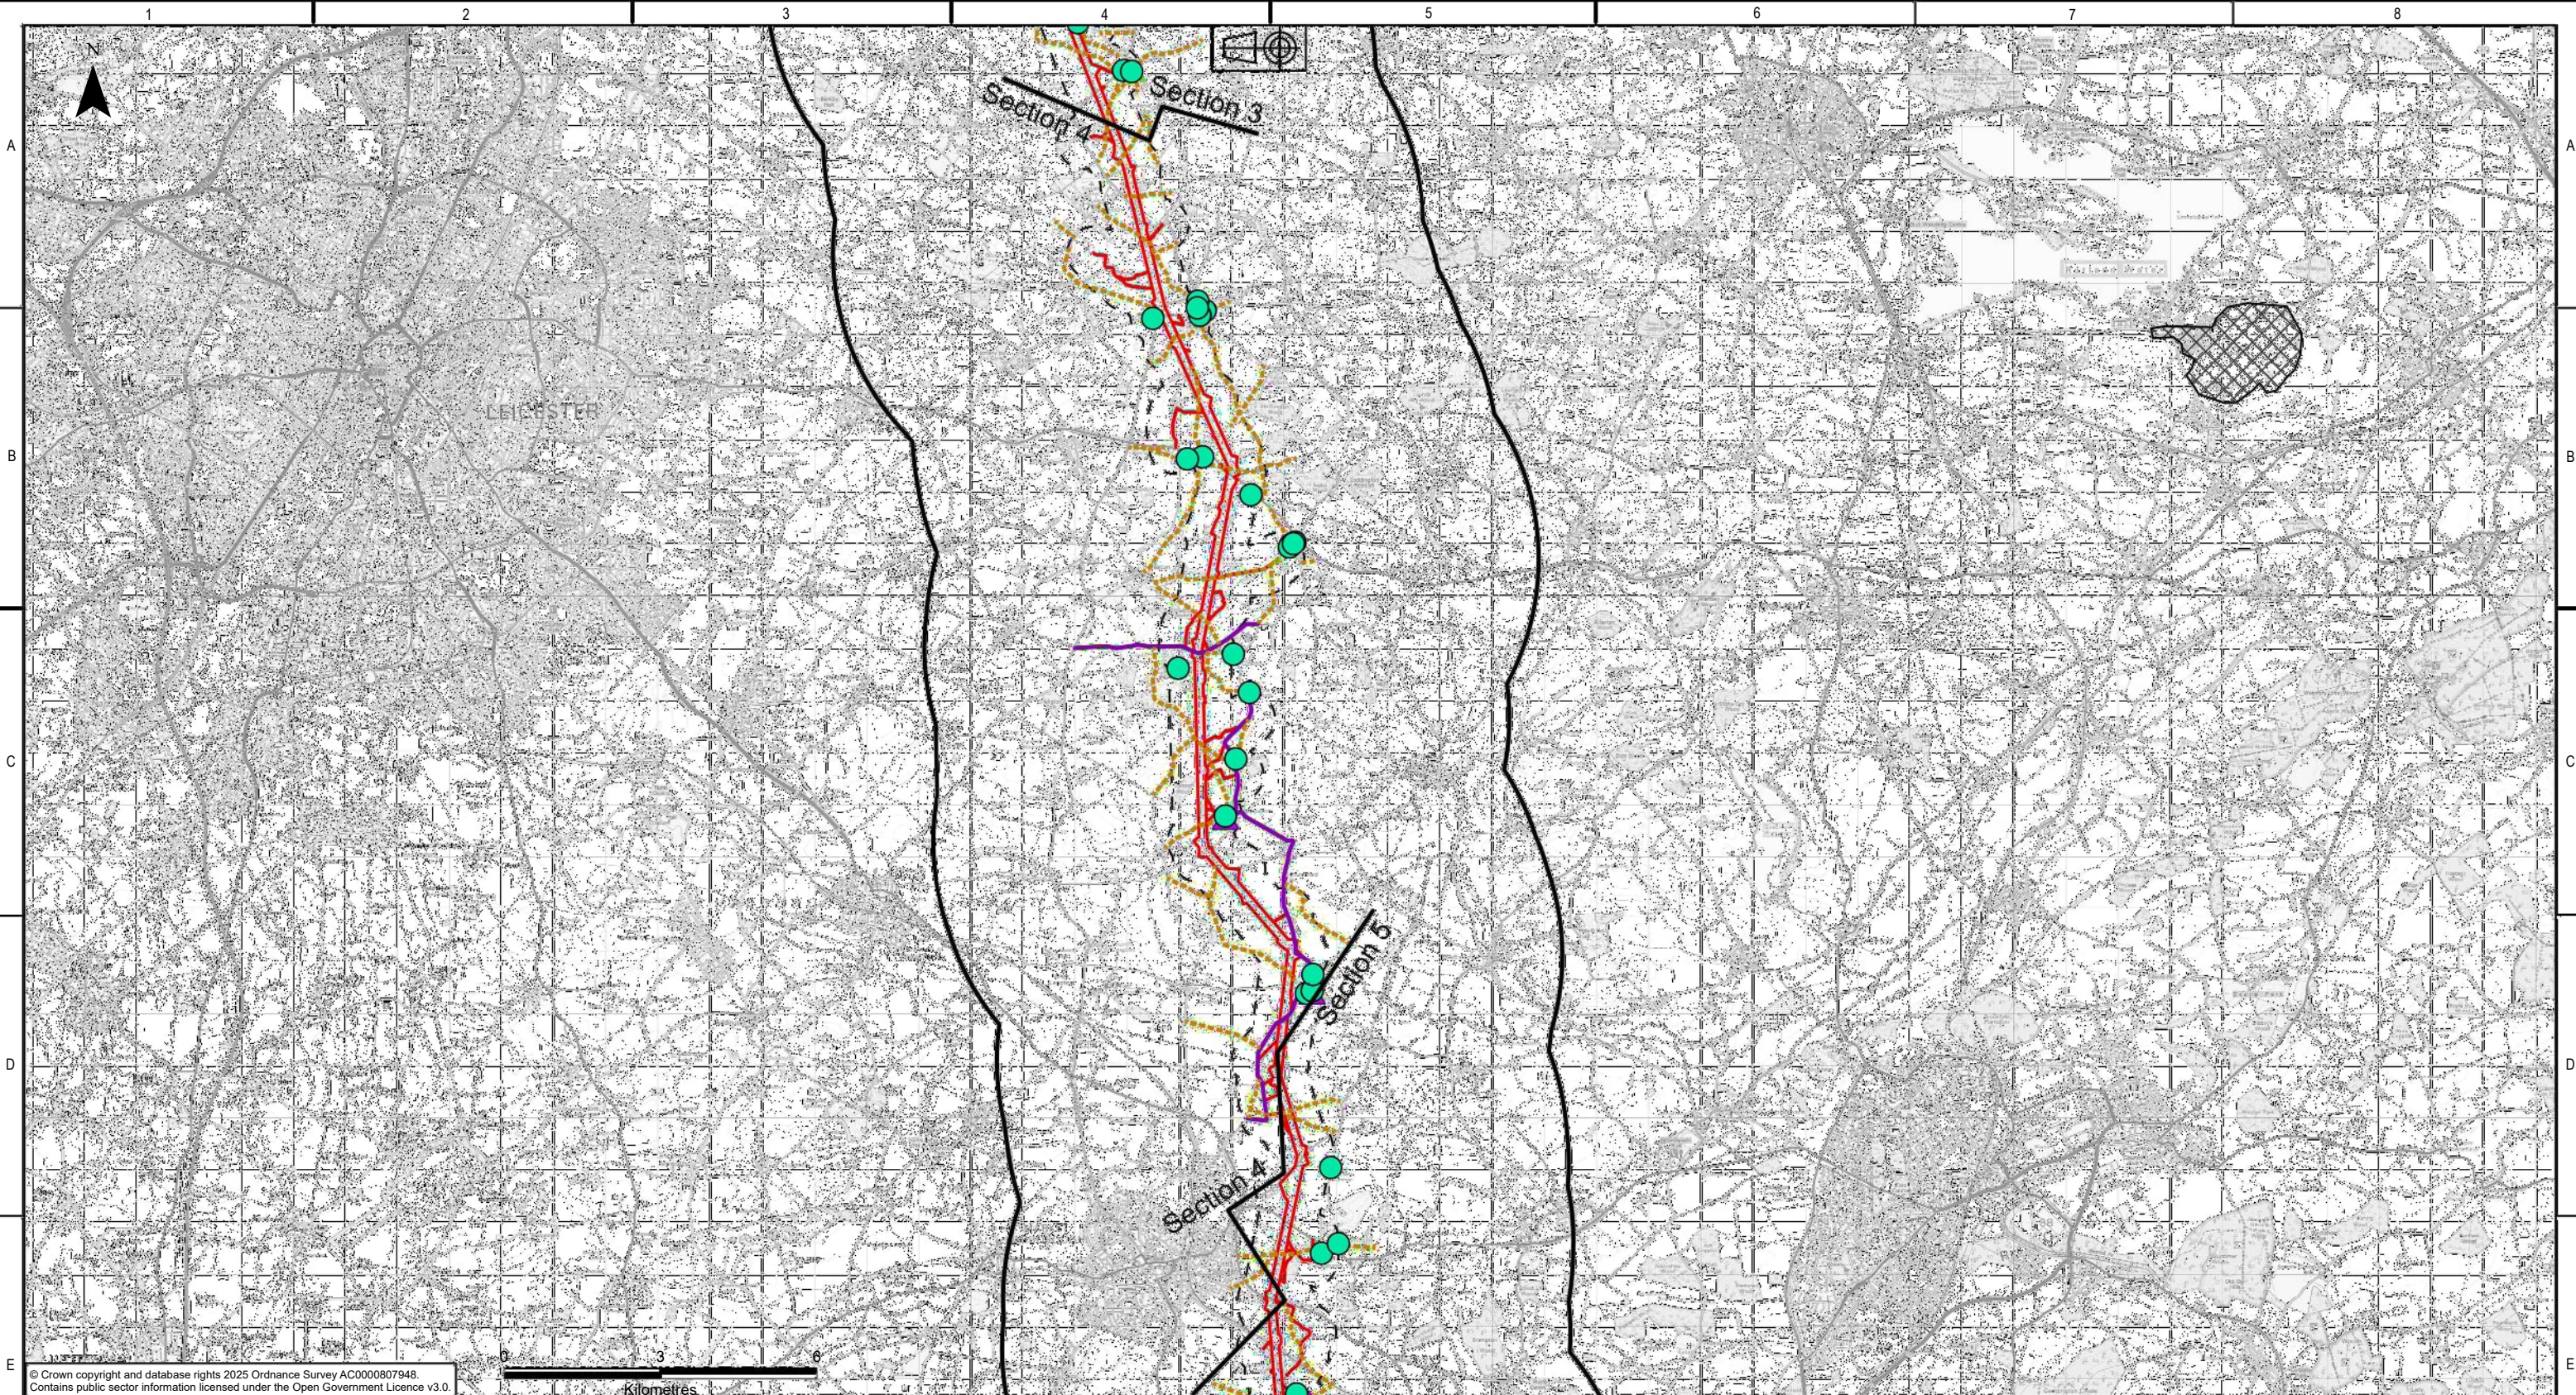

© Crown copyright and database rights 2025 Ordnance Survey AC0000807948.
Contains public sector information licensed under the Open Government Licence v3.0.

KEY PLAN

Legend

- Draft Order Limits
- Sections
- 500m Study Area
- 5km Study Area
- Religious Buildings
- Commercial Buildings
- National Cycle Network
- Public Rights of Way
- Open Greenspace Sites
- Ministry of Defence Properties

NATIONAL GRID INVESTMENT NUMBER: 100268

COPYRIGHT: NOT TO BE REPRODUCED WITHOUT THE WRITTEN PERMISSION OF NATIONAL GRID ELECTRICITY TRANSMISSION Plc.

P01	31/07/2026	First issue	DM	BP	MRK	CS	
Rev.	Date	Comment	Drw by	Check	Rev by	Appr.	

National Grid plc, Warwick Technology Park, Gallows Hill, Warwick, CV34 6DA


Drawn
D.MOSNEANU

Checked
B.PERKINS

Site
Weston Marsh to East Leicestershire

Title
Draft Environmental Statement:
Figure 16.2
Socio-economic, Tourism, Recreation and Health Receptors

Purpose of issue For Information	Status S2			
Contractor Drawing No. WMEL-AAJ-ZZZZ-ZZZZZZ-DRW-ES-000056	Revision P01			
Customer Drawing No. N/A	Issue A			
Reviewed M.R.KEEN	Approved C.STOCKS	Date 31/07/2026	Scale 1:120,000	Size A3

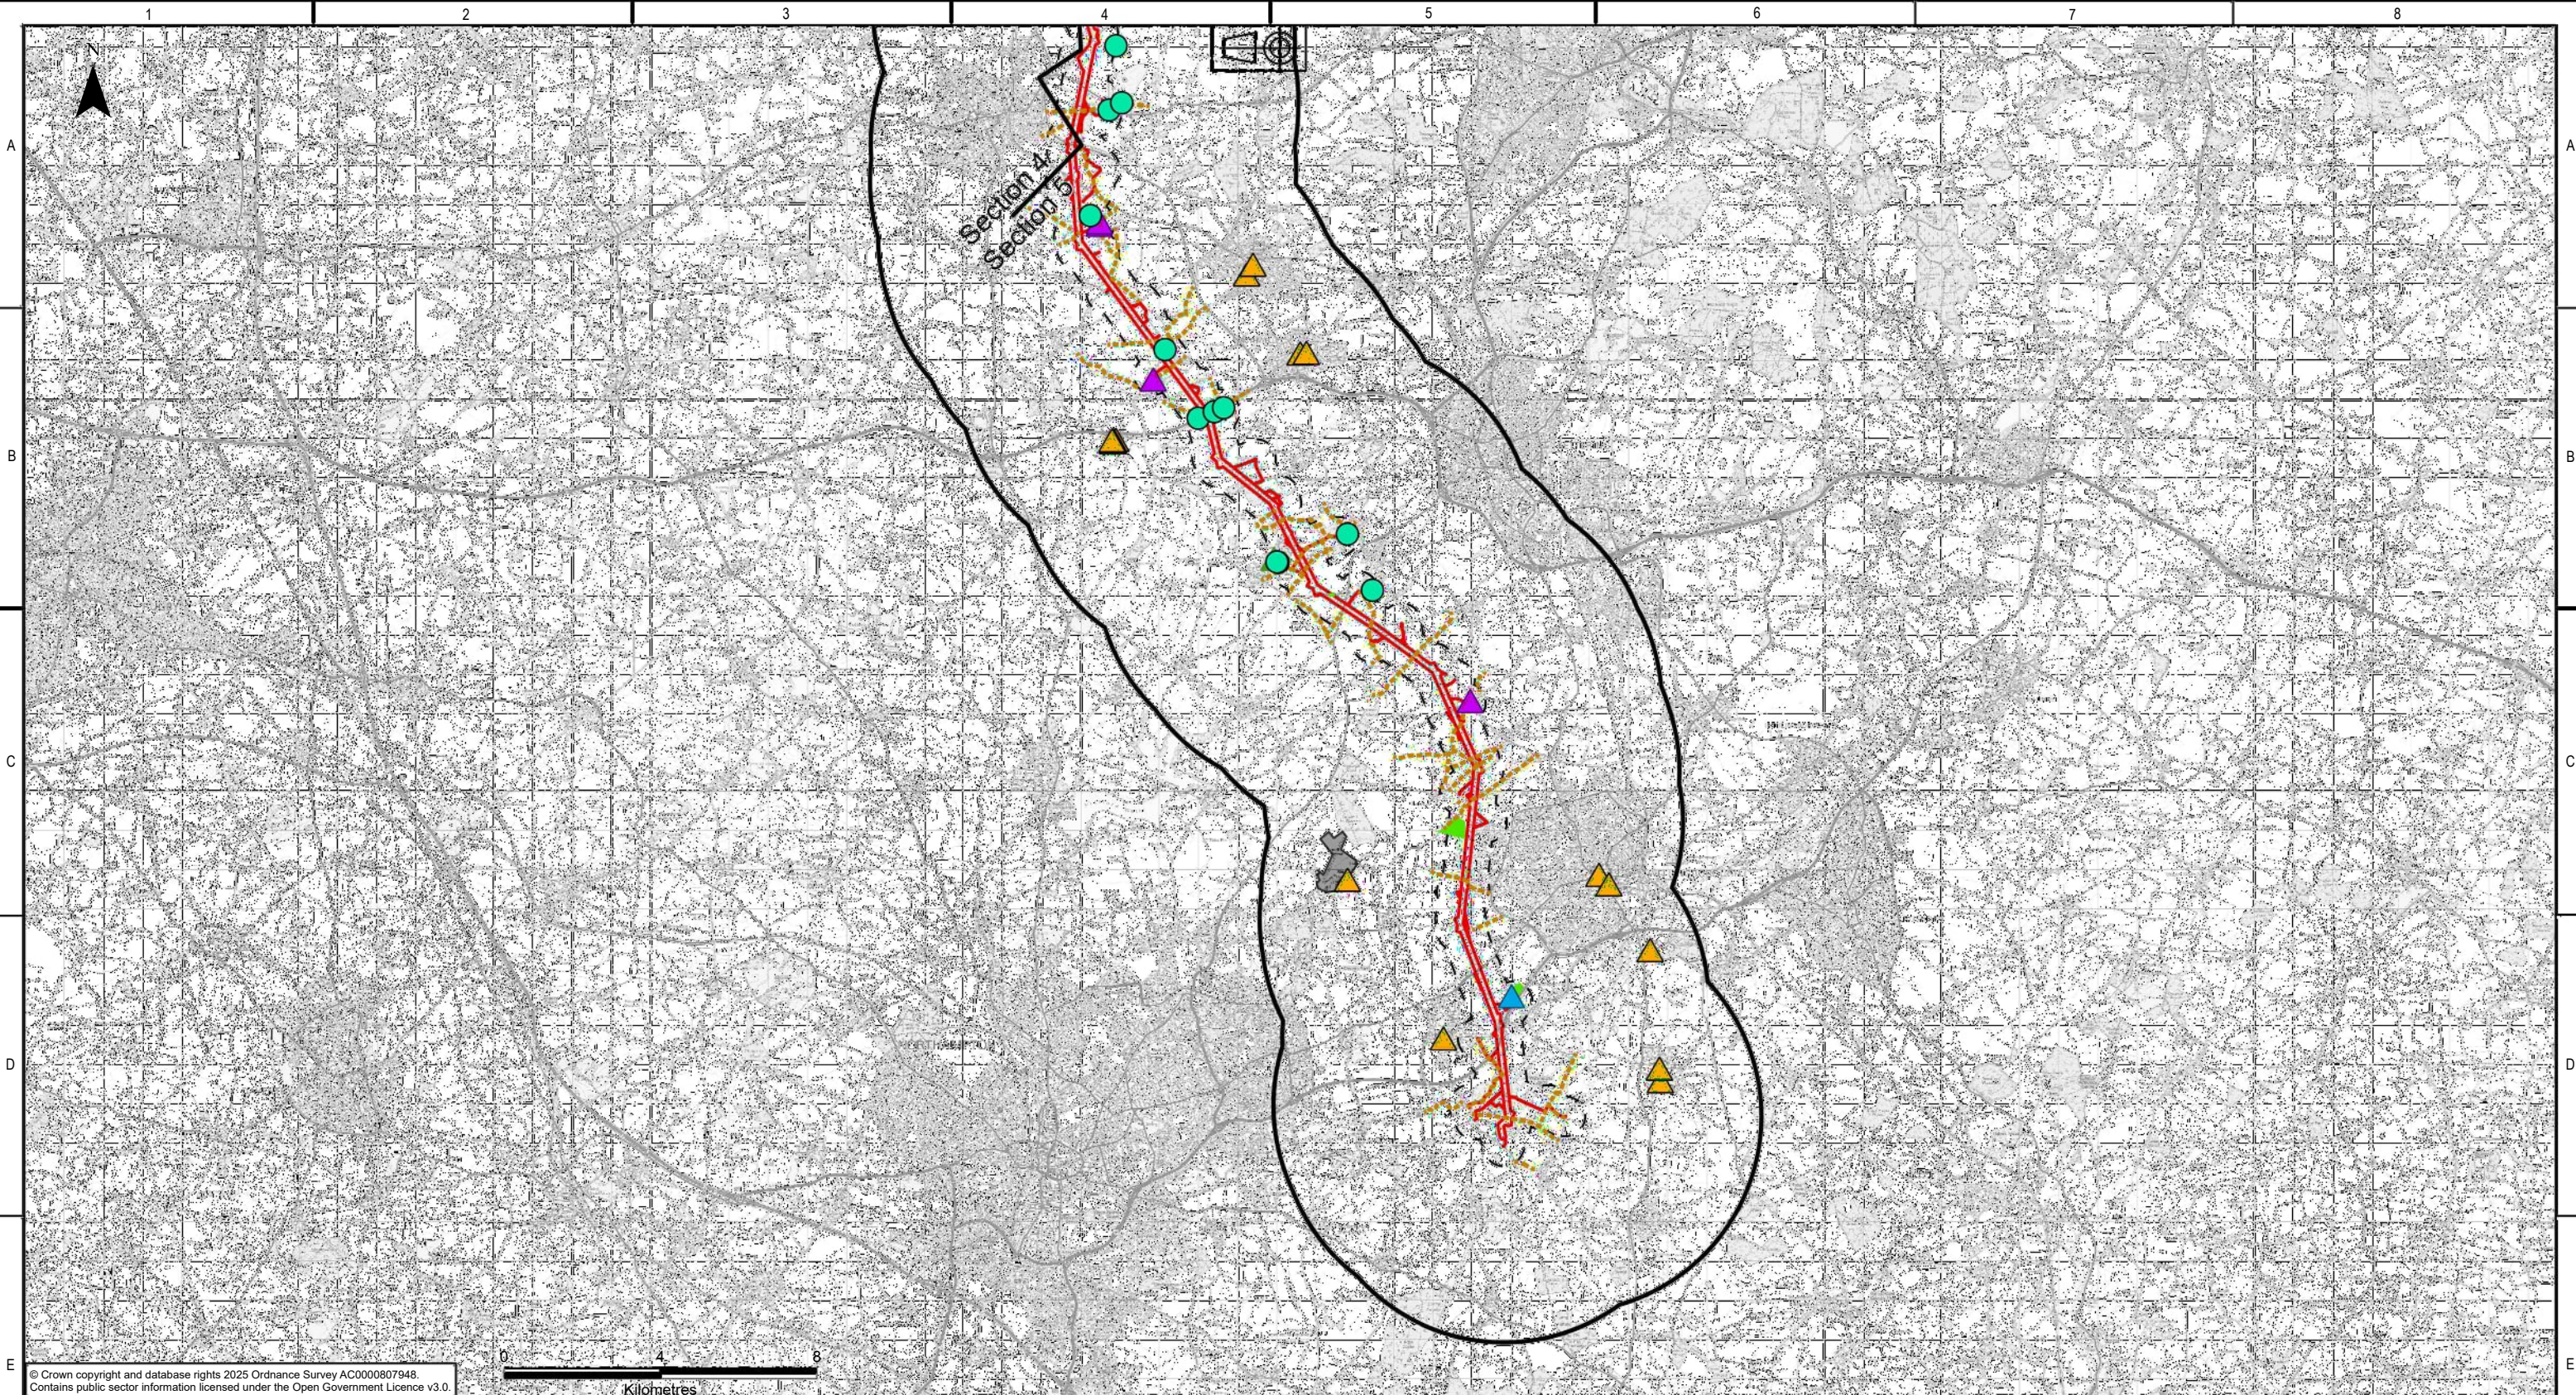

© Crown copyright and database rights 2025 Ordnance Survey AC0000807948.
Contains public sector information licensed under the Open Government Licence v3.0.

KEY PLAN

Legend

- Draft Order Limits
- Sections
- 500m Study Area
- 5km Study Area
- Education
- Religious Buildings
- Sports Or Exercise Facility
- Tourism Facilities
- Commercial Buildings
- Public Rights of Way
- Open Greenspace Sites
- Airport

NATIONAL GRID INVESTMENT NUMBER: 100268

COPYRIGHT: NOT TO BE REPRODUCED WITHOUT THE WRITTEN PERMISSION OF NATIONAL GRID ELECTRICITY TRANSMISSION Plc.

P01	31/07/2026	First issue	DM	BP	MRK	CS	
Rev.	Date	Comment	Drw by	Check	Rev by	Appr.	

National Grid plc, Warwick Technology Park,
Gallows Hill, Warwick, CV34 6DA

Drawn

D.MOSNEANU

Checked

B.PERKINS

Reviewed

M.R.KEEN

Approved

C.STOCKS

Date

31/07/2026

Scale

1:160,000

Size

A3

Site

Weston Marsh to East Leicestershire

Title

Draft Environmental Statement:
Figure 16.2
Socio-economic, Tourism, Recreation and Health Receptors

Purpose of issue

For Information

Status

S2

Contractor Drawing No.

WMEL-AAJ-ZZZZ-ZZZZZZ-DRW-ES-000056

Revision



P01

Customer Drawing No.

N/A

Sheet 5 of 5

IssueA

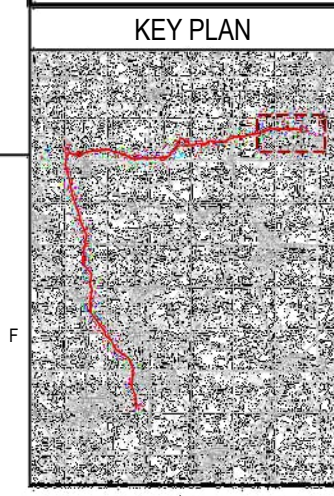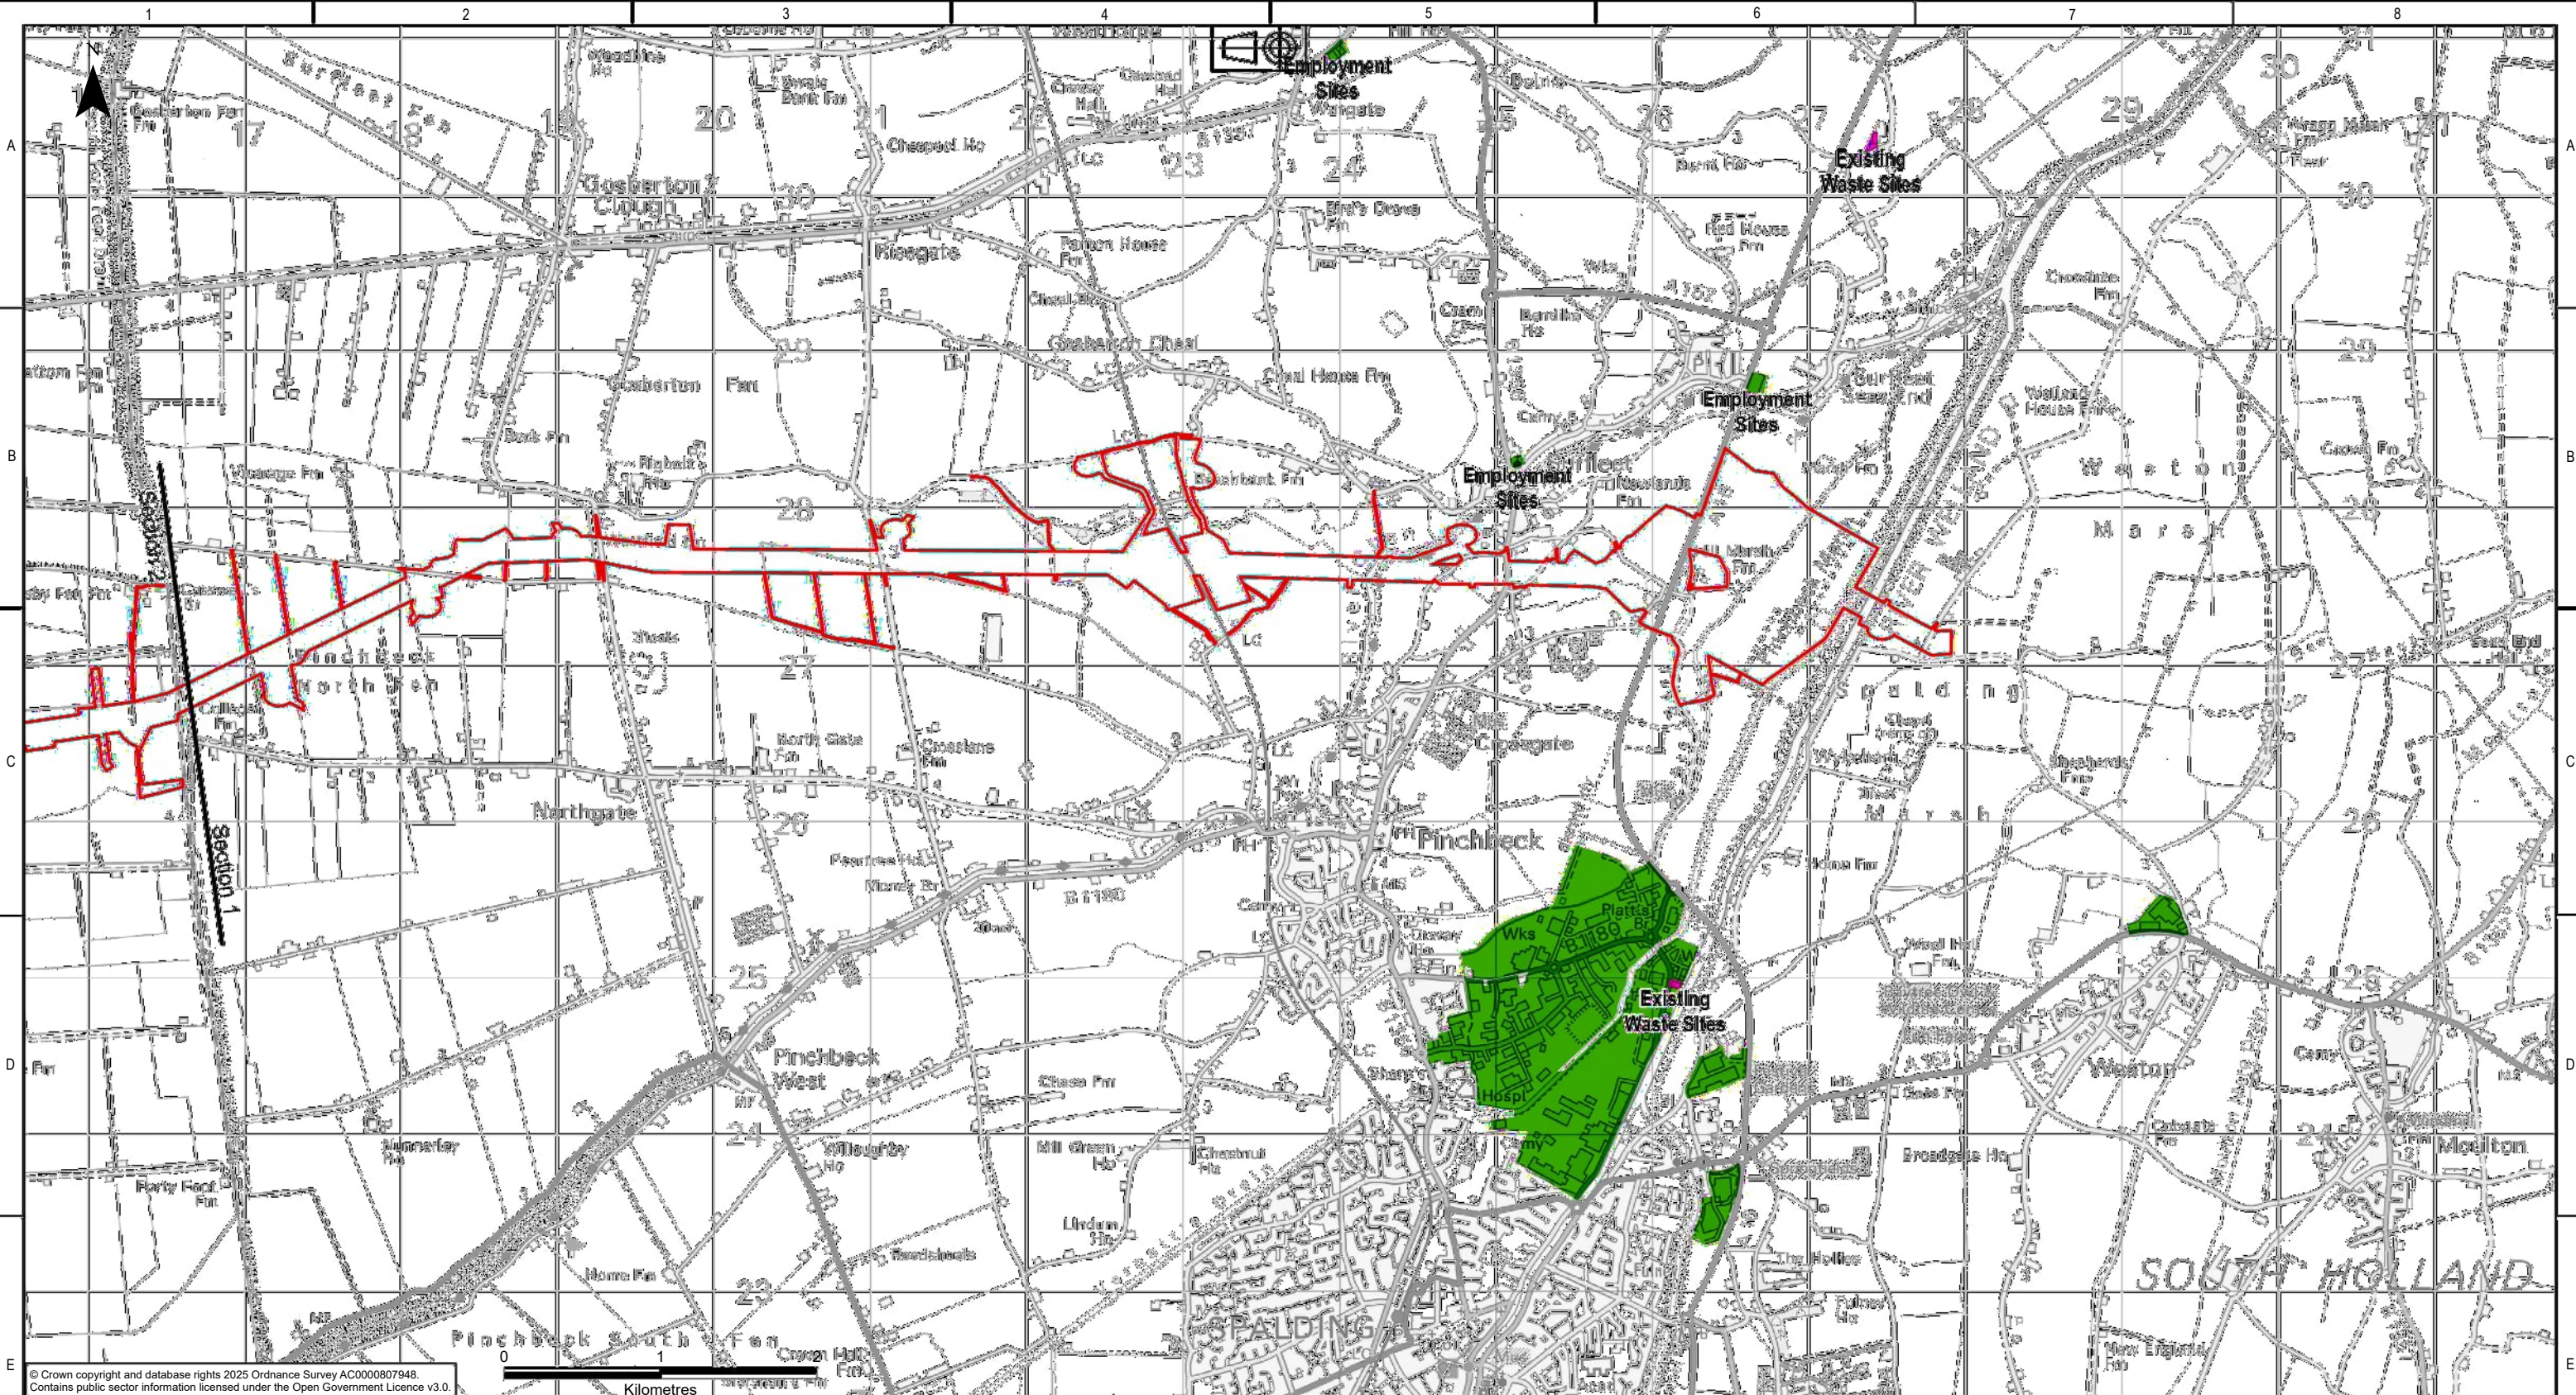

- Legend**
- Draft Order Limits
 - Sections
 - Development Land Allocations
 - Employment Sites
 - Existing Waste Sites



NATIONAL GRID INVESTMENT NUMBER: 100268							
COPYRIGHT: NOT TO BE REPRODUCED WITHOUT THE WRITTEN PERMISSION OF NATIONAL GRID ELECTRICITY TRANSMISSION Plc.							
P01	31/07/2026	First issue	DM	BP	MRK	CS	
Rev.	Date	Comment	Drw by	Check	Rev by	Appr.	



National Grid plc, Warwick Technology Park,
Gallows Hill, Warwick, CV34 6DA

Drawn	D.MOSNEANU	Checked	B.PERKINS
-------	------------	---------	-----------

Site			
Weston Marsh to East Leicestershire			
Title			
Draft Environmental Statement: Figure 16.3 Development Land Allocations			
Purpose of issue			Status
For Information			S2
Contractor Drawing No.			Revision
WMEL-AAJ-ZZZZ-ZZZZZZ-DRW-ES-000057			P01
Customer Drawing No.			Issue
N/A			A
Reviewed	Approved	Date	Scale
M.R.KEEN	C.STOCKS	31/07/2026	1:40,000
Sheet 1 of 5			Size
			A3

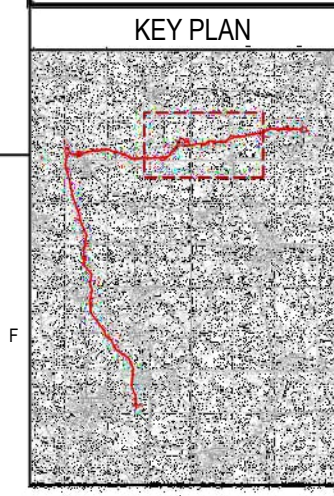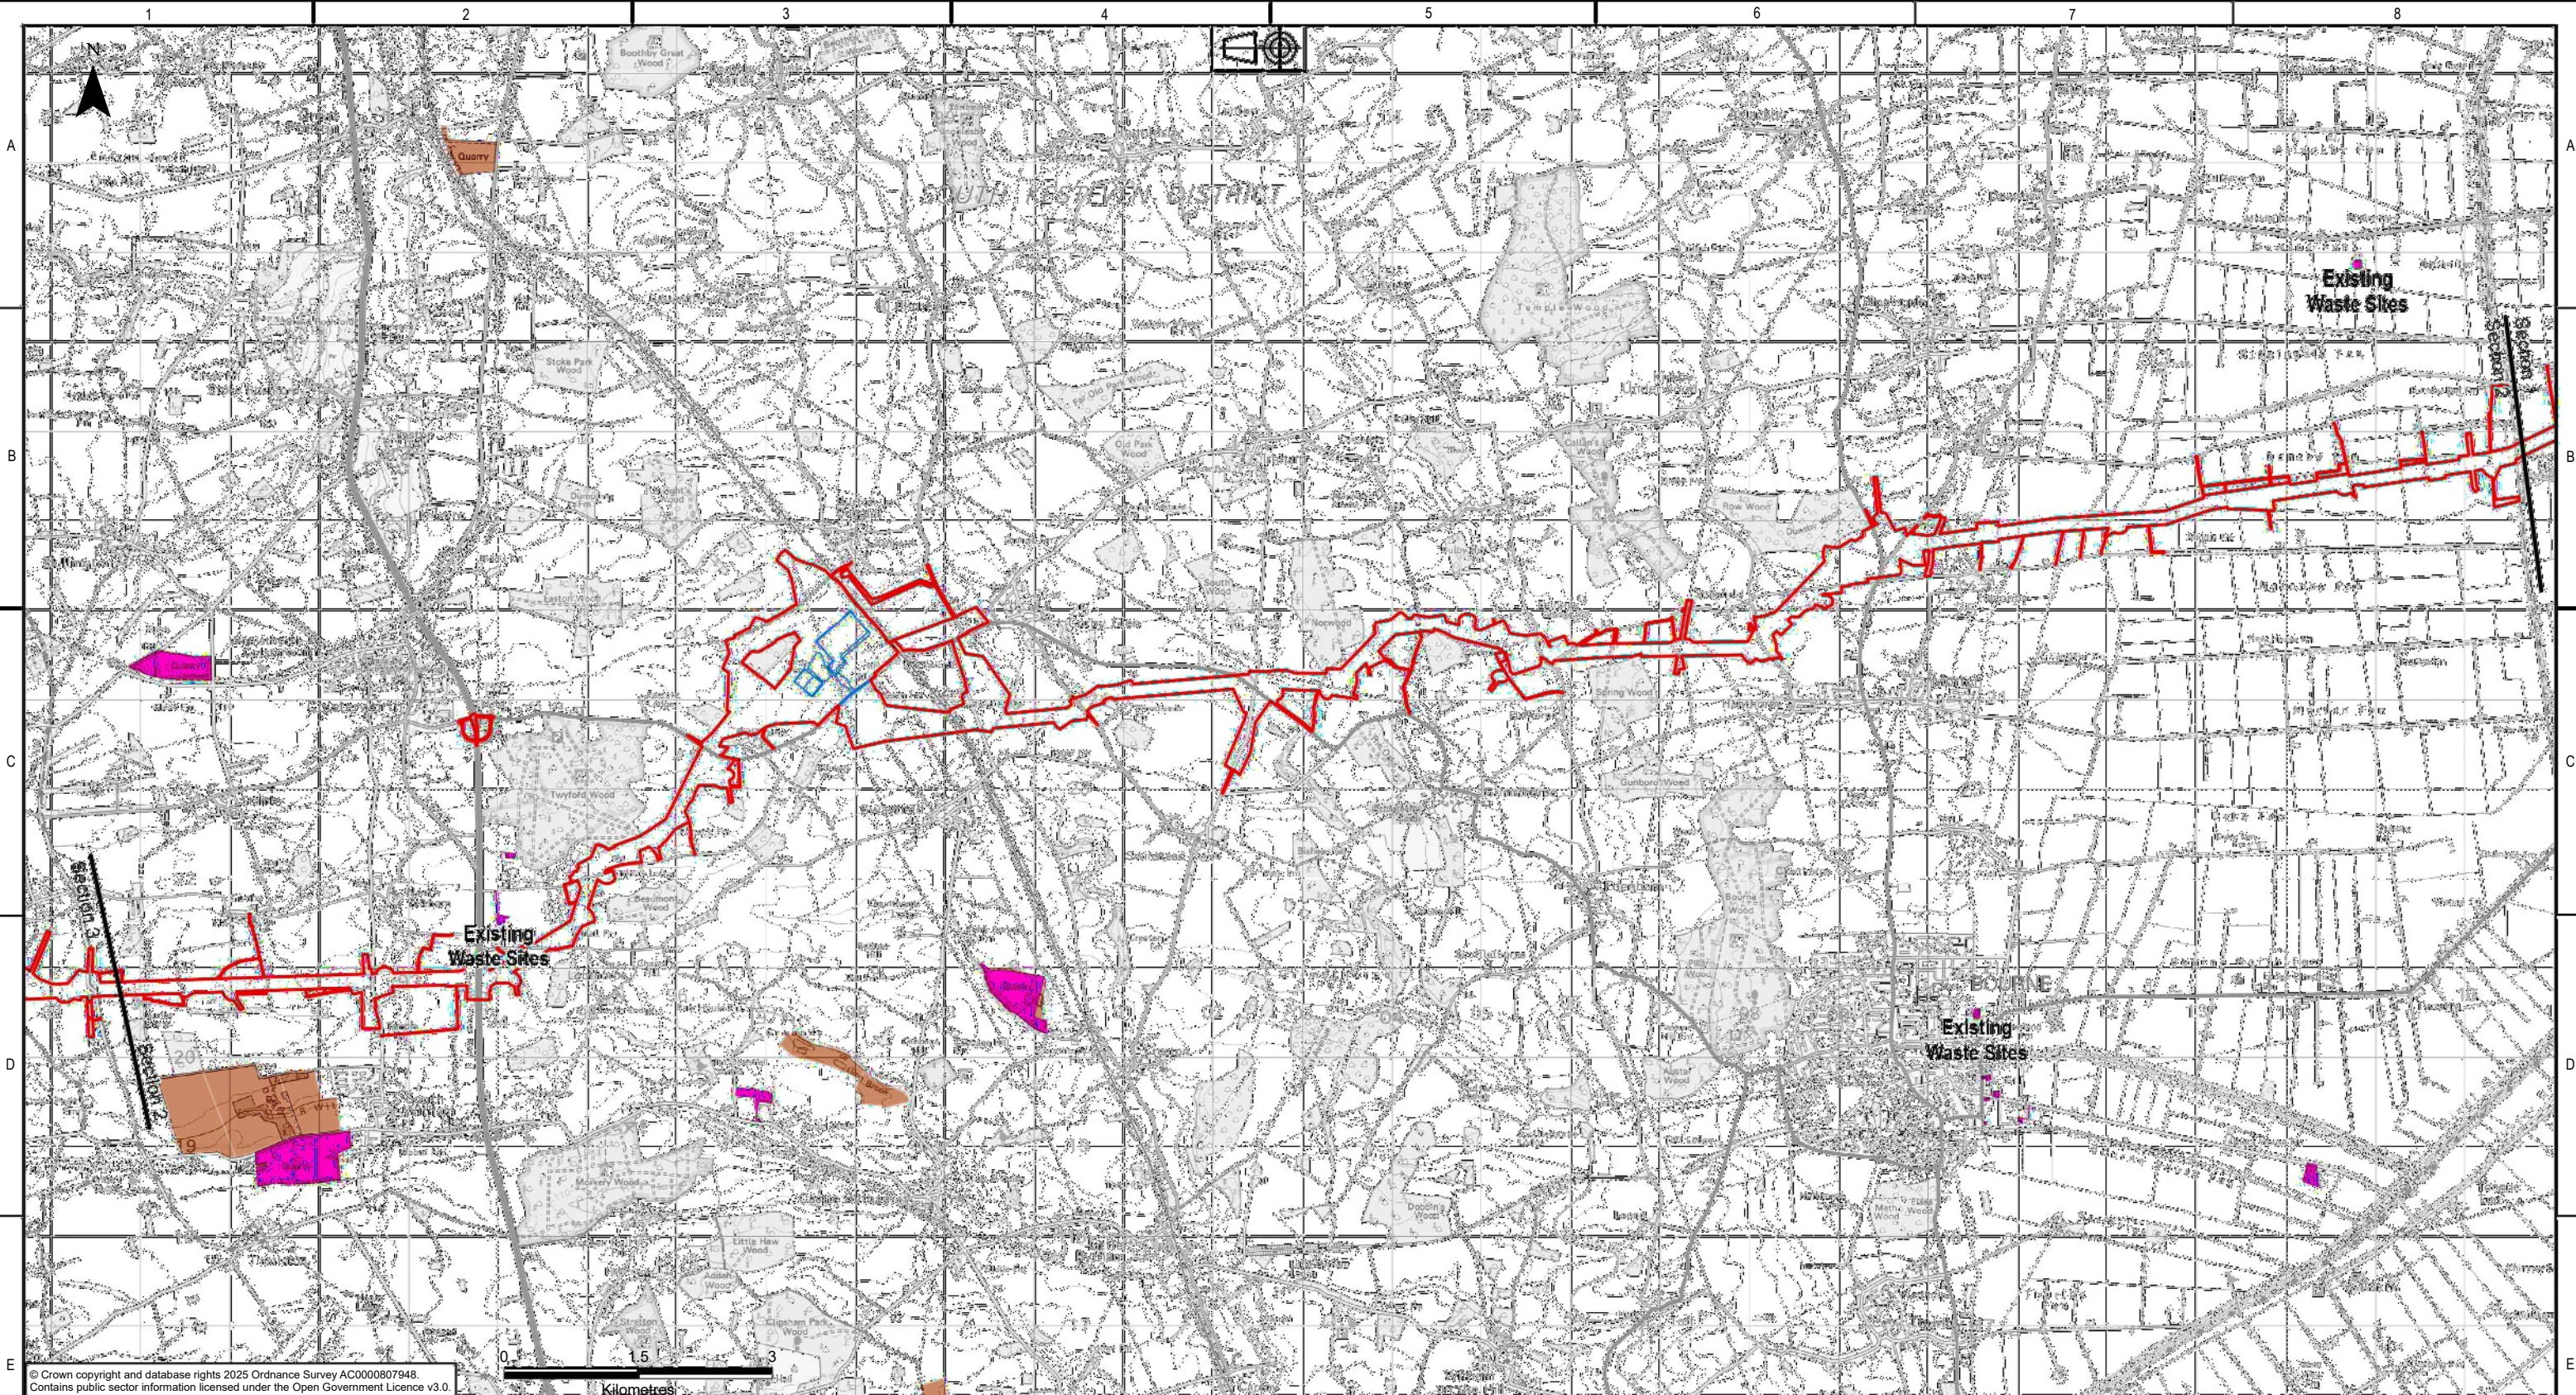


- Legend**
- Draft Order Limits
 - WMEL-A Substation
 - Sections
 - Development Land Allocations
 - Existing Minerals Sites
 - Existing Waste Sites

NATIONAL GRID INVESTMENT NUMBER: 100268							
COPYRIGHT: NOT TO BE REPRODUCED WITHOUT THE WRITTEN PERMISSION OF NATIONAL GRID ELECTRICITY TRANSMISSION Plc.							
P01	31/07/2026	First issue	DM	BP	MRK	CS	
Rev.	Date	Comment	Drw by	Check	Rev by	Appr.	

nationalgrid

National Grid plc, Warwick Technology Park,
Gallows Hill, Warwick, CV34 6DA

Site				Weston Marsh to East Leicestershire			
Title				Draft Environmental Statement: Figure 16.3 Development Land Allocations			
Purpose of issue				For Information		Status S2	
Contractor Drawing No.				WMEL-AAJ-ZZZZ-ZZZZZZ-DRW-ES-000057		Revision P01	
Customer Drawing No.				N/A		Issue A	
Reviewed M.R.KEEN		Approved C.STOCKS		Date 31/07/2026		Scale 1:70,000	
Drawn D.MOSNEANU		Checked B.PERKINS		Sheet 2 of 5		Size A3	

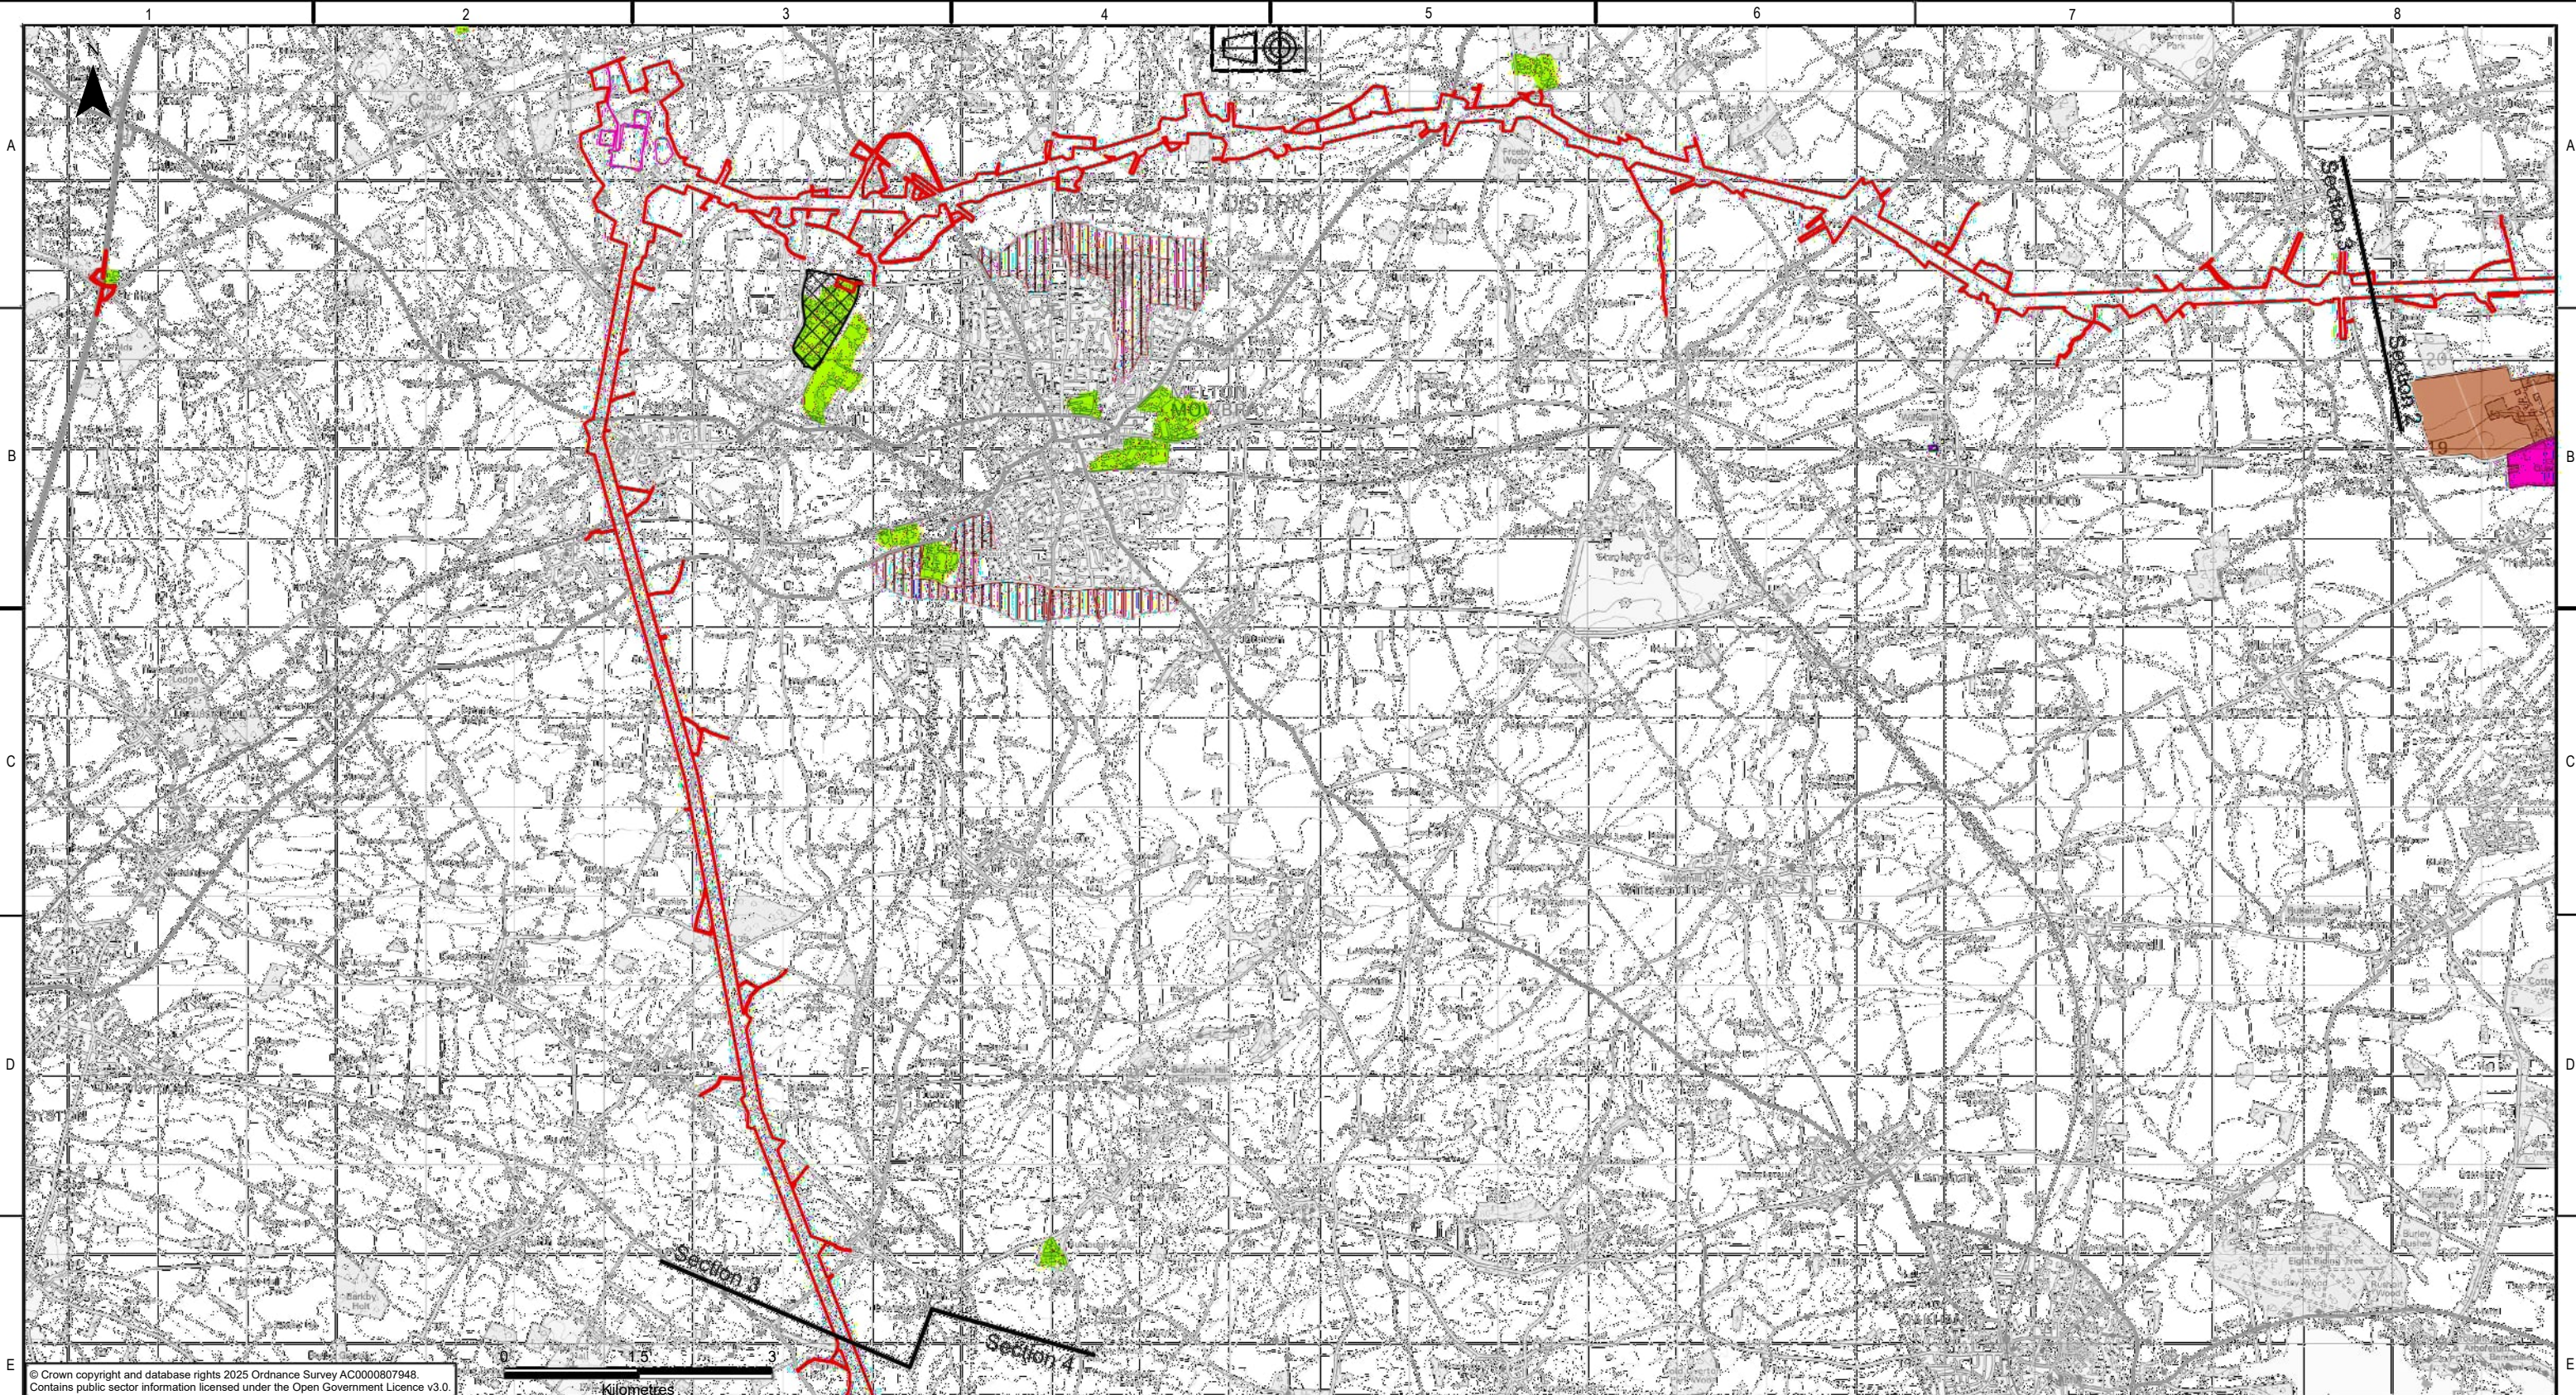

© Crown copyright and database rights 2025 Ordnance Survey AC0000807948.
Contains public sector information licensed under the Open Government Licence v3.0.

KEY PLAN

Legend

- Draft Order Limits
- WMEL-B Substation
- Sections
- Development Land Allocations
 - Allocated Housing
 - Strategic Sites
 - Asfordby Business Park (Melton)
 - Key Employment Sites
 - Existing Minerals Sites
 - Existing Waste Sites

NATIONAL GRID INVESTMENT NUMBER: 100268

COPYRIGHT: NOT TO BE REPRODUCED WITHOUT THE WRITTEN PERMISSION OF NATIONAL GRID ELECTRICITY TRANSMISSION Plc.

P01	31/07/2026	First issue	DM	BP	MRK	CS	
Rev.	Date	Comment	Drw by	Check	Rev by	Appr.	

National Grid plc, Warwick Technology Park,
Gallows Hill, Warwick, CV34 6DA

Drawn

D.MOSNEANU

Checked

B.PERKINS



Site

Weston Marsh to East Leicestershire

Title

Draft Environmental Statement:
Figure 16.3
Development Land Allocations

Purpose of issue	Status				
For Information	S2				
Contractor Drawing No.	Revision				
WMEL-AAJ-ZZZZ-ZZZZZZ-DRW-ES-000057	P01				
Customer Drawing No.	Issue				
N/A	A				
Drawn	Reviewed	Approved	Date	Scale	Size
D.MOSNEANU	M.R.KEEN	C.STOCKS	31/07/2026	1:70,000	A3

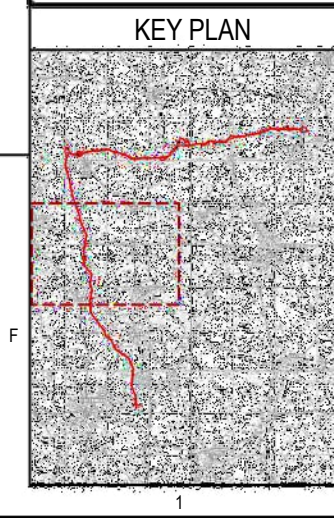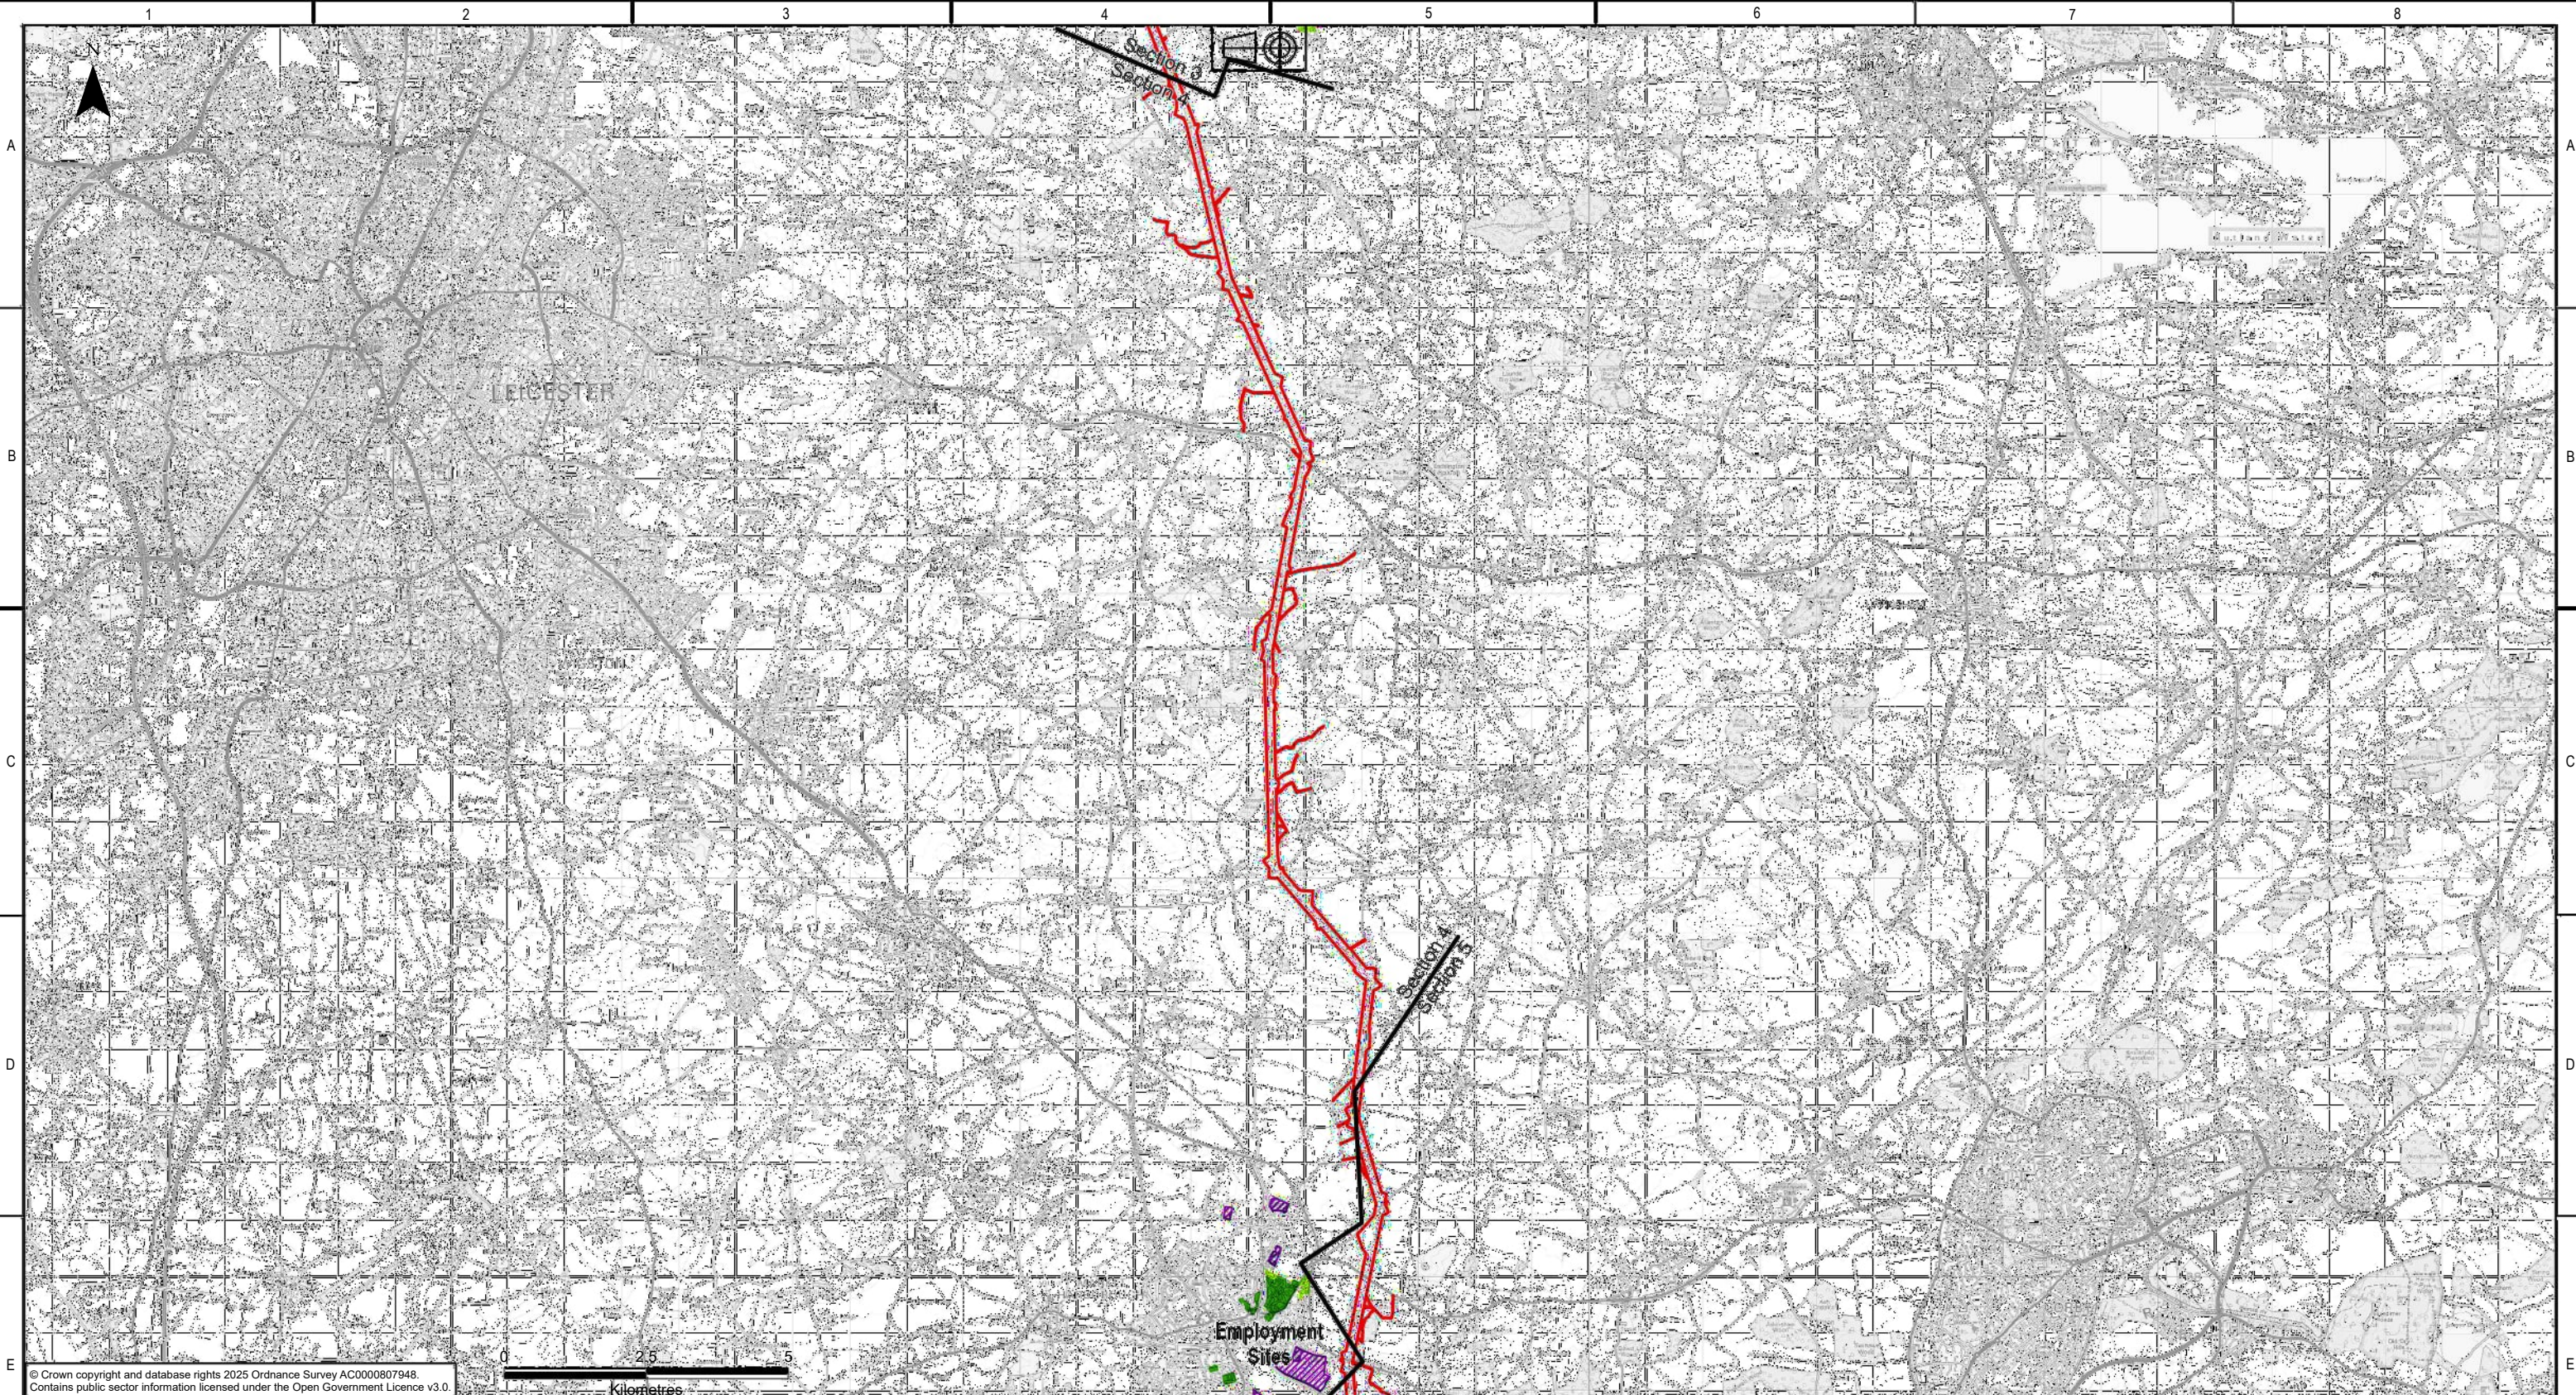

- Legend**
- Draft Order Limits
 - Sections
 - Development Land Allocations
 - Allocated Housing
 - Key Employment Sites
 - Employment Sites

NATIONAL GRID INVESTMENT NUMBER: 100268						
COPYRIGHT: NOT TO BE REPRODUCED WITHOUT THE WRITTEN PERMISSION OF NATIONAL GRID ELECTRICITY TRANSMISSION Plc.						
P01	31/07/2026	First issue	DM	BP	MRK	CS
Rev.	Date	Comment	Drw by	Check	Rev by	Appr.

NATIONAL GRID INVESTMENT NUMBER: 100268						
COPYRIGHT: NOT TO BE REPRODUCED WITHOUT THE WRITTEN PERMISSION OF NATIONAL GRID ELECTRICITY TRANSMISSION Plc.						
P01	31/07/2026	First issue	DM	BP	MRK	CS
Rev.	Date	Comment	Drw by	Check	Rev by	Appr.




National Grid plc, Warwick Technology Park,
Gallows Hill, Warwick, CV34 6DA

Drawn
D.MOSNEANU

Checked
B.PERKINS

Site Weston Marsh to East Leicestershire			
Title Draft Environmental Statement: Figure 16.3 Development Land Allocations			
Purpose of issue For Information			Status S2
Contractor Drawing No. WMEL-AAJ-ZZZZ-ZZZZZZ-DRW-ES-000057			Revision P01
Customer Drawing No. N/A			Issue A
Reviewed M.R.KEEN	Approved C.STOCKS	Date 31/07/2026	Scale 1:110,000
Sheet 4 of 5			Size A3

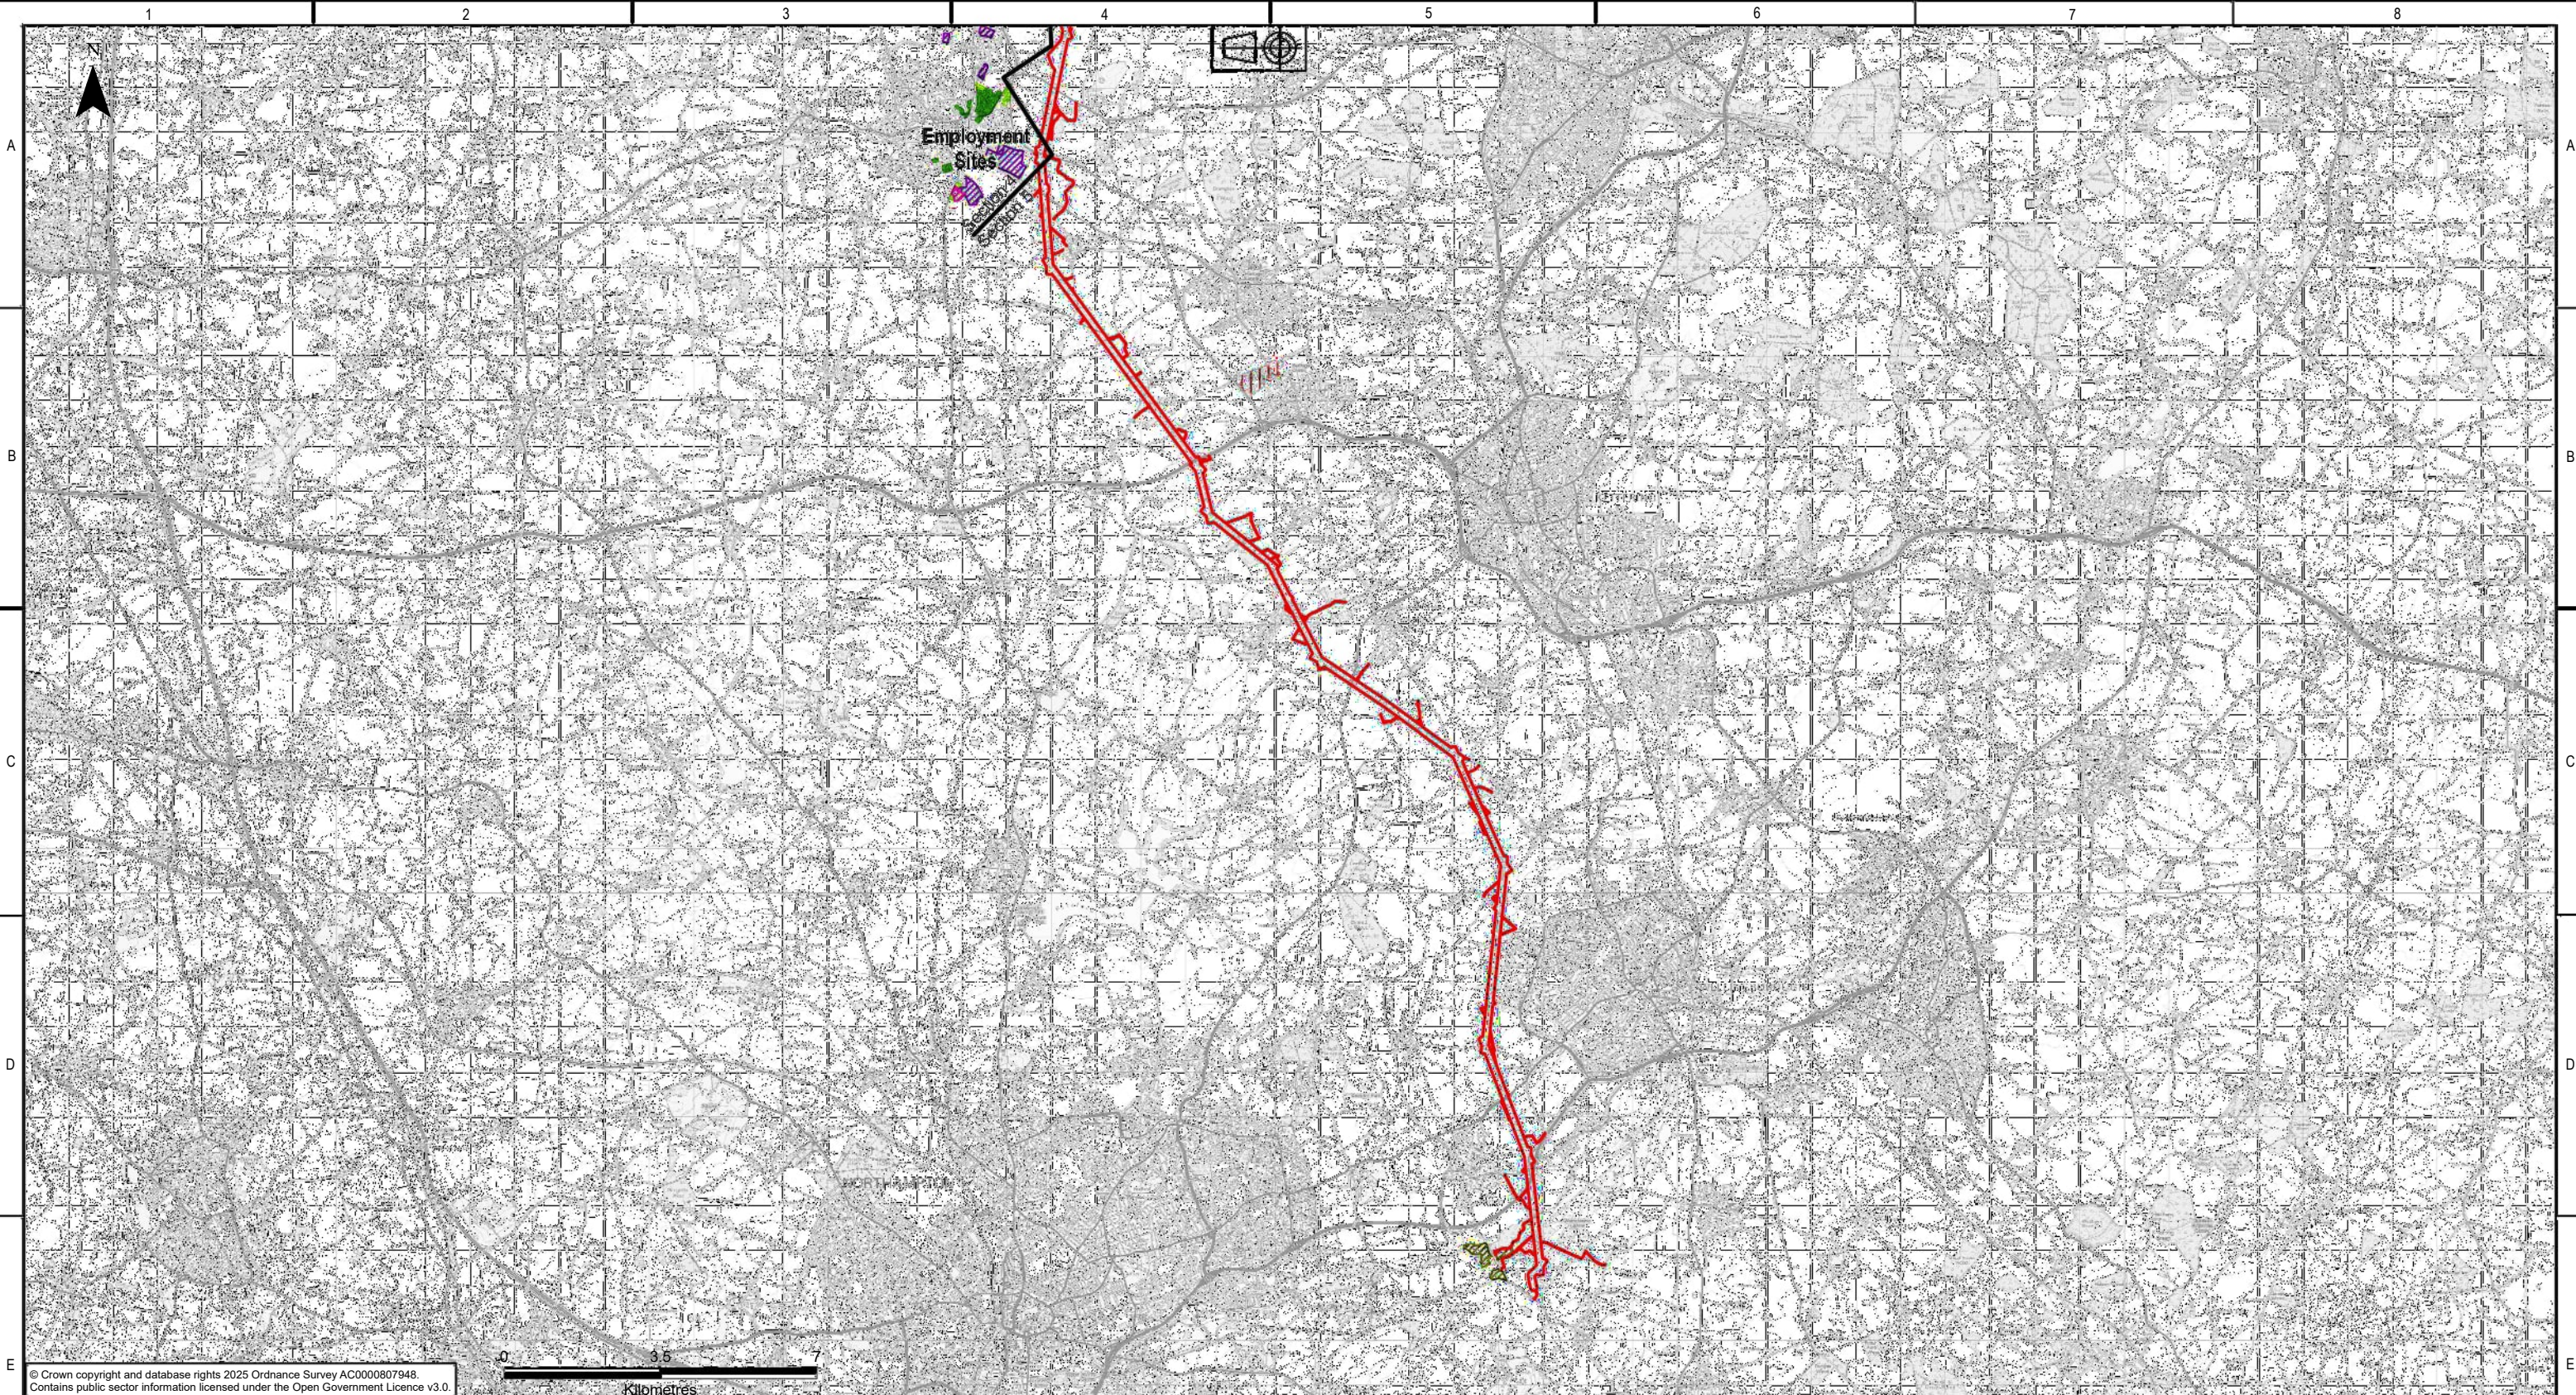

KEY PLAN

Legend

- Draft Order Limits
- Sections
- Development Land Allocations
 - Allocated Business Site
 - Allocated Housing
 - Minerals Site Allocations
 - Strategic Sites
 - Key Employment Sites
 - Employment Sites

NATIONAL GRID INVESTMENT NUMBER: 100268

COPYRIGHT: NOT TO BE REPRODUCED WITHOUT THE WRITTEN PERMISSION OF NATIONAL GRID ELECTRICITY TRANSMISSION Plc.

P01	31/07/2026	First issue	DM	BP	MRK	CS	
Rev.	Date	Comment	Drw by	Check	Rev by	Appr.	

National Grid plc, Warwick Technology Park,
Gallows Hill, Warwick, CV34 6DA

Drawn

D.MOSNEANU

Checked

B.PERKINS

Reviewed

M.R.KEEN

Approved

C.STOCKS

Date

31/07/2026

Scale

1:140,000

Size

A3

Site

Weston Marsh to East Leicestershire

Title

Draft Environmental Statement:
Figure 16.3
Development Land Allocations

Purpose of issue	Status
For Information	S2
Contractor Drawing No.	Revision
WMEL-AAJ-ZZZZ-ZZZZZZ-DRW-ES-000057	P01
Customer Drawing No.	Issue
N/A	A

National Grid plc
National Grid House,
Warwick Technology Park,
Gallows Hill, Warwick.
CV34 6DA United Kingdom

Registered in England and Wales
No. 4031152
nationalgrid.com