Continued on Sheet 3

4-1
4-2
4-3
4-4
4-5
4-6
4-7
4-8
4-9
4-10

SEE INSET 4A
SEE INSET 4B
SEE INSET 4C

INSET 4A - Scale: 1:500

INSET 4B - Scale: 1:500

INSET 4C - Scale: 1:250

Continued on Sheet 5

KEY PLAN

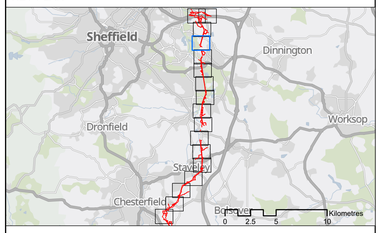

Key

- Order Land
- Land to be acquired
- Rights to be acquired
- Public Open Space (full extent, including land outside the Order Land)

The COMMON SEAL of NATIONAL GRID ELECTRICITY TRANSMISSION plc was hereunto affixed on the _____ day of _____ 2026 in the presence of:

_____
Authorised Signatory
Member of the Board Sealing Committee

© Crown copyright and database rights 2026 Ordnance Survey 100030649. You are permitted to use this data solely to enable you to respond to, or interact with, the the organisation that provided you with the data. You are not permitted to copy, sub-licence, distribute or sell any of this data to third parties in any form.

© Crown copyright material is reproduced with the permission of Land Registry under delegated authority from the Controller of HMSO.

This material may not be copied distributed, sold or published without the formal permission of Land Registry. Only an official copy of a title plan or register obtained from the Land Registry may be used for legal or other official purposes.

May contain public sector information licensed under the Open Government Licence v3.0.
Contains OS data © Crown Copyright and database right 2026. Contains data from OS Zoomstack

Client: nationalgrid

Designer: Ardent

Project: BRINSWORTH TO CHESTERFIELD REFURBISHMENT - THE GREAT GRID UPGRADE

Drawing Title: MAP REFERRED TO IN THE NATIONAL GRID ELECTRICITY TRANSMISSION PLC (BRINSWORTH TO CHESTERFIELD REFURBISHMENT PROJECT) COMPULSORY PURCHASE ORDER 2026
SPECIAL CATEGORY LAND PLAN
SHEET 4 OF 17

Status	Revision	002
FINAL	Date	01/10/2026
Scale 1:2,500 @ A1	Spatial Reference System	British National Grid

0 25 50 100 150 200 250 Metres

Drawn By	Checked By	Approved By
N.HENRYS	L.O'BRIEN	M.KENNY

Drawing reference: NG_BR-CH_CPO_Plan

This document is not to be used in whole or in part other than for the intended purpose and project for which it was prepared and provided.

Plot Date: Wednesday, October 7, 2026 12:51 PM
File Name: G:\00 - Projects\046_000637_National_Grid_BRHM\002_Pro\008_CPO_Plans\NG_BR\M_BR-CH_CPO_SCL_Plan_20261001_Sheet04_Retry.aprx

Continued on Sheet 4

SEE INSET 5F
SEE INSET 5C
SEE INSET 5B
SEE INSET 5A
SEE INSET 5D

Inset 5B - Scale: 1:250

Inset 5D - Scale: 1:50

Inset 5A - Scale: 1:500

Inset 5C - Scale: 1:100

Inset 5F - Scale: 1:500

Inset 5E - Scale: 1:500

Continued on Sheet 6

KEY PLAN

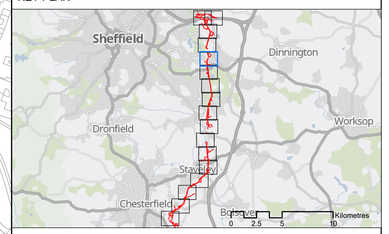

Key

- Order Land
- Land to be acquired
- Rights to be acquired
- Public Open Space (full extent, including land outside the Order Land)

The COMMON SEAL of NATIONAL GRID ELECTRICITY TRANSMISSION plc was hereunto affixed on the _____ day of _____ 2026 in the presence of:

_____
Authorised Signatory
Member of the Board Sealing Committee

© Crown copyright and database rights 2026 Ordnance Survey 100030649. You are permitted to use this data solely to enable you to respond to, or interact with, the the organisation that provided you with the data. You are not permitted to copy, sub-licence, distribute or sell any of this data to third parties in any form.

© Crown copyright material is reproduced with the permission of Land Registry under delegated authority from the Controller of HMSO.

This material may not be copied distributed, sold or published without the formal permission of Land Registry. Only an official copy of a title plan or register obtained from the Land Registry may be used for legal or other official purposes.

May contain public sector information licensed under the Open Government Licence v3.0.
Contains OS data © Crown Copyright and database right 2026. Contains data from OS Zoomstack

Client: nationalgrid

Designer: Ardent

Project: BRINSWORTH TO CHESTERFIELD REFURBISHMENT - THE GREAT GRID UPGRADE

Drawing Title: MAP REFERRED TO IN THE NATIONAL GRID ELECTRICITY TRANSMISSION PLC (BRINSWORTH TO CHESTERFIELD REFURBISHMENT PROJECT) COMPULSORY PURCHASE ORDER 2026
SPECIAL CATEGORY LAND PLAN
SHEET 5 OF 17

Status		Revision	002
FINAL		Date	01/10/2026
Scale 1:2,500	@ A1	Spatial Reference System	British National Grid

0 25 50 100 150 200 250 Metres

Drawn By	Checked By	Approved By
N.HENRYS	L.O'BRIEN	M.KENNY

Drawing reference: NG_BR-CH_CPO_Plan

This document is not to be used in whole or in part other than for the intended purpose and project for which it was prepared and provided.

Plot Date: Wednesday, October 7, 2026 12:56 PM
File Name: G:\00 - Projects\046_000637_National_Grid_BRHM\002_Pro\008_CPO_Plans\NG_BRHM_BR-CH_CPO_SCL_Plan_20261001_Sheet05_Retry.aprx

Continued on Sheet 6

SEE INSET 7A

SEE INSET 7B

SEE INSET 7C

Continued on Sheet 8

Continued on Sheet 8

Inset 7A - Scale: 1:500

Inset 7B - Scale: 1:500

Inset 7C - Scale: 1:500

7-1 7-2 7-3 7-4 7-5 7-6 7-7 7-8 7-9 7-10 7-11 7-12 7-14 7-16 7-17 7-18 7-19 7-20 7-21

KEY PLAN

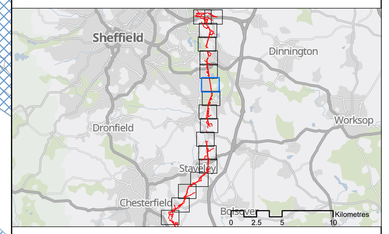

Key

- Order Land
- Land to be acquired
- Rights to be acquired
- Public Open Space (full extent, including land outside the Order Land)

The COMMON SEAL of NATIONAL GRID ELECTRICITY TRANSMISSION plc was hereunto affixed on the _____ day of _____ 2026 in the presence of:

_____

Authorised Signatory
Member of the Board Sealing Committee

© Crown copyright and database rights 2026 Ordnance Survey 100030649. You are permitted to use this data solely to enable you to respond to, or interact with, the the organisation that provided you with the data. You are not permitted to copy, sub-licence, distribute or sell any of this data to third parties in any form.

© Crown copyright material is reproduced with the permission of Land Registry under delegated authority from the Controller of HMSO.

This material may not be copied distributed, sold or published without the formal permission of Land Registry. Only an official copy of a title plan or register obtained from the Land Registry may be used for legal or other official purposes.

May contain public sector information licensed under the Open Government Licence v3.0.
Contains OS data © Crown Copyright and database right 2026. Contains data from OS Zoomstack

Client

nationalgrid

N

Designer

Ardent

Project

BRINSWORTH TO CHESTERFIELD REFURBISHMENT - THE GREAT GRID UPGRADE

Drawing Title

MAP REFERRED TO IN THE NATIONAL GRID ELECTRICITY TRANSMISSION PLC (BRINSWORTH TO CHESTERFIELD REFURBISHMENT PROJECT) COMPULSORY PURCHASE ORDER 2026
SPECIAL CATEGORY LAND PLAN
SHEET 7 OF 17

Status		Revision	002
FINAL		Date	01/10/2026
Scale	1:2,500 @ A1	Spatial Reference System	British National Grid

0 25 50 100 150 200 250 Metres

Drawn By	Checked By	Approved By
N.HENRYS	L.O'BRIEN	M.KENNY

Drawing reference

NG_BR-CH_CPO_Plan

This document is not to be used in whole or in part other than for the intended purpose and project for which it was prepared and provided.

Plot Date: Wednesday, October 7, 2026 12:59 PM
File Name: G:\00) - Projects\048_000637_National_Grid_BR\HM\002_Pol\008_CPO_Plans\NG_BR\HM_BR-CH_CPO_SCL_Plan_20261001_Sheet07_Retry.aprx

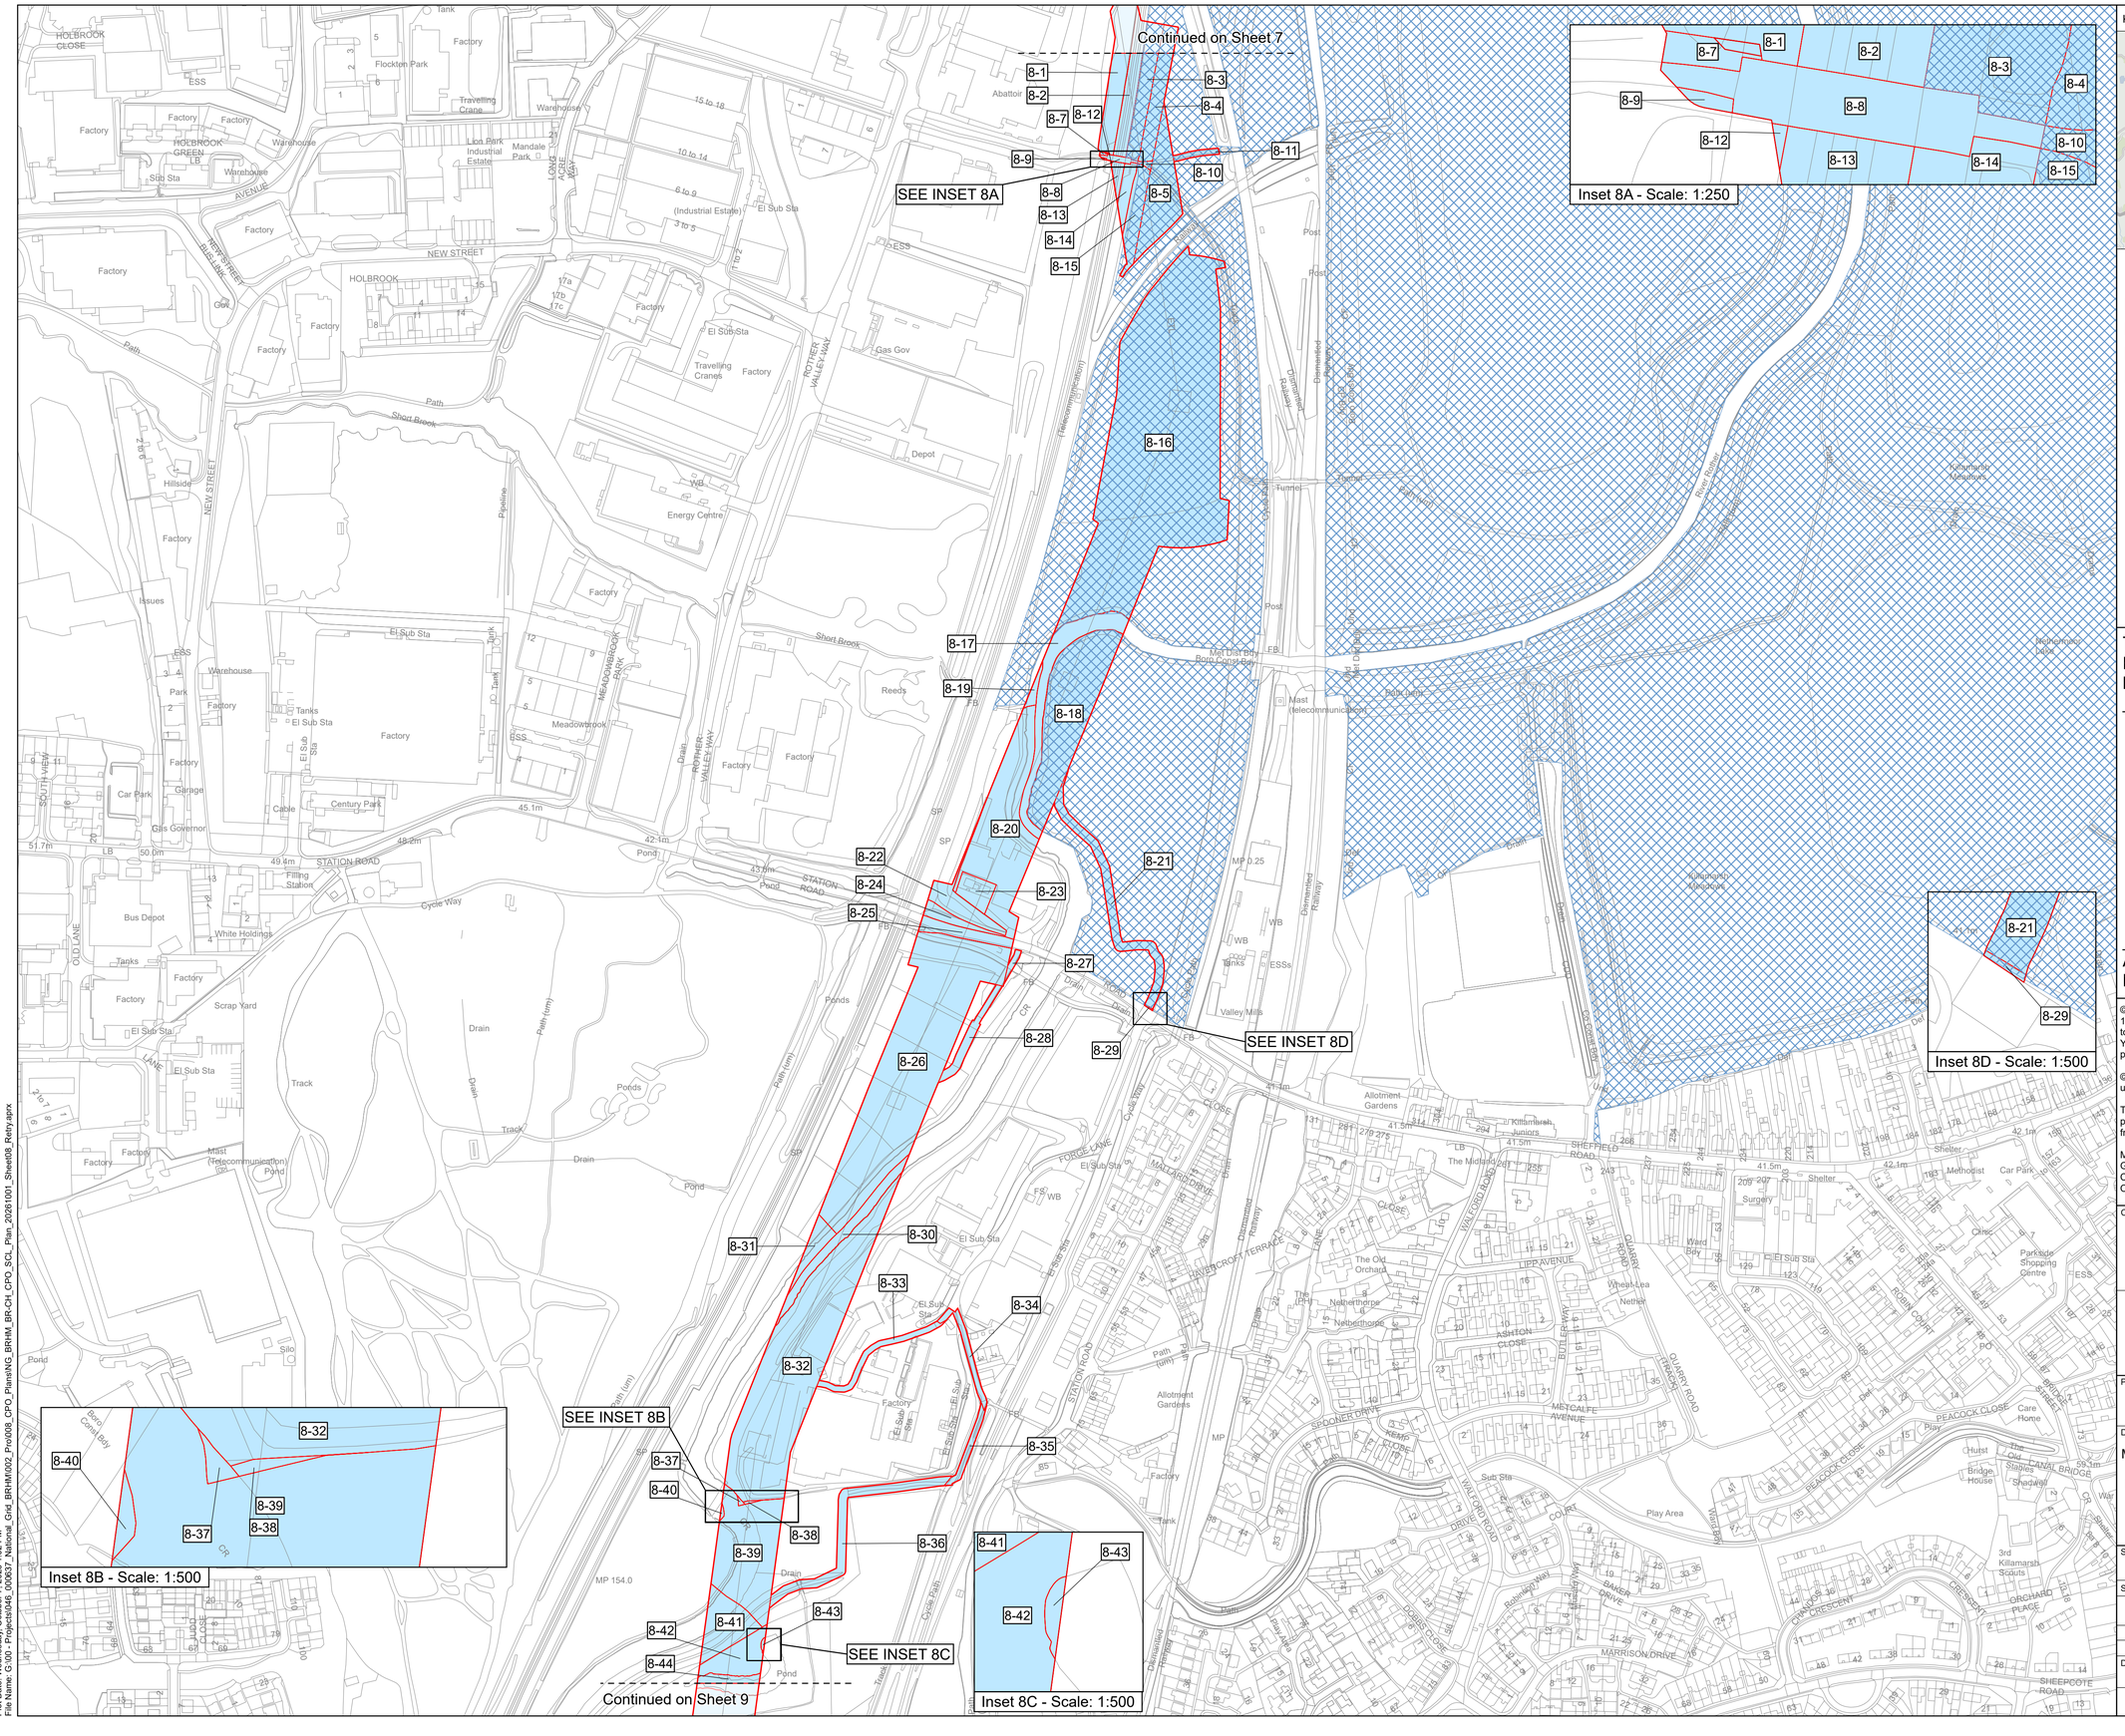

KEY PLAN

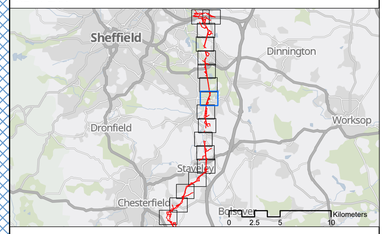

Key

- Order Land
- Land to be acquired
- Rights to be acquired
- Public Open Space (full extent, including land outside the Order Land)

The COMMON SEAL of NATIONAL GRID ELECTRICITY TRANSMISSION plc was hereunto affixed on the _____ day of _____ 2026 in the presence of:

_____

Authorised Signatory
Member of the Board Sealing Committee

© Crown copyright and database rights 2026 Ordnance Survey 100030649. You are permitted to use this data solely to enable you to respond to, or interact with, the the organisation that provided you with the data. You are not permitted to copy, sub-licence, distribute or sell any of this data to third parties in any form.

© Crown copyright material is reproduced with the permission of Land Registry under delegated authority from the Controller of HMSO.

This material may not be copied distributed, sold or published without the formal permission of Land Registry. Only an official copy of a title plan or register obtained from the Land Registry may be used for legal or other official purposes.

May contain public sector information licensed under the Open Government Licence v3.0.
Contains OS data © Crown Copyright and database right 2026. Contains data from OS Zoomstack

Client

nationalgrid

N

Designer

Ardent

Project

BRINSWORTH TO CHESTERFIELD REFURBISHMENT - THE GREAT GRID UPGRADE

Drawing Title

MAP REFERRED TO IN THE NATIONAL GRID ELECTRICITY TRANSMISSION PLC (BRINSWORTH TO CHESTERFIELD REFURBISHMENT PROJECT) COMPULSORY PURCHASE ORDER 2026
SPECIAL CATEGORY LAND PLAN
SHEET 8 OF 17

Status		Revision	002
FINAL		Date	01/10/2026
Scale 1:2,500	@ A1	Spatial Reference System	British National Grid

0 25 50 100 150 200 250 Metres

Drawn By	Checked By	Approved By
N.HENRYS	L.O'BRIEN	M.KENNY

Drawing reference

NG_BR-CH_CPO_Plan

This document is not to be used in whole or in part other than for the intended purpose and project for which it was prepared and provided.

Plot Date: Wednesday, October 7, 2026 1:02 PM
File Name: G:\00 - Projects\046_000637_National_Grid_BRHM\002_Pre\008_CPO_Plans\NG_BRHM_BR-CH_CPO_SCL_Plan_20261001_Sheet08_Retry.aprx

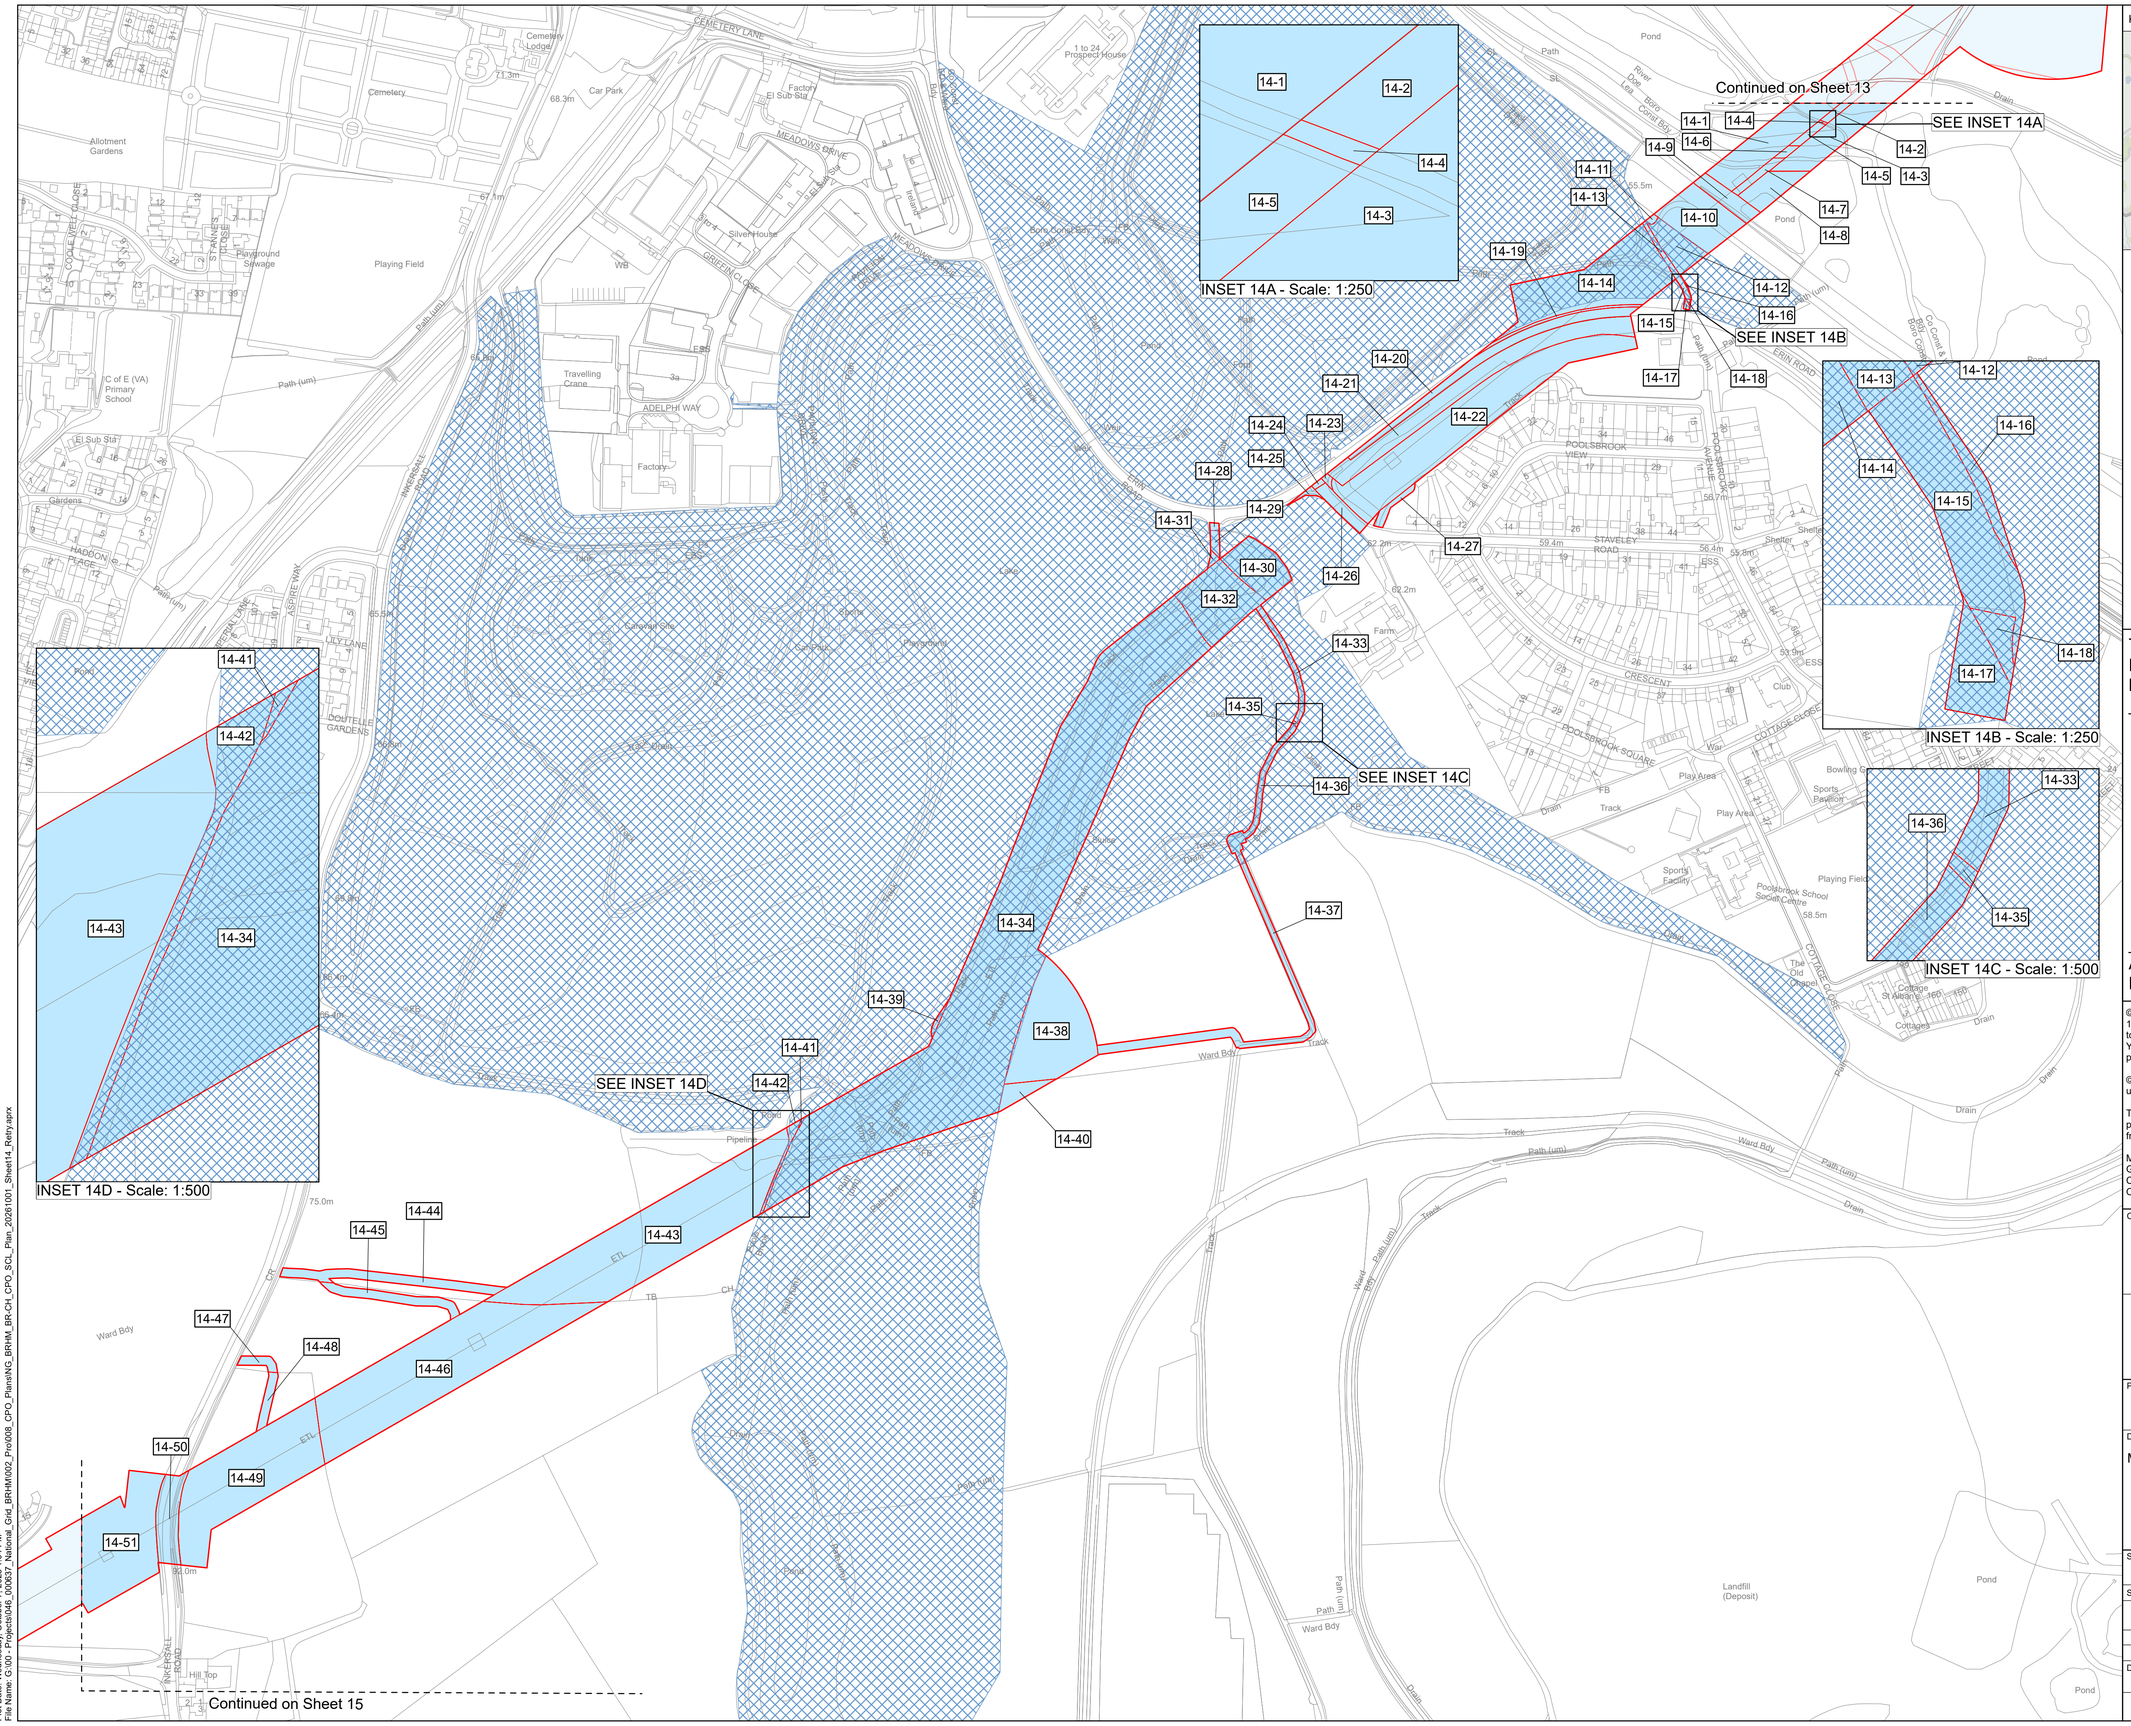

KEY PLAN

Key

- Order Land
- Land to be acquired
- Rights to be acquired
- Public Open Space (full extent, including land outside the Order Land)

The COMMON SEAL of NATIONAL GRID ELECTRICITY TRANSMISSION plc was hereunto affixed on the _____ day of _____ 2026 in the presence of:

_____

Authorised Signatory
Member of the Board Sealing Committee

© Crown copyright and database rights 2026 Ordnance Survey 100030649. You are permitted to use this data solely to enable you to respond to, or interact with, the the organisation that provided you with the data. You are not permitted to copy, sub-licence, distribute or sell any of this data to third parties in any form.

© Crown copyright material is reproduced with the permission of Land Registry under delegated authority from the Controller of HMSO.

This material may not be copied distributed, sold or published without the formal permission of Land Registry. Only an official copy of a title plan or register obtained from the Land Registry may be used for legal or other official purposes.

May contain public sector information licensed under the Open Government Licence v3.0.
Contains OS data © Crown Copyright and database right 2026. Contains data from OS Zoomstack

Client: nationalgrid

N

Designer: Ardent

Project
BRINSWORTH TO CHESTERFIELD REFURBISHMENT - THE GREAT GRID UPGRADE

Drawing Title
MAP REFERRED TO IN THE NATIONAL GRID ELECTRICITY TRANSMISSION PLC (BRINSWORTH TO CHESTERFIELD REFURBISHMENT PROJECT) COMPULSORY PURCHASE ORDER 2026
SPECIAL CATEGORY LAND PLAN
SHEET 14 OF 17

Status	FINAL	Revision	002
		Date	01/10/2026
Scale	1:2,500 @ A1	Spatial Reference System	British National Grid

0 25 50 100 150 200 250 Metres

Drawn By	Checked By	Approved By
N.HENRYS	L.O'BRIEN	M.KENNY

Drawing reference: NG_BR-CH_CPO_Plan

This document is not to be used in whole or in part other than for the intended purpose and project for which it was prepared and provided.

Plot Date: Wednesday, October 7, 2026 1:04 PM
File Name: G:\00 - Projects\048_000637_National_Grid_BRHM\002_Pro\008_CPO_Plans\NG_BRHM_BR-CH_CPO_SCL_Plan_20261001_Sheet14_Retry.aprx

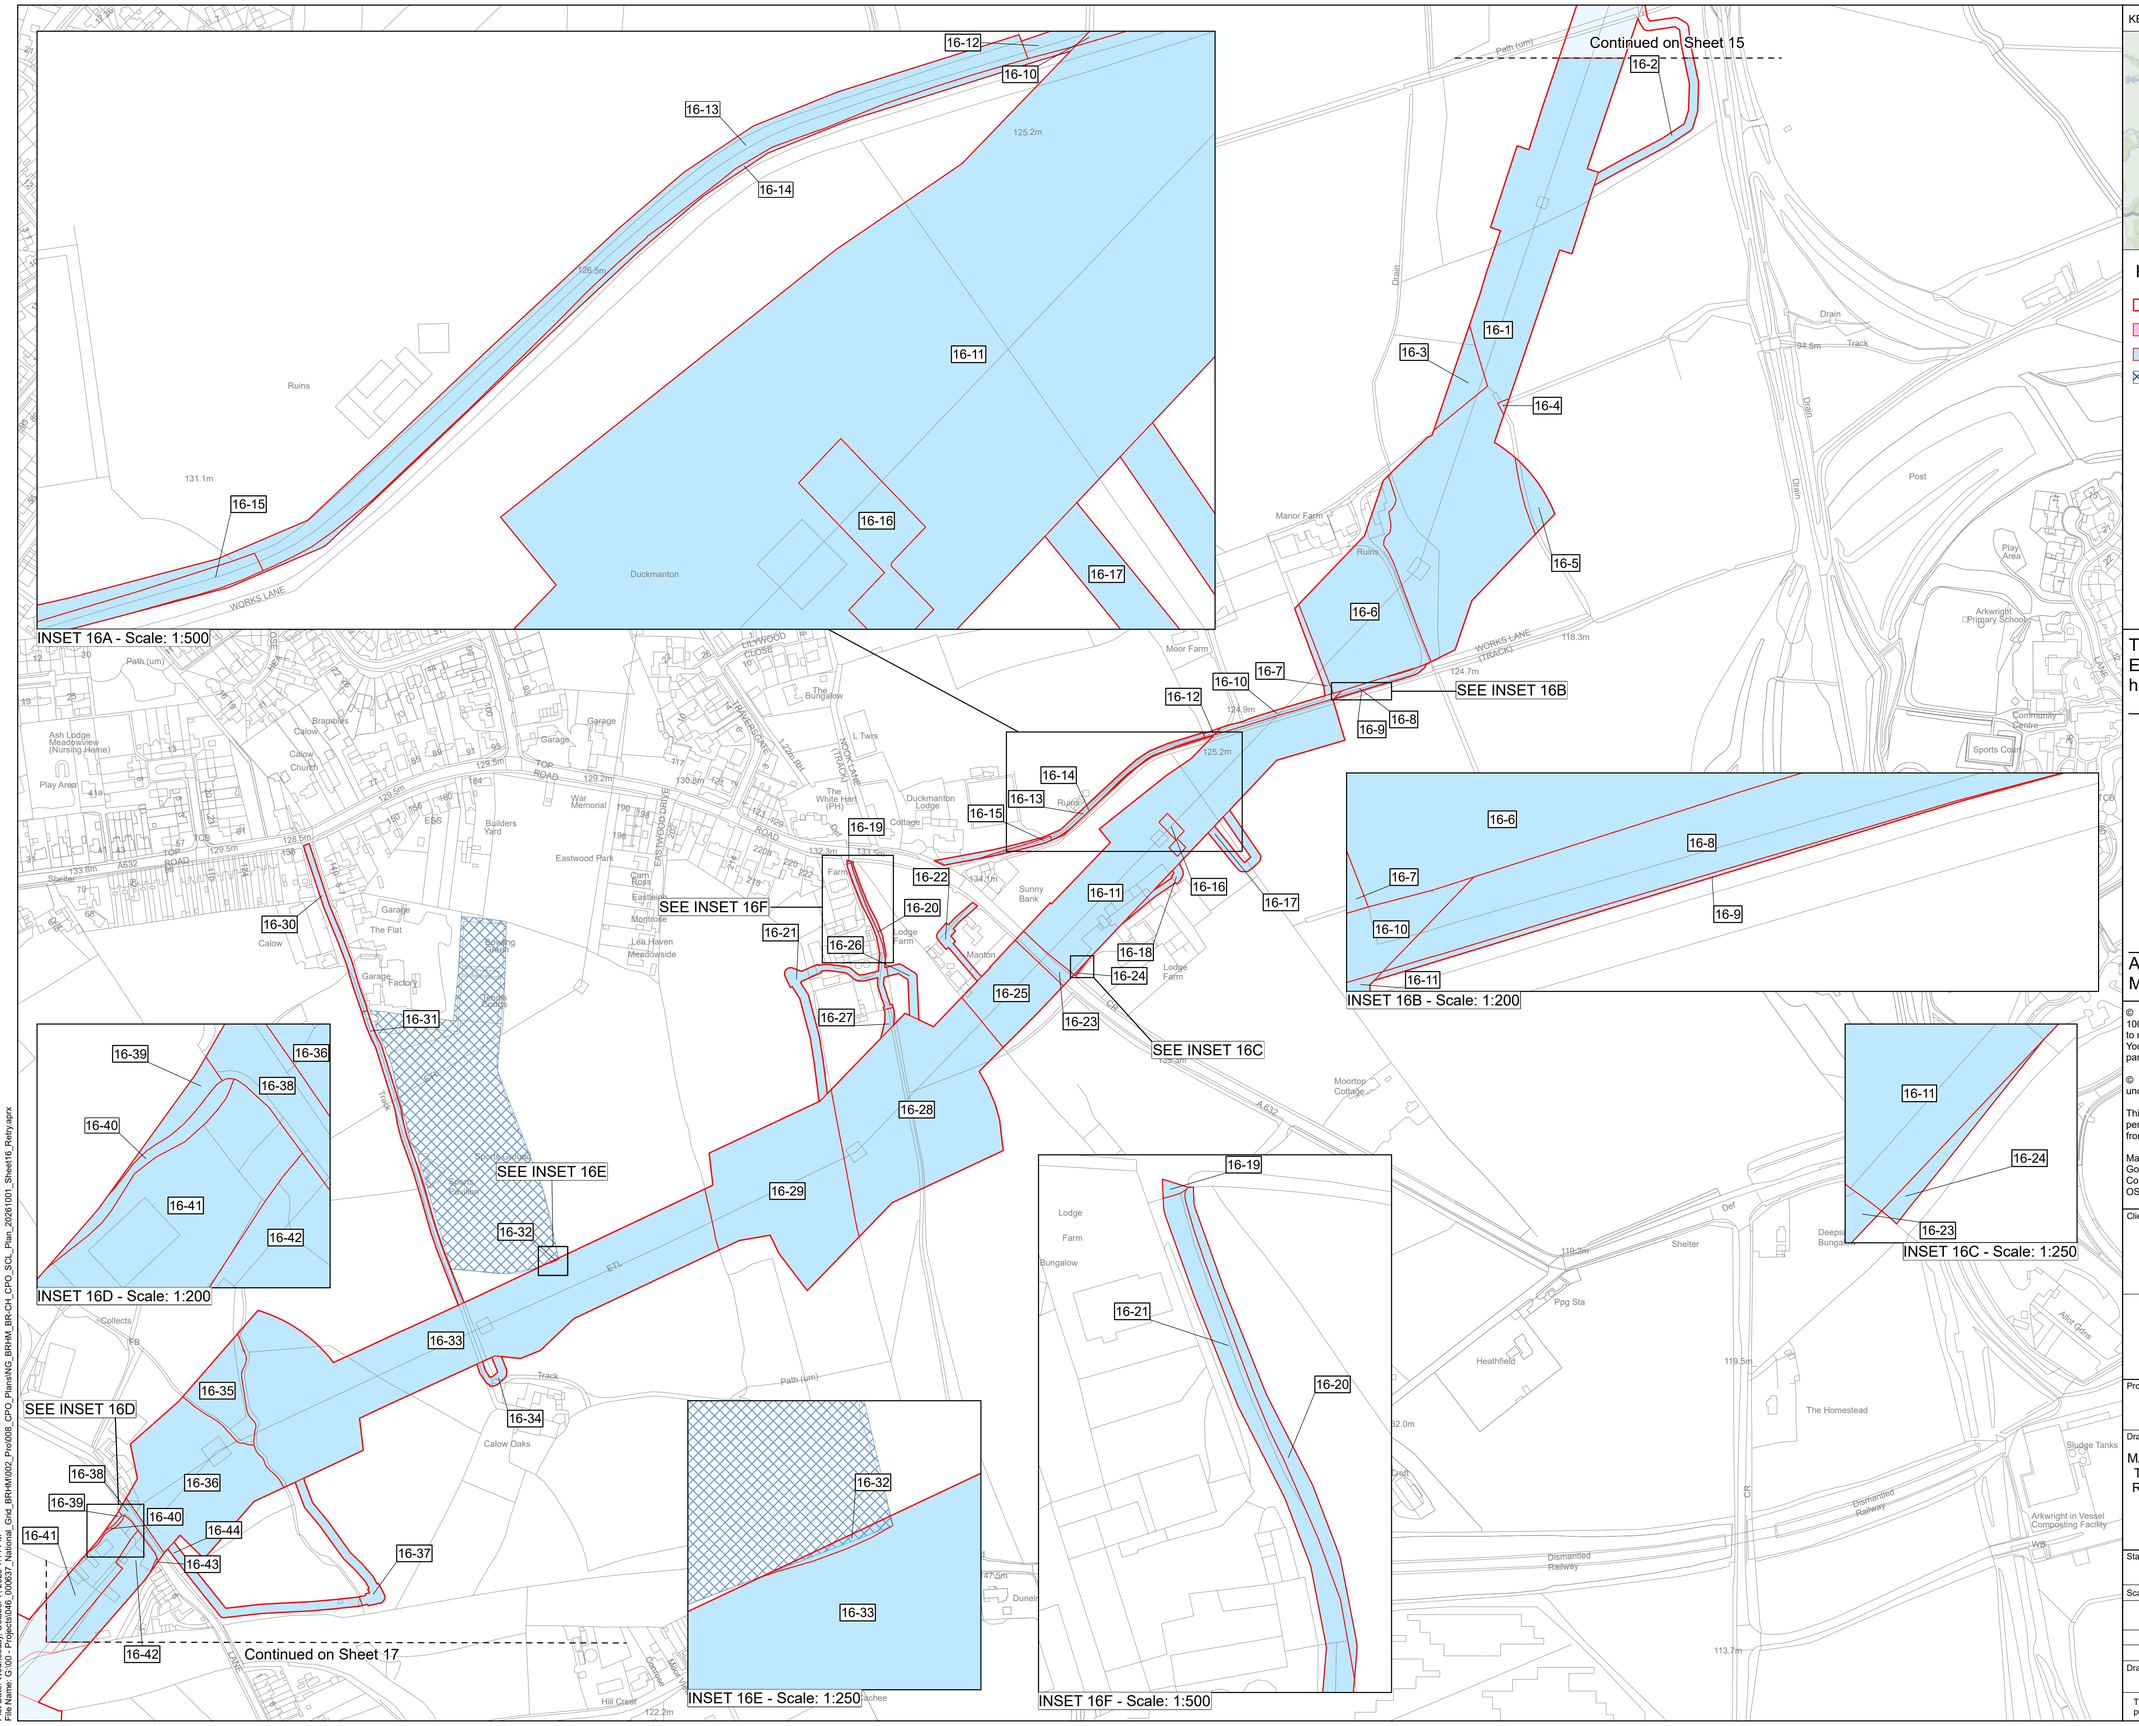

KEY PLAN

Key

- Order Land
- Land to be acquired
- Rights to be acquired
- Public Open Space (full extent, including land outside the Order Land)

The COMMON SEAL of NATIONAL GRID ELECTRICITY TRANSMISSION plc was hereunto affixed on the _____ day of _____ 2026 in the presence of:

_____

Authorised Signatory
Member of the Board Sealing Committee

© Crown copyright and database rights 2026 Ordnance Survey 100030649. You are permitted to use this data solely to enable you to respond to, or interact with, the the organisation that provided you with the data. You are not permitted to copy, sub-licence, distribute or sell any of this data to third parties in any form.

© Crown copyright material is reproduced with the permission of Land Registry under delegated authority from the Controller of HMSO.

This material may not be copied distributed, sold or published without the formal permission of Land Registry. Only an official copy of a title plan or register obtained from the Land Registry may be used for legal or other official purposes.

May contain public sector information licensed under the Open Government Licence v3.0.
Contains OS data © Crown Copyright and database right 2026. Contains data from OS Zoomstack

Client: nationalgrid

N

Designer: Ardent

Project
BRINSWORTH TO CHESTERFIELD REFURBISHMENT - THE GREAT GRID UPGRADE

Drawing Title
MAP REFERRED TO IN THE NATIONAL GRID ELECTRICITY TRANSMISSION PLC (BRINSWORTH TO CHESTERFIELD REFURBISHMENT PROJECT) COMPULSORY PURCHASE ORDER 2026
SPECIAL CATEGORY LAND PLAN
SHEET 16 OF 17

Status	Revision	002
FINAL	Date	01/10/2026
Scale 1:2,500 @ A1	Spatial Reference System	British National Grid

0 25 50 100 150 200 250 Metres

Drawn By	Checked By	Approved By
N.HENRYS	L.O'BRIEN	M.KENNY

Drawing reference
NG_BR-CH_CPO_Plan

This document is not to be used in whole or in part other than for the intended purpose and project for which it was prepared and provided.

Plot Date: Wednesday, October 7, 2026 1:14 PM
File Name: G:\00 - Projects\045_000637_National_Grid_BRHM\002_Pro\008_CPO_Plans\NG_BRHM_BR-CH_CPO_SCL_Plan_20261001_Sheet16_Retry.aprx