
SITE LOCATION PLAN (TCPA)

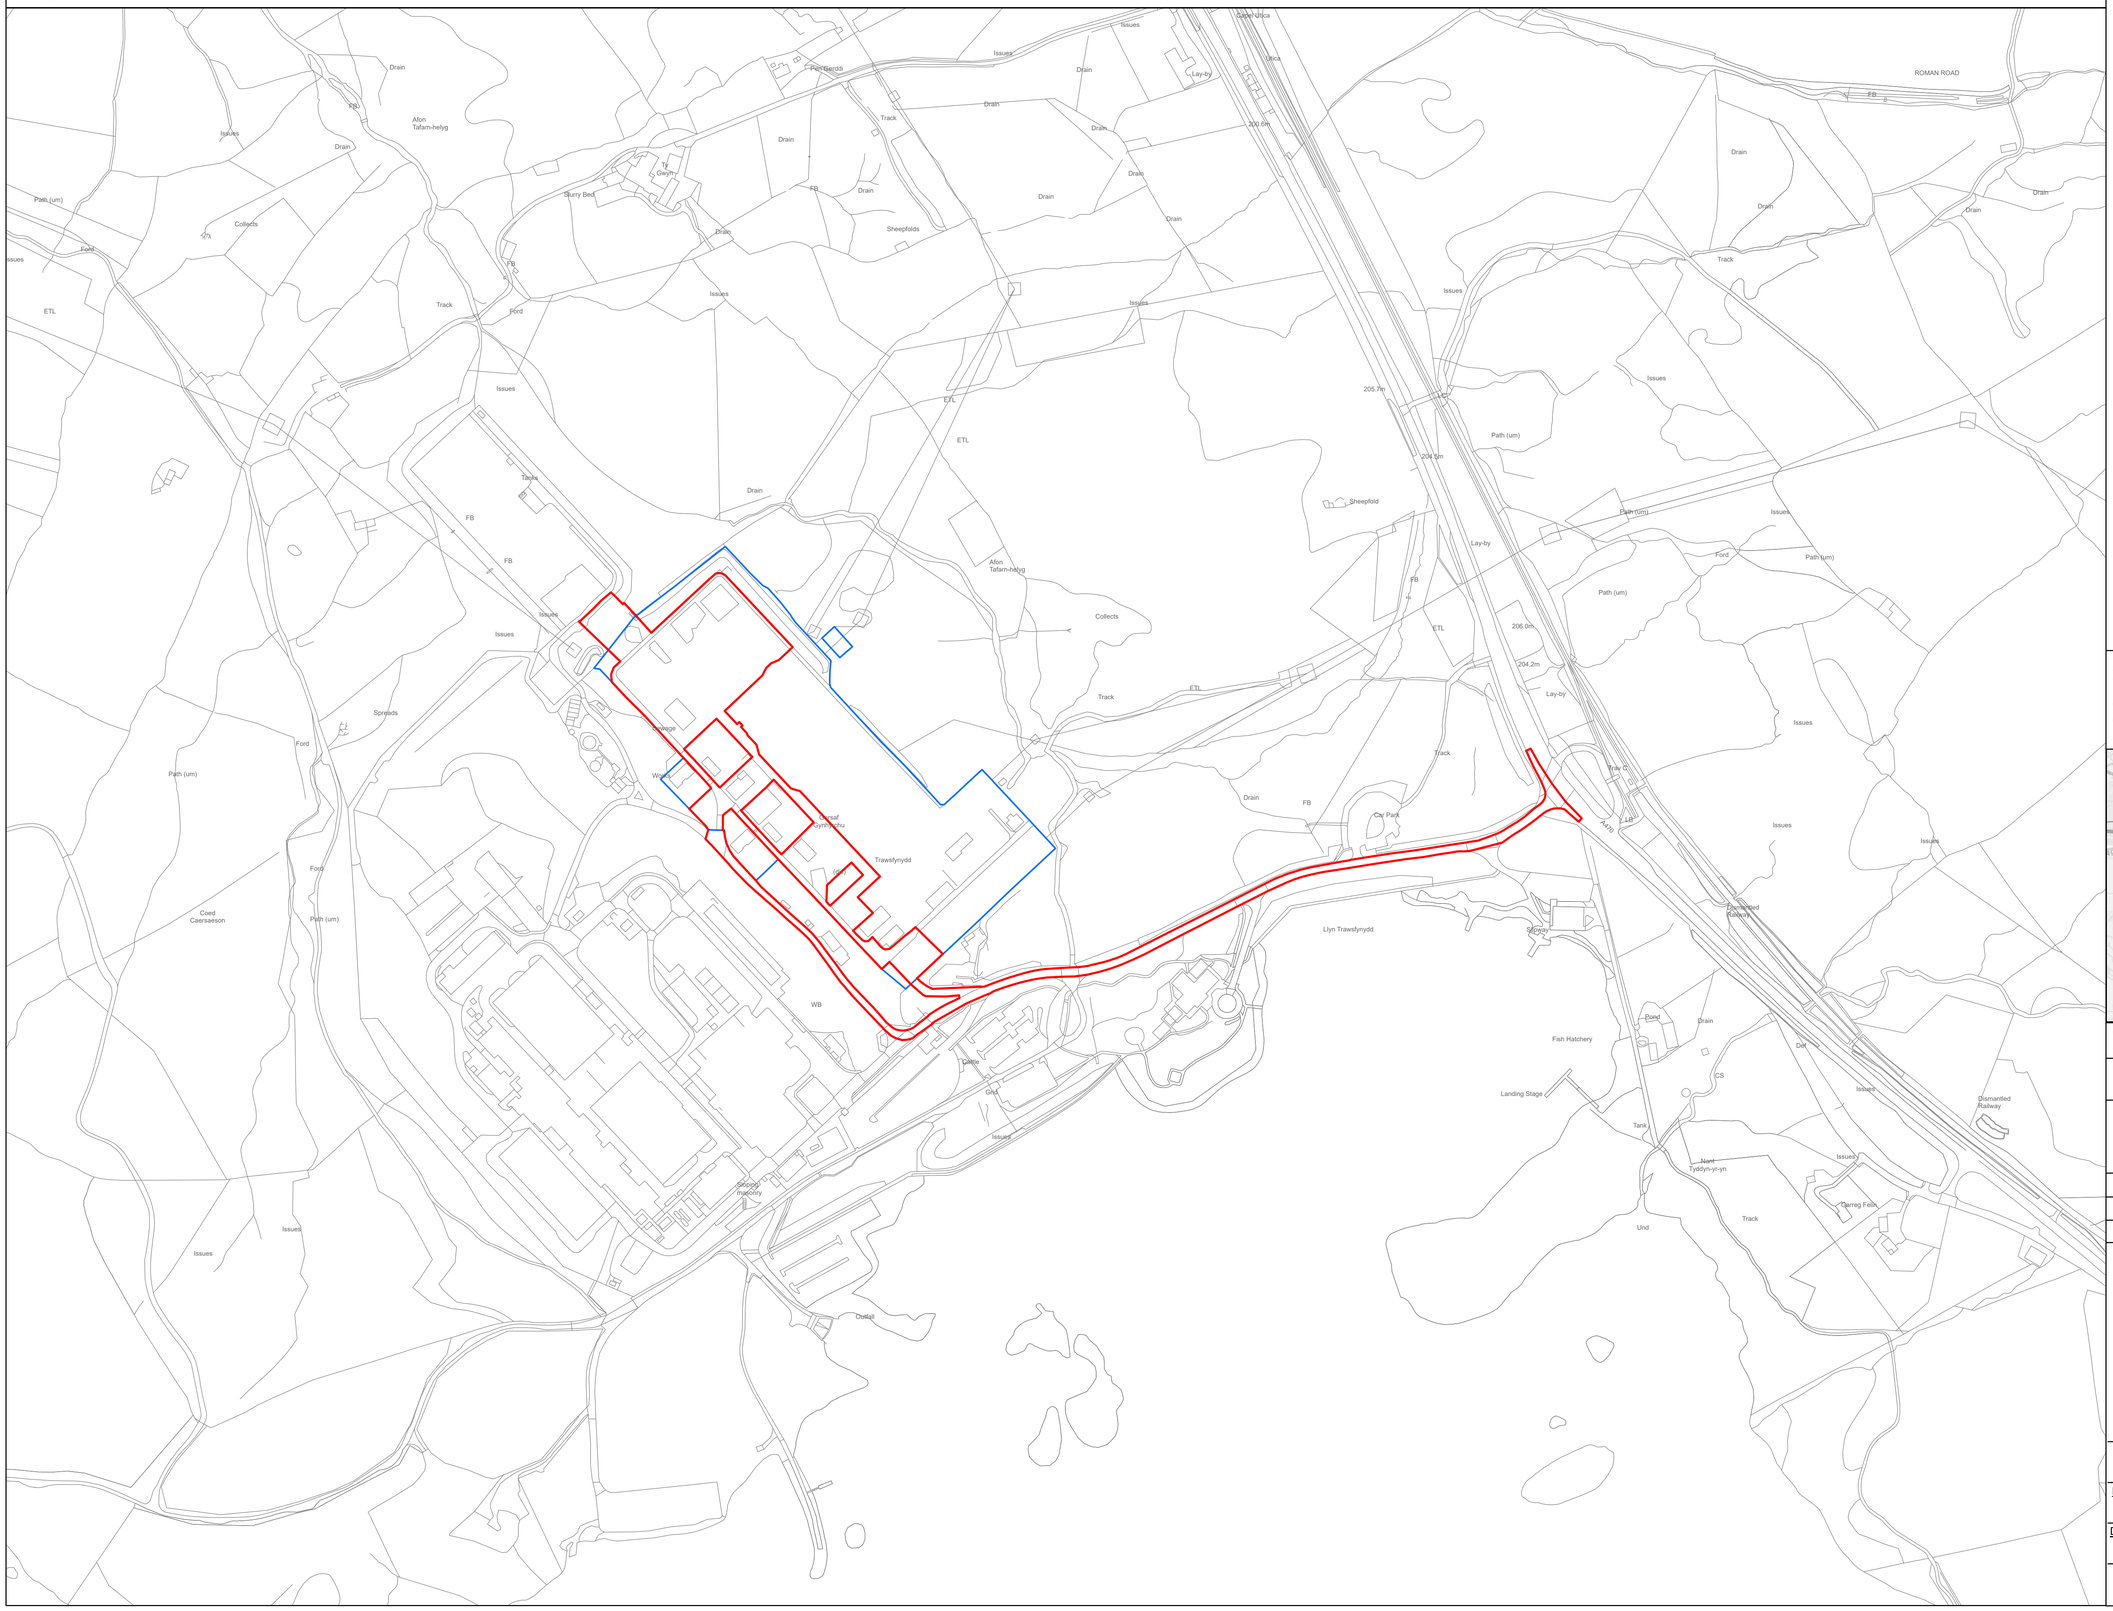


Legend

- Boundary of the Proposed Works
- Land in control of the applicant

Notes

This drawing is scaled at paper size A1, therefore any prints taken at smaller sizes will affect accuracy of the measurement units and should not be scaled against.

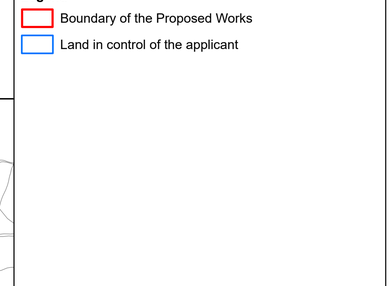

Scale: 1:100,000

Coordinate System: British National Grid

Sheet X Centroid Coordinate: 269411.55E Sheet Y Centroid Coordinate: 338385.44N

0 125 250 Metres

BACKGROUND MAPPING INFORMATION HAS BEEN REPRODUCED FROM THE ORDNANCE SURVEY BY PERMISSION OF ORDNANCE SURVEY OF THE CONTROLLER OF HIS MAJESTY'S STATIONERY OFFICE. © CROWN COPYRIGHT AND DATABASE RIGHTS 2025 ORDNANCE SURVEY AC0000808122.

Issue	Date	Remarks	Drawn	Checked	Approved
P01	SEP 25	FIRST	PN	SB	RW

Title

SITE LOCATION PLAN (TCPA)

nationalgrid

Figure Number


PTC1/PTNO - TRAWSFYNYDD


Drawing Reference

PTNO-WSP-SS51-C00484-DRW-CP-000002


Scale	Sheet Size	Sheet	Issue
1:2,500	A1	SHEET 1 OF 1	1

COPYRIGHT: NOT TO BE REPRODUCED WITHOUT THE WRITTEN PERMISSION OF NATIONAL GRID ELECTRICITY TRANSMISSION Plc

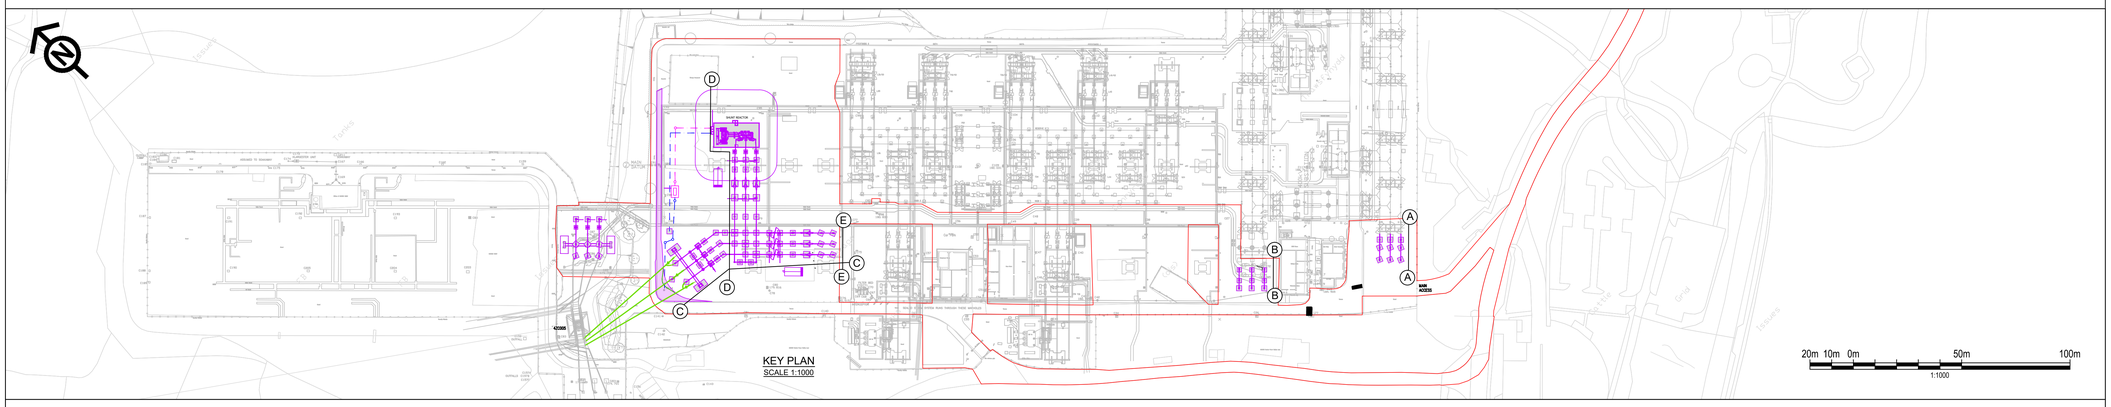


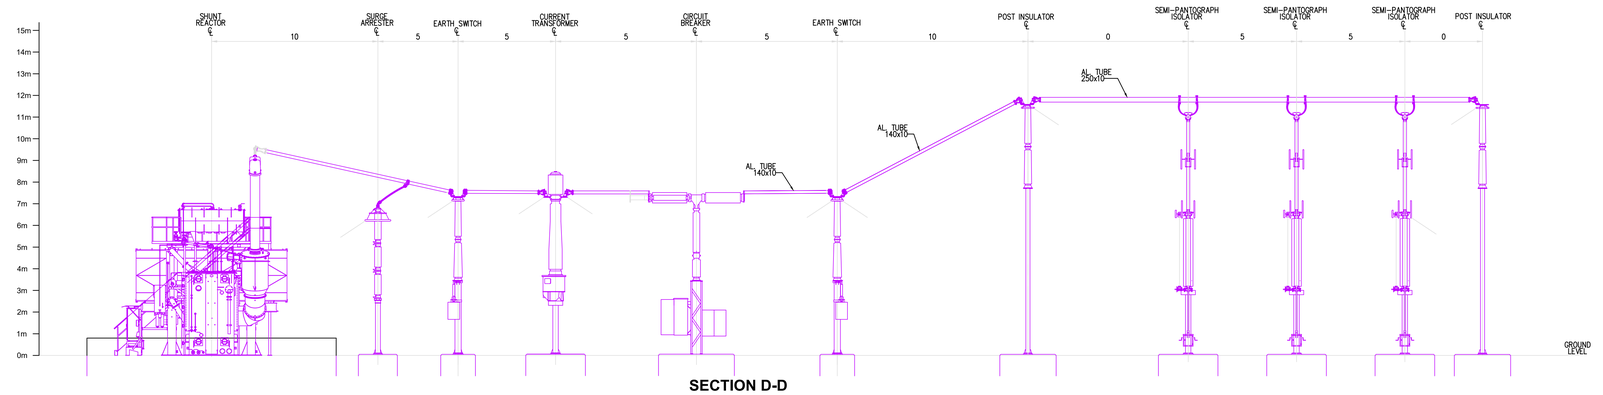


SECTION D-D

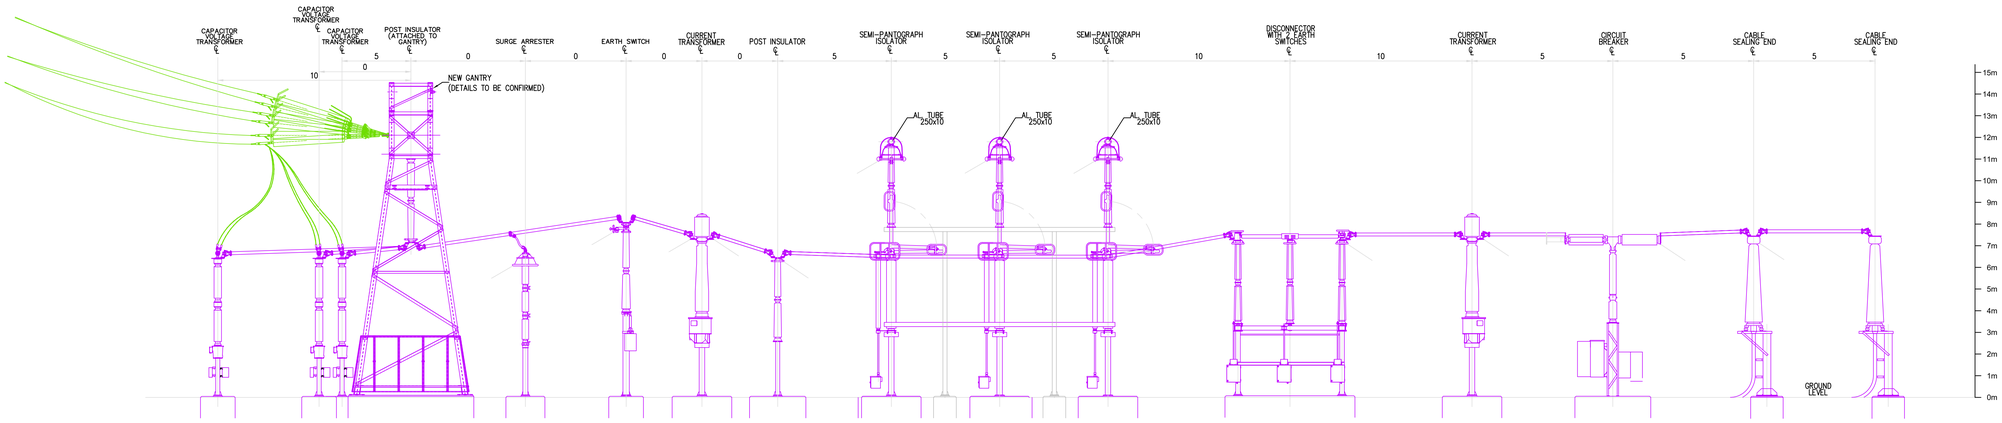


SECTION C-C

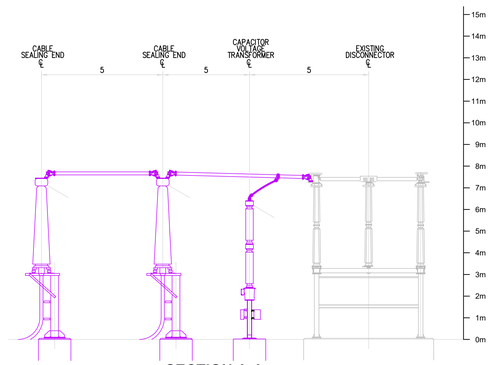

SECTION A-A

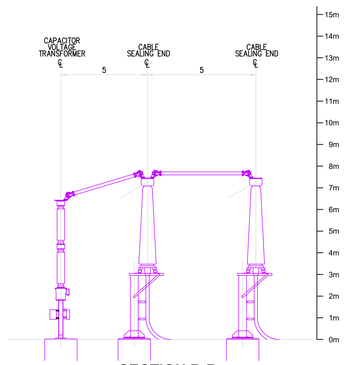

SECTION B-B

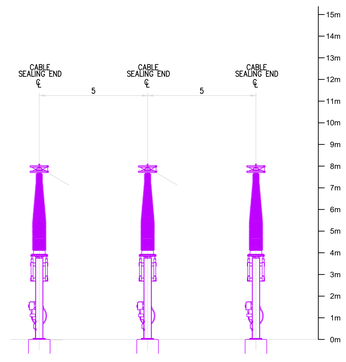

SECTION E-E

Legend

- APPLICATION SITE BOUNDARY
- PROPOSED ABOVE GROUND EQUIPMENT
- EXISTING TRAWSFYNYDD SUBSTATION
- WORKS TO BE CARRIED OUT UNDER SECTION 37 AGREEMENT
- PROPOSED OIL SUPPLY
- PROPOSED WATER SUPPLY
- PROPOSED VEHICLE BARRIER
- PROPOSED ROAD RE-ALIGNMENT WORKS
- PROPOSED PLANT FOUNDATIONS

Notes

This drawing is scaled at paper size A0, therefore any prints taken at smaller sizes will affect accuracy of the measurement units and should not be scaled against

Scale Bar

2m 1m 0m 5m 10m
1:100

BACKGROUND MAPPING INFORMATION HAS BEEN REPRODUCED FROM THE ORDNANCE SURVEY BY PERMISSION OF ORDNANCE SURVEY OF THE CONTROLLER OF HIS MAJESTY'S STATIONARY OFFICE CROWN. © COPYRIGHT AND DATABASE RIGHTS 2024 ORDNANCE SURVEY 0100031673.

Issue	Date	Remarks	Drawn	Checked	Approved
P01	12/09/25	FIRST ISSUE	TM	MT	RW

Title


TRAWSFYNYDD
EXISTING AND PROPOSED ELEVATIONS
(FOR TCPA)

nationalgrid

Figure Number
PTC1 / PTNO - TRAWSFYNYDD

Drawing Reference
PTNO-WSP-SS51-C00484-DRW-CP-000006

Scale	Sheet Size	Sheet	Issue
1:100	A0	SHEET 1 OF 1	1

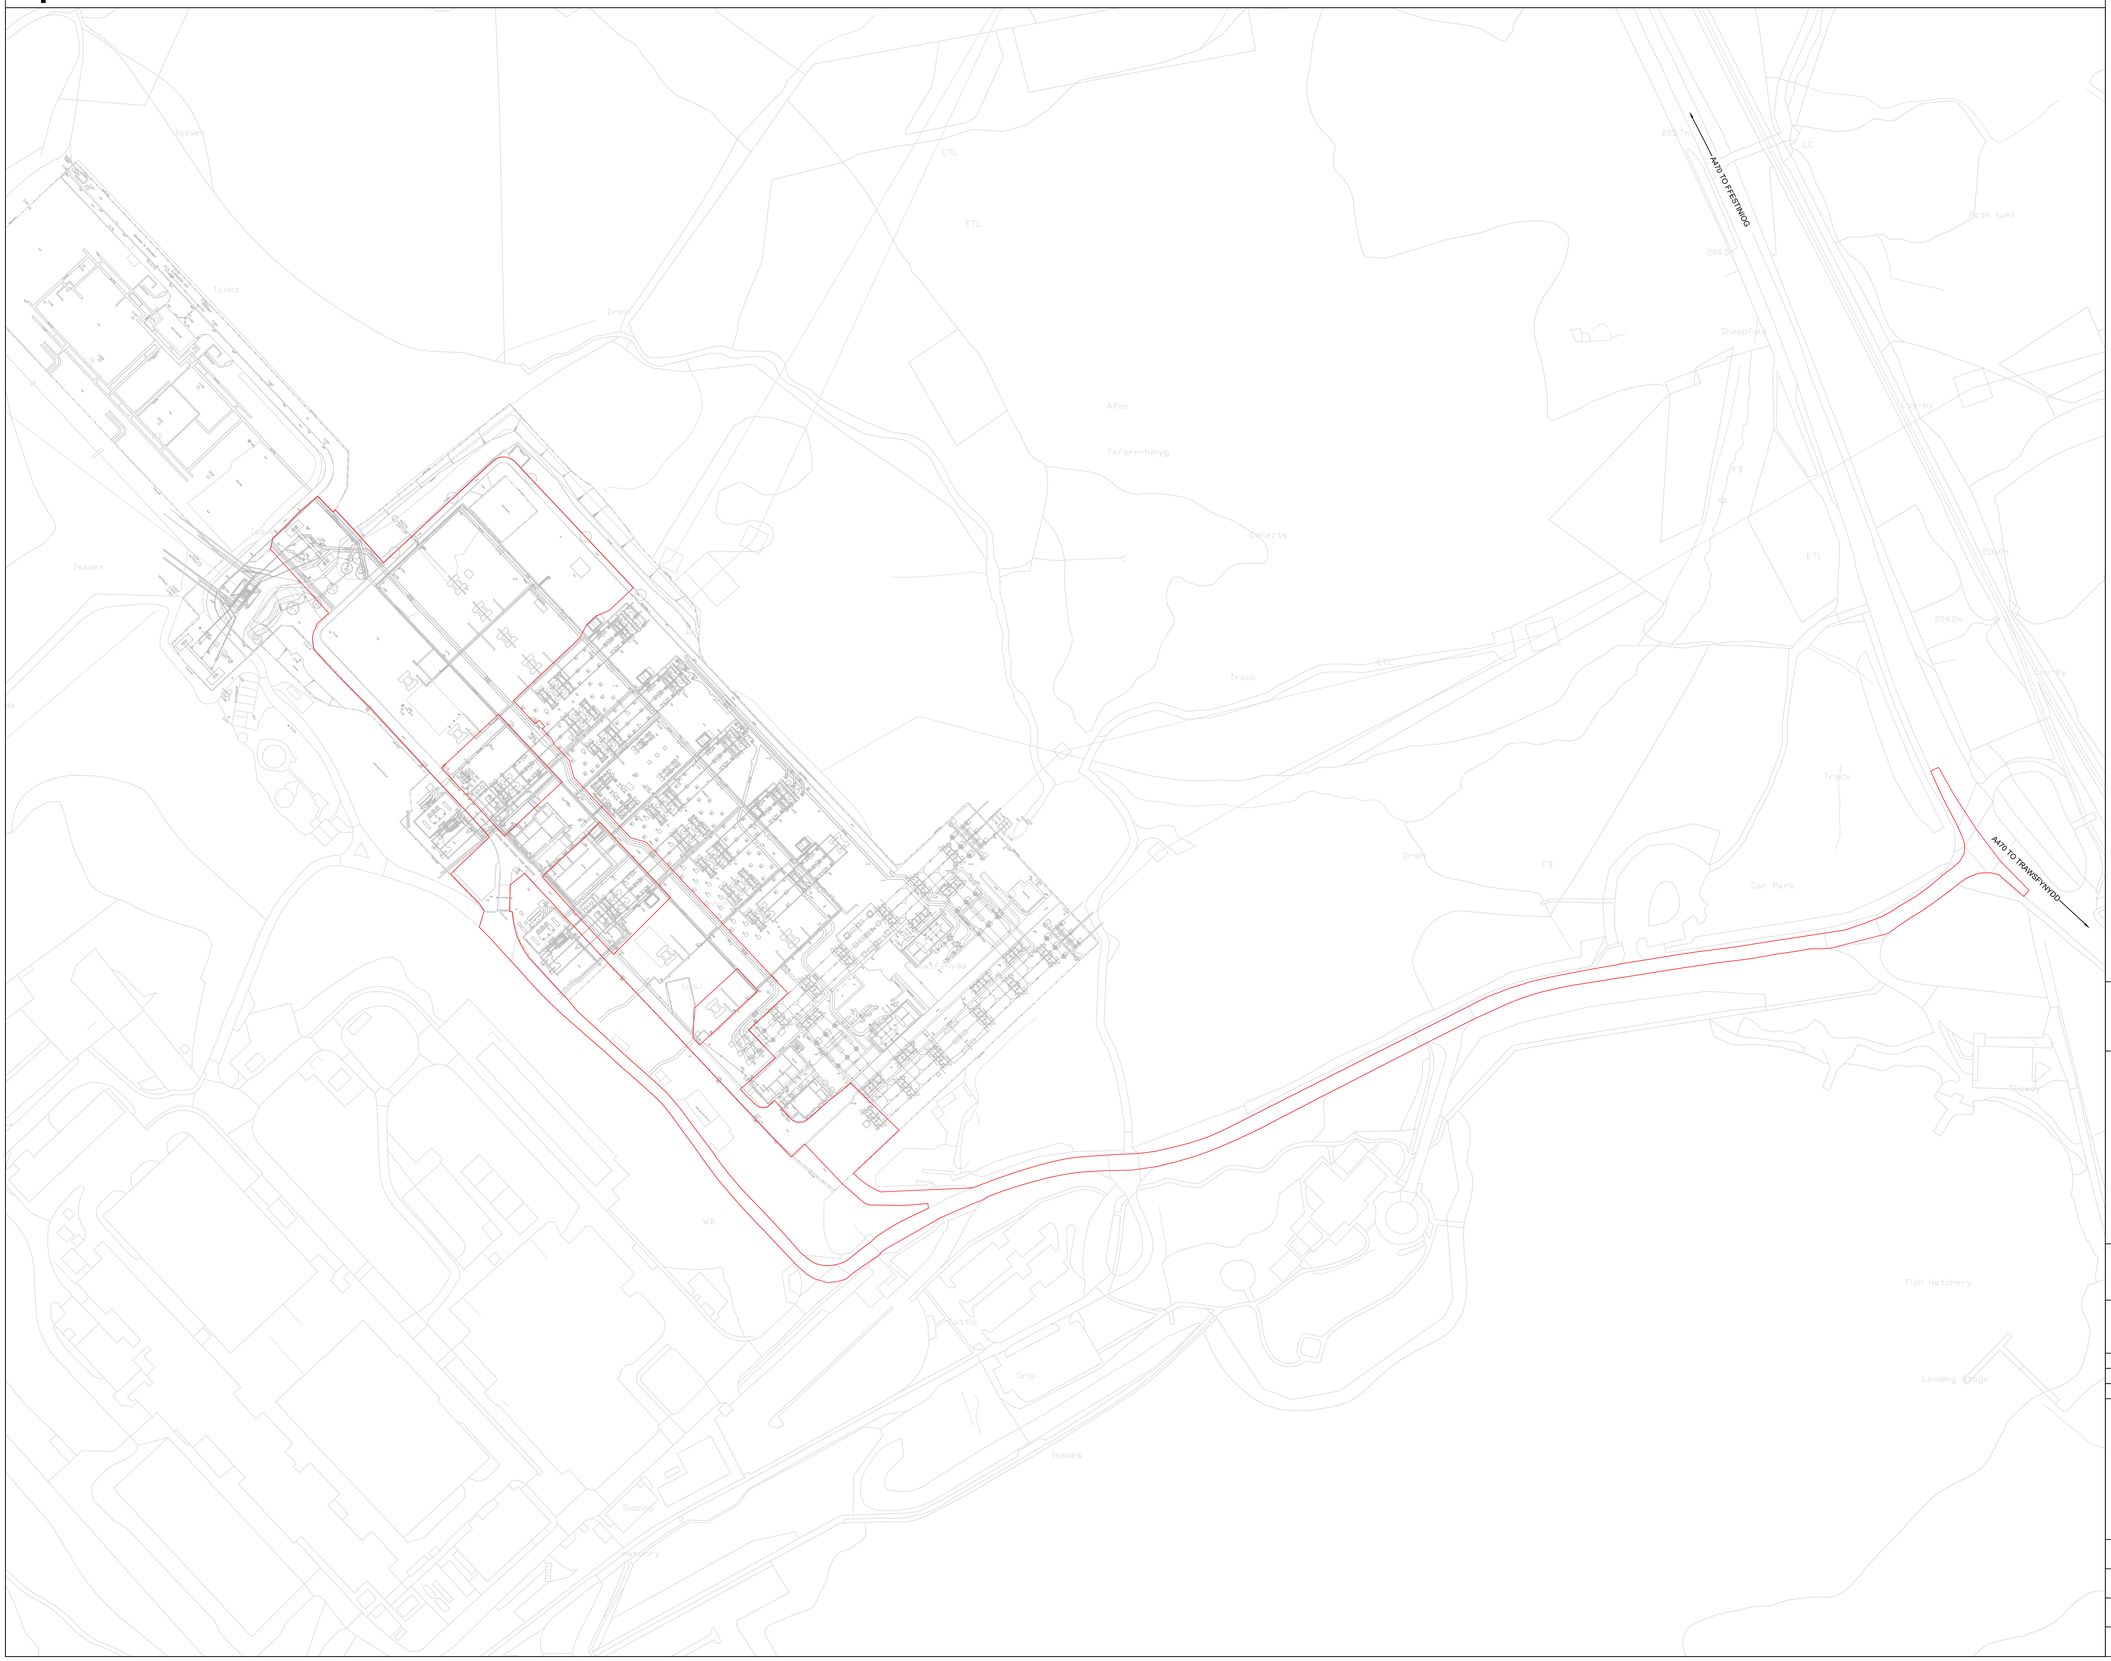

Legend

- APPLICATION SITE BOUNDARY
- EXISTING TRAWSFYNYDD SUBSTATION

Notes

This drawing is scaled at paper size A0, therefore any prints taken at smaller sizes will affect accuracy of the measurement units and should not be scaled against

Scale Bar

20m 10m 0m 50m 100m

1:1000

BACKGROUND MAPPING INFORMATION HAS BEEN REPRODUCED FROM THE ORDNANCE SURVEY BY PERMISSION OF ORDNANCE SURVEY OF THE CONTROLLER OF HIS MAJESTY'S STATIONARY OFFICE CROWN. © COPYRIGHT AND DATABASE RIGHTS 2024 ORDNANCE SURVEY 0100031673.

Issue	Date	Remarks	Drawn	Checked	Approved
P01	12/09/25	FIRST ISSUE	TM	MT	RW

Title

TRAWSFYNYDD
EXISTING SITE LAYOUT
(FOR TCPA)

nationalgrid

Figure Number

PTC1 / PTNO - TRAWSFYNYDD

Drawing Reference

PTNO-WSP-SS51-C00484-DRW-CP-000008

Scale	Sheet Size	Sheet	Issue
1:1000	A0	SHEET 1 OF 1	1



Legend

- APPLICATION SITE BOUNDARY
- PROPOSED ABOVE GROUND EQUIPMENT
- WORKS TO BE CARRIED OUT UNDER SECTION 37 AGREEMENT
- EXISTING TRAWSFYNYDD SUBSTATION
- EXISTING UNDERGROUND A220 CABLE TROUGH
- PROPOSED UNDERGROUND A220 CABLE ROUTES
- PROPOSED UNDERGROUND A260 CABLE ROUTES
- PROPOSED OIL SUPPLY
- PROPOSED WATER SUPPLY
- PROPOSED VEHICLE BARRIER
- PROPOSED ROAD RE-ALIGNMENT WORKS
- PROPOSED PLANT FOUNDATIONS

Notes

This drawing is scaled at paper size A0, therefore any prints taken at smaller sizes will affect accuracy of the measurement units and should not be scaled against

Scale Bar

25m 0m 50m 125m

1:1250

BACKGROUND MAPPING INFORMATION HAS BEEN REPRODUCED FROM THE ORDNANCE SURVEY BY PERMISSION OF ORDNANCE SURVEY OF THE CONTROLLER OF HIS MAJESTY'S STATIONARY OFFICE CROWN. © COPYRIGHT AND DATABASE RIGHTS 2024 ORDNANCE SURVEY 0100031673.

Issue	Date	Remarks	Drawn	Checked	Approved
P01	12/09/25	FIRST ISSUE	TM	MT	RW

Title

TRAWSFYNYDD
PROPOSED OVERALL LAYOUT
(FOR TCPA)

nationalgrid

Figure Number

PTC1 / PTNO - TRAWSFYNYDD

Drawing Reference

PTNO-WSP-SS51-C00484-DRW-CP-000004

Scale	Sheet Size	Sheet	Issue
1:1250	A0	SHEET 1 OF 1	1