

Legend

- APPLICATION SITE BOUNDARY
- EXISTING

Notes

This drawing is scaled at paper size A0, therefore any prints taken at smaller sizes will affect accuracy of the measurement units and should not be scaled against

Scale Bar

20m 10m 0m 50m 100m

1:1000

BACKGROUND MAPPING INFORMATION HAS BEEN REPRODUCED FROM THE ORDNANCE SURVEY BY PERMISSION OF ORDNANCE SURVEY OF THE CONTROLLER OF HIS MAJESTY'S STATIONERY OFFICE CROWN. © COPYRIGHT AND DATABASE RIGHTS 2024 ORDNANCE SURVEY 0100031673.

Issue	Date	Remarks	Drawn	Checked	Approved
P02	17/11/25	SECOND ISSUE	TM	MT	RW
P01	12/09/25	FIRST ISSUE	TM	MT	RW

Title

BRYNCIR
EXISTING SITE LAYOUT
(FOR TCPA)

nationalgrid

Figure Number


PTC1 / PTNO - BRYNCIR

Drawing Reference

PTNO-WSP-SS50-C00484-DRW-CP-000014

Scale	Sheet Size	Sheet	Issue
1:1000	A0	SHEET 1 OF 1	P02

SITE LOCATION PLAN (TCPA)

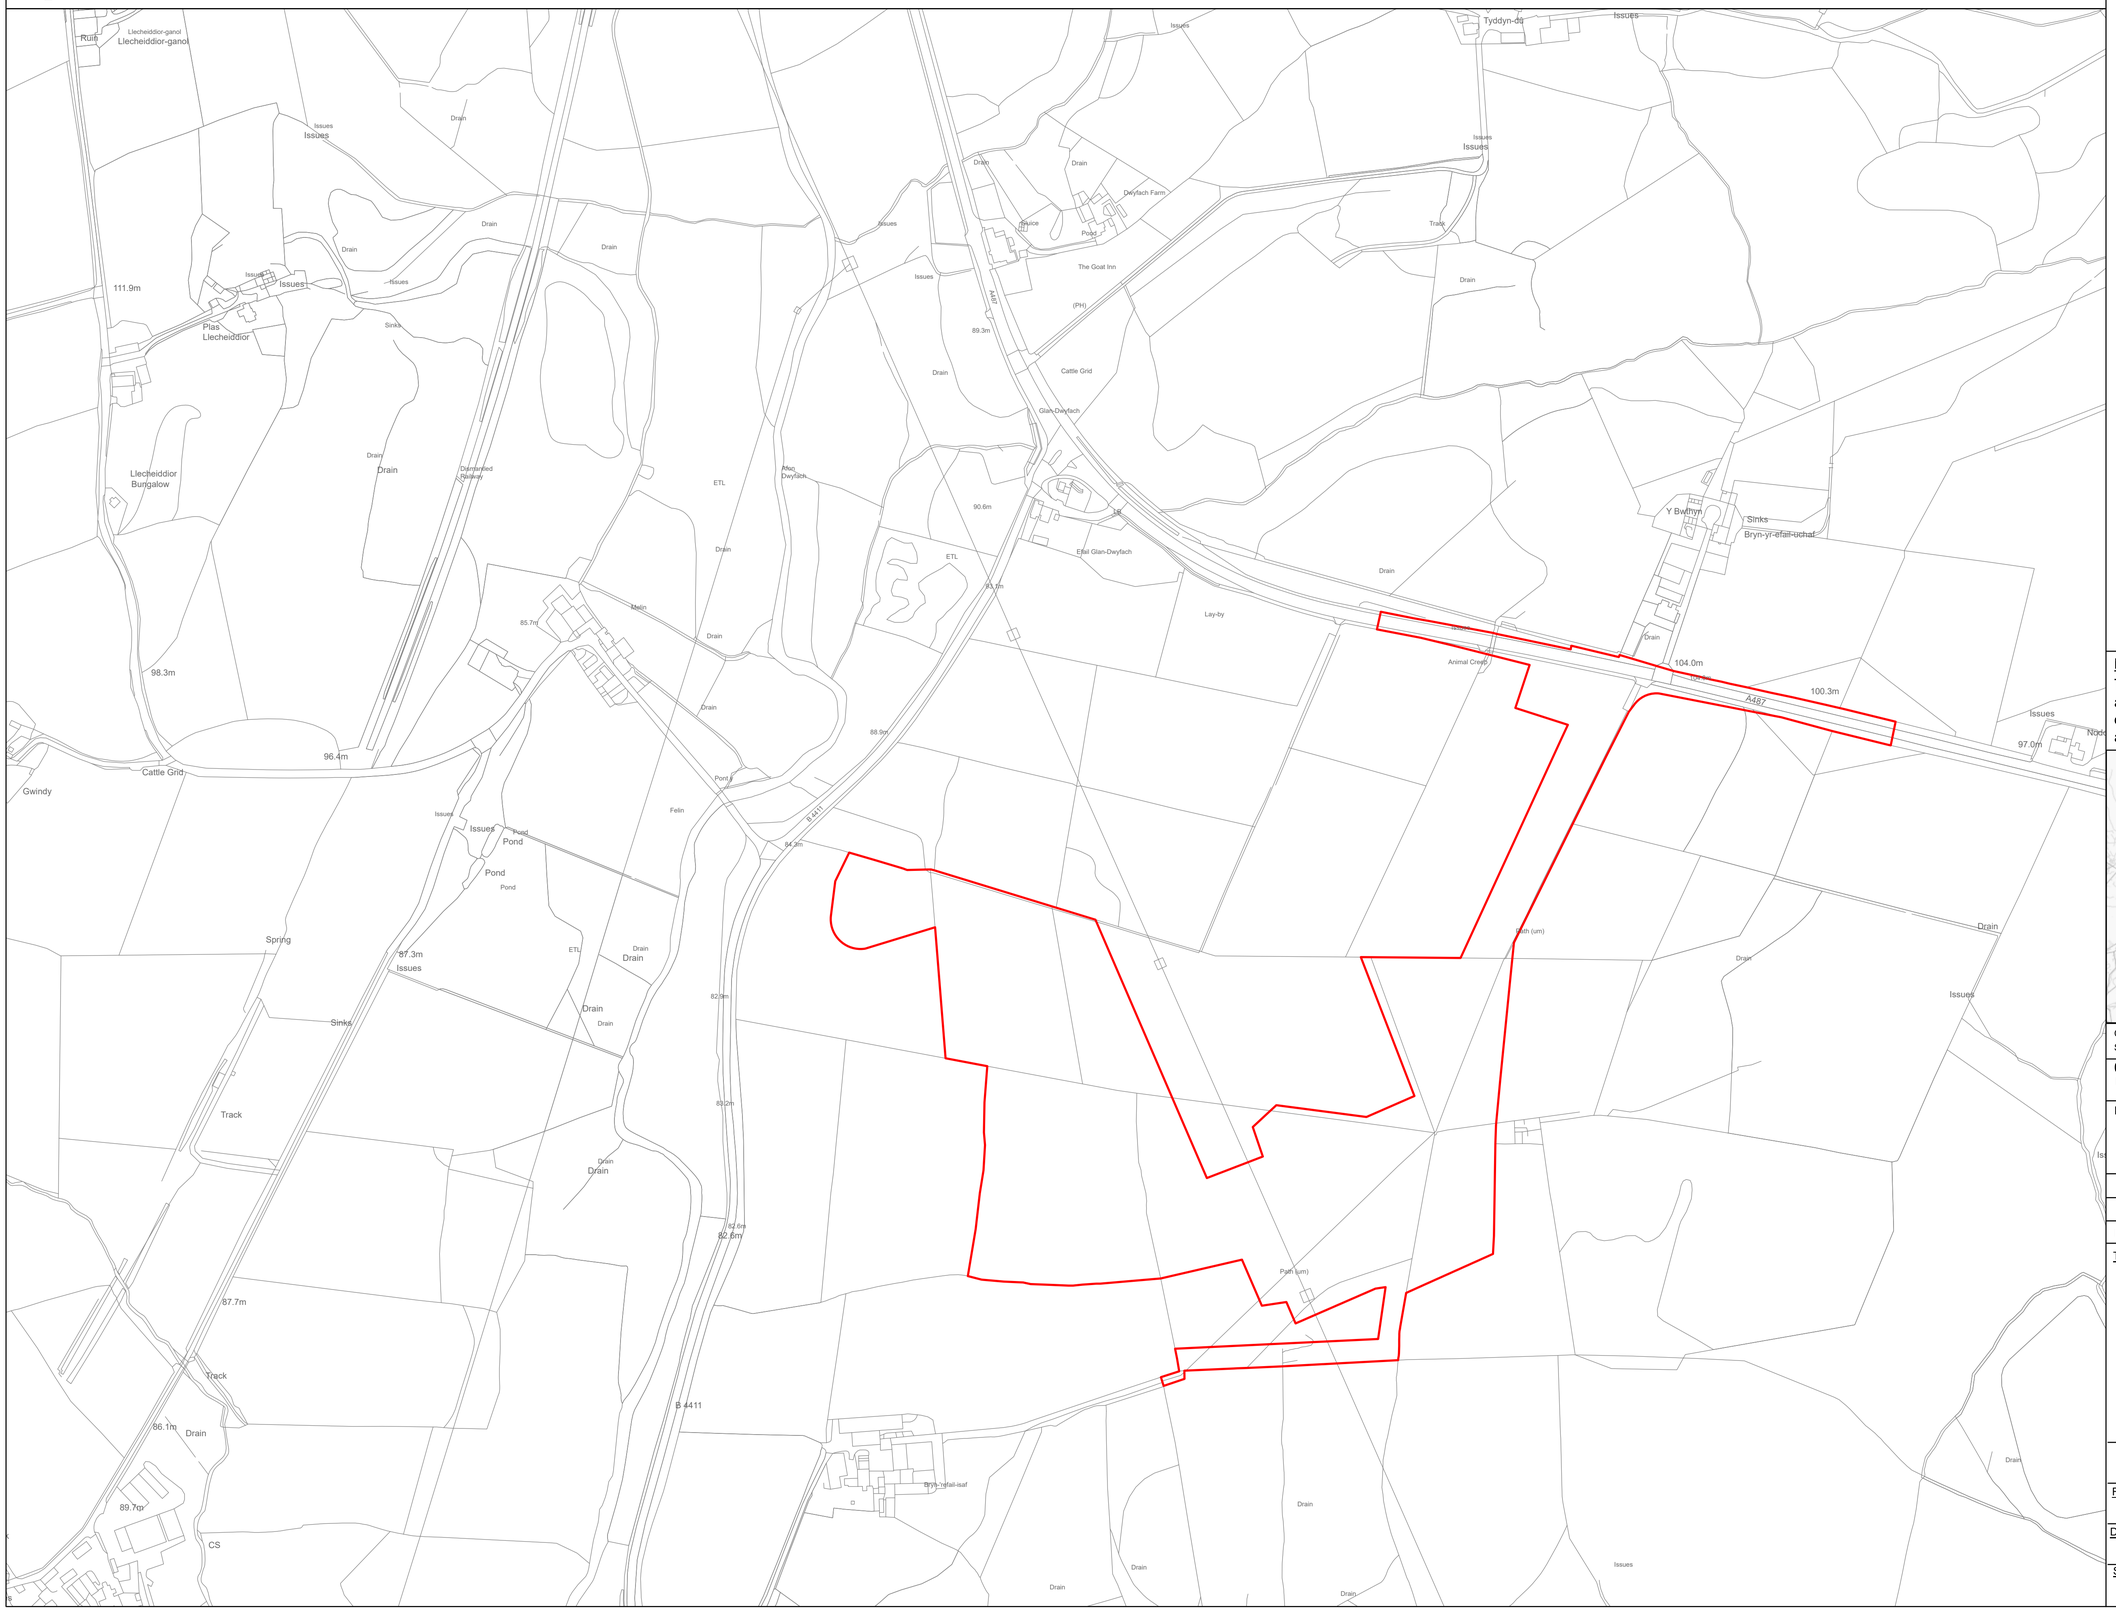


Legend

Boundary of the Proposed Works

Notes

This drawing is scaled at paper size A1, therefore any prints taken at smaller sizes will affect accuracy of the measurement units and should not be scaled against.

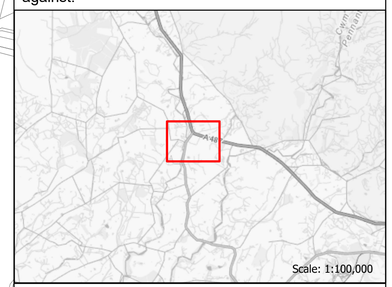

Coordinate System: British National Grid

Sheet X Centroid Coordinate: 248320.42E Sheet Y Centroid Coordinate: 343314.6N

0 125 250 Metres

BACKGROUND MAPPING INFORMATION HAS BEEN REPRODUCED FROM THE ORDNANCE SURVEY BY PERMISSION OF ORDNANCE SURVEY OF THE CONTROLLER OF HIS MAJESTY'S STATIONERY OFFICE. © CROWN COPYRIGHT AND DATABASE RIGHTS 2025 ORDNANCE SURVEY AC0000808122.

Issue	Date	Remarks	Drawn	Checked	Approved
2	OCT 25	PLANNING	VA	SB	RW
1	JUL 25	PRE-APP	PN	SB	RW

Title

SITE LOCATION PLAN (TCPA)

nationalgrid

Figure Number


PTC1/PTNO - BRYNCIR

Drawing Reference

PTNO-WSP-SS50-C00484-DRW-CP-000003

Scale	Sheet Size	Sheet	Issue
1:2,500	A1	SHEET 1 OF 1	2

COPYRIGHT: NOT TO BE REPRODUCED WITHOUT THE WRITTEN PERMISSION OF NATIONAL GRID ELECTRICITY TRANSMISSION Plc

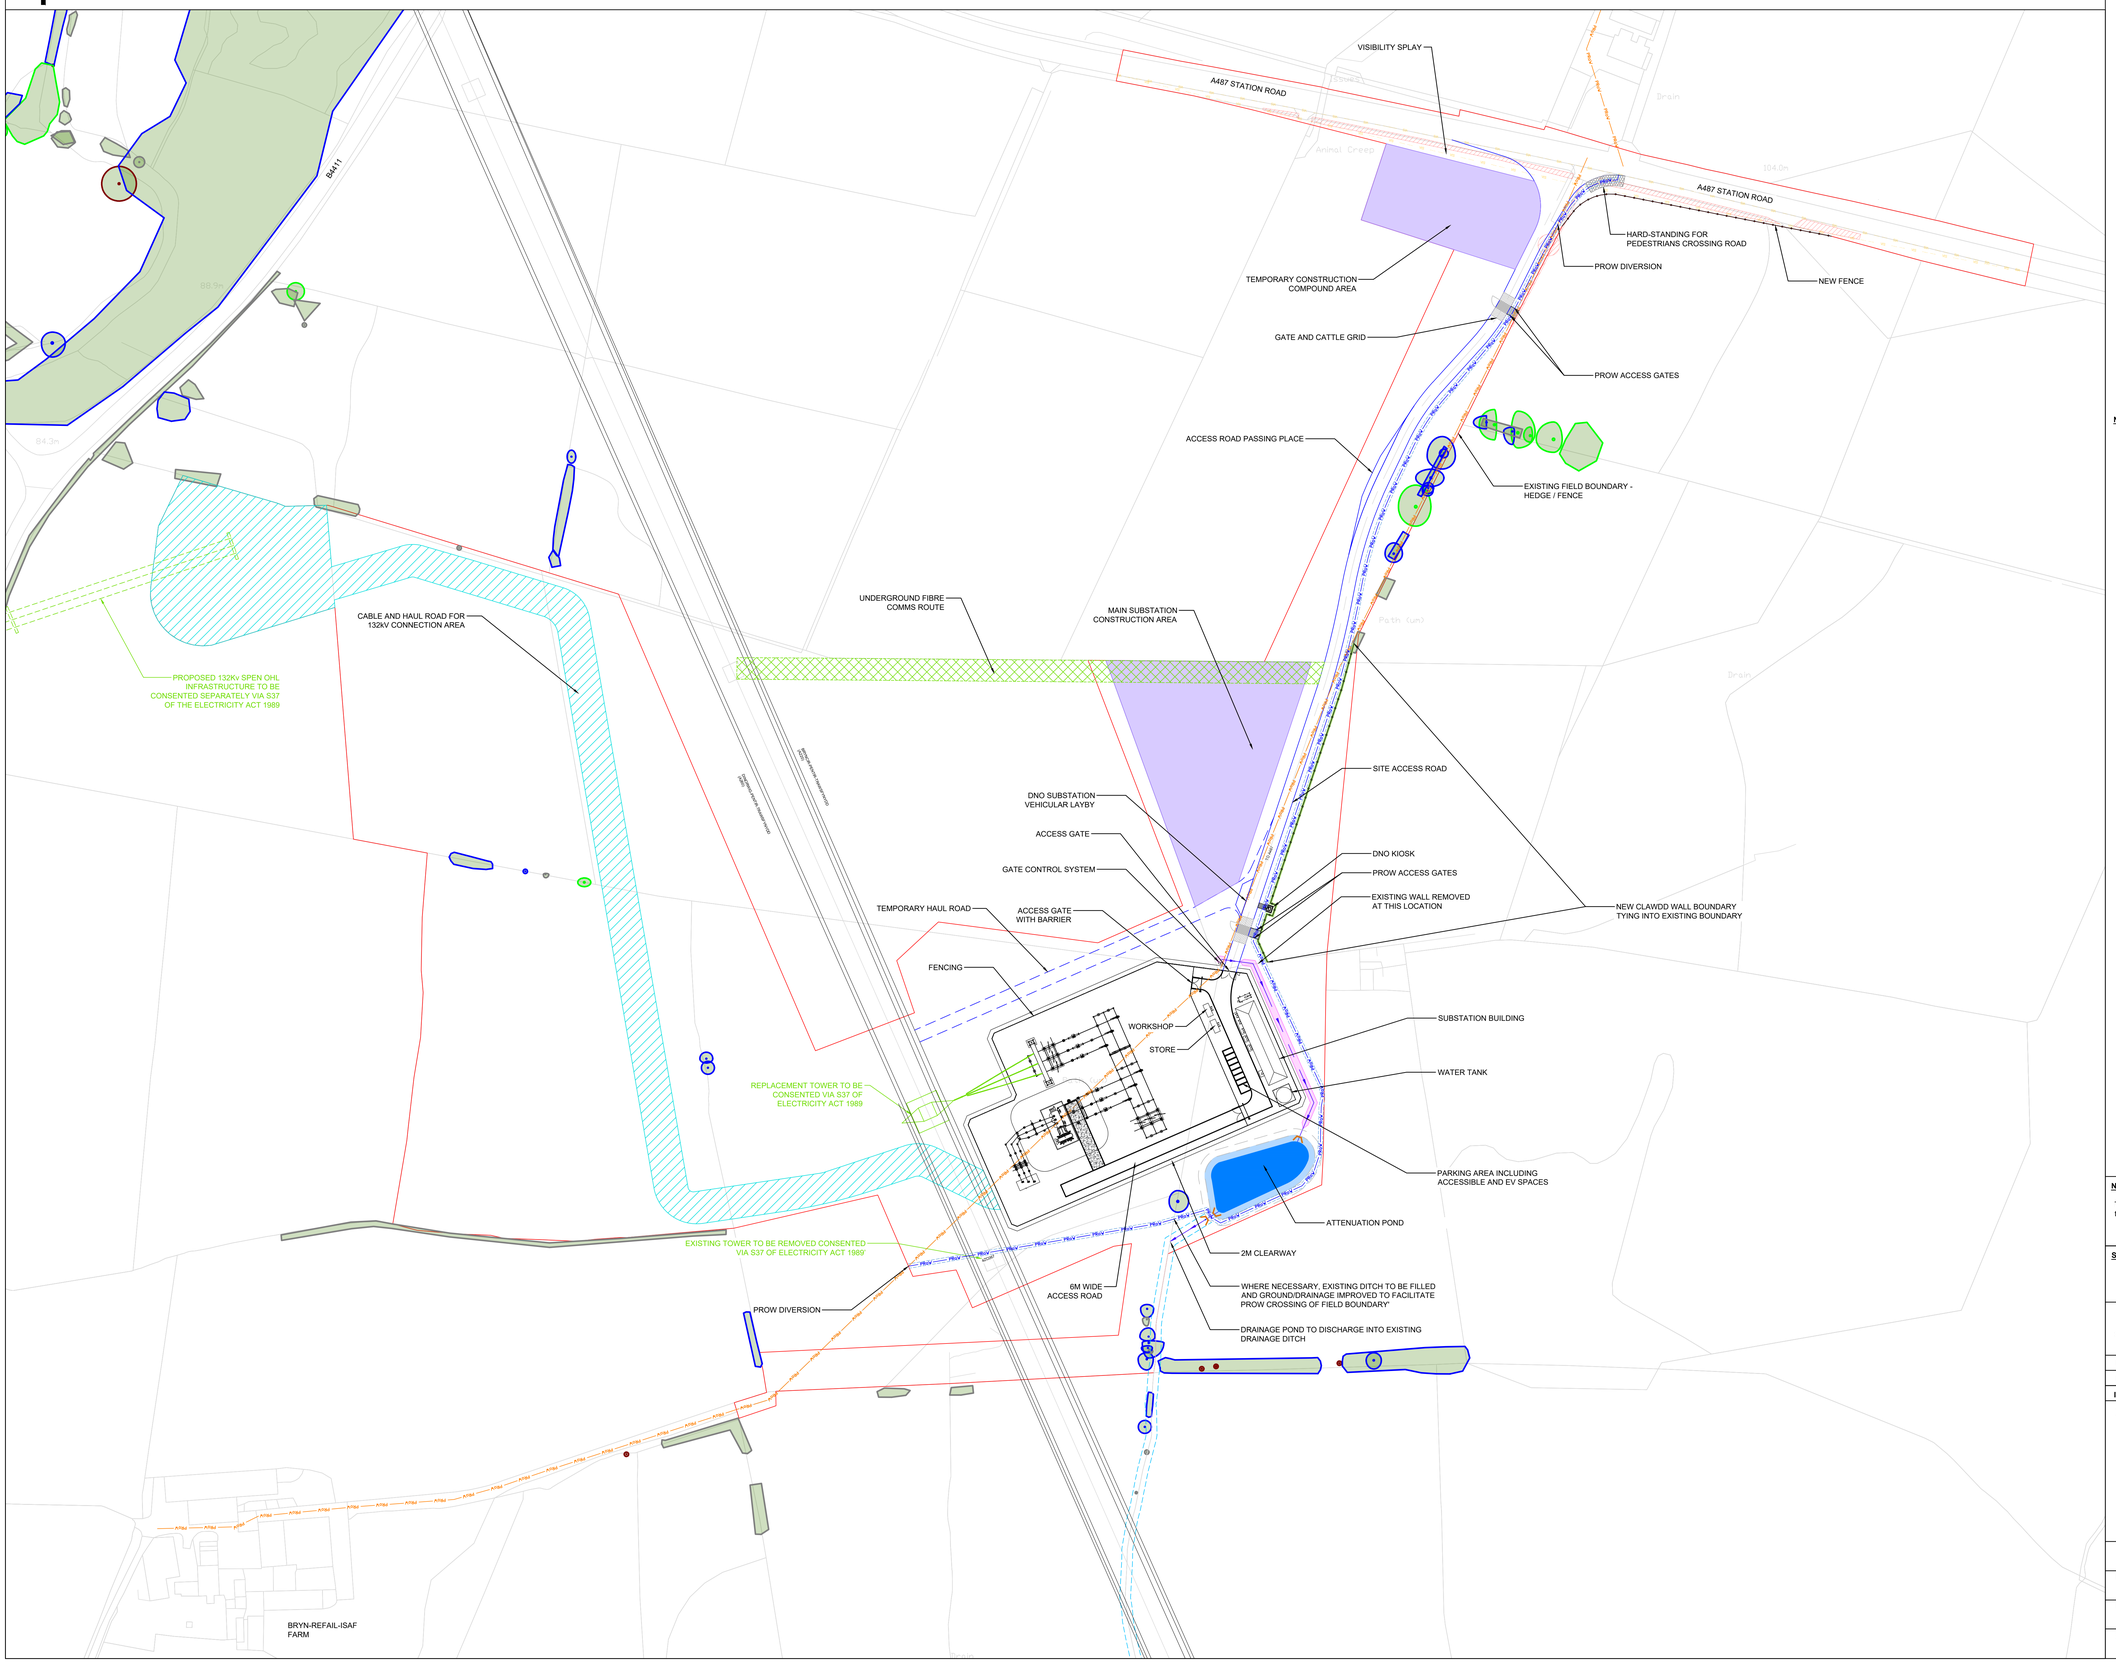

Legend

- APPLICATION SITE BOUNDARY
- PROPOSED SUBSTATION ACCESS ROAD EDGE OF CARRIAGEWAY
- PROPOSED OVERHEADLINE TEMPORARY HAUL ROAD EDGE OF CARRAIGEWAY
- EXISTING PUBLIC RIGHT OF WAY(PROW)
- PROPOSED DIVERTED PUBLIC RIGHT OF WAY (PROW)
- JUNCTION HORIZONTAL VISIBILITY SPLAY
- PROPOSED FENCELINE
- PROPOSED FENCELINE WITH CLAWDD WALL
- AREA FOR CONSTRUCTION COMPOUNDS
- AREA FOR CABLE ROUTE AND HAUL ROAD
- AREA FOR UNDERGROUND FIBRE COMMS ROUTE
- GATE AND CATTLE GRID
- VEGETATION TO BE REMOVED
- CATEGORY A VEGETATION
- CATEGORY B VEGETATION
- CATEGORY C VEGETATION

Notes:

1. ALL MEASUREMENTS ARE IN METRES.
2. SITE CLEARANCE REQUIRED WITHIN JUNCTION VISIBILITY PLAY SHOWN.
3. ACCESS POINTS HAVE BEEN DESIGNED IN ACCORDANCE WITH DMRB. DETAILED DESIGN AND CONSTRUCTION TO BE IN ACCORDANCE WITH TS 2.10.08, ITS REFERENCES AND LOCAL REQUIREMENTS
4. VEHICLE TRACKING HAS BEEN CARRIED OUT FOR 16.48m ARTICULATED LORRY AND 10m HGV. AT THIS STAGE AIL MOVEMENTS HAVE BEEN ACCOUNTED FOR BASED ON TS 2.10.08. JUNCTION MOUTH RADI ARE BASED ON TURNING CIRCLE FOR 16 AXLE GIRDER FRAME TRAILER
5. IT IS ASSUMED PROW WILL BE TEMPORARILY CLOSED DURING CONSTRUCTION.

Notes

This drawing is scaled at paper size A0, therefore any prints taken at smaller sizes will affect accuracy of the measurement units and should not be scaled against

Scale Bar

20m 10m 0m 50m 100m

1:1000

BACKGROUND MAPPING INFORMATION HAS BEEN REPRODUCED FROM THE ORDNANCE SURVEY BY PERMISSION OF ORDNANCE SURVEY OF THE CONTROLLER OF HIS MAJESTY'S STATIONERY OFFICE CROWN. © COPYRIGHT AND DATABASE RIGHTS 2024 ORDNANCE SURVEY 0100031673.

Issue	Date	Remarks	Drawn	Checked	Approved
P03	21/11/25	UPDATE FROM COMMENTS	TM	MT	RW
P02	17/11/25	SECOND ISSUE	TM	MT	RW

Title

BRYNCIR
PROPOSED OVERALL LAYOUT
(FOR TCPA)

nationalgrid


Figure Number

PTC1 / PTNO - BRYNCIR

Drawing Reference

PTNO-WSP-SS50-C00484-DRW-CP-000005

Scale	Sheet Size	Sheet	Issue
1:1000	A0	SHEET 1 OF 1	P03

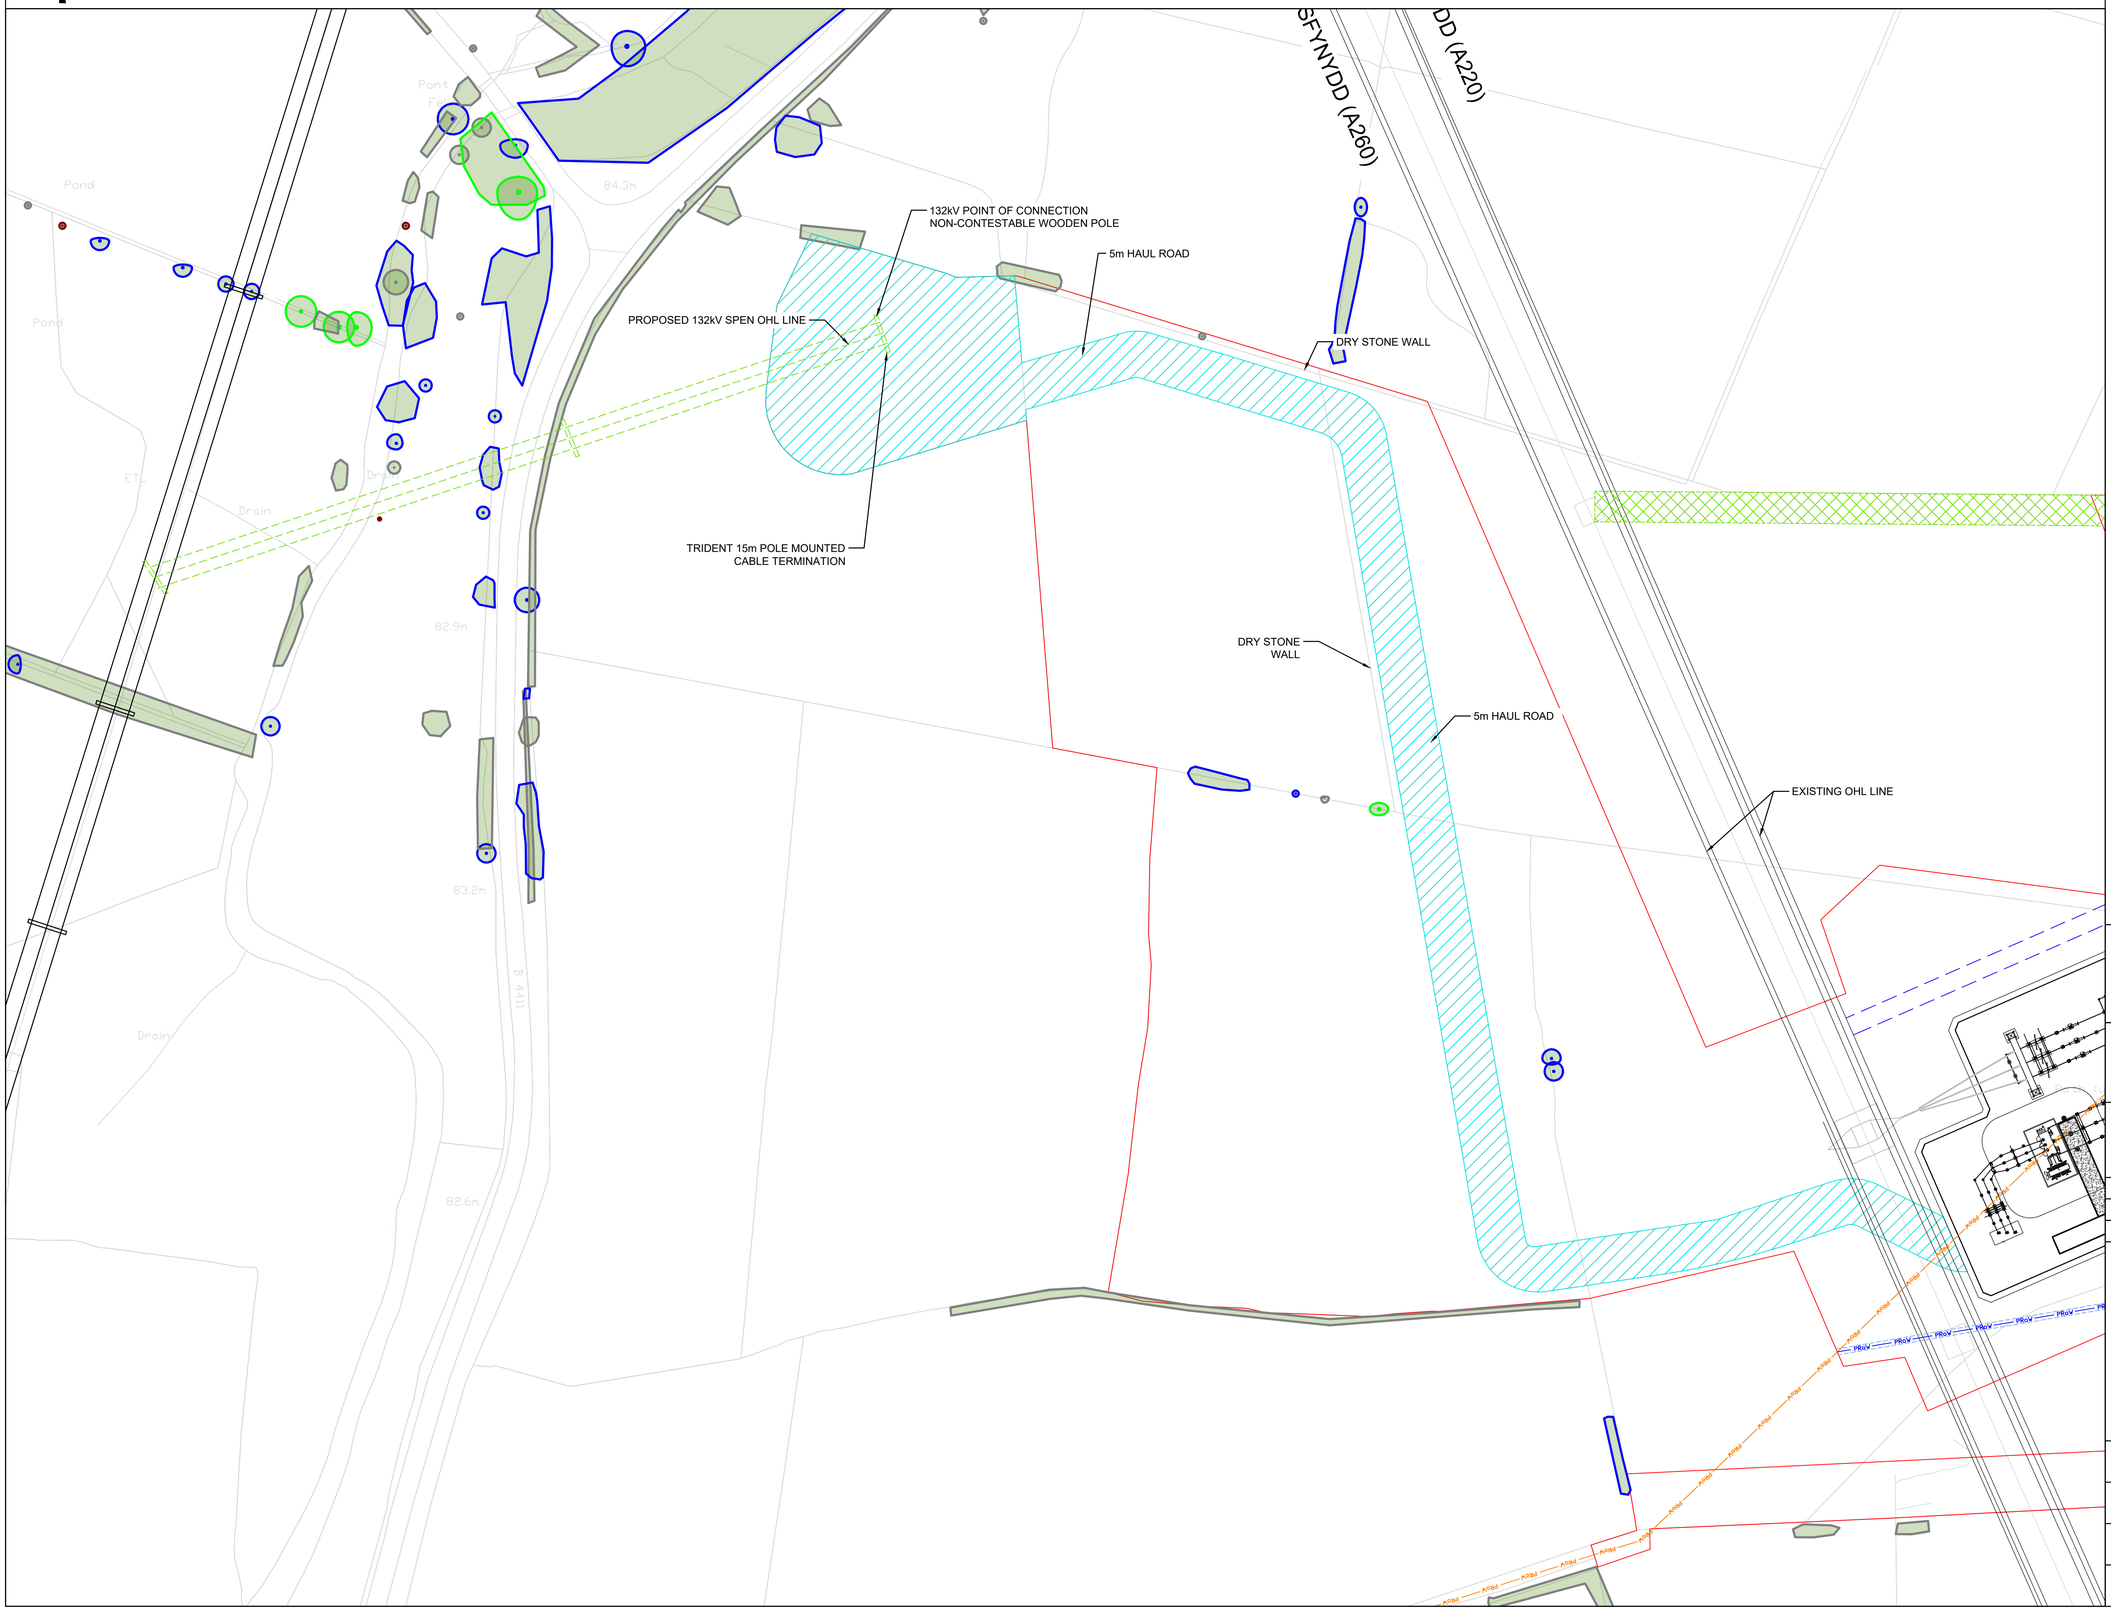

Legend

- APPLICATION SITE BOUNDARY
- PROPOSED SUBSTATION ACCESS ROAD EDGE OF CARRIAGEWAY
- FUTURE 132KV SPEN OHL LINE
- PROPOSED OVERHEAD LINE TEMPORARY HAUL ROAD EDGE OF CARRAIGEWAY
- EXISTING PUBLIC RIGHT OF WAY(PROW)
- PROPOSED DIVERTED PUBLIC RIGHT OF WAY (PROW)
- AREA FOR CABLE ROUTE AND HAUL ROAD
- AREA FOR UNDERGROUND FIBRE COMMS ROUTE
- AREA FOR CONSTRUCTION COMPOUNDS
- GATE AND CATTLE GRID
- VEGETATION TO BE REMOVED
- CATEGORY A VEGETATION
- CATEGORY B VEGETATION
- CATEGORY C VEGETATION

NOTES:

1. ALL MEASUREMENTS ARE IN METRES.
2. FOR LANDSCAPING DETAILS PLEASE REFER TO DRAWING PTNO-AEC-ZZZZ-ZZZZZZ-DRW-LA-000001

Notes

This drawing is scaled at paper size A1, therefore any prints taken at smaller sizes will affect accuracy of the measurement units and should not be scaled against

10m 0m 50m 100m

1:1000

BACKGROUND MAPPING INFORMATION HAS BEEN REPRODUCED FROM THE ORDNANCE SURVEY BY PERMISSION OF ORDNANCE SURVEY OF THE CONTROLLER OF HIS MAJESTY'S STATIONERY OFFICE CROWN. © COPYRIGHT AND DATABASE RIGHTS 2024 ORDNANCE SURVEY 0100031673.

Issue	Date	Remarks	Drawn	Checked	Approved
P02	17/11/25	SECOND ISSUE	TM	MT	RW
P01	12/09/25	FIRST ISSUE	TM	MT	RW

Title

BRYNCIR
PROPOSED SUBSTATION LAYOUT
CABLE AND OVERHEAD LINE ROUTE
(FOR TCPA)
(SHEET 1 OF 3)

nationalgrid


Figure Number

PTC1 / PTNO - BRYNCIR

Drawing Reference

PTNO-WSP-SS50-C00484-DRW-CP-000013

Scale	Sheet Size	Sheet	Issue
1:1000	A1	SHEET 1 OF 3	P02

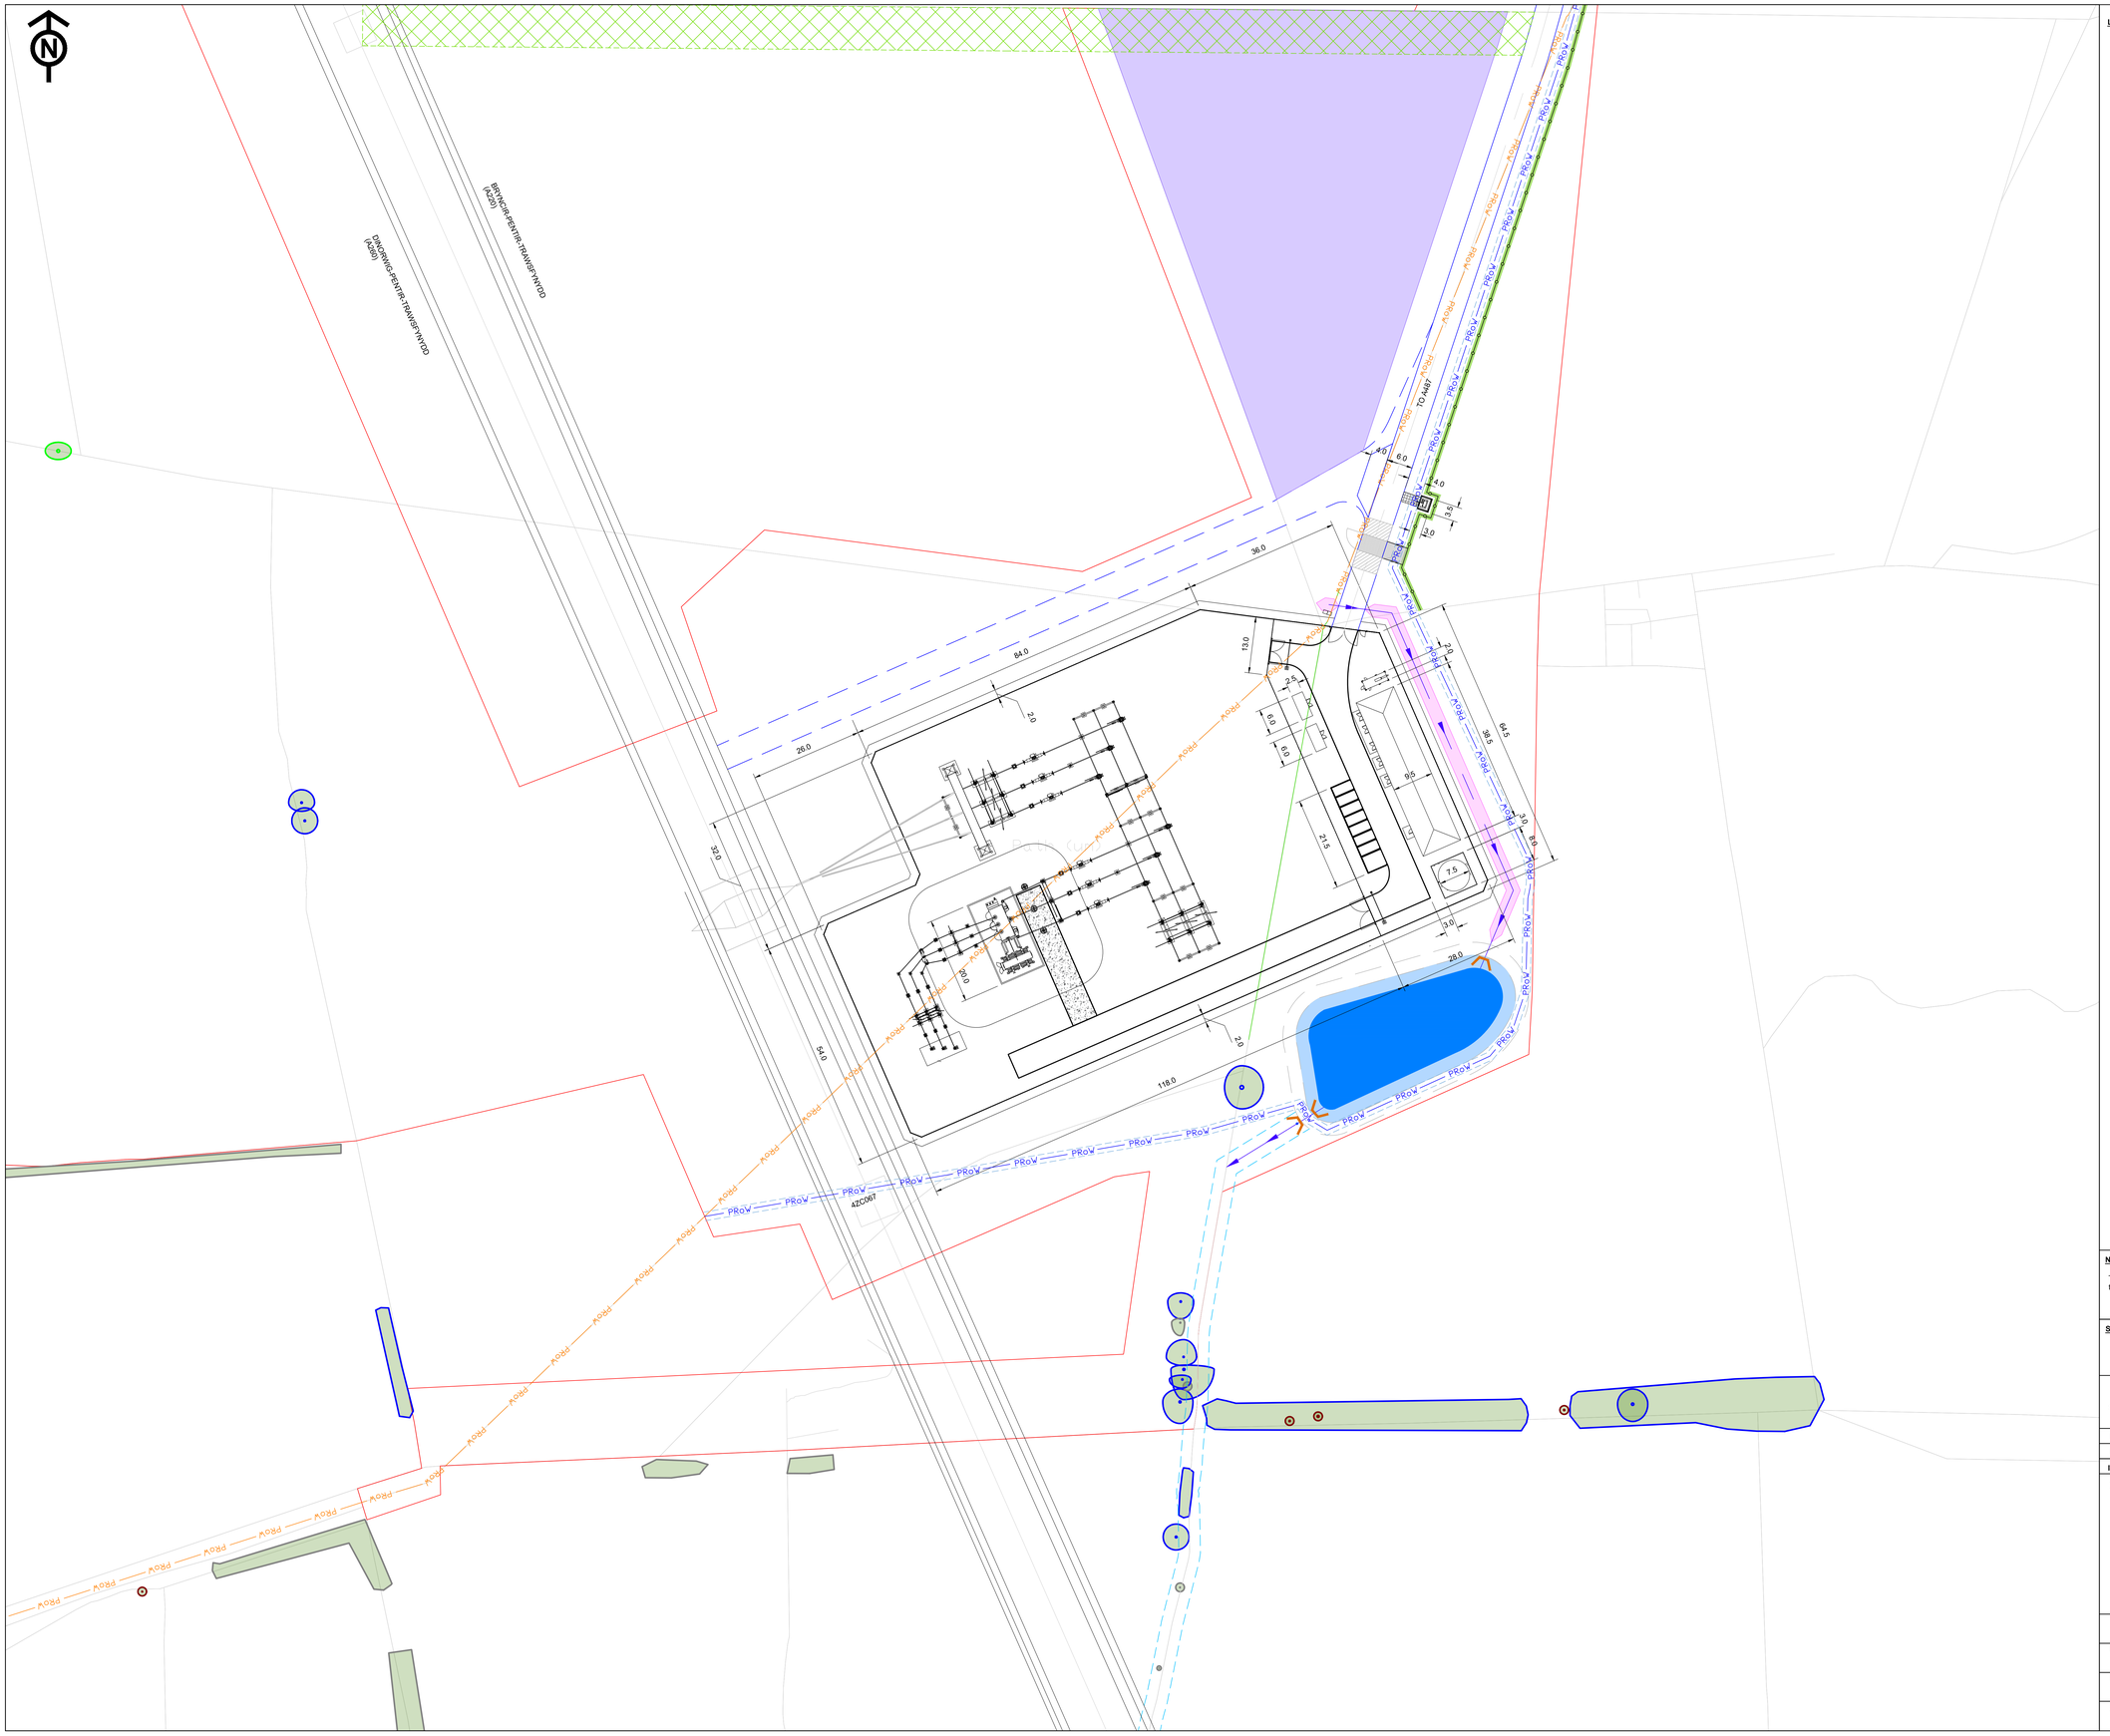

Legend

- APPLICATION SITE BOUNDARY
- PROPOSED SUBSTATION ACCESS ROAD EDGE OF CARRIAGEWAY
- PROPOSED OVERHEADLINE TEMPORARY HAUL ROAD EDGE OF CARRAIGEWAY
- EXISTING PUBLIC RIGHT OF WAY(PROW)
- PROPOSED DIVERTED PUBLIC RIGHT OF WAY (PROW)
- PROPOSED FENCELINE
- PROPOSED FENCELINE WITH CLAWDD WALL
- AREA FOR CONSTRUCTION COMPOUNDS
- AREA FOR UNDERGROUND FIBRE COMMS ROUTE
- GATE AND CATTLE GRID
- VEGETATION TO BE REMOVED
- CATEGORY A VEGETATION
- CATEGORY B VEGETATION
- CATEGORY C VEGETATION

NOTES:

1. ALL MEASUREMENTS ARE IN METRES.
2. FOR LANDSCAPING DETAILS PLEASE REFER TO DRAWING PTNO-AEC-ZZZZ-ZZZZZZ-DRW-LA-000001

Notes

This drawing is scaled at paper size A0, therefore any prints taken at smaller sizes will affect accuracy of the measurement units and should not be scaled against

Scale Bar

20m 10m 0m 25m 50m

1:500

BACKGROUND MAPPING INFORMATION HAS BEEN REPRODUCED FROM THE ORDNANCE SURVEY BY PERMISSION OF ORDNANCE SURVEY OF THE CONTROLLER OF HIS MAJESTY'S STATIONERY OFFICE CROWN. © COPYRIGHT AND DATABASE RIGHTS 2024 ORDNANCE SURVEY 0100031673.

Issue	Date	Remarks	Drawn	Checked	Approved
P03	21/11/25	UPDATE FROM COMMENTS	TM	MT	RW
P02	17/11/25	SECOND ISSUE	TM	MT	RW

Title

BRYNCIR
PROPOSED SUBSTATION LAYOUT - MAIN SITE (FOR TCPA)
(SHEET 2 OF 3)

nationalgrid

Figure Number

PTC1 / PTNO - BRYNCIR

Drawing Reference

PTNO-WSP-SS50-C00484-DRW-CP-000004

Scale	Sheet Size	Sheet	Issue
1:500	A0	SHEET 1 OF 1	P03



Legend

- APPLICATION SITE BOUNDARY
- PROPOSED SUBSTATION ACCESS ROAD EDGE OF CARRIAGEWAY
- PROPOSED OVERHEADLINE TEMPORARY HAUL ROAD EDGE OF CARRAIGEWAY
- EXISTING PUBLIC RIGHT OF WAY(PROW)
- PROPOSED DIVERTED PUBLIC RIGHT OF WAY (PROW)
- PROPOSED FENCELINE
- PROPOSED FENCELINE WITH CLAWDD WALL
- AREA FOR CONSTRUCTION COMPOUNDS
- AREA FOR UNDERGROUND FIBRE COMMS ROUTE
- GATE AND CATTLE GRID
- VEGETATION TO BE REMOVED
- CATEGORY A VEGETATION
- CATEGORY B VEGETATION
- CATEGORY C VEGETATION

NOTES

1. ALL MEASUREMENTS ARE IN METRES.
2. SITE CLEARANCE REQUIRED WITHIN JUNCTION VISIBILITY SPLAY SHOWN.
3. ACCESS POINTS HAVE BEEN DESIGNED IN ACCORDANCE WITH DMRB. DETAILED DESIGN AND CONSTRUCTION TO BE IN ACCORDANCE WITH TS 2.10.08, ITS REFERENCES AND LOCAL REQUIREMENTS
4. VEHICLE TRACKING HAS BEEN CARRIED OUT FOR 16.48m ARTICULATED LORRY AND 10m HGV. AT THIS STAGE AIL MOVEMENTS HAVE BEEN ACCOUNTED FOR BASED ON TS 2.10.08. JUNCTION MOUTH RADI ARE BASED ON TURNING CIRCLE FOR 16 AXLE GIRDER FRAME TRAILER
5. IT IS ASSUMED PROW WILL BE TEMPORARILY CLOSED DURING CONSTRUCTION.
6. FOR LANDSCAPING DETAILS PLEASE REFER TO DRAWING PTNO-AEC-ZZZZ-ZZZZZZ-DRW-LA-000001

Notes

This drawing is scaled at paper size A1, therefore any prints taken at smaller sizes will affect accuracy of the measurement units and should not be scaled against

10m 0m 50m 100m

1:1000

BACKGROUND MAPPING INFORMATION HAS BEEN REPRODUCED FROM THE ORDNANCE SURVEY BY PERMISSION OF ORDNANCE SURVEY OF THE CONTROLLER OF HIS MAJESTY'S STATIONERY OFFICE CROWN. © COPYRIGHT AND DATABASE RIGHTS 2024 ORDNANCE SURVEY 0100031673.

Issue	Date	Remarks	Drawn	Checked	Approved
P03	21/11/25	UPDATE FROM COMMENTS	TM	MT	RW
P02	17/11/25	SECOND ISSUE	TM	MT	RW

Title

BRYNCIR
PROPOSED SUBSTATION LAYOUT
SITE ACCESS ROAD (FOR TCPA)
(SHEET 3 OF 3)

nationalgrid

Figure Number

PTC1 / PTNO - BRYNCIR

Drawing Reference

PTNO-WSP-SS50-C00484-DRW-CP-000011

Scale	Sheet Size	Sheet	Issue
1:1000	A1	SHEET 3 OF 3	P03