


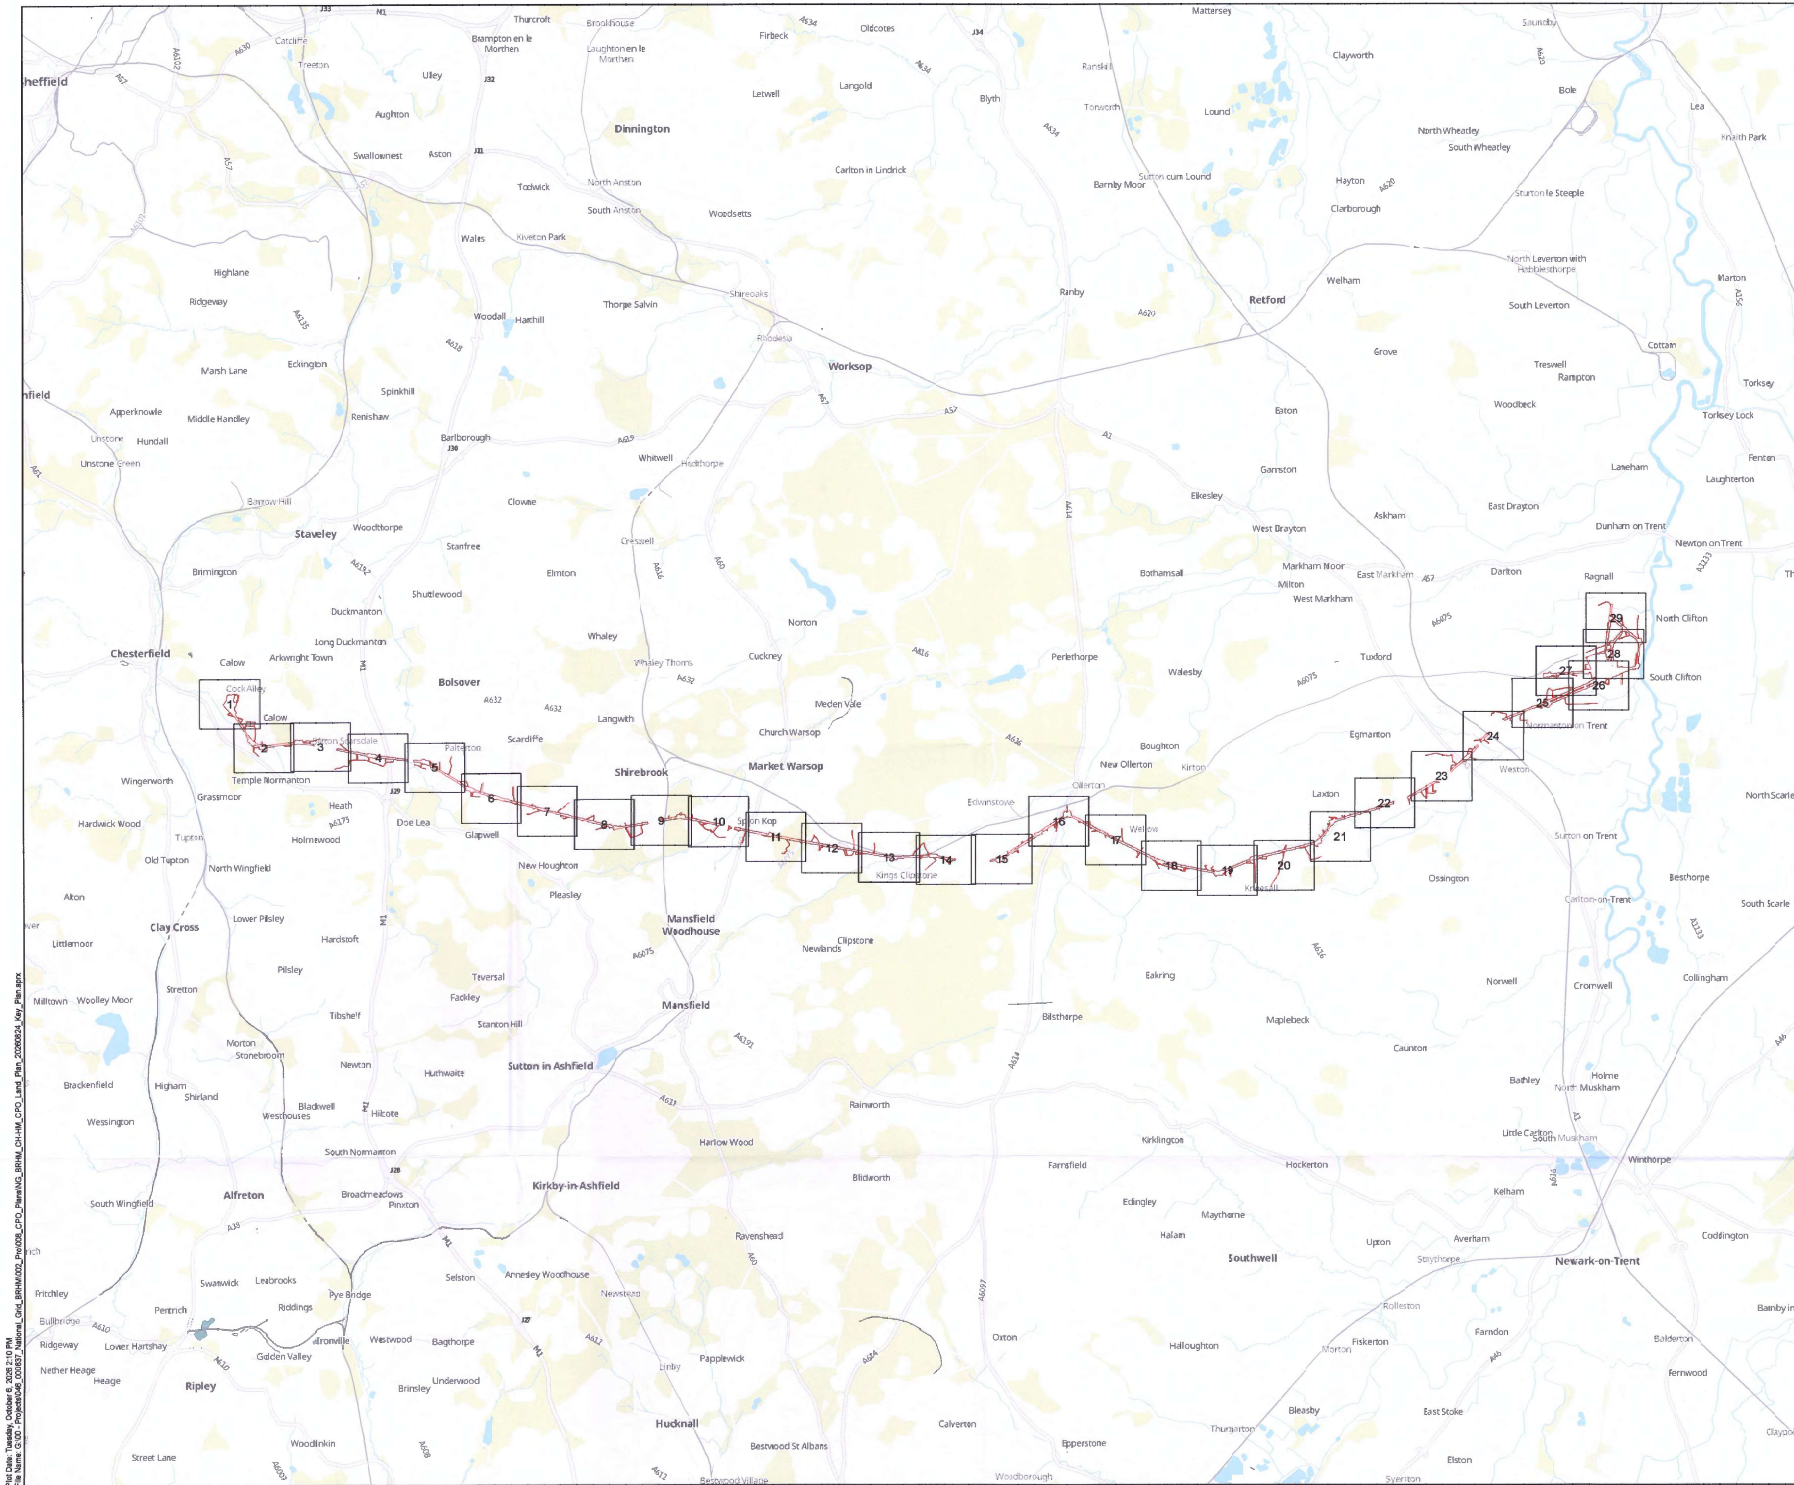

KEY PLAN

Key

Order Land

Sheet extents

The COMMON SEAL of NATIONAL GRID ELECTRICITY TRANSMISSION plc was hereunto affixed on the 15 day of October 2026 in the presence of:

NG E14319

[Signature]
Authorised Signatory
Member of the Board Sealing Committee

© Crown copyright and database rights 2026 Ordnance Survey 100030648. You are permitted to use this data solely to enable you to respond to, or interact with, the organisation that provided you with the data. You are not permitted to copy, sub-license, distribute or sell any of this data to third parties in any form.

© Crown copyright material is reproduced with the permission of Land Registry under delegated authority from the Controller of HMSO.

This material may not be copied, distributed, sold or published without the formal permission of Land Registry. Only an official copy of a title plan or register obtained from the Land Registry may be used for legal or other official purposes.

May contain public sector information licensed under the Open Government Licence v3.0.

Contains OS data © Crown Copyright and database right 2026. Contains data from OS Zoomstack.

Client

nationalgrid

Ardent


Project
CHESTERFIELD TO HIGH MARNHAM REFURBISHMENT - THE GREAT GRID UPGRADE

Drawing Title
MAP REFERRED TO IN THE NATIONAL GRID ELECTRICITY TRANSMISSION PLC (CHESTERFIELD TO HIGH MARNHAM REFURBISHMENT PROJECT) COMPULSORY PURCHASE ORDER 2026

KEY PLAN

Status	FINAL	Revision	000
Scale	1:75,000 @ A1	Spatial Reference System	British National Grid
<div><div>0 1.25 2.5 5</div><div>metres</div></div>			
Drawn By	N HENRY	Checked By	L O'BRIEN
Approved By	M KENNY		
Drawing reference	NG_BR-CH_CPO_KEY_PLAN		

This document is not to be used in whole or in part other than for the intended purpose and project for which it was prepared and provided.

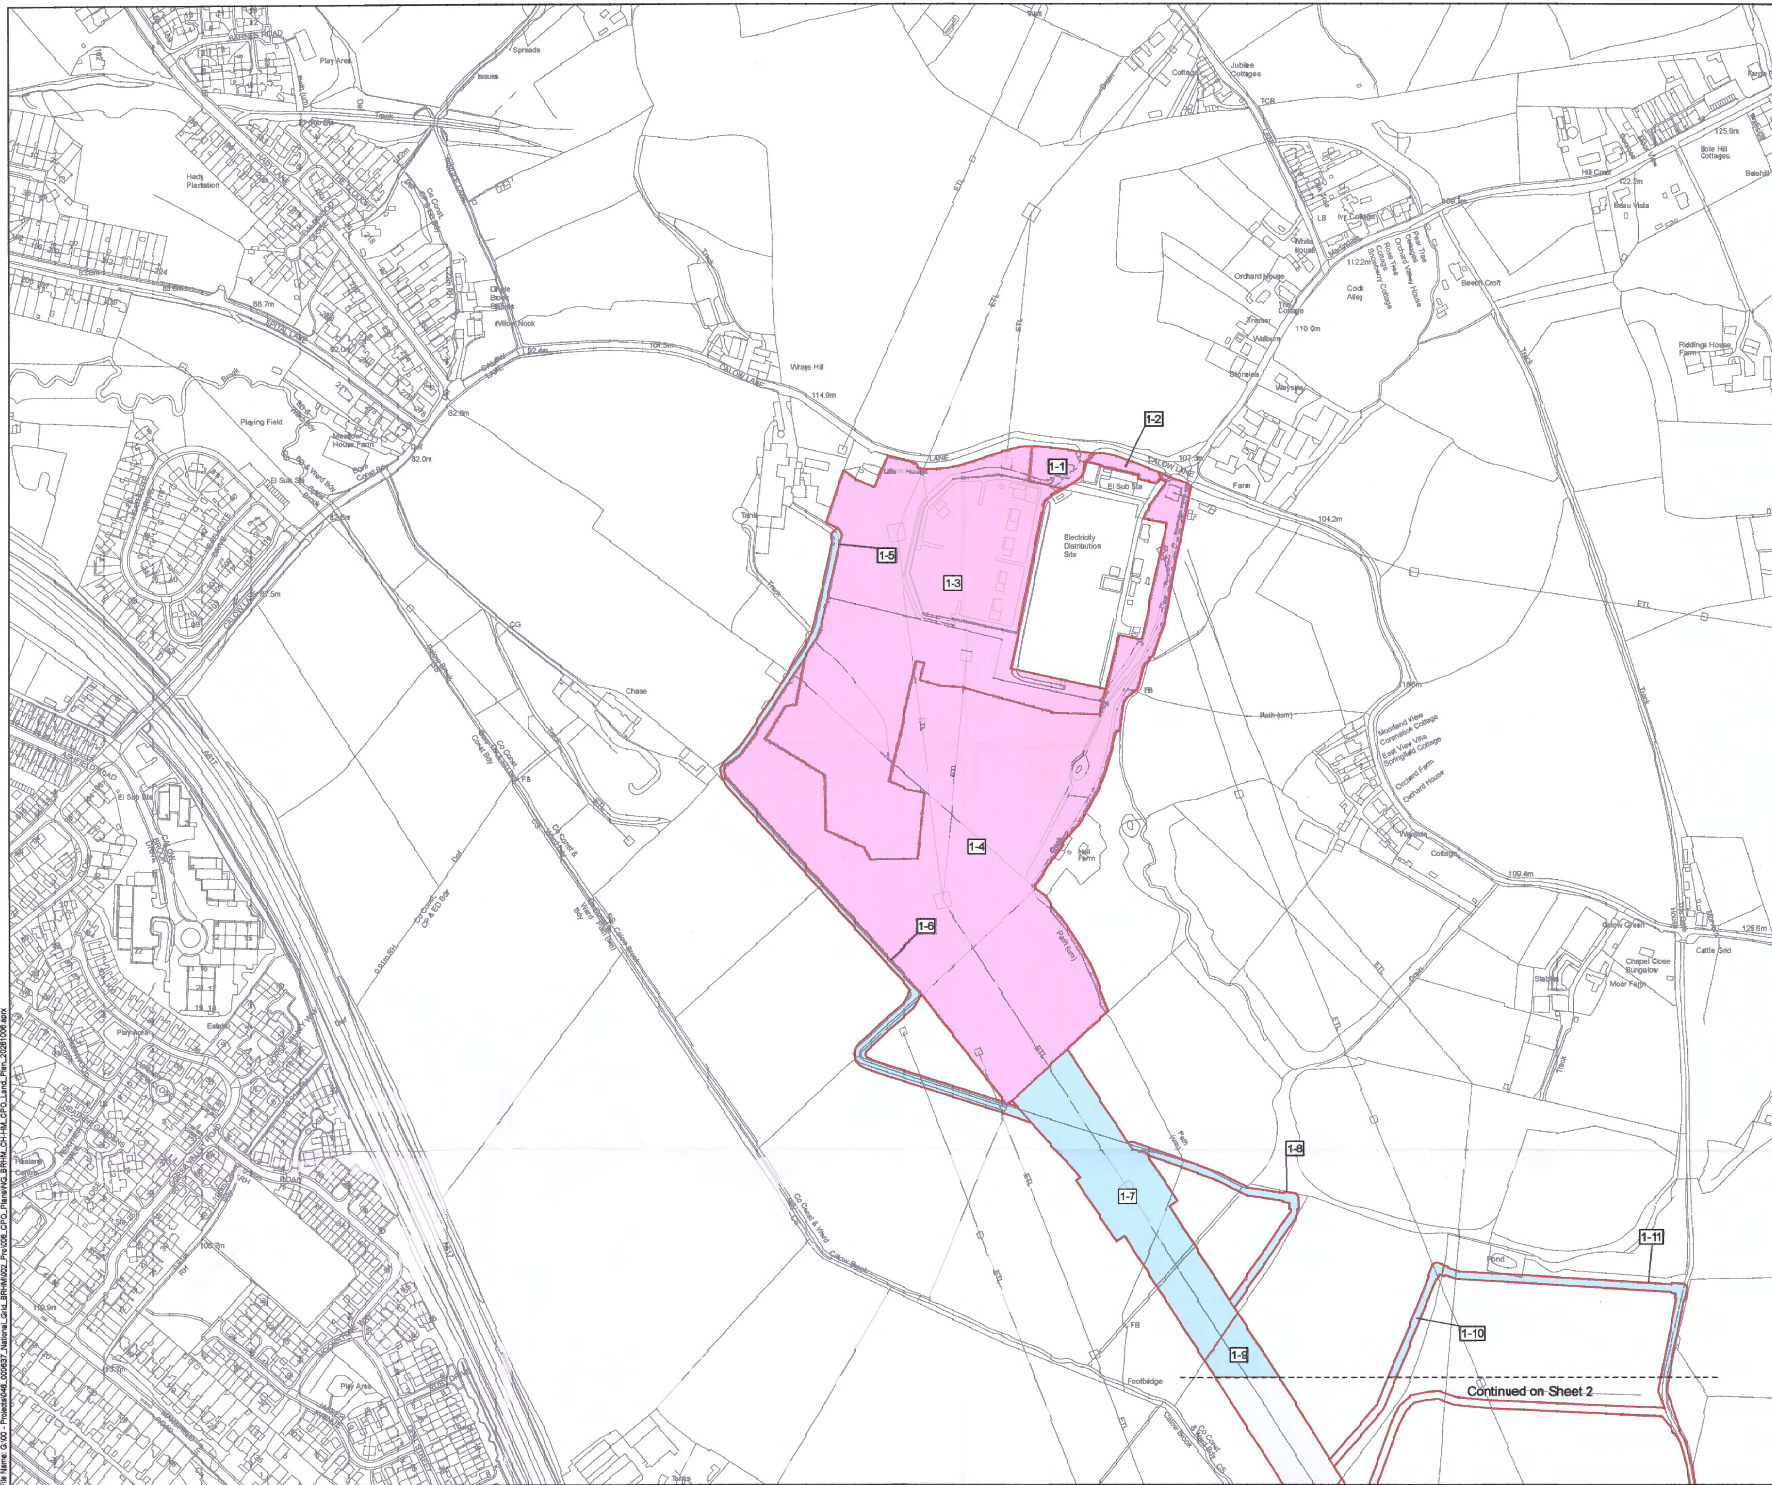

KEY PLAN

Key

- Order Land
- Land to be acquired
- Rights to be acquired

The COMMON SEAL of NATIONAL GRID ELECTRICITY TRANSMISSION plc was hereunto affixed on the 15th day of October 2026 in the presence of:

N56413 19

[Signature]
Authorised Signatory
Member of the Board Sealing Committee

© Crown copyright and database rights 2026 Ordnance Survey 10003048. You are permitted to use this data solely to enable you to respond to, or interact with, the organisation that provided you with the data. You are not permitted to copy, sub-licence, distribute or sell any of this data to third parties in any form.

© Crown copyright material is reproduced with the permission of Land Registry under delegated authority from the Controller of HMSO.

This material may not be copied, distributed, sold or published without the formal permission of Land Registry. Only an official copy of a title plan or register obtained from the Land Registry may be used for legal or other official purposes.

May contain public sector information licensed under the Open Government Licence v3.0

Contains OS data © Crown Copyright and database right 2026. Contains data from OS Zoomstack

Client

nationalgrid

Ardent

Project
CHESTERFIELD TO HIGH MARNHAM REFURBISHMENT - THE GREAT GRID UPGRADE

Drawing Title
MAP REFERRED TO IN THE NATIONAL GRID ELECTRICITY TRANSMISSION PLC (CHESTERFIELD TO HIGH MARNHAM REFURBISHMENT PROJECT) COMPULSORY PURCHASE ORDER 2026

SHEET 1 OF 29

Status
FINAL

Scale 1:2500 @ A1 Spatial Reference System British National Grid


Drawn By
N.HENRY

Checked By
L.O'BRIEN

Approved By
M.KENNY

Drawing reference
NG_CH-HM_CPO_Plan

This document is not to be used in whole or in part other than for the intended purpose and project for which it was prepared and provided.

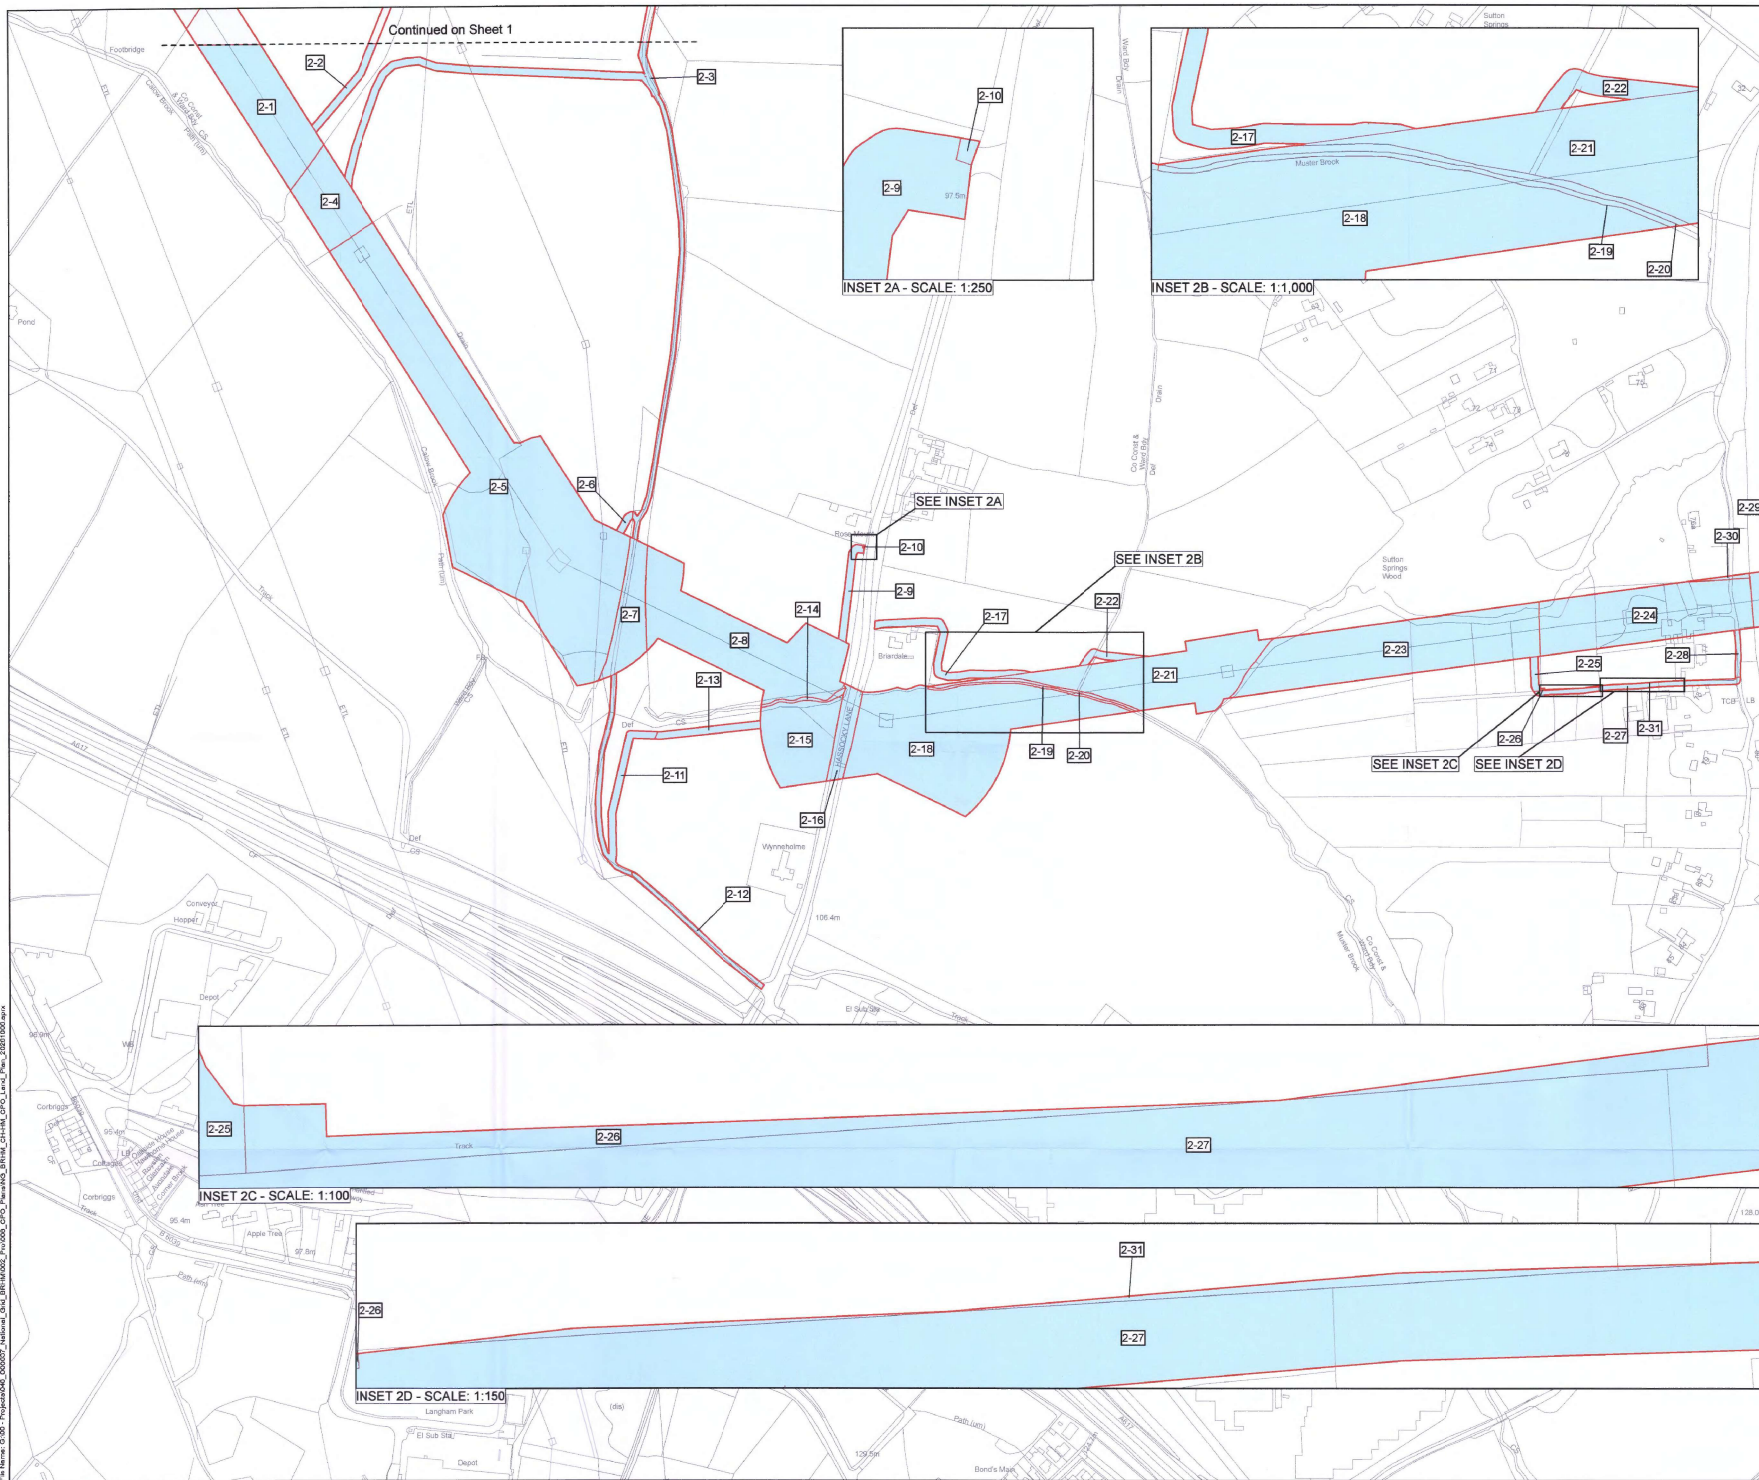

KEY PLAN

Key

- Order Land
- Land to be acquired
- Rights to be acquired

The COMMON SEAL of NATIONAL GRID ELECTRICITY TRANSMISSION plc was hereunto affixed on the 15 day of October 2026 in the presence of:

Nigel M. J. 19

J. Haggard
 Authorised Signatory
 Member of the Board Sealing Committee

© Crown copyright and database rights 2026 Ordnance Survey 100030548. You are permitted to use this data solely to enable you to respond to, or interact with, the organisation that provided you with the data. You are not permitted to copy, sub-licence, distribute or sell any of this data to third parties in any form.

© Crown copyright material is reproduced with the permission of Land Registry under delegated authority from the Controller of HMSO.

This material may not be copied, distributed, sold or published without the formal permission of Land Registry. Only an official copy of a title plan or register obtained from the Land Registry may be used for legal or other official purposes.

May contain public sector information licensed under the Open Government Licence v3.0. Contains OS data © Crown Copyright and database right 2026. Contains data from OS Zoomstack

Client
 nationalgrid

Designer
 Ardent

Project
 CHESTERFIELD TO HIGH MARNHAM REFURBISHMENT - THE GREAT GRID UPGRADE

Drawing Title
 MAP REFERRED TO IN THE NATIONAL GRID ELECTRICITY TRANSMISSION PLC (CHESTERFIELD TO HIGH MARNHAM REFURBISHMENT PROJECT) COMPULSORY PURCHASE ORDER 2026


SHEET 2 OF 29

Status	FINAL	Revision	000
Scale	1:2,500 @ A1	Date	09/10/2026
Spatial Reference System		British National Grid	
Drawn By	N HENRY	Checked By	L O'BRIEN
Approved By		M KENNY	

Drawing reference
 NG_CH-HM_CPO_Plan

This document is not to be used in whole or in part other than for the intended purpose and project for which it was prepared and provided.

Plot Date: Tuesday, October 6, 2026 4:04 PM
File Name: G:\2 - Projects\06_1000007 - National_Grid - Planning\BRHM_CPO_Plan\NG_CPO_Plan_20261006.aprx

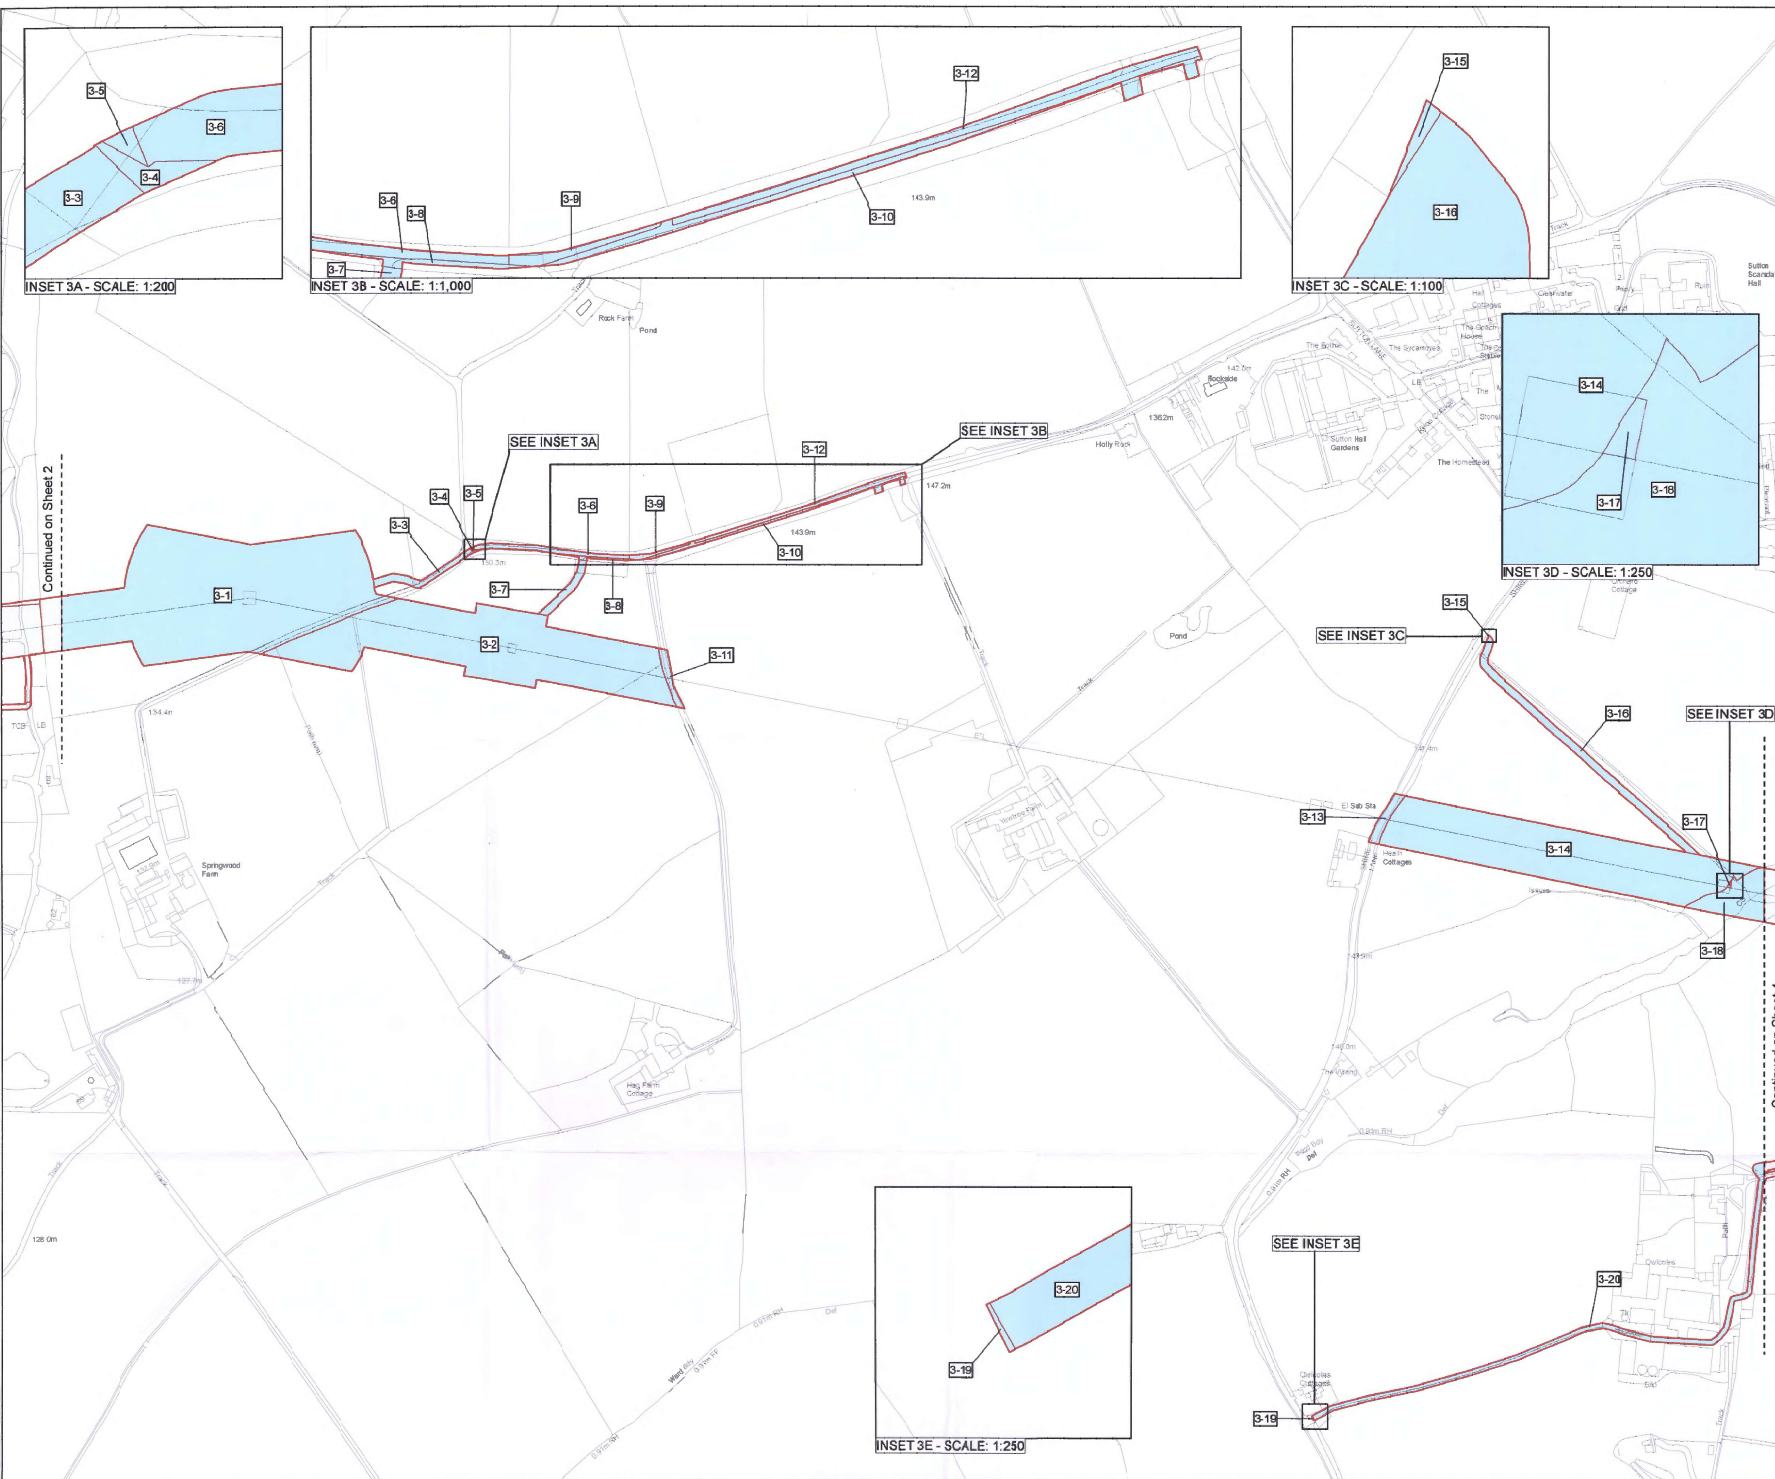

KEY PLAN

Key

- Order Land
- Land to be acquired
- Rights to be acquired

The COMMON SEAL of NATIONAL GRID ELECTRICITY TRANSMISSION plc was hereunto affixed on the 15 day of October 2026 in the presence of:

NSET114319

S. Haggard
Authorised Signatory
Member of the Board Sealing Committee

© Crown copyright and database rights 2026 Ordnance Survey 100000040. You are permitted to use this data solely to enable you to respond to, or interact with, the organisation that provided you with the data. You are not permitted to copy, sub-licence, distribute or sell any of this data to third parties in any form.

© Crown copyright material is reproduced with the permission of Land Registry under delegated authority from the Controller of HMSO.

This material may not be copied, distributed, sold or published without the formal permission of Land Registry. Only an official copy of a title plan or register obtained from the Land Registry may be used for legal or other official purposes.

May contain public sector information licensed under the Open Government Licence v3.0.
Contains OS data © Crown Copyright and database right 2026. Contains data from OS ZOOMTRACK

Client

nationalgrid

Designer

Ardent

Project

CHESTERFIELD TO HIGH MARNHAM REFURBISHMENT - THE GREAT GRID UPGRADE

Drawing Title

MAP REFERRED TO IN THE NATIONAL GRID ELECTRICITY TRANSMISSION PLC (CHESTERFIELD TO HIGH MARNHAM REFURBISHMENT PROJECT) COMPULSORY PURCHASE ORDER 2026

SHEET 3 OF 29

Status

FINAL

Revision

000

Date

09/10/2026

Scale

1:2,500 @ A1

Spatial Reference System

British National Grid

Drawn By

N HENRY

Checked By

L O'BRIEN



Approved By

M KENNY

Drawing reference

NG_CH-HM_CPO_Plan

This document is not to be used in whole or in part other than for the intended purpose and project for which it was prepared and provided.

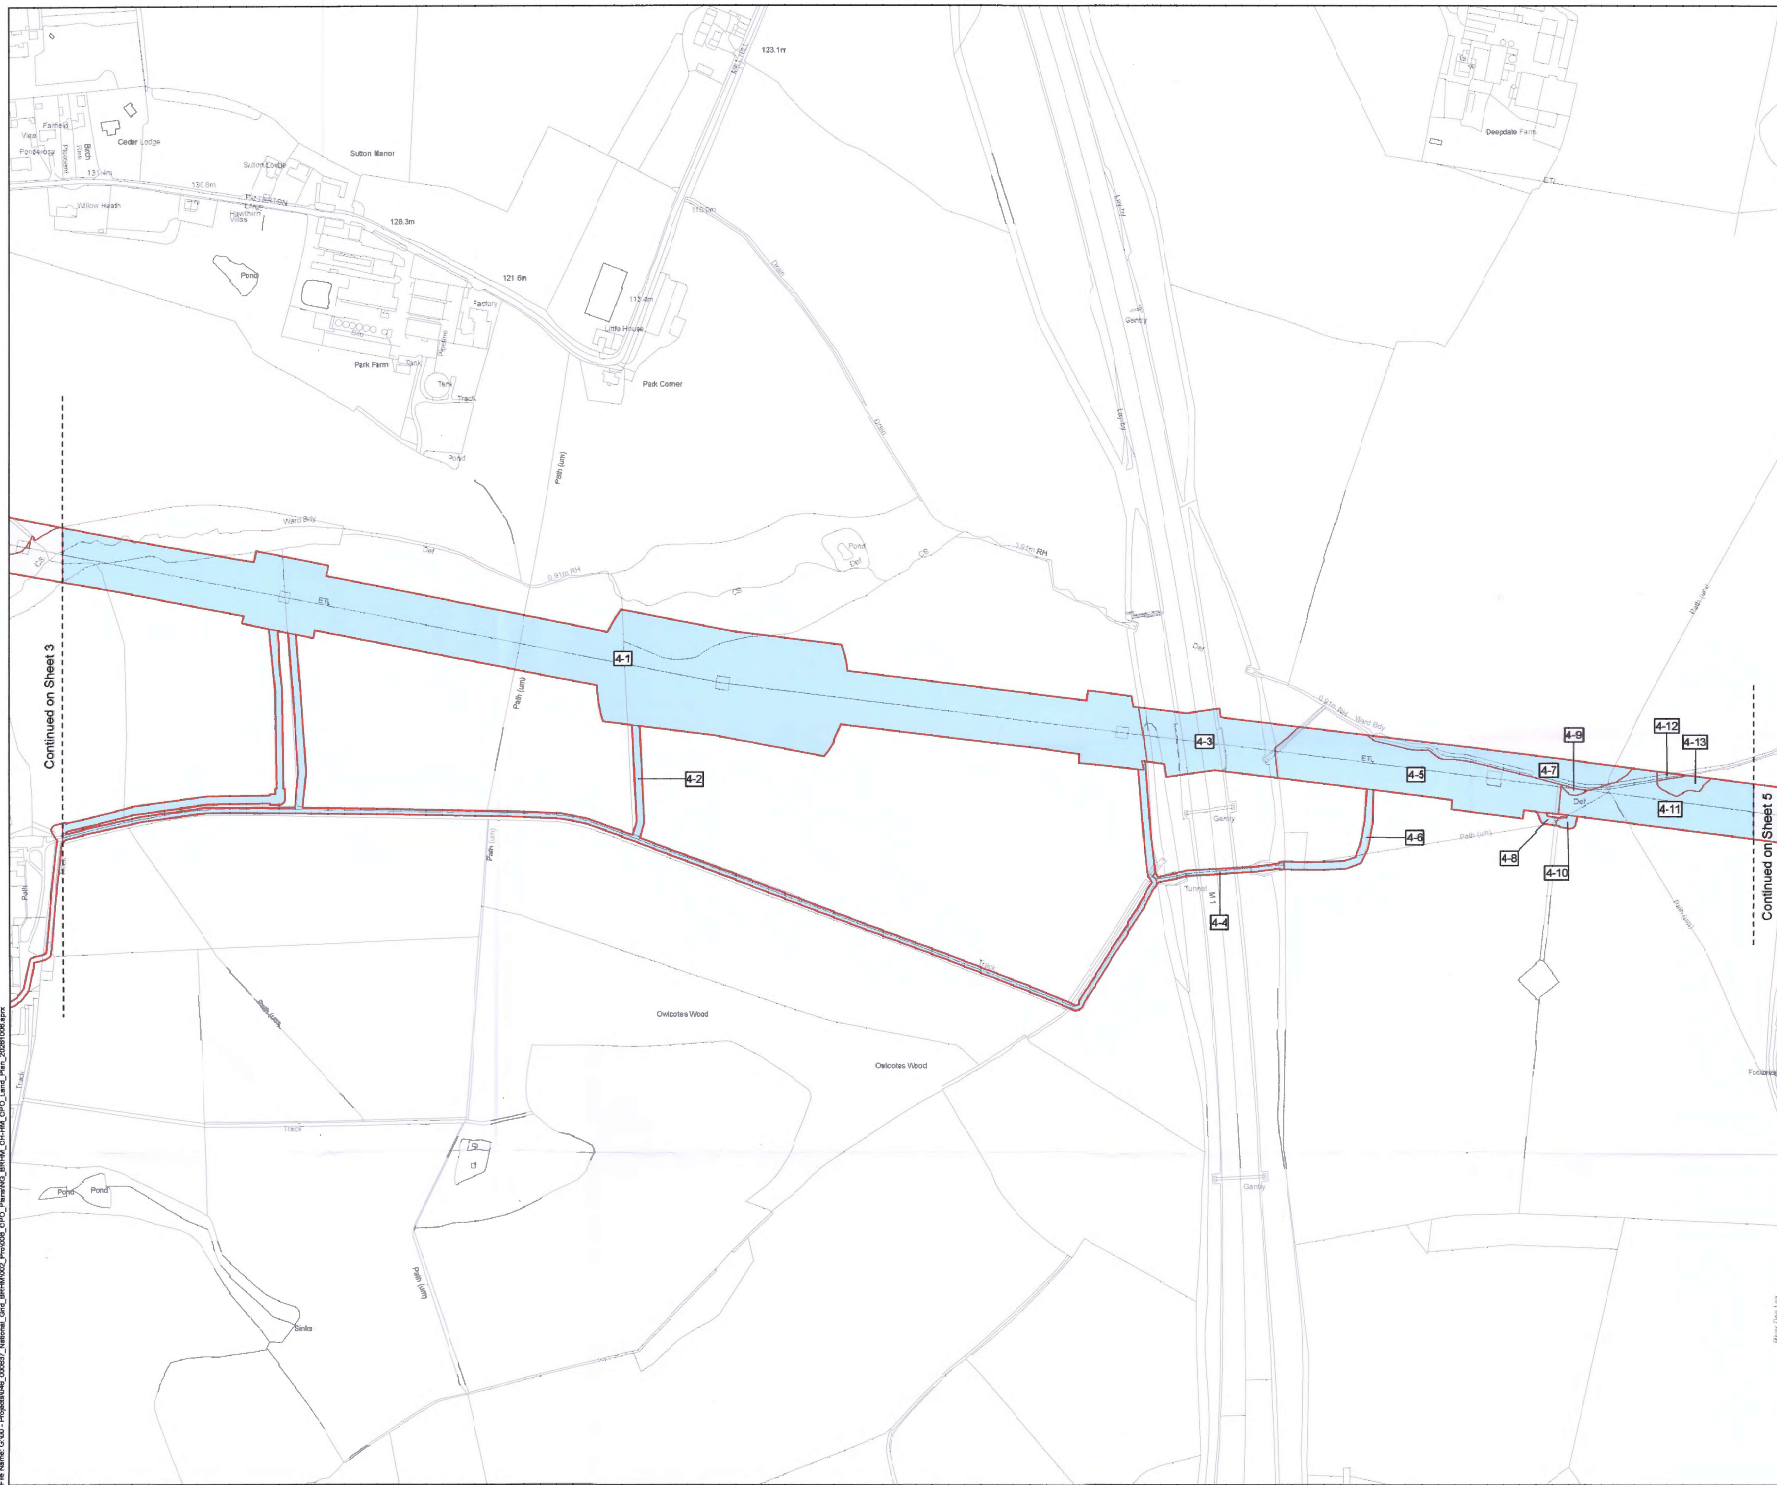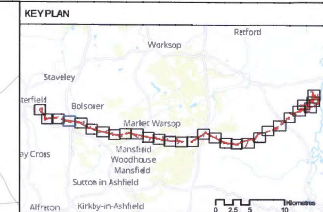

Key

- Order Land
- Land to be acquired
- Rights to be acquired

The COMMON SEAL of NATIONAL GRID
ELECTRICITY TRANSMISSION plc was
hereunto affixed on the 15 day of
October 2026 in the presence of:

NGE174319

Authorised Signatory
Member of the Board Sealing Committee

© Crown copyright and database rights 2026 Ordnance Survey
100032548. You are permitted to use this data solely to enable you
to respond to, or interact with, the organisation that provided you with the data.
You are not permitted to copy, sub-licence, distribute or sell any of this data to third
parties in any form.

© Crown copyright material is reproduced with the permission of Land Registry
under delegated authority from the Controller of HMSO.

This material may not be copied, distributed, sold or published without the formal
permission of Land Registry. Only an official copy of a title plan or register obtained
from the Land Registry may be used for legal or other official purposes.

May contain public sector information licensed under the Open
Government Licence v3.0.
Contains OS data © Crown Copyright and database right 2026. Contains data from
OS Zoomstack

Client

nationalgrid



Designer
Ardent

Project
CHESTERFIELD TO HIGH MARNHAM REFURBISHMENT -
THE GREAT GRID UPGRADE

Drawing Title
MAP REFERRED TO IN THE NATIONAL GRID ELECTRICITY
TRANSMISSION PLC (CHESTERFIELD TO HIGH MARNHAM
REFURBISHMENT PROJECT) COMPULSORY PURCHASE
ORDER 2026

SHEET 4 OF 29

Status
FINAL

Scale: 1:2,500 @ A1


Revision: D00

Date: 09/10/2026

British National Grid

Drawing reference
NG_CH-HM_CPO_Plan

This document is not to be used in whole or in part other than for the intended purpose and
project for which it was prepared and provided.

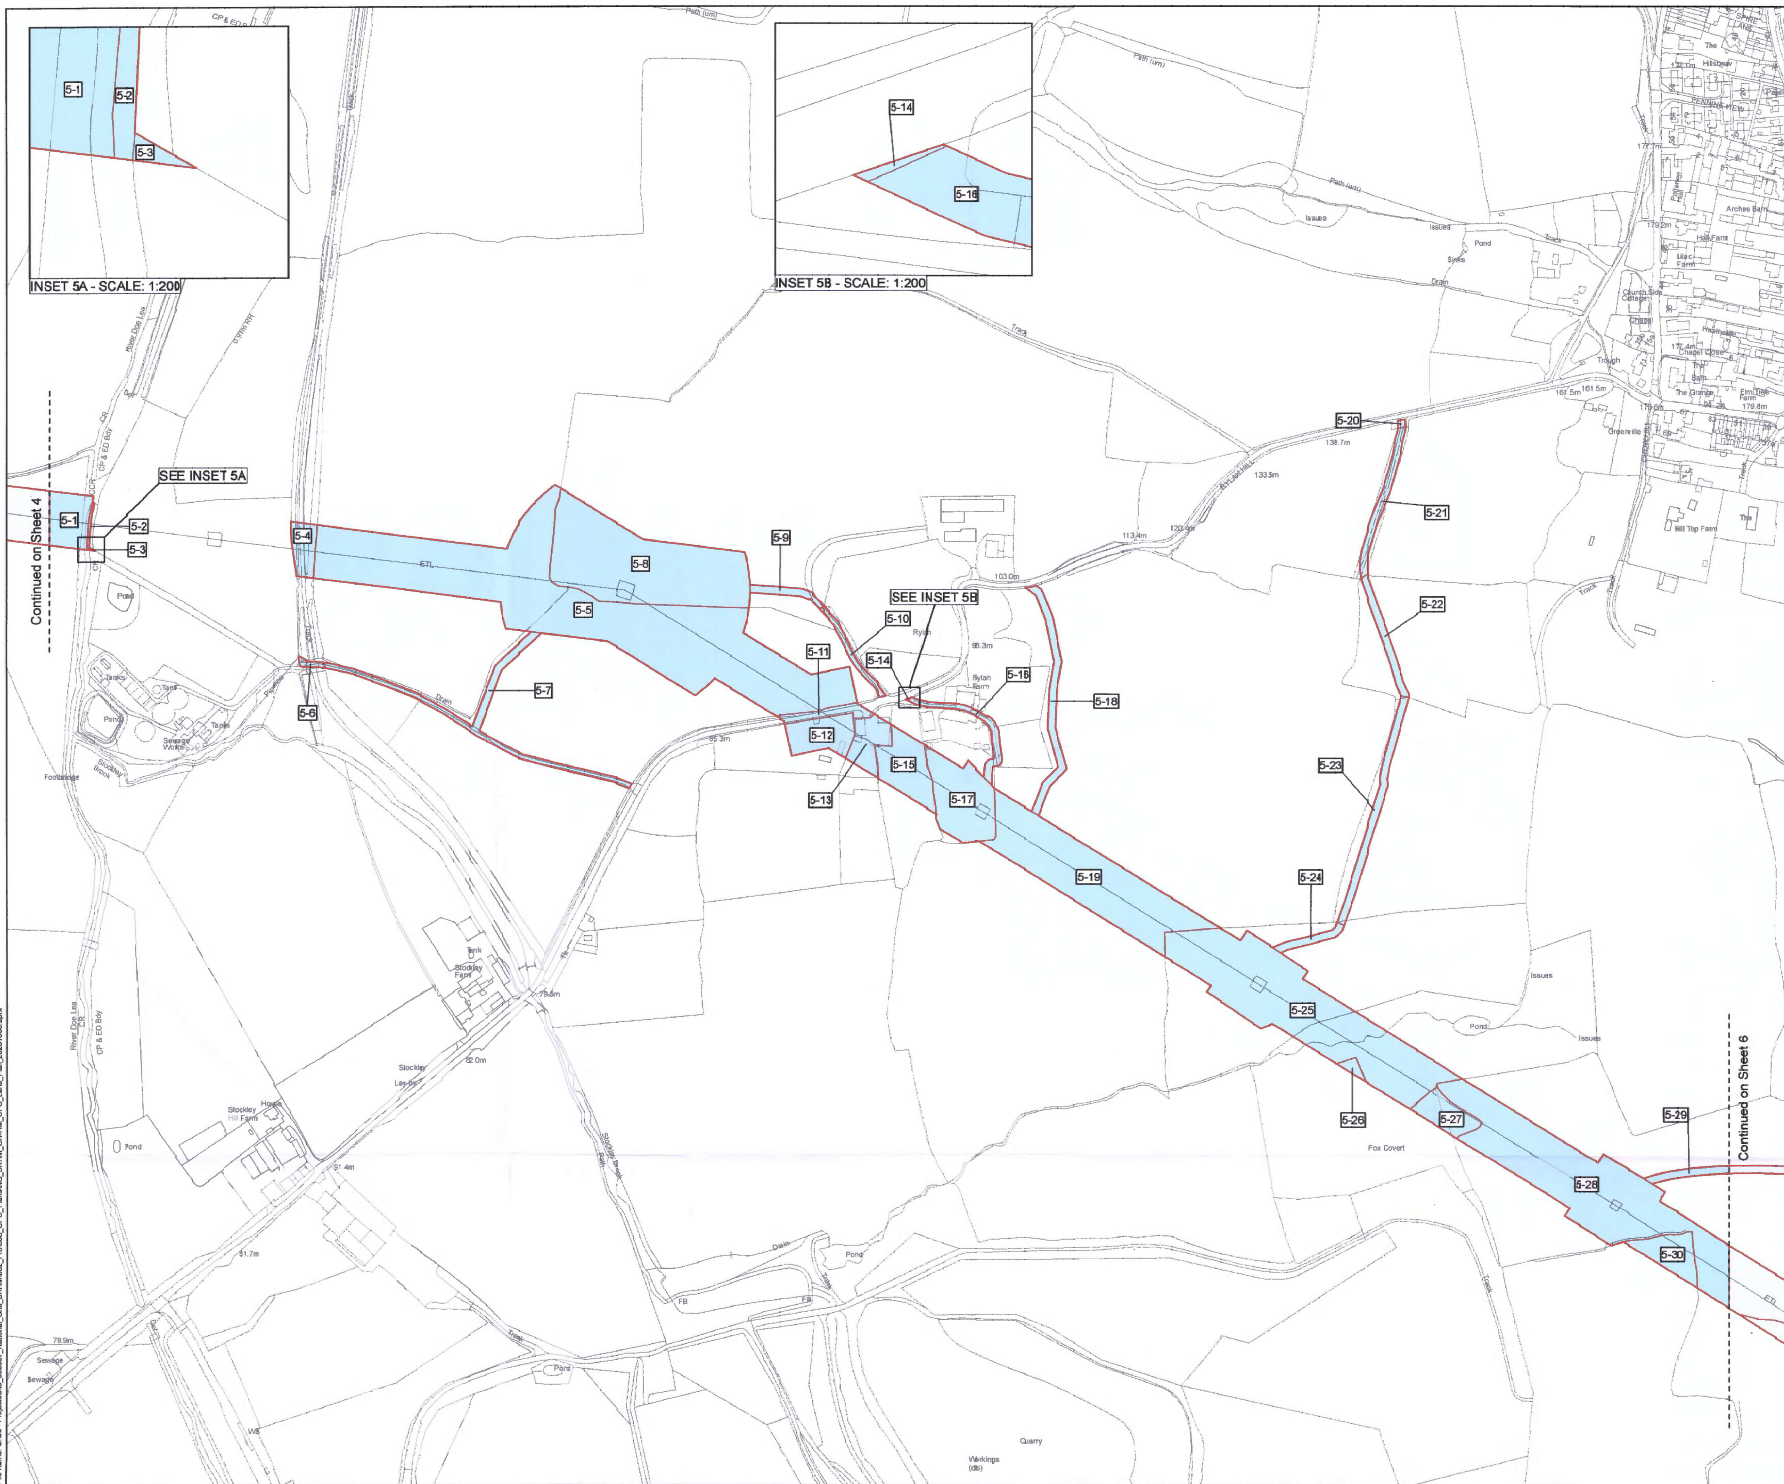

KEY PLAN

Key
Order Land
Land to be acquired
Rights to be acquired

The COMMON SEAL of NATIONAL GRID ELECTRICITY TRANSMISSION plc was hereunto affixed on the 15 day of October 2026 in the presence of:

NIGET16319

[Signature]
Authorised Signatory
Member of the Board Sealing Committee

© Crown copyright and database rights 2026 Ordnance Survey 100030646. You are permitted to use this data solely to enable you to respond to, or interact with, the organisation that provided you with the data. You are not permitted to copy, sub-licence, distribute or sell any of this data to third parties in any form.

© Crown copyright material is reproduced with the permission of Land Registry under delegated authority from the Controller of HMSO.

This material may not be copied, distributed, sold or published without the formal permission of Land Registry. Only an official copy of a title plan or register obtained from the Land Registry may be used for legal or other official purposes.

May contain public sector information licensed under the Open Government Licence v3.0. Contains OS data © Crown Copyright and database right 2026. Contains data from OS Zoomstack

Client
nationalgrid

Designer
Ardent

Project
CHESTERFIELD TO HIGH MARNHAM REFURBISHMENT - THE GREAT GRID UPGRADE

Drawing Title
MAP REFERRED TO IN THE NATIONAL GRID ELECTRICITY TRANSMISSION PLC (CHESTERFIELD TO HIGH MARNHAM REFURBISHMENT PROJECT) COMPULSORY PURCHASE ORDER 2026

SHEET 5 OF 29

Status
FINAL

Scale 1:2,500 @ A1 Spatial Reference System British National Grid

Drawn By
N HENRY


Checked By
L O'BRIEN

Approved By
M KENNY

Drawing reference
NG_CH-HM_CPO_Plan

This document is not to be used in whole or in part other than for the intended purpose and project for which it was prepared and provided.

Continued on Sheet 5

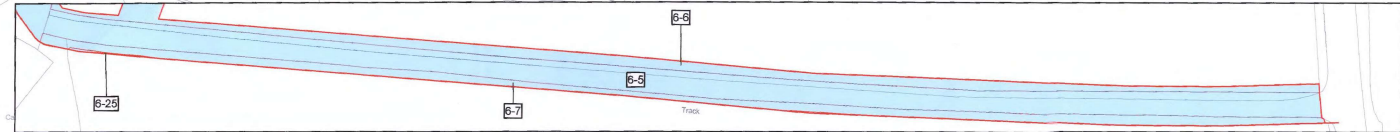

Key

- Order Land
- Land to be acquired
- Rights to be acquired

The COMMON SEAL of NATIONAL GRID ELECTRICITY TRANSMISSION plc was hereunto affixed on the 15 day of NOV 2026 in the presence of:

NGET 4319

S. Hazzard
Authorised Signatory
Member of the Board Sealing Committee

© Crown copyright and database rights 2026 Ordnance Survey 100030649. You are permitted to use this data solely to enable you to respond to, or interact with, the the organisation that provided you with the data. You are not permitted to copy, sub-licence, distribute or sell any of this data to third parties in any form.

© Crown copyright material is reproduced with the permission of Land Registry under delegated authority from the Controller of HMSO.

This material may not be copied, distributed, sold or published without the formal permission of Land Registry. Only an official copy of a title plan or register obtained from the Land Registry may be used for legal or other official purposes.

May contain public sector information licensed under the Open Government Licence v3.0.
Contains OS data © Crown Copyright and database right 2026. Contains data from OS Zoomstack

Client

nationalgrid

Designer

Ardent

Project
CHESTERFIELD TO HIGH MARNHAM REFURBISHMENT - THE GREAT GRID UPGRADE

Drawing Title
MAP REFERRED TO IN THE NATIONAL GRID ELECTRICITY TRANSMISSION PLC (CHESTERFIELD TO HIGH MARNHAM REFURBISHMENT PROJECT) COMPULSORY PURCHASE ORDER 2026

Sheet 6 OF 29

Status
FINAL

Revision
000

Scale
1:2,500 @ A1

Spelling Reference System
British National Grid



Drawn By
N. HENRY S

Checked By
L. O'BRIEN

Approved By
M. KENNY

Drawing reference
NG_CH-HM_CPO_Plan

This document is not to be used in whole or in part other than for the intended purpose and project for which it was prepared and provided.

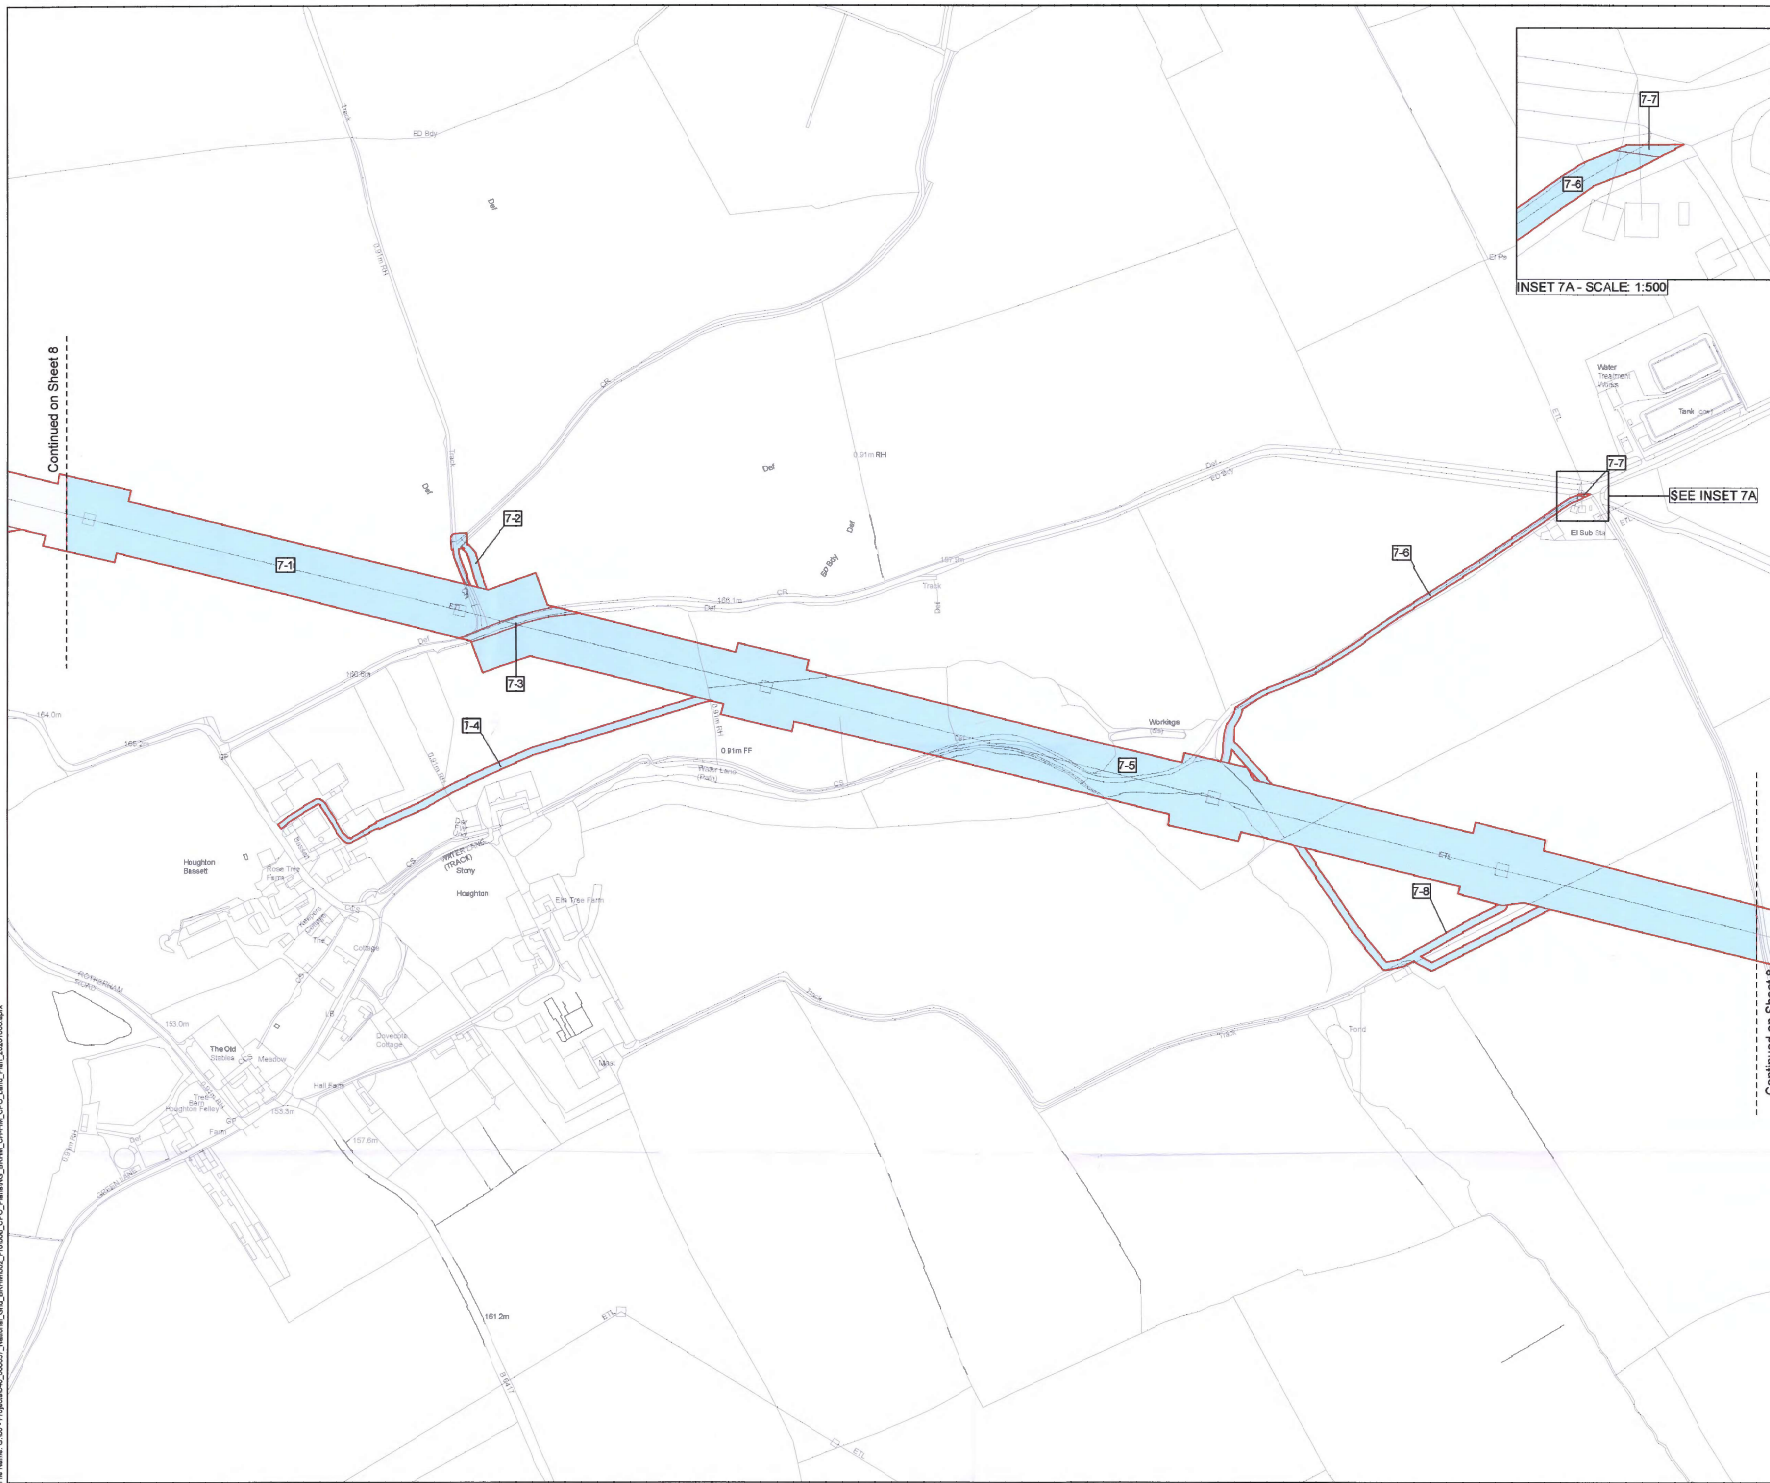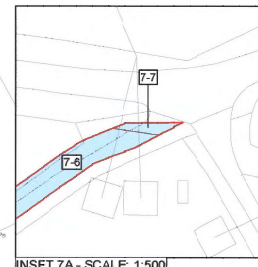

KEY PLAN

Key

- Order Land
- Land to be acquired
- Rights to be acquired

The COMMON SEAL of NATIONAL GRID ELECTRICITY TRANSMISSION plc was hereunto affixed on the 15 day of October 2026 in the presence of:

NIGET14319

L. Haggard
Authorised Signatory
Member of the Board Sealing Committee


© Crown copyright and database rights 2026 Ordnance Survey 100050940. You are permitted to use this data solely to enable you to respond to, or interact with, the the organisation that provided you with the data. You are not permitted to copy, sub-licence, distribute or sell any of this data to third parties in any form.

© Crown copyright material is reproduced with the permission of Land Registry under delegated authority from the Controller of HMSO.

This material may not be copied, distributed, sold or published without the formal permission of Land Registry. Only an official copy of a title plan or register obtained from the Land Registry may be used for legal or other official purposes.

May contain public sector information licensed under the Open Government Licence v3.0. Contains OS data © Crown Copyright and database right 2026. Contains data from OS Zoomstack.

nationalgrid
N
Ardent
Project
CHESTERFIELD TO HIGH MARNHAM REFURBISHMENT - THE GREAT GRID UPGRADE
Drawing Title
MAP REFERRED TO IN THE NATIONAL GRID ELECTRICITY TRANSMISSION PLC (CHESTERFIELD TO HIGH MARNHAM REFURBISHMENT PROJECT) COMPULSORY PURCHASE ORDER 2026
SHEET 7 OF 29
Status
FINAL
Revision
000
Scale
1:2,500 @ A1
Spatial Reference System
British National Grid
Drawn By
N HENRY
Checked By
L O'BRIEN
Approved By
M KENNY
Drawing reference
NIG_CHHM_CPO_Plan
This document is not to be used in whole or in part other than for the intended purpose and project for which it was prepared and provided.

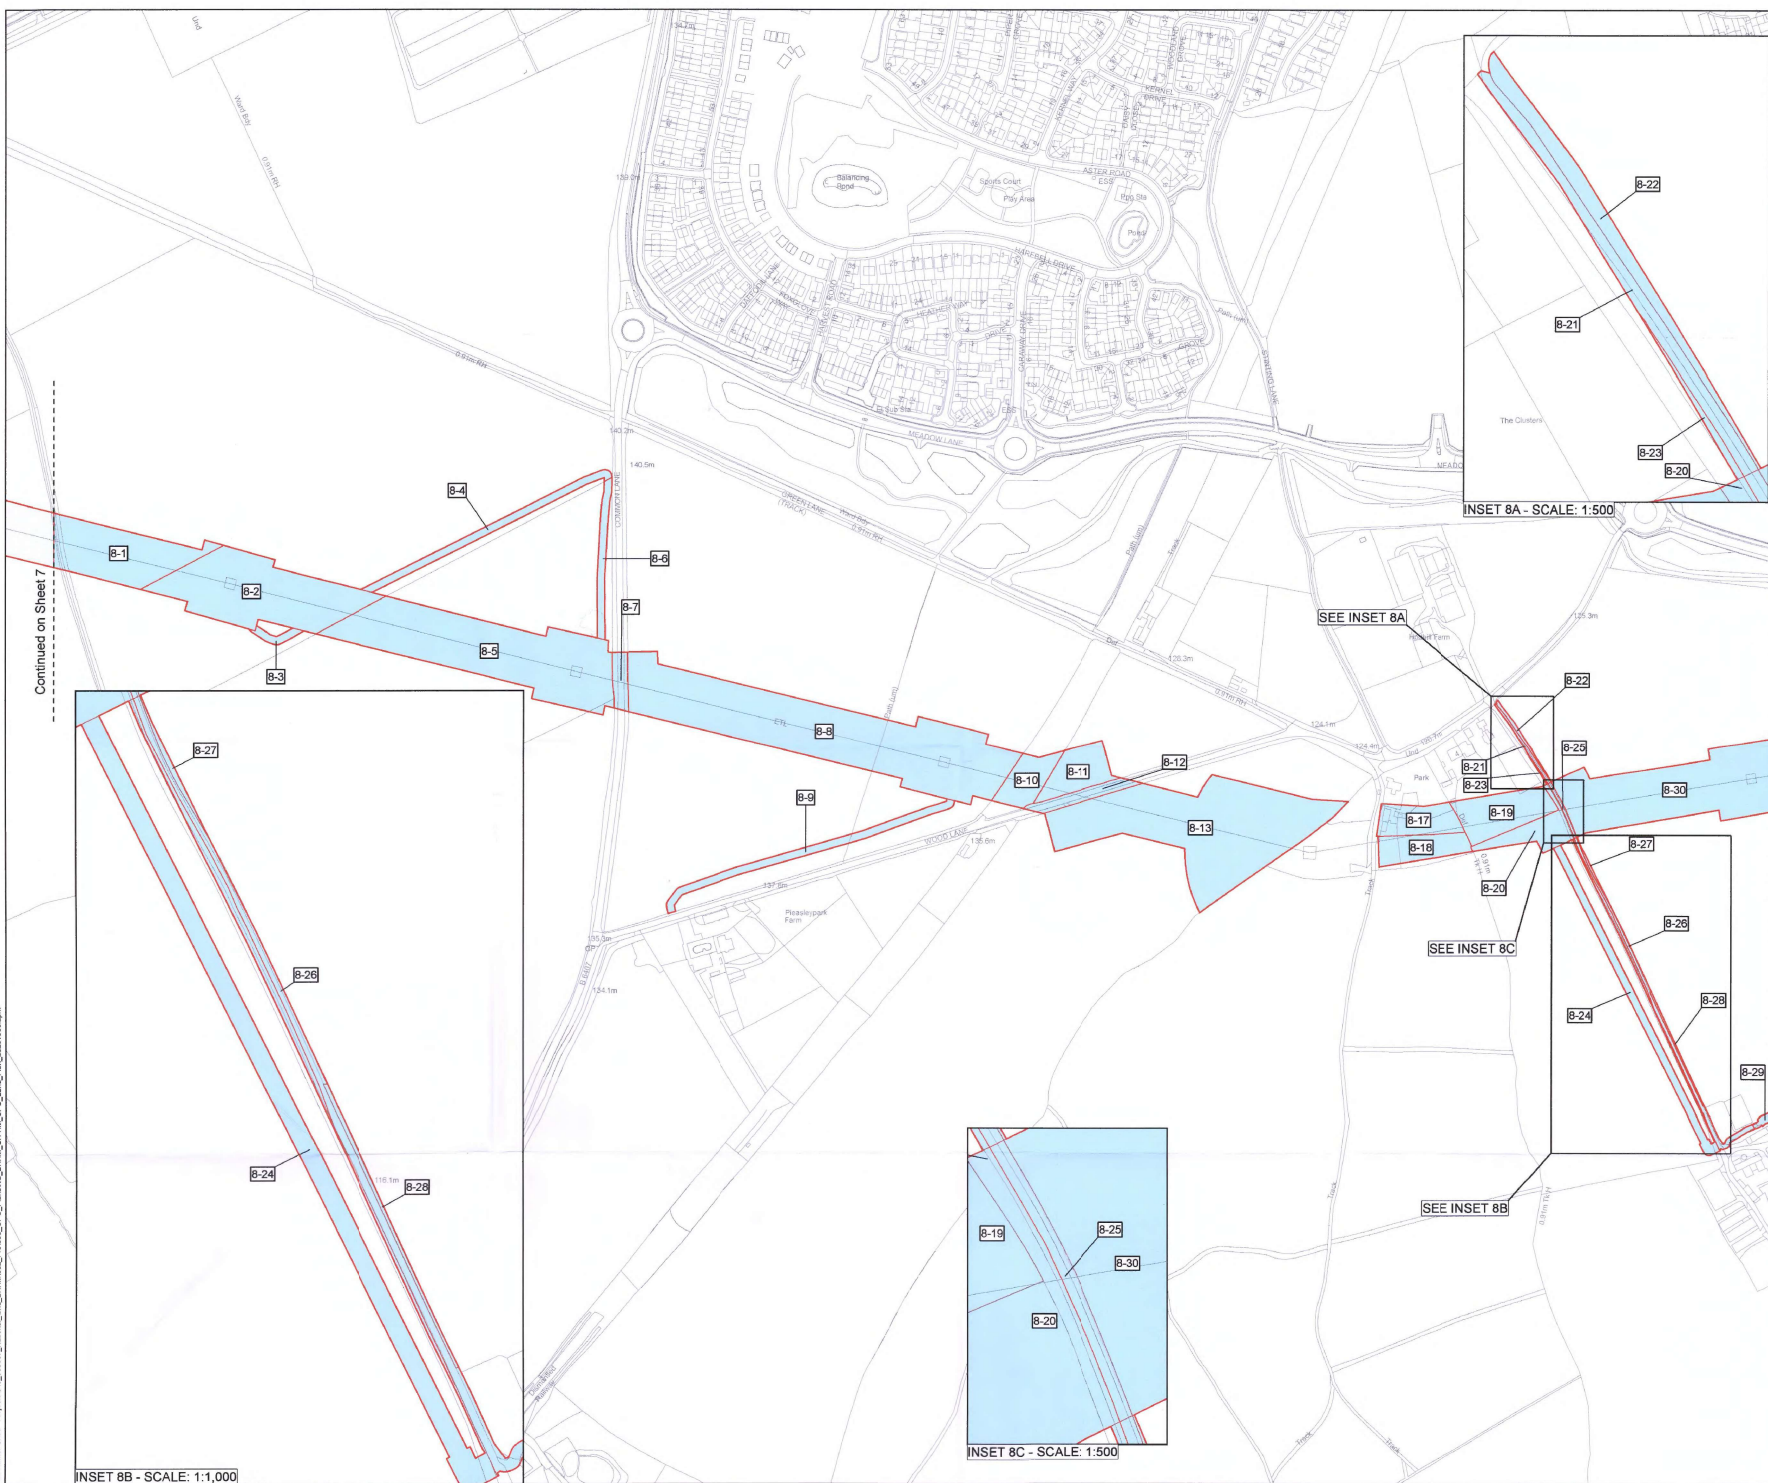

KEY PLAN

Key

- Order Land
- Land to be acquired
- Rights to be acquired

The COMMON SEAL of NATIONAL GRID ELECTRICITY TRANSMISSION plc was hereunto affixed on the 15 day of October 2026 in the presence of:

NG E114319

S. Hoggard
 Authorised Signatory
 Member of the Board Sealing Committee

© Crown copyright and database rights 2020 Ordnance Survey
 100030549. You are permitted to use this data solely to enable you to respond to, or interact with, the organisation that provided you with the data. You are not permitted to copy, sub-licence, distribute or sell any of this data to third parties in any form.

© Crown copyright material is reproduced with the permission of Land Registry under delegated authority from the Controller of HMSO.
 This material may not be copied, distributed, sold or published without the formal permission of Land Registry. Only an official copy of a title plan or register obtained from the Land Registry may be used for legal or other purposes.

May contain public sector information licensed under the Open Government Licence v3.0.
 Contains OS data © Crown Copyright and database right 2020. Contains data from OS Zoomstack.

Client
nationalgrid

Designer
Ardent

Project
 CHESTERFIELD TO HIGH MARNHAM REFURBISHMENT - THE GREAT GRID UPGRADE

Drawing Title
 MAP REFERRED TO IN THE NATIONAL GRID ELECTRICITY TRANSMISSION PLC (CHESTERFIELD TO HIGH MARNHAM REFURBISHMENT PROJECT) COMPULSORY PURCHASE ORDER 2026

SHEET 8 OF 29

Status
FINAL

Revision
 000

Date
 09/10/2026

Scale
 1:2,500 @ A1

Spatial Reference System
 British National Grid




Drawn By
 N HENRY

Checked By
 L O'BRIEN

Approved By
 M KENNY

Drawing reference
 NG_CH-HM_CPO_Plan

This document is not to be used in whole or in part other than for the intended purpose and project for which it was prepared and provided.

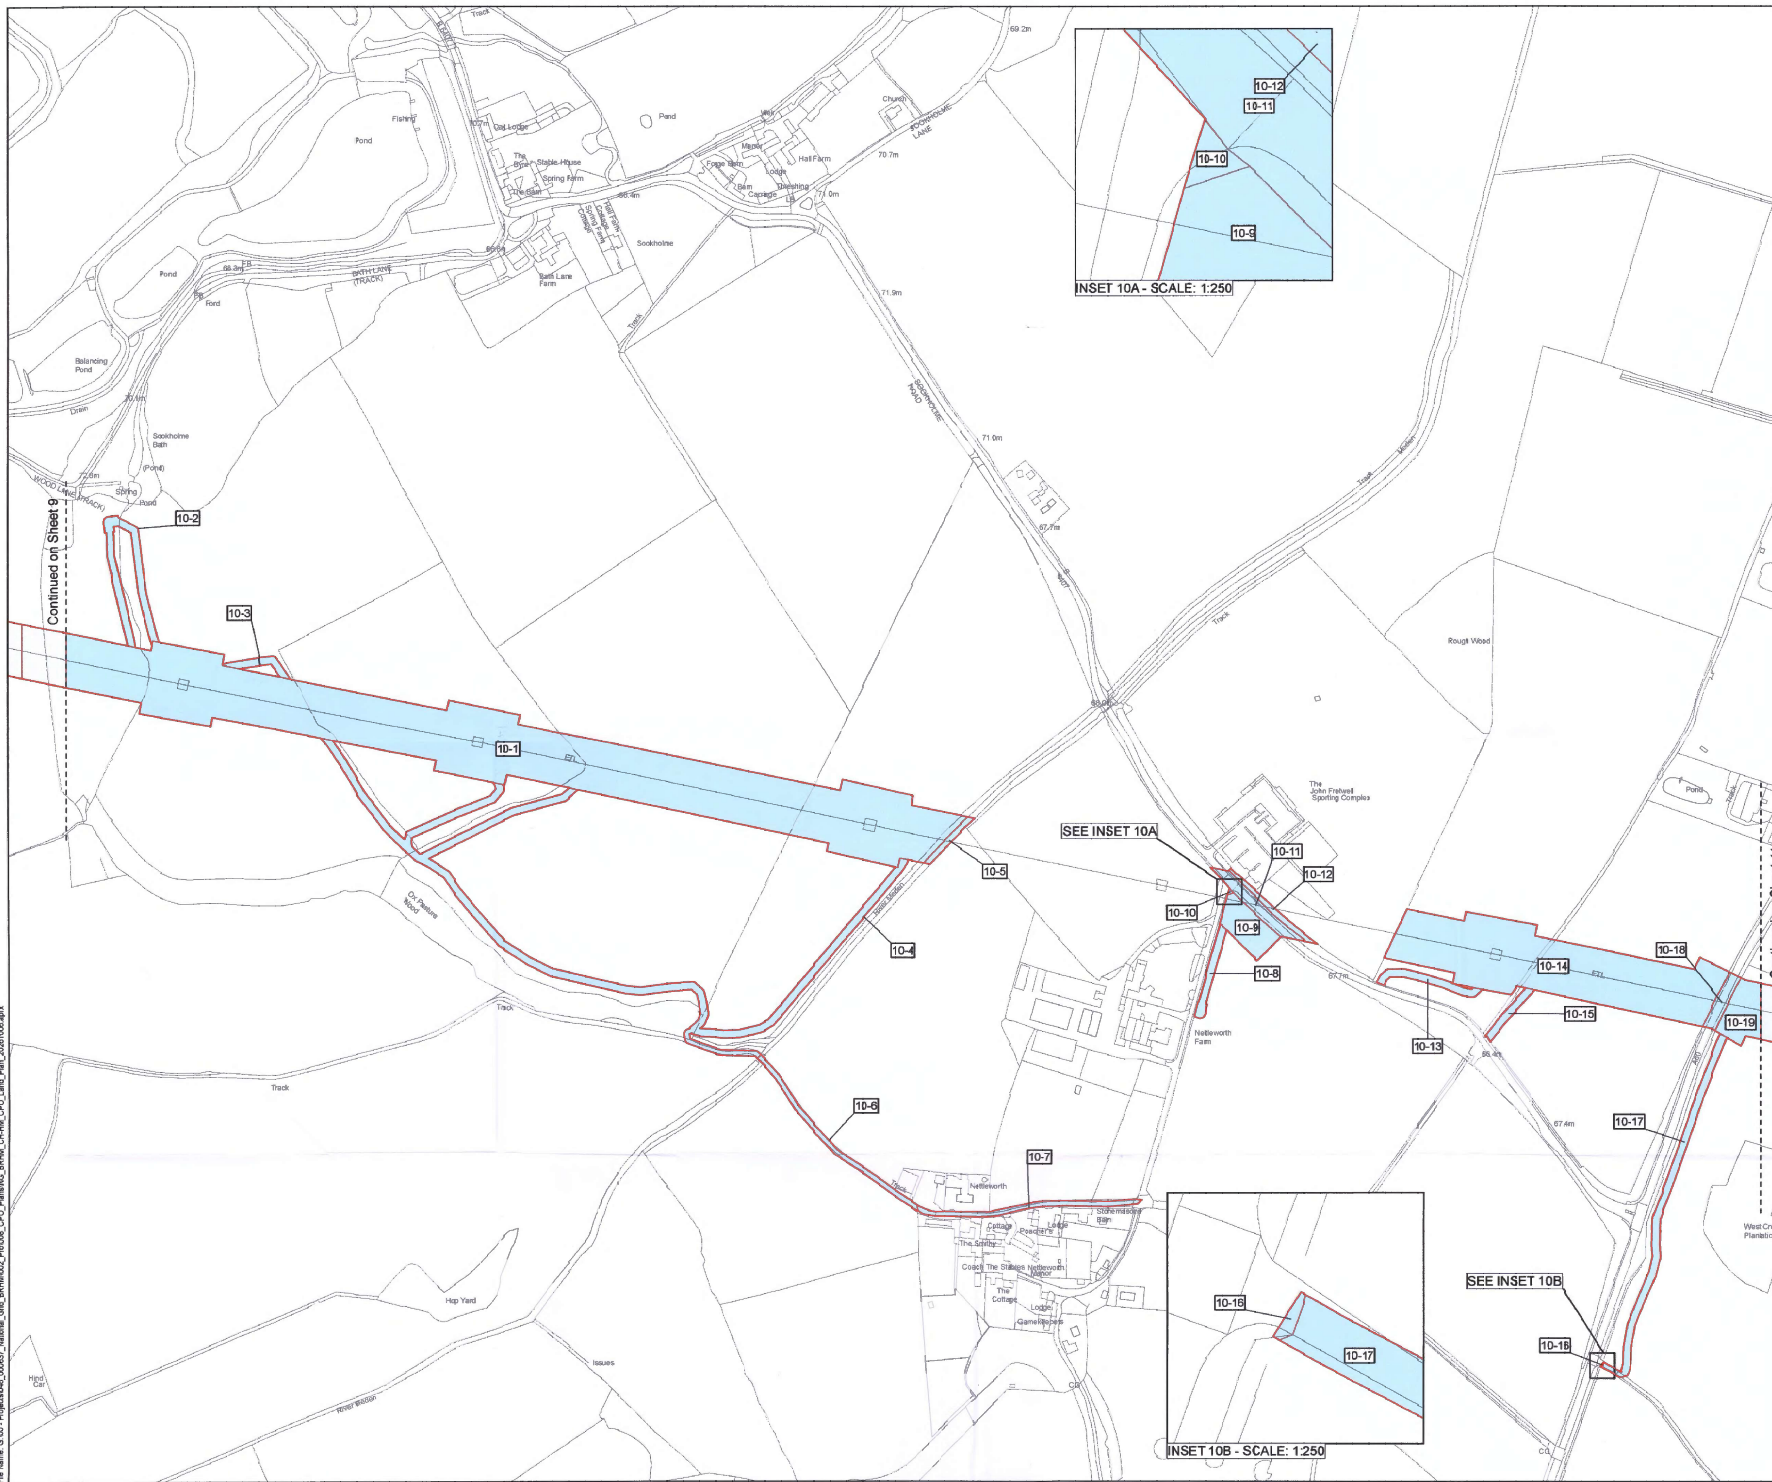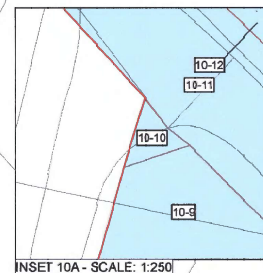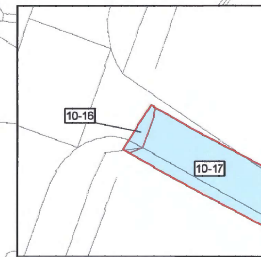

KEY PLAN

Key

- Order Land
- Land to be acquired
- Rights to be acquired

The COMMON SEAL of NATIONAL GRID ELECTRICITY TRANSMISSION plc was hereunto affixed on the 15 day of October 2026 in the presence of:

N6E714319

S. Lloyd

Authorised Signatory
Member of the Board Sealing Committee

© Crown copyright and database rights 2026 Ordnance Survey 100030640. You are permitted to use this data solely to enable you to respond to, or interact with, the organisation that provided you with the data. You are not permitted to copy, sub-licence, distribute or sell any of this data to third parties in any form.

© Crown copyright material is reproduced with the permission of Land Registry under delegated authority from the Controller of HMSO.

This material may not be copied, distributed, sold or published without the formal permission of Land Registry. Only an official copy of a title plan or register extract from the Land Registry may be used for legal or other official purposes.

May contain public sector information licensed under the Open Government Licence v3.0. Contains OS data © Crown Copyright and database right 2026. Contains data from OS Zoomstack.

Client

nationalgrid

Designer
Ardent


Project
CHESTERFIELD TO HIGH MARNHAM REFURBISHMENT - THE GREAT GRID UPGRADE

Drawing Title
MAP REFERRED TO IN THE NATIONAL GRID ELECTRICITY TRANSMISSION PLC (CHESTERFIELD TO HIGH MARNHAM REFURBISHMENT PROJECT) COMPULSORY PURCHASE ORDER 2026

SHEET 10 OF 29

Status	FINAL	Revision	000
Scale	1:2,500 @ A1	Date	06/10/2026
Drawn by	N HENRY	Checked by	L O'BRIEN
Approved by	M KENNY		
Drawing reference	NG_CH-HM_CPO_Plan		

This document is not to be used in whole or in part other than for the intended purpose and project for which it was prepared and provided.

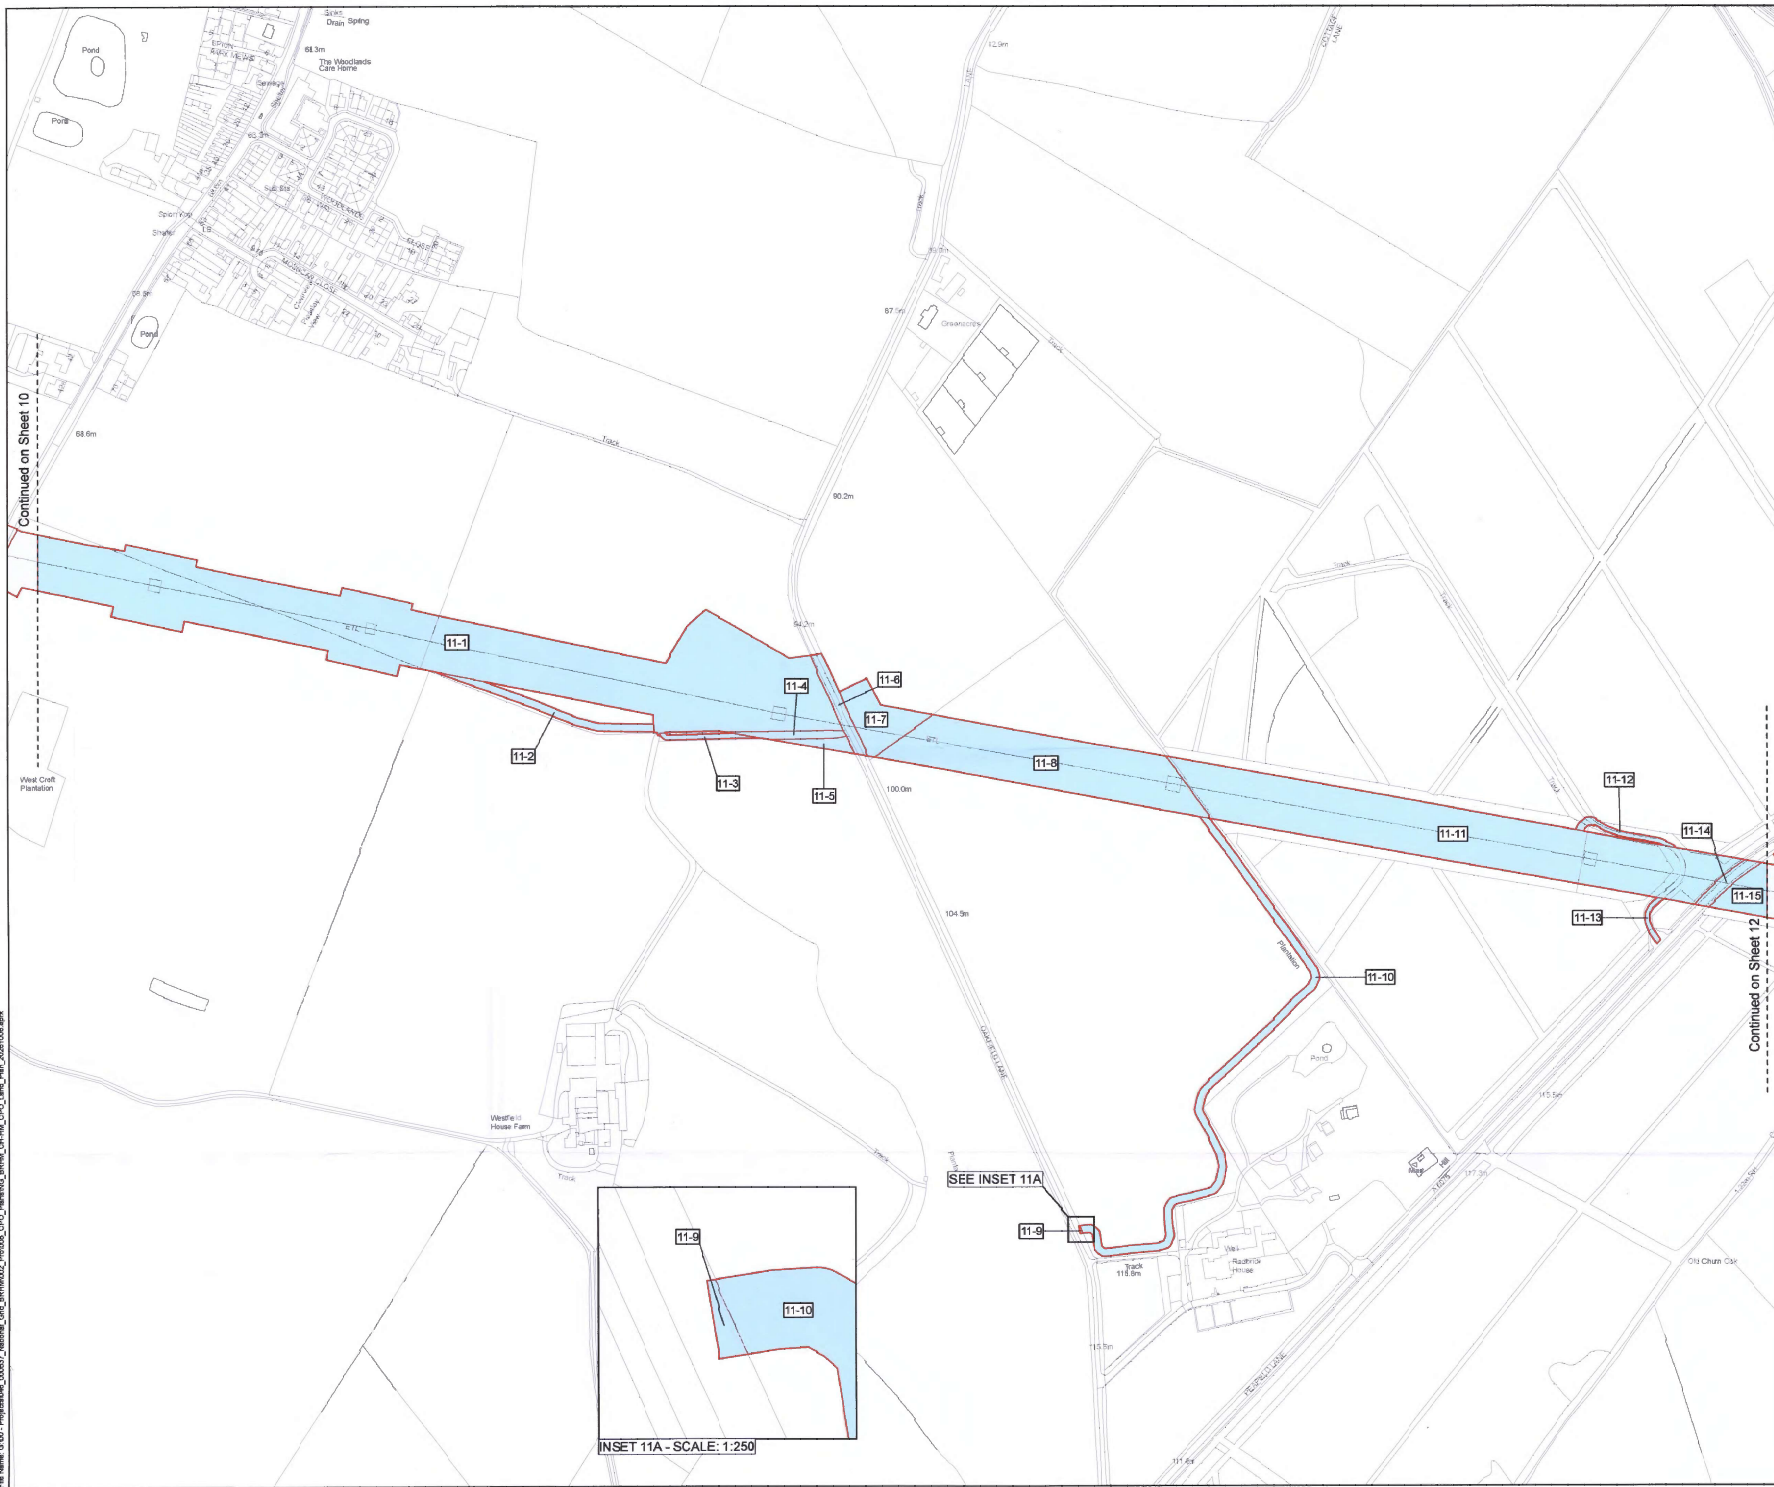

KEY PLAN

Key

- Order Land
- Land to be acquired
- Rights to be acquired

The COMMON SEAL of NATIONAL GRID
ELECTRICITY TRANSMISSION plc was
hereunto affixed on the 15 day of
October 2026 in the presence of:

NS6714319

J. Lippard
Authorised Signatory
Member of the Board Sealing Committee

© Crown copyright and database rights 2026 Ordnance Survey
100000649. You are permitted to use this data solely to enable you
to respond to, or interact with, the organisation that provided you with the data.
You are not permitted to copy, sub-license, distribute or sell any of this data to third
parties in any form.

© Crown copyright material is reproduced with the permission of Land Registry
under delegated authority from the Controller of HMSO.

This material may not be copied, distributed, sold or published without the formal
permission of Land Registry. Only an official copy of a title plan or register extracted
from the Land Registry may be used for legal or other official purposes.

May contain public sector information licensed under the Open
Government Licence v3.0.
Contains OS data © Crown Copyright and database right 2026. Contains data from
OS Zoomstack.

Client

Ardent

Project
CHESTERFIELD TO HIGH MARNHAM REFURBISHMENT -
THE GREAT GRID UPGRADE


Drawing Title
MAP REFERRED TO IN THE NATIONAL GRID ELECTRICITY
TRANSMISSION PLC (CHESTERFIELD TO HIGH MARNHAM
REFURBISHMENT PROJECT) COMPULSORY PURCHASE
ORDER 2026

Sheet
SHEET 11 OF 29

Status FINAL	Revision 000
Scale 1:2,500 @ A1	Date 09/10/2026
Drawn By N.HENRY	Checked By L.O'BRIEN
Drawn By N.HENRY	Approved By M.KENNY

Drawing reference
NG_CH-HM_CPO_Plus

This document is not to be used in whole or in part other than for the intended purpose and
project for which it was prepared and provided.

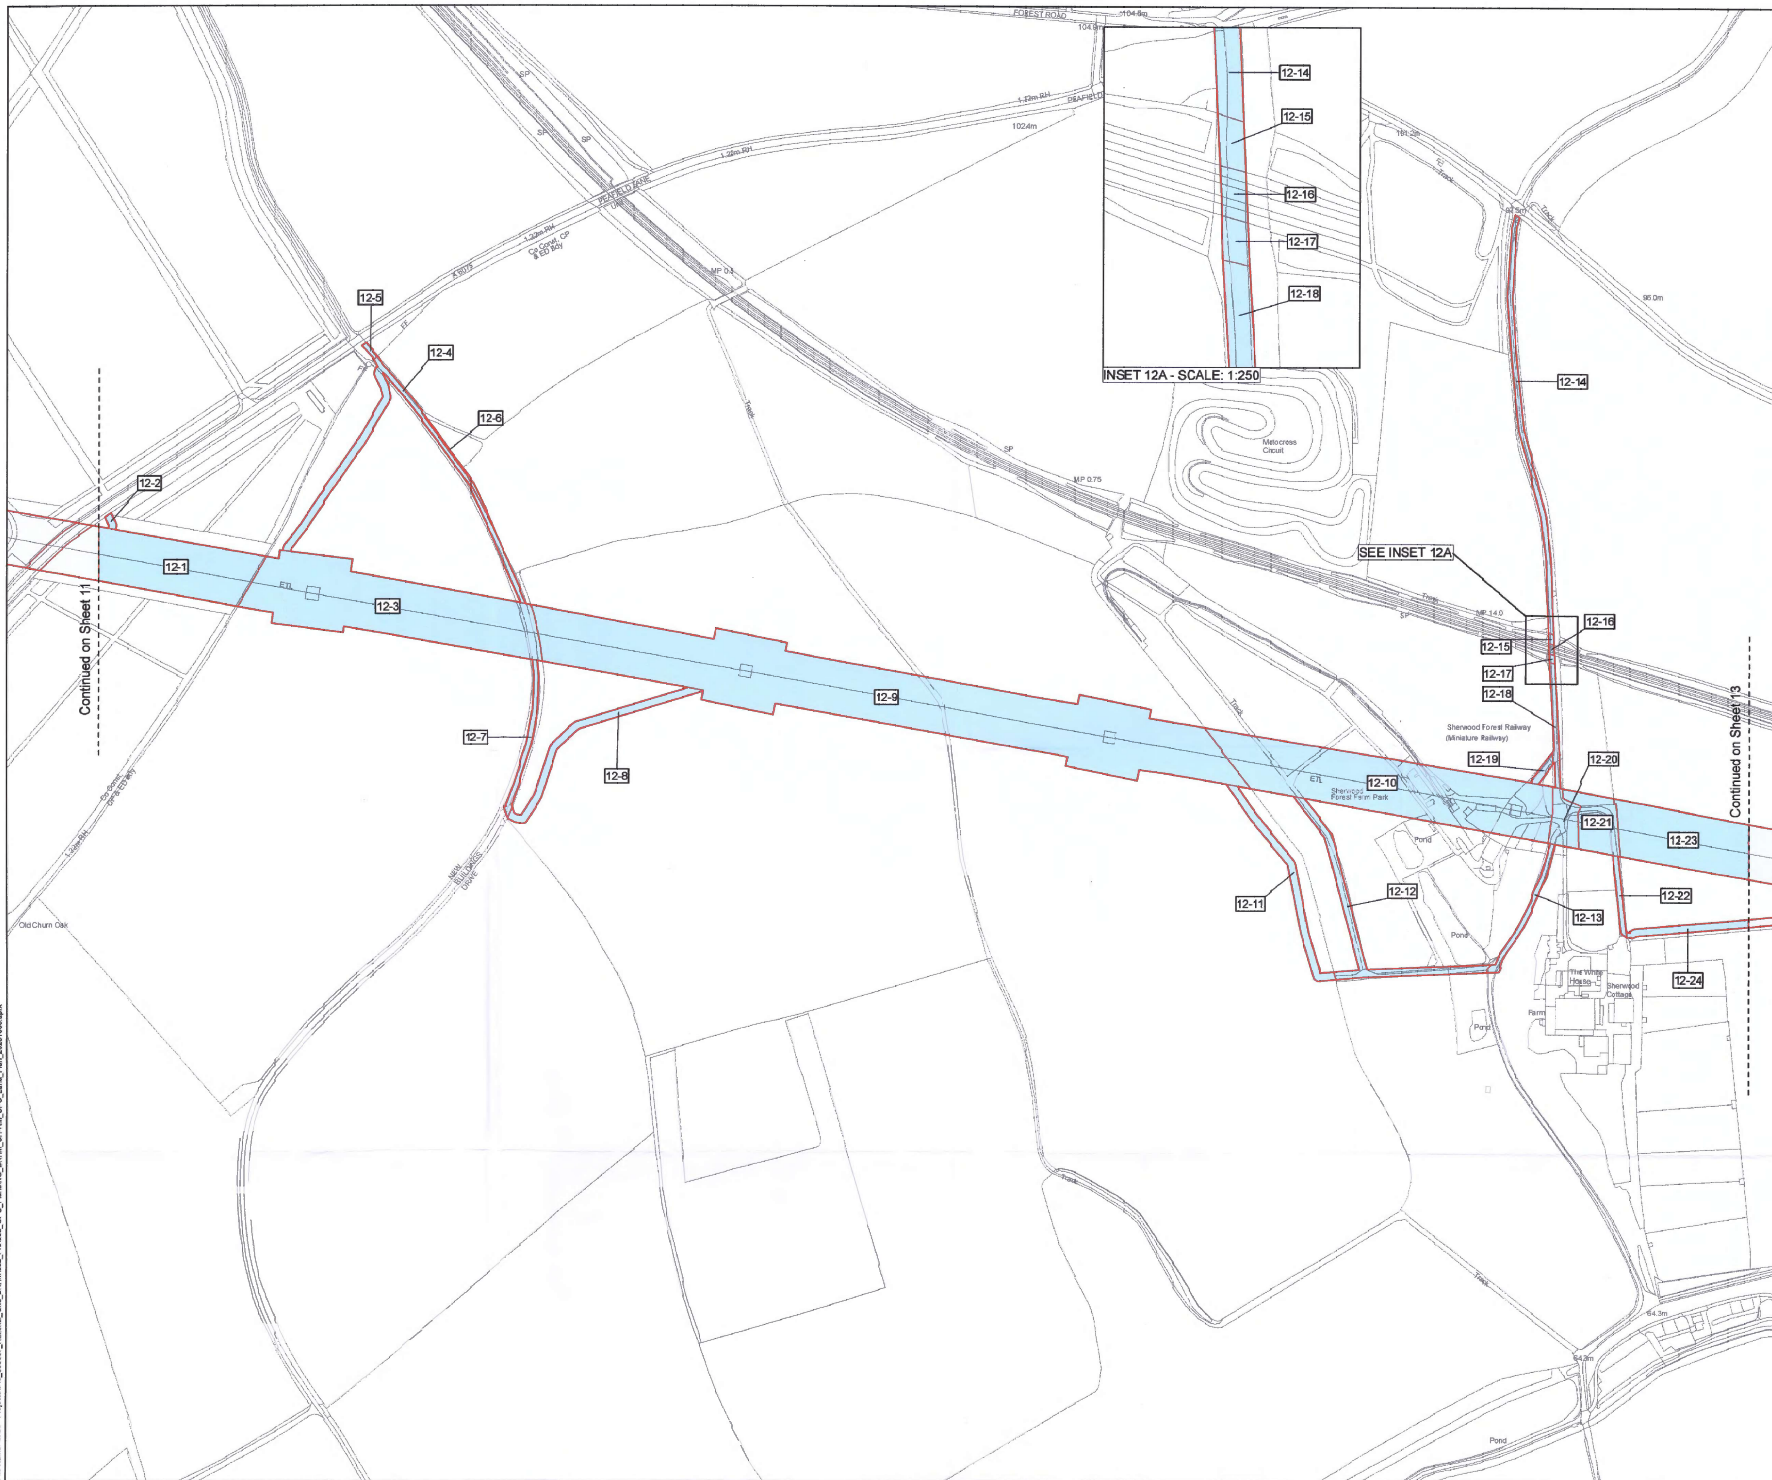

KEY PLAN

Key

- Order Land
- Land to be acquired
- Rights to be acquired

The COMMON SEAL of NATIONAL GRID ELECTRICITY TRANSMISSION plc was hereunto affixed on the 15 day of October 2026 in the presence of:

NBC 14319

[Signature]
Authorised Signatory
Member of the Board Sealing Committee

© Crown copyright and database rights 2026 Ordnance Survey 10003949. You are permitted to use this data solely to enable you to respond to, or interact with, the organisation that provided you with the data. You are not permitted to copy, sub-license, distribute or sell any of this data to third parties in any form.

© Crown copyright material is reproduced with the permission of Land Registry under delegated authority from the Controller of HMSO.

This material may not be copied, distributed, sold or published without the formal permission of Land Registry. Only an official copy of a title plan or register obtained from the Land Registry may be used for legal or other official purposes.

May contain public sector information licensed under the Open Government Licence v3.0.
Contains OS data © Crown Copyright and database right 2026. Contains data from OS Zoomstack.

Client

nationalgrid

Ardent

Project
CHESTERFIELD TO HIGH MARNHAM REFURBISHMENT - THE GREAT GRID UPGRADE


Drawing Title
MAP REFERRED TO IN THE NATIONAL GRID ELECTRICITY TRANSMISSION PLC (CHESTERFIELD TO HIGH MARNHAM REFURBISHMENT PROJECT) COMPULSORY PURCHASE ORDER 2026

SHEET 12 OF 29

Status	FINAL	Revision	000
Scale	1:2,500 @ A1	Project Reference System	British National Grid
Drawn By	M. HENRY	Checked By	L. O'BRIEN
Approved By	M. KENNY		

Drawing reference
NG_CH-HM_CPO_Plan

This document is not to be used in whole or in part other than for the intended purpose and projector which it was prepared and provided.

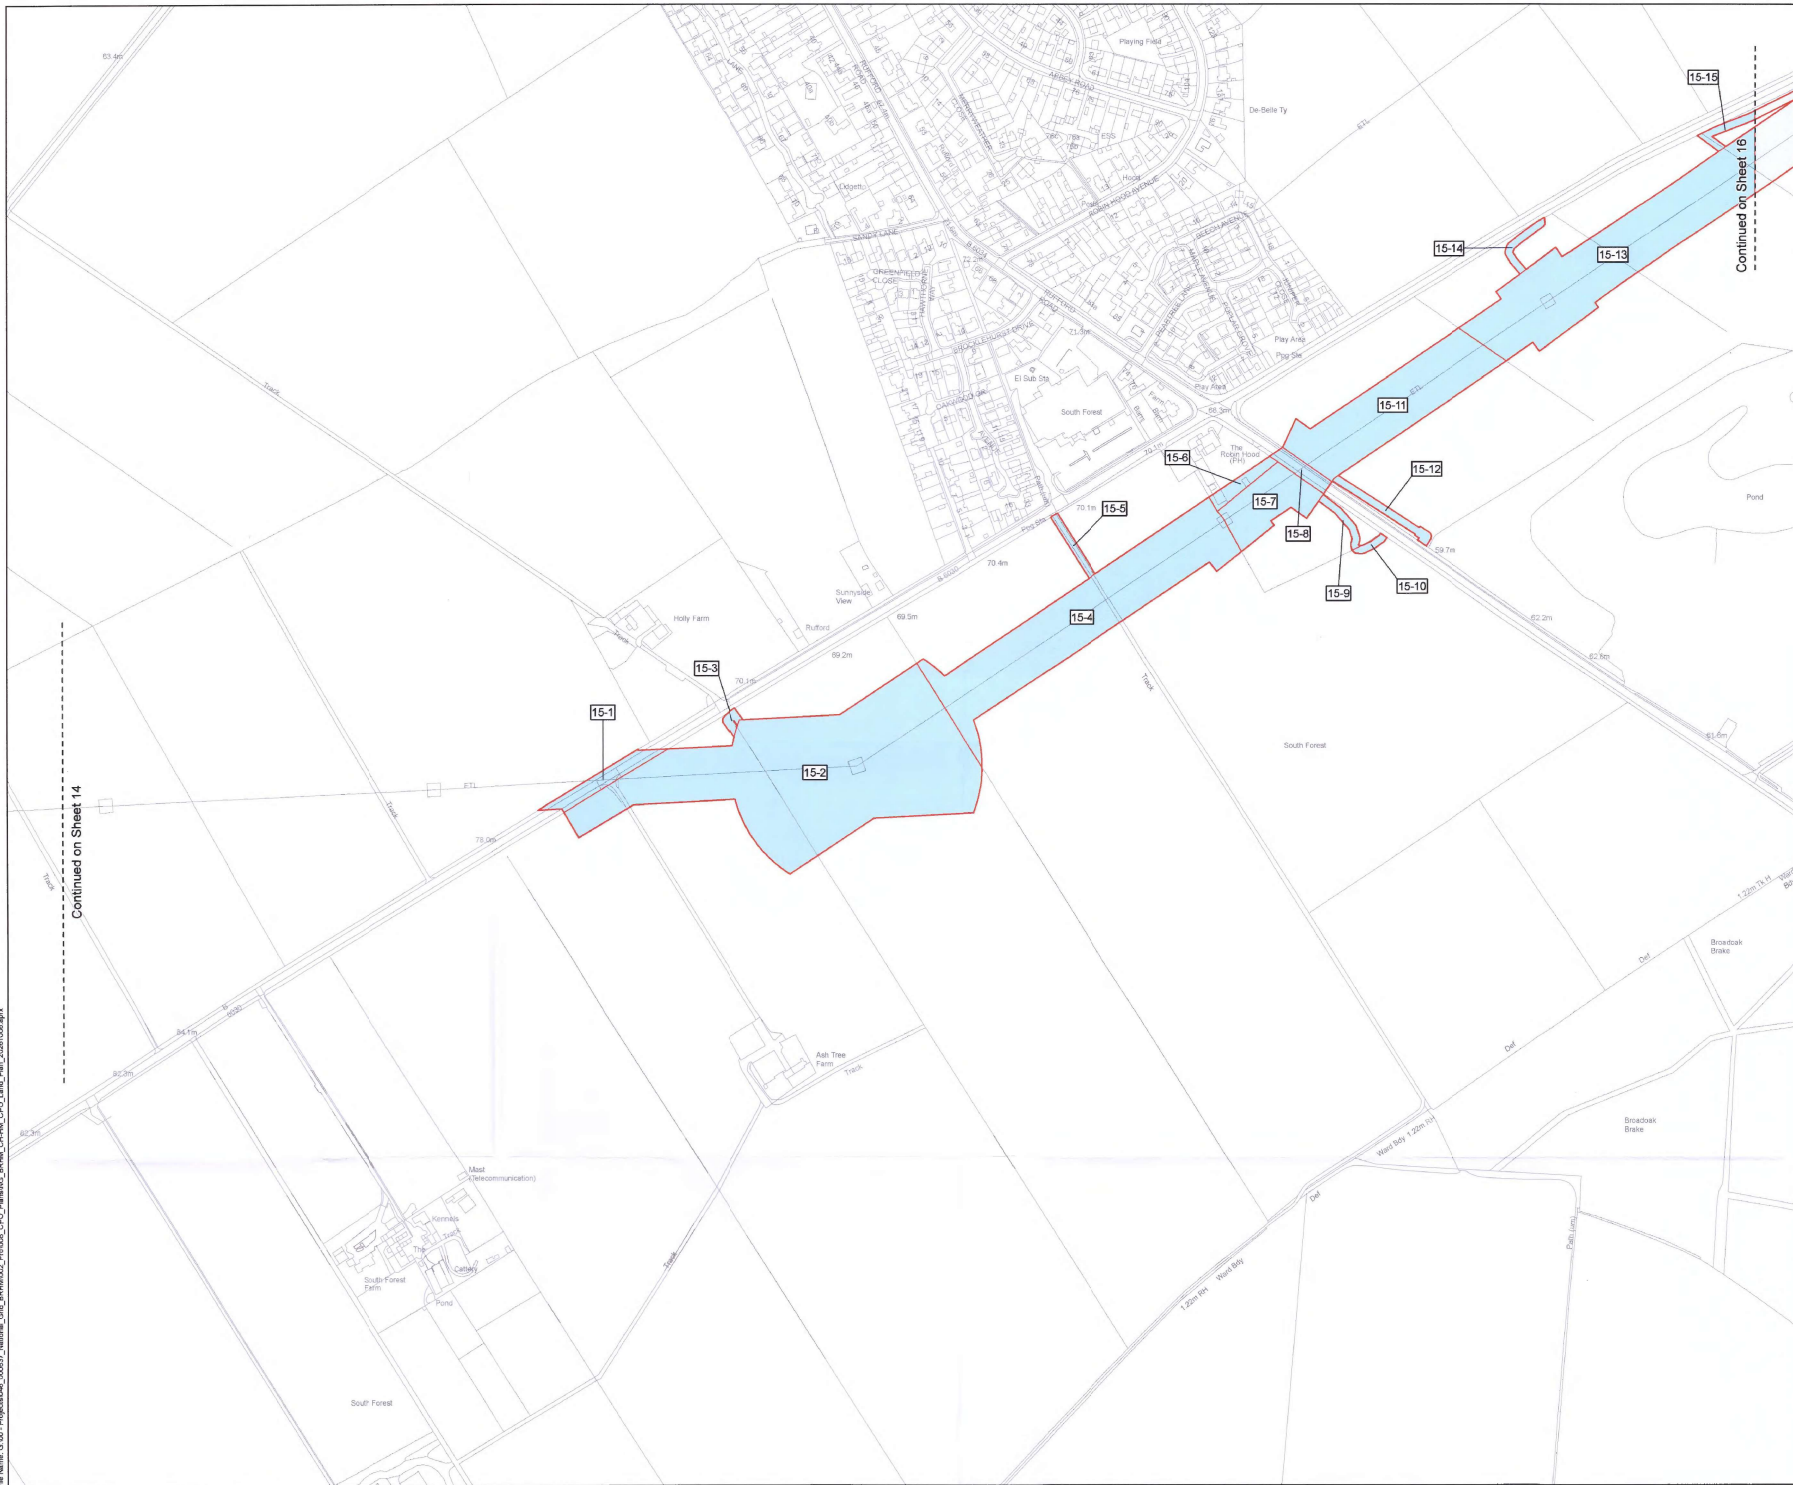

KEY PLAN

Key

- Order Land
- Land to be acquired
- Rights to be acquired

The COMMON SEAL of NATIONAL GRID ELECTRICITY TRANSMISSION plc was hereunto affixed on the 15 day of October 2026 in the presence of:

NSC 714319

L. Baggott
Authorised Signatory
Member of the Board Sealing Committee

© Crown copyright and database rights 2025 Ordnance Survey 10000040. You are permitted to use this data solely to enable you to respond to, or interact with, the organisation that provided you with the data. You are not permitted to copy, sub-licence, distribute or sell any of this data to third parties in any form.

© Crown copyright material is reproduced with the permission of Land Registry under delegated authority from the Controller of HMSO.

This material may not be copied, distributed, sold or published without the formal permission of Land Registry. Only an official copy of a title plan or register obtained from the Land Registry may be used for legal or other official purposes.

May contain public sector information licensed under the Open Government Licence v3.0.
Contains OS data © Crown Copyright and database right 2025. Contains data from OS Zoomstack.

Client

nationalgrid

Ardent




Project
CHESTERFIELD TO HIGH MARNHAM RECURBISHMENT - THE GREAT GRID UPGRADE

Drawing Title
MAP REFERRED TO IN THE NATIONAL GRID ELECTRICITY TRANSMISSION PLC (CHESTERFIELD TO HIGH MARNHAM RECURBISHMENT PROJECT) COMPULSORY PURCHASE ORDER 2026

SHEET 15 OF 29

Status	FINAL	Revision	000
Scale	1:2,500 @ A1	Date	06/10/2026
Spatial Reference System		British National Grid	
Drawn By	Checked By	Approved By	
N.HENRY	L.O'BRIEN	M.KENNY	
Drawing reference NG_CH-HM_CPO_Plan			

This document is not to be used in whole or in part other than for the intended purpose and project for which it was prepared and provided.

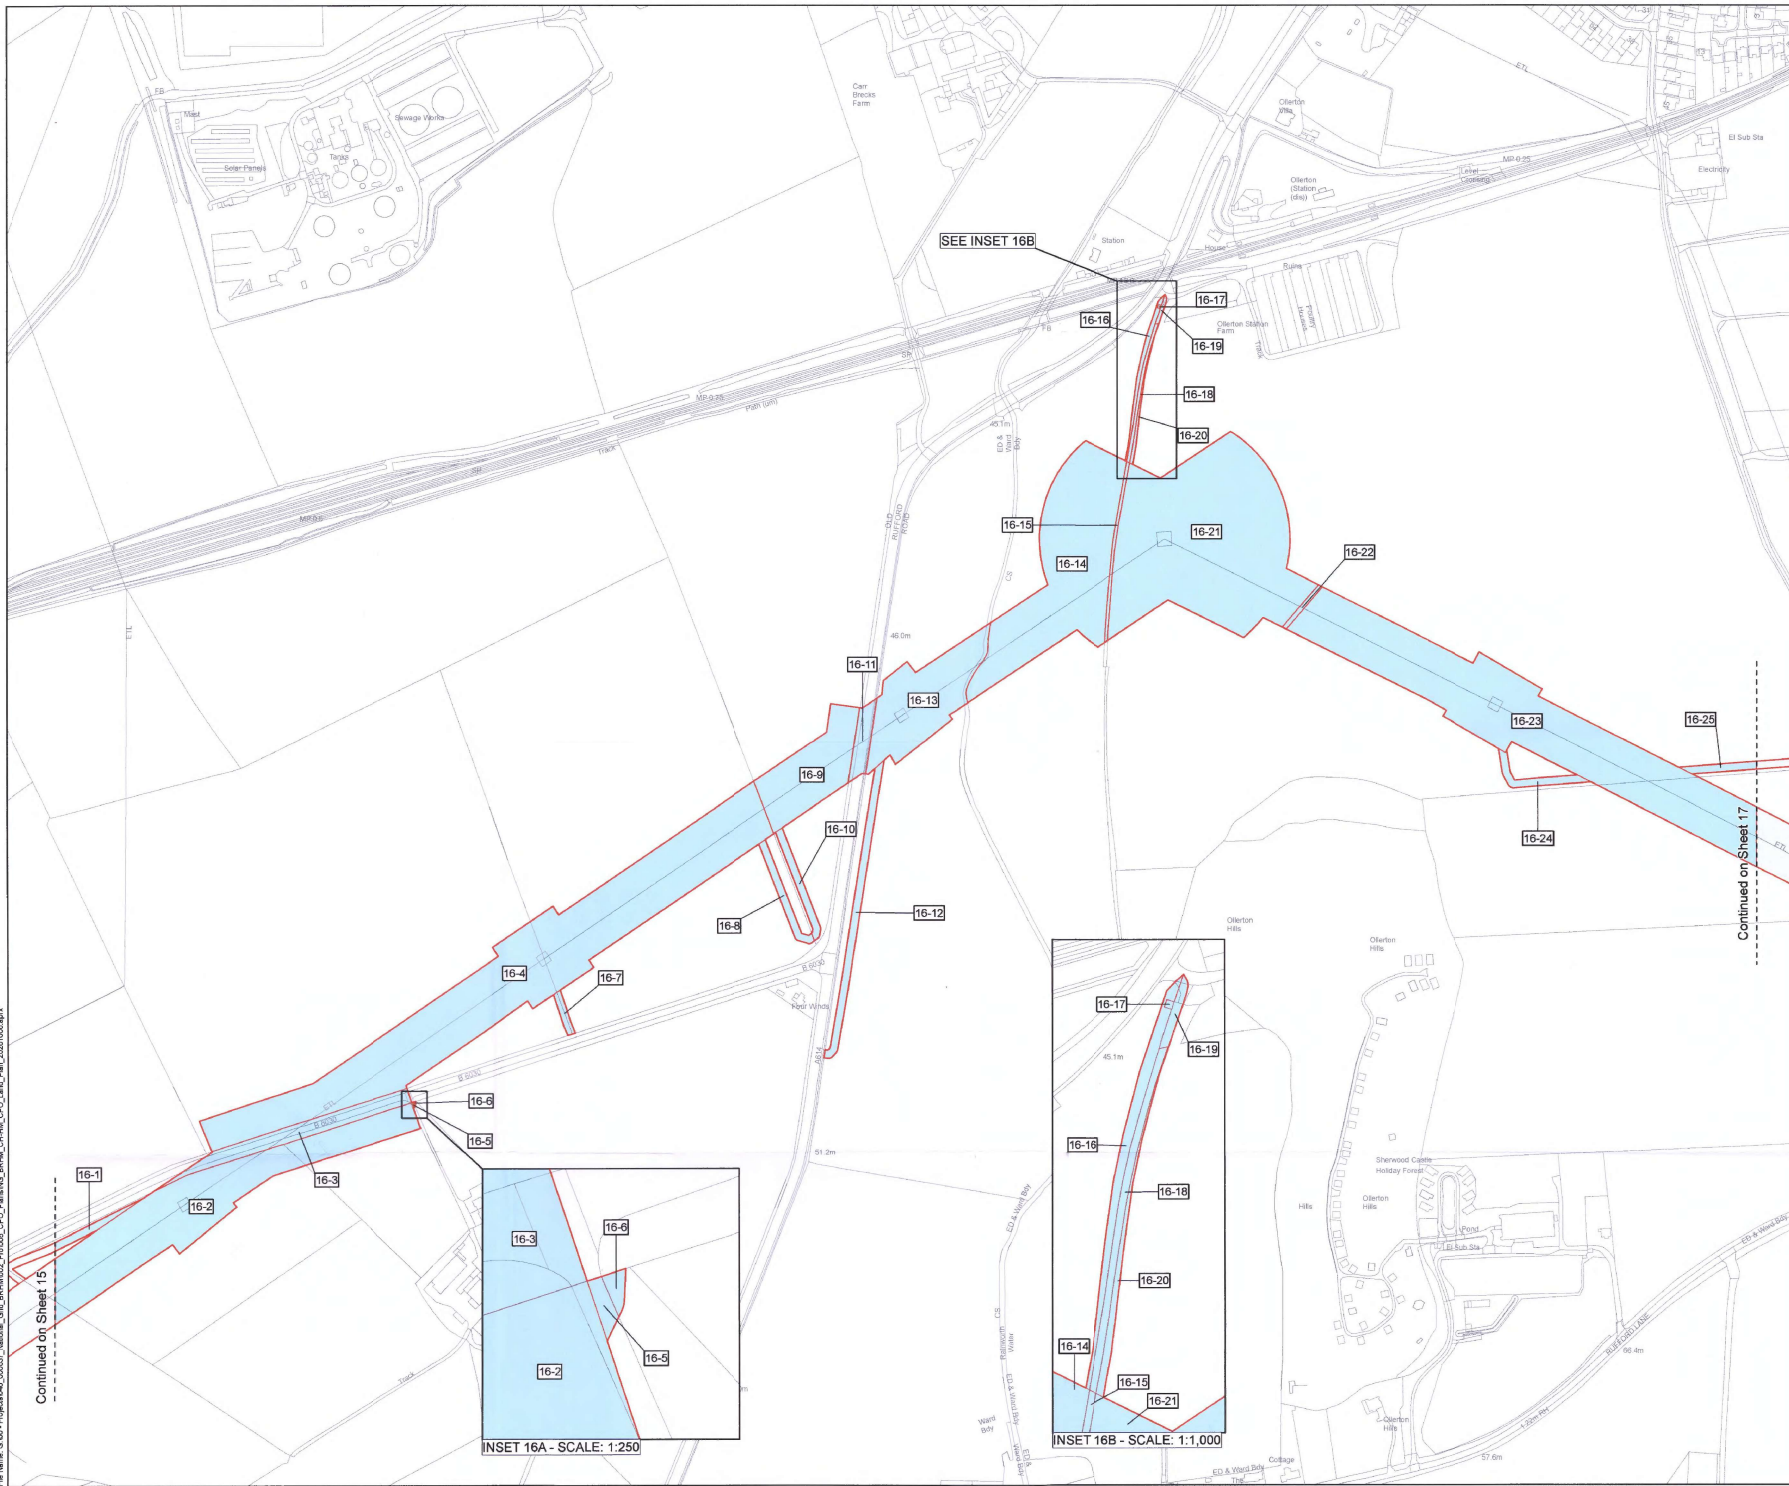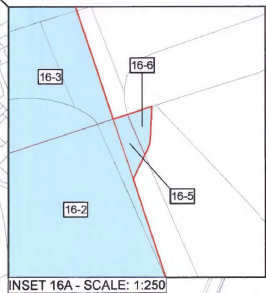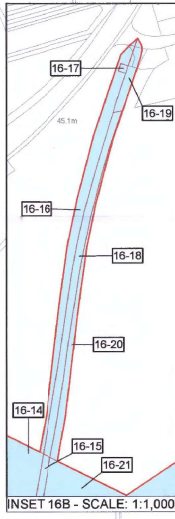

KEY PLAN

Key
Order Land
Land to be acquired
Rights to be acquired

The COMMON SEAL of NATIONAL GRID ELECTRICITY TRANSMISSION plc was hereunto affixed on the 15 day of October 2026 in the presence of:

NGE14319

A. Rogers
Authorised Signatory
Member of the Board Sealing Committee

© Crown copyright and database rights 2026 Ordnance Survey 100030468. You are permitted to use this data solely to enable you to respond to, or interact with, the organisation that provided you with the data. You are not permitted to copy, sub-licence, distribute or sell any of this data to third parties in any form.

© Crown copyright material is reproduced with the permission of Land Registry under delegated authority from the Controller of HMSO.

This material may not be copied, distributed, sold or published without the formal permission of Land Registry. Only an official copy of a title plan or register obtained from the Land Registry may be used for legal or other official purposes.

May contain public sector information licensed under the Open Government Licence v3.0.
Contains OS data © Crown Copyright and database right 2026. Contains data from OS Zoomstack.

Client

nationalgrid

Designer

Ardent

Project

CHESTERFIELD TO HIGH MARNHAM RECURBISHMENT - THE GREAT GRID UPGRADE

Drawing Title

MAP REFERRED TO IN THE NATIONAL GRID ELECTRICITY TRANSMISSION PLC (CHESTERFIELD TO HIGH MARNHAM RECURBISHMENT PROJECT) COMPULSORY PURCHASE ORDER 2026

SHEET 16 OF 29

Status

FINAL

Revision

000

Date

06/10/2026

Scale

1:2,500 @ A1

Spatial Reference System

British National Grid

Drawn By

N.HENRY

Checked By

L.O'BRIEN


Approved By

M.KENNY

Drawing reference

NG_CH-HM_CPO_Plan

This document is not to be used in whole or in part other than for the intended purpose and project for which it was prepared and provided.

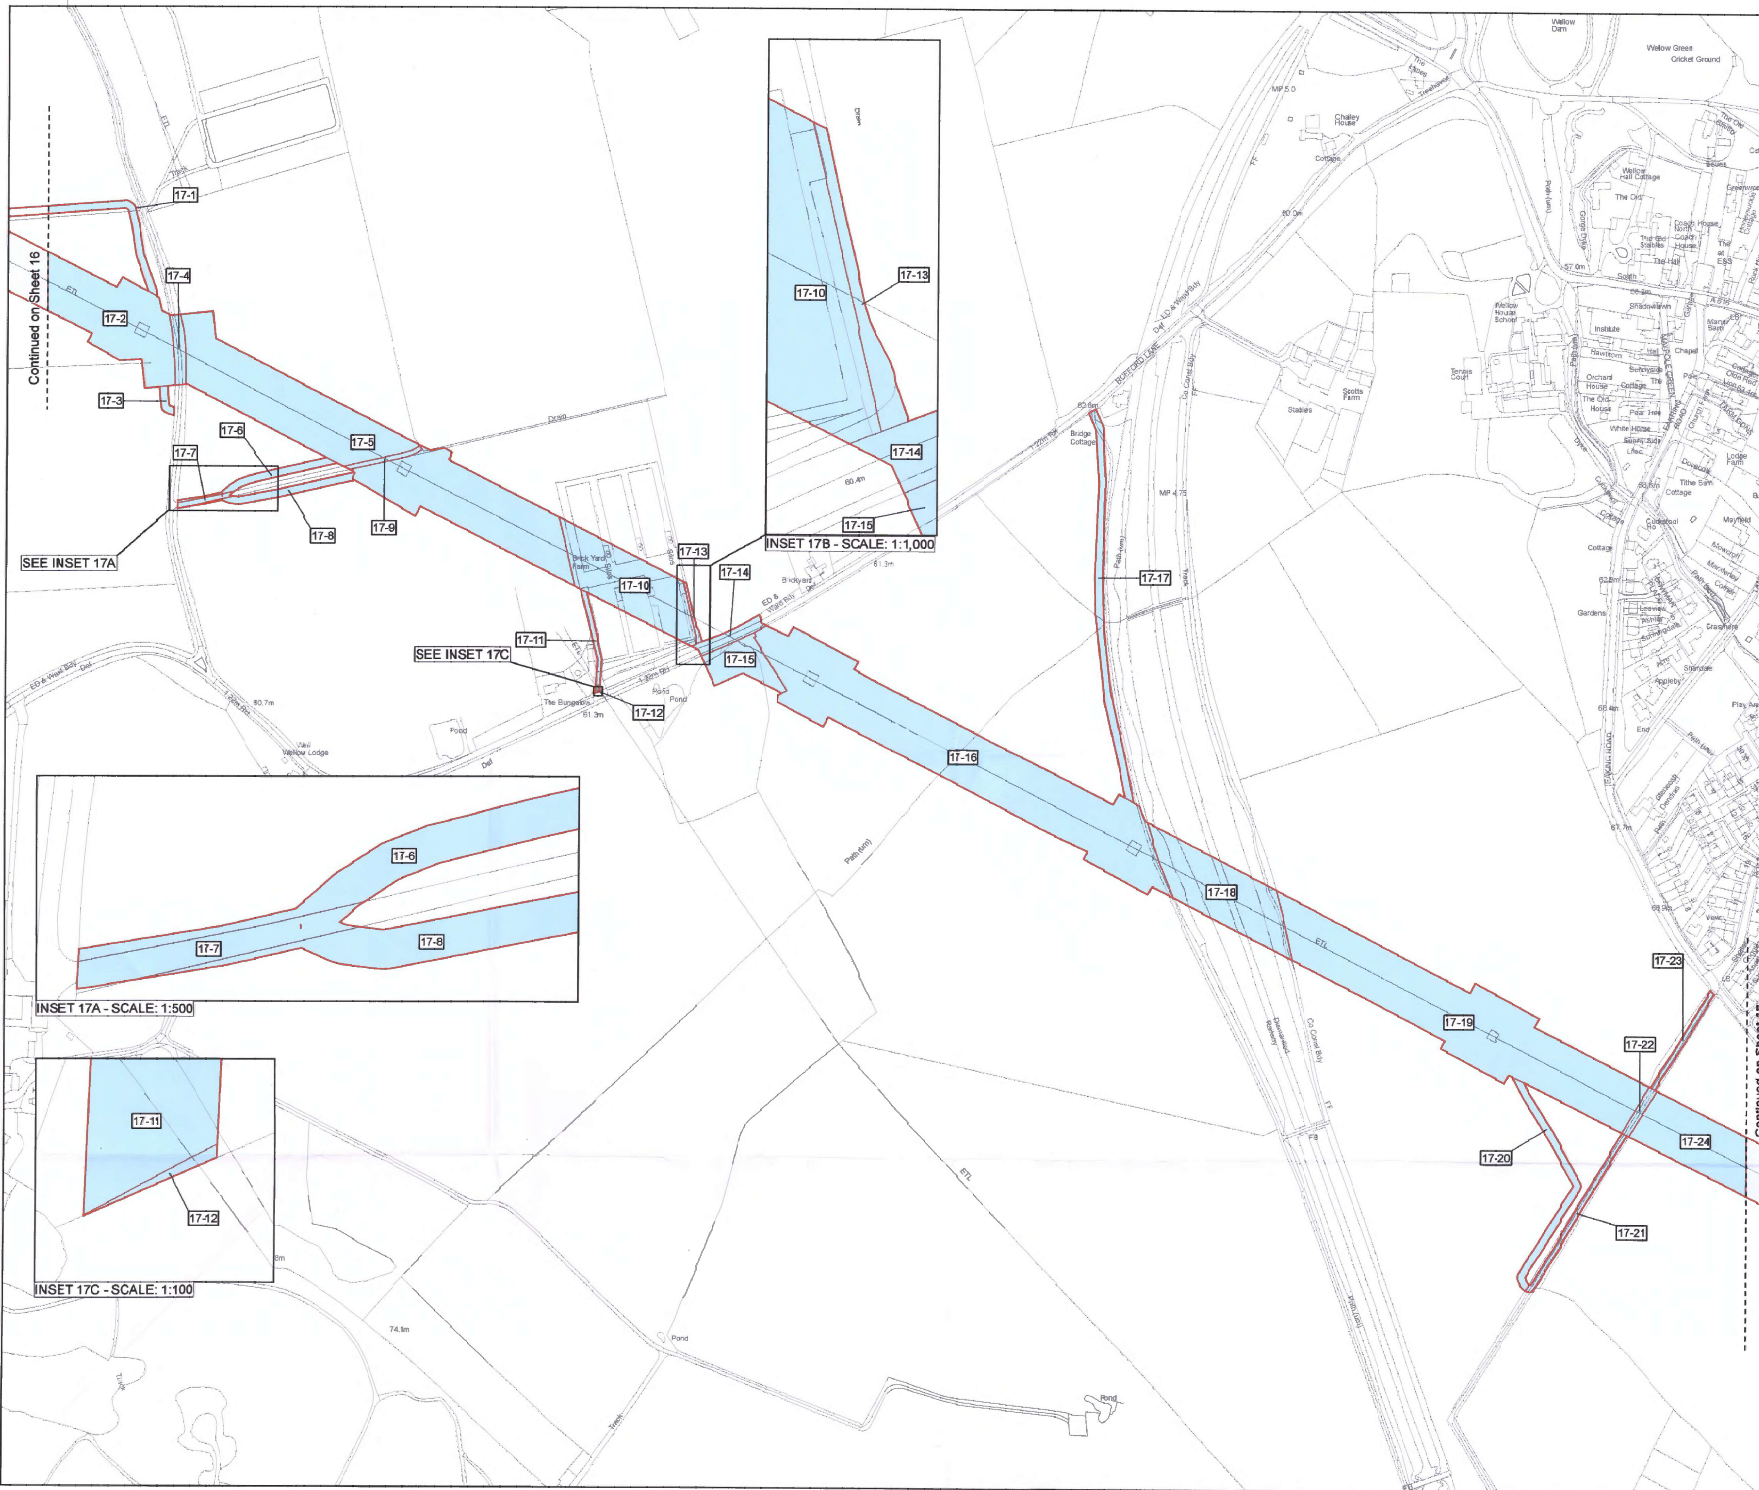

KEY PLAN

Staveley
Bolsover
Market Warsop
Mansfield
Woodhouse
Mansfield
Sutton in Ashfield
Alfreton
Kirkby-in-Ashfield
Worksop
Retford

Key

- Order Land
- Land to be acquired
- Rights to be acquired

The COMMON SEAL of NATIONAL GRID ELECTRICITY TRANSMISSION plc was hereunto affixed on the 15 day of October 2026 in the presence of:

A/ET#319

Authorised Signatory
Member of the Board Sealing Committee

© Crown copyright and database rights 2026 Ordnance Survey 100000640. You are permitted to use this data solely to enable you to respond to, or interact with, the organisation that provided you with the data. You are not permitted to copy, sub-licence, distribute or sell any of this data to third parties in any form.

© Crown copyright material is reproduced with the permission of Land Registry under delegated authority from the Controller of HMSO.

This material may not be copied, distributed, sold or published without the formal permission of Land Registry. Only an official copy of a title plan or register obtained from the Land Registry may be used for legal or other official purposes.

May contain public sector information licensed under the Open Government Licence v3.0.

Contains OS data © Crown Copyright and database right 2026. Contains data from OS Zoomstack.

Client

nationalgrid

Designer

Ardent

Project

CHESTERFIELD TO HIGH MARNHAM REFURBISHMENT - THE GREAT GRID UPGRADE


Drawing Title

MAP REFERRED TO IN THE NATIONAL GRID ELECTRICITY TRANSMISSION PLC (CHESTERFIELD TO HIGH MARNHAM REFURBISHMENT PROJECT) COMPULSORY PURCHASE ORDER 2026

SHEET 17 OF 29

Status	FINAL	Revision	000
Scale	1:2,500 @ A1	Date	09/10/2026
Spatial Reference System British National Grid			
Drawn By	N.HENRY	Checked By	L.O'BRIEN
Drawing reference		Approved By M.KENNY	
NG_CH-HM_CPO_Plan			

This document is not to be used in whole or in part other than for the intended purpose and project for which it was prepared and provided.

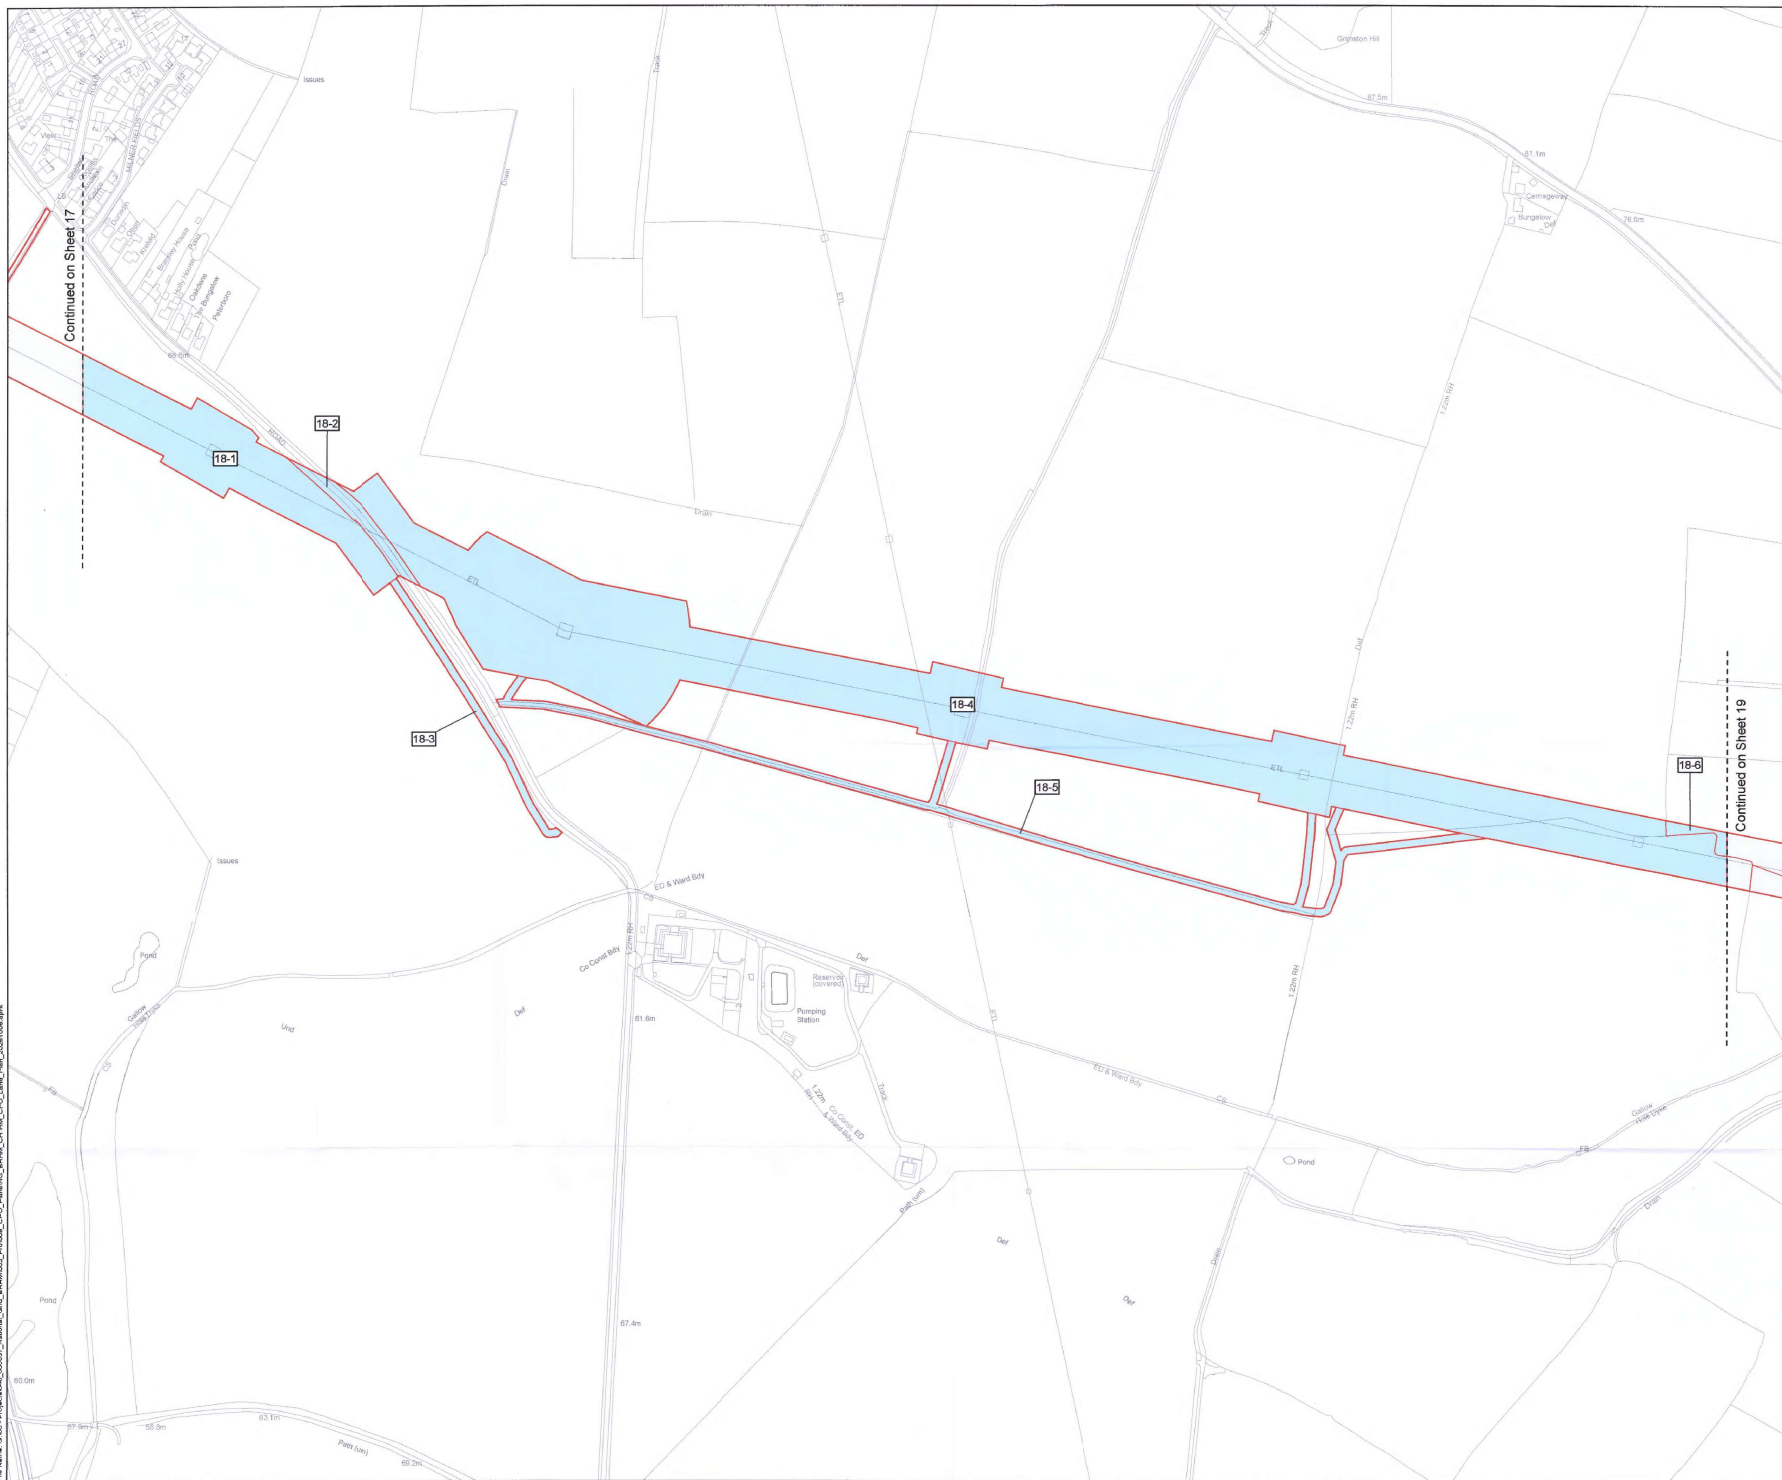

KEY PLAN

Key

- Order Land
- Land to be acquired
- Rights to be acquired

The COMMON SEAL of NATIONAL GRID ELECTRICITY TRANSMISSION plc was hereunto affixed on the 15 day of October 2026 in the presence of:

NEE14319

K. L. L. L.
Authorised Signatory
Member of the Board Sealing Committee

6. Crown copyright and database rights 2026 Ordnance Survey 100033040. You are permitted to use this data solely to enable you to respond to, or interact with, the organisation that provided you with the data. You are not permitted to copy, sub-licence, distribute or sell any of this data to third parties in any form.

6. Crown copyright material is reproduced with the permission of Land Registry under delegated authority from the Controller of HMRSO.

This material may not be copied, distributed, sold or published without the formal permission of Land Registry. Only an official copy of a title plan or register obtained from the Land Registry may be used for legal or other official purposes.

May contain public sector information licensed under the Open Government Licence v3.0.
Contains OS data © Crown Copyright and database right 2026. Contains data from OS Zoomstack

Client

Designer



Project
CHESTERFIELD TO HIGH MARNHAM RECURBISHMENT - THE GREAT GRID UPGRADE

Drawing Title
MAP REFERRED TO IN THE NATIONAL GRID ELECTRICITY TRANSMISSION PLC (CHESTERFIELD TO HIGH MARNHAM RECURBISHMENT PROJECT) COMPULSORY PURCHASE ORDER 2026


SHEET 18 OF 29

Status FINAL	Revision 000
Date 06/10/2026	Scale 1:2,500 @ A1
Spatial Reference System British National Grid	Scale 0 25 50 100 150 200 250 Metres
Drawn By N. HENRY	Checked By L. O'BRIEN
Approved By M. KENNY	Drawing reference NG_CH-HM_CPO_Plan

This document is not to be used in whole or in part other than for the intended purpose and project for which it was prepared and provided.

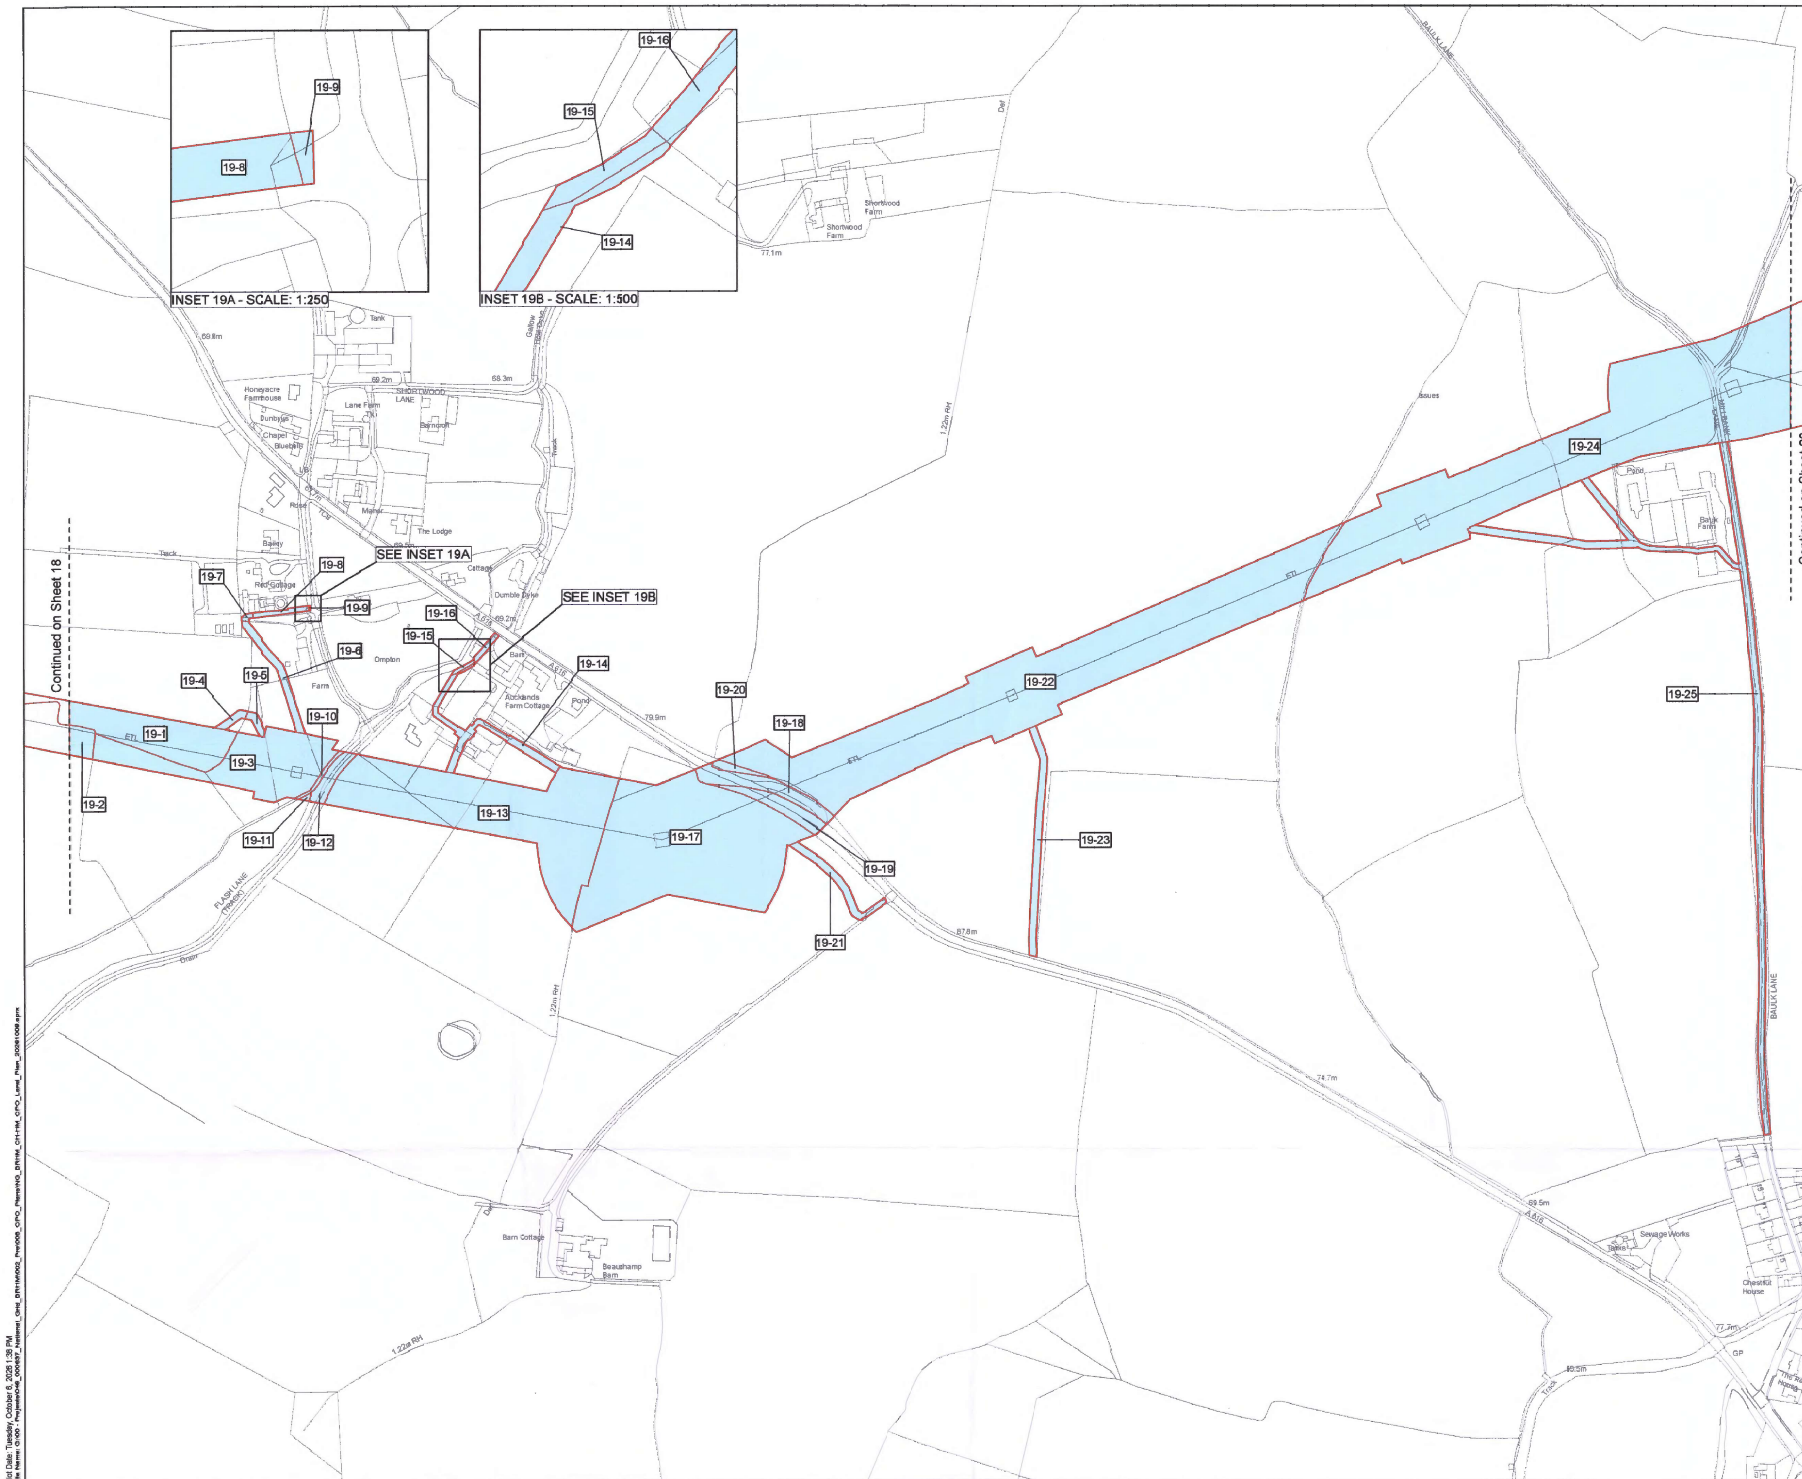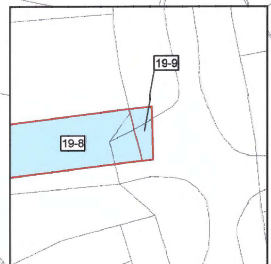

INSET 19A - SCALE: 1:250

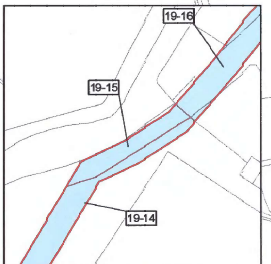

INSET 19B - SCALE: 1:500

KEY PLAN

Key

- Order Land
- Land to be acquired
- Rights to be acquired

The COMMON SEAL of NATIONAL GRID ELECTRICITY TRANSMISSION plc was hereunto affixed on the 15 day of October 2026 in the presence of:

A/GE1/4319

[Signature]
Authorised Signatory
Member of the Board Sealing Committee

© Crown copyright and database rights 2026 Ordnance Survey 100030548. You are permitted to use this data solely to enable you to respond to, or interact with, the organisation that provided you with the data. You are not permitted to copy, sub-licence, distribute or sell any of this data to third parties in any form.

© Crown copyright material is reproduced with the permission of Land Registry under delegated authority from the Controller of HMSO.

This material may not be copied, distributed, sold or published without the formal permission of Land Registry. Only an official copy of a title plan or register obtained from the Land Registry may be used for legal or other official purposes.

May contain public sector information licensed under the Open Government Licence v3.0. Contains OS data © Crown Copyright and database right 2026. Contains data from OS Zoomstack.

Client

nationalgrid

Designer
Ardent

Project
CHESTERFIELD TO HIGH MARNHAM REFURBISHMENT - THE GREAT GRID UPGRADE




Drawing Title
MAP REFERRED TO IN THE NATIONAL GRID ELECTRICITY TRANSMISSION PLC (CHESTERFIELD TO HIGH MARNHAM REFURBISHMENT PROJECT) COMPULSORY PURCHASE ORDER 2026

SHEET 19 OF 29

Status	FINAL	Revision	000
Scale	1:2,500 @ A1	Date	09/10/2026
Spatial Reference System British National Grid			
Drawn by	N HENRY	Checked by	L O'BRIEN
Approved by		M KENNY	
Drawing reference NG_CH-HM_CPO_Plan			

This document is not to be used in whole or in part for other than the intended purpose and project for which it was prepared and provided.

Plot Date: Tuesday, October 6, 2026 1:38 PM
File Name: C:\00 - Project\006 - Chesterfield to High Marnham Refurbishment - The Great Grid Upgrade\Drawings\19-CH-HM_CPO_Plan_20260909.dwg

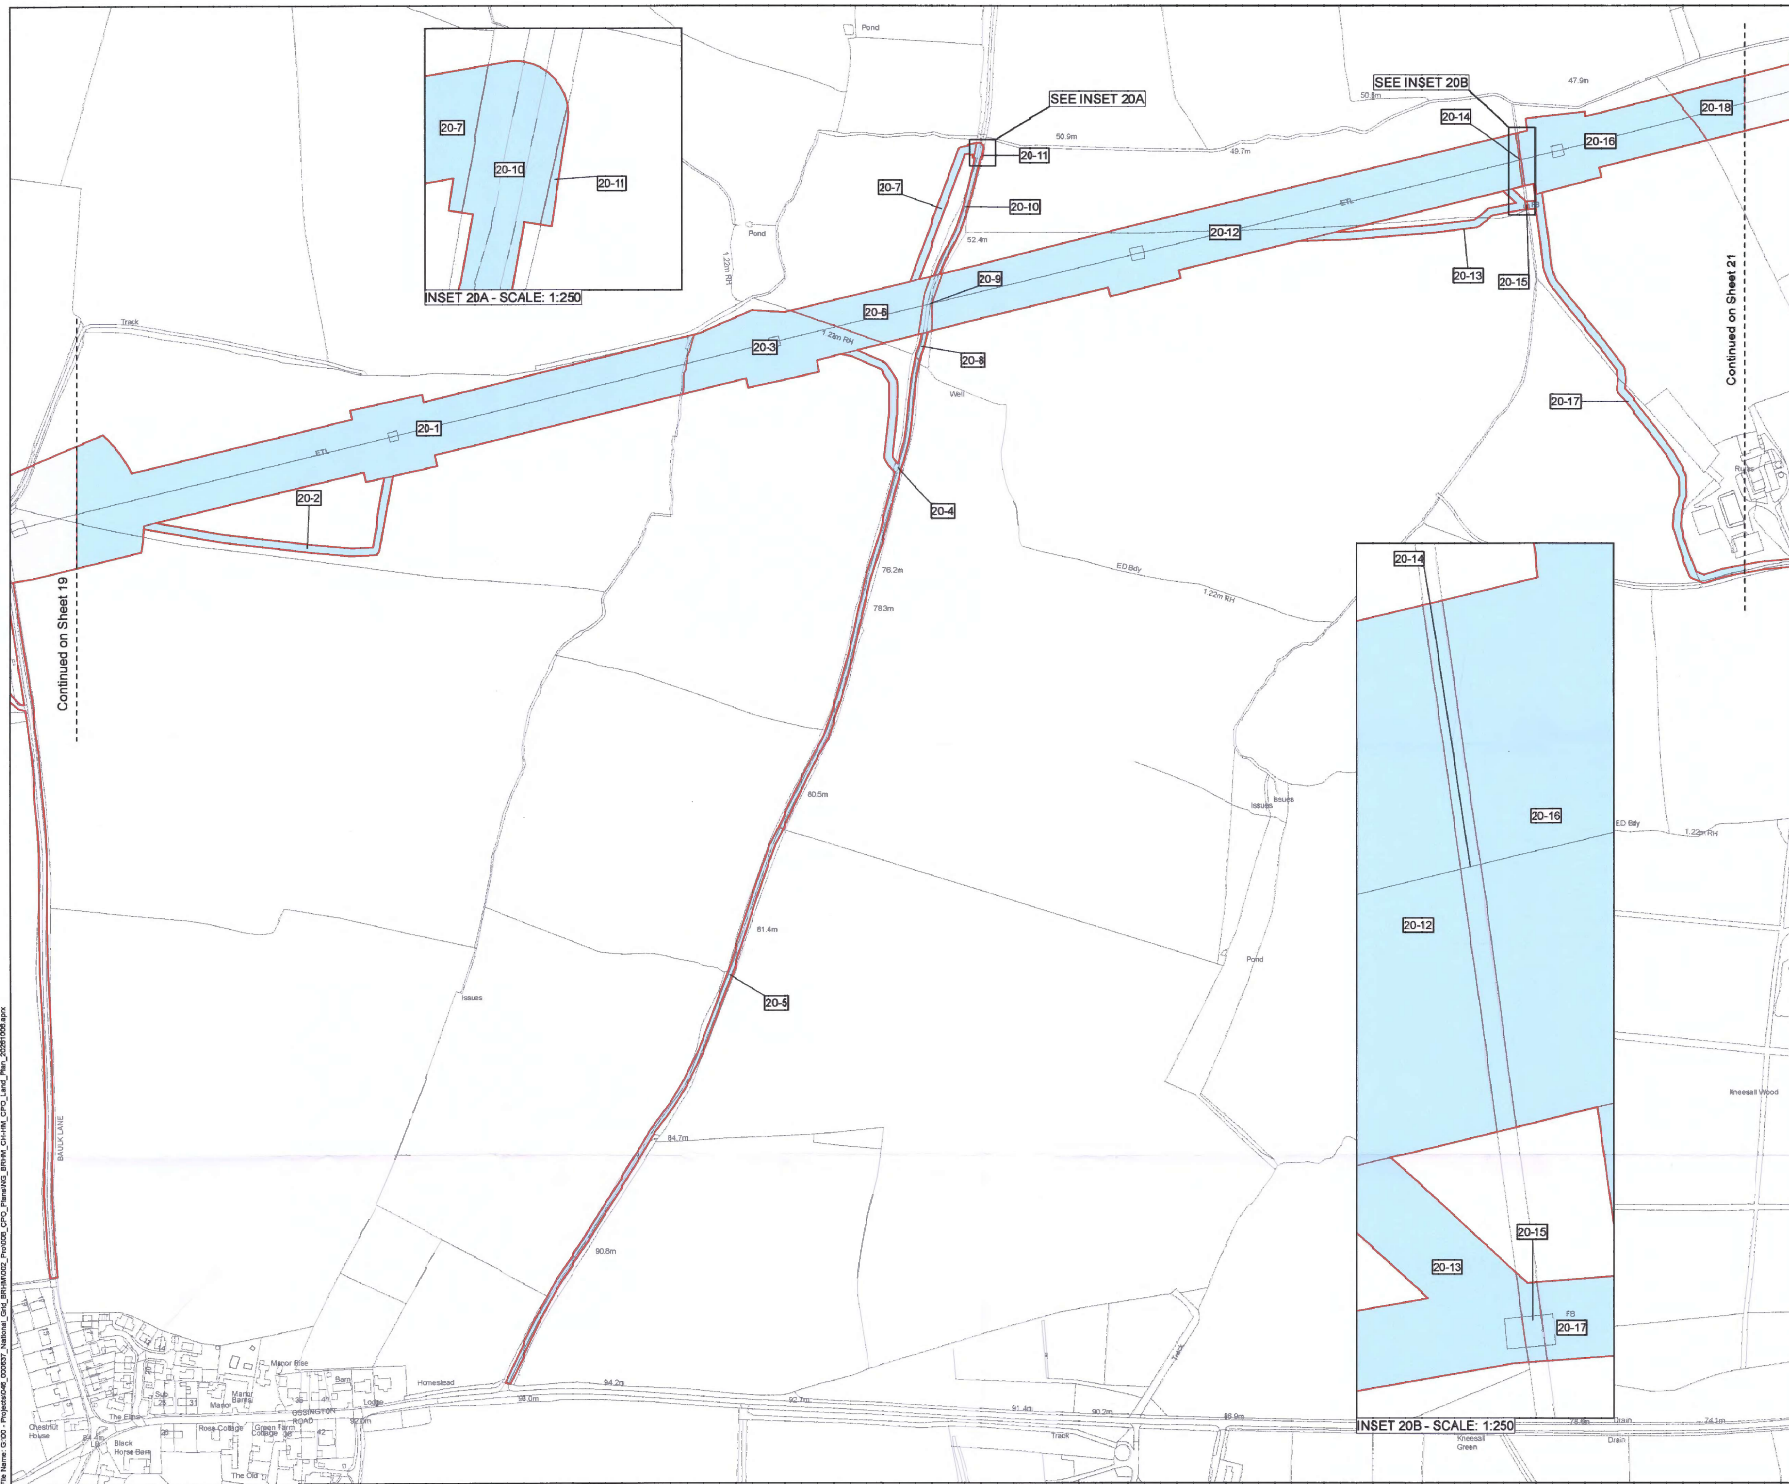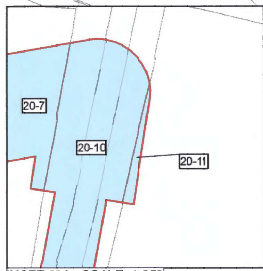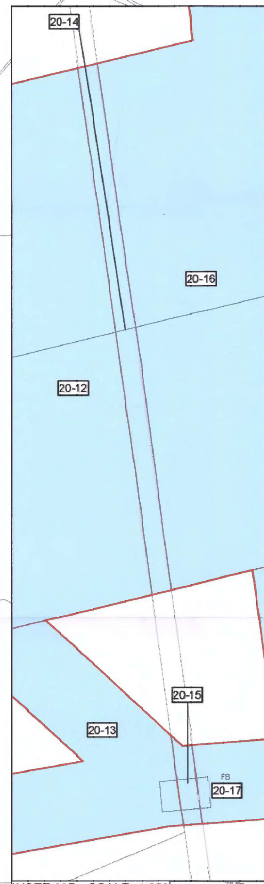

KEY PLAN

Staveley
Workshop
Reford
Bolsower
Market Warsop
Mansfield
Woodhouse
Mansfield
Sutton in Ashfield
Alfreton
Kilby-in-Ashfield

Key

- Order Land
- Land to be acquired
- Rights to be acquired

The COMMON SEAL of NATIONAL GRID ELECTRICITY TRANSMISSION plc was hereunto affixed on the 15 day of October 2025 in the presence of:

N5CT/43/9

L. Horgan
Authorised Signatory
Member of the Board Sealing Committee

© Crown copyright and database rights 2025 Ordnance Survey 100035646. You are permitted to use this data solely to enable you to respond to, or interact with, the organisation that provided you with the data. You are not permitted to copy, sub-licence, distribute or sell any of this data to third parties in any form.

© Crown copyright material is reproduced with the permission of Land Registry under delegated authority from the Controller of HMSO.

This material may not be copied, distributed, sold or published without the formal permission of Land Registry. Only an official copy of a title plan or register obtained from the Land Registry may be used for legal or other official purposes.

May contain public sector information licensed under the Open Government Licence v3.0.
Contains OS data © Crown Copyright and database right 2025. Contains data from OS Zoomstack

Client

nationalgrid

Designer
Ardent

Project
CHESTERFIELD TO HIGH MARNHAM REFURBISHMENT - THE GREAT GRID UPGRADE

Drawing Title
MAP REFERRED TO IN THE NATIONAL GRID ELECTRICITY TRANSMISSION PLC (CHESTERFIELD TO HIGH MARNHAM REFURBISHMENT PROJECT) COMPULSORY PURCHASE ORDER 2025

SHEET 20 DF 29

Status
FINAL

Revision
000

Date
09/10/2025

Scale
1:2,500 @ A1

Spatial Reference System
British National Grid

0 25 50 100 150 200 250 Metres



Drawn By
N HENRY

Checked By
L O'BRIEN


Approved By
M KENNY

Drawing reference
NG-CH-HM_CPO_Plan


This document is not to be used in whole or in part other than for the intended purpose and project for which it was prepared and provided.

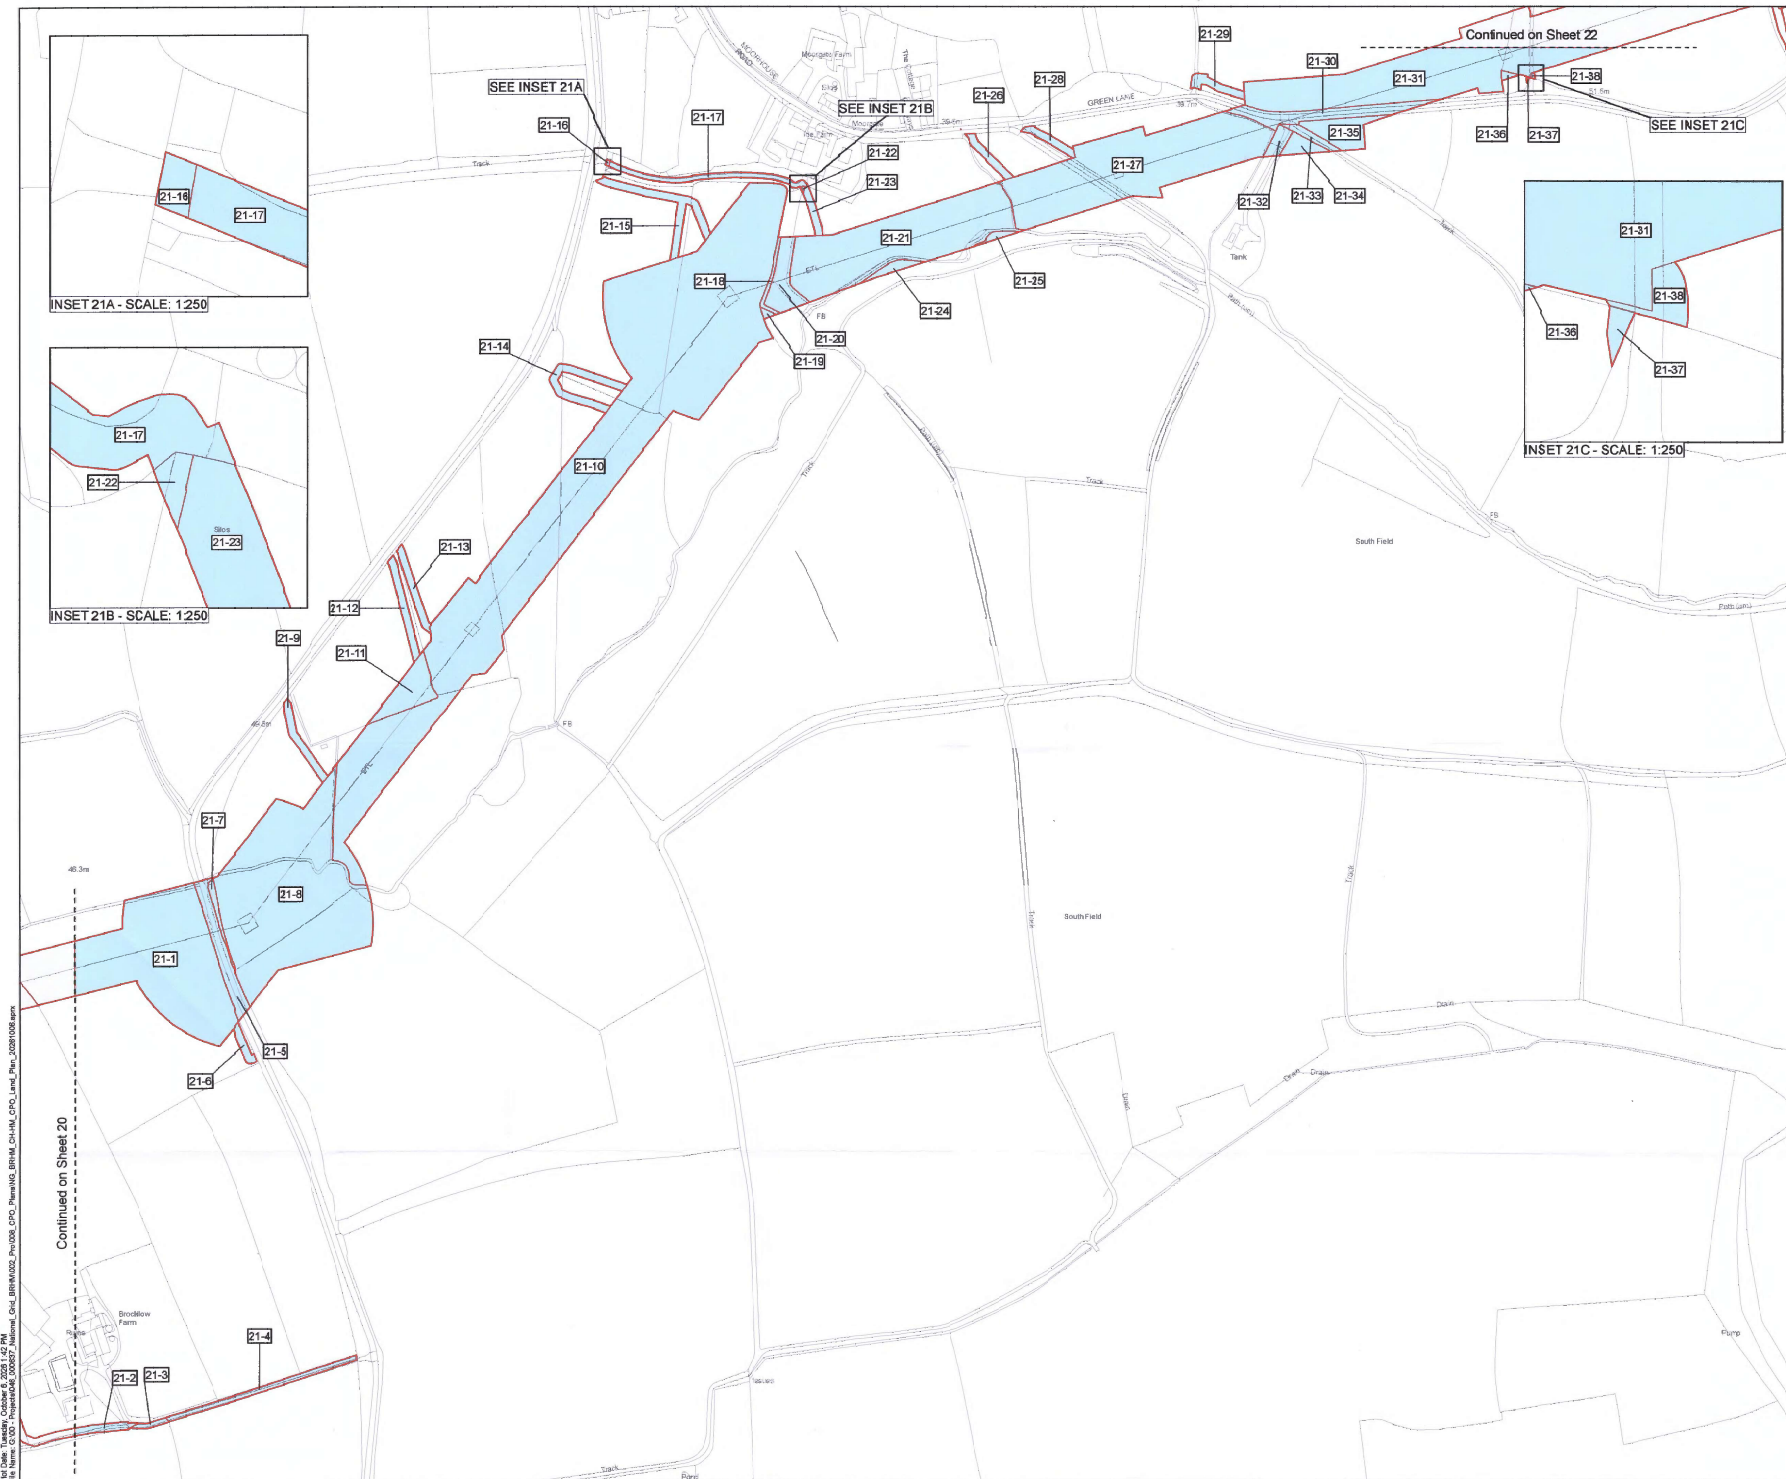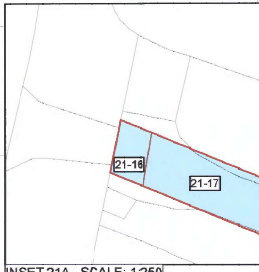

INSET 21A - SCALE: 1:250

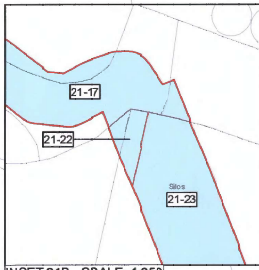

INSET 21B - SCALE: 1:250

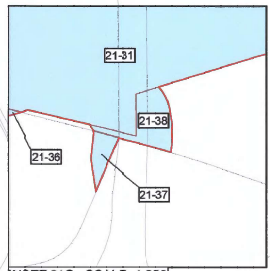

INSET 21C - SCALE: 1:250

KEY PLAN

Key

- Order Land
- Land to be acquired
- Rights to be acquired

The COMMON SEAL of NATIONAL GRID ELECTRICITY TRANSMISSION plc was hereunto affixed on the 15 day of June 2026 in the presence of

N. H. 14319

E. L. 14319

Authorised Signatory
Member of the Board Sealing Committee

© Crown copyright and database rights 2026 Ordnance Survey 100030549. You are permitted to use this data solely to enable you to respond to, or interact with, the organisation that provided you with the data. You are not permitted to copy, sub-licence, distribute or sell any of this data to third parties in any form.

© Crown copyright material is reproduced with the permission of Land Registry under delegated authority from the Controller of HMSO.

This material may not be copied, distributed, sold or published without the formal permission of Land Registry. Only an official copy of a title plan or register obtained from the Land Registry may be used for legal or other official purposes.

May contain public sector information licensed under the Open Government Licence v3.0. Contains OS data © Crown Copyright and database right 2026. Contains data from OS Zoomstack.

Client

nationalgrid

Design

Ardent

Project

CHESTERFIELD TO HIGH MARNHAM REFURBISHMENT - THE GREAT GRID UPGRADE

Drawing Title

MAP REFERRED TO IN THE NATIONAL GRID ELECTRICITY TRANSMISSION PLC (CHESTERFIELD TO HIGH MARNHAM REFURBISHMENT PROJECT) COMPULSORY PURCHASE ORDER 2026

SHEET 21 OF 29

Status	FINAL	Revision	000
Scale	1:2,500 @ A1	Date	09/10/2026
Spatial Reference System	British National Grid		

Drawn By	Checked By	Approved By
N. HENRY	L. O'BRIEN	M. KENNY


Drawing reference

NG_CH-HM_CPO_Plan

This document is not to be used in whole or in part other than for the intended purpose and project for which it was prepared and provided.

Plot Date: Tuesday, October 6, 2026, 4:07 PM
File Name: G:\307 - Projects\0406_200607 - National_Grid - BRIMM026_Pec006_CPO_Plan\NG_Brimm_CH-HM_CPO_Plan_Pec_20261006.rvt

Project Name: National Grid Electricity Transmission plc - Chesterfield to High Marnham Refurbishment - The Great Grid Upgrade
Drawing Title: MAP REFERRED TO IN THE NATIONAL GRID ELECTRICITY TRANSMISSION PLC (CHESTERFIELD TO HIGH MARNHAM REFURBISHMENT PROJECT) COMPULSORY PURCHASE ORDER 2026
Drawing Reference: NG_CH-HM_CP0_Plan
Scale: 1:2500
Date: 06/10/2026
Status: FINAL
Drawn By: M HENRY
Checked By: L O'BRYEN
Approved By: M KENNY
This document is not to be used in whole or in part other than for the intended purpose and project for which it was prepared and provided.

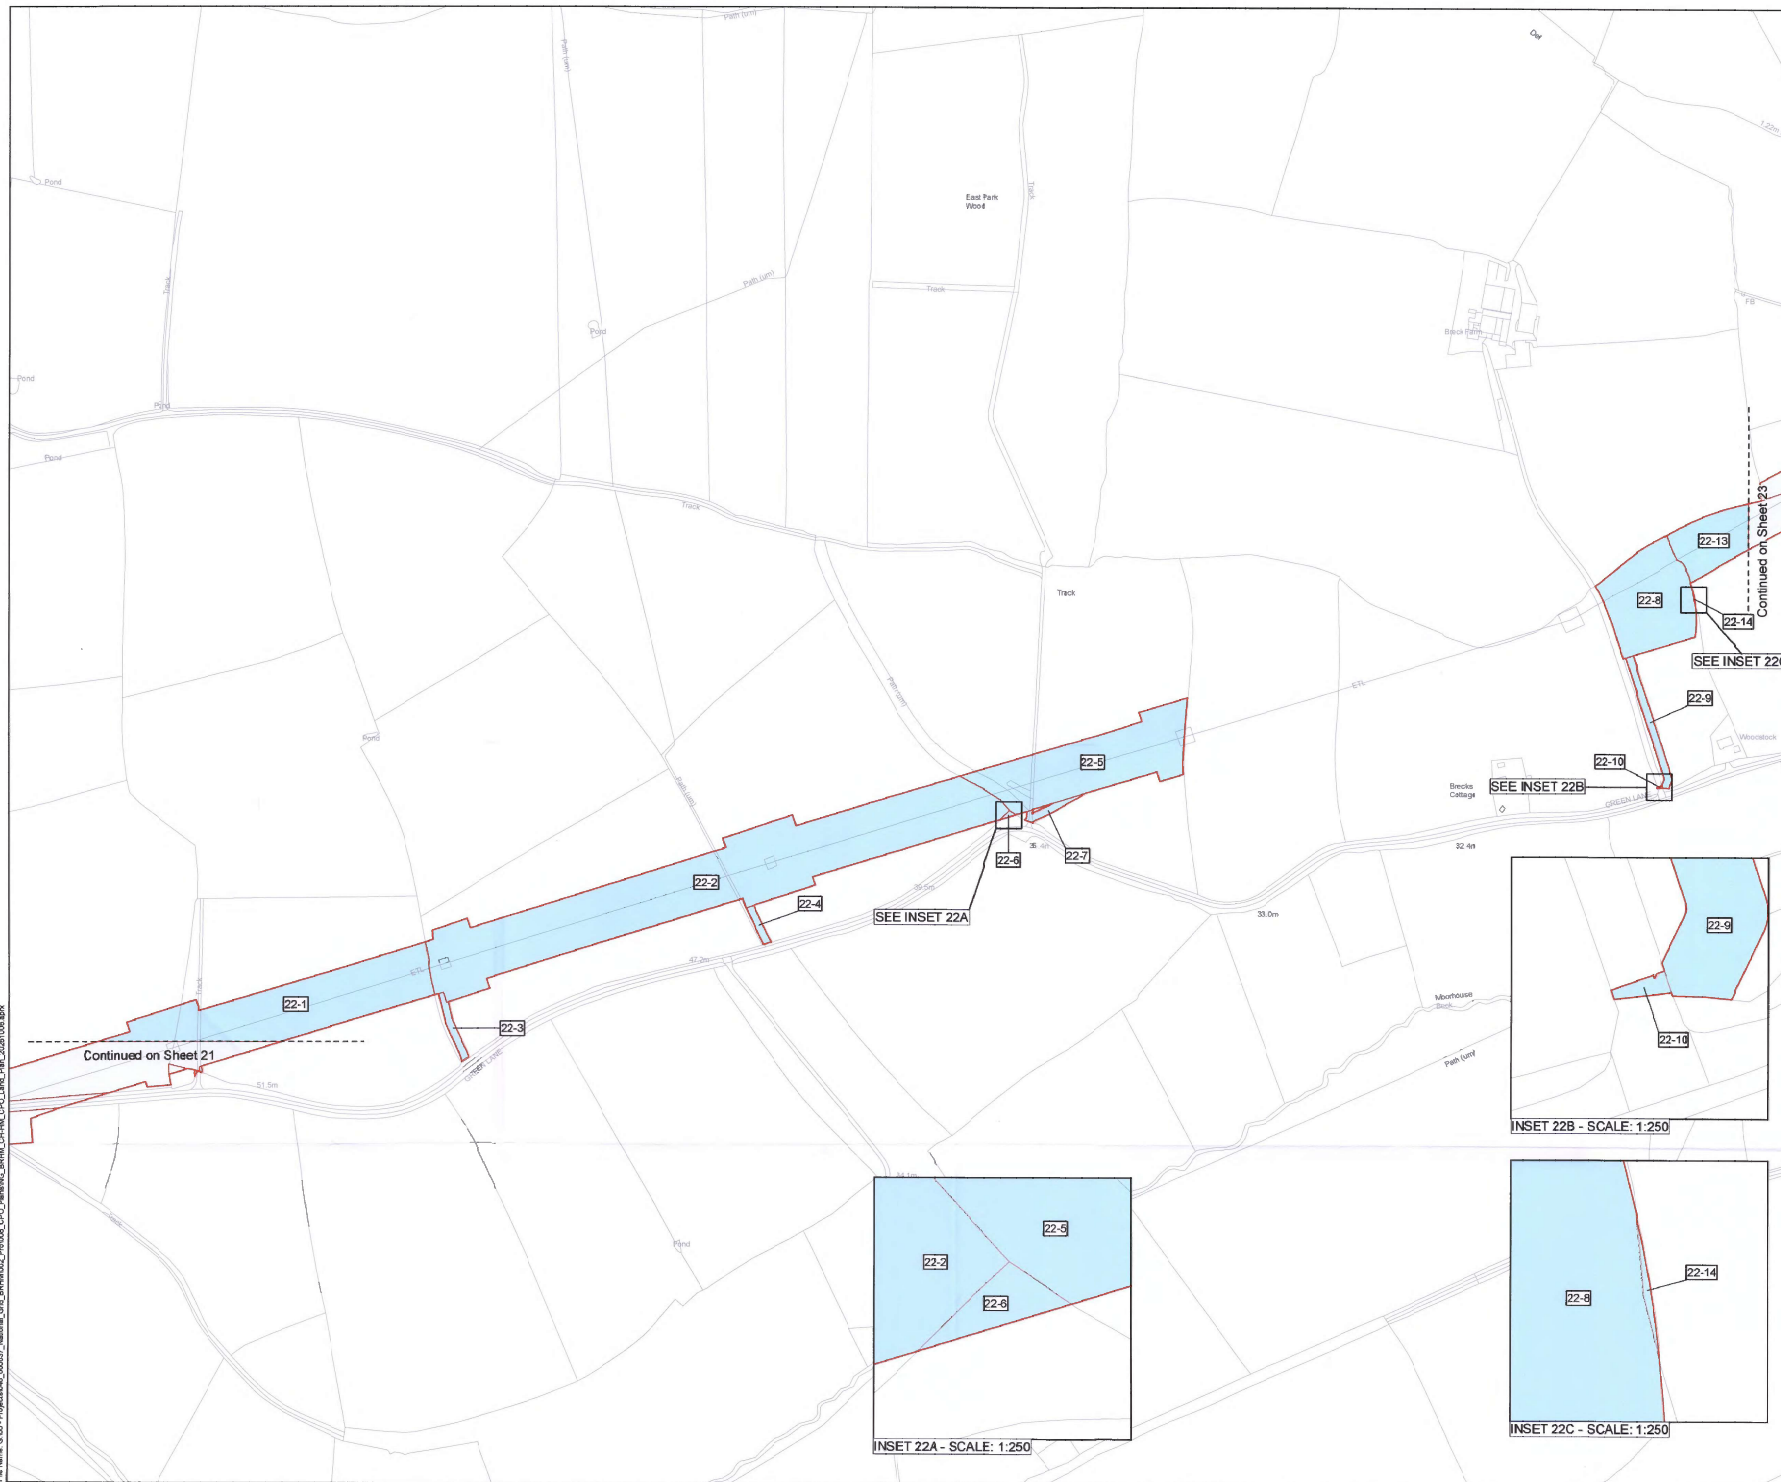

KEY PLAN

Key
Order Land
Land to be acquired
Rights to be acquired

The COMMON SEAL of NATIONAL GRID ELECTRICITY TRANSMISSION plc was hereunto affixed on the 15 day of October 2026 in the presence of:

NGET14319

[Signature]
Authorised Signatory
Member of the Board Sealing Committee

© Crown copyright and database rights 2026 Ordnance Survey 10003049. You are permitted to use this data solely to enable you to respond to, or interact with, the free organisation that provided you with the data. You are not permitted to copy, sub-license, distribute or sell any of this data to third parties in any form.
© Crown copyright material is reproduced with the permission of Land Registry under delegated authority from the Controller of HMSO. The material may not be copied, distributed, sold or published without the formal permission of Land Registry. Only an official copy of a title plan or register obtained from the Land Registry may be used for legal or other official purposes.
May contain public sector information licensed under the Open Government Licence v3.0.
Contains OS data © Crown Copyright and database right 2026. Contains data from OS Zoomstack.

Client
nationalgrid

Designer
Ardent

Project
CHESTERFIELD TO HIGH MARNHAM REFURBISHMENT - THE GREAT GRID UPGRADE

Drawing Title
MAP REFERRED TO IN THE NATIONAL GRID ELECTRICITY TRANSMISSION PLC (CHESTERFIELD TO HIGH MARNHAM REFURBISHMENT PROJECT) COMPULSORY PURCHASE ORDER 2026

SHEET 22 OF 29





Status	Revision	Drawn	Checked	Approved
FINAL	000	06/10/2026		

Scale: 1:2500 @ A1 Spatial Reference System: British National Grid

Drawn By: M HENRY
Checked By: L O'BRYEN
Approved By: M KENNY

Drawing Reference: NG_CH-HM_CP0_Plan

This document is not to be used in whole or in part other than for the intended purpose and project for which it was prepared and provided.

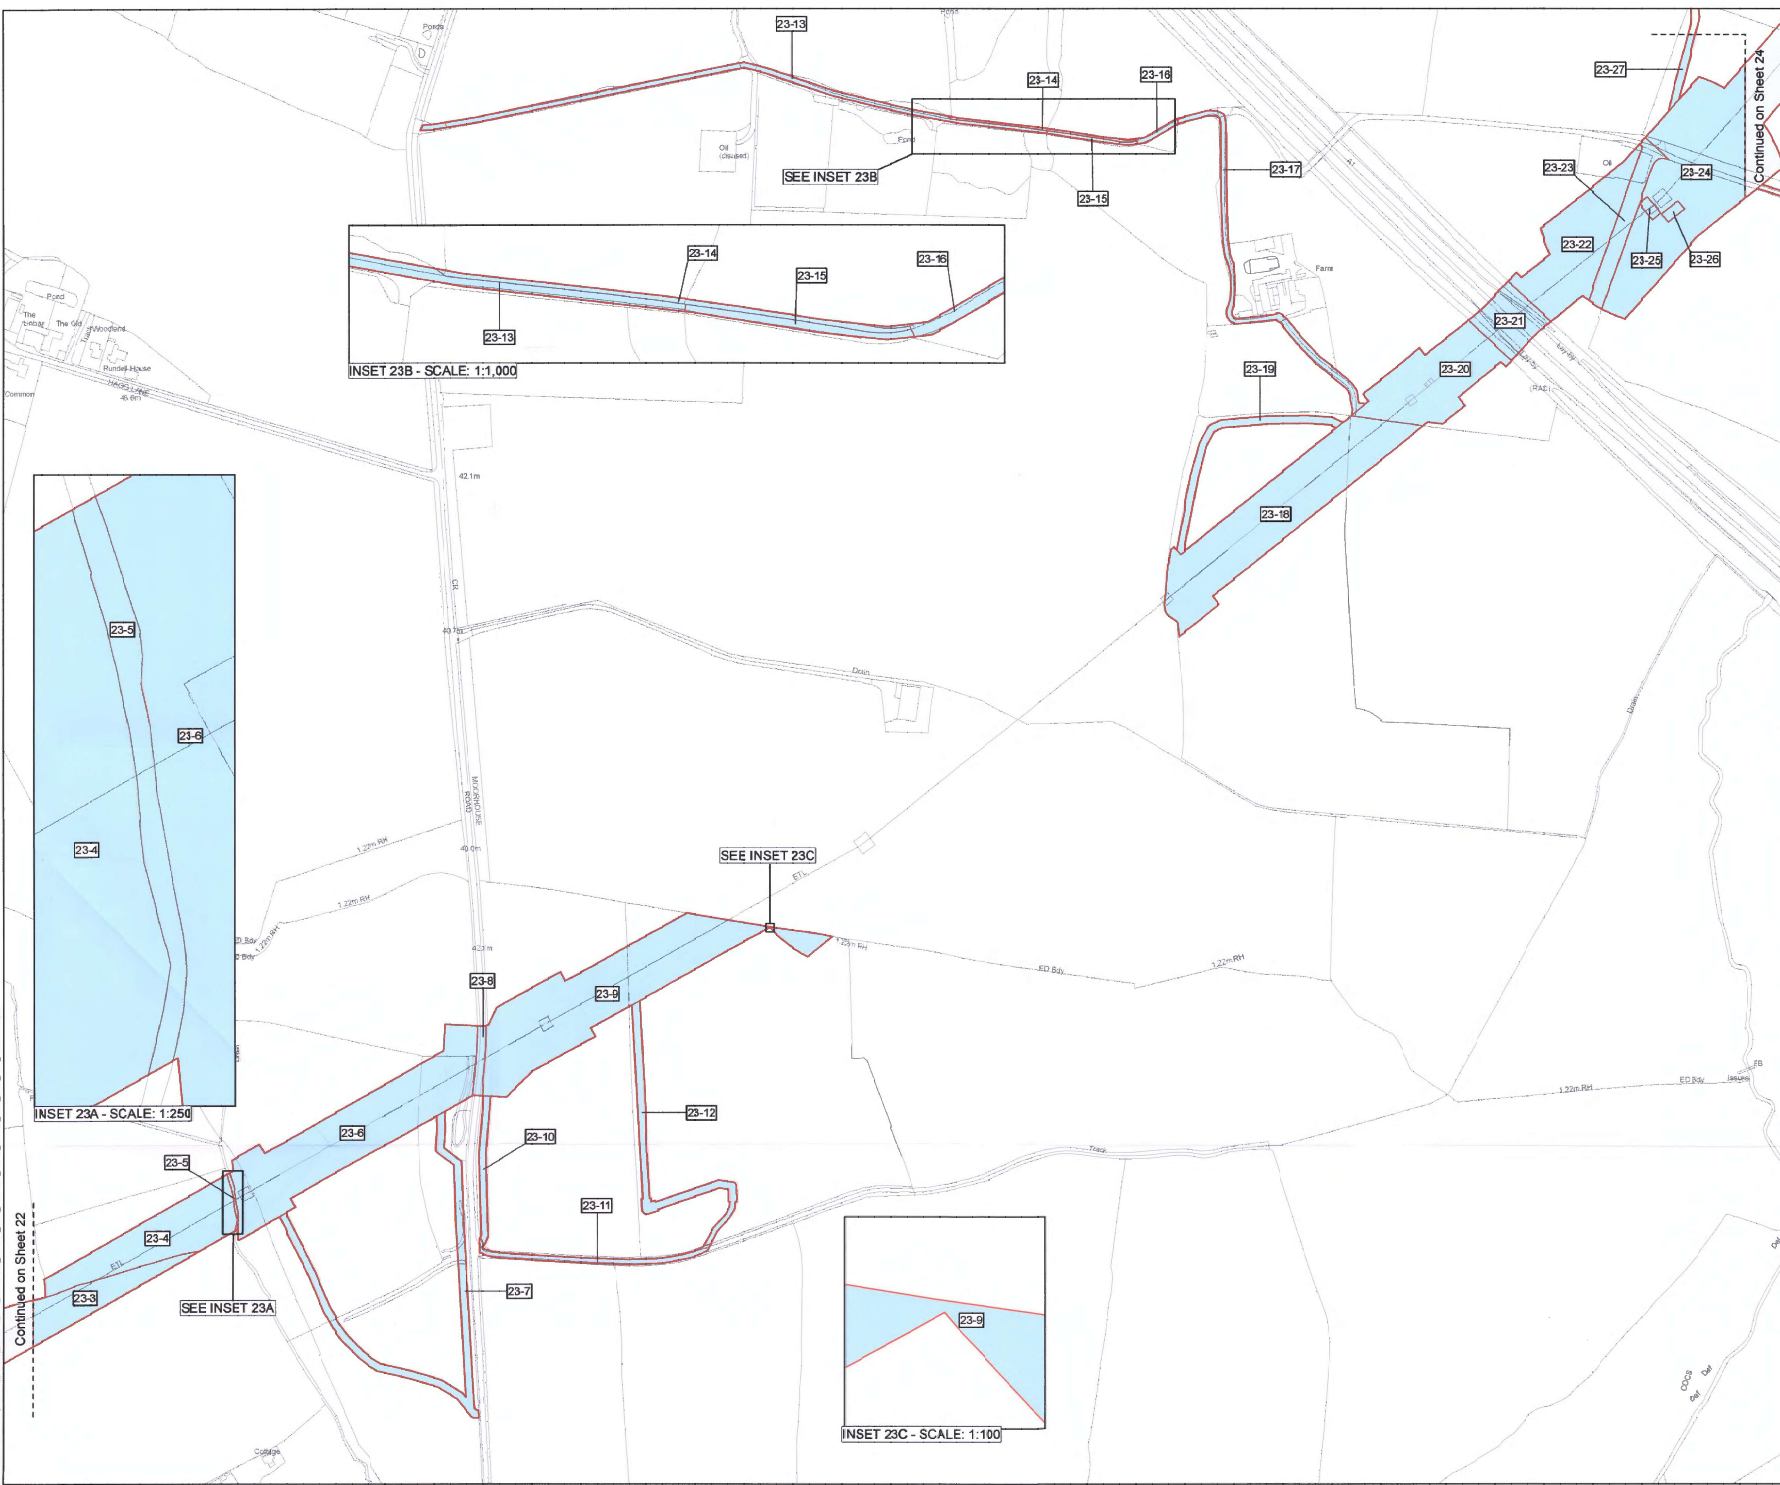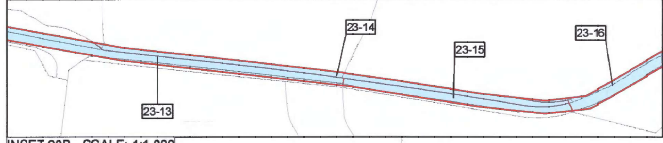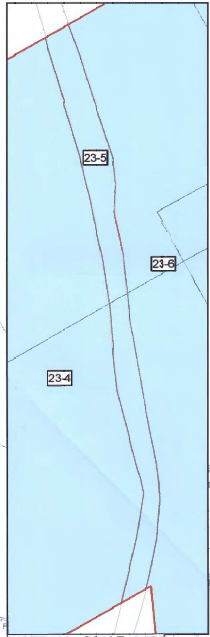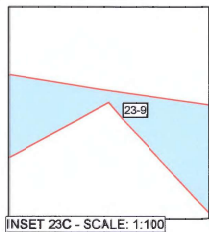

KEY PLAN

Key

- Order Land
- Land to be acquired
- Rights to be acquired

The COMMON SEAL of NATIONAL GRID ELECTRICITY TRANSMISSION plc was hereunto affixed on the 15 day of October 2026 in the presence of:

ASSET 14319

J. Boggan

Authorised Signatory
Member of the Board Sealing Committee

© Crown copyright and database rights 2026 Ordnance Survey 100000448. You are permitted to use this data solely to enable you to respond to, or interact with, the organisation that provided you with the data. You are not permitted to copy, sub-license, distribute or sell any of this data to third parties in any form.

© Crown copyright material is reproduced with the permission of Land Registry under delegated authority from the Controller of HMSO.

This material may not be copied, distributed, sold or published without the formal permission of Land Registry. Only an official copy of a title plan or register obtained from the Land Registry may be used for legal or other official purposes.

May contain public sector information licensed under the Open Government Licence v3.0. Contains OS data © Crown Copyright and database right 2026. Contains data from OS Zoomstack.

Client

nationalgrid

Design:

Ardent

Project

CHESTERFIELD TO HIGH MARNHAM REFURBISHMENT - THE GREAT GRID UPGRADE

Drawing Title

MAP REFERRED TO IN THE NATIONAL GRID ELECTRICITY TRANSMISSION PLC (CHESTERFIELD TO HIGH MARNHAM REFURBISHMENT PROJECT) COMPULSORY PURCHASE ORDER 2026

SHEET 23 OF 29

Status

FINAL

Scale

1:2,500 @ A1

Spatial Reference System

British National Grid

Drawn By

N HENRY

Checked By

L O'BRIEN


Approved By

M KENNY

Drawing reference

NG_CHHM_CPO_Plan

This document is not to be used in whole or in part other than for the intended purpose and project for which it was prepared and provided.

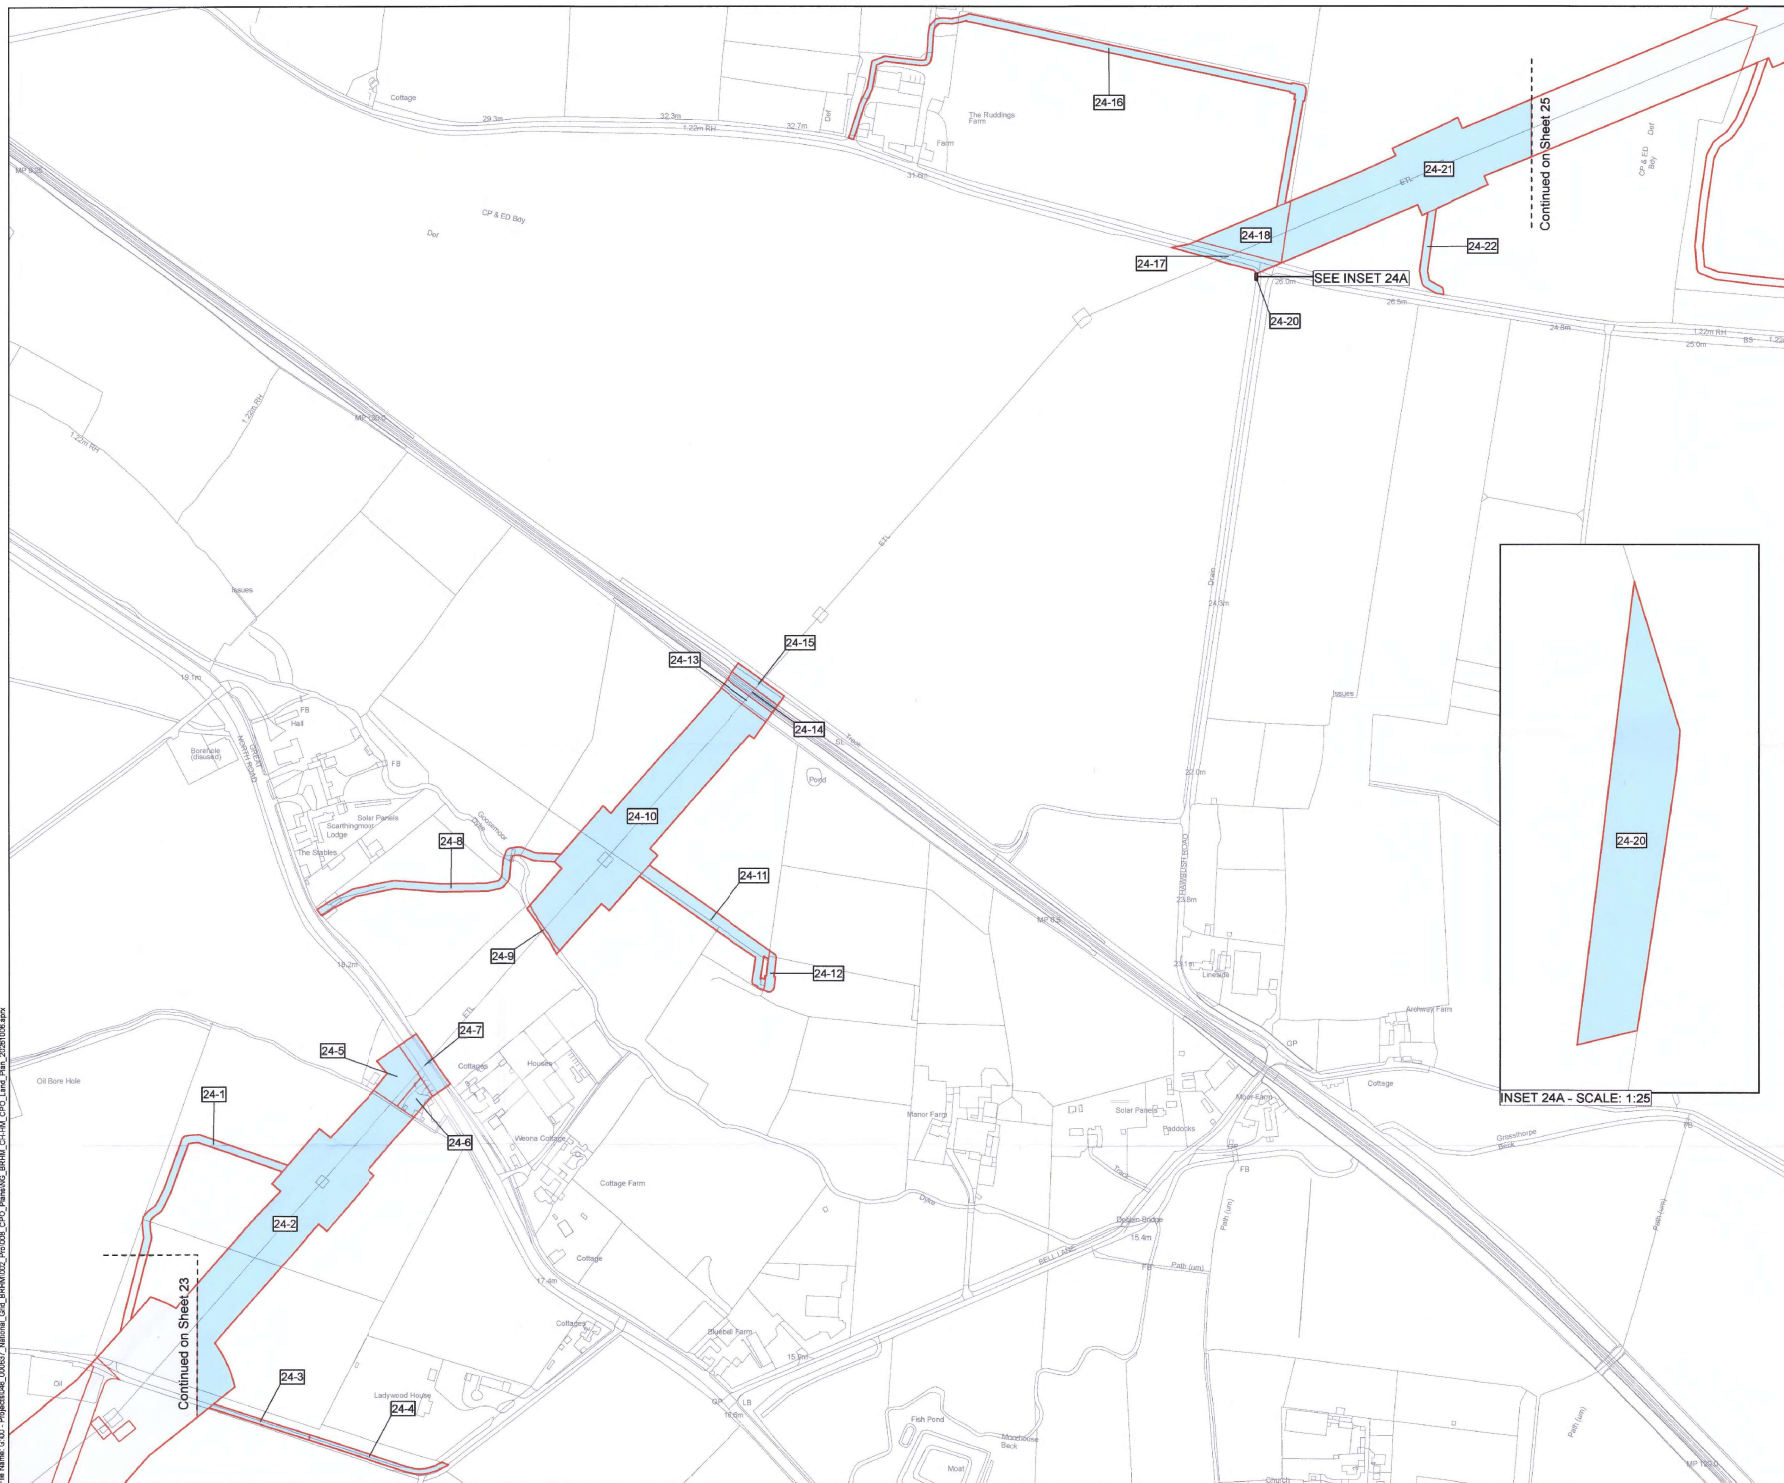

KEY PLAN

Key

- Order Land
- Land to be acquired
- Rights to be acquired

The COMMON SEAL of NATIONAL GRID ELECTRICITY TRANSMISSION plc was hereunto affixed on the 15 day of October 2026 in the presence of:

NIGETJ4319

[Signature]
Authorised Signatory
Member of the Board Sealing Committee

© Crown copyright and database rights 2026 Ordnance Survey 100030549. You are permitted to use this data solely to enable you to respond to, or interact with, the organisation that provided you with the data. You are not permitted to copy, sub-licence, distribute or sell any of this data to third parties in any form.

© Crown copyright material is reproduced with the permission of Land Registry under delegated authority from the Controller of HMSO.

This material may not be copied, distributed, sold or published without the formal permission of Land Registry. Only an official copy of a title plan or register obtained from the Land Registry may be used for legal or other official purposes.

May contain public sector information licensed under the Open Government Licence v3.0. Contains OS data © Crown Copyright and database right 2026. Contains data from OS Zoomstack

Client

Designer


Project
CHESTERFIELD TO HIGH MARNHAM REFURBISHMENT - THE GREAT GRID UPGRADE

Drawing Title
MAP REFERRED TO IN THE NATIONAL GRID ELECTRICITY TRANSMISSION PLC (CHESTERFIELD TO HIGH MARNHAM REFURBISHMENT PROJECT) COMPULSORY PURCHASE ORDER 2026

SHEET 24 OF 29

Status	FINAL	Revision	000
Scale	1:2,500 @ A1	Date	06/10/2026
Spatial Reference System British National Grid			
Drawn By	N HENRY	Checked By	M O'BRIEN
Approved By		M KENNY	
Drawing reference NG_CH-HM_CPO_Plan			

This document is not to be used in whole or in part other than for the intended purpose and project for which it was prepared and provided.

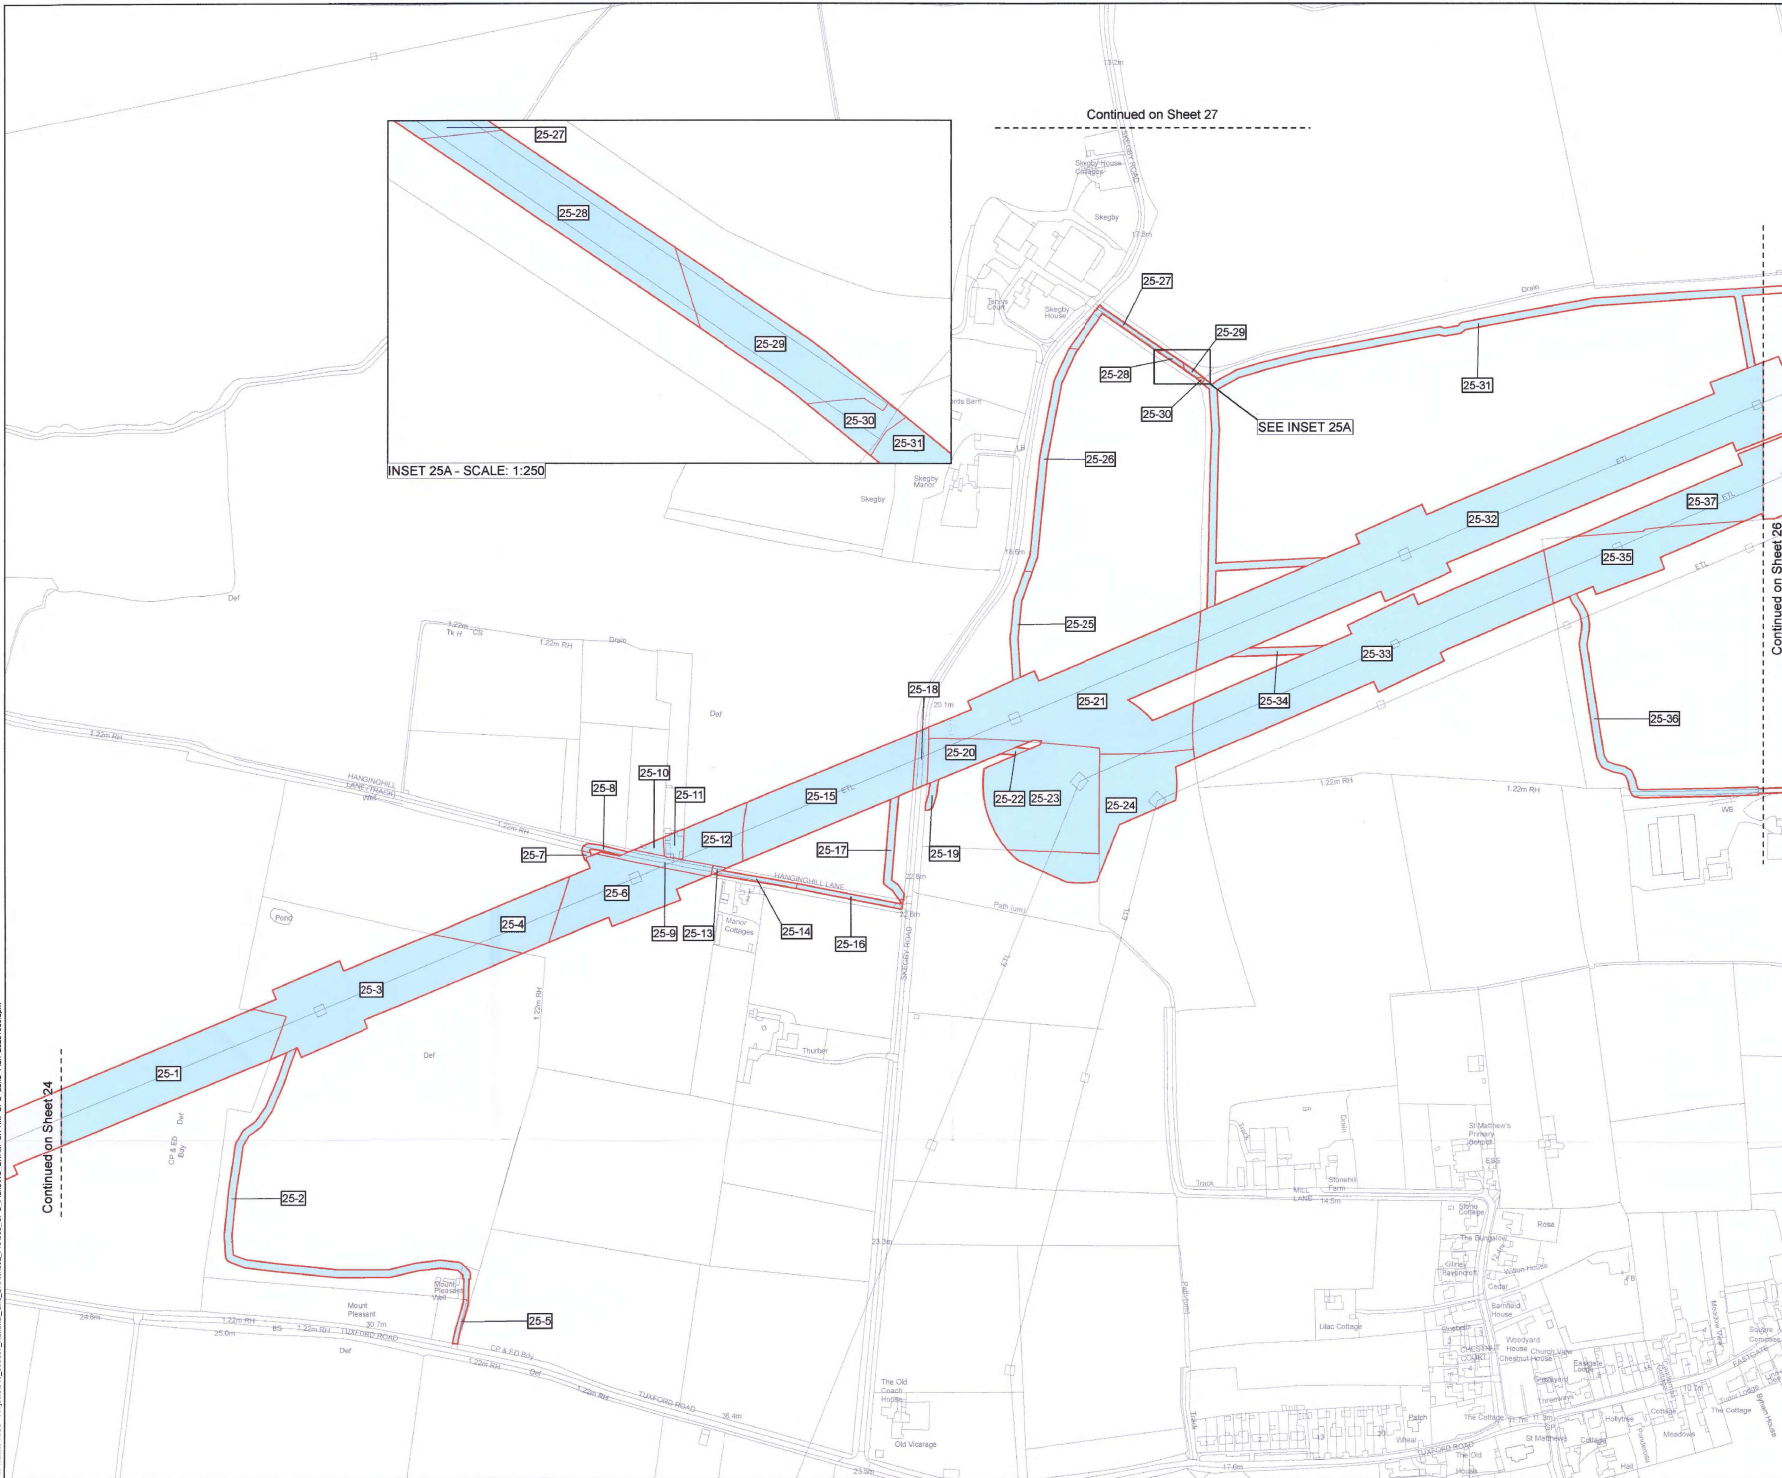

KEY PLAN

Key

- Order Land
- Land to be acquired
- Rights to be acquired

The COMMON SEAL of NATIONAL GRID ELECTRICITY TRANSMISSION plc was hereunto affixed on the 15 day of October 2026 in the presence of:

NGET14319

L. Lagan
Authorised Signatory
Member of the Board Sealing Committee

© Crown copyright and database rights 2026 Ordnance Survey 100039469. You are permitted to use this data solely to enable you to respond to, or interact with, the organisation that provided you with the data. You are not permitted to copy, sub-licence, distribute or sell any of this data to third parties in any form.

© Crown copyright material is reproduced with the permission of Land Registry under delegated authority from the Controller of HMSO.

This material may not be copied, distributed, sold or published without the formal permission of Land Registry. Only an official copy of a title plan or register obtained from the Land Registry may be used for legal or other official purposes.

May contain public sector information licensed under the Open Government Licence v3.0. Contains OS data © Crown Copyright and database right 2026. Contains data from OS Zoomstack

nationalgrid

N

Ardent


Project
CHESTERFIELD TO HIGH MARNHAM RECURBISHMENT - THE GREAT GRID UPGRADE

Drawing Title
MAP REFERRED TO IN THE NATIONAL GRID ELECTRICITY TRANSMISSION PLC (CHESTERFIELD TO HIGH MARNHAM RECURBISHMENT PROJECT) COMPULSORY PURCHASE ORDER 2026

SHEET 25 OF 29

Status FINAL	Revision 000
Scale 1:2,500 @ A1	Date 06/10/2026
Spatial Reference System British National Grid	
Drawn By N.HENRY	Checked By L.O'BRIEN
Approved By M.KENNY	
Drawing reference NG_CH-HM_CPO_Plan	

This document is not to be used in whole or in part other than for the intended purpose and project for which it was prepared and provided.

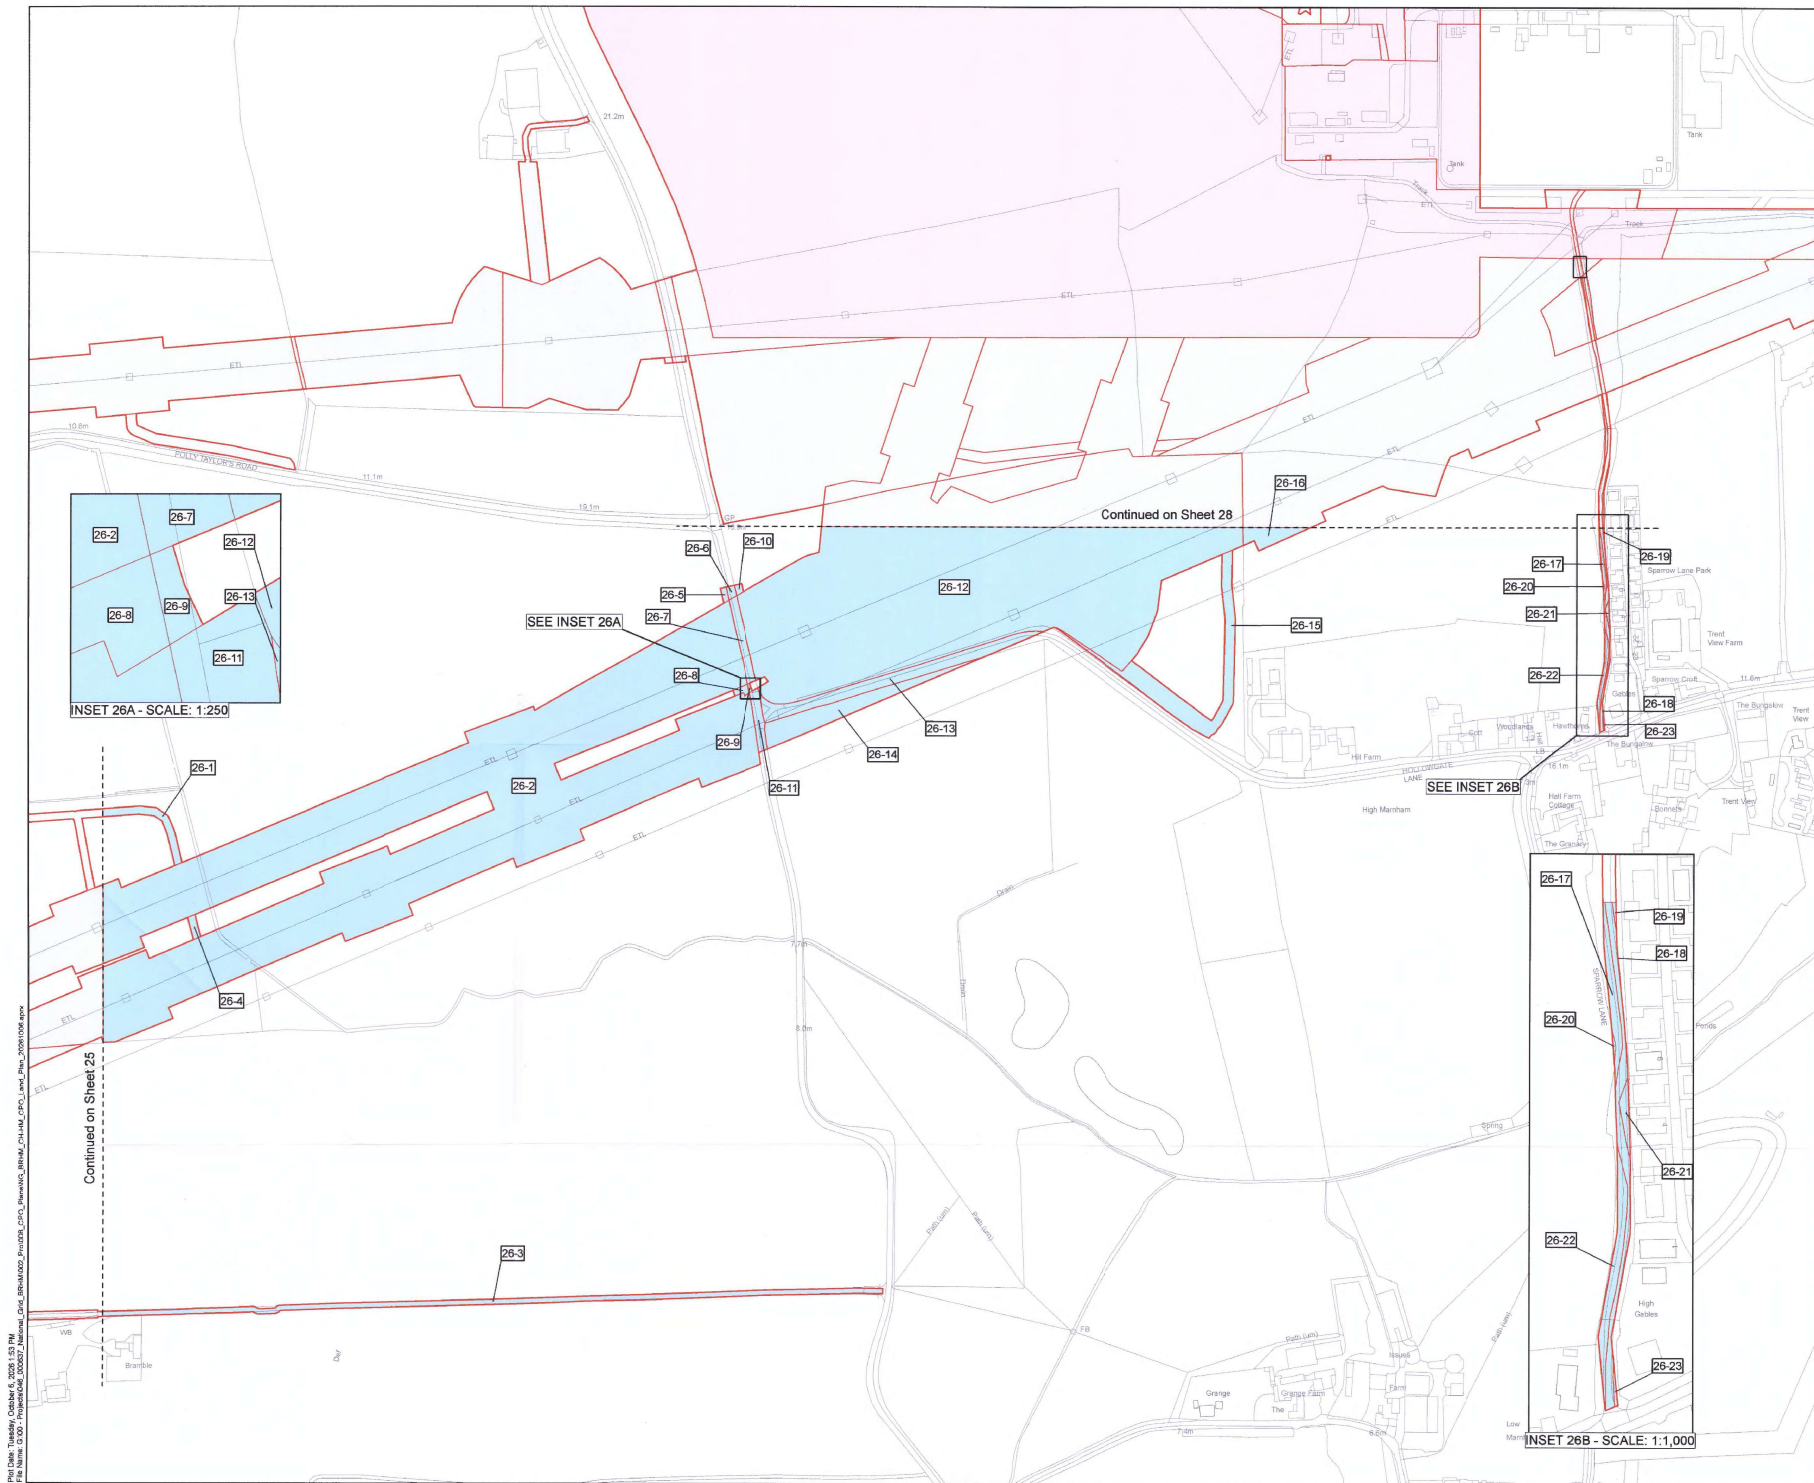

KEY PLAN

Key

- Order Land
- Land to be acquired
- Rights to be acquired

The COMMON SEAL of NATIONAL GRID ELECTRICITY TRANSMISSION plc was hereunto affixed on the 15 day of October 2026 in the presence of:

15674319

[Signature]
Authorised Signatory
Member of the Board Sealing Committee

© Crown copyright and database rights 2026 Ordnance Survey 100030649. You are permitted to use this data solely to enable you to respond to, or interact with, the organisation that provided you with the data. You are not permitted to copy, sub-licence, distribute or sell any of this data to third parties in any form.

© Crown copyright material is reproduced with the permission of Land Registry under delegated authority from the Controller of HMSO. This material may not be copied, distributed, sold or published without the formal permission of Land Registry. Only an official copy of a title plan or register obtained from the Land Registry may be used for legal or other official purposes.

May contain public sector information licensed under the Open Government Licence v3.0. Contains OS data © Crown Copyright and database right 2026. Contains data from OS Zoomstack

Client
nationalgrid

Designer
Ardent

Project
CHESTERFIELD TO HIGH MARNHAM REFURBISHMENT - THE GREAT GRID UPGRADE

Drawing Title
MAP REFERRED TO IN THE NATIONAL GRID ELECTRICITY TRANSMISSION PLC (CHESTERFIELD TO HIGH MARNHAM REFURBISHMENT PROJECT) COMPULSORY PURCHASE ORDER 2026

SHEET 26 OF 29

Status
FINAL

Revision
000

Date
06/10/2026

Scale
1:2,500 @ A1

Spatial Reference System
British National Grid


Drawn By
N.HENRY

Checked By
L.O'BRIEN

Approved By
M.KENNY

Drawing reference
NG_CH-HM_CPO_Plan

This document is not to be used in whole or in part other than for the intended purpose and project for which it was prepared and provided.

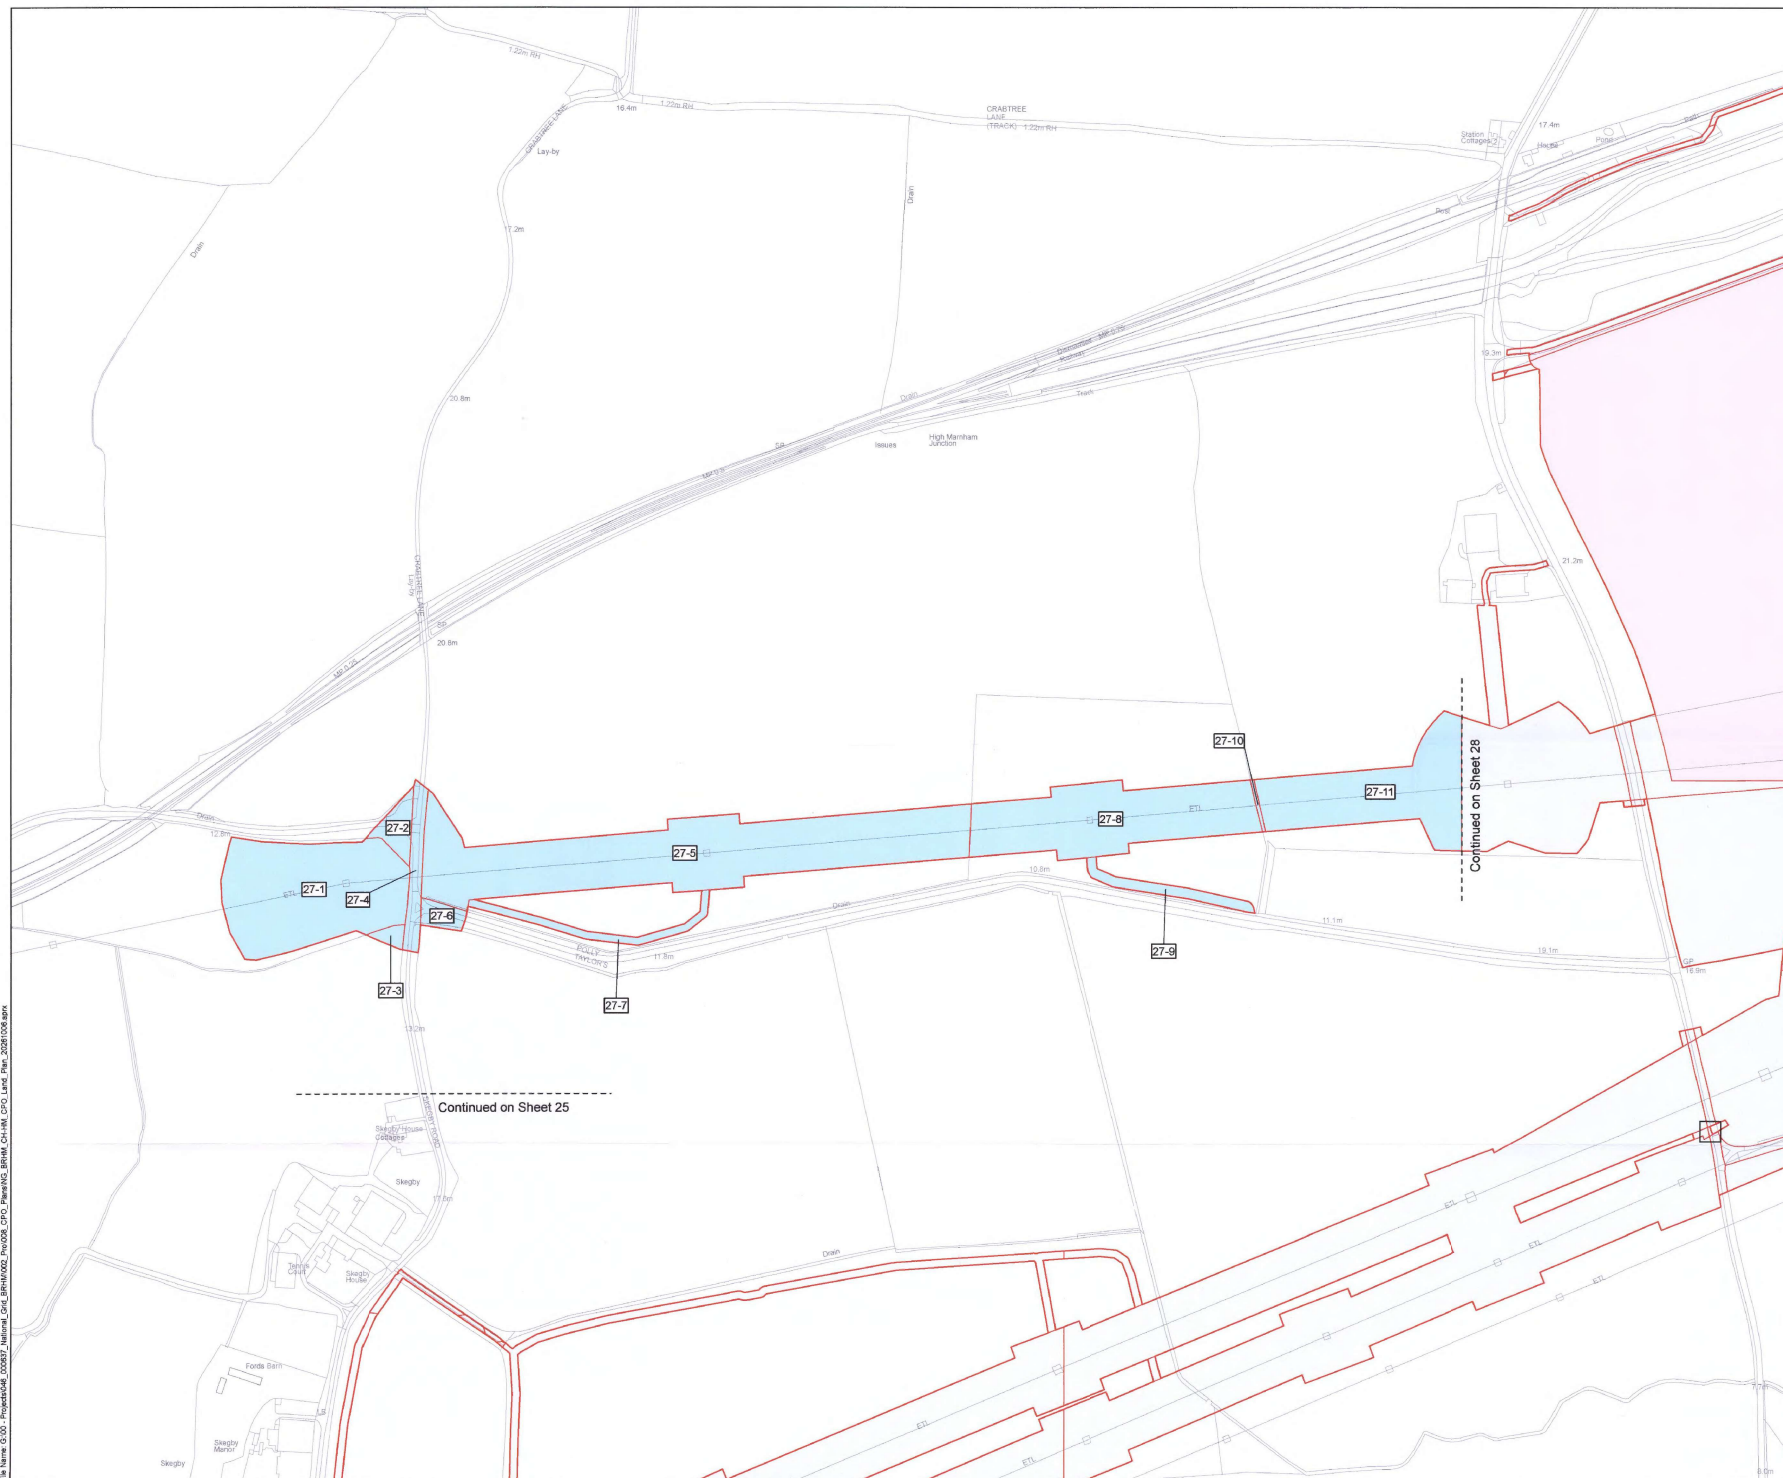

KEY PLAN

Key

- Order Land
- Land to be acquired
- Rights to be acquired

The COMMON SEAL of NATIONAL GRID ELECTRICITY TRANSMISSION plc was hereunto affixed on the 15 day of October 2026 in the presence of:

N/G E14319

A. Rogers
Authorised Signatory
Member of the Board Sealing Committee

© Crown copyright and database rights 2026 Ordnance Survey 100030649. You are permitted to use this data solely to enable you to respond to, or interact with, the the organisation that provided you with the data. You are not permitted to copy, sub-licence, distribute or sell any of this data to third parties in any form.

© Crown copyright material is reproduced with the permission of Land Registry under delegated authority from the Controller of HMSO.

This material may not be copied, distributed, sold or published without the formal permission of Land Registry. Only an official copy of a title plan or register obtained from the Land Registry may be used for legal or other official purposes.

May contain public sector information licensed under the Open Government Licence v3.0. Contains OS data © Crown Copyright and database right 2026. Contains data from OS Zoomstack.

Client

nationalgrid

Designer
Ardent


Project
CHESTERFIELD TO HIGH MARNHAM REFURBISHMENT - THE GREAT GRID UPGRADE

Drawing Title
MAP REFERRED TO IN THE NATIONAL GRID ELECTRICITY TRANSMISSION PLC (CHESTERFIELD TO HIGH MARNHAM REFURBISHMENT PROJECT) COMPULSORY PURCHASE ORDER 2026

SHEET 27 OF 29

Status	FINAL	Revision	000
Scale	1:2,500 @ A1	Date	09/10/2026
Spatial Reference System		British National Grid	
Drawn By	Checked By	Approved By	
N HENRY	L O'BRIEN	M KENNY	
Drawing reference NG_CH-HM_CPO_Plan			

This document is not to be used in whole or in part other than for the intended purpose and project for which it was prepared and provided.

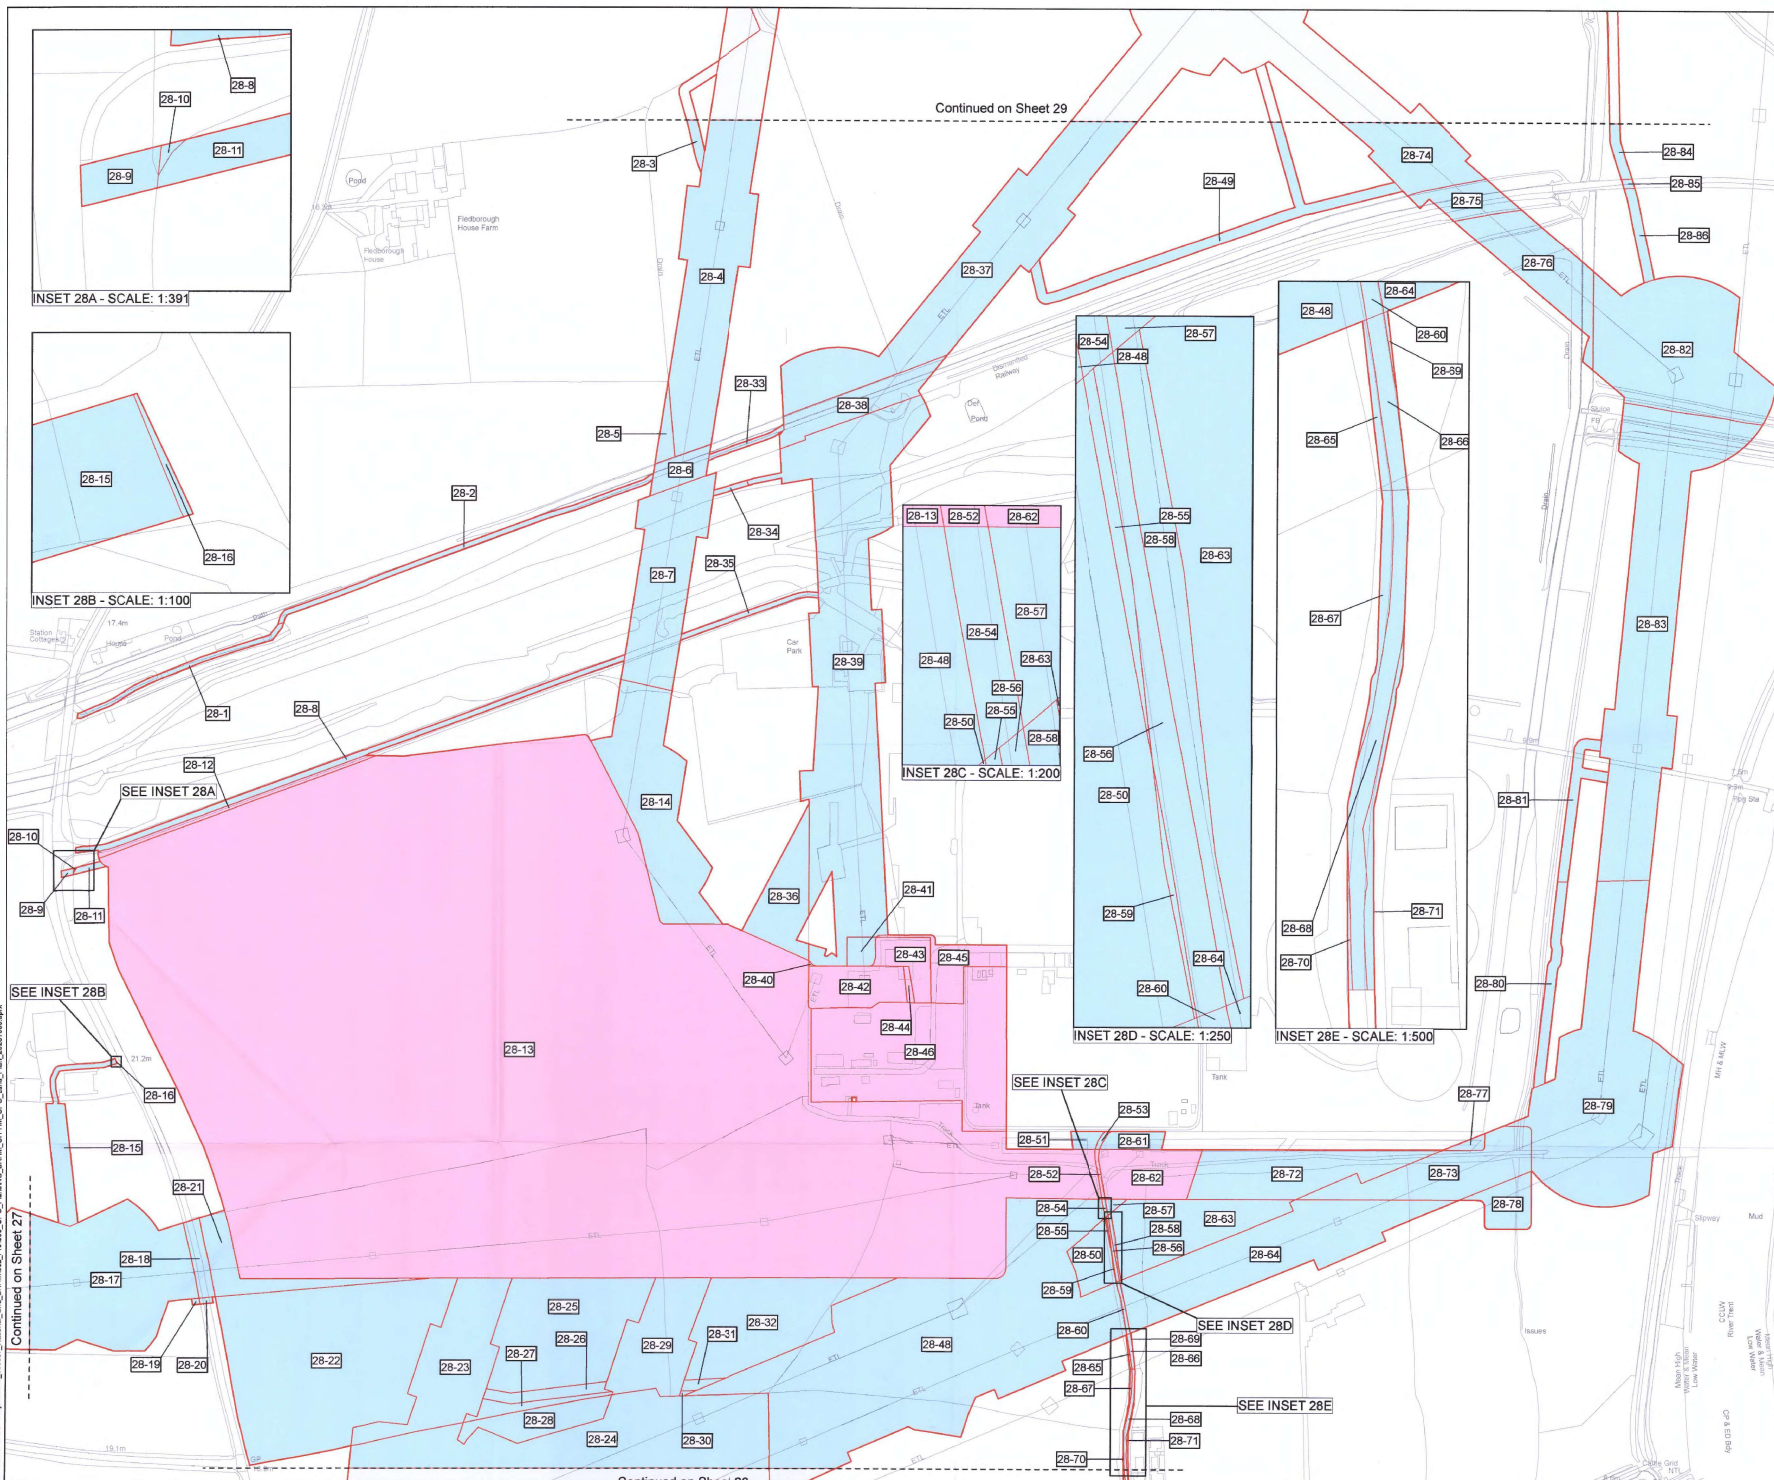

KEY PLAN

0 2.5 5 10 Kilometres

Key

- Order Land
- Land to be acquired
- Rights to be acquired

The COMMON SEAL of NATIONAL GRID ELECTRICITY TRANSMISSION plc was hereunto affixed on the 15 day of October 2026 in the presence of:

NSCT14319

L. B. 2020

Authorised Signatory
Member of the Board Sealing Committee

© Crown copyright and database rights 2026 Ordnance Survey 10000549. You are permitted to use this data solely to enable you to respond to, or interact with, the organisation that provided you with the data. You are not permitted to copy, sub-licence, distribute or sell any of this data to third parties in any form.

© Crown copyright material is reproduced with the permission of Land Registry under delegated authority from the Controller of HMSO. This material may not be copied, distributed, sold or published without the formal permission of Land Registry. Only an official copy of a title plan or register obtained from the Land Registry may be used for legal or other official purposes.

May contain public sector information licensed under the Open Government Licence v3.0. Contains OS data © Crown Copyright and database right 2026. Contains data from OS ZOOMTRACK

nationalgrid

Ardent

Project
CHESTERFIELD TO HIGH MARNHAM REFURBISHMENT - THE GREAT GRID UPGRADE

Drawing Title
MAP REFERRED TO IN THE NATIONAL GRID ELECTRICITY TRANSMISSION PLC (CHESTERFIELD TO HIGH MARNHAM REFURBISHMENT PROJECT) COMPULSORY PURCHASE ORDER 2026

SHEET 28 OF 29


Scale	Revision	Date
FINAL	000	06/10/2026

Scale 1:2,500 @ A1 Spatial Reference System British National Grid

Drawn By	Checked By	Approved By
N.HENRIYS	L.O'BRIEN	M.KENNY

Drawing reference NG_CHEM_CPO_Plan

This document is not to be used in whole or in part other than for the intended purpose and project for which it was prepared and provided.

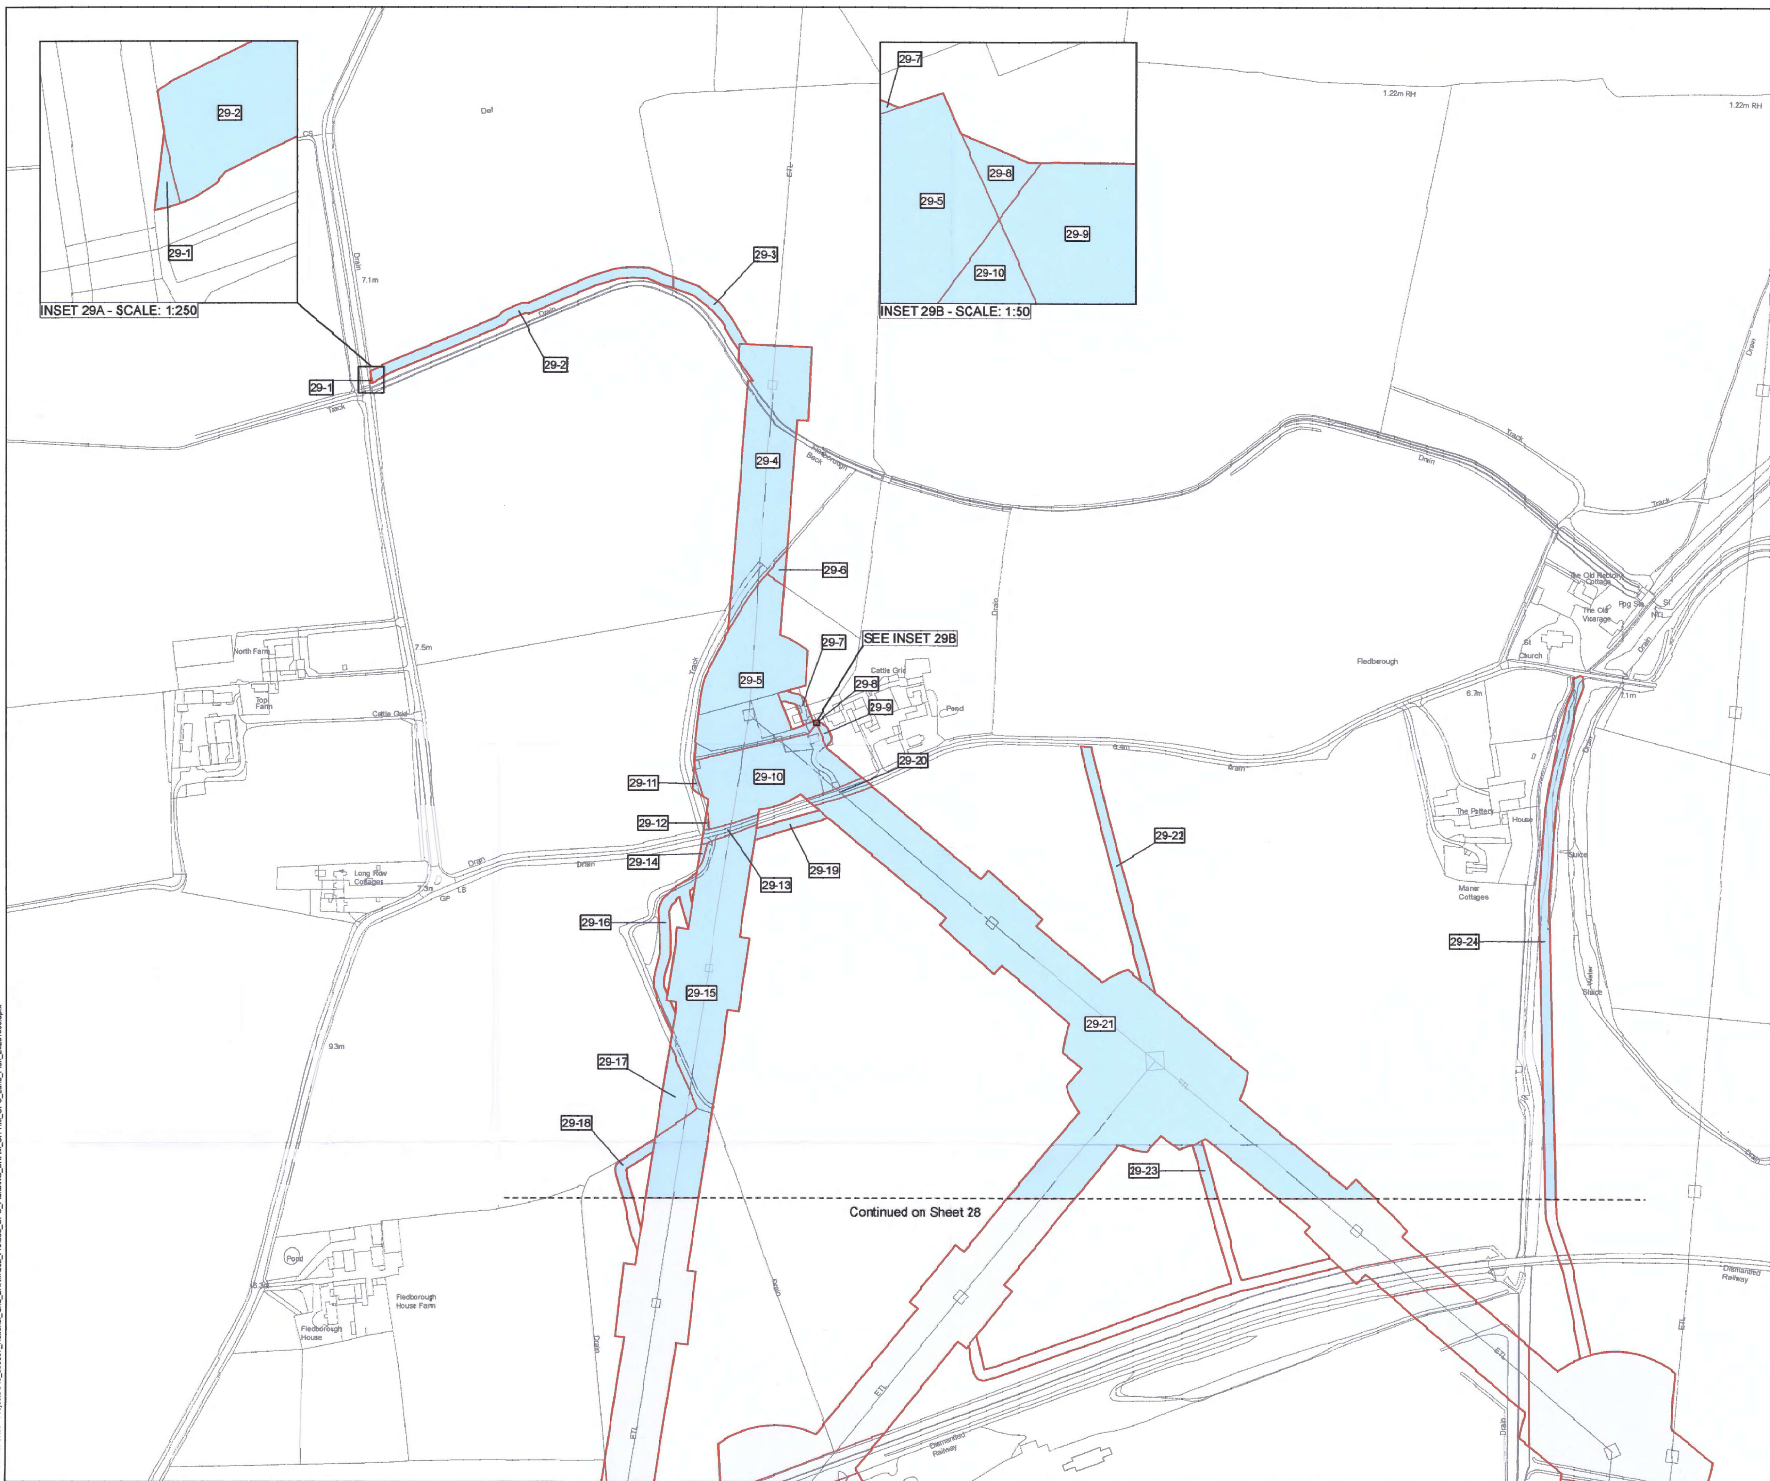

KEY PLAN

Key

- Order Land
- Land to be acquired
- Rights to be acquired

The COMMON SEAL of NATIONAL GRID ELECTRICITY TRANSMISSION plc was hereunto affixed on the 15 day of October 2026 in the presence of:

NGE714319

[Signature]
Authorised Signatory
Member of the Board Sealing Committee

© Crown copyright and database rights 2020 Ordnance Survey 100030548. You are permitted to use this data solely to enable you to respond to, or interact with, the organisation that provided you with the data. You are not permitted to copy, sub-licence, distribute or sell any of this data to third parties in any form.

© Crown copyright material is reproduced with the permission of Land Registry under delegated authority from the Controller of HMSO.

This material may not be copied, distributed, sold or published without the formal permission of Land Registry. Only an official copy of a title plan or register obtained from the Land Registry may be used for legal or other official purposes.

May contain public sector information licensed under the Open Government Licence v3.0.
Contains OS data © Crown Copyright and database right 2020. Contains data from OS 2bormistack.

Client

nationalgrid

Designer

Ardent

Project
CHESTERFIELD TO HIGH MARNHAM REFURBISHMENT - THE GREAT GRID UPGRADE

Drawing Title
MAP REFERRED TO IN THE NATIONAL GRID ELECTRICITY TRANSMISSION PLC (CHESTERFIELD TO HIGH MARNHAM REFURBISHMENT PROJECT) COMPULSORY PURCHASE ORDER 2025

SHEET 29 OF 29

Status
FINAL

Scale 1:2,500 @ A1

Spacial Reference System
British National Grid

Drawn By
N HENRY

Checked By
L O'BRIEN

Approved By
M KENNY

Drawing reference
NG_CH-HM_CPO_Plan

This document is not to be used in whole or in part other than for the intended purpose and project for which it was prepared and provided.