


The Great Grid Upgrade

Chesterfield to High Marnham

Chesterfield to High Marnham

Environmental Appraisal Report - Part 4 of 8

October 2026


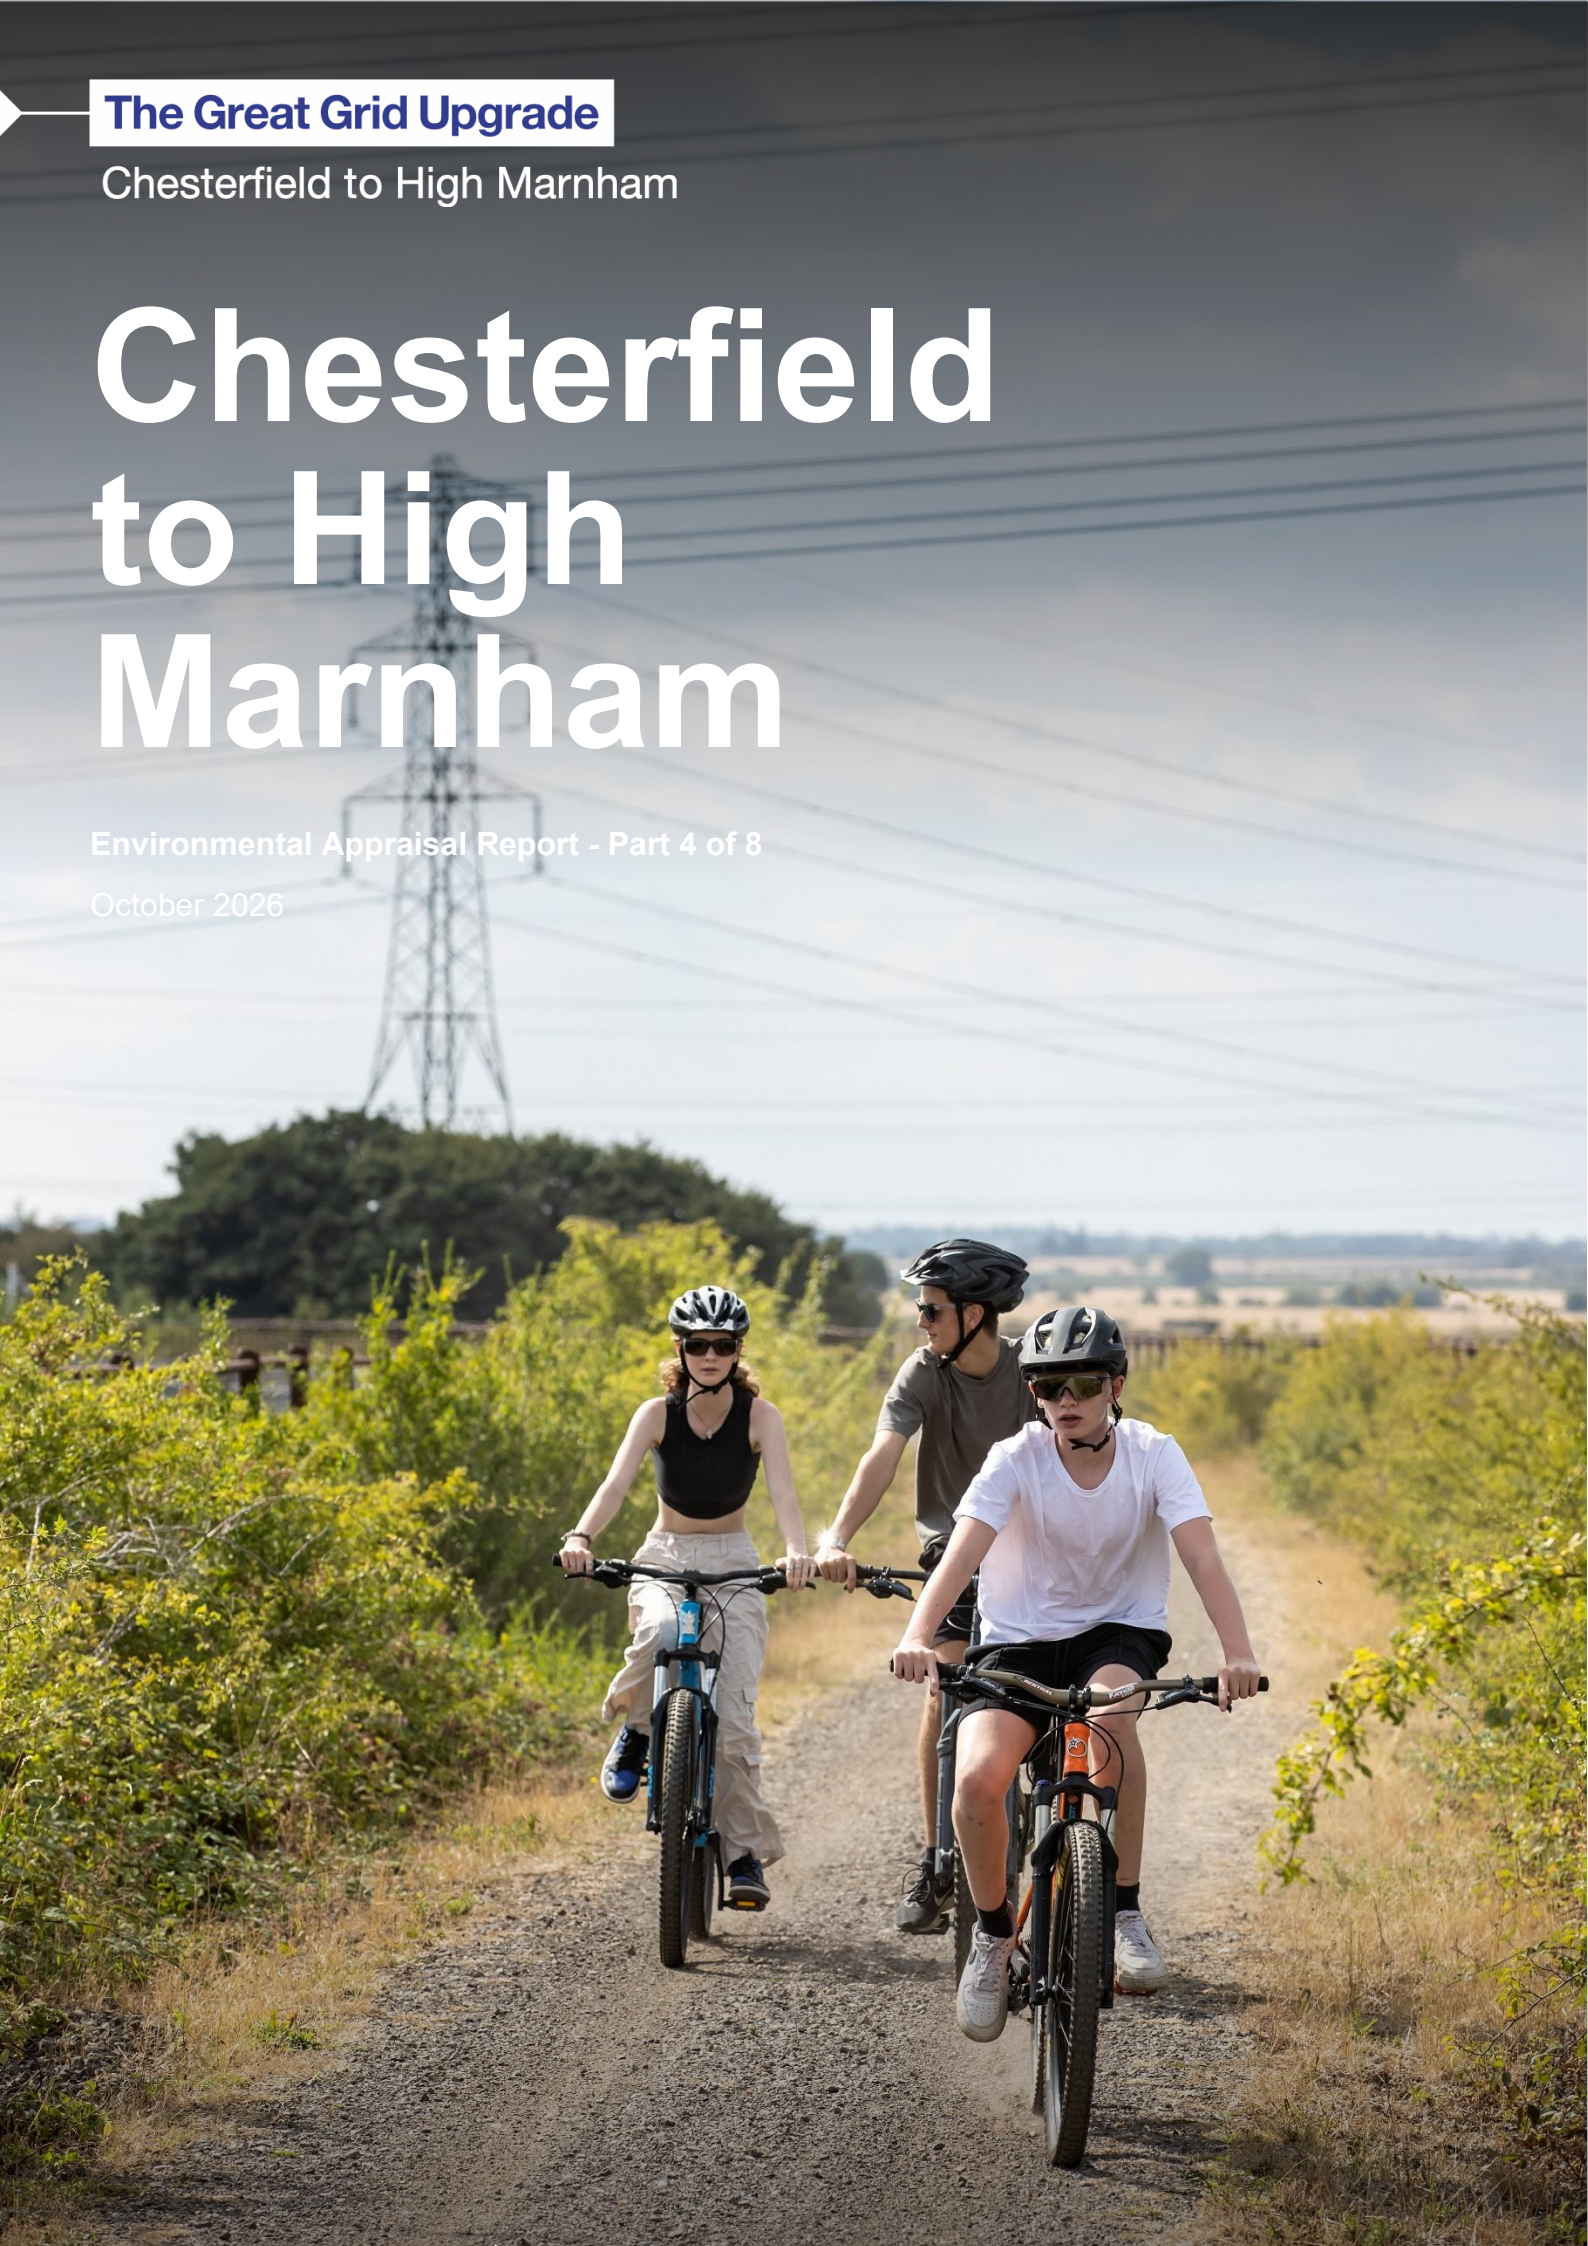


Contents

Appendix D	Drawings
------------	----------

Appendix D

Drawings

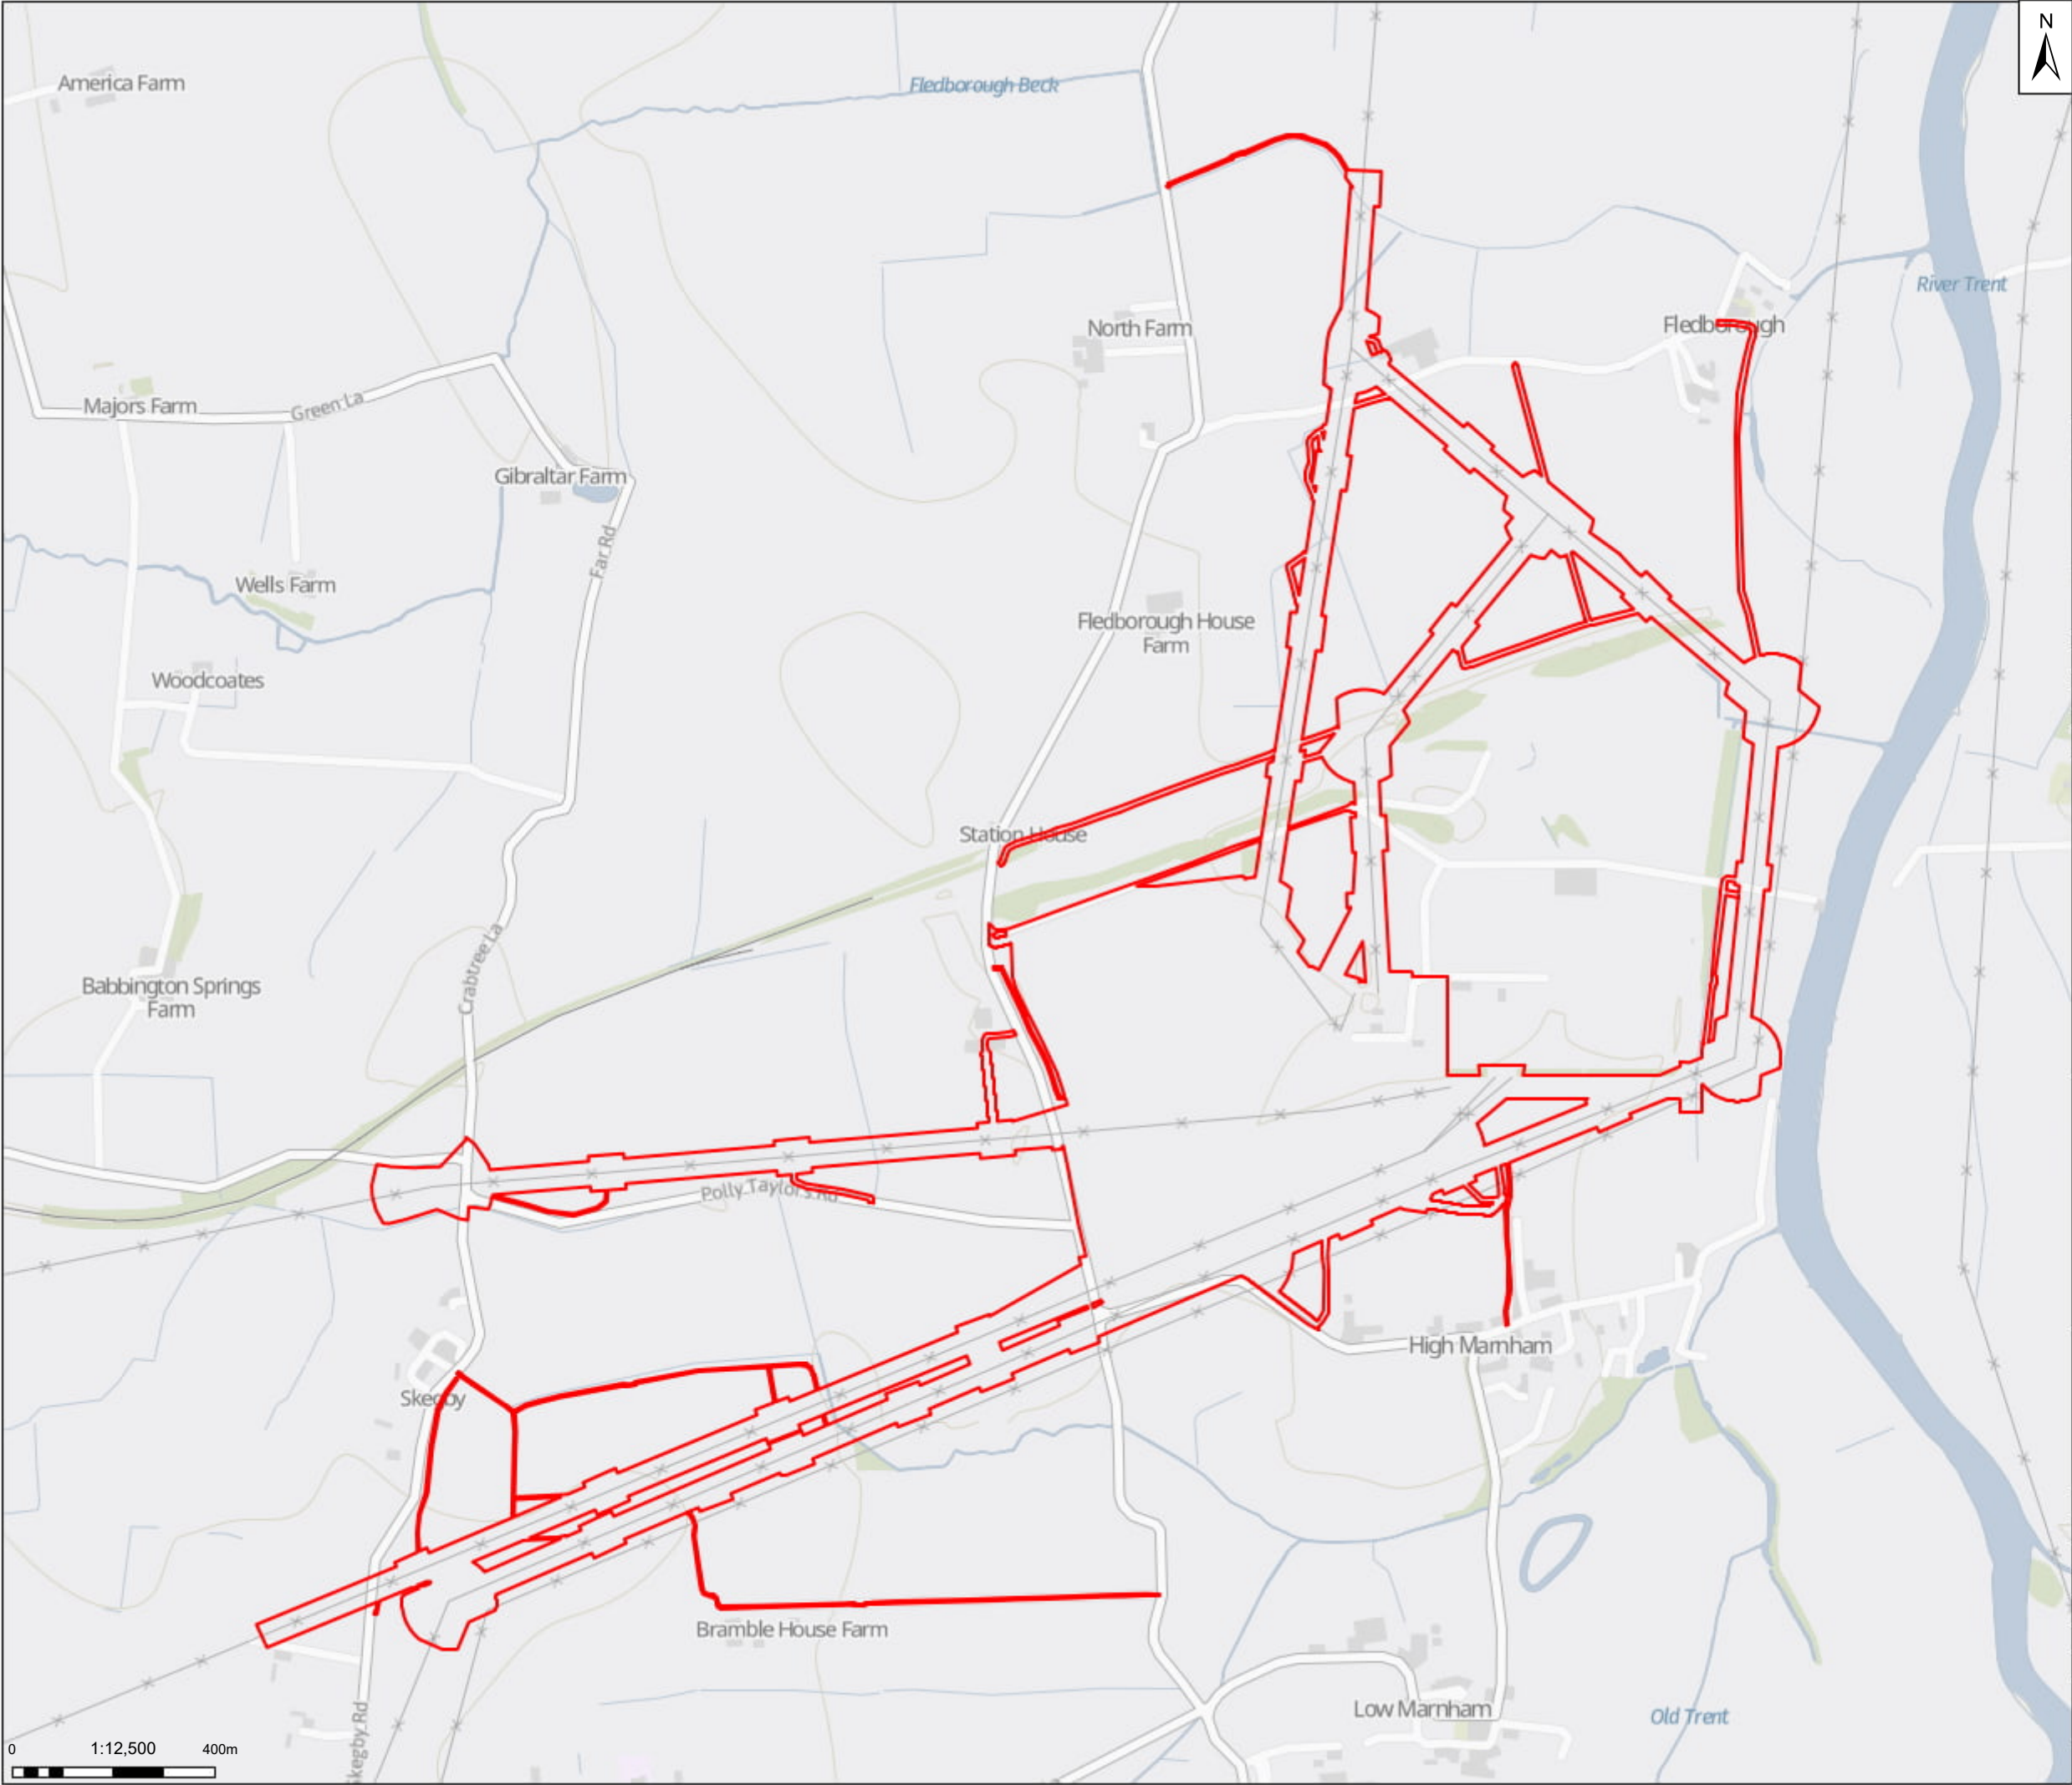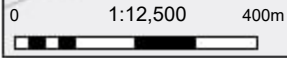

N

Legend

Land required to construct the Scheme

Notes

Contains OS data © Crown Copyright and database right 2026. Contains data from OS Zoomstack

01	16/06/26	INITIAL ISSUE	RM	KM	SR
Rev	Date	Description	Drawn	Check	Approv

Client:

PROJECT:

CHESTERFIELD TO HIGH MARNHAM

nationalgrid

Site: High Marnham

Client: 1-3 Strand London WC2N 5EH

Registered office:
80Fen
80 Fenchurch Street
London
EC3M 4BY

Coordinating Office:
Suite 1A
4 Piccadilly Place
Manchester
M1 3BN

www.arcadis.com

Title:

**Figure 1.2.1
High Marnham OHL -
Location Plan**

Designed	K.M.	Date 16 JUN 26	Signed
Drawn	R.M.	Date 16 JUN 26	Signed
Checked	K.M.	Date 16 JUN 26	Signed
Approved	S.R.	Date 16 JUN 26	Signed
Scale:	1:12,500	Datum:	AOD
Original Size:	A3	Grid:	OS
Suitability Code:	S2	Project Number:	30184504

Suitability Description:


For Information

Drawing Number:

30184504-ARC-EGN-ZZ-DR-ZZ-00203-S2

Revision:

P01

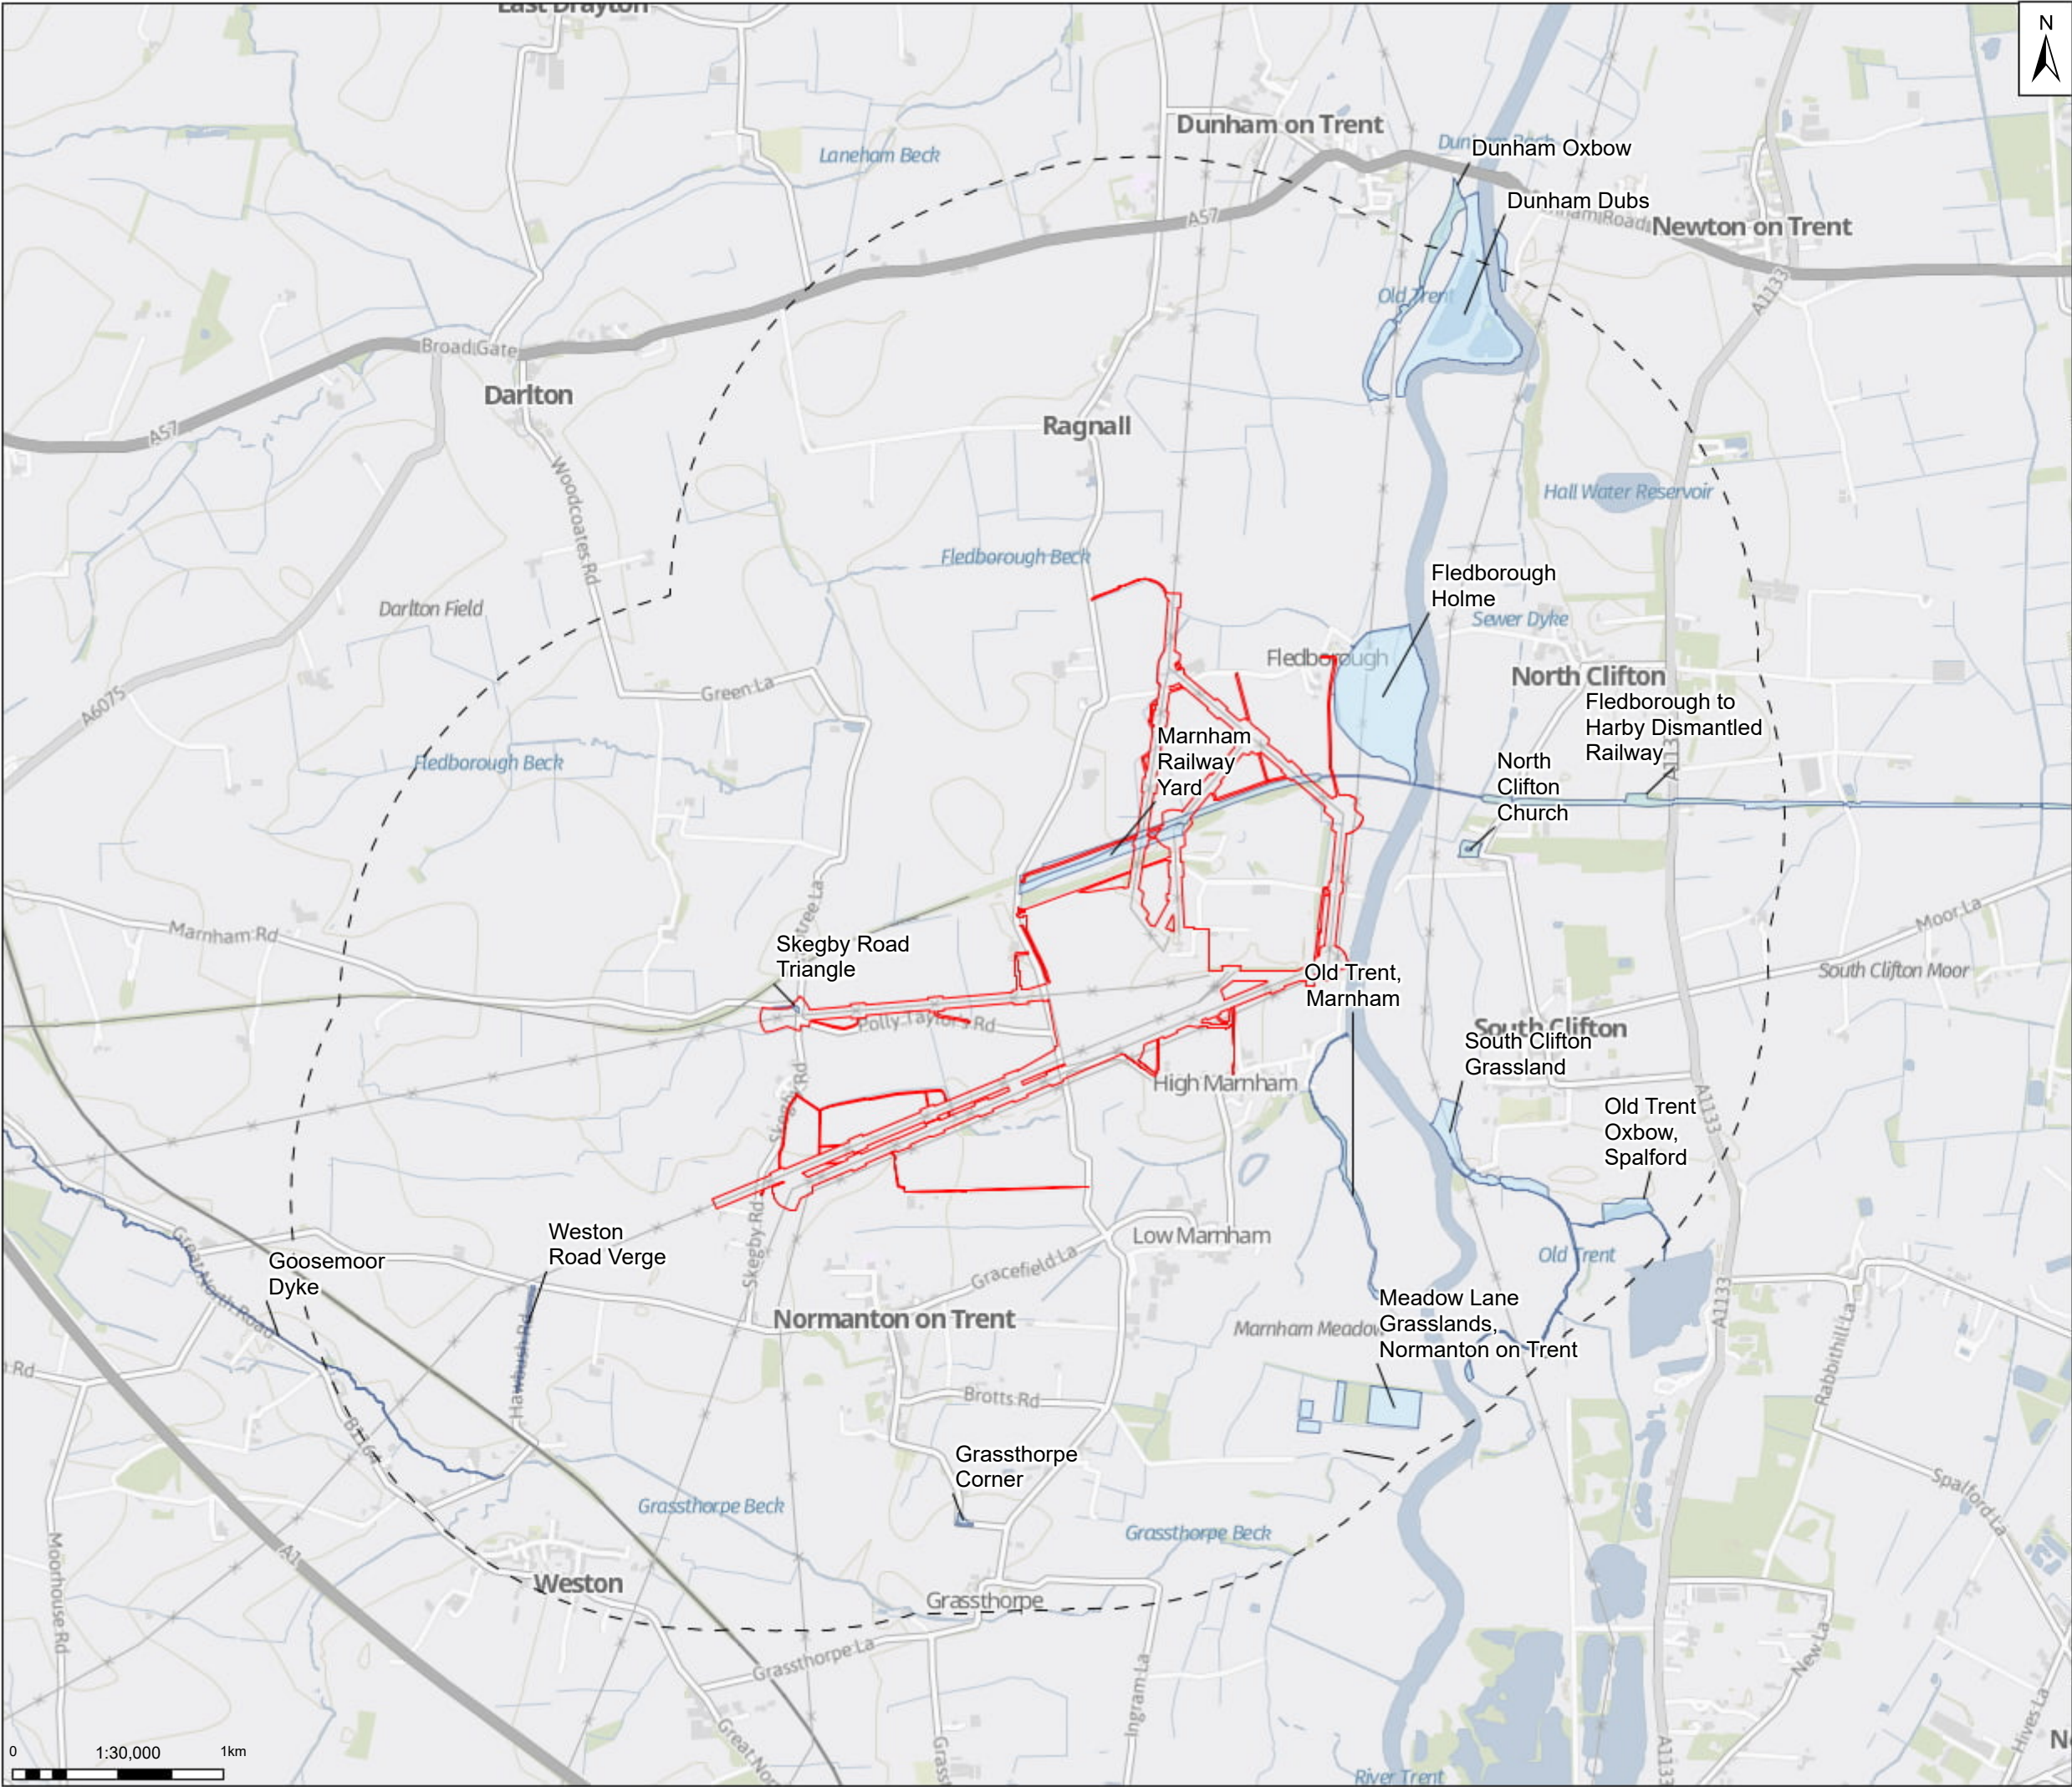

N

Legend

Land required to construct the Scheme

2km Study Area

Local Wildlife Site

Notes

Contains OS data © Crown Copyright and database right 2026. Contains data from OS Zoomstack

01

16/06/26

INITIAL ISSUE

RM

KM

SA

Rev

Date

Description

Drawn

Check

Approv

Client:

nationalgrid

PROJECT:

CHESTERFIELD TO HIGH MARNHAM

Site

High Marnham

Client

National Grid

ARCADIS

Registered office:

80Fen

80 Fenchurch Street

London

EC3M 4BY

www.arcadis.com

Coordinating Office:

Suite 1A

4 Piccadilly Place

Manchester

M1 3BN

Title:

Figure 3.2.1

High Marnham OHL -

Designated Sites

Designed

K.M.

Date

16 JUN 26

Signed

Drawn

R.M.

Date

16 JUN 26

Signed

Checked

K.M.

Date

16 JUN 26

Signed

Approved

S.R.

Date

16 JUN 26

Signed

Scale:

1:30,000

Datum:

AOD

Original Size:

A3

Grid:

OS

Suitability Code:

S2

Project Number:

30184504

Suitability Description:

For Information

Drawing Number:

30184504-ARC-EGN-ZZ-DR-ZZ-00196-S2

Revision:


P01

Print Date:

21-09-26 08:18:02

C:\Users\Rob.Millman\ARCADIS\30184504 - EDEU Lot 1 - 01 GDV Team\01 Apr\30184504-ARC-EGN-ZZ-DR-ZZ-00196-S2-P01-High Marnham S37 - Designated Sites.aprx

© Copyright reserved

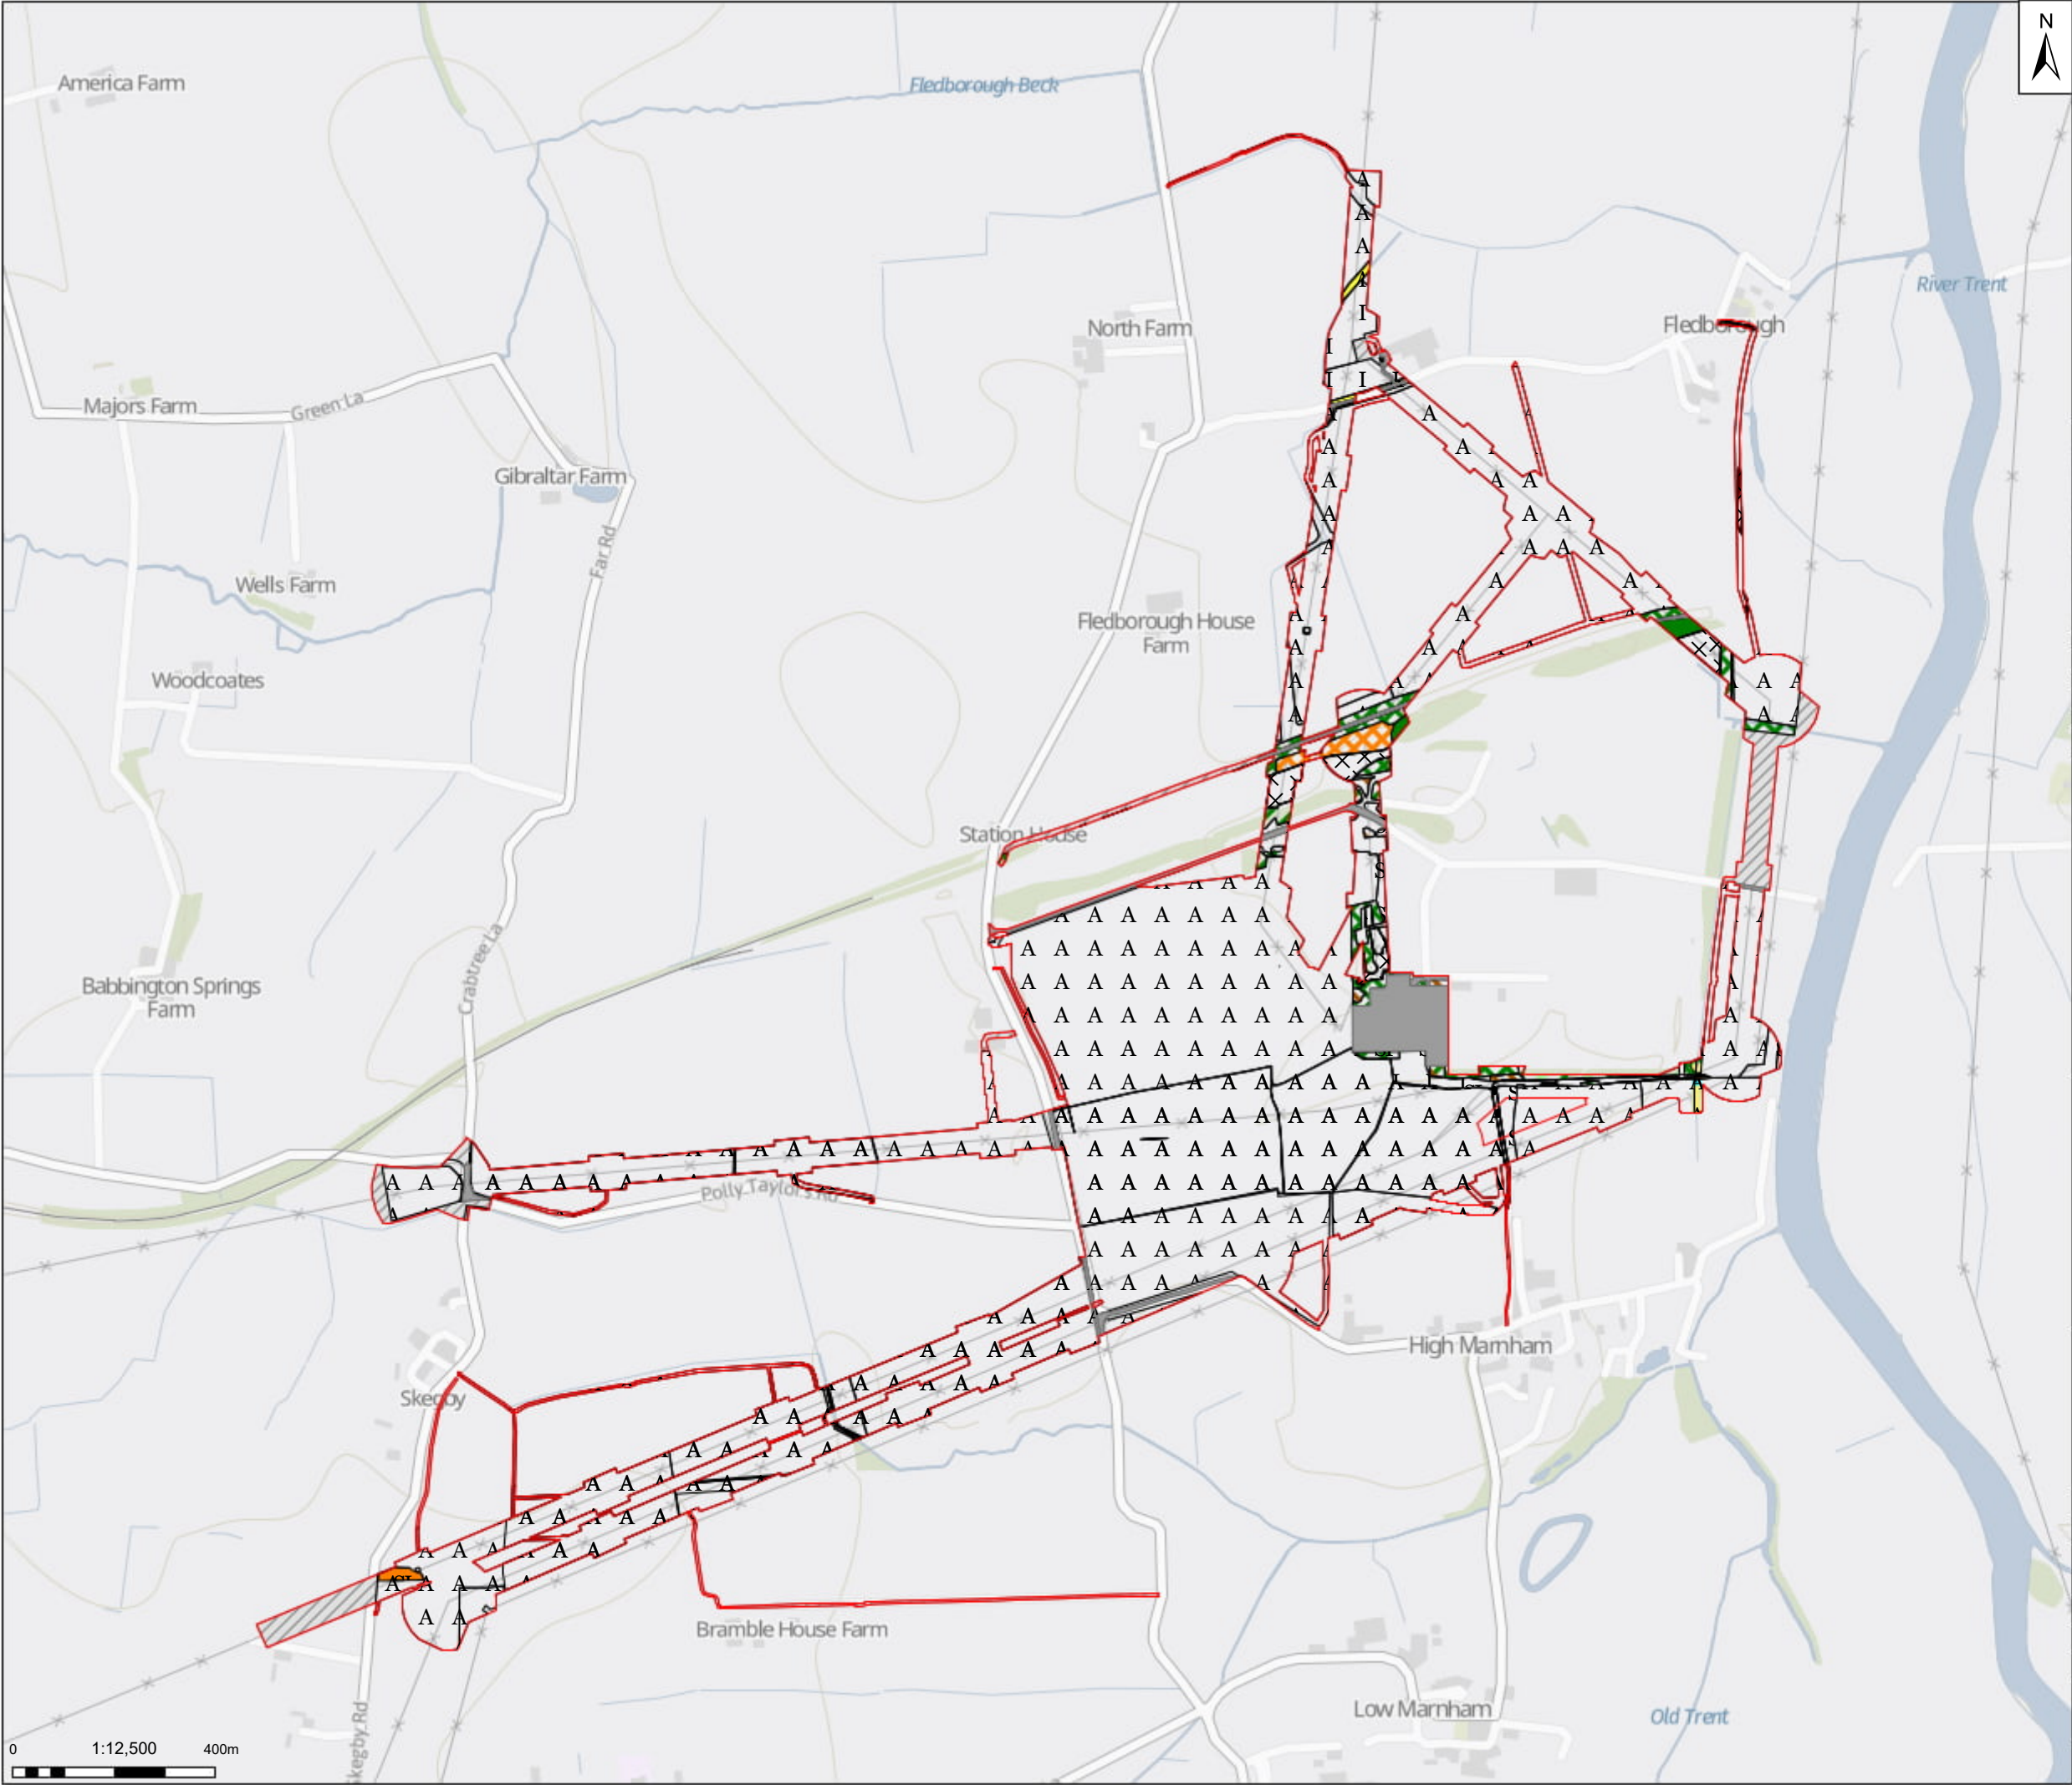

N

Legend

Land required to construct the Scheme

Ditches

Woodland broadleaved semi-natural

Woodland broadleaved plantation

Woodland mixed plantation

Scrub dense / continuous

Neutral grassland semi-improved

Calcareous grassland unimproved

Improved grassland

Poor semi-improved

Other tall ruderal

Cultivated / disturbed land - arable

Cultivated / disturbed land - amenity grassland

Cultivated / disturbed land - ephemeral / short perennial

Built up areas - buildings

Bare ground

Other habitat

Other habitat - hardstanding

Unsurveyed

Notes: Contains OS data © Crown Copyright and database right 2026. Contains data from OS Zoomstack



01	16/06/26	INITIAL ISSUE	RM	KM	SR
Rev	Date	Description	Drawn	Check	Approv

Client:

nationalgrid

PROJECT: CHESTERFIELD TO HIGH MARNHAM

Site

High Marnham

Client

National Grid

Registered office:
80Fen
80 Fenchurch Street
London
EC3M 4BY

Coordinating Office:
Suite 1A
4 Piccadilly Place
Manchester
M1 3BN

www.arcadis.com

Title:

Figure 3.2.2
Part 1
High Marnham OHL -
Phase 1 Habitat Plan


Designed	K.M.	Date 16 JUN 26	Signed
Drawn	R.M.	Date 16 JUN 26	Signed
Checked	K.M.	Date 16 JUN 26	Signed
Approved	S.R.	Date 16 JUN 26	Signed
Scale:	1:12,500	Datum:	AOD
Original Size:	A3	Grid:	OS
Suitability Code:	S2	Project Number:	30184504


Suitability Description:

For Information

Drawing Number:
30184504-ARC-EGN-ZZ-DR-ZZ-00197-S2

Revision:
P01

 

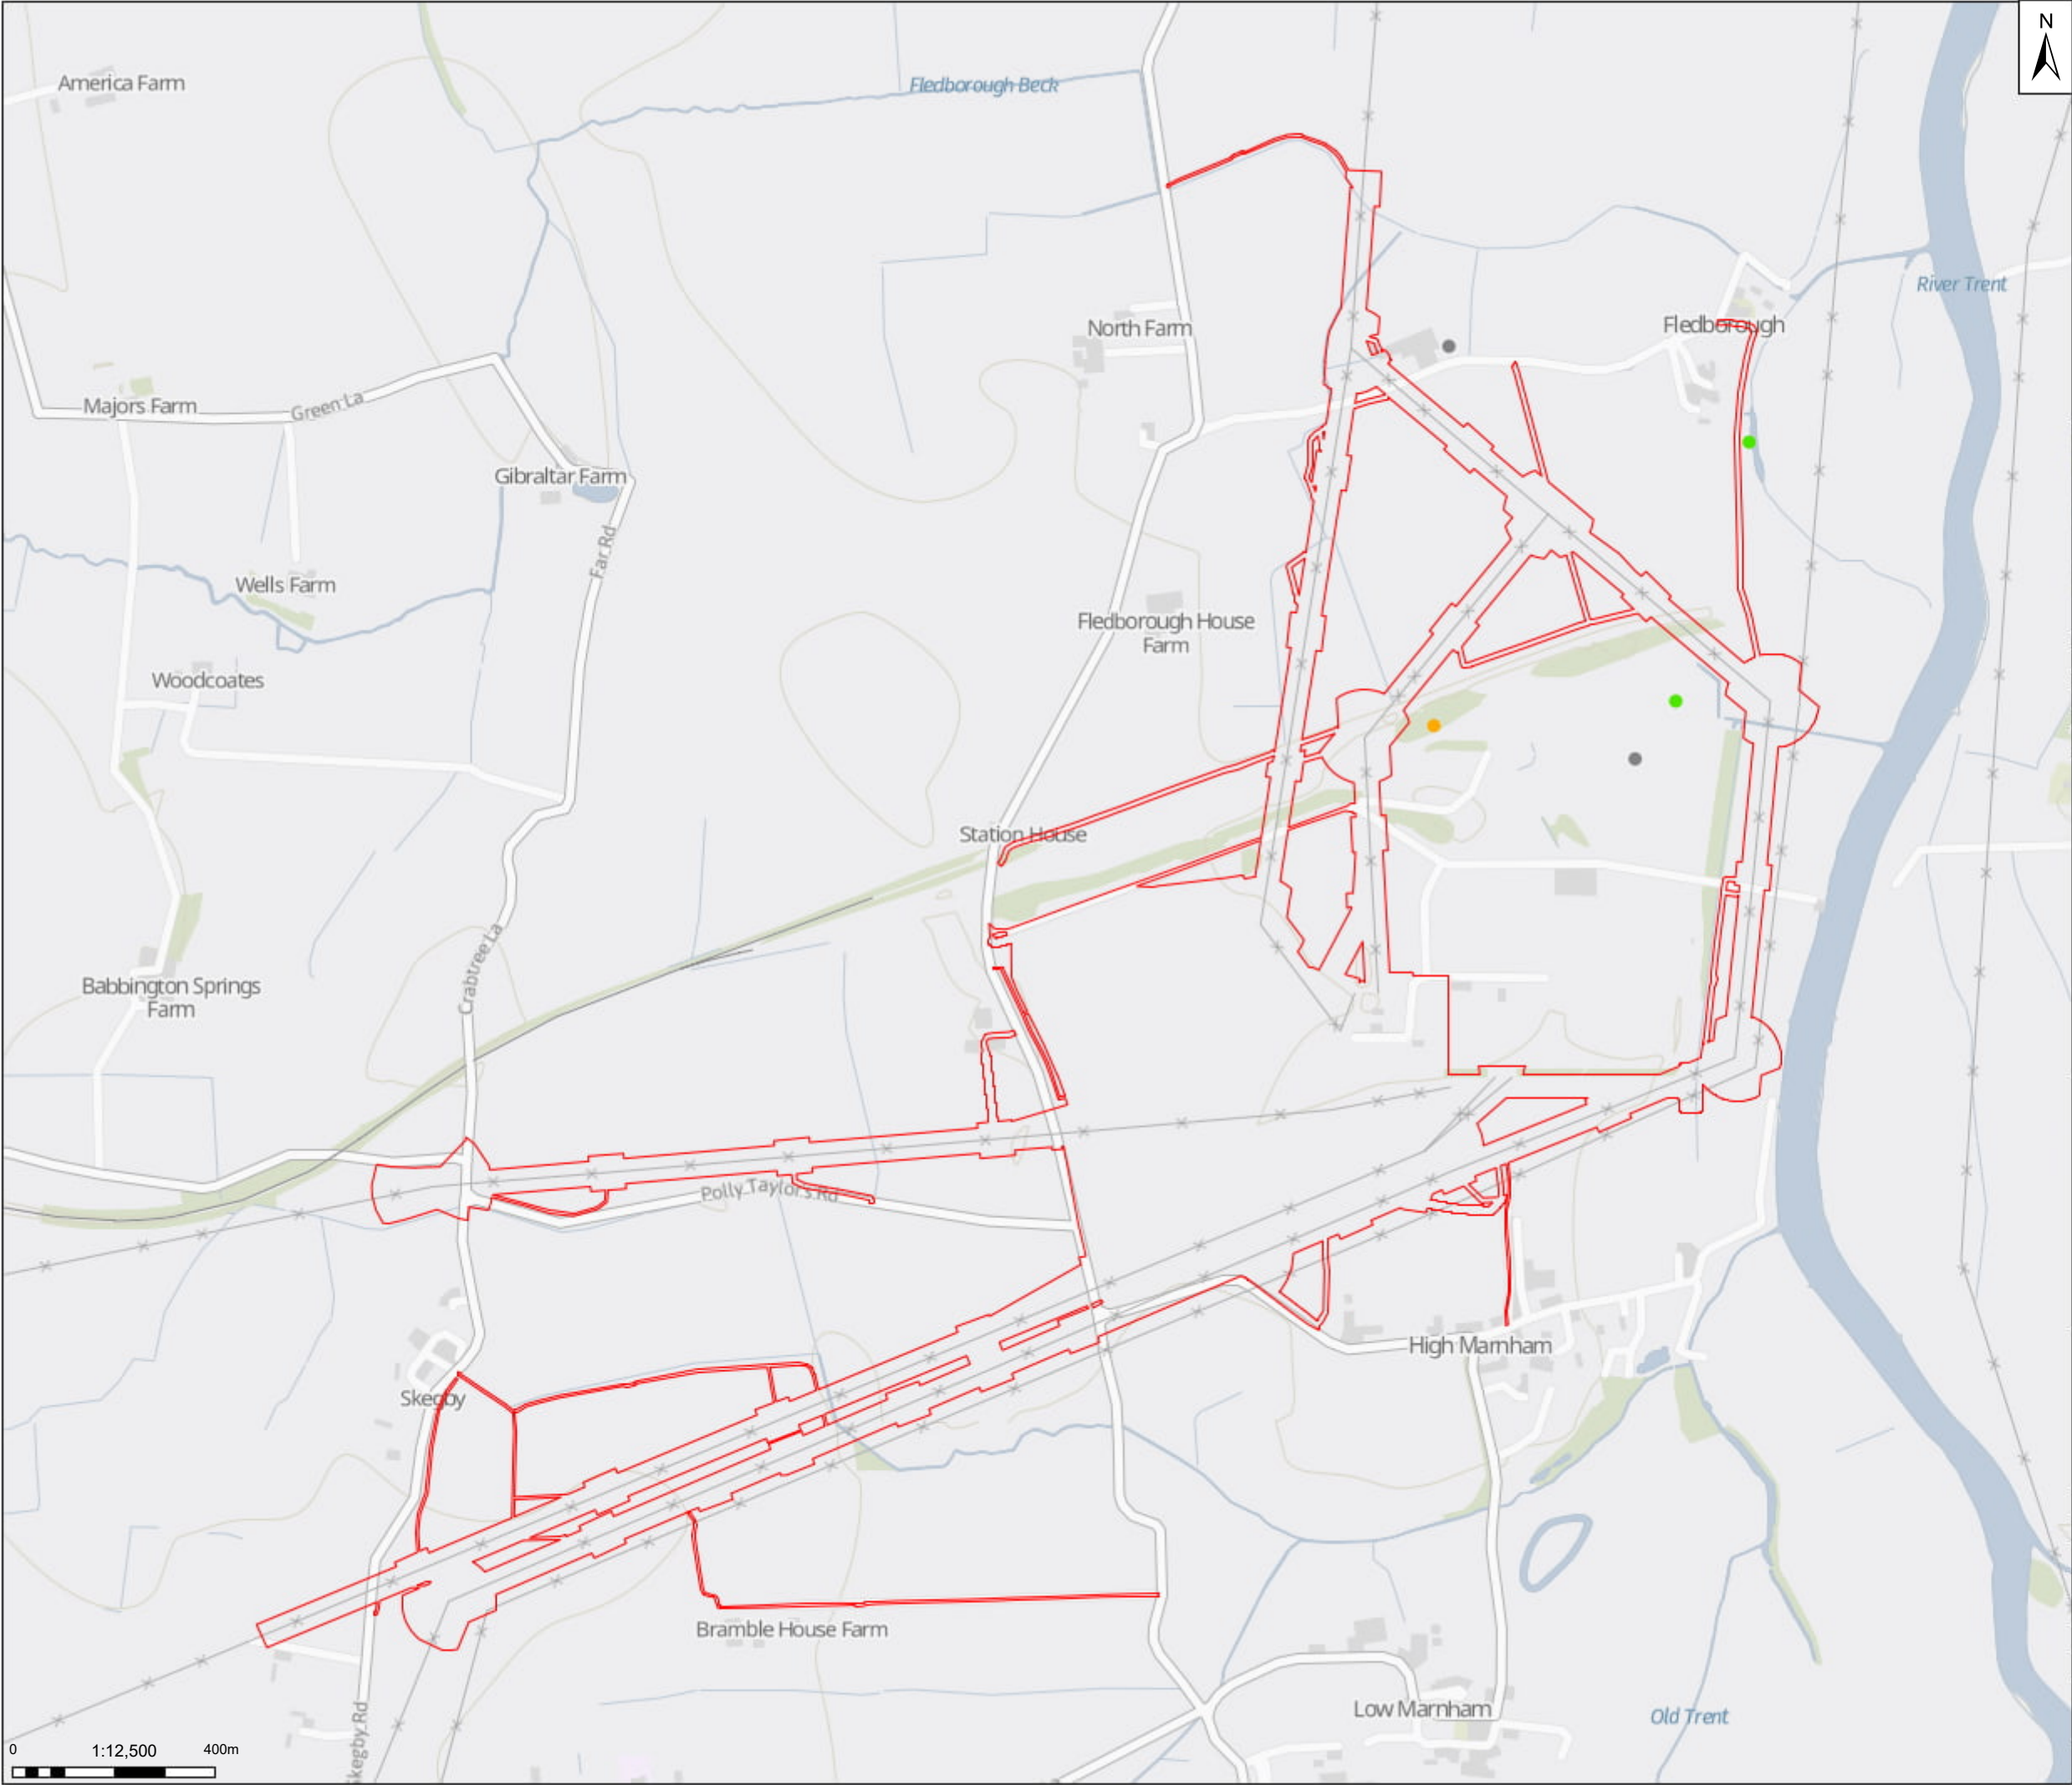

0 1:12,500 400m

Legend

Land required to construct the Scheme

HSI Score

- Good
- Below Average
- Dry / No Pond

Notes

Contains OS data © Crown Copyright and database right 2026. Contains data from OS Zoomstack

01	16/06/26	INITIAL ISSUE	RM	KM	SR
Rev	Date	Description	Drawn	Check	Approv

Client:

PROJECT:

CHESTERFIELD TO HIGH MARNHAM

Site

High Marnham

Client

National Grid

Registered office:
80Fen
80 Fenchurch Street
London
EC3M 4BY

Coordinating Office:
Suite 1A
4 Piccadilly Place
Manchester
M1 3BN

www.arcadis.com

Title:

**Figure 3.2.3
High Marnham OHL -
Pond Location Map**

Designed	K.M.	Date	Signed
Drawn	R.M.	Date	Signed
Checked	K.M.	Date	Signed
Approved	S.R.	Date	Signed
Scale:	1:12,500	Datum:	AOD
Original Size:	A3	Grid:	OS
Suitability Code:	S2	Project Number:	30184504

Suitability Description:

For Information


Drawing Number:

30184504-ARC-EGN-ZZ-DR-ZZ-00198-S2

Revision:

P01

© Copyright reserved

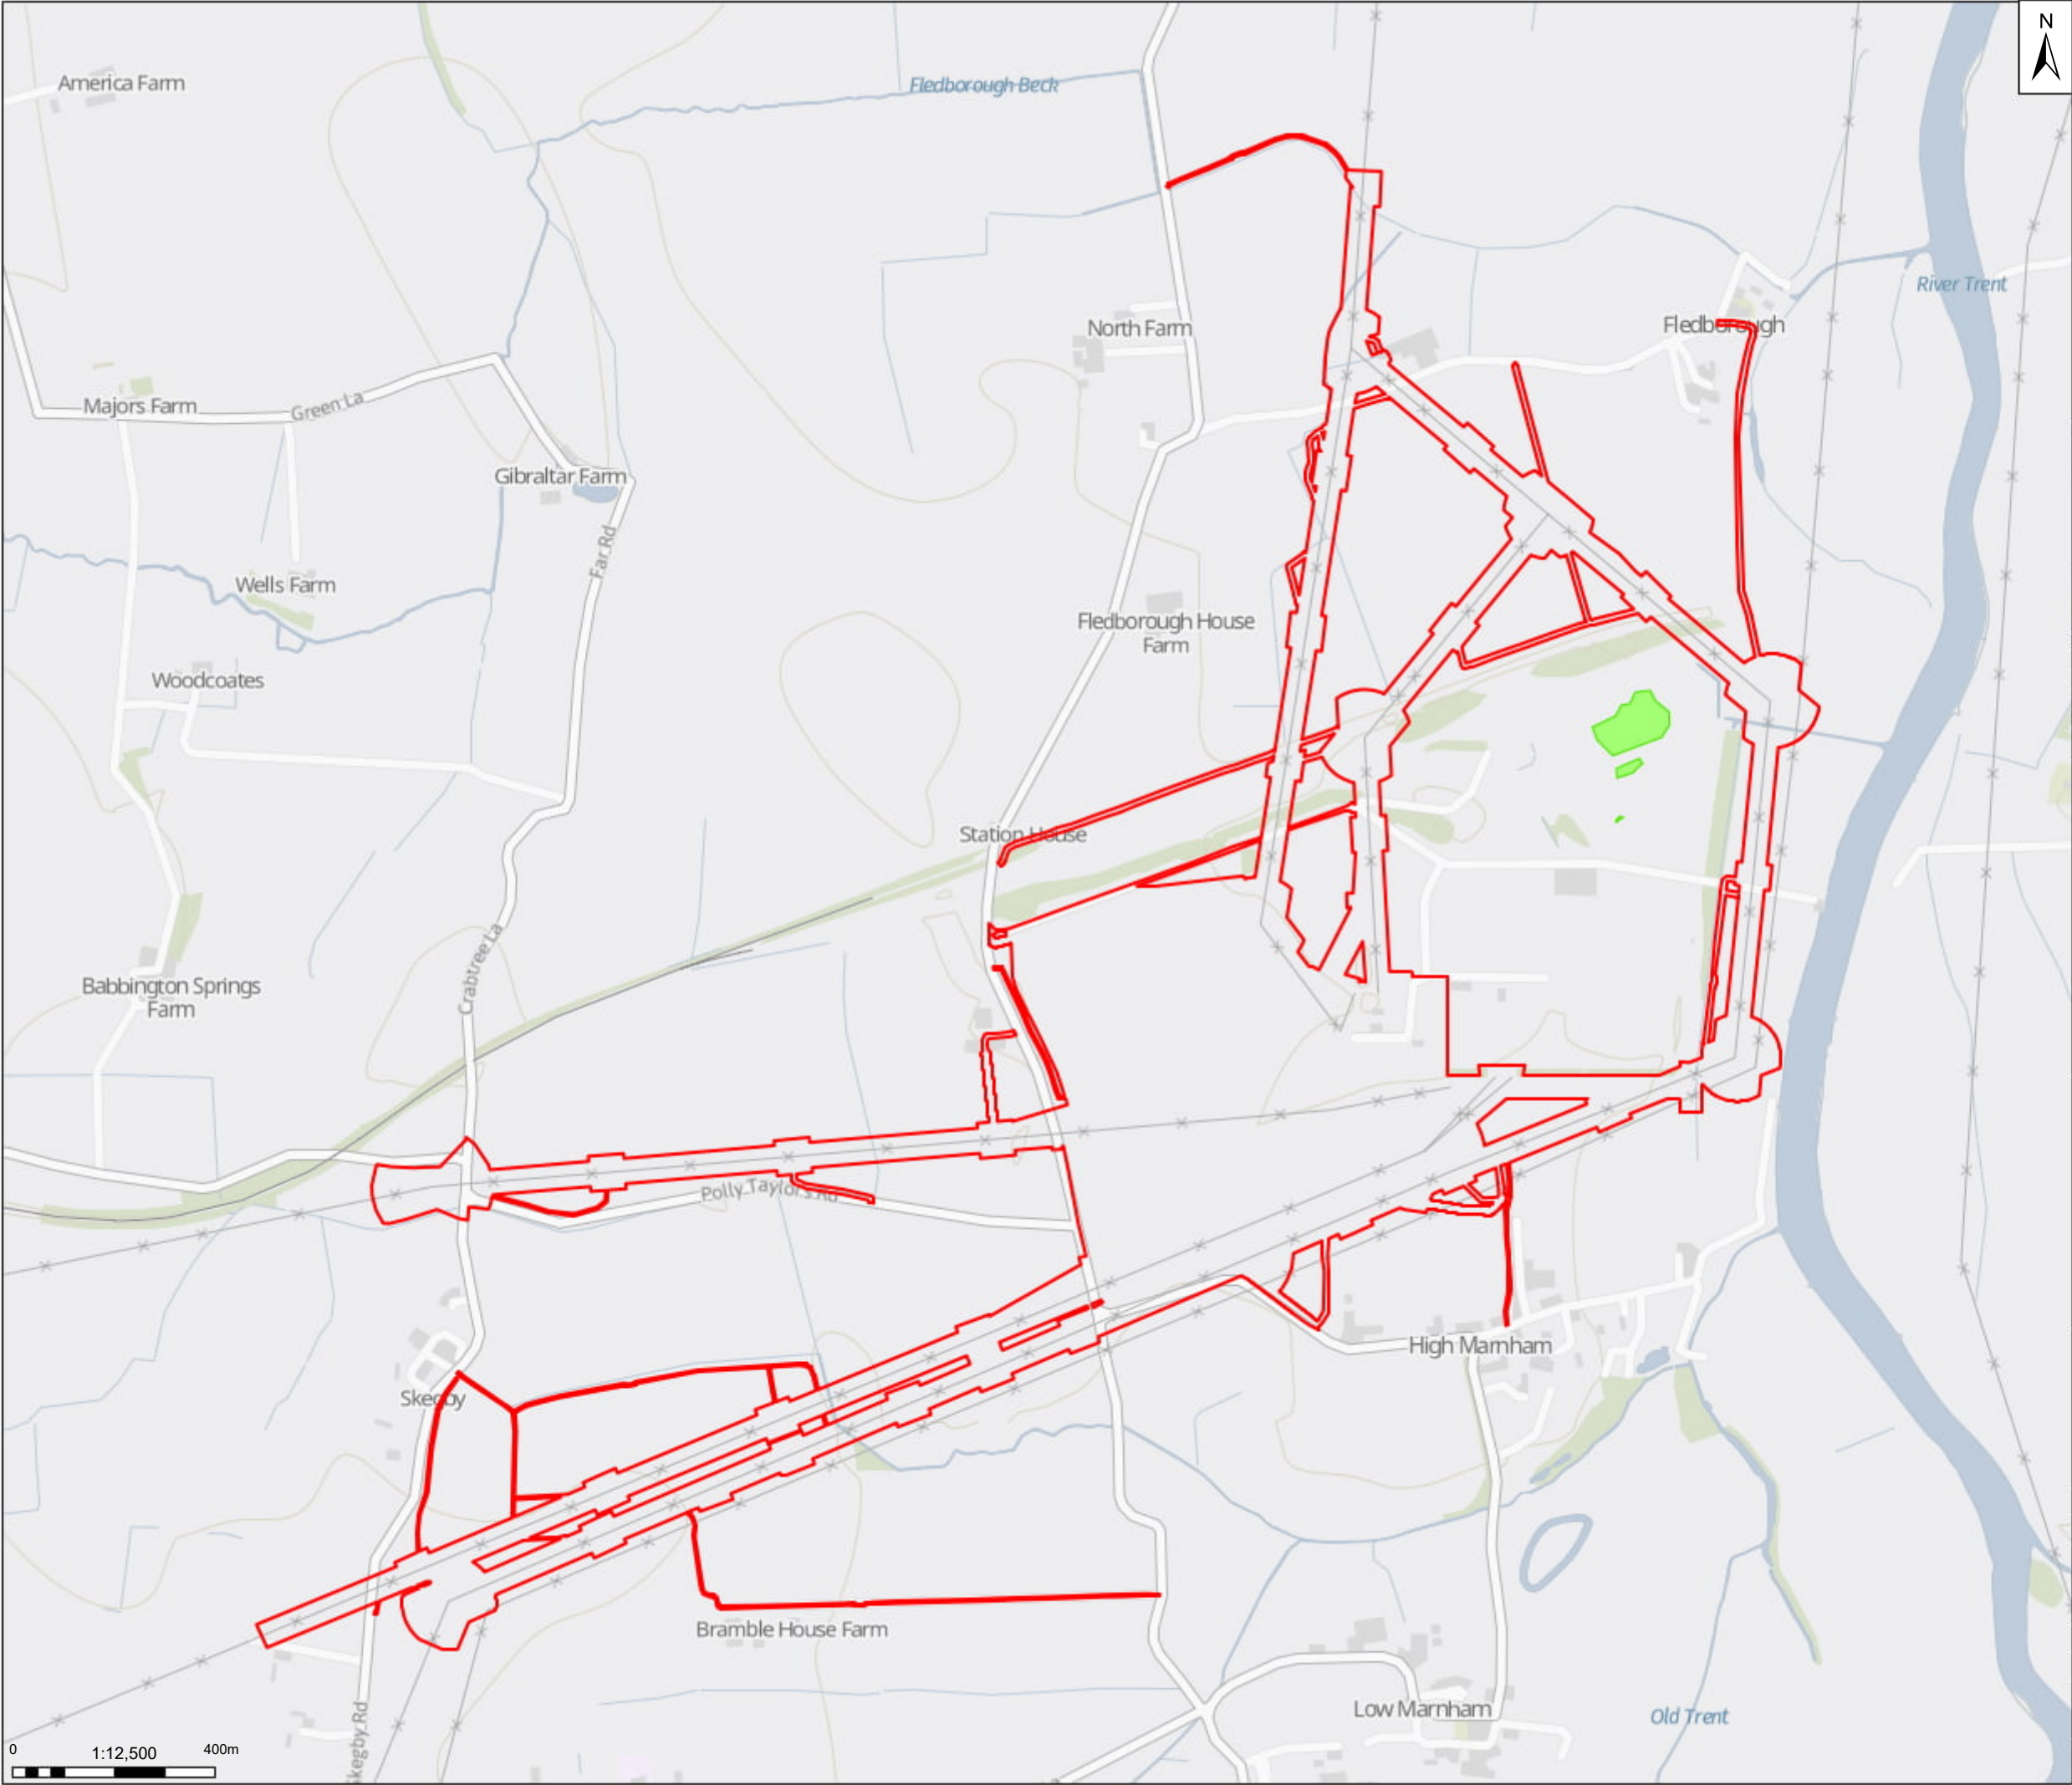

N

Legend

Land required to construct the Scheme

Invasive Species

Notes

Contains OS data © Crown Copyright and database right 2026. Contains data from OS Zoomstack

01	16/06/26	INITIAL ISSUE	RM	KM	SR
Rev	Date	Description	Drawn	Check	Approv

Client:

PROJECT: CHESTERFIELD TO HIGH MARNHAM

Site

High Marnham

Client

National Grid

Registered office:
80Fen
80 Fenchurch Street
London
EC3M 4BY
www.arcadis.com

Coordinating Office:
Suite 1A
4 Piccadilly Place
Manchester
M1 3BN

Title:

Figure 3.2.5
High Marnham OHL -
Invasive Non-Native Species Map

Designed	K.M.	Date	16 JUN 26	Signed
Drawn	R.M.	Date	16 JUN 26	Signed
Checked	K.M.	Date	16 JUN 26	Signed
Approved	S.R.	Date	16 JUN 26	Signed
Scale:	1:12,500	Datum:	AOD	
Original Size:	A3	Grid:	OS	
Suitability Code:	S2	Project Number:	30184504	

Suitability Description:


For Information

Drawing Number:

30184504-ARC-EGN-ZZ-DR-ZZ-00200-S2

Revision:

P01

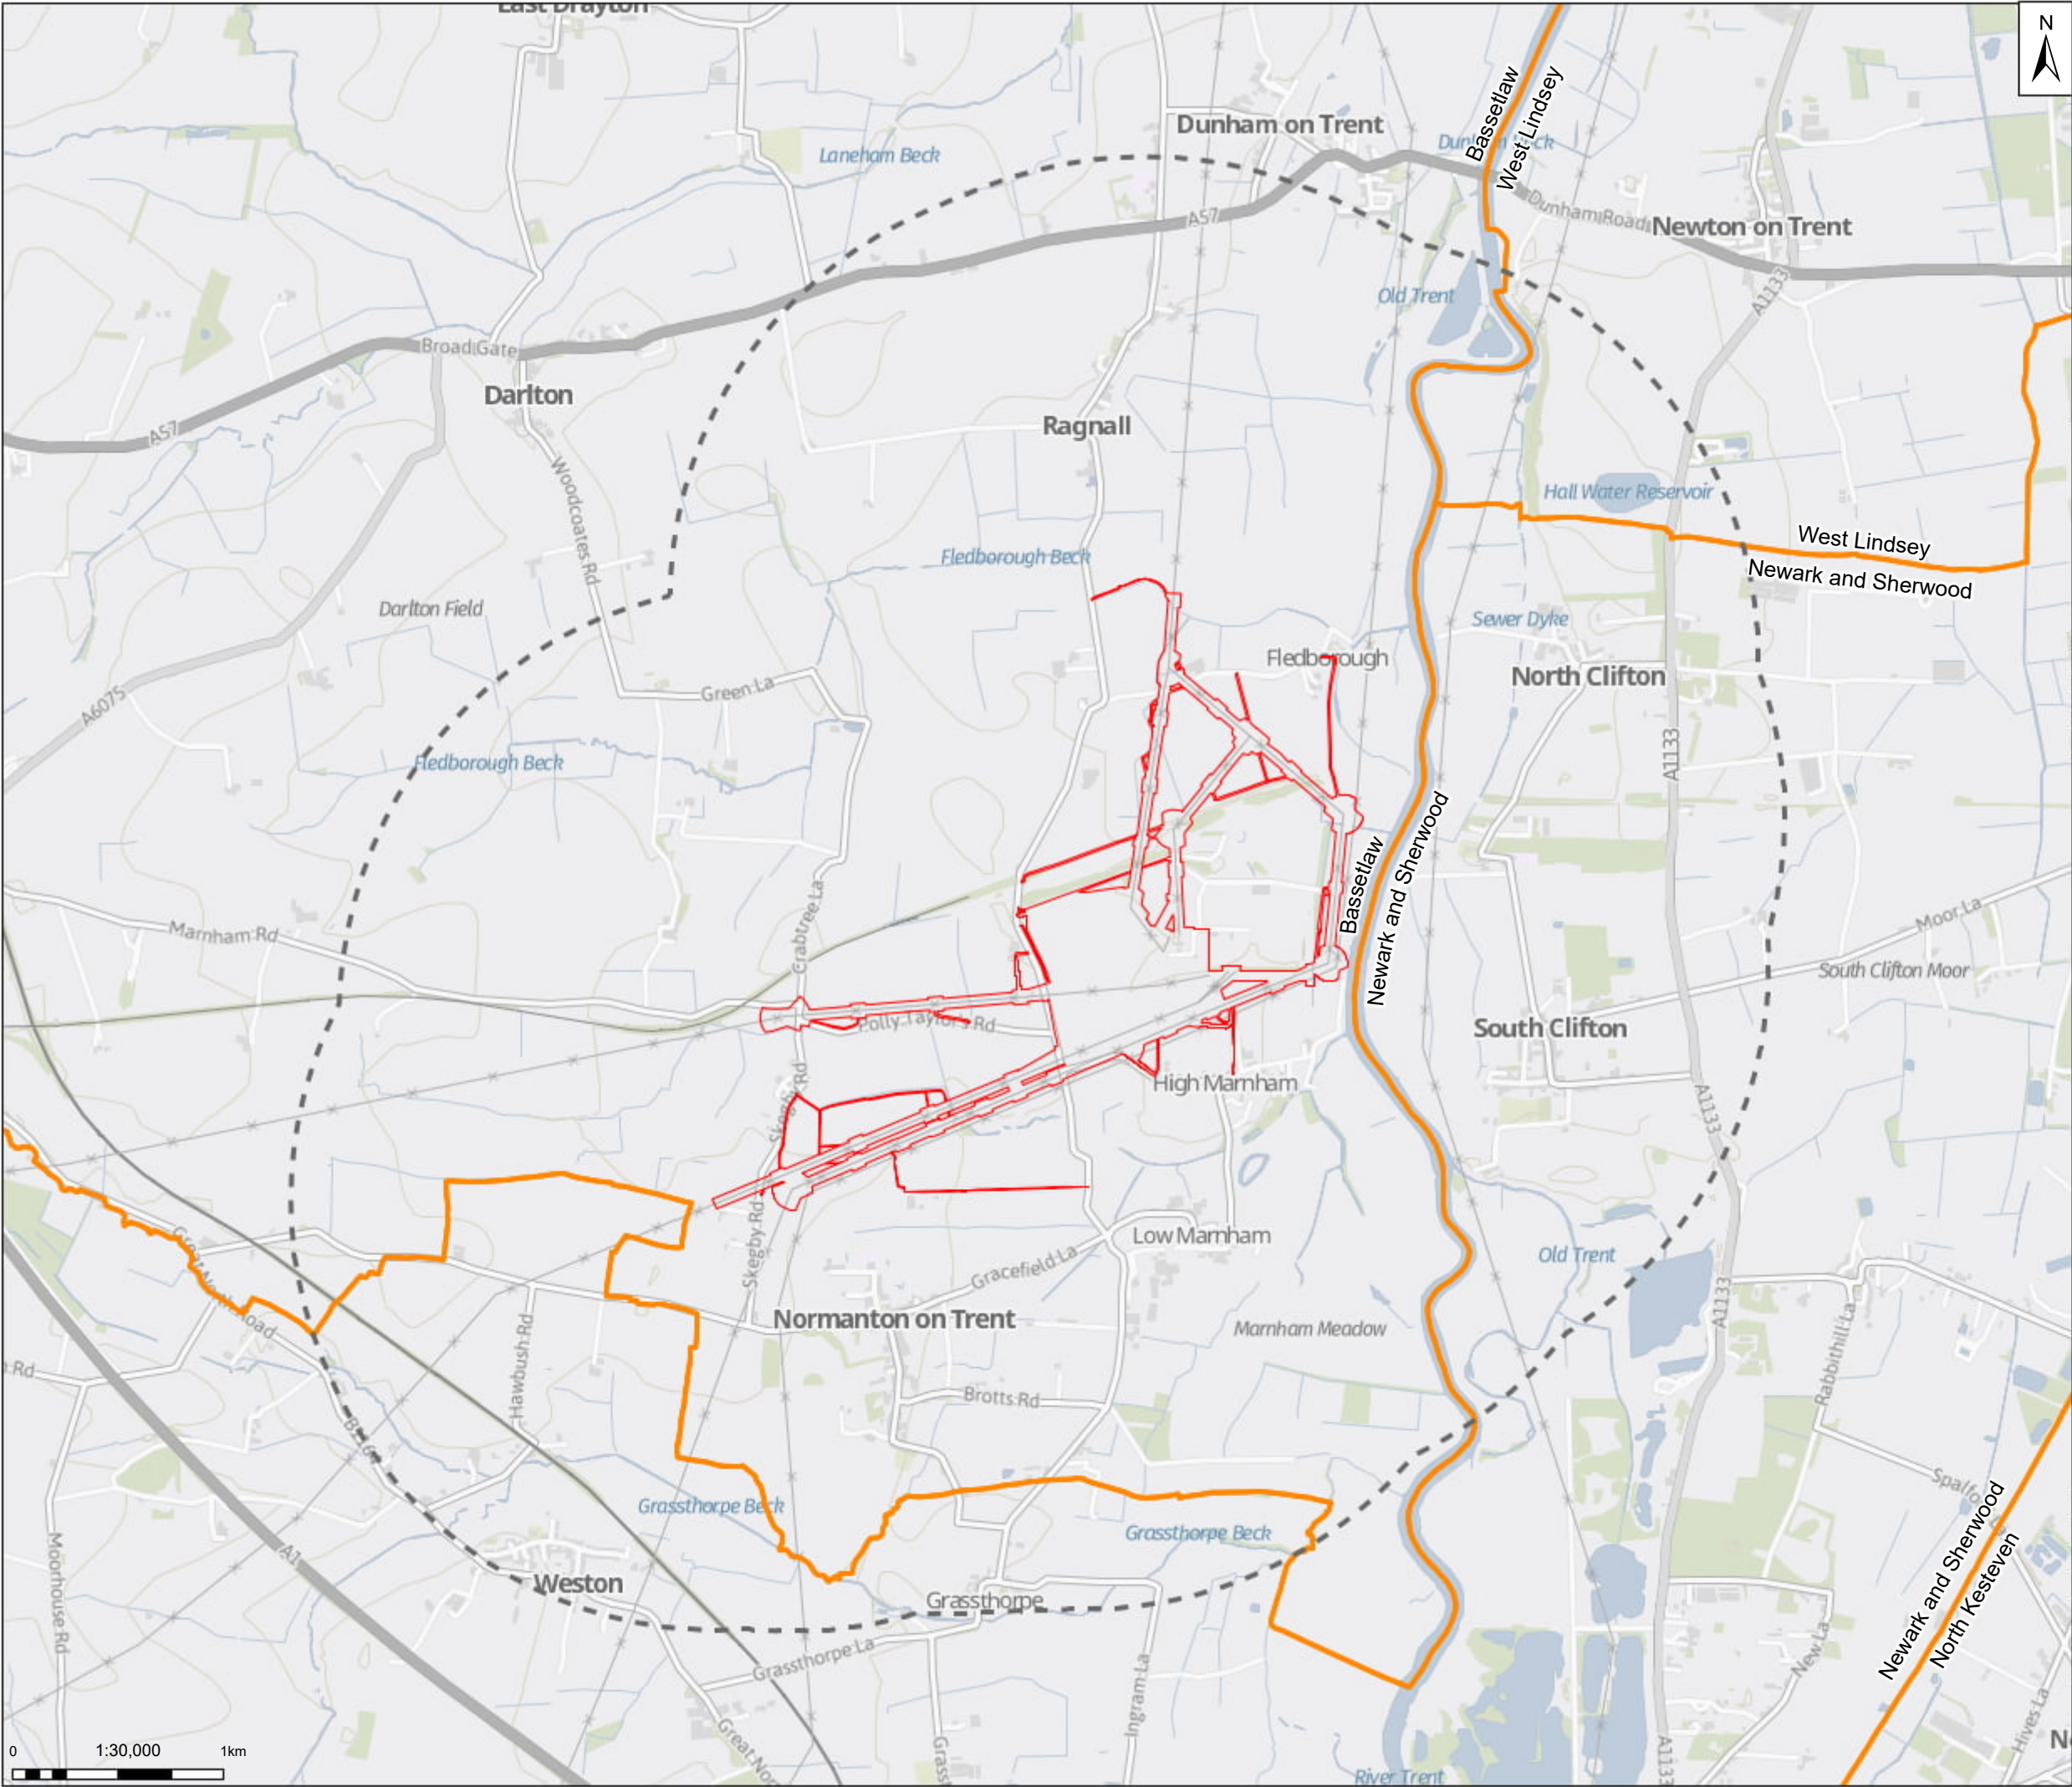

N

Legend

Land required to construct the Scheme

Study Area (2km)

Local Council Authority Boundaries

Notes

Contains OS data © Crown Copyright and database right 2026. Contains data from OS Zoomstack

Lincoln

01	11/06/26	INITIAL ISSUE	RM	MZ	BH
Rev	Date	Description	Drawn	Check	Approv

Client:

PROJECT: CHESTERFIELD TO HIGH MARNHAM

Site

High Marnham

Client

National Grid

Registered office:
80 Fen
80 Fenchurch Street
London
EC3M 4BY
www.arcadis.com

Coordinating Office:
Suite 1A
4 Piccadilly Place
Manchester
M1 3BN

Title:

Figure 3.3.1
High Marnham OHL -
Location Plan and
Landscape and Visual Study Area

Designed	M. Zacharias	Date	11 JUN 26	Signed	
Drawn	R. Millman	Date	11 JUN 26	Signed	
Checked	M. Zacharias	Date	11 JUN 26	Signed	
Approved	B. Hilder	Date	11 JUN 26	Signed	
Scale:	1:30,000	Datum:		AOD	
Original Size:	A3	Grid:		OS	
Suitability Code:	S2	Project Number:		30184504	

Suitability Description:


For Information

Drawing Number:

30184504-ARC-EGN-ZZ-DR-ZZ-00192-S2

Revision:

P01

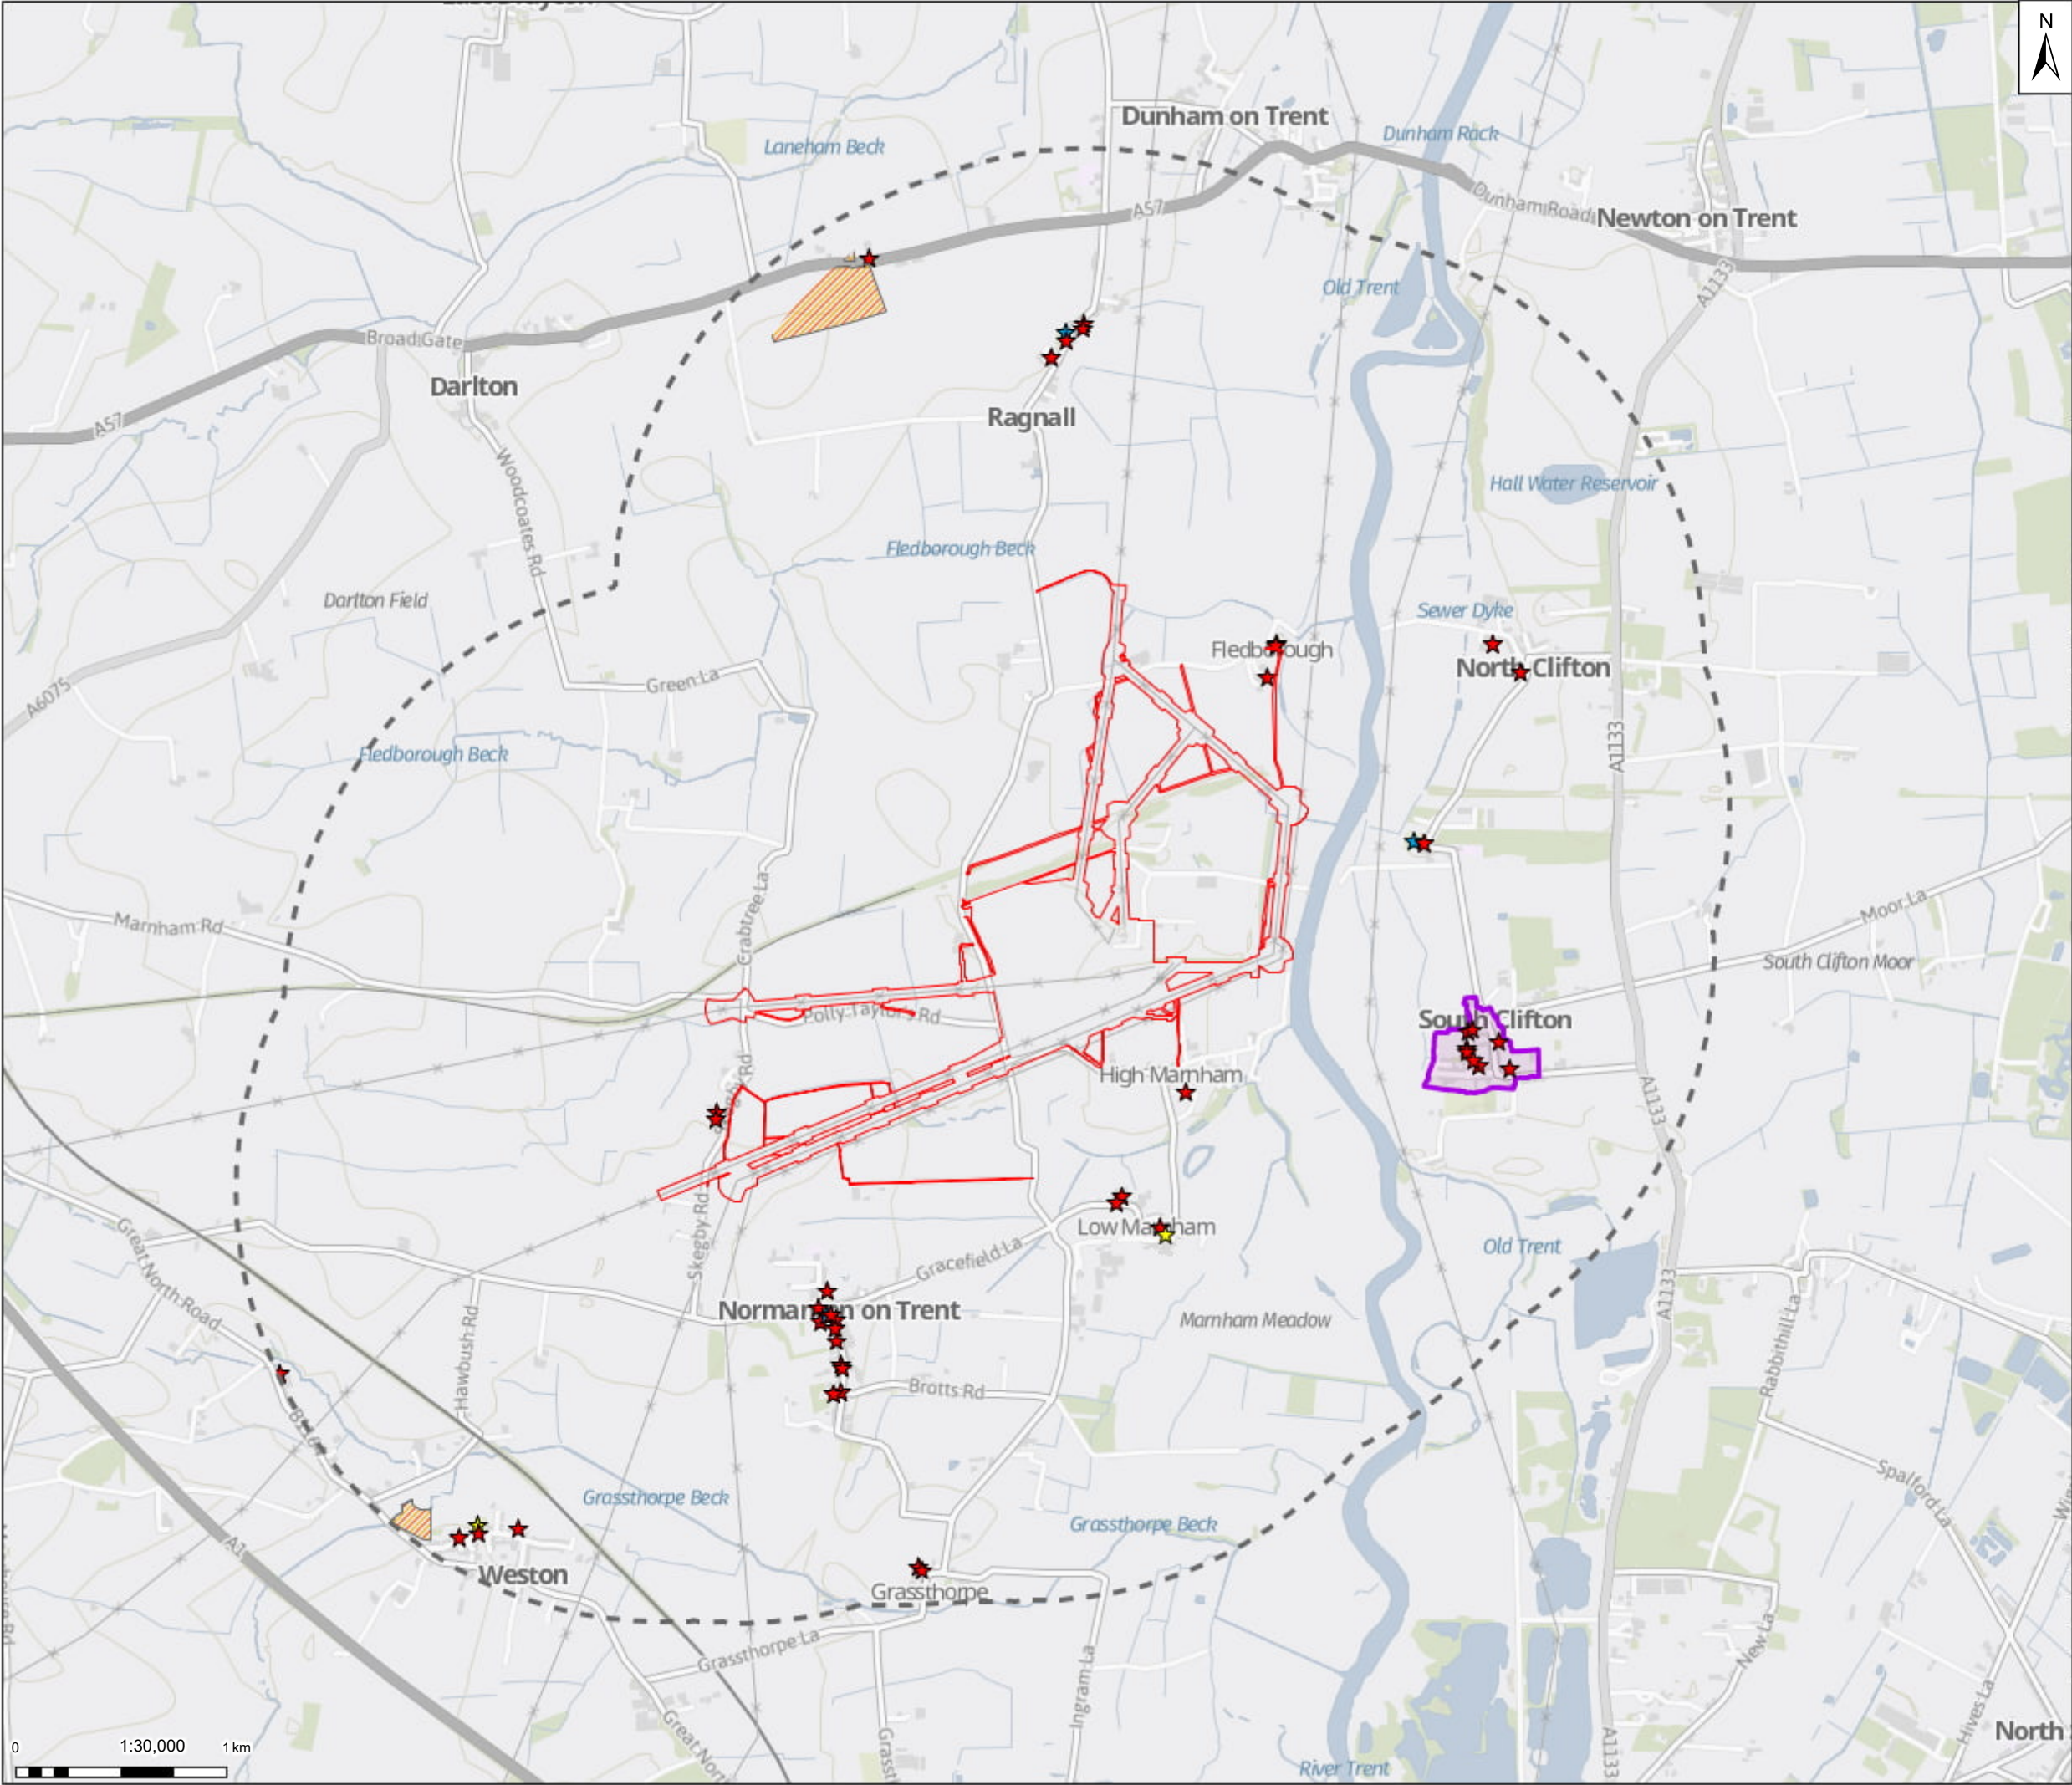

N

Legend

Land required to construct the Scheme

Study Area (2km)

Scheduled Monument

Conservation Area

Listed Building

★

Grade I

★

Grade II*

★

Grade II

Notes

© Crown Copyright 2025. Contains Ordnance Survey data © Crown copyright and database right 2025. Released under OGL. Contains OS data © Crown Copyright and database right 2026. Contains data from OS Zoomstack © Historic England [2025] Contains Ordnance Survey data © Crown copyright and database right [2025]. Contains public sector information licensed under the Open Government Licence v2.0

01

12/06/26

INITIAL ISSUE

RC

MZ

DW

Rev

Date

Description

Drawn

Check

Approv

Client:

PROJECT:

CHESTERFIELD TO HIGH MARNHAM

nationalgrid

Site

High Marnham

Client

National Grid

ARCADIS

Registered office:

80Fen

80 Fenchurch Street

London

EC3M 4BY

www.arcadis.com

Coordinating Office:

80Fen

80 Fenchurch Street

London

EC3M 4BY

Title:

Figure 3.3.2

High Marnham OHL

Landscape Designations

Designed

M.Z

Date

12 JUN 26

Signed

Drawn

D.DL

Date

12 JUN 26

Signed

Checked

M.Z

Date

12 JUN 26

Signed

Approved

D.W

Date

12 JUN 26

Signed

Scale:

1:30,000

Datum:

AOD

Original Size:

A3

Grid:

OS

Suitability Code:

S2

Project Number:

30184504

Suitability Description:


For Planning


Drawing Number:

30184504-ARC-EGN-ZZ-DR-ZZ-00193-S2

Revision:

P01

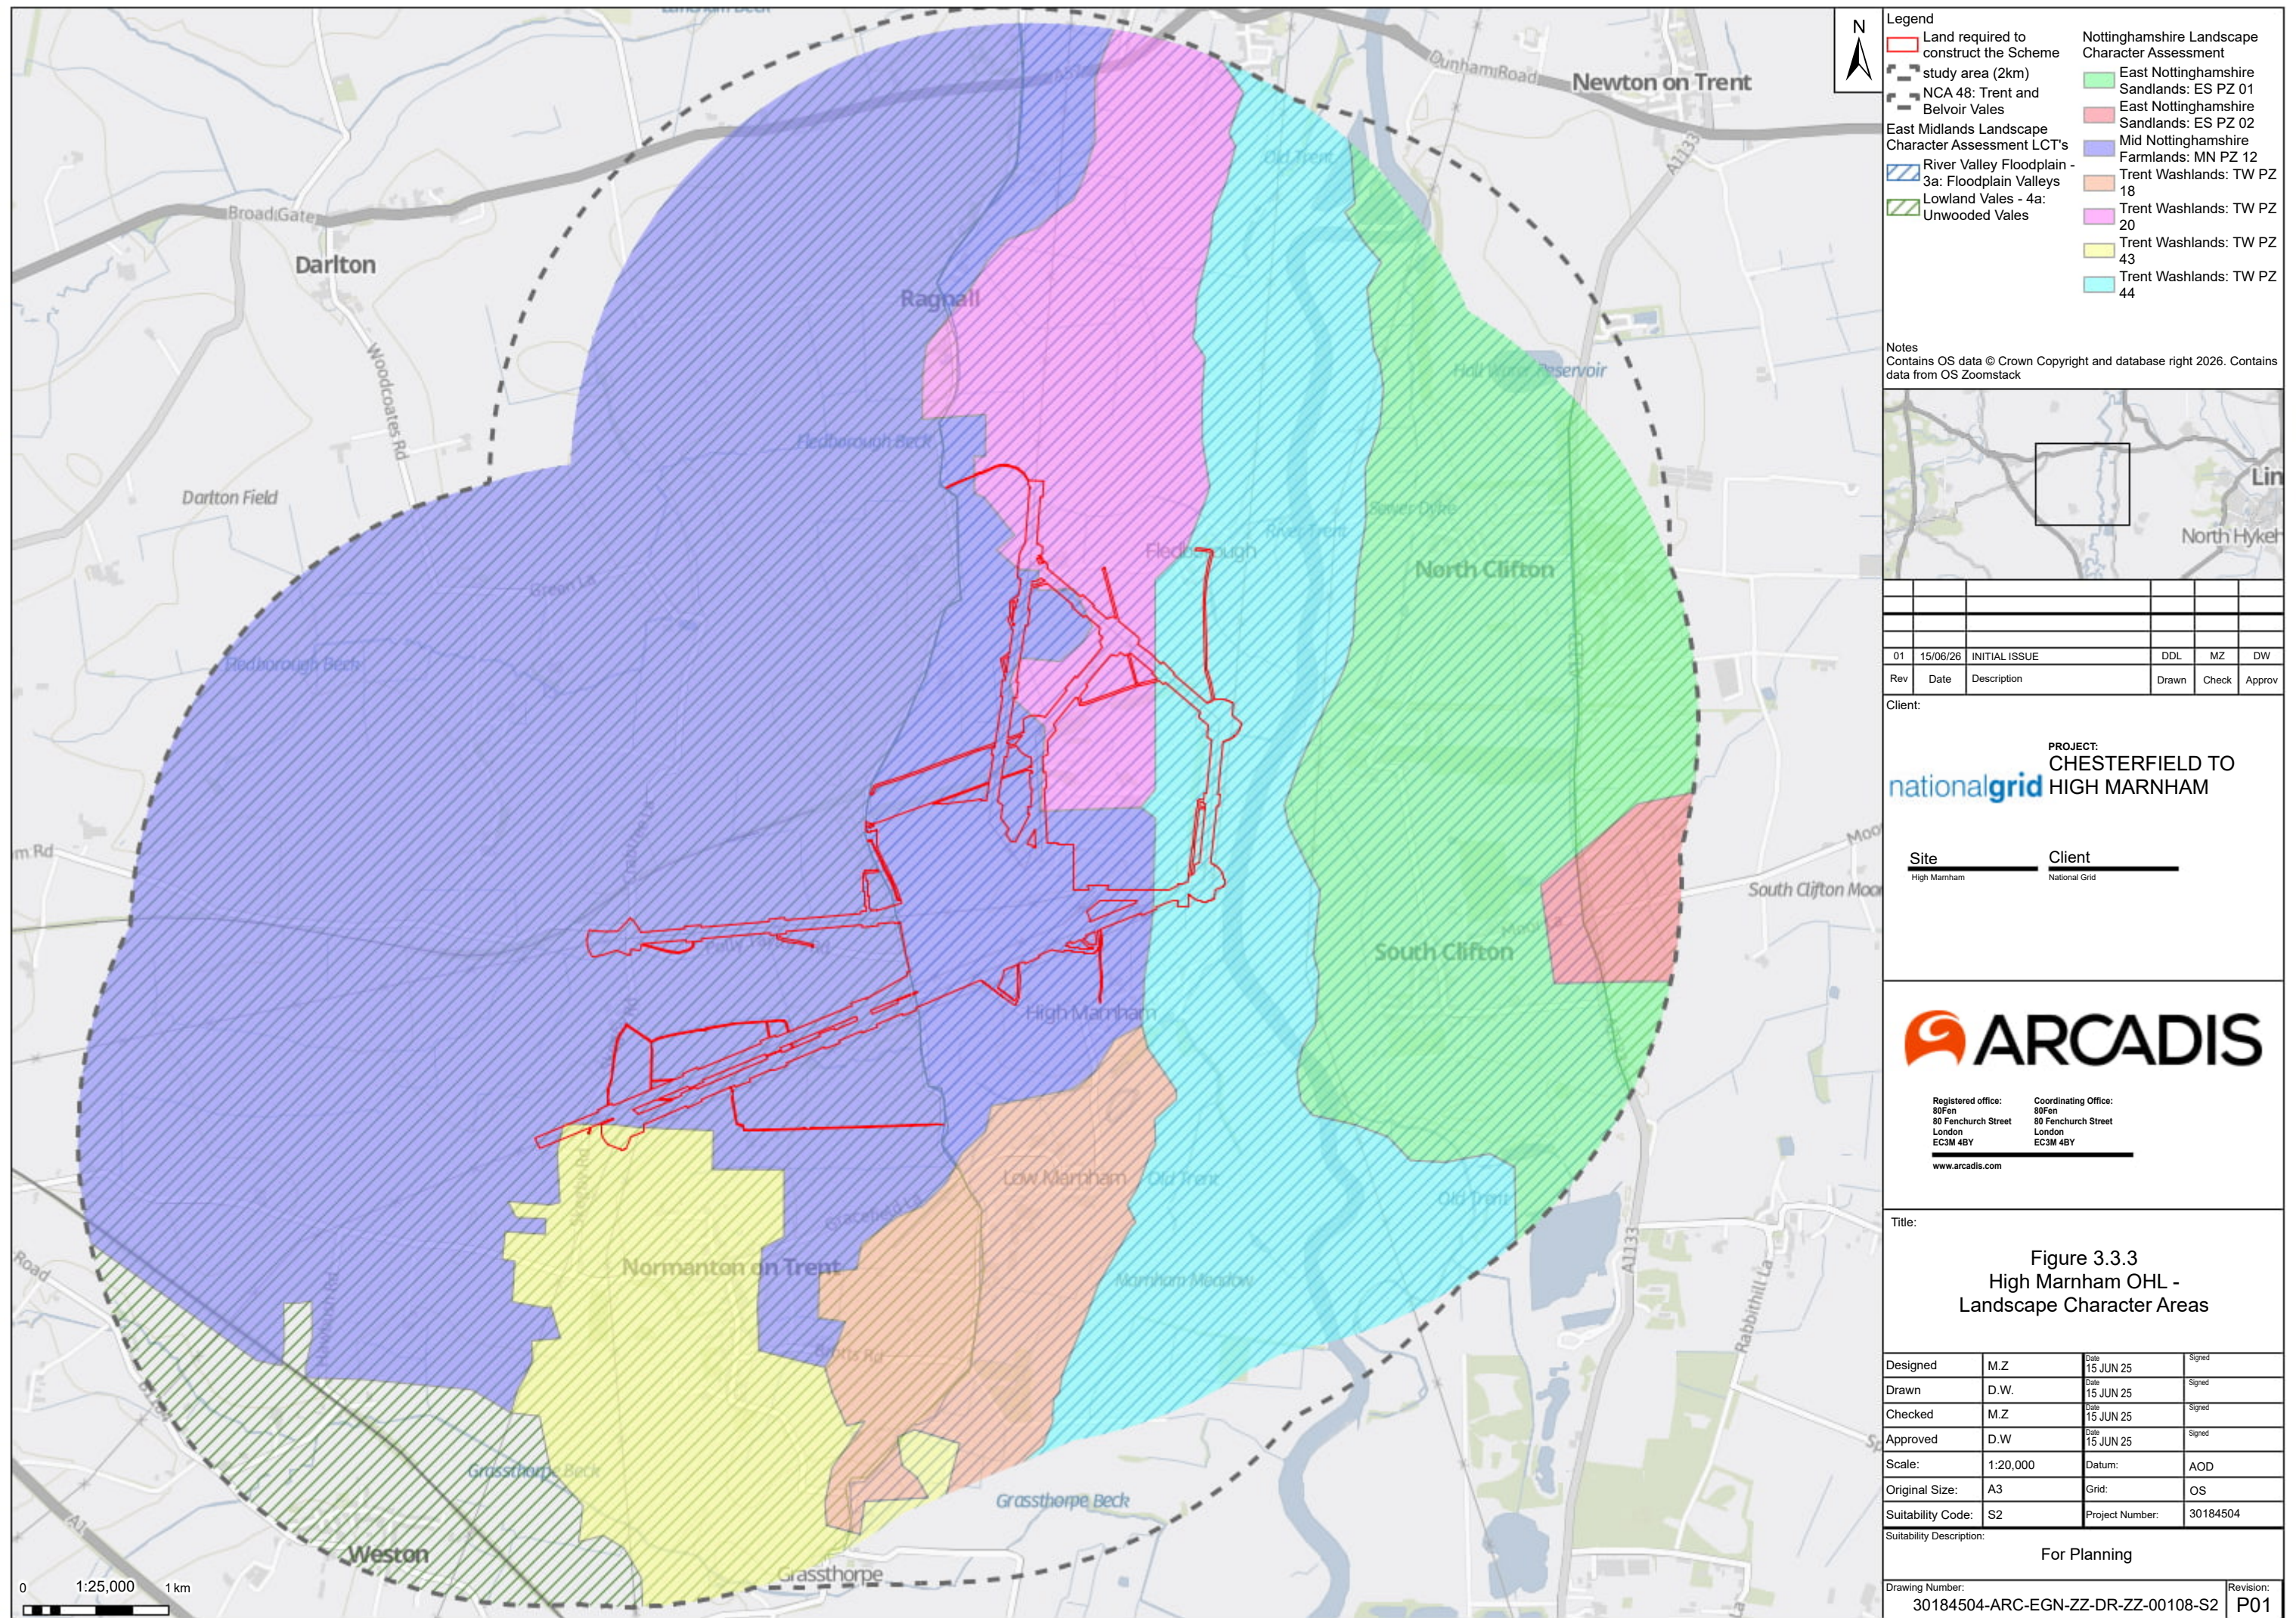

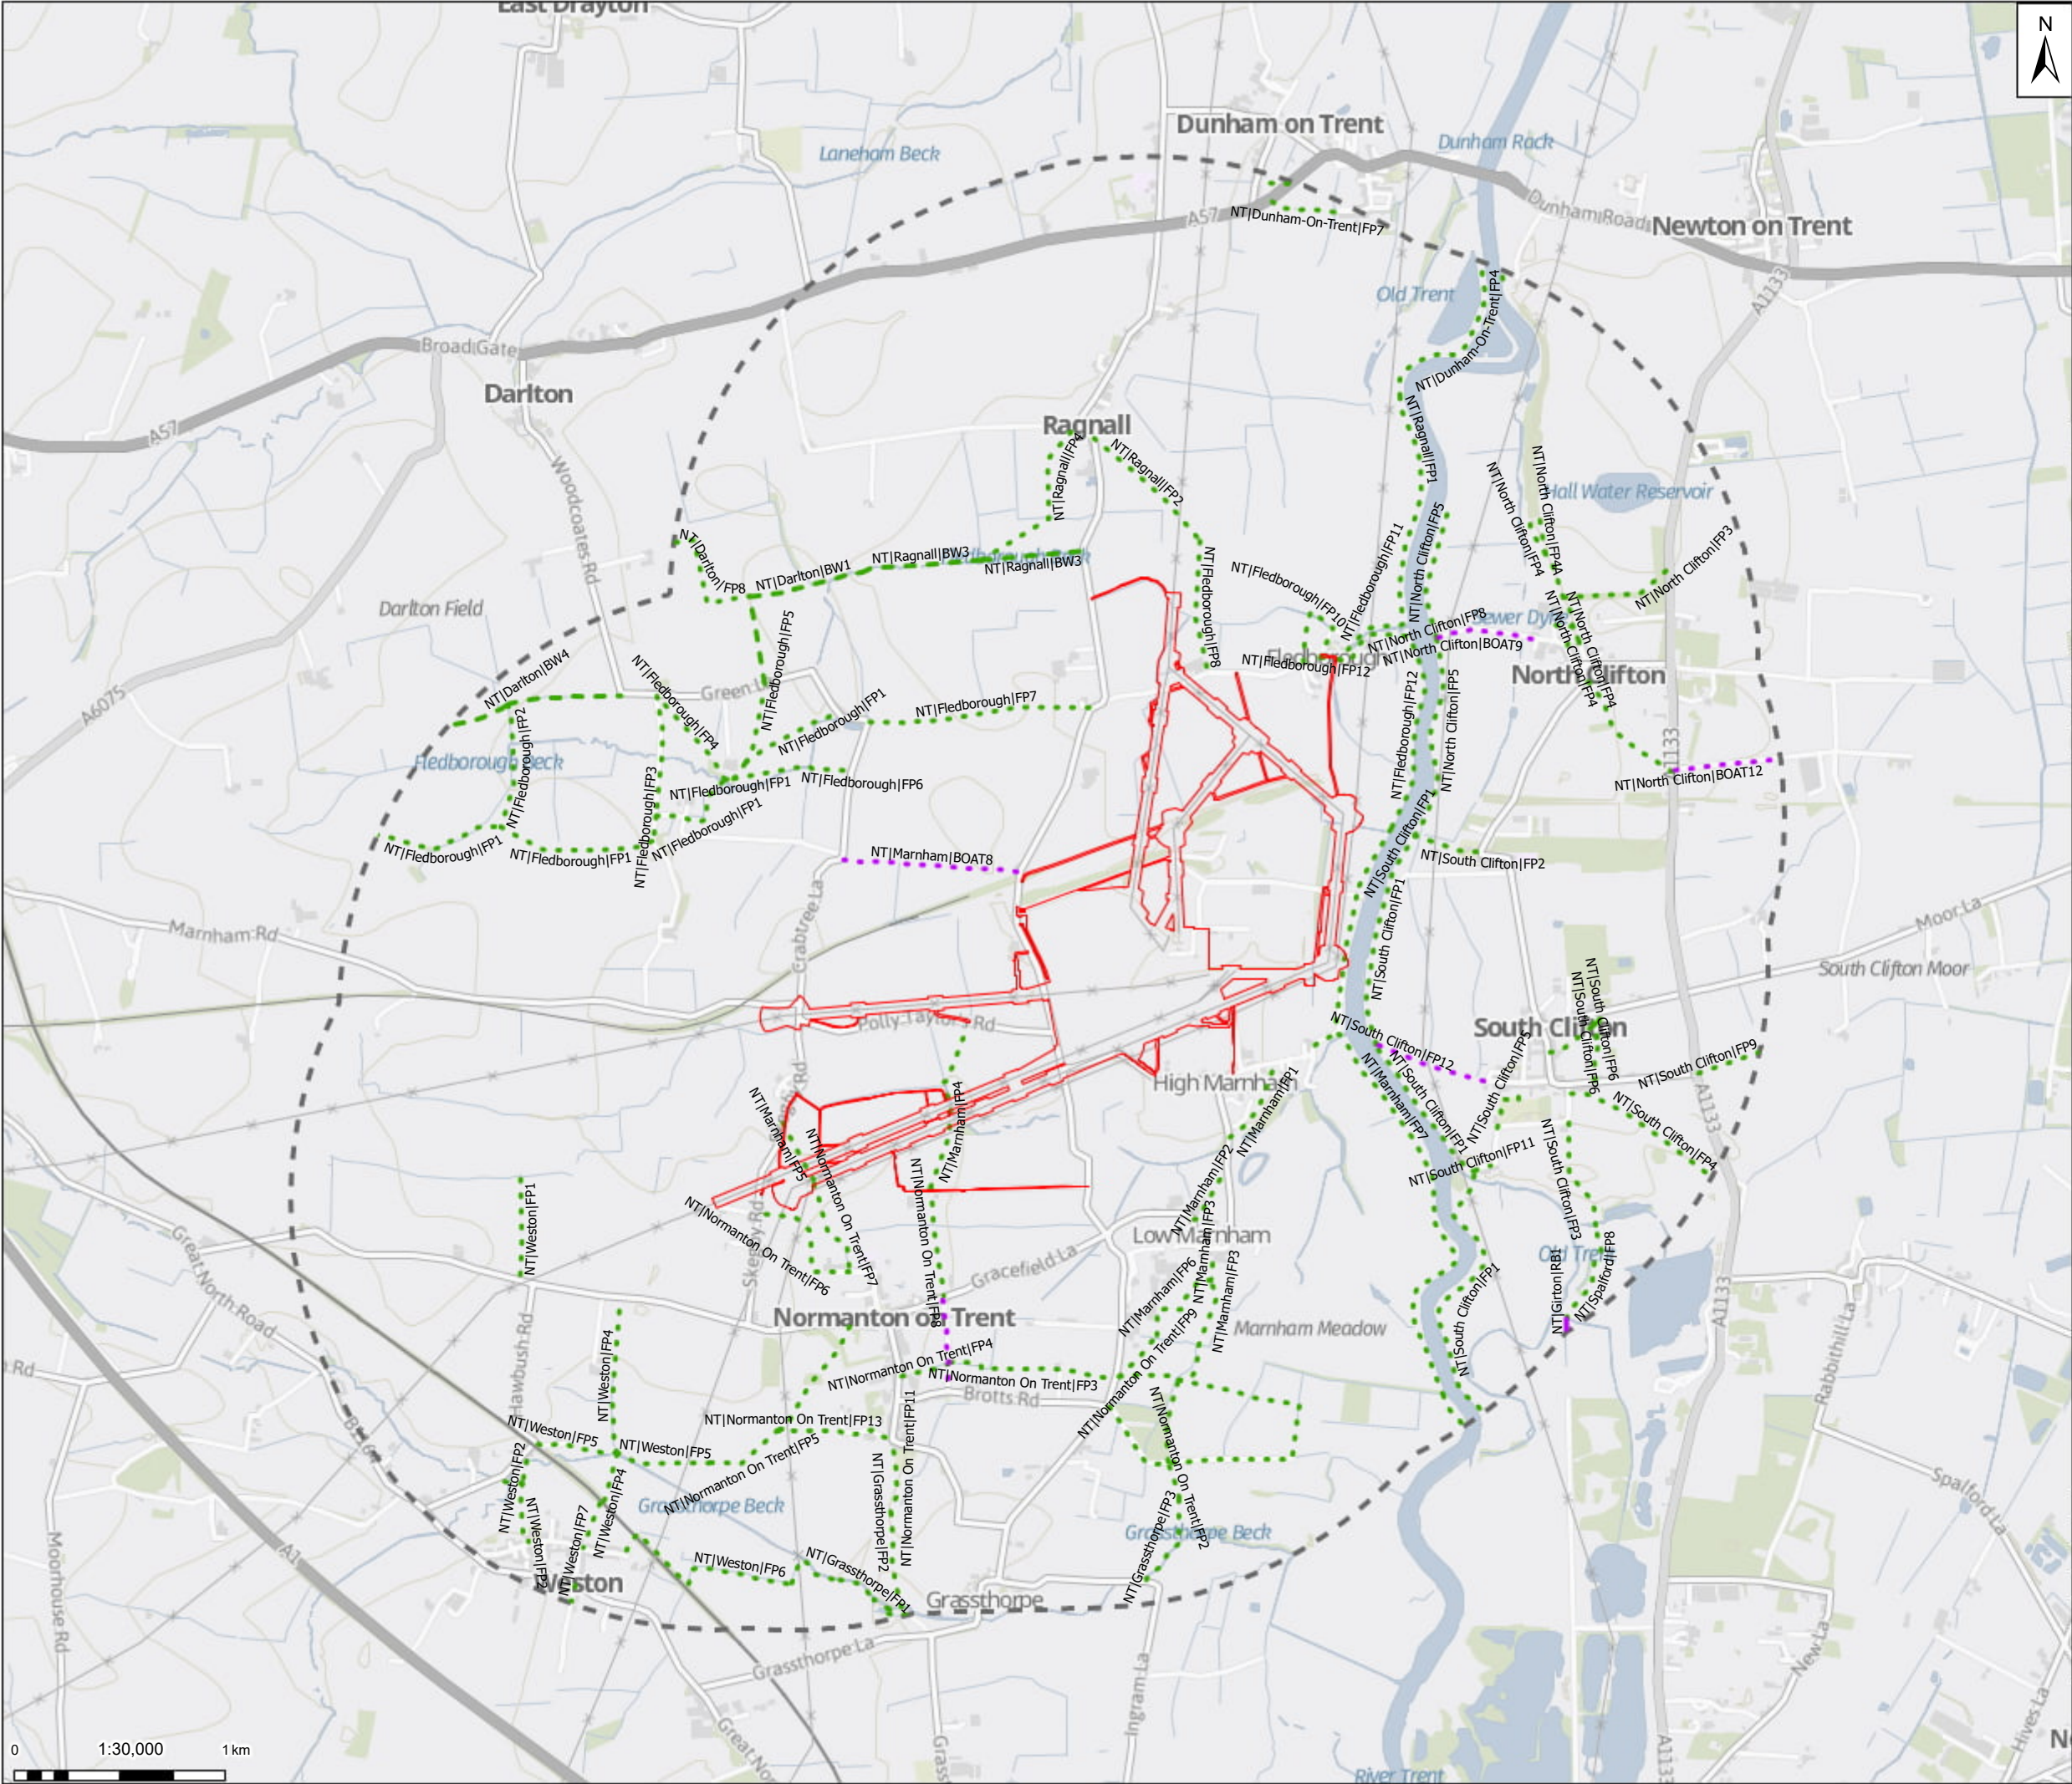

N

Legend

Land required to construct the Scheme

study area (2km)

National Cycle Network

Nottinghamshire Public Rights of Way

Footpath

Bridleway

Restricted Byway

BOAT

DMMO Application Routes

Notes

Contains OS data © Crown Copyright and database right 2026. Contains data from OS Zoomstack

Contains public sector information licensed under the Open Government Licence v2.0

01

15/06/26

INITIAL ISSUE

RM

MZ

DW

Rev

Date

Description

Drawn

Check

Approv

Client:

PROJECT:

CHESTERFIELD TO HIGH MARNHAM

nationalgrid

Site

High Marnham

Client

National Grid

ARCADIS

Registered office:

80Fen

80 Fenchurch Street

London

EC3M 4BY

Coordinating Office:

80Fen

80 Fenchurch Street

London

EC3M 4BY

www.arcadis.com

Title:

Figure 3.3.4
High Marnham OHL -
Public Access

Designed

MZ

Date

15 JUN 25

Signed

Drawn

DW

Date

15 JUN 25

Signed

Checked

MZ

Date

15 JUN 25

Signed

Approved

SN

Date

15 JUN 25

Signed

Scale:

1:20,000

Datum:

AOD

Original Size:

A3

Grid:

OS

Suitability Code:

S2

Project Number:

30184504

Suitability Description:

For Information

Drawing Number:

30184504-ARC-EGN-ZZ-DR-ZZ-00194-S2

Revision:


P01

Print Date:

12-08-26 10:46:51

C:\Users\Rob.Millman\ARCADIS\30184504 - EDEU Lot 1 - 01 GDV Team\01 Apr\30184504-ARC-EGN-ZZ-DR-ZZ-00194-S2-P01-High Marnham S37 - Public Access.aprx

© Copyright reserved

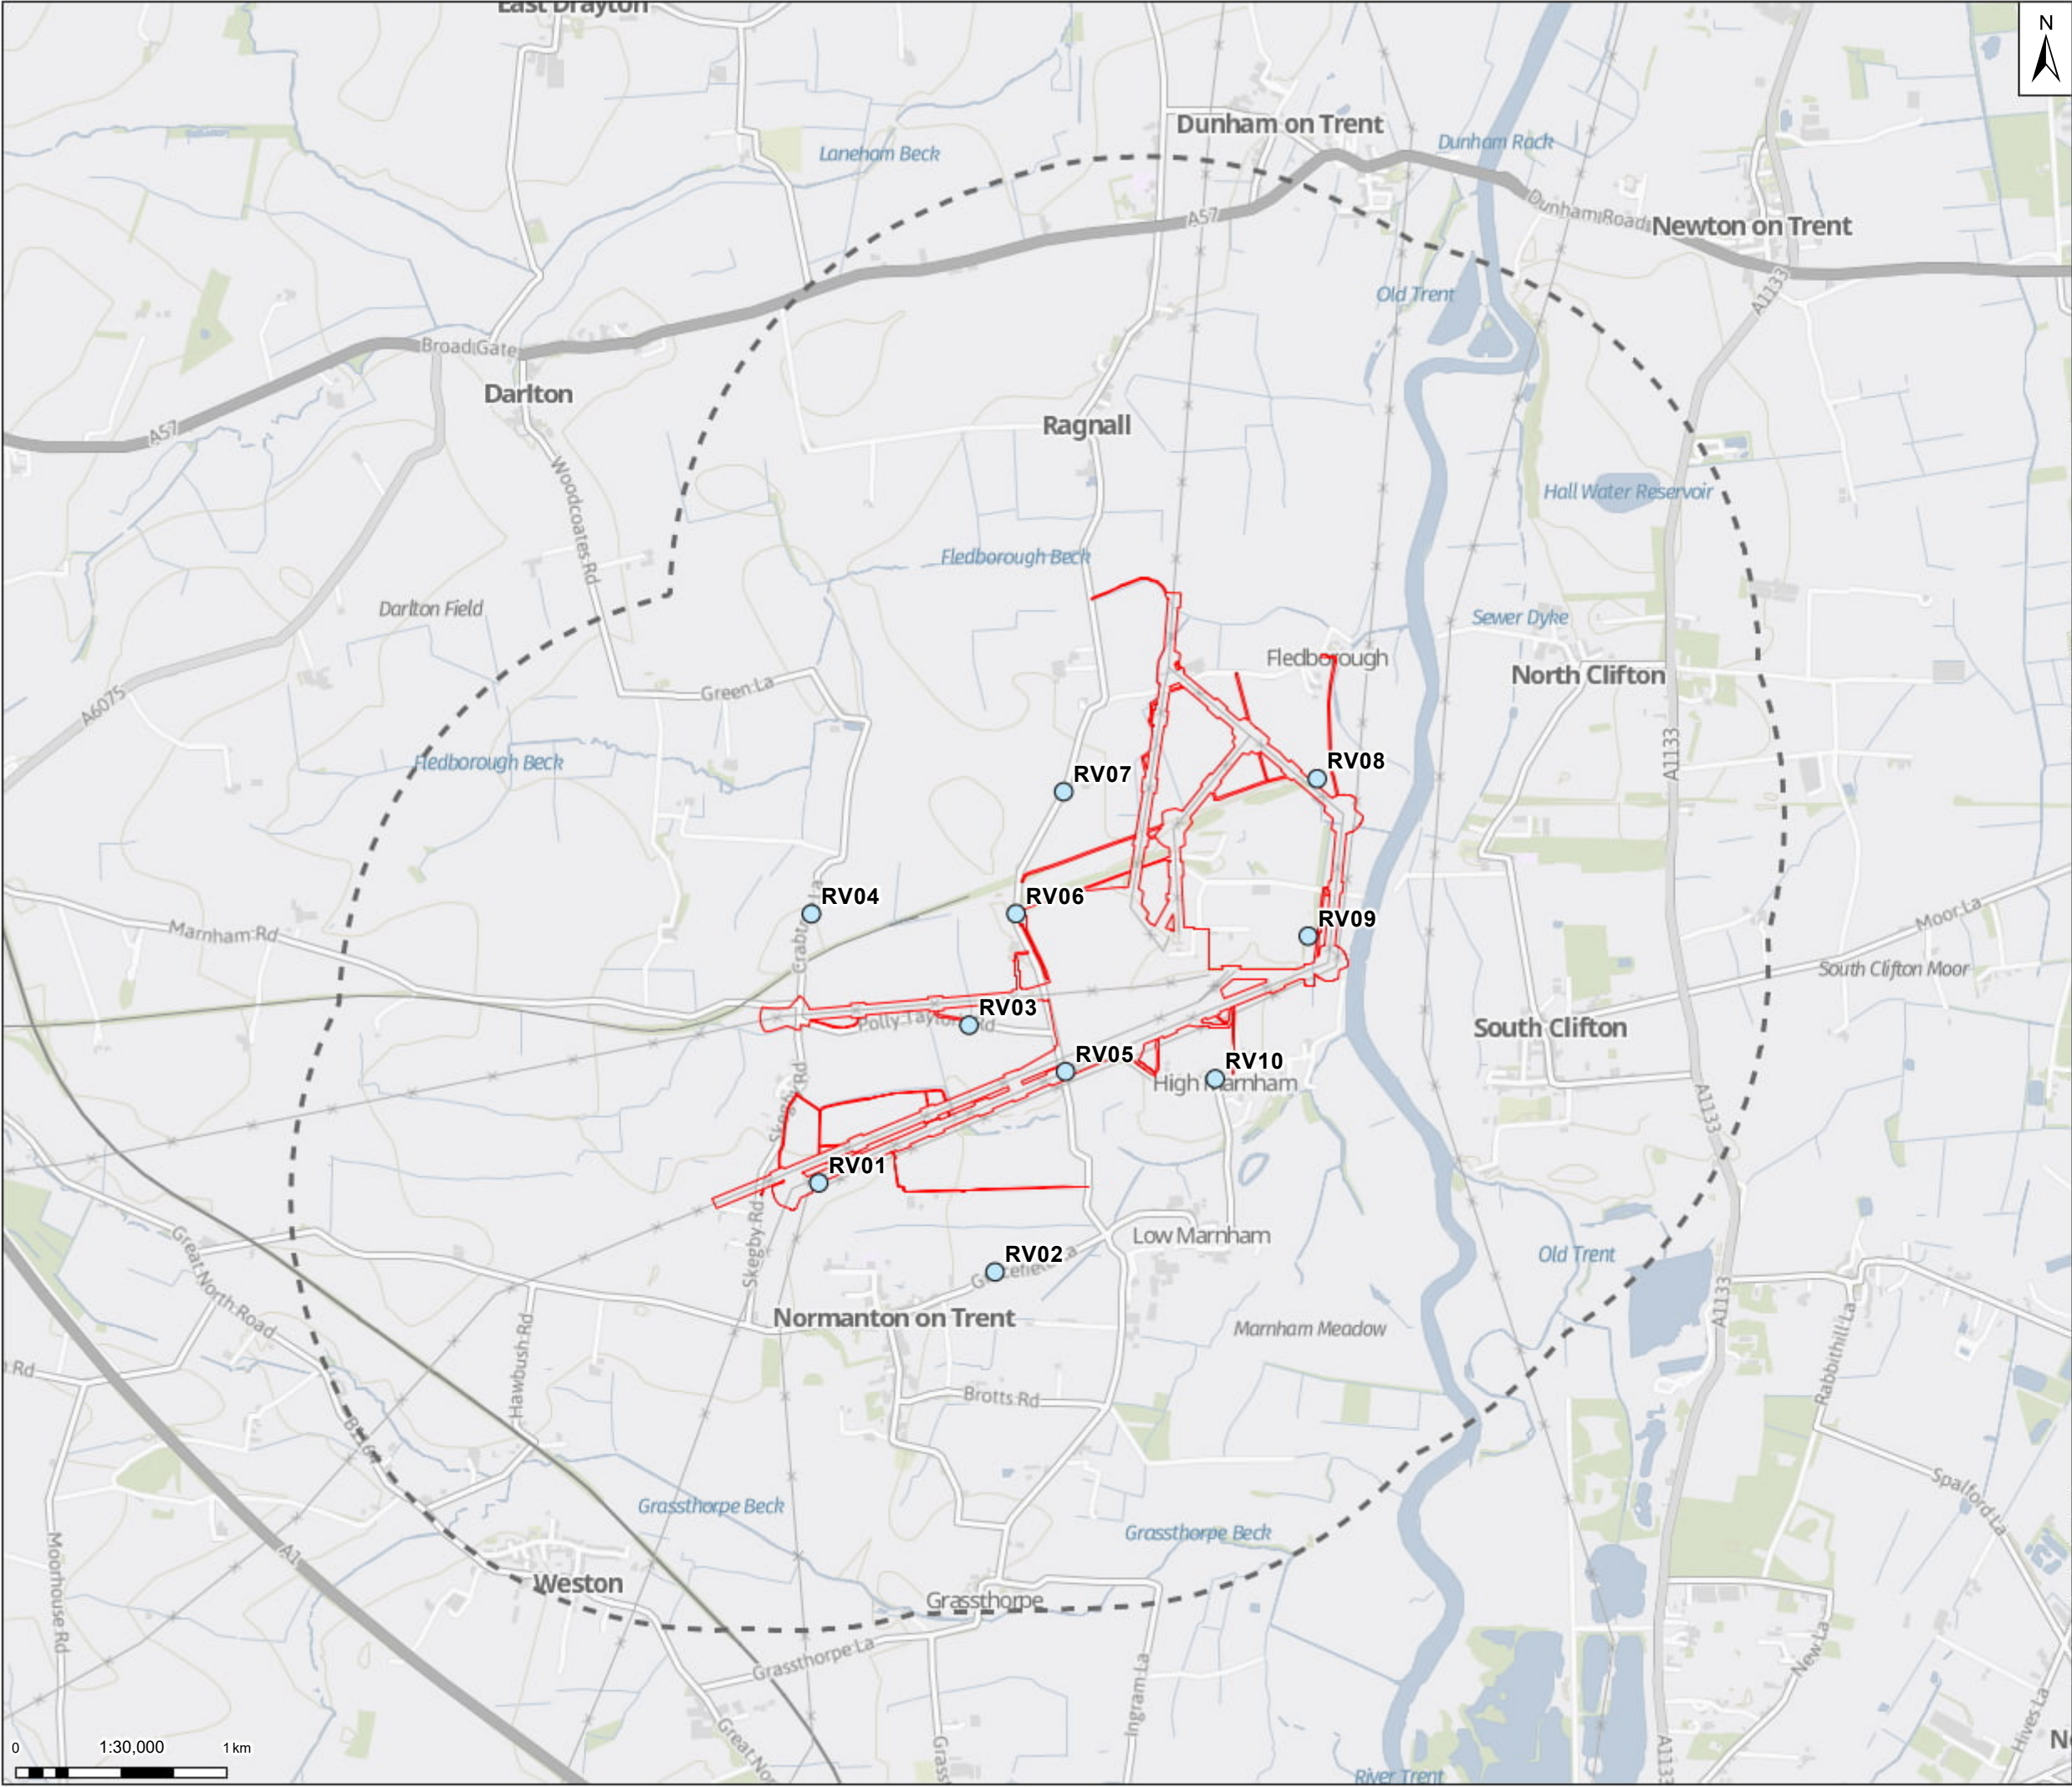

N

Legend

Land required to construct the Scheme

2km Study Area

Representative Viewpoint Locations

Notes

Contains OS data © Crown Copyright and database right 2026. Contains data from OS Zoomstack

01	15/06/26	INITIAL ISSUE	RC	MZ	DW
Rev	Date	Description	Drawn	Check	Approv

Client:

PROJECT:

CHESTERFIELD TO HIGH MARNHAM

nationalgrid

Site

High Marnham

Client

National Grid

Registered office:

80Fen

80 Fenchurch Street

London

EC3M 4BY

www.arcadis.com

Coordinating Office:

80Fen

80 Fenchurch Street

London

EC3M 4BY

Title:

Figure 3.3.5
High Marnham OHL -
Representative View Point Locations

Designed	M.Z	Date	15 JUN 26	Signed
Drawn	R.C	Date	15 JUN 26	Signed
Checked	M.Z	Date	15 JUN 26	Signed
Approved	D.W	Date	15 JUN 26	Signed
Scale:	1:20,000	Datum:	AOD	
Original Size:	A3	Grid:	OS	
Suitability Code:	S2	Project Number:	30184504	

Suitability Description:


For Planning

Drawing Number:

30184504-ARC-EGN-ZZ-DR-ZZ-00195-S2

Revision:

P01

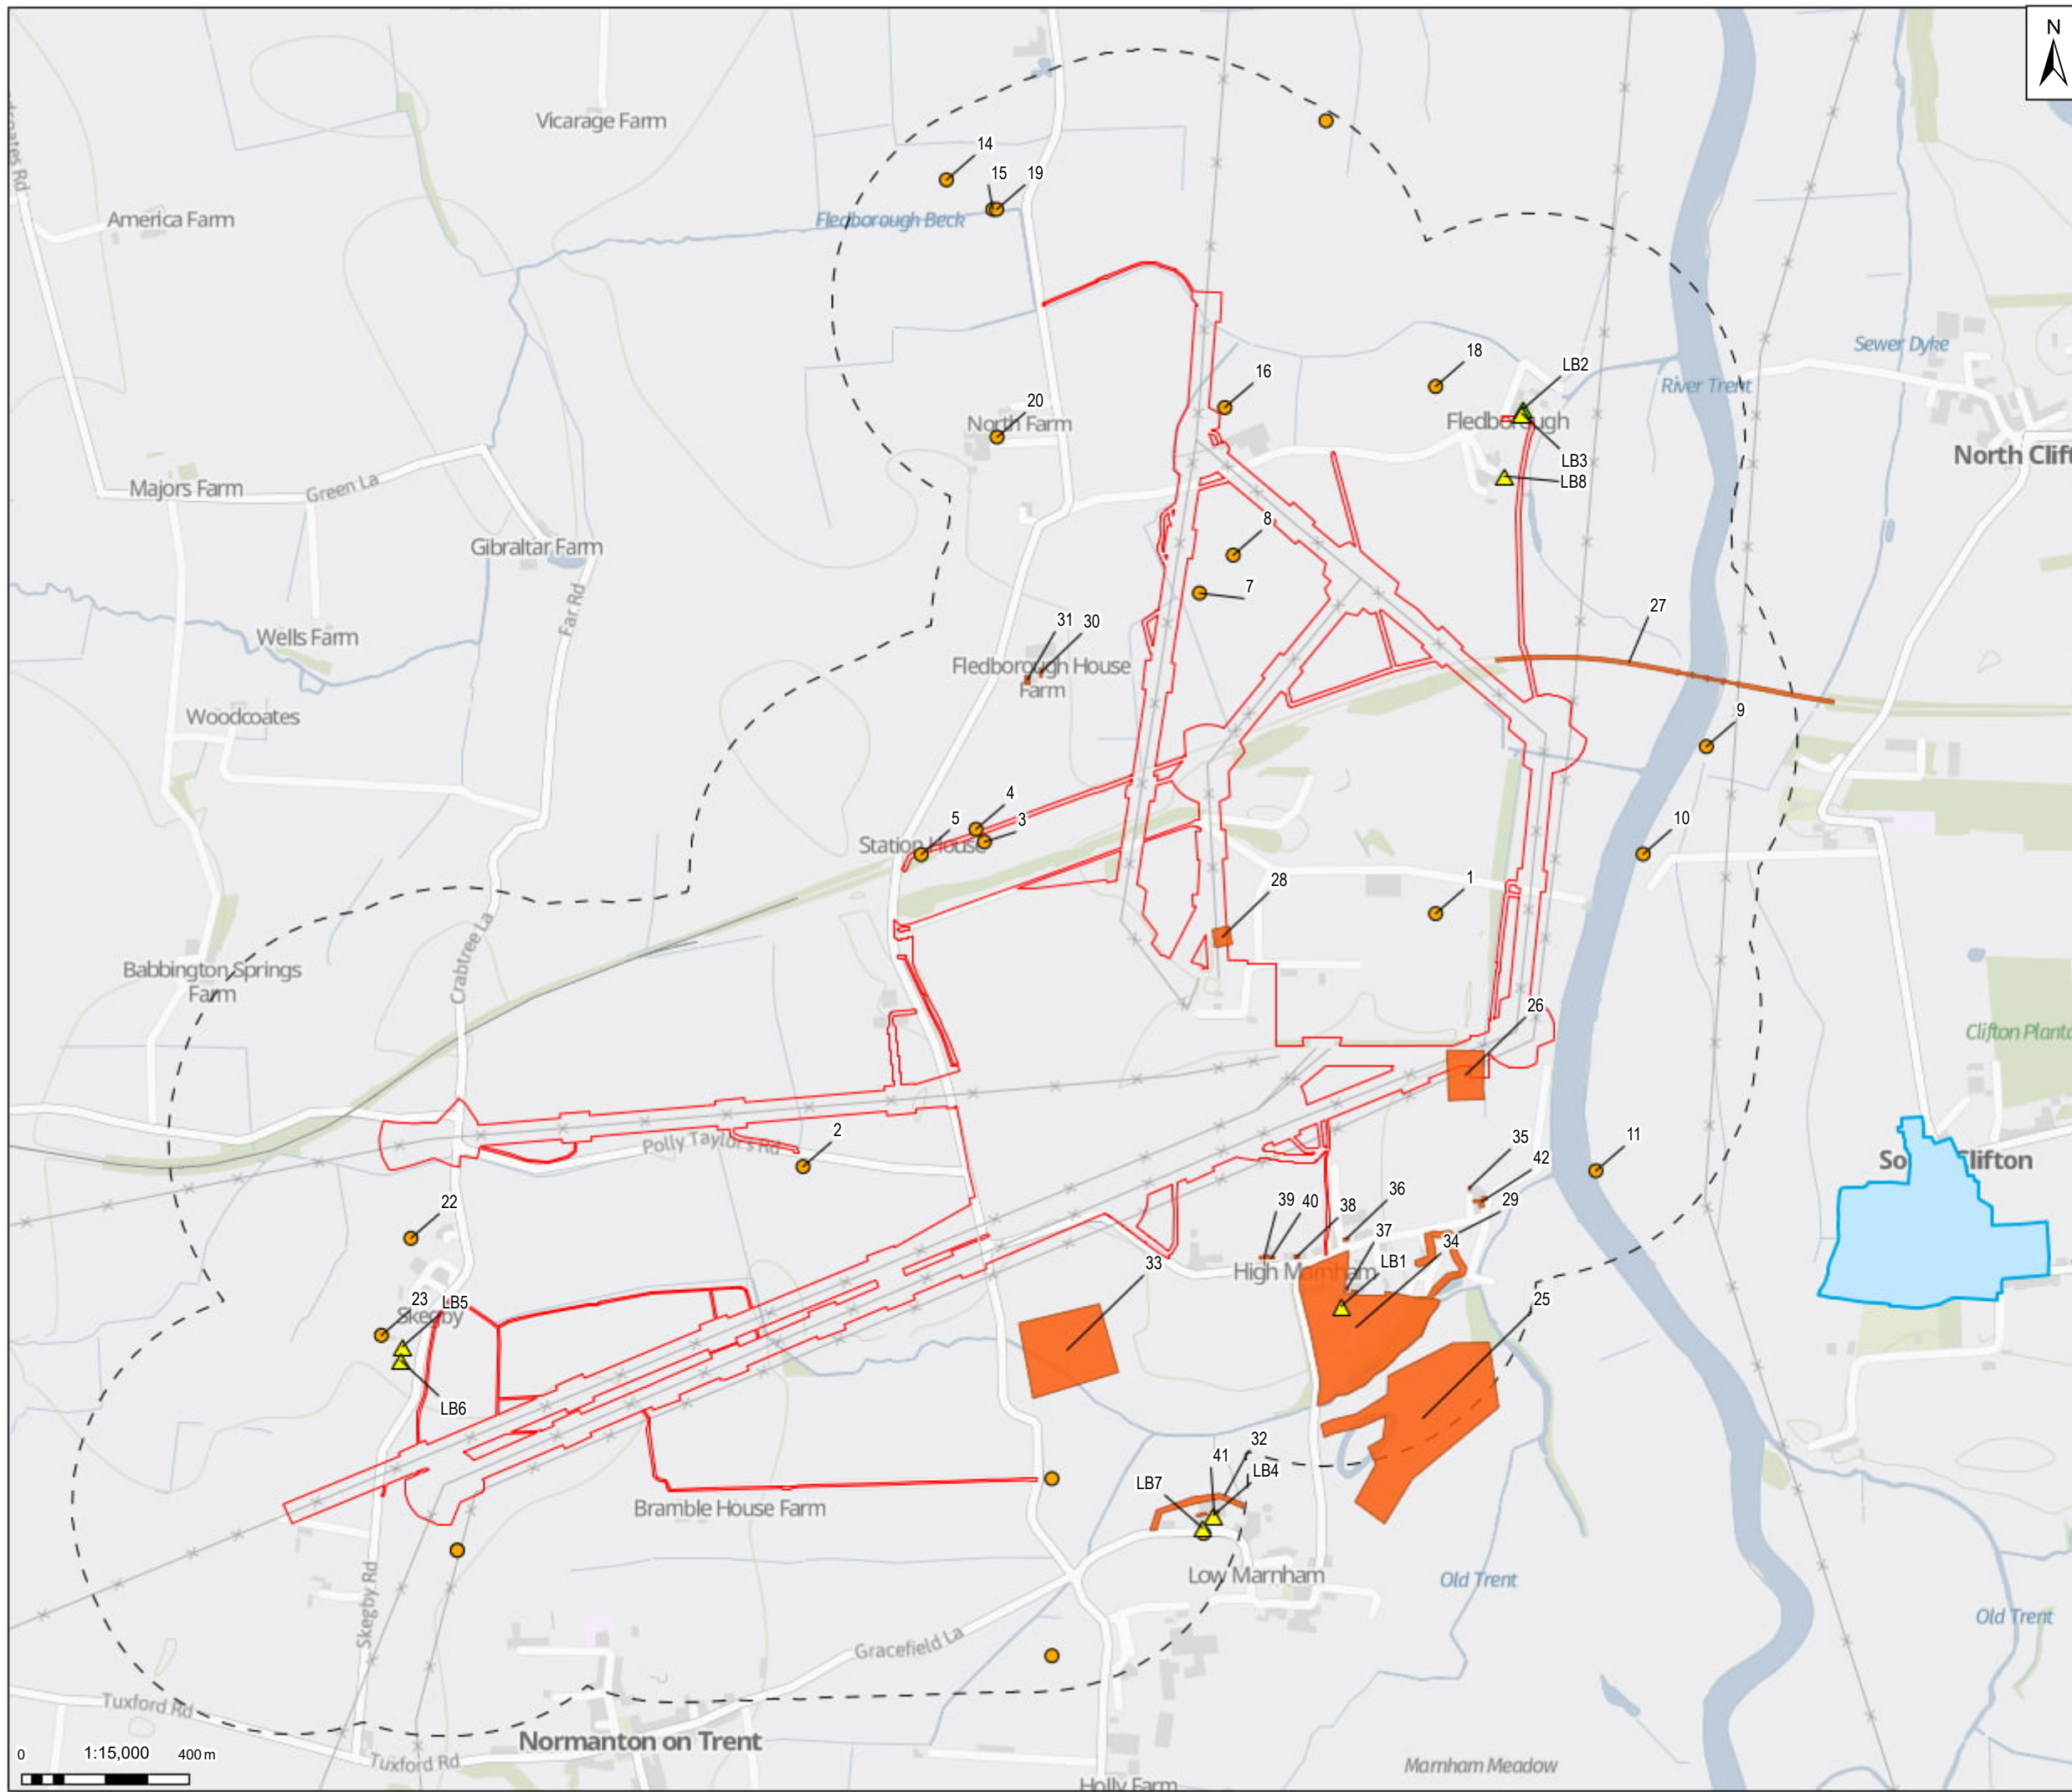

N

Legend

Land required to construct the Scheme

500m Study Area

Grade I Listed Building

Designated Assets

Grade II Listed Building

Non-Designated Heritage Assets Point

Non-Designated Assets

Non-Designated Heritage Assets Polygon

Conservation Area

Notes

GB Background: Contains OS data © Crown Copyright and database right 2026. Contains data from OS Zoomstack

Contains public sector information licensed under the Open Government Licence v2.0

01

15/06/26

INITIAL ISSUE

MB

EB

SN

Rev

Date

Description

Drawn

Check

Approv

Client:

PROJECT:

CHESTERFIELD TO

HIGH MARNHAM

nationalgrid

Site

High Marnham

Client

National Grid

ARCADIS

Registered office:

80Fen

80 Fenchurch Street

London

EC3M 4BY

www.arcadis.com

Coordinating Office:

80Fen

80 Fenchurch Street

London

EC3M 4BY

Title:

Figure 3.4.1

High Marnham OHL-

Cultural Heritage Receptors

Designed

E.B.

Date

15 JUN 26

Signed

Drawn

M.B.

Date

15 JUN 26

Signed

Checked

E.B.

Date

15 JUN 26

Signed

Approved

S.N.

Date

15 JUN 26

Signed

Scale:

1:15,000

Datum:

AOD

Original Size:

A3

Grid:

OS

Suitability Code:

S2

Project Number:

30184504

Suitability Description:

For Information


Drawing Number:

30184504-ARC-EGN-ZZ-DR-ZZ-00173-S2

Revision:

P01

Print Date: 20-08-26 11:39:15 C:\Users\delanged9093\ARCADIS\30184504 - EDEU Lot 1 - 01 GDV Team\01 Apr\30184504-ARC-EGN-ZZ-DR-ZZ-00173-S2-P01-High Marnham S37 - Heritage Assets.aprx © Copyright reserved

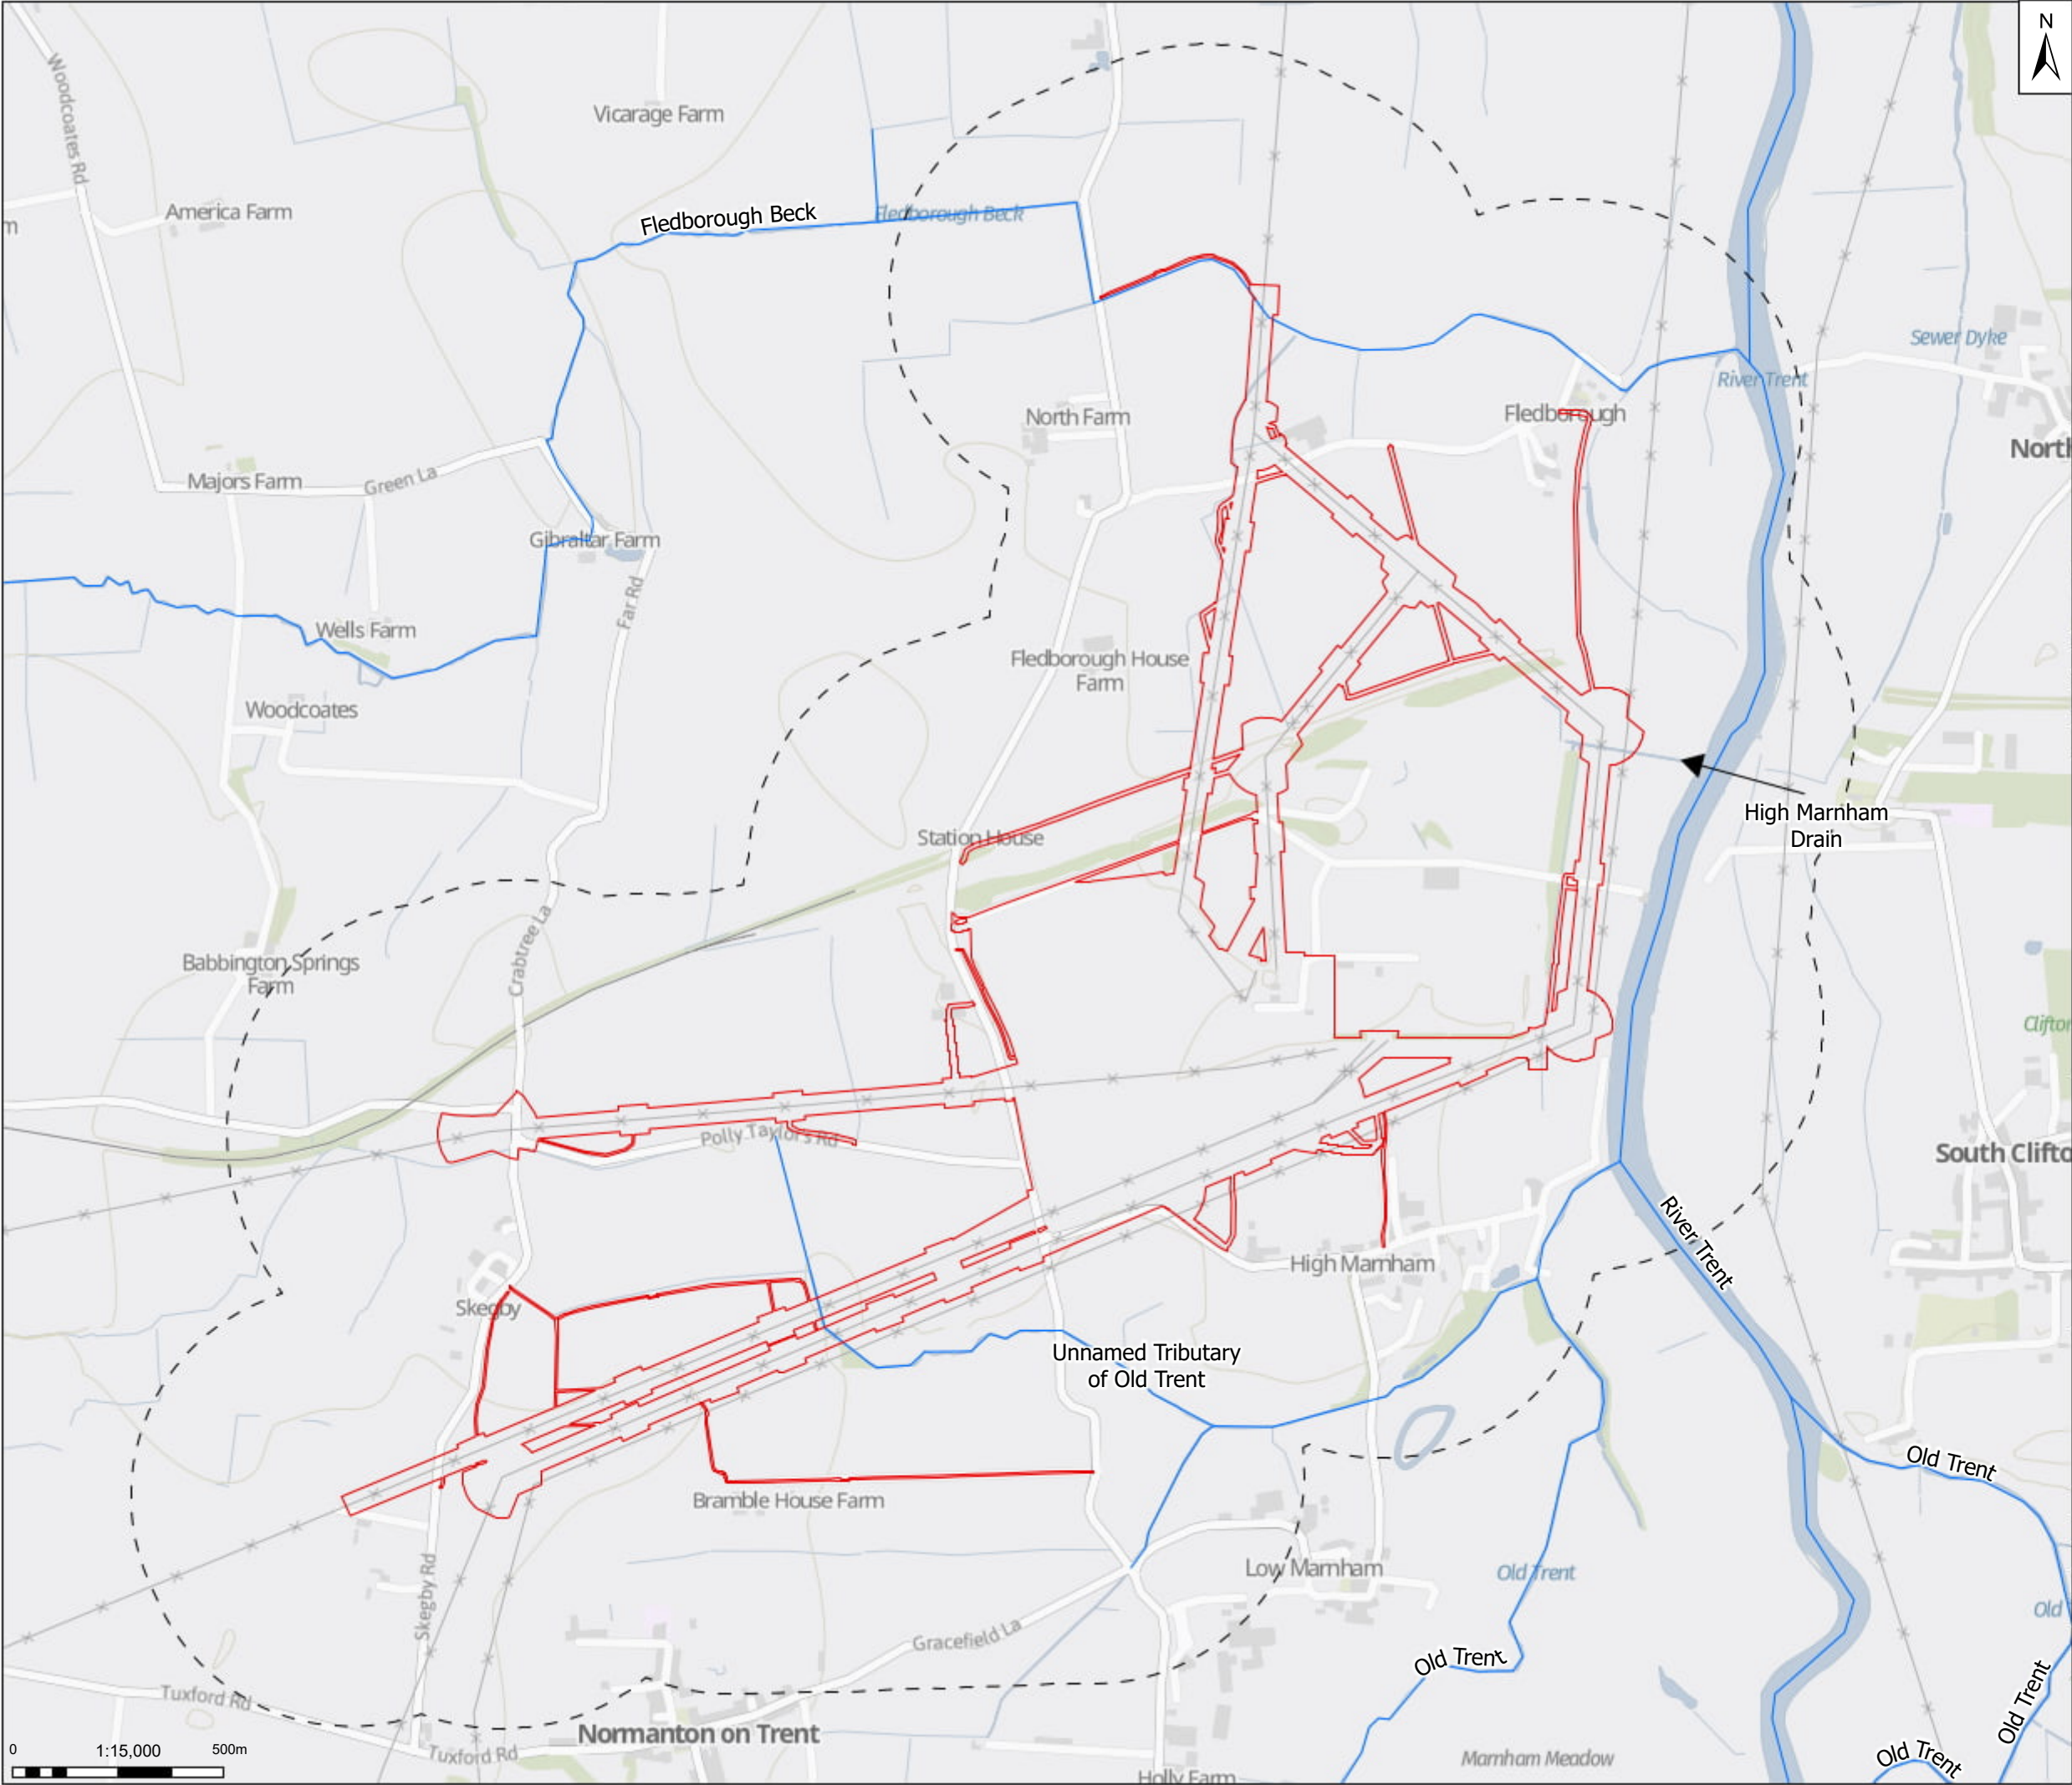

N

Legend

Land required to construct the Scheme

Study Area

Watercourses

Notes

Contains OS data © Crown Copyright and database right 2026. Contains data from OS Zoomstack

01	24/08/26	INITIAL ISSUE	DDL	JF	LD
Rev	Date	Description	Drawn	Check	Approv

Client:

PROJECT: CHESTERFIELD TO HIGH MARNHAM

Site

High Marnham

Client

National Grid

Registered office:
80Fen
80 Fenchurch Street
London
EC3M 4BY
www.arcadis.com

Coordinating Office:
Suite 1A
4 Piccadilly Place
Manchester
M1 3BN

Title:

Figure 3.6.1
High Marnham OHL - Study area


Designed	J.Fidal	Date	24 Aug 26	Signed	
Drawn	D. De Lange	Date	24 Aug 26	Signed	
Checked	J.Fidal	Date	24 Aug 26	Signed	
Approved	L. Driscoll	Date	24 Aug 26	Signed	
Scale:	1:15,000	Datum:	AOD		
Original Size:	A3	Grid:	OS		
Suitability Code:	S2	Project Number:	30184504		

Suitability Description:

For Information

Drawing Number:
30184504-ARC-EGN-ZZ-DR-ZZ-00171-S2

Revision:
P01

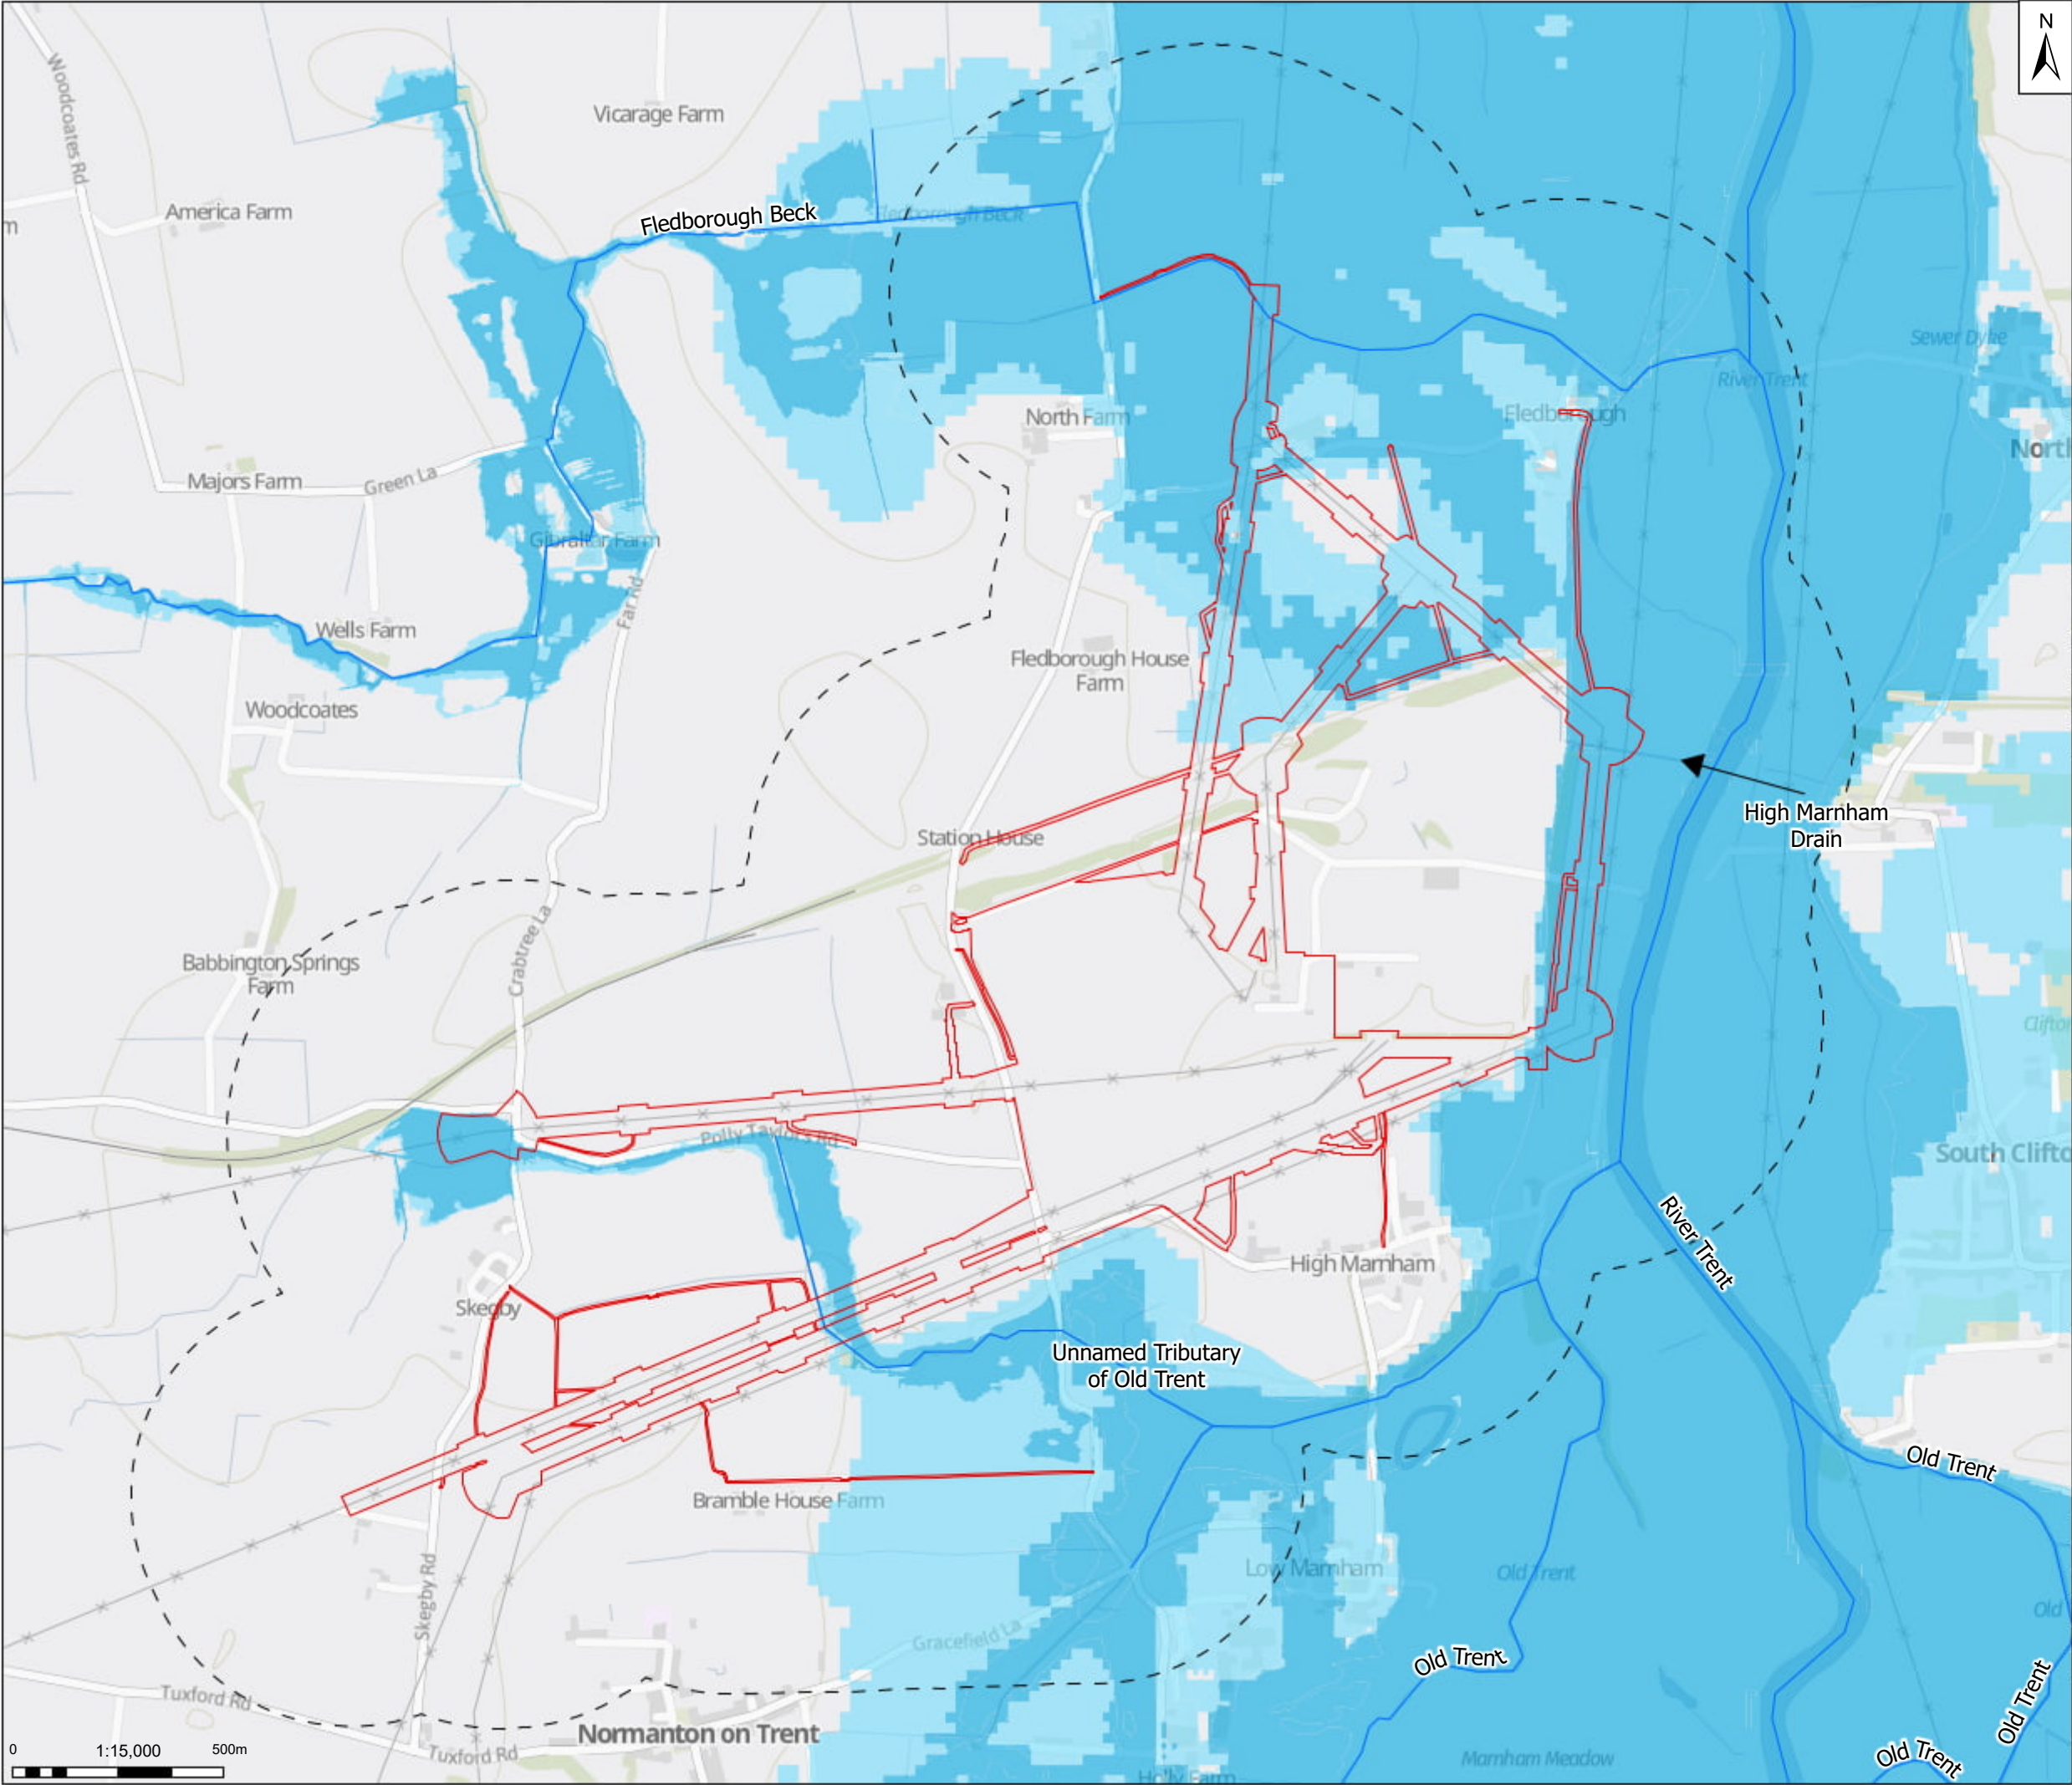

N

Legend

Land required to construct the Scheme

Study Area

Watercourses

Flood Zone 2

Flood Zone 3

Notes

Contains OS data © Crown Copyright and database right 2026. Contains data from OS Zoomstack

01

24/08/26

INITIAL ISSUE

DDL

JF

LD

Rev

Date

Description

Drawn

Check

Approv

Client:

nationalgrid

PROJECT:
CHESTERFIELD TO
HIGH MARNHAM

Site

High Marnham

Client

National Grid

ARCADIS

Registered office:
80Fen
80 Fenchurch Street
London
EC3M 4BY
www.arcadis.com

Coordinating Office:
Suite 1A
4 Piccadilly Place
Manchester
M1 3BN

Title:

Figure 3.6.2
High Marnham OHL - Baseline Fluvial
Flood Risk

Designed

J.Fidal

Date
24 Aug 26

Signed

Drawn

D. De Lange

Date
24 Aug 26

Signed

Checked

J.Fidal

Date
24 Aug 26

Signed

Approved

L. Driscoll

Date
24 Aug 26

Signed

Scale:

1:15,000

Datum:

AOD

Original Size:

A3

Grid:

OS

Suitability Code:

S2

Project Number:

30184504

Suitability Description:

For Information


Drawing Number:

30184504-ARC-EGN-ZZ-DR-ZZ-00172-S2

Revision:

P01

© Copyright reserved

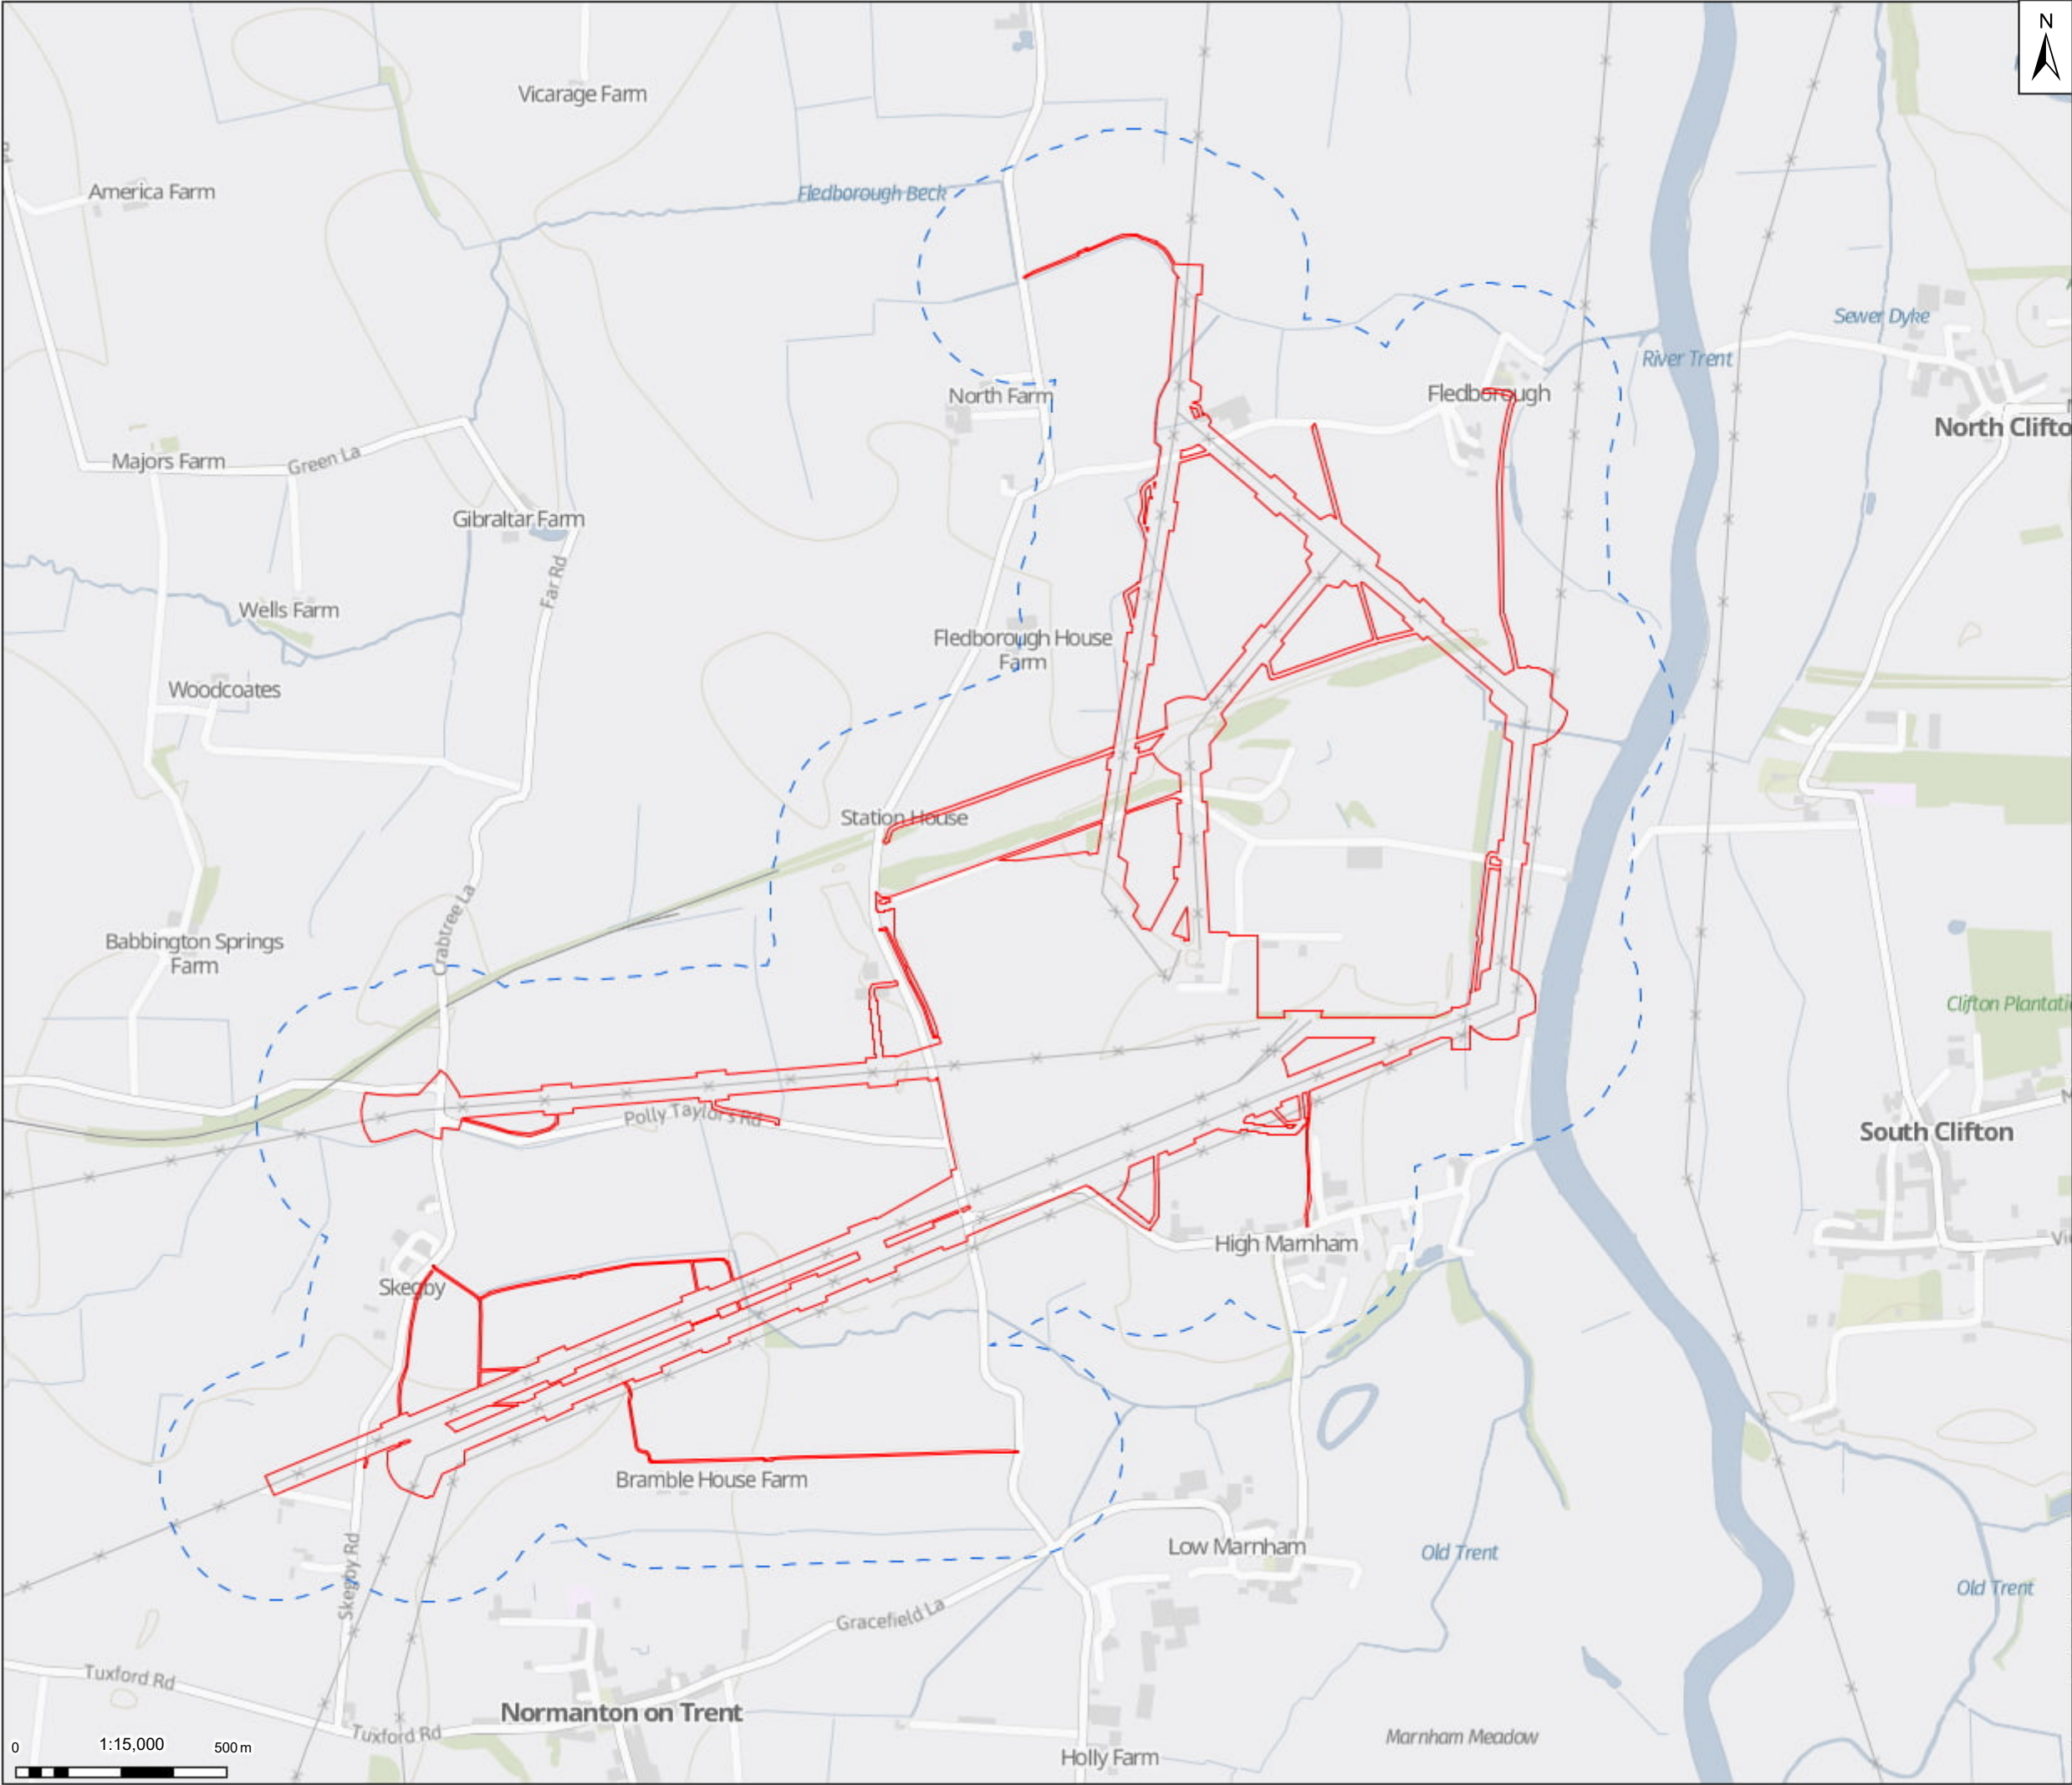

N

Legend

Land required to construct the Scheme

250m Study Area

Notes

Contains OS data © Crown Copyright and database right 2026. Contains data from OS Zoomstack

01	18/06/26	INITIAL ISSUE	RM	TA	SR
Rev	Date	Description	Drawn	Check	Approv

Client:

PROJECT:

CHESTERFIELD TO HIGH MARNHAM

nationalgrid

Site

High Marnham

Client

National Grid

Registered office:

80Fen
80 Fenchurch Street
London
EC3M 4BY

Coordinating Office:

80Fen
80 Fenchurch Street
London
EC3M 4BY

www.arcadis.com

Title:

Figure 3.7.1
High Marnham OHL - Study Area

Designed	D.F.	Date	Signed
Drawn	R.M.	18 JUN 26	Signed
Checked	T.A.	18 JUN 26	Signed
Approved	S.R.	18 JUN 26	Signed
Scale:	1:15,000	Datum:	AOD
Original Size:	A3	Grid:	OS
Suitability Code:	S2	Project Number:	30184504

Suitability Description:


For Information


Drawing Number:

30184504-ARC-EGN-ZZ-DR-ZZ-00204-S2

Revision:

P01

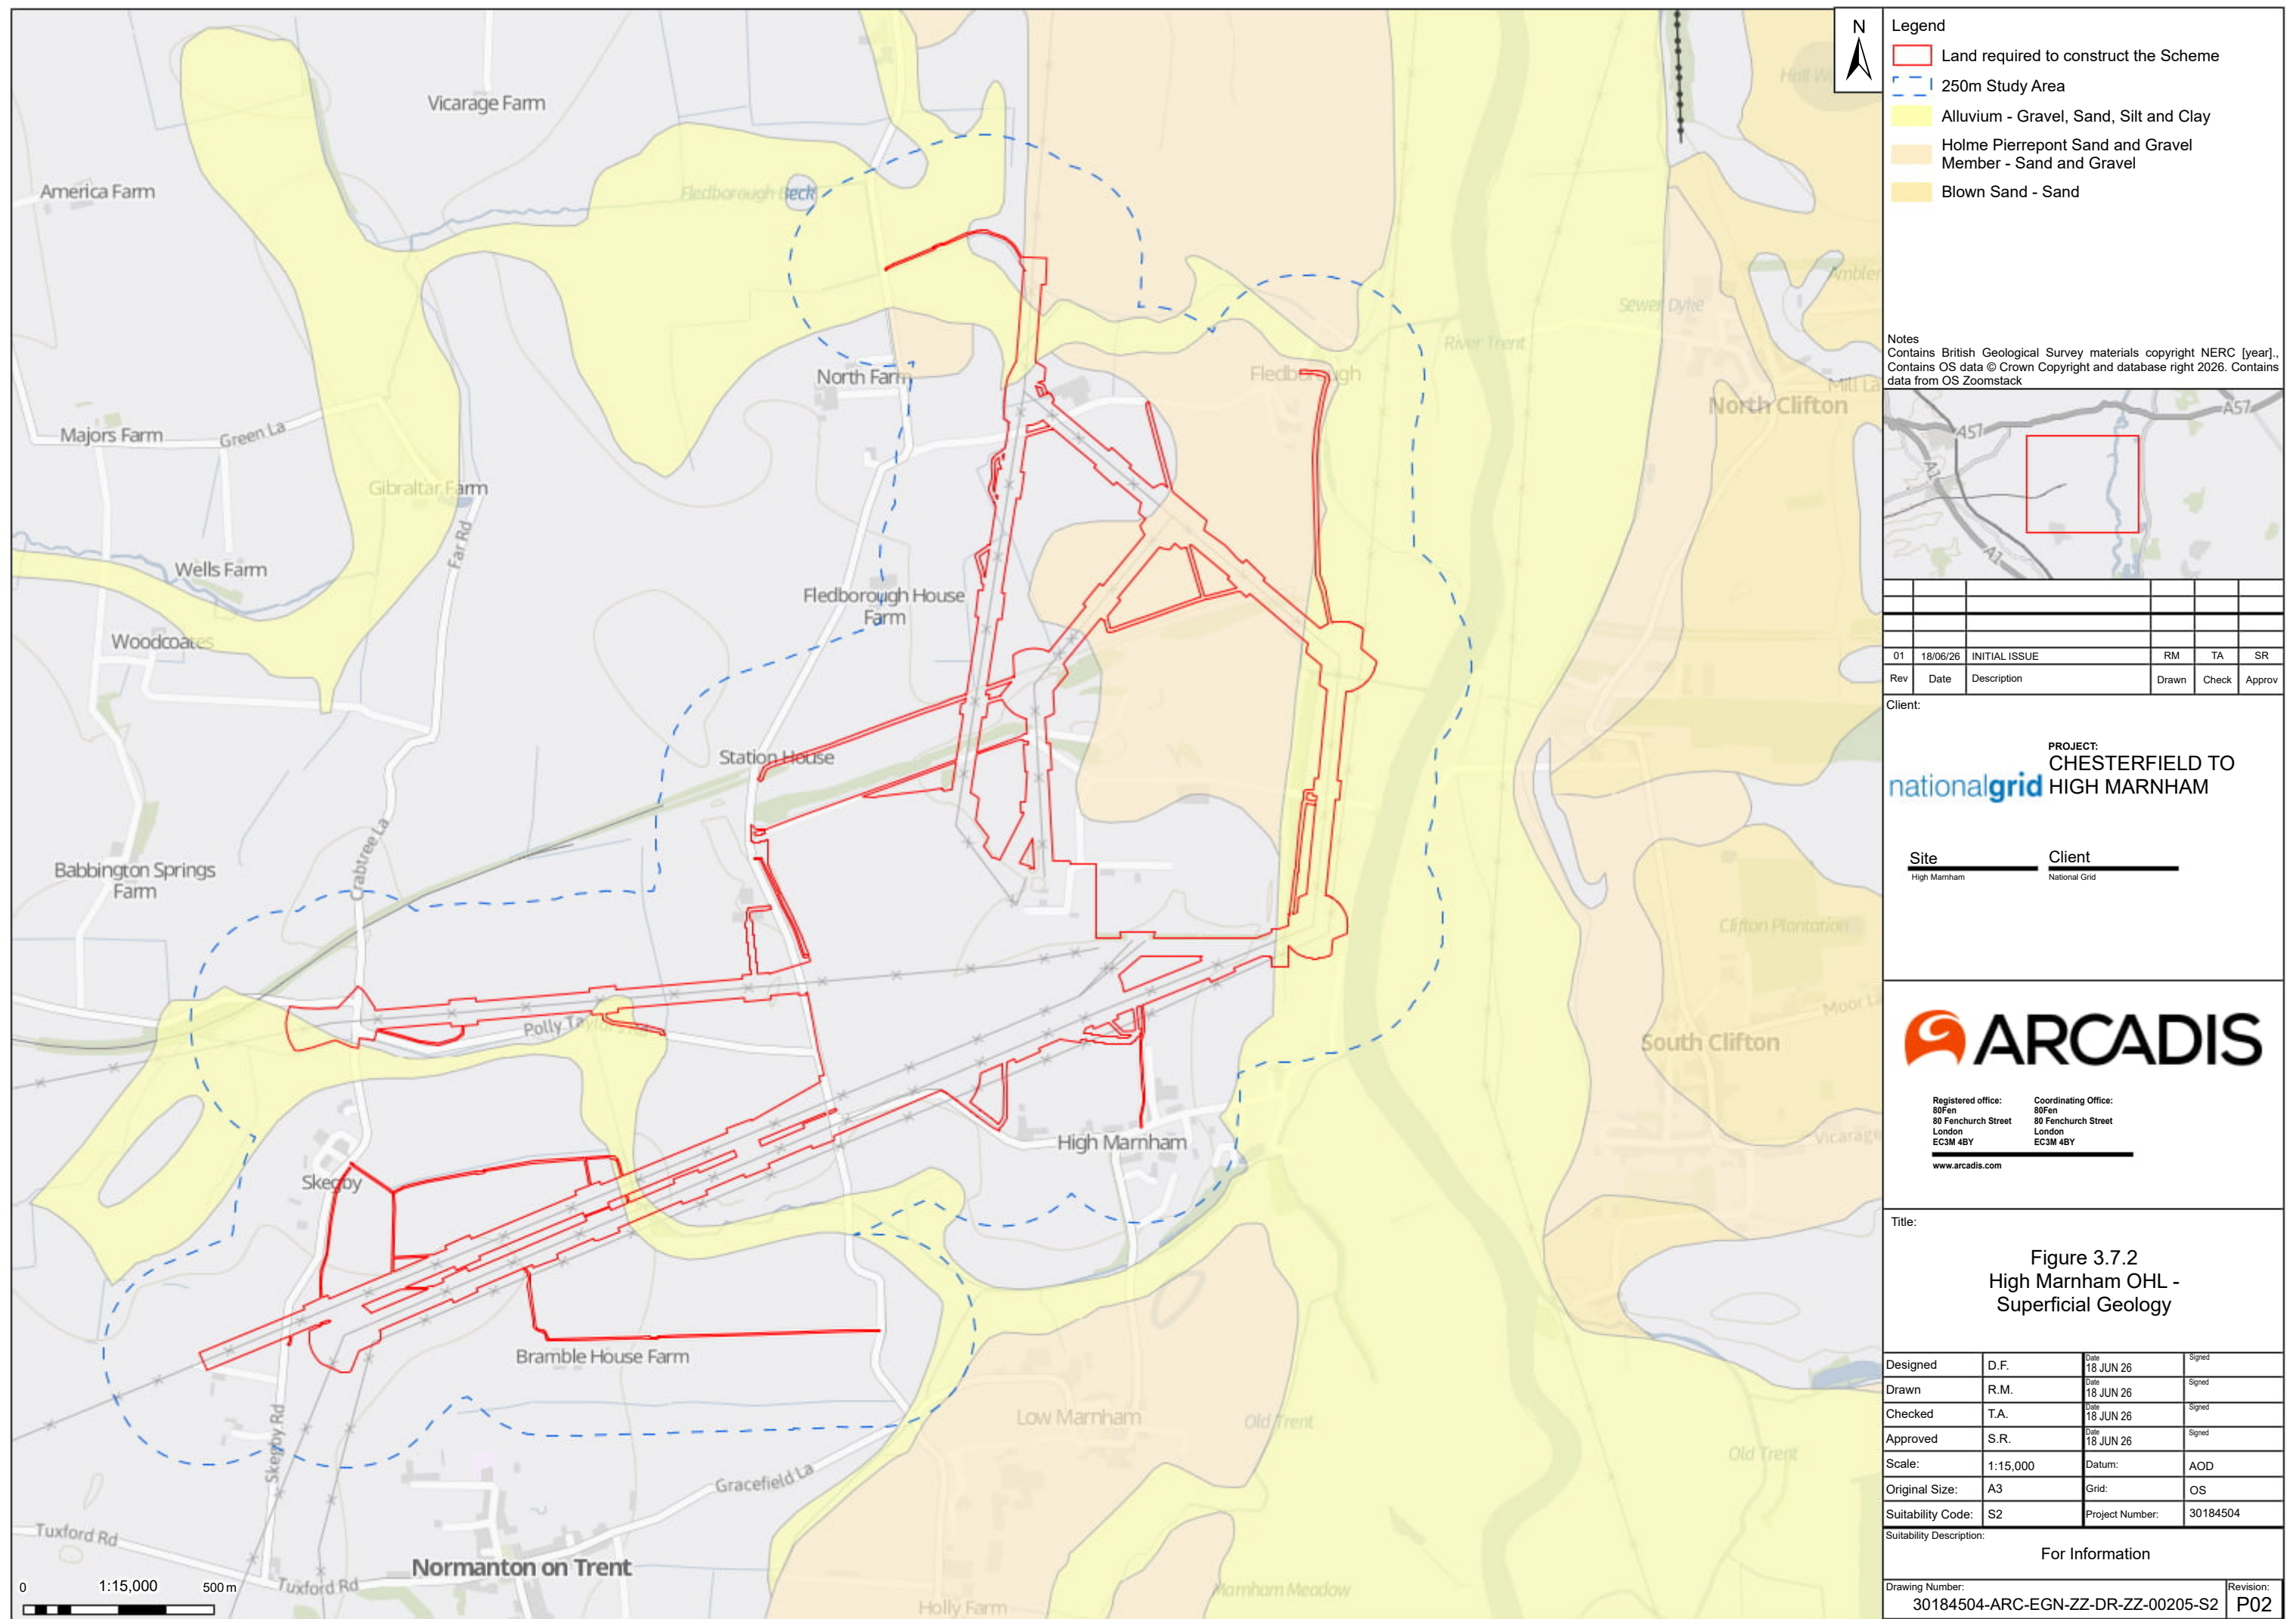

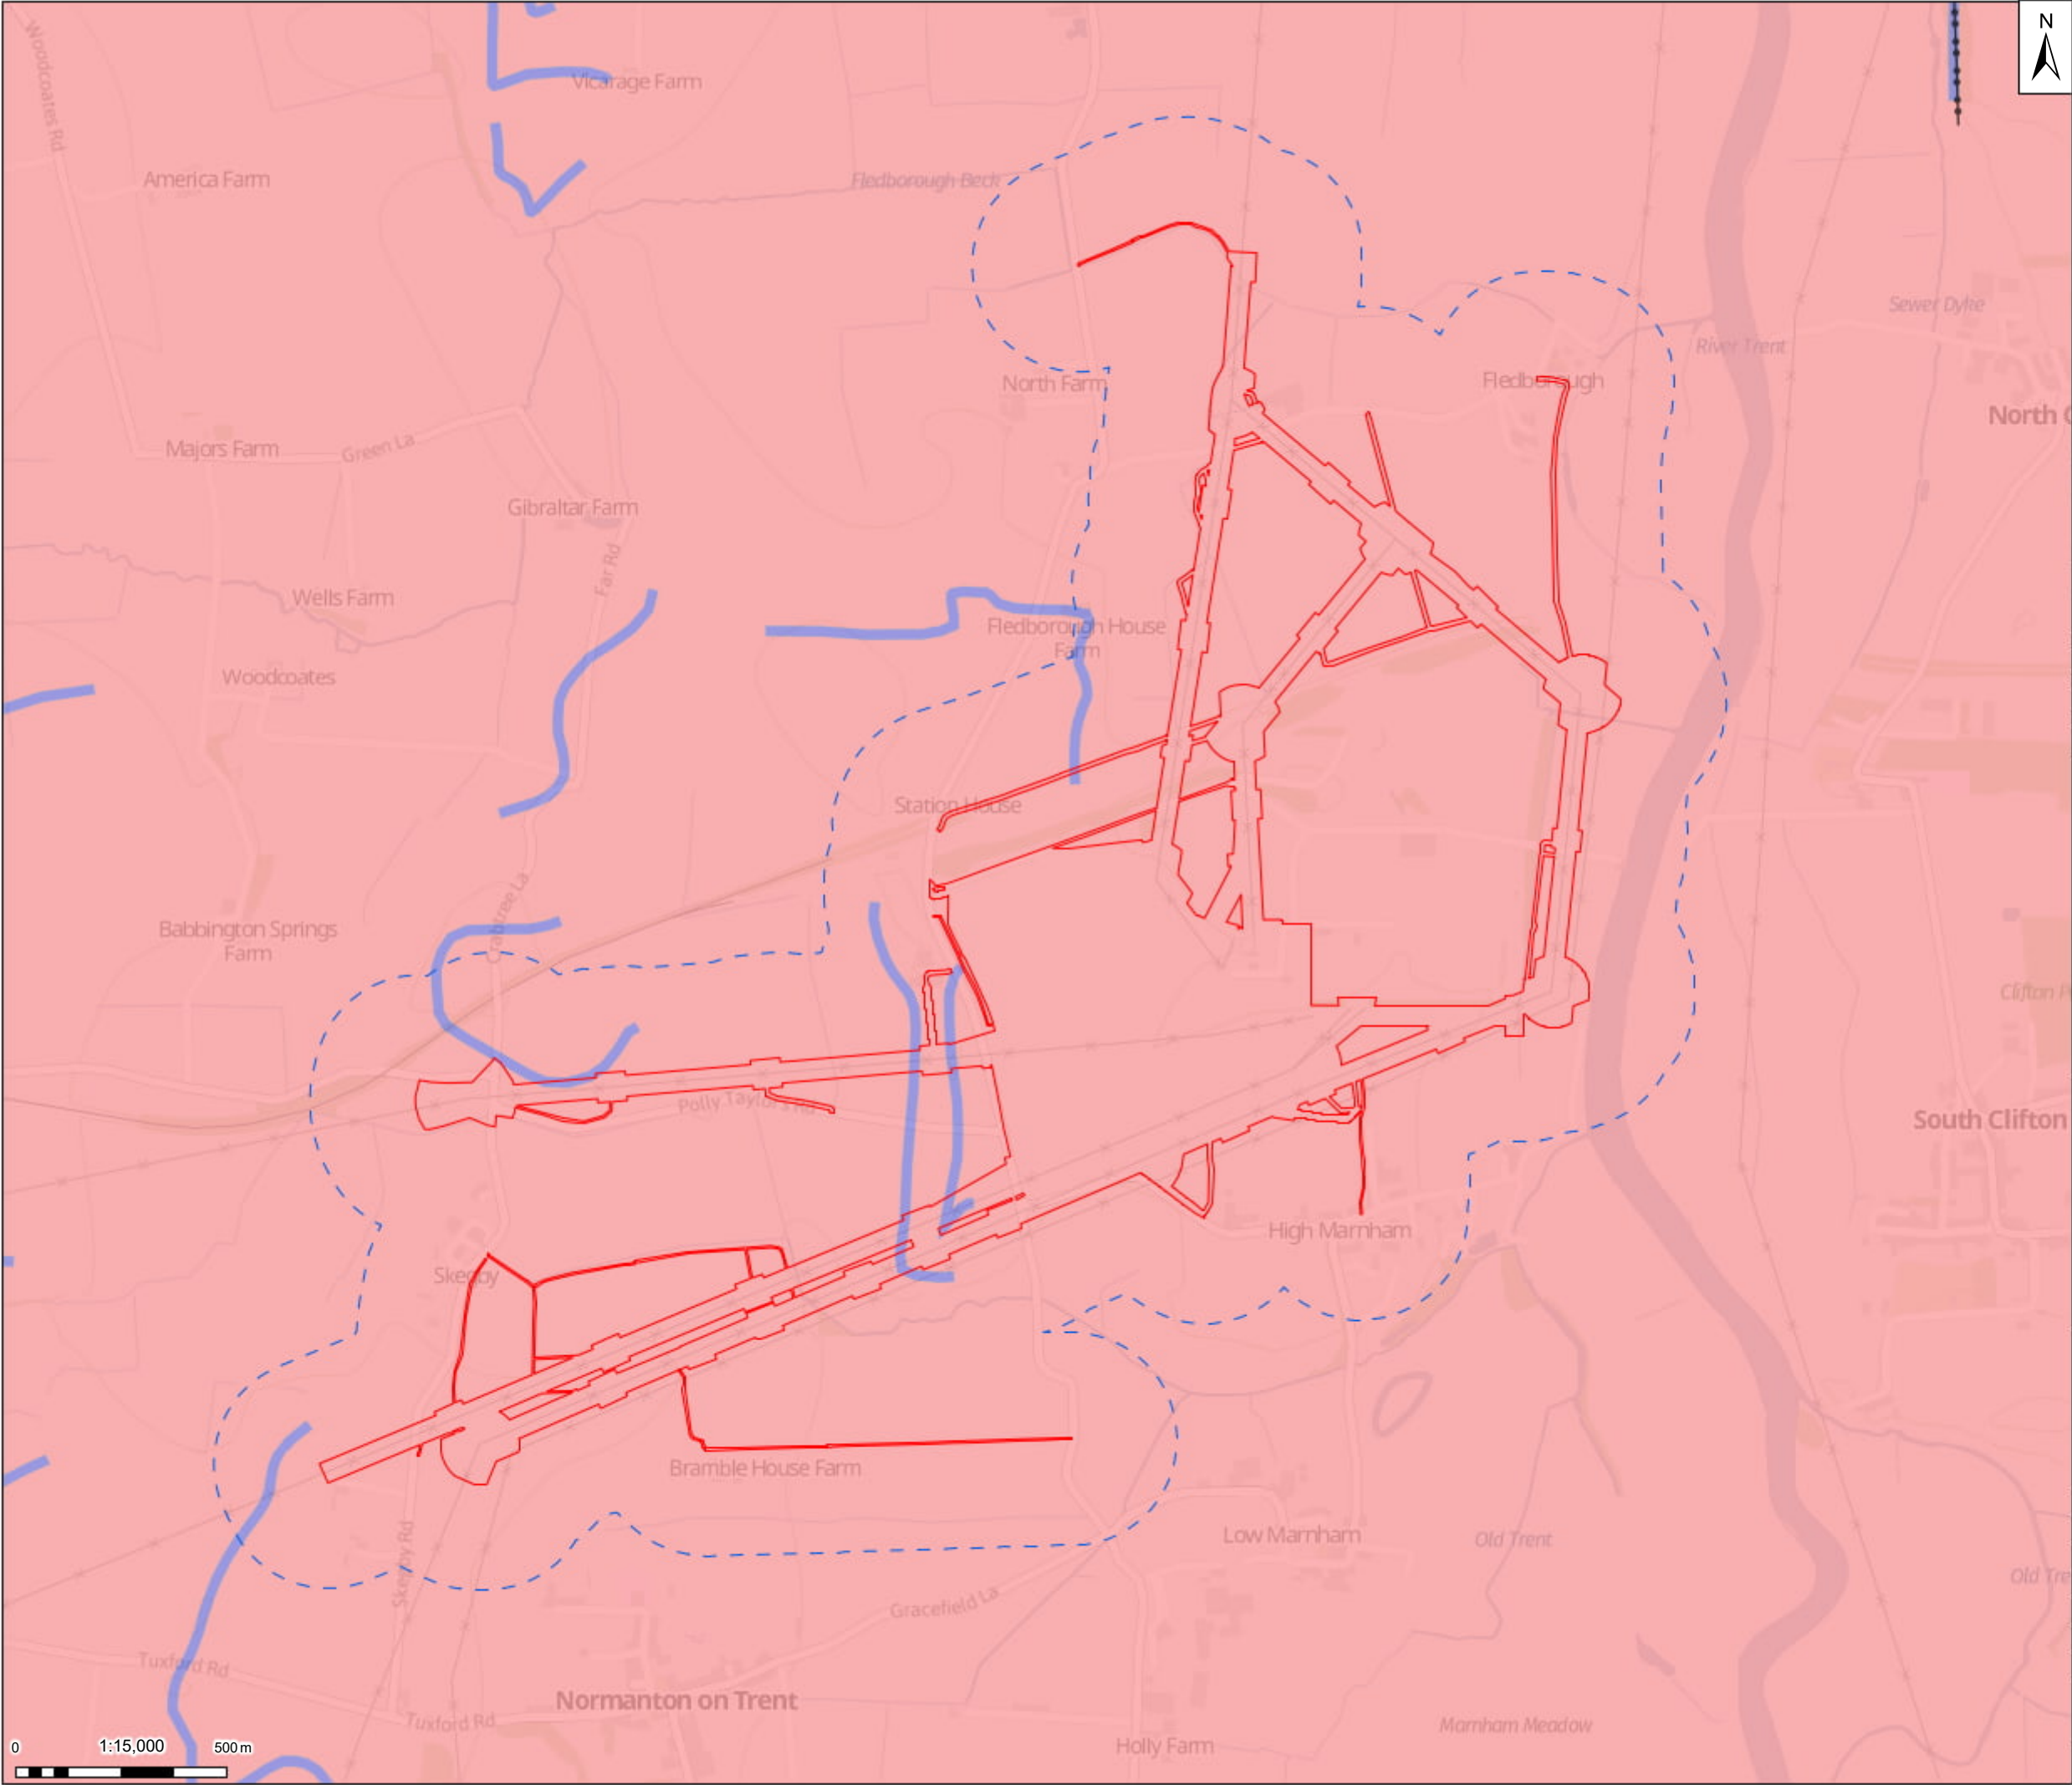

N

Legend

Land required to construct the Scheme

250m Study Area

Mercia Mudstone Group - Mudstone

Mercia Mudstone Group - Siltstone, Dolomitic

Notes

Contains British Geological Survey materials copyright NERC [year].
Contains OS data © Crown Copyright and database right 2026. Contains data from OS Zoomstack

01	19/06/26	INITIAL ISSUE	RM	TA	SR
Rev	Date	Description	Drawn	Check	Approv

Client:

PROJECT:

CHESTERFIELD TO HIGH MARNHAM

Site

High Marnham

Client

National Grid

Registered office:
80Fen
80 Fenchurch Street
London
EC3M 4BY

Coordinating Office:
80Fen
80 Fenchurch Street
London
EC3M 4BY

www.arcadis.com

Title:

Figure 3.7.3
High Marnham OHL -
Bedrock Geology

Designed	D.F.	Date 19 JUN 26	Signed
Drawn	R.M.	Date 19 JUN 26	Signed
Checked	T.A.	Date 19 JUN 26	Signed
Approved	S.R.	Date 19 JUN 26	Signed
Scale:	1:15,000	Datum:	AOD
Original Size:	A3	Grid:	OS
Suitability Code:	S2	Project Number:	30184504

Suitability Description:


For Information

Drawing Number:

30184504-ARC-EGN-ZZ-DR-ZZ-00206-S2

Revision:

P01

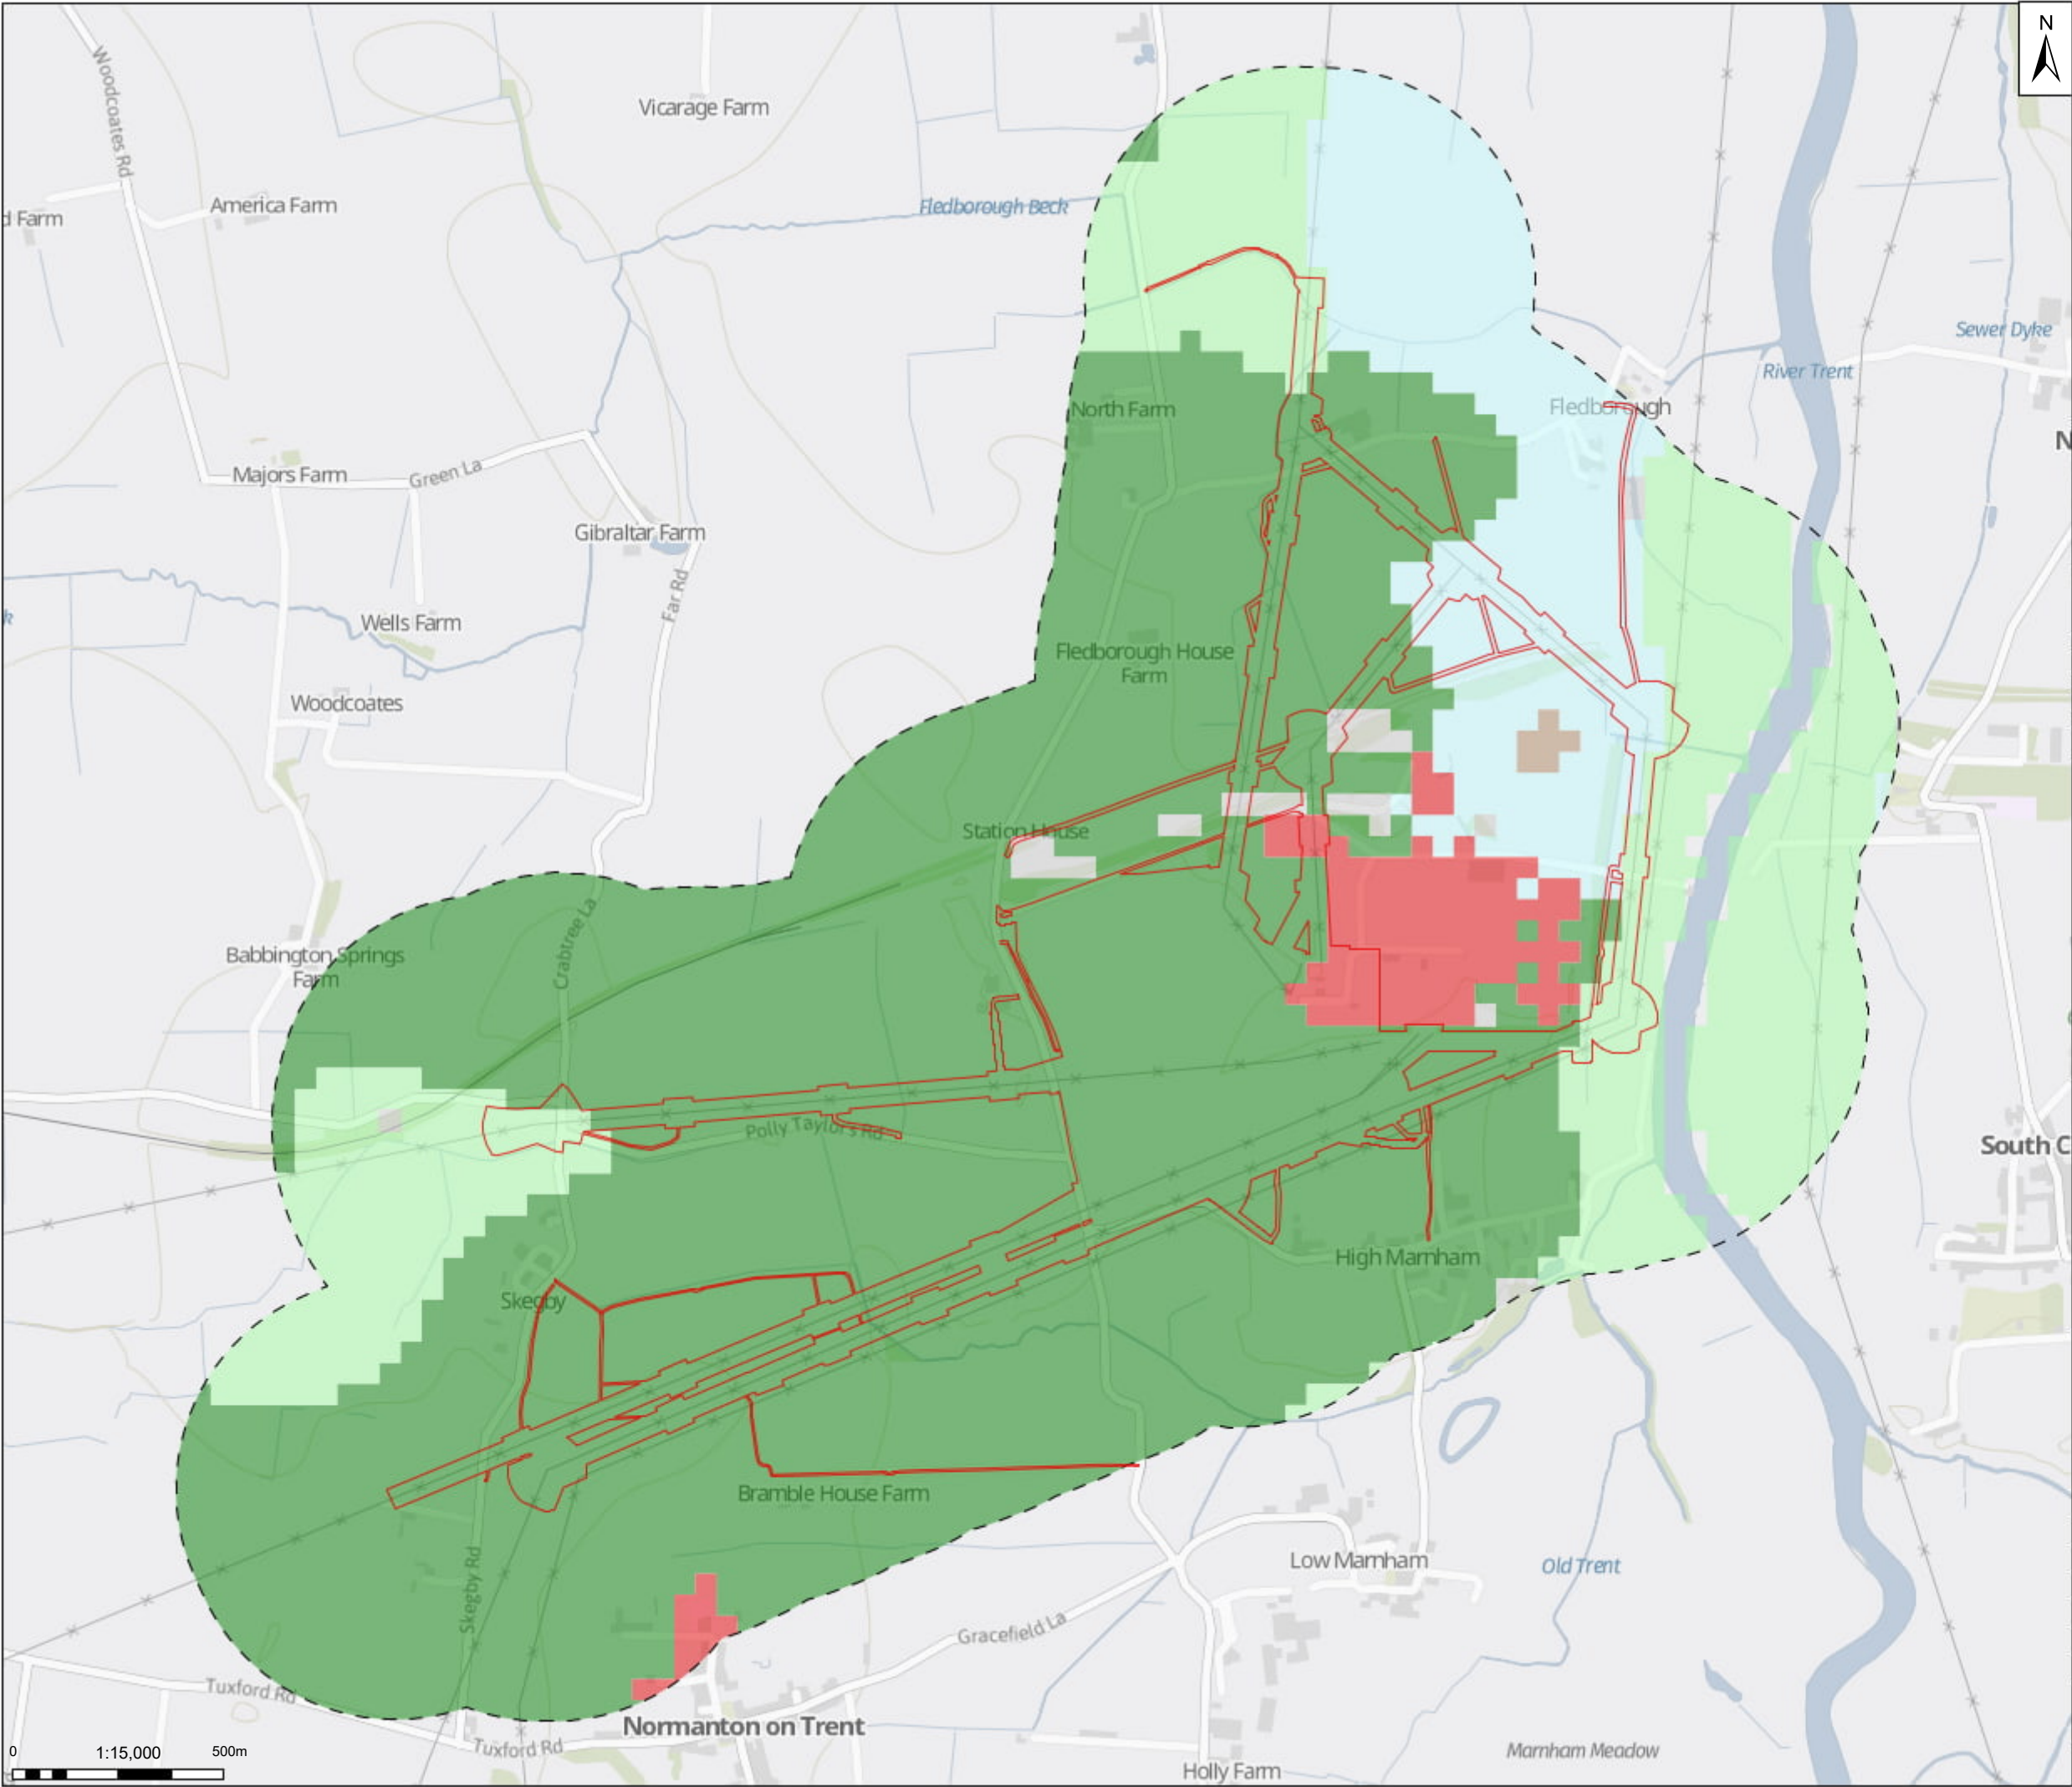

Legend

- Land required to construct the Scheme
- Study Area
- ALC Grade
 - 2
 - 3a
 - 3b
 - 5
 - Non-Agricultural
 - Urban

Notes

Contains OS data © Crown Copyright and database right 2026. Contains data from OS Zoomstack

01 19/06/26 INITIAL ISSUE RM BL SR

Rev Date Description Drawn Check Approv

Client:

PROJECT: **CHESTERFIELD TO HIGH MARNHAM**

nationalgrid

Site: High Marnham Client: National Grid

ARCADIS

Registered office: 80Fen, 80 Fenchurch Street, London EC3M 4BY
Coordinating Office: Suite 1A, 4 Piccadilly Place, Manchester M1 3BN
www.arcadis.com

Title:

Figure 3.10.1
High Marnham OHL -
Predictive Agricultural Land
Classification (ALC) Mapping


Designed	L.H.	Date	Signed
Drawn	R.M.	19 JUN 26	Signed
Checked	B.L.	19 JUN 26	Signed
Approved	S.R.	19 JUN 26	Signed
Scale:	1:15,000	Datum:	AOD
Original Size:	A3	Grid:	OS
Suitability Code:	S2	Project Number:	30184504

Suitability Description:

For Information

Drawing Number: 30184504-ARC-EGN-ZZ-DR-ZZ-00207-S2

Revision: P01

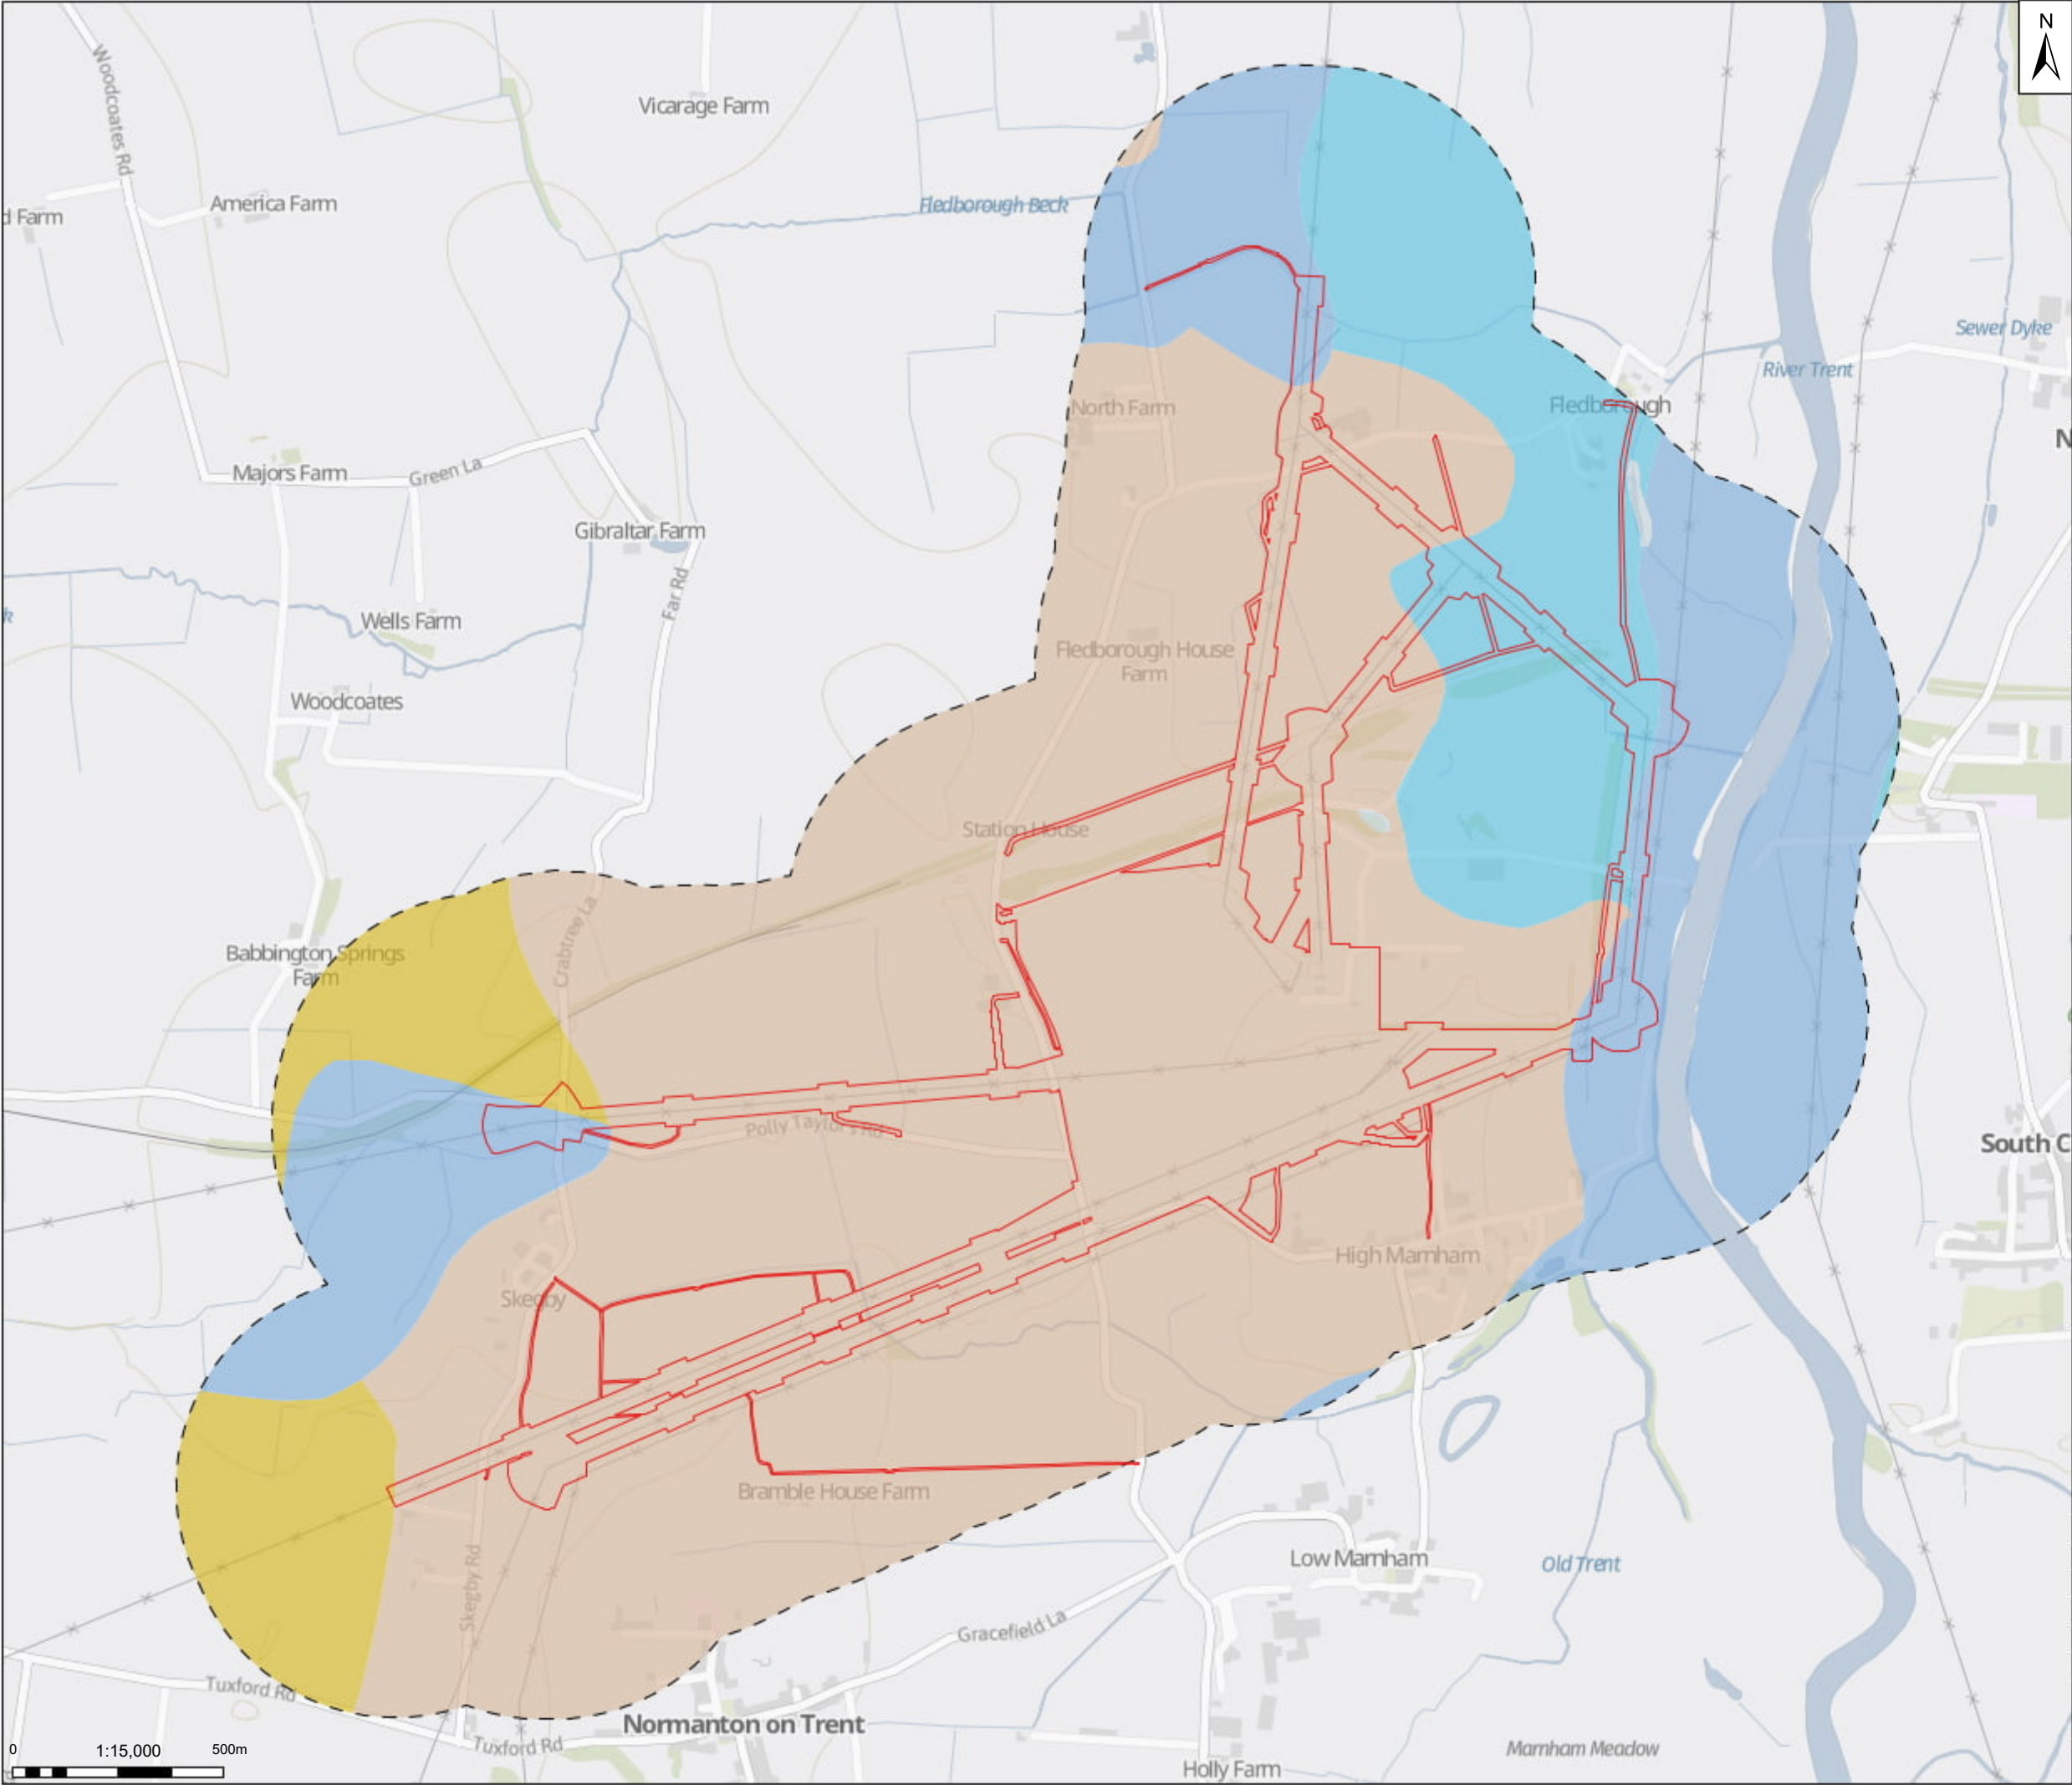

N

Legend

Land required to construct the Scheme

Study Area

Worcester

Whimble 3

Dunnington Heath

Fladbury 2

Compton

Blackwood

Lake

Notes

Contains OS data © Crown Copyright and database right 2026. Contains data from OS Zoomstack

01

19/06/26

INITIAL ISSUE

RM

BL

SR

Rev

Date

Description

Drawn

Check

Approv

Client:

nationalgrid

PROJECT:

CHESTERFIELD TO HIGH MARNHAM

Site

High Marnham

Client

National Grid

ARCADIS

Registered office:

80 Fen

80 Fenchurch Street

London

EC3M 4BY

www.arcadis.com

Coordinating Office:

Suite 1A

4 Piccadilly Place

Manchester

M1 3BN

Title:

Figure 3.10.2

High Marnham OHL – National

Soil Association Mapping

Designed

L.H.

Date

19 JUN 26

Signed

Drawn

R.M.

Date

19 JUN 26

Signed

Checked

B.L.

Date

19 JUN 26

Signed

Approved

S.R.

Date

19 JUN 26

Signed

Scale:

1:15,000

Datum:

AOD

Original Size:

A3

Grid:

OS

Suitability Code:

S2

Project Number:

30184504

Suitability Description:


For Information

Drawing Number:

30184504-ARC-EGN-ZZ-DR-ZZ-00208-S2

Revision:

P01

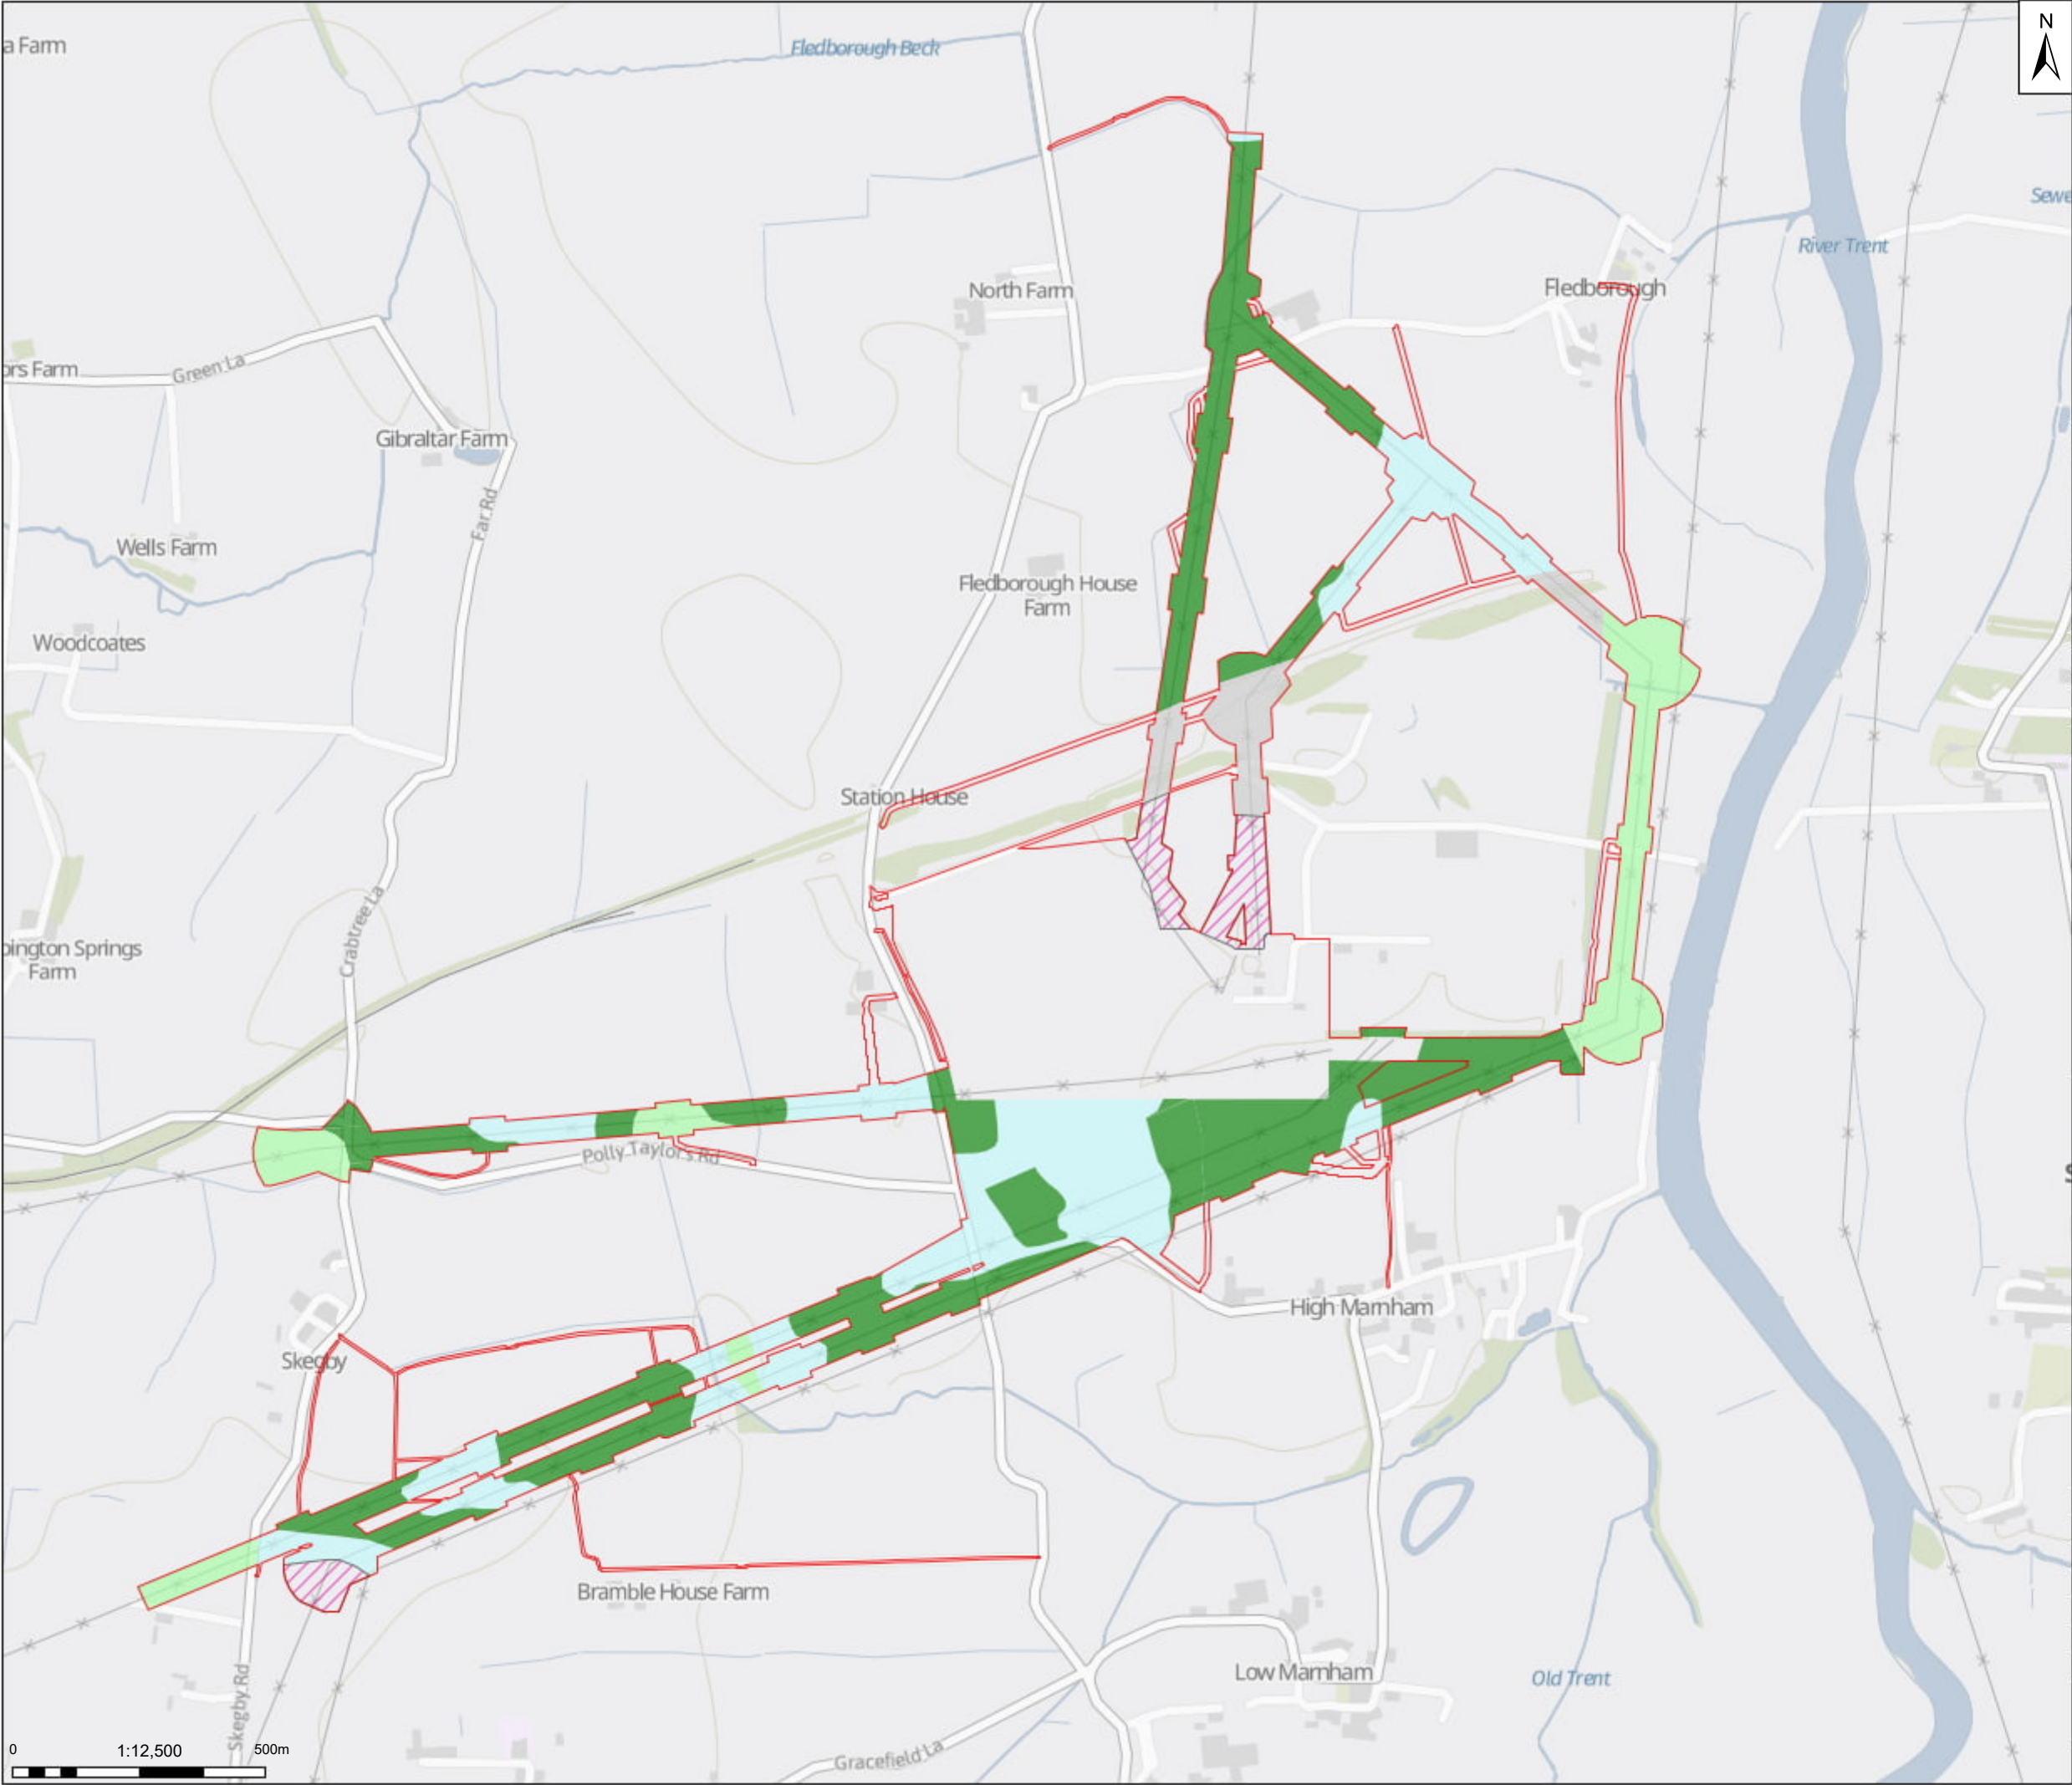

N

Legend

Land required to construct the Scheme

ALC Grade

2

3a

3b

Non-Agricultural

Not Surveyed

Notes

Contains OS data © Crown Copyright and database right 2026. Contains data from OS Zoomstack

457

01	19/06/26	INITIAL ISSUE	RM	BL	SR
Rev	Date	Description	Drawn	Check	Approv

Client:

nationalgrid

PROJECT:
CHESTERFIELD TO
HIGH MARNHAM

Site

High Marnham

Client

National Grid

ARCADIS

Registered office:
80Fen
80 Fenchurch Street
London
EC3M 4BY
www.arcadis.com

Coordinating Office:
Suite 1A
4 Piccadilly Place
Manchester
M1 3BN

Title:

Figure 3.10.3
High Marnham OHL -
Detailed Agricultural Land
Classification (ALC) Mapping

Designed	L.H.	Date 19 JUN 26	Signed
Drawn	R.M.	Date 19 JUN 26	Signed
Checked	B.L.	Date 19 JUN 26	Signed
Approved	S.R.	Date 19 JUN 26	Signed
Scale:	1:12,500	Datum:	AOD
Original Size:	A3	Grid:	OS
Suitability Code:	S2	Project Number:	30184504

Suitability Description:

For Information

Drawing Number:
30184504-ARC-EGN-ZZ-DR-ZZ-00209-S2

Revision:
P01

Print Date:

20-08-26 12:20:27

C:\Users\delanged\9093\ARCADIS\30184504 - EDEU Lot 1 - 01 GDV Team\01 Aprx\30184504-ARC-EGN-ZZ-DR-ZZ-00209-S2-P01-High Marnham S37 - Detailed Agricultural Land Classification (ALC) Mapping.aprx

© Copyright reserved

