
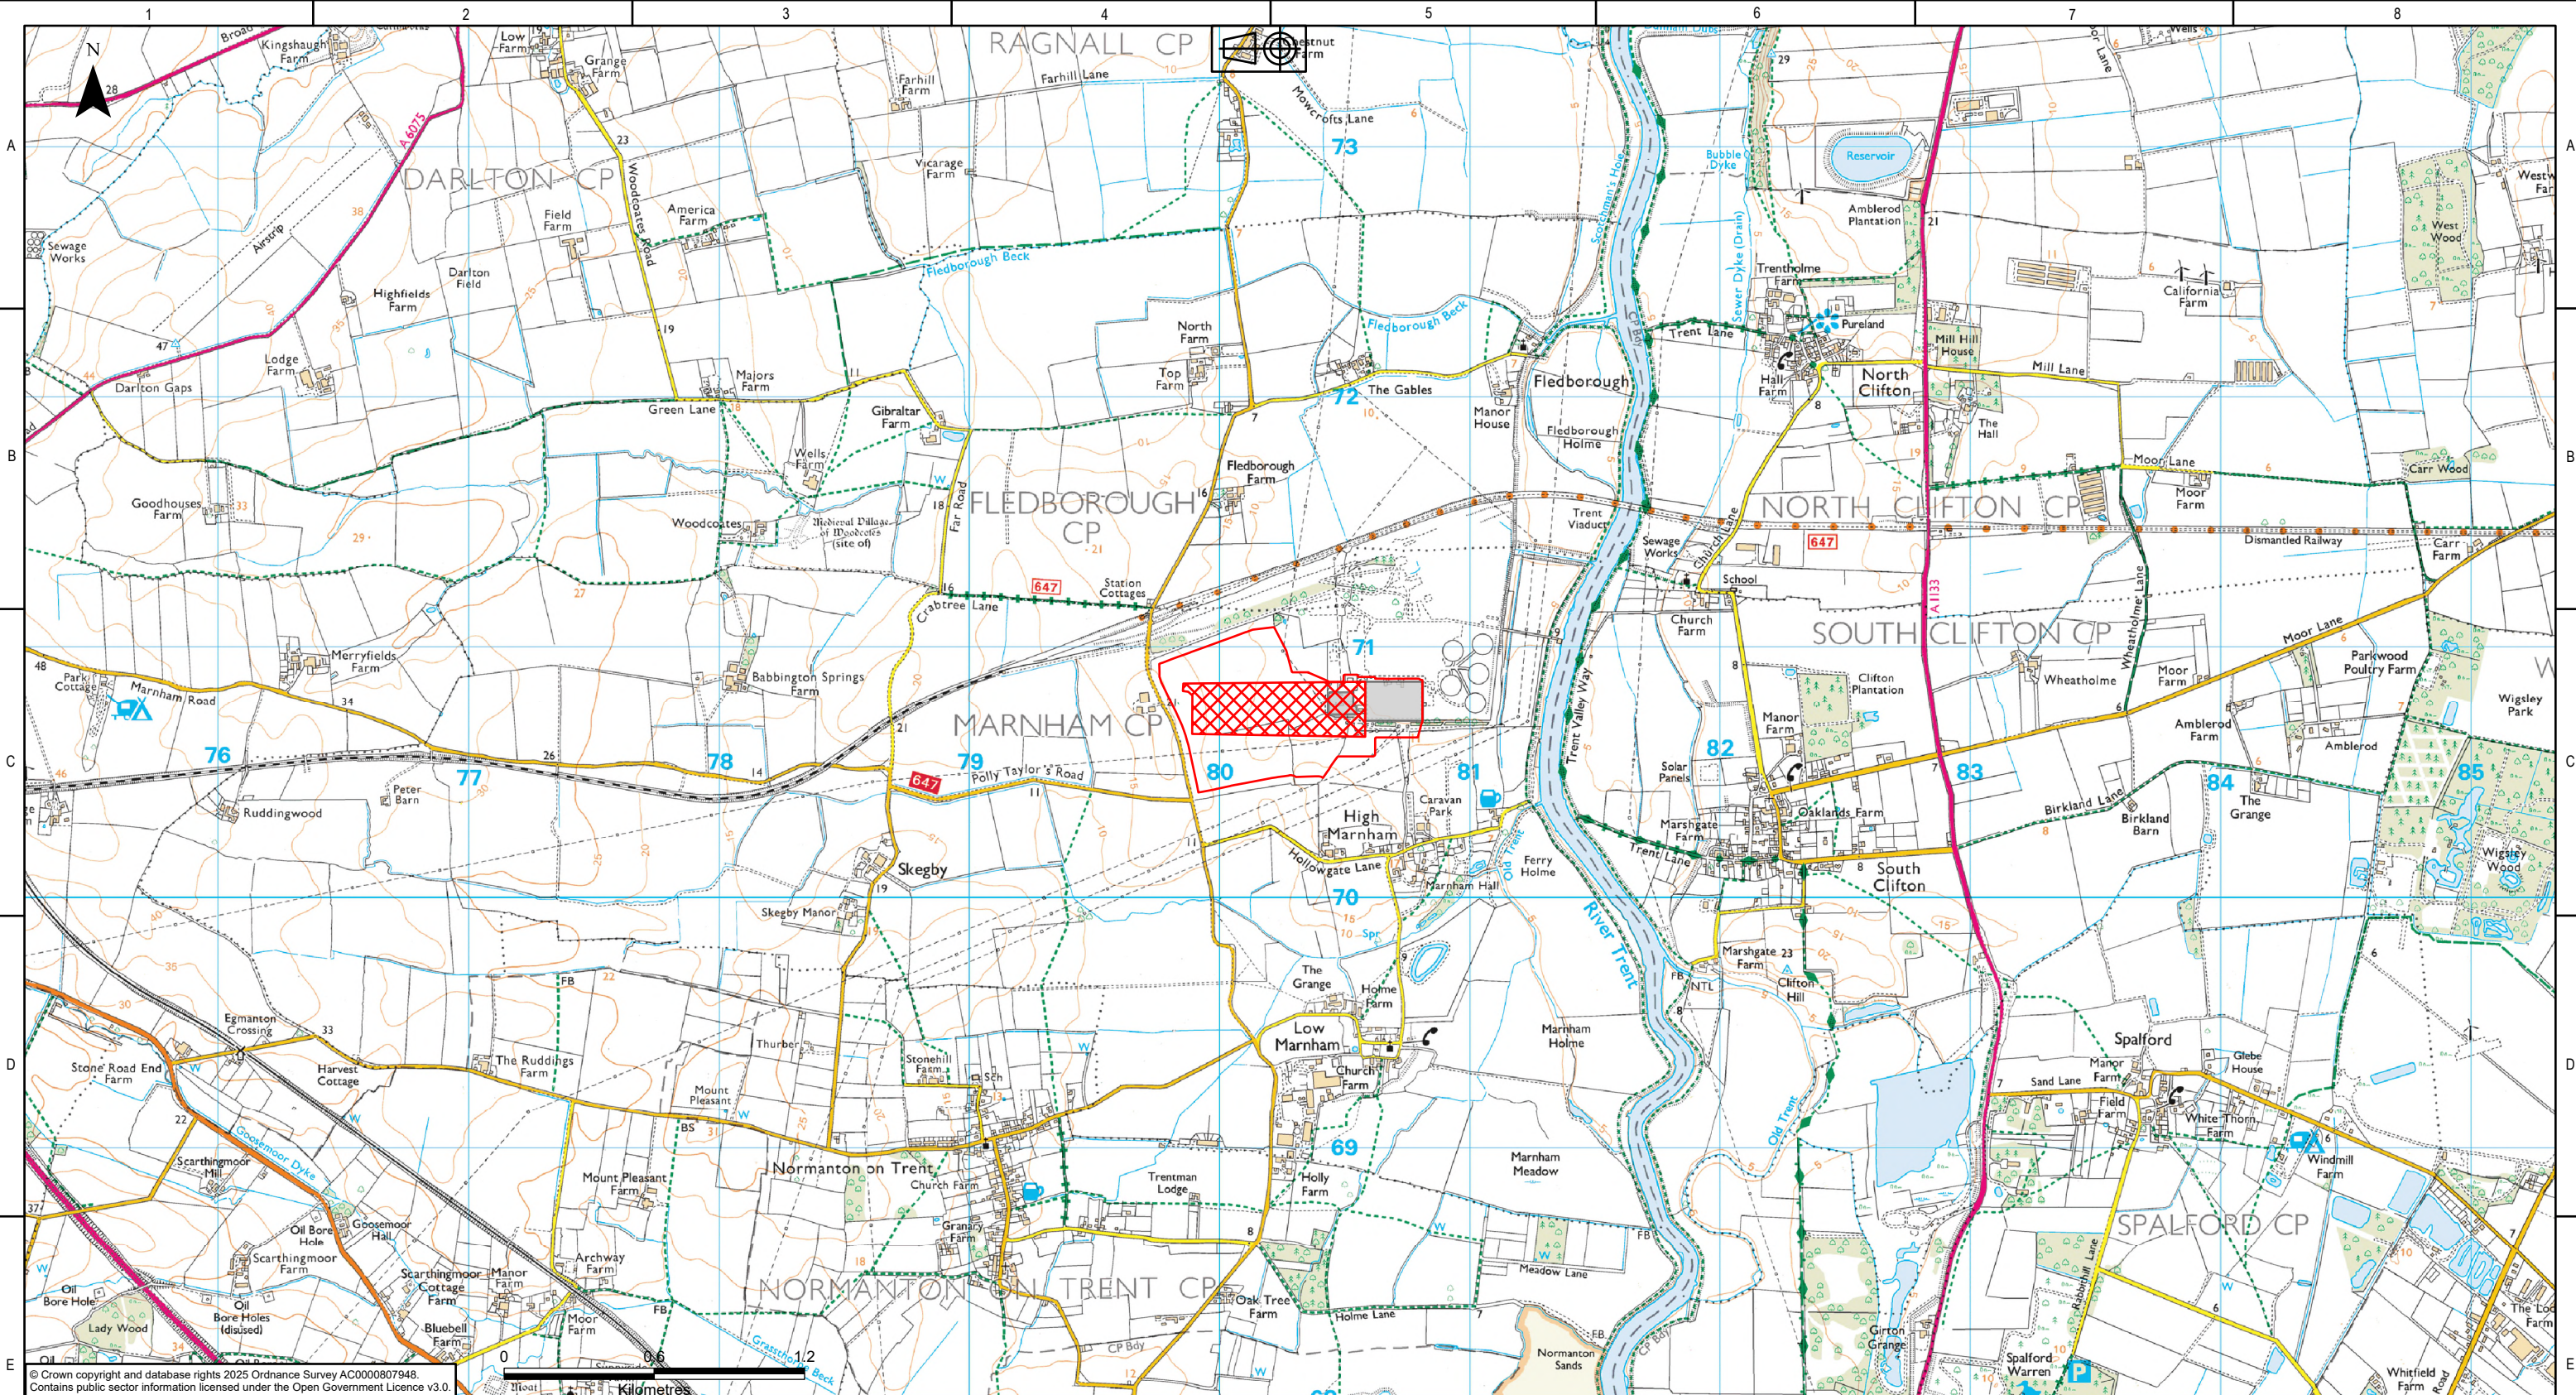


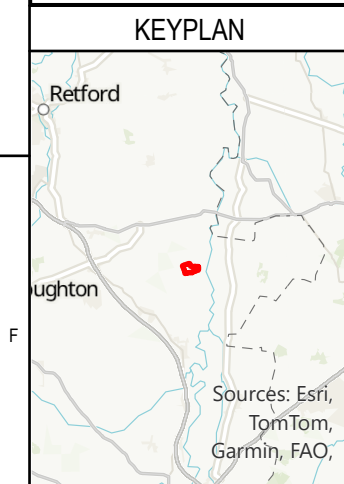

Legend

- High Marnham 400kV Substation Proposed Freehold Red Line Boundary
- Existing Substation Platform
- Proposed Substation Platform

KEYPLAN

Retford

Nottingham

Sources: Esri, TomTom, Garmin, FAO

NATIONAL GRID INVESTMENT NUMBER: 100268							
This drawing and any information or descriptive matter set out hereon are confidential and copyright property of National Grid and must not be disclosed, loaned, copied or used for any purpose without written permission							
P01	6/11/2026	First issue		TS	JL	TR	TR
Rev.	Date	Comment		Drw by	Check	Rev by	Appr.

nationalgrid

National Grid plc, Warwick Technology Park,
Gallows Hill, Warwick, CV34 6DA

Contractor

Drawn TS

Checked MS

Site Chesterfield to High Marnham Project			
Title Figure 1-1 Section 37 Location Plan High Marnham 400kV Substation			
Purpose of issue For Information			Status S5
Contractor Drawing No. EDEU-WSP-OH72-HIGM4_-PLN-OC-000004			Revision P02
Customer Drawing No. 4			Issue A
Reviewed KT	Approved TR	Date 6/11/2026	Sheet 001 of 001 Scale 1:25,000 Size A3