


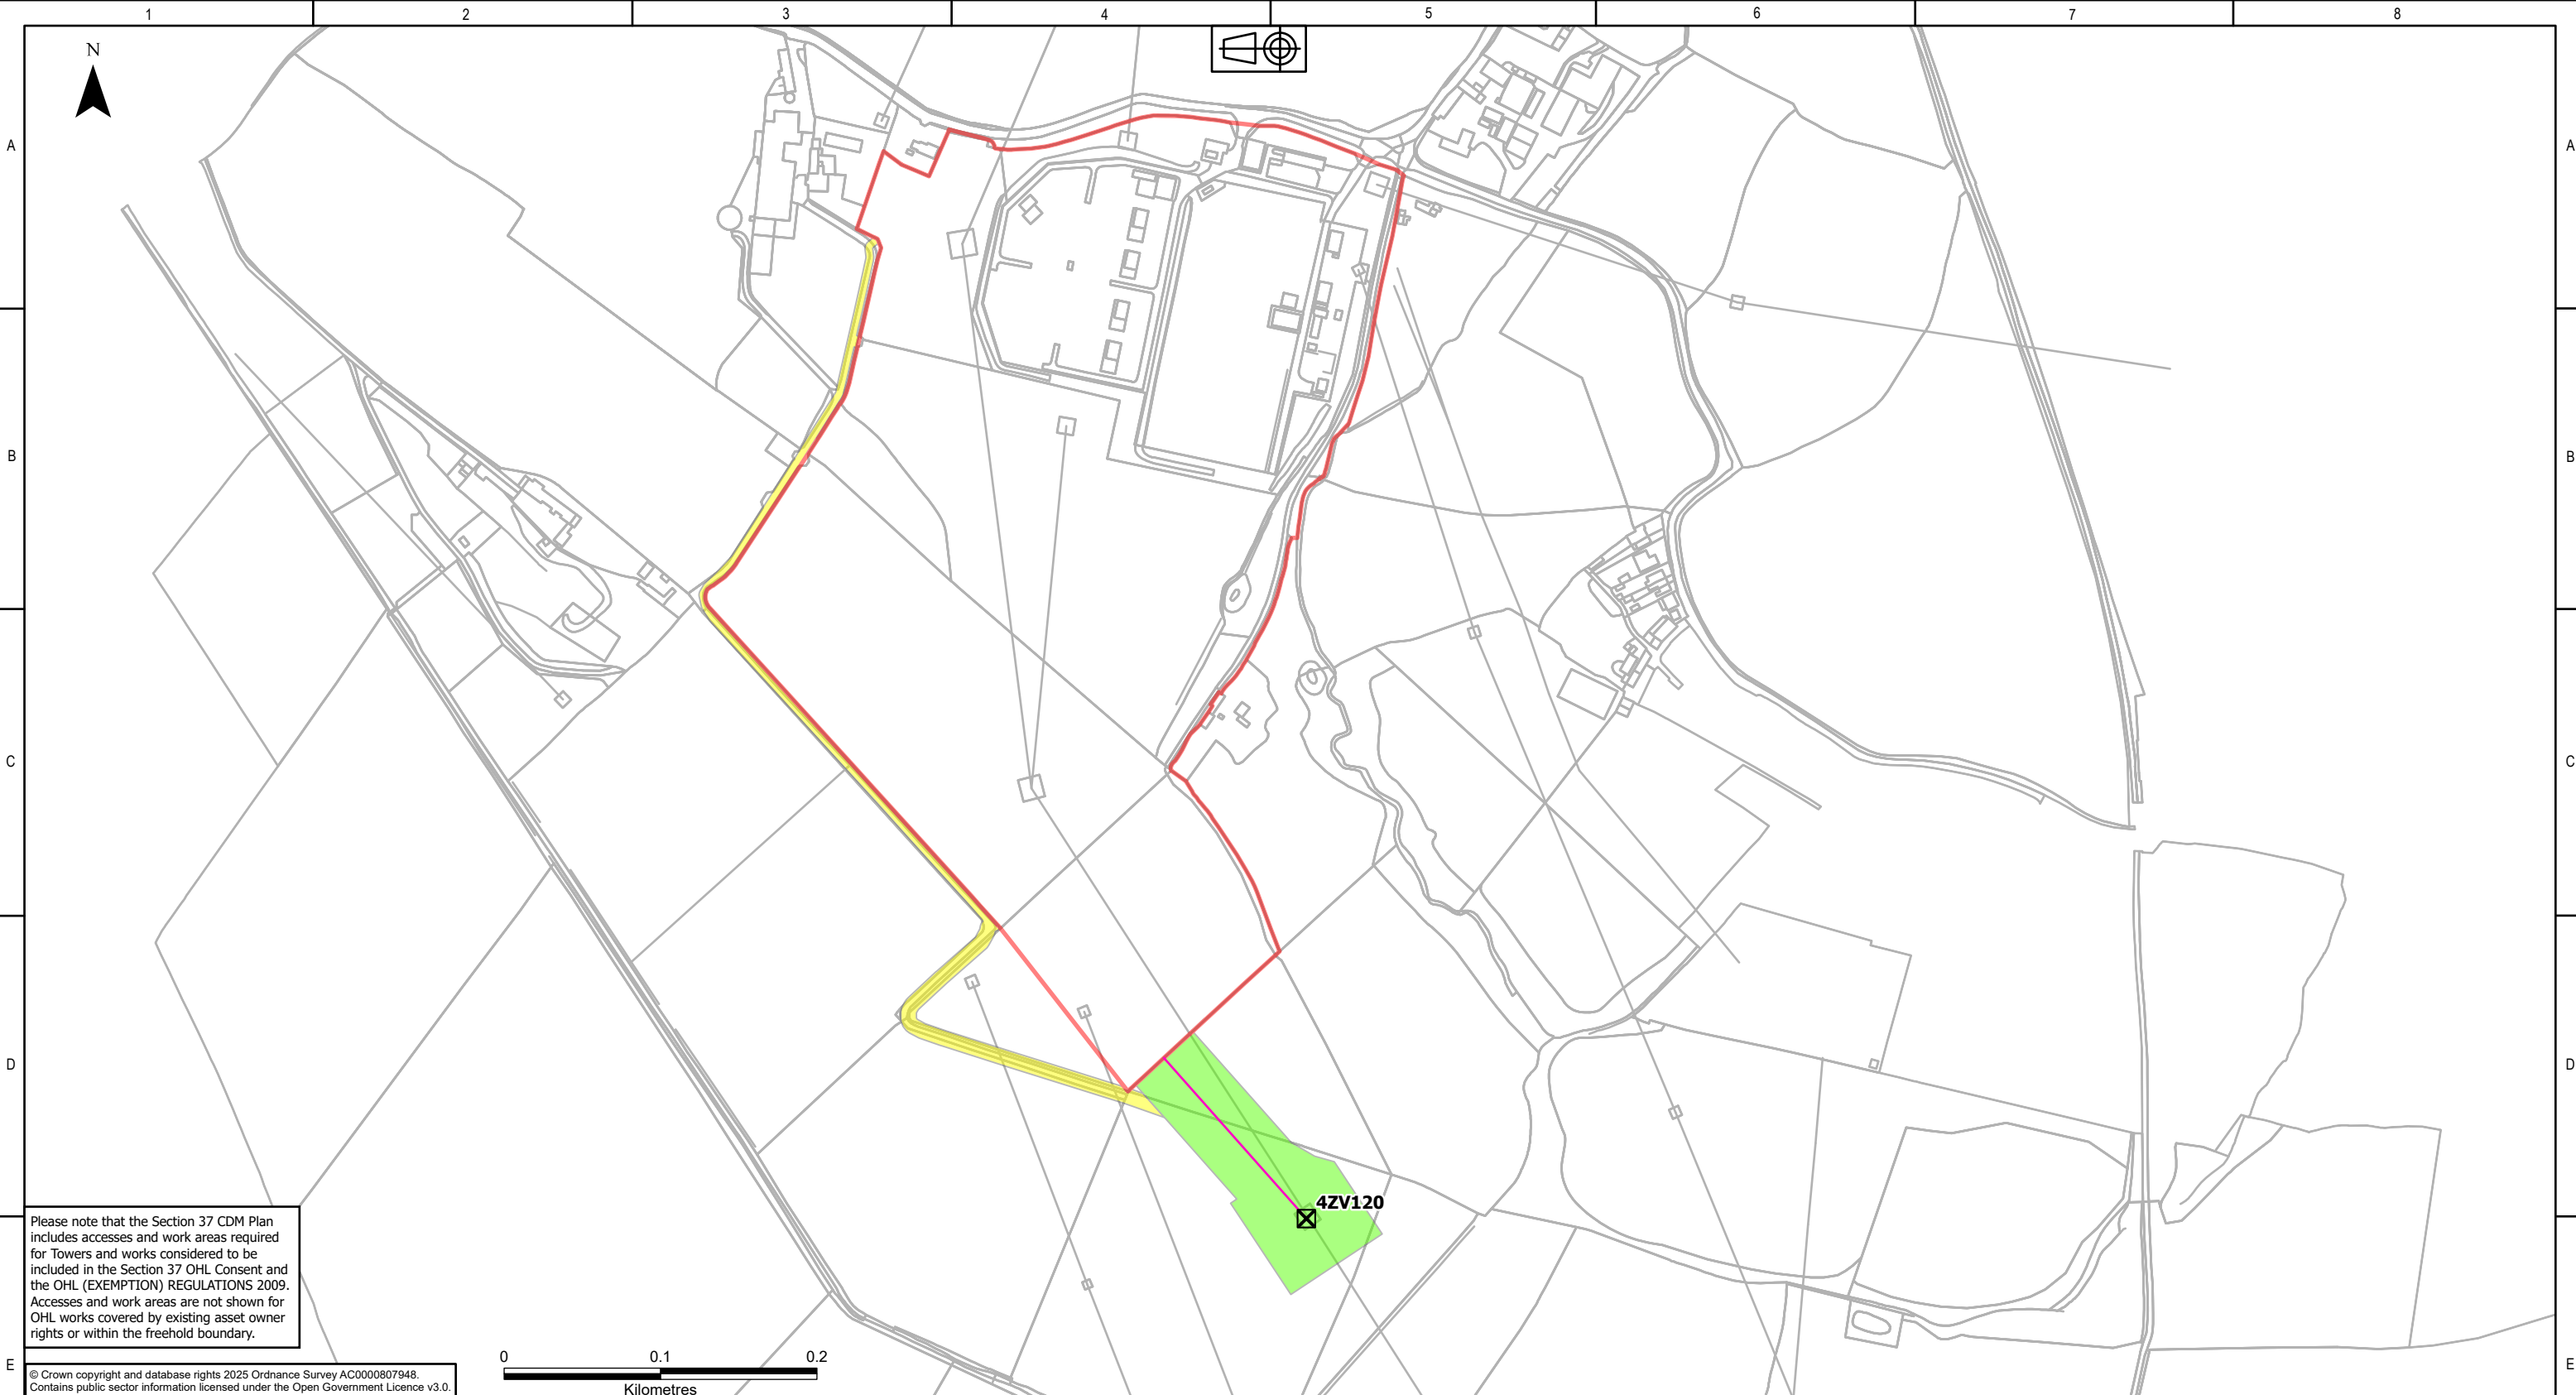

Please note that the Section 37 CDM Plan includes accesses and work areas required for Towers and works considered to be included in the Section 37 OHL Consent and the OHL (EXEMPTION) REGULATIONS 2009. Accesses and work areas are not shown for OHL works covered by existing asset owner rights or within the freehold boundary.

© Crown copyright and database rights 2025 Ordnance Survey AC0000807948. Contains public sector information licensed under the Open Government Licence v3.0.



Legend						
	Freehold Boundary					
	Accesses including Trackway Matting and Haul Road accesses					
	50m width working area along OHL Alignment with Tower Laydown Areas (70m x 70m)					
✕	Existing Tower					
—	OHL Requiring Section 37 Consent					

NATIONAL GRID INVESTMENT NUMBER: 100268						
This drawing and any information or descriptive matter set out hereon are confidential and copyright property of National Grid and must not be disclosed, loaned, copied or used for any purpose without written permission						
P02	6/11/2026	Second issue	TS	JL	TR	TR
Rev.	Date	Comment	Drw by	Check	Rev by	Appr.

nationalgrid
National Grid plc, Warwick Technology Park,
Gallows Hill, Warwick, CV34 6DA

wsp

Drawn TS	Checked MS
-------------	---------------

Site Brinsworth to Chesterfield & Chesterfield to High Marnham Project			
Title Figure 2-2 Section 37 Construction, Design and Management Plan Chesterfield 400kV Substation			
Purpose of issue For Information			Status S5
Contractor Drawing No. EDEU-WSP-OH71-CHTE4-PLN-OC-000003			Revision P02
Customer Drawing No. 03			Issue A
Reviewed KT	Approved TR	Date 6/11/2026	Scale 1:4,000
			Size A3