
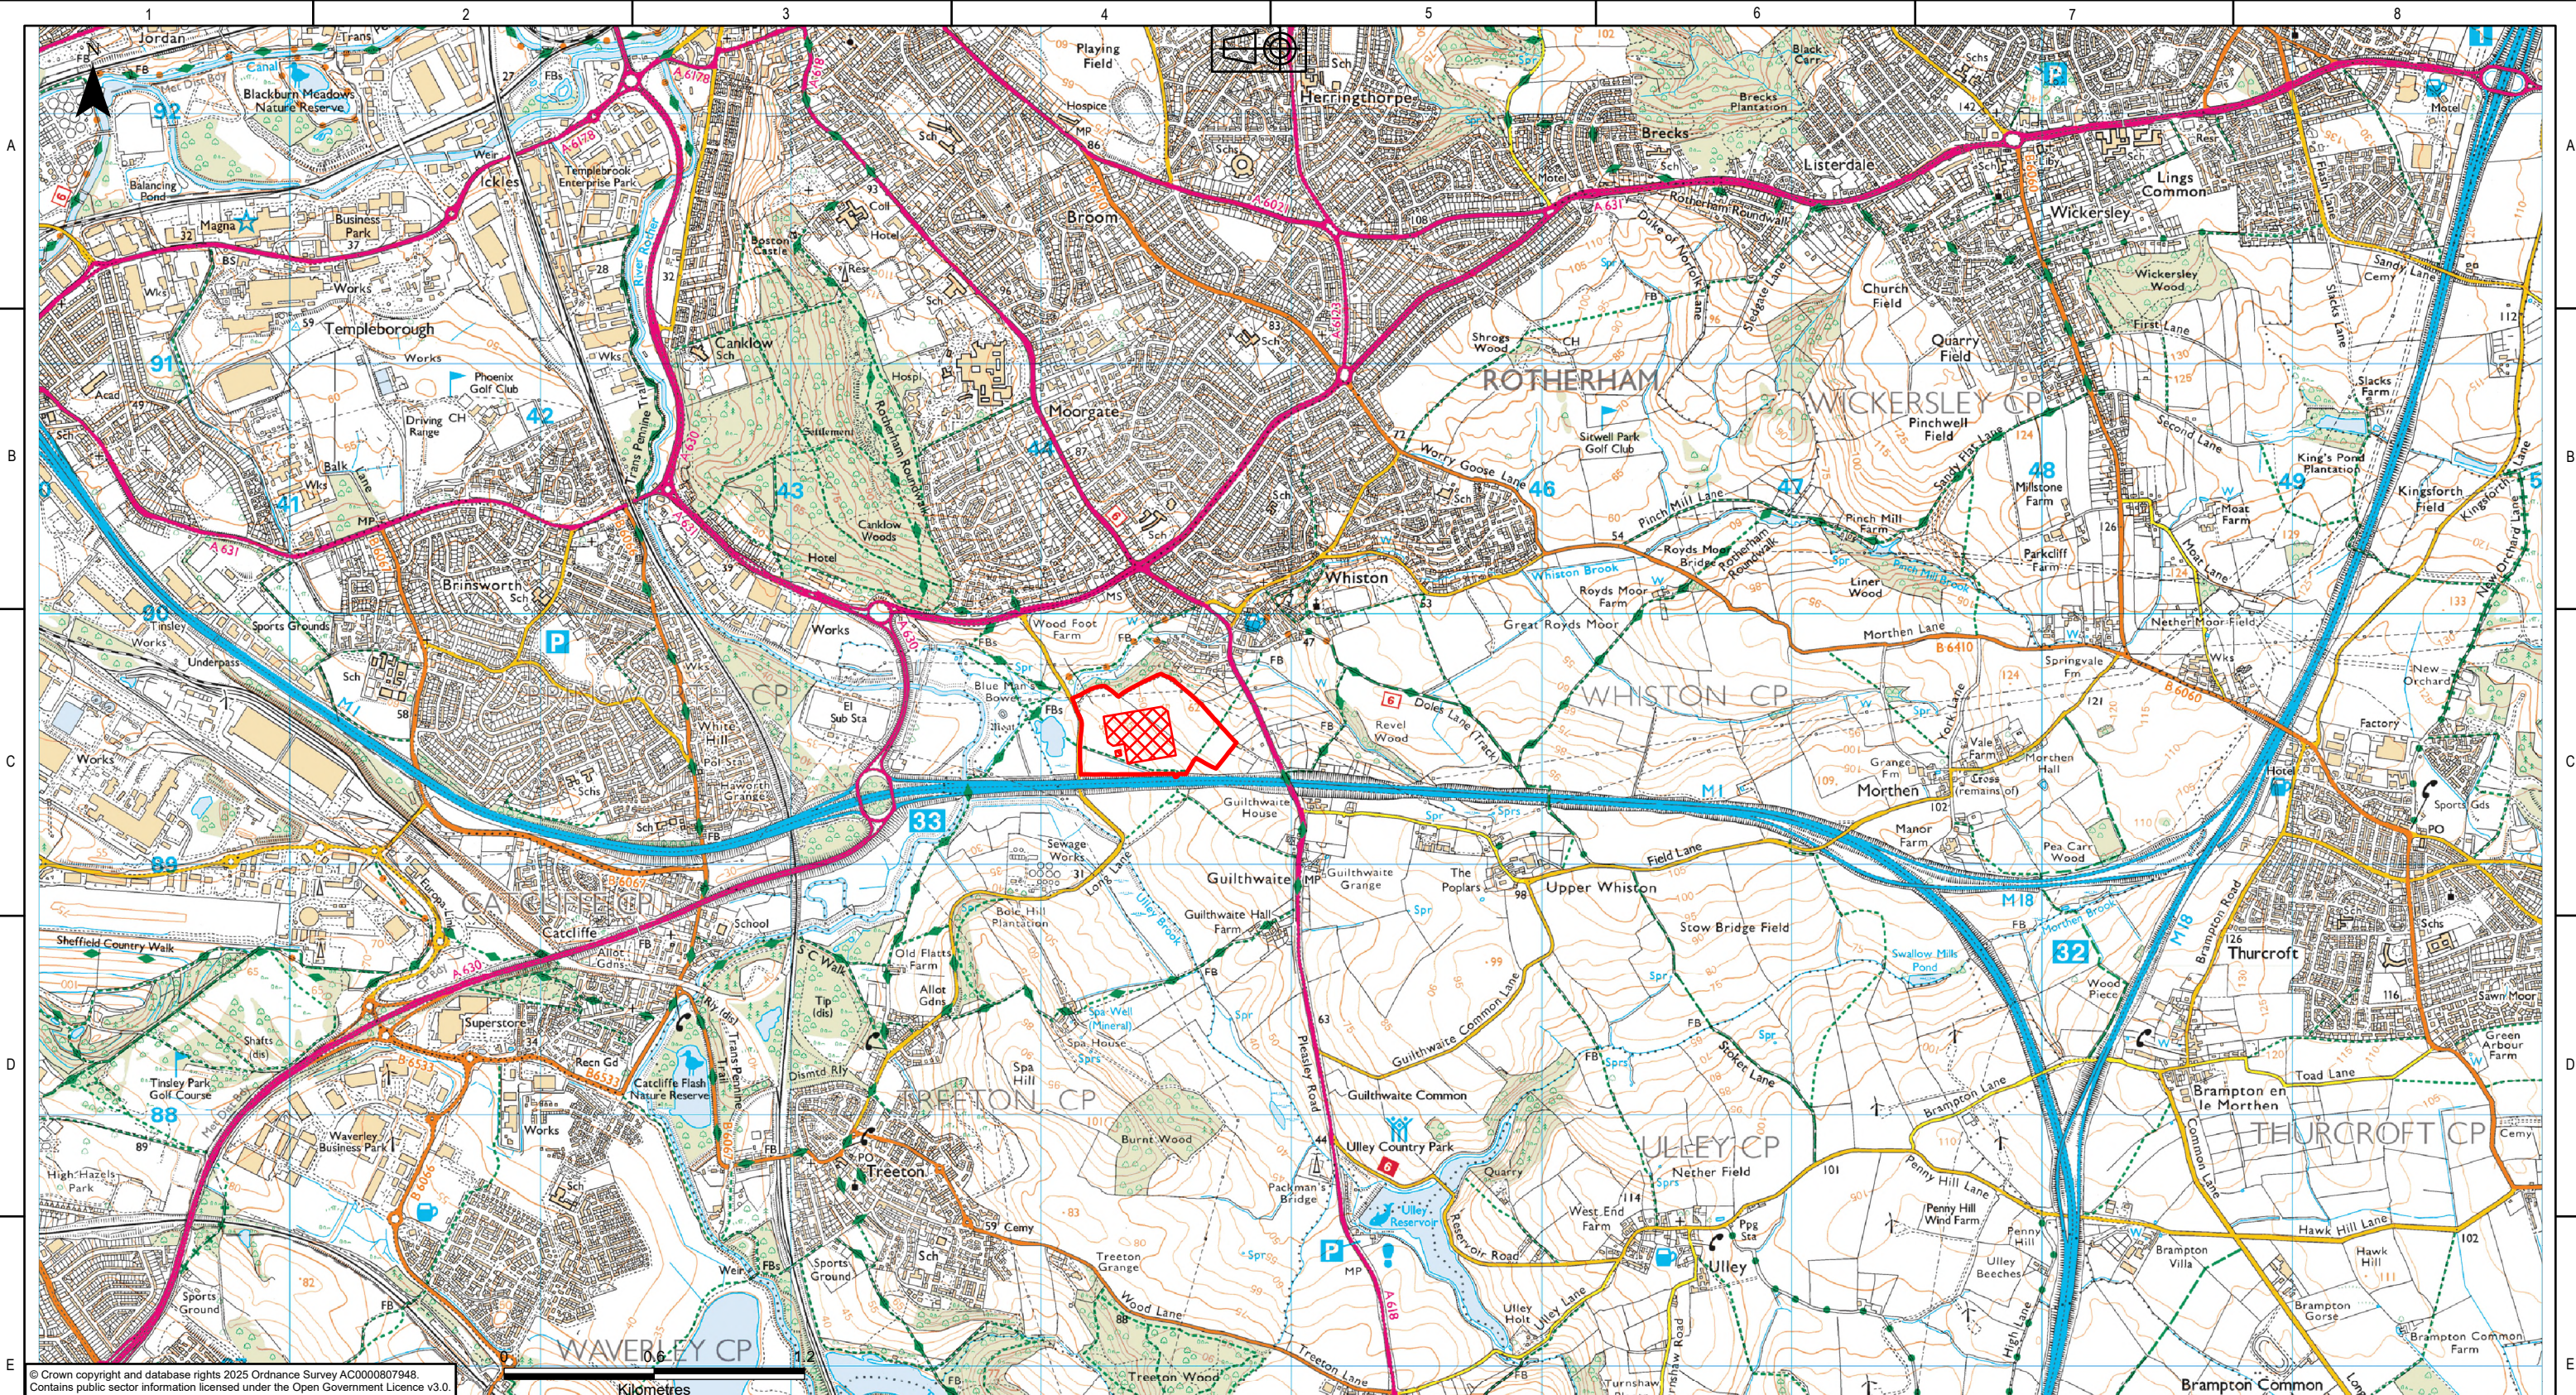


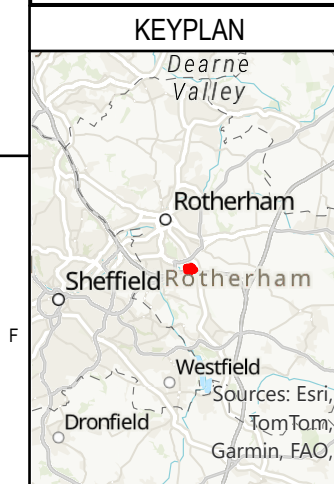

- Legend**
- Long Lane 400kV Substation Freehold Red Line Boundary
 - Proposed Substation Platform

NATIONAL GRID INVESTMENT NUMBER: 100268						
This drawing and any information or descriptive matter set out hereon are confidential and copyright property of National Grid and must not be disclosed, loaned, copied or used for any purpose without written permission						
P01	6/10/2026	First issue	TS	JL	TR	TR
Rev.	Date	Comment	Drw by	Check	Rev by	Appr.

nationalgrid
National Grid plc, Warwick Technology Park,
Gallows Hill, Warwick, CV34 6DA

Contractor


Site Brinsworth to Chesterfield Project	
Title Figure 1-3 Section 37 Location Plan Long Lane 400kV Substation	
Purpose of issue For Information	Status S5
Contractor Drawing No. EDEU-WSP-OH72-LONL4_-PLN-OC-000001	Revision P01
Customer Drawing No. 01	Sheet 001 of 001
Reviewed KT	Approved TR
Date 6/10/2026	Scale 1:25,000
Issue A	
Size A3	