


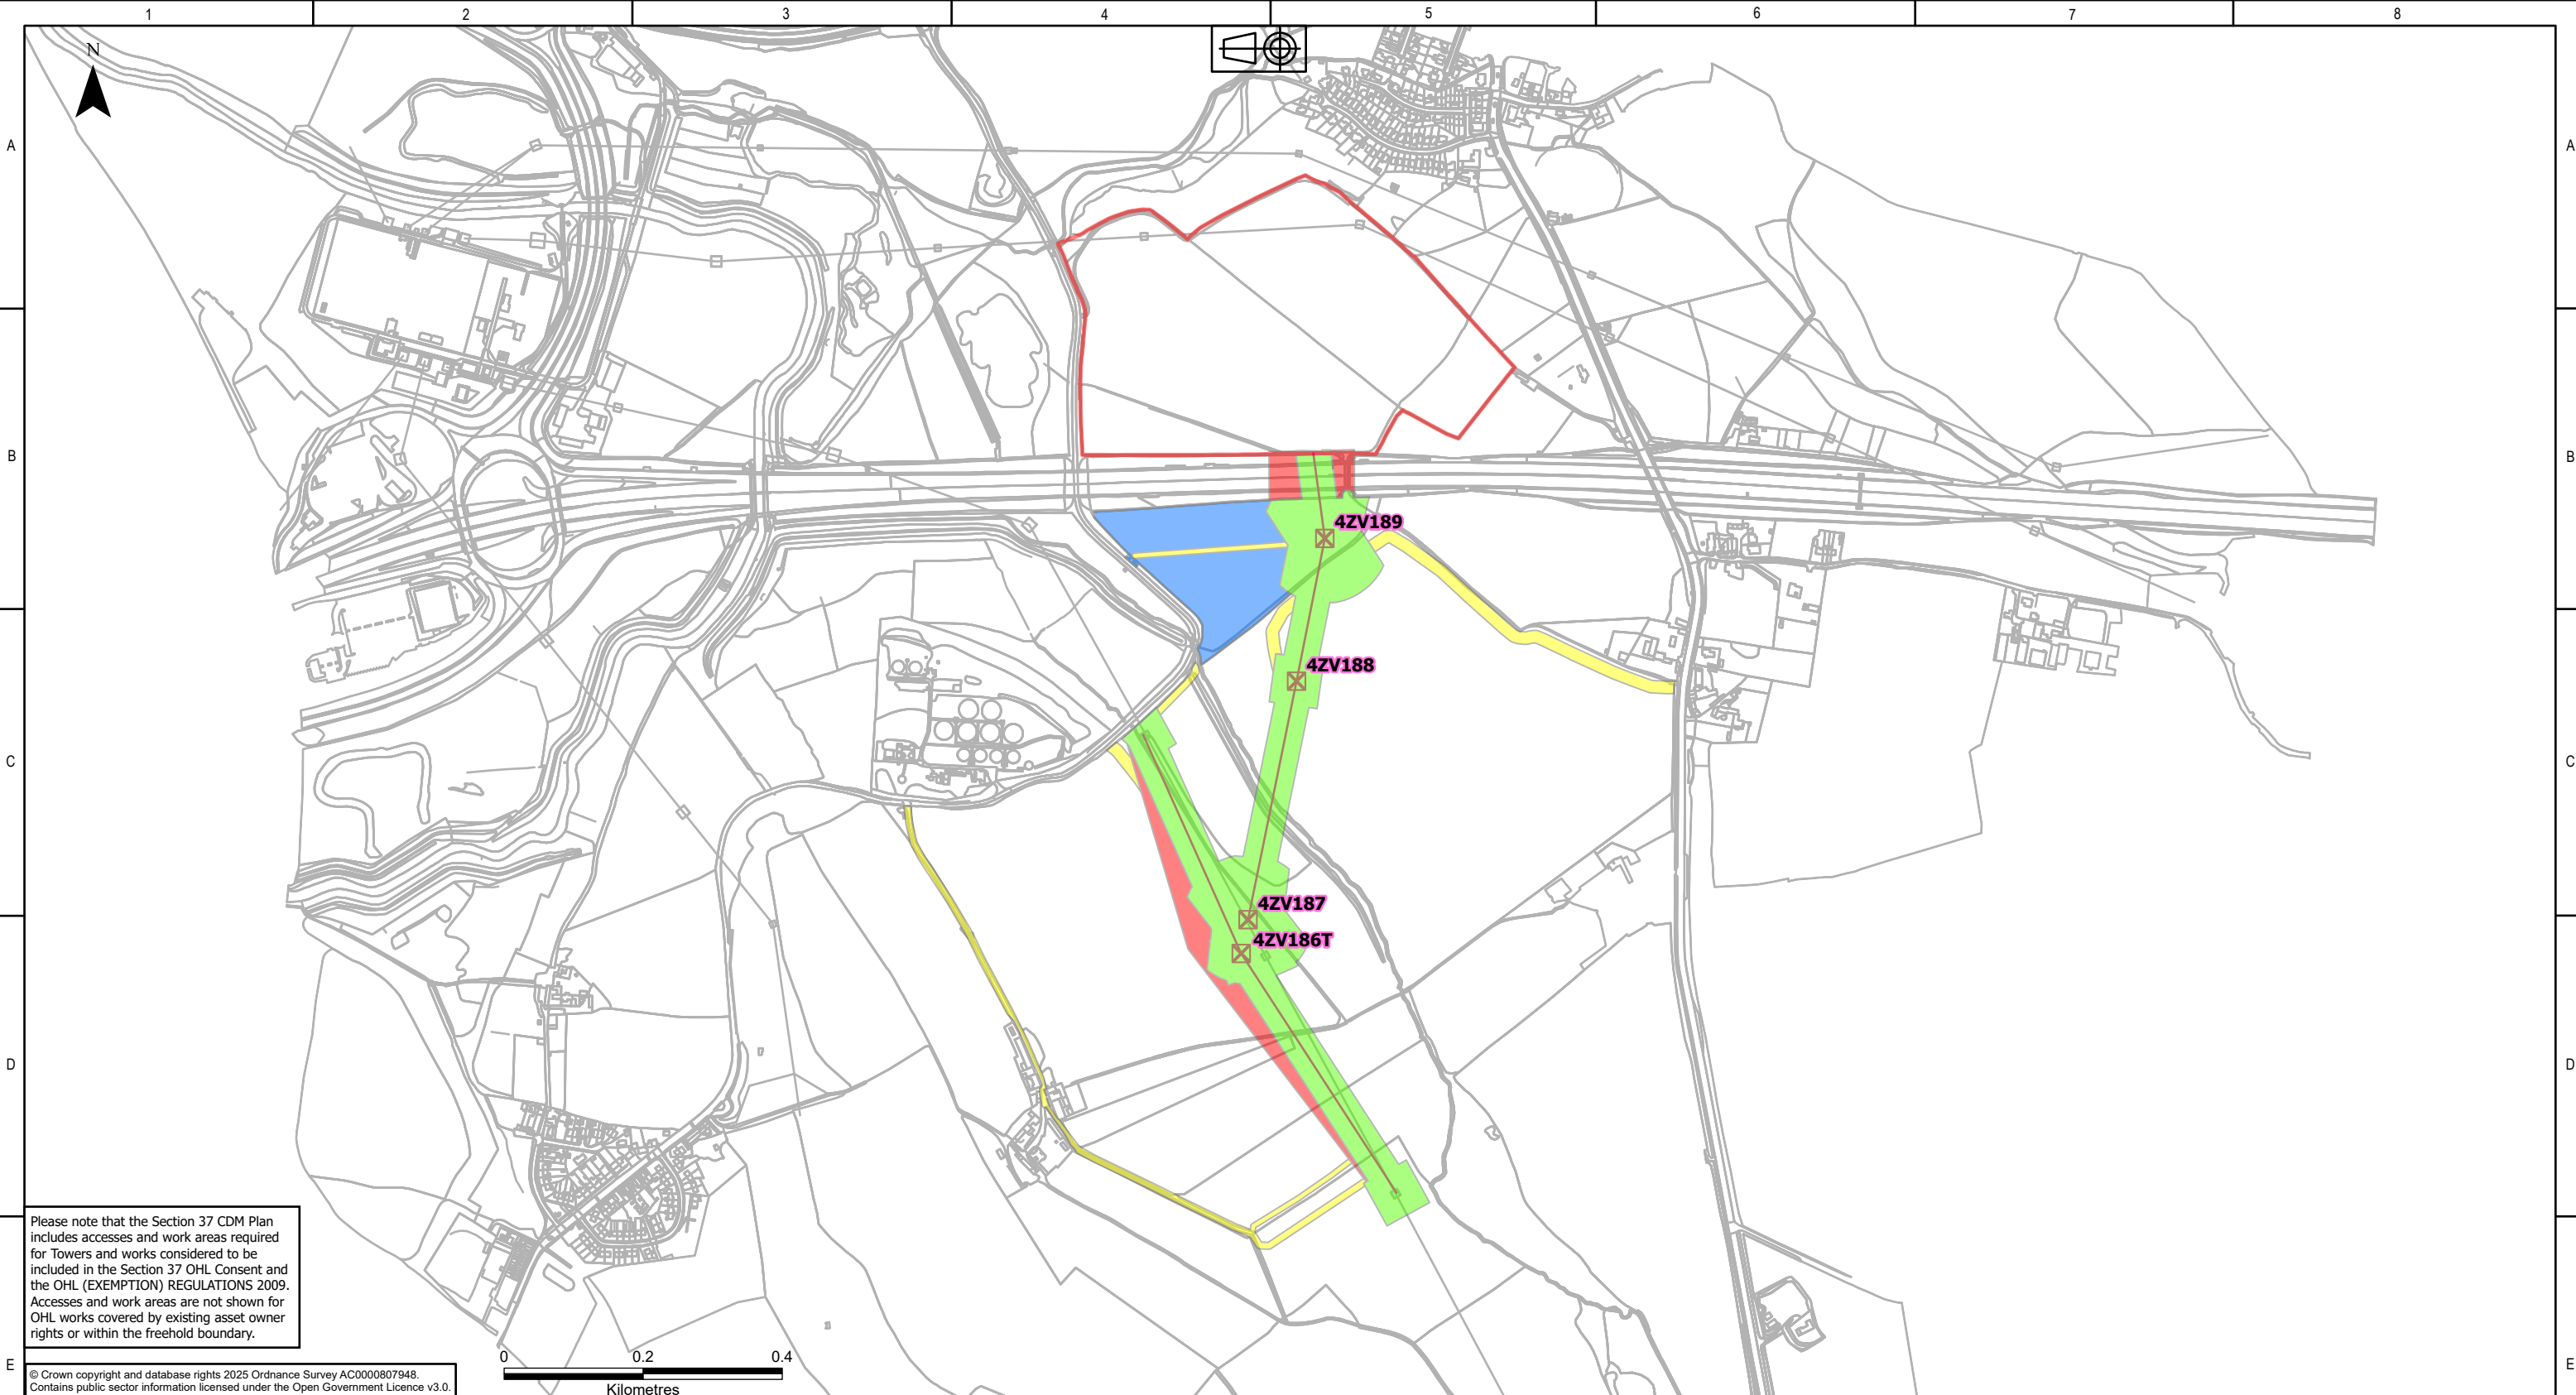

Please note that the Section 37 CDM Plan includes accesses and work areas required for Towers and works considered to be included in the Section 37 OHL Consent and the OHL (EXEMPTION) REGULATIONS 2009. Accesses and work areas are not shown for OHL works covered by existing asset owner rights or within the freehold boundary.

© Crown copyright and database rights 2025 Ordnance Survey AC0000807948. Contains public sector information licensed under the Open Government Licence v3.0.

KEYPLAN

Legend

- Freehold Boundary
- Accesses including Trackway Matting and Haul Road accesses
- 50m width working area along OHL Alignment with Tower Laydown Areas (70m x 70m) and "Bowtie" Machine Pulling Positions at Tension Tower Locations
- Temporary Compound Location
- Temporary Construction Rights
- Tower Requiring Section 37 Consent
- OHL Requiring Section 37 Consent

NATIONAL GRID INVESTMENT NUMBER: 100268

This drawing and any information or descriptive matter set out hereon are confidential and copyright property of National Grid and must not be disclosed, loaned, copied or used for any purpose without written permission

P04	10/9/2026	Tower nomenclature updated	GT	JA	RB	RB
Rev.	Date	Comment	Drw by	Check	Rev by	Appr.

nationalgrid

National Grid plc, Warwick Technology Park, Gallows Hill, Warwick, CV34 6DA

Contractor

Drawn GT

Checked JA

Site

Brinsworth to Chesterfield Project

Title

Figure 2-3
Section 37
Construction, Design and Management Plan
Long Lane 400kV Substation

Purpose of issue

For Information

Status

S5

Contractor Drawing No.

EDEU-WSP-OH70-LONL4-PLN-OC-000003

Revision

P04

Customer Drawing No.

03

Sheet 001 of 001

Issue

A

Reviewed RB

Approved RB

Date 10/9/2026

Scale 1:9,000

Size A3