

The Great Grid Upgrade

Grimsby to Walpole

Preliminary Environmental Information Report

Volume 2 Part B Section Specific Assessments

Section 6 Refined Weston Marsh Substation Siting Zone to New
Walpole B Substation

Chapter 1 Overview of the Section and Description of the Project


Figures

June 2025



Volume 2 Part B Section 6 Chapter 1 – Figure List

Figure number	Figure title
Figure 1.1	Draft Order Limits
Figure 1.2	Temporary and Construction Features
Figure 1.3	Permanent and Operational Features

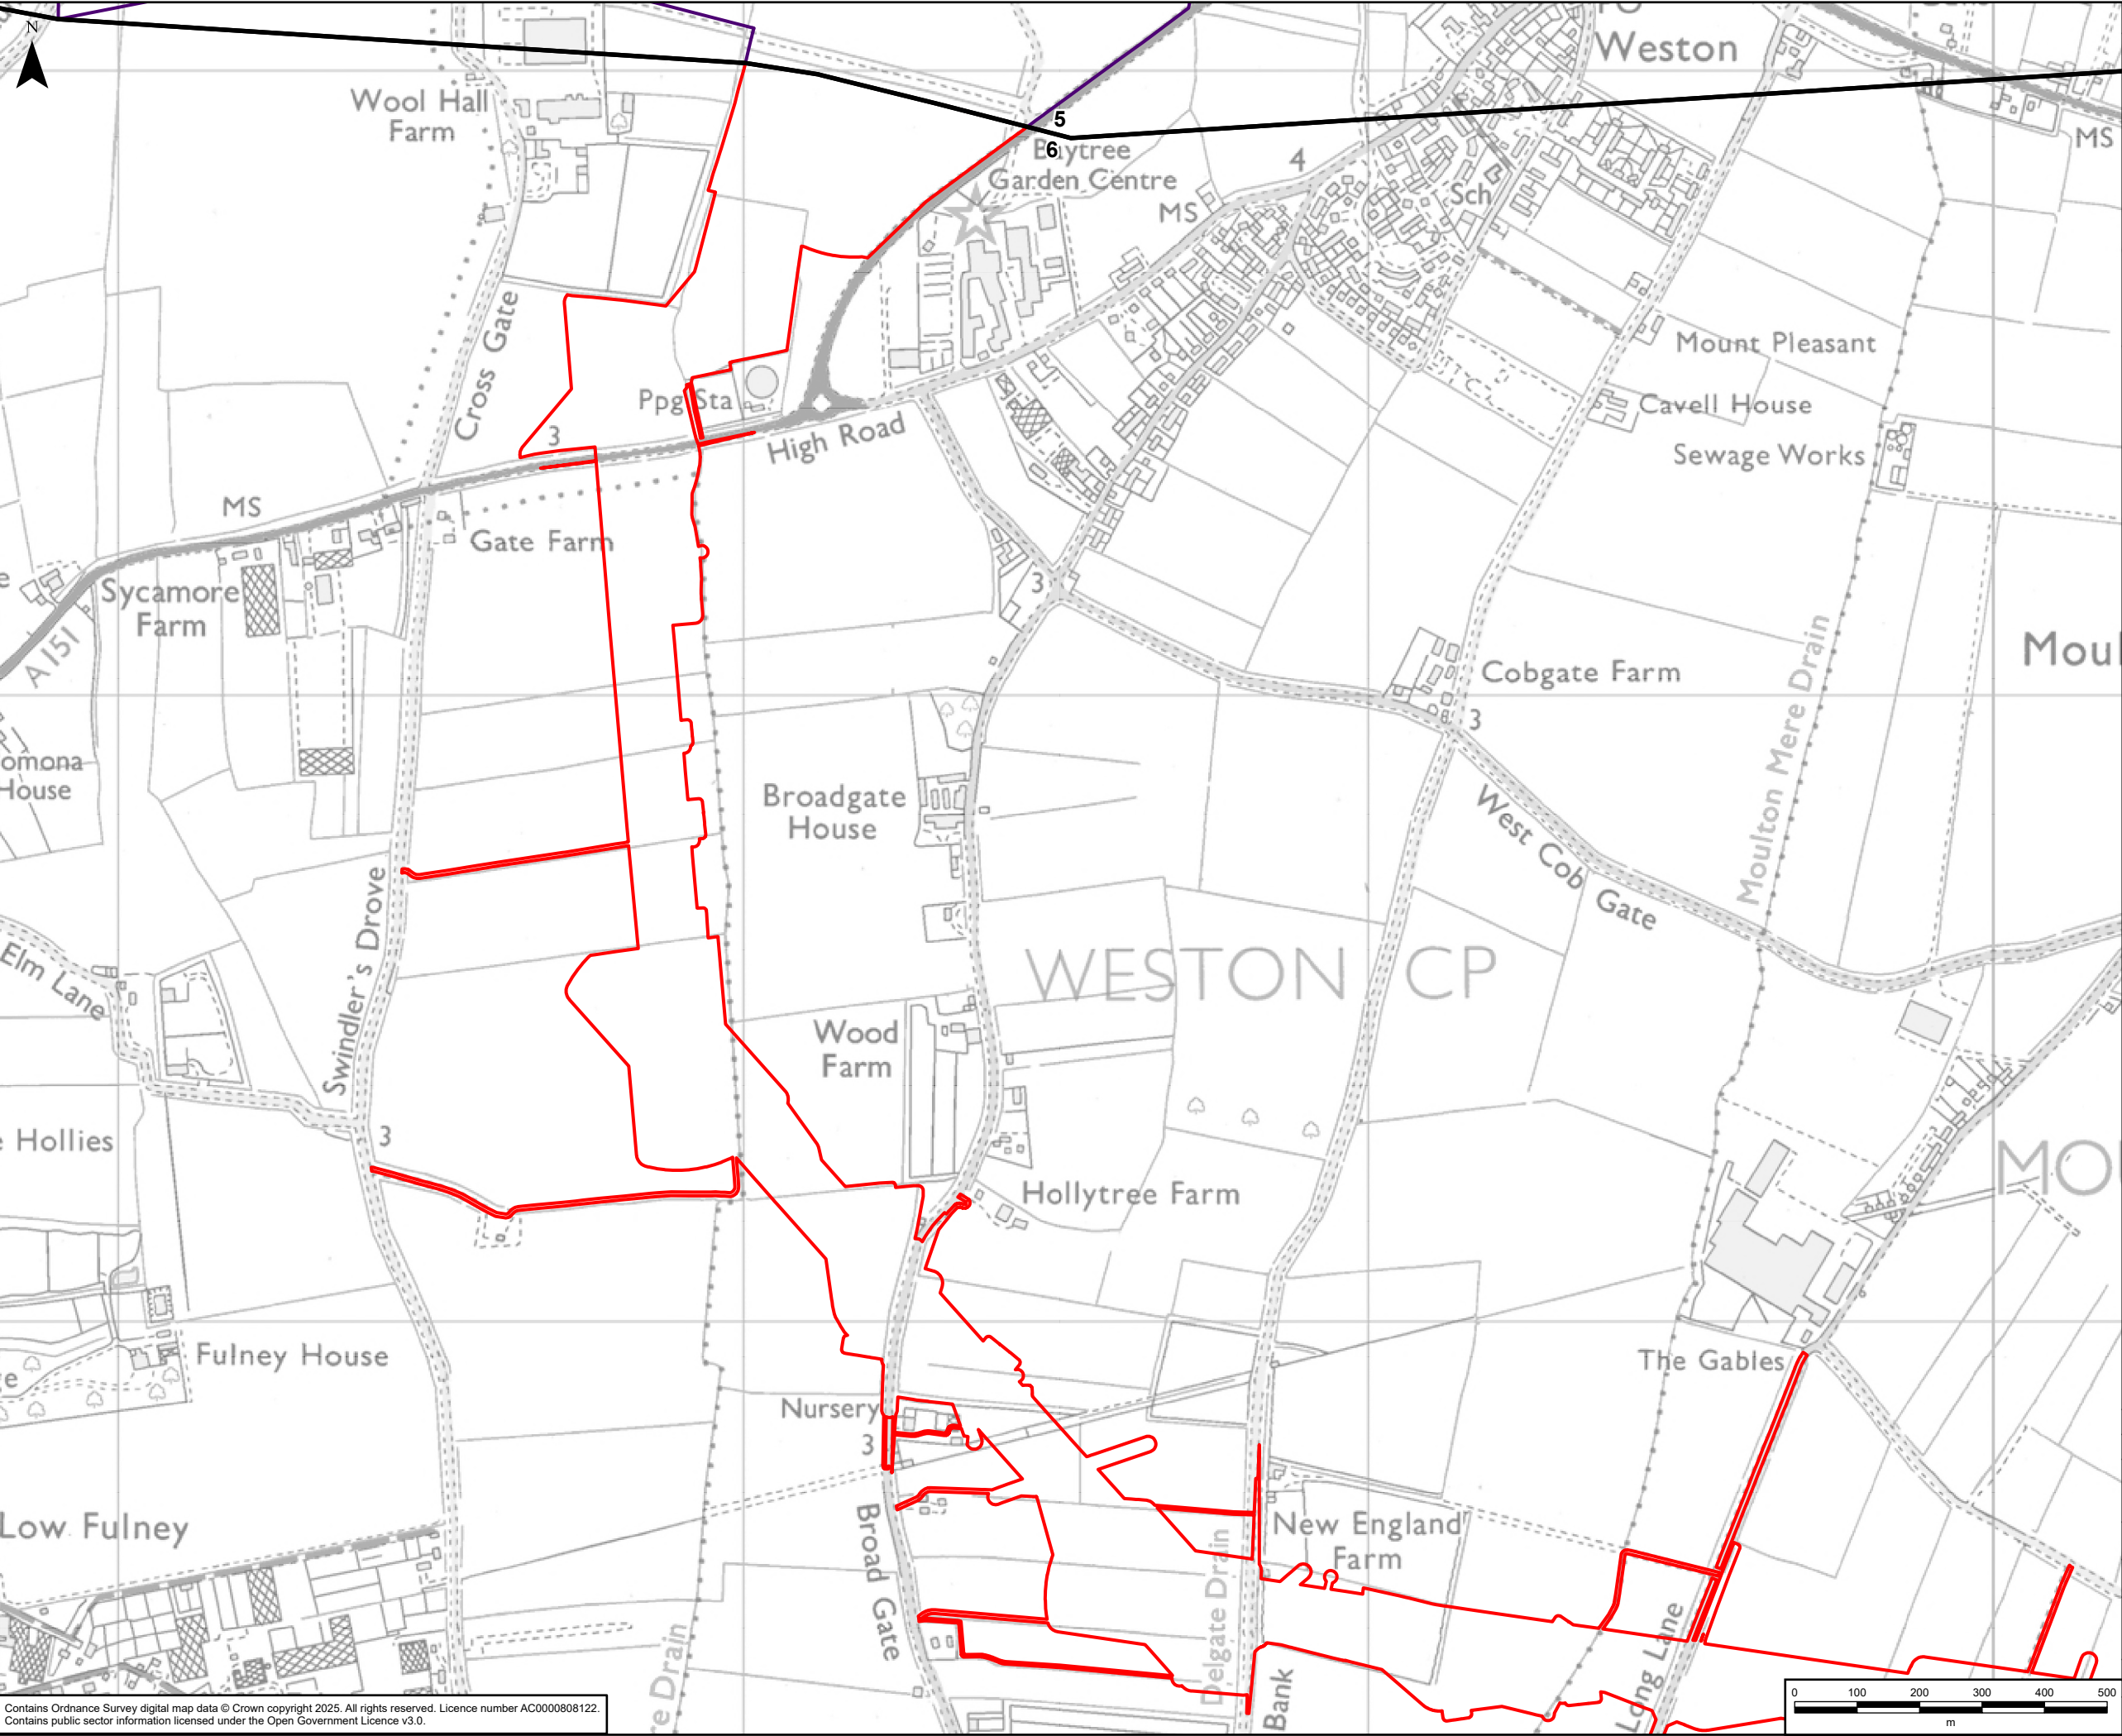

GRIMSBY TO WALPOLE LEGEND

Legend

- Draft Order Limits
- Refined Weston Marsh Substation Siting Zone
- Route Section Break

A	08/04/2025	First Issue	LC	JC	DR
Rev	Date	Description	GIS	Chk	App



Purpose:
PEI REPORT - SECTION 6

Scheme:
GRIMSBY TO WALPOLE

Document Title:
FIGURE 1.1
DRAFT ORDER LIMITS

Creator: LC	Date: 08/04/2025	Checker: JC	Date: 08/04/2025	Approver: DR	Date: 08/04/2025
Document Type: FIGURE	Scale: 1:10,000	Format: A3	Sheets: 1 OF 10	Rev: A	

Contains Ordnance Survey digital map data © Crown copyright 2025. All rights reserved. Licence number AC0000808122.
Contains public sector information licensed under the Open Government Licence v3.0.

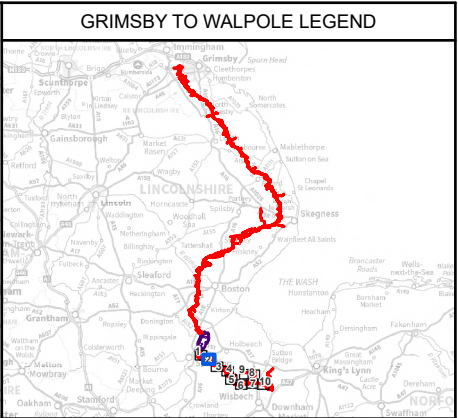
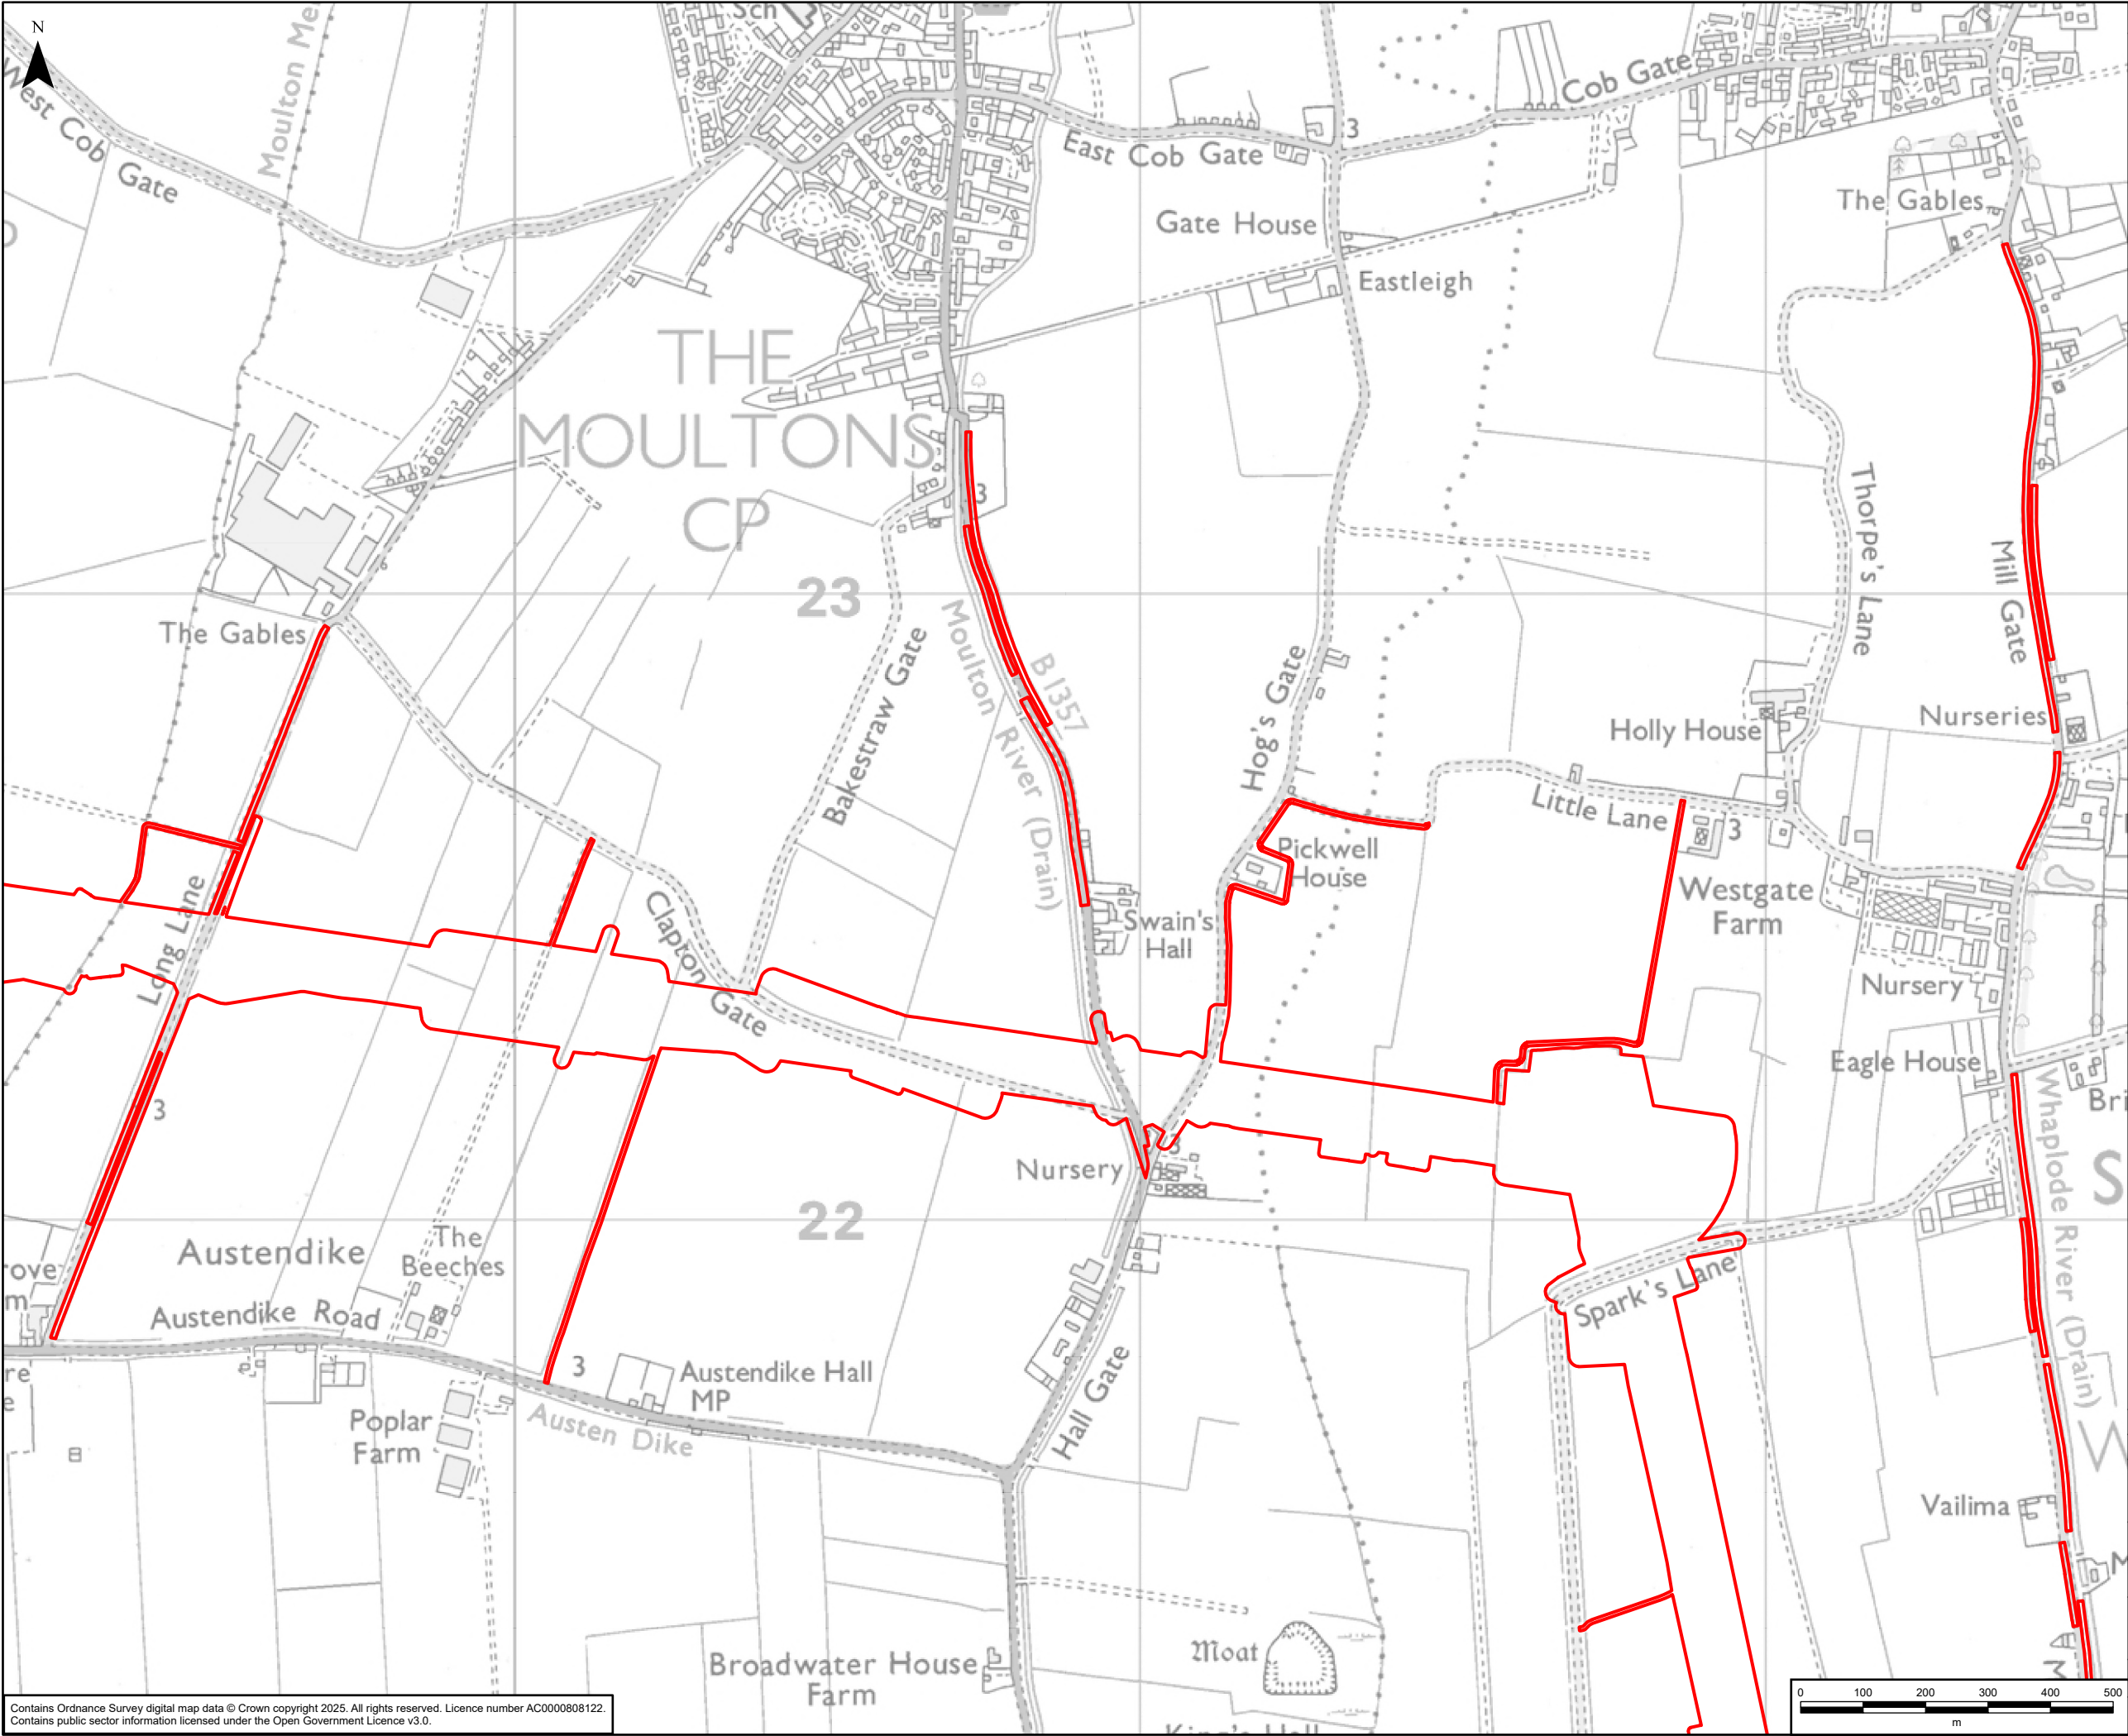


Legend

Draft Order Limits

A	08/04/2025	First Issue	LC	JC	DR
Rev	Date	Description	GIS	Chk	App
nationalgrid					
Purpose:		PEI REPORT - SECTION 6			
Scheme:		GRIMSBY TO WALPOLE			
Document Title:		FIGURE 1.1 DRAFT ORDER LIMITS			
Creator:	Date:	Checker:	Date:	Approver:	Date:
LC	08/04/2025	JC	08/04/2025	DR	08/04/2025
Document Type:	Scale:	Format:	Sheets:	Rev:	
FIGURE	1:10,000	A3	2 OF 10	A	

Contains Ordnance Survey digital map data © Crown copyright 2025. All rights reserved. Licence number AC0000808122.
Contains public sector information licensed under the Open Government Licence v3.0.

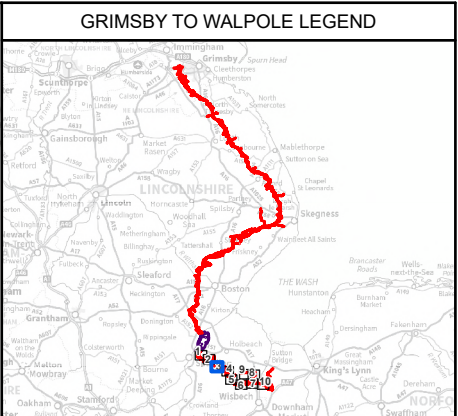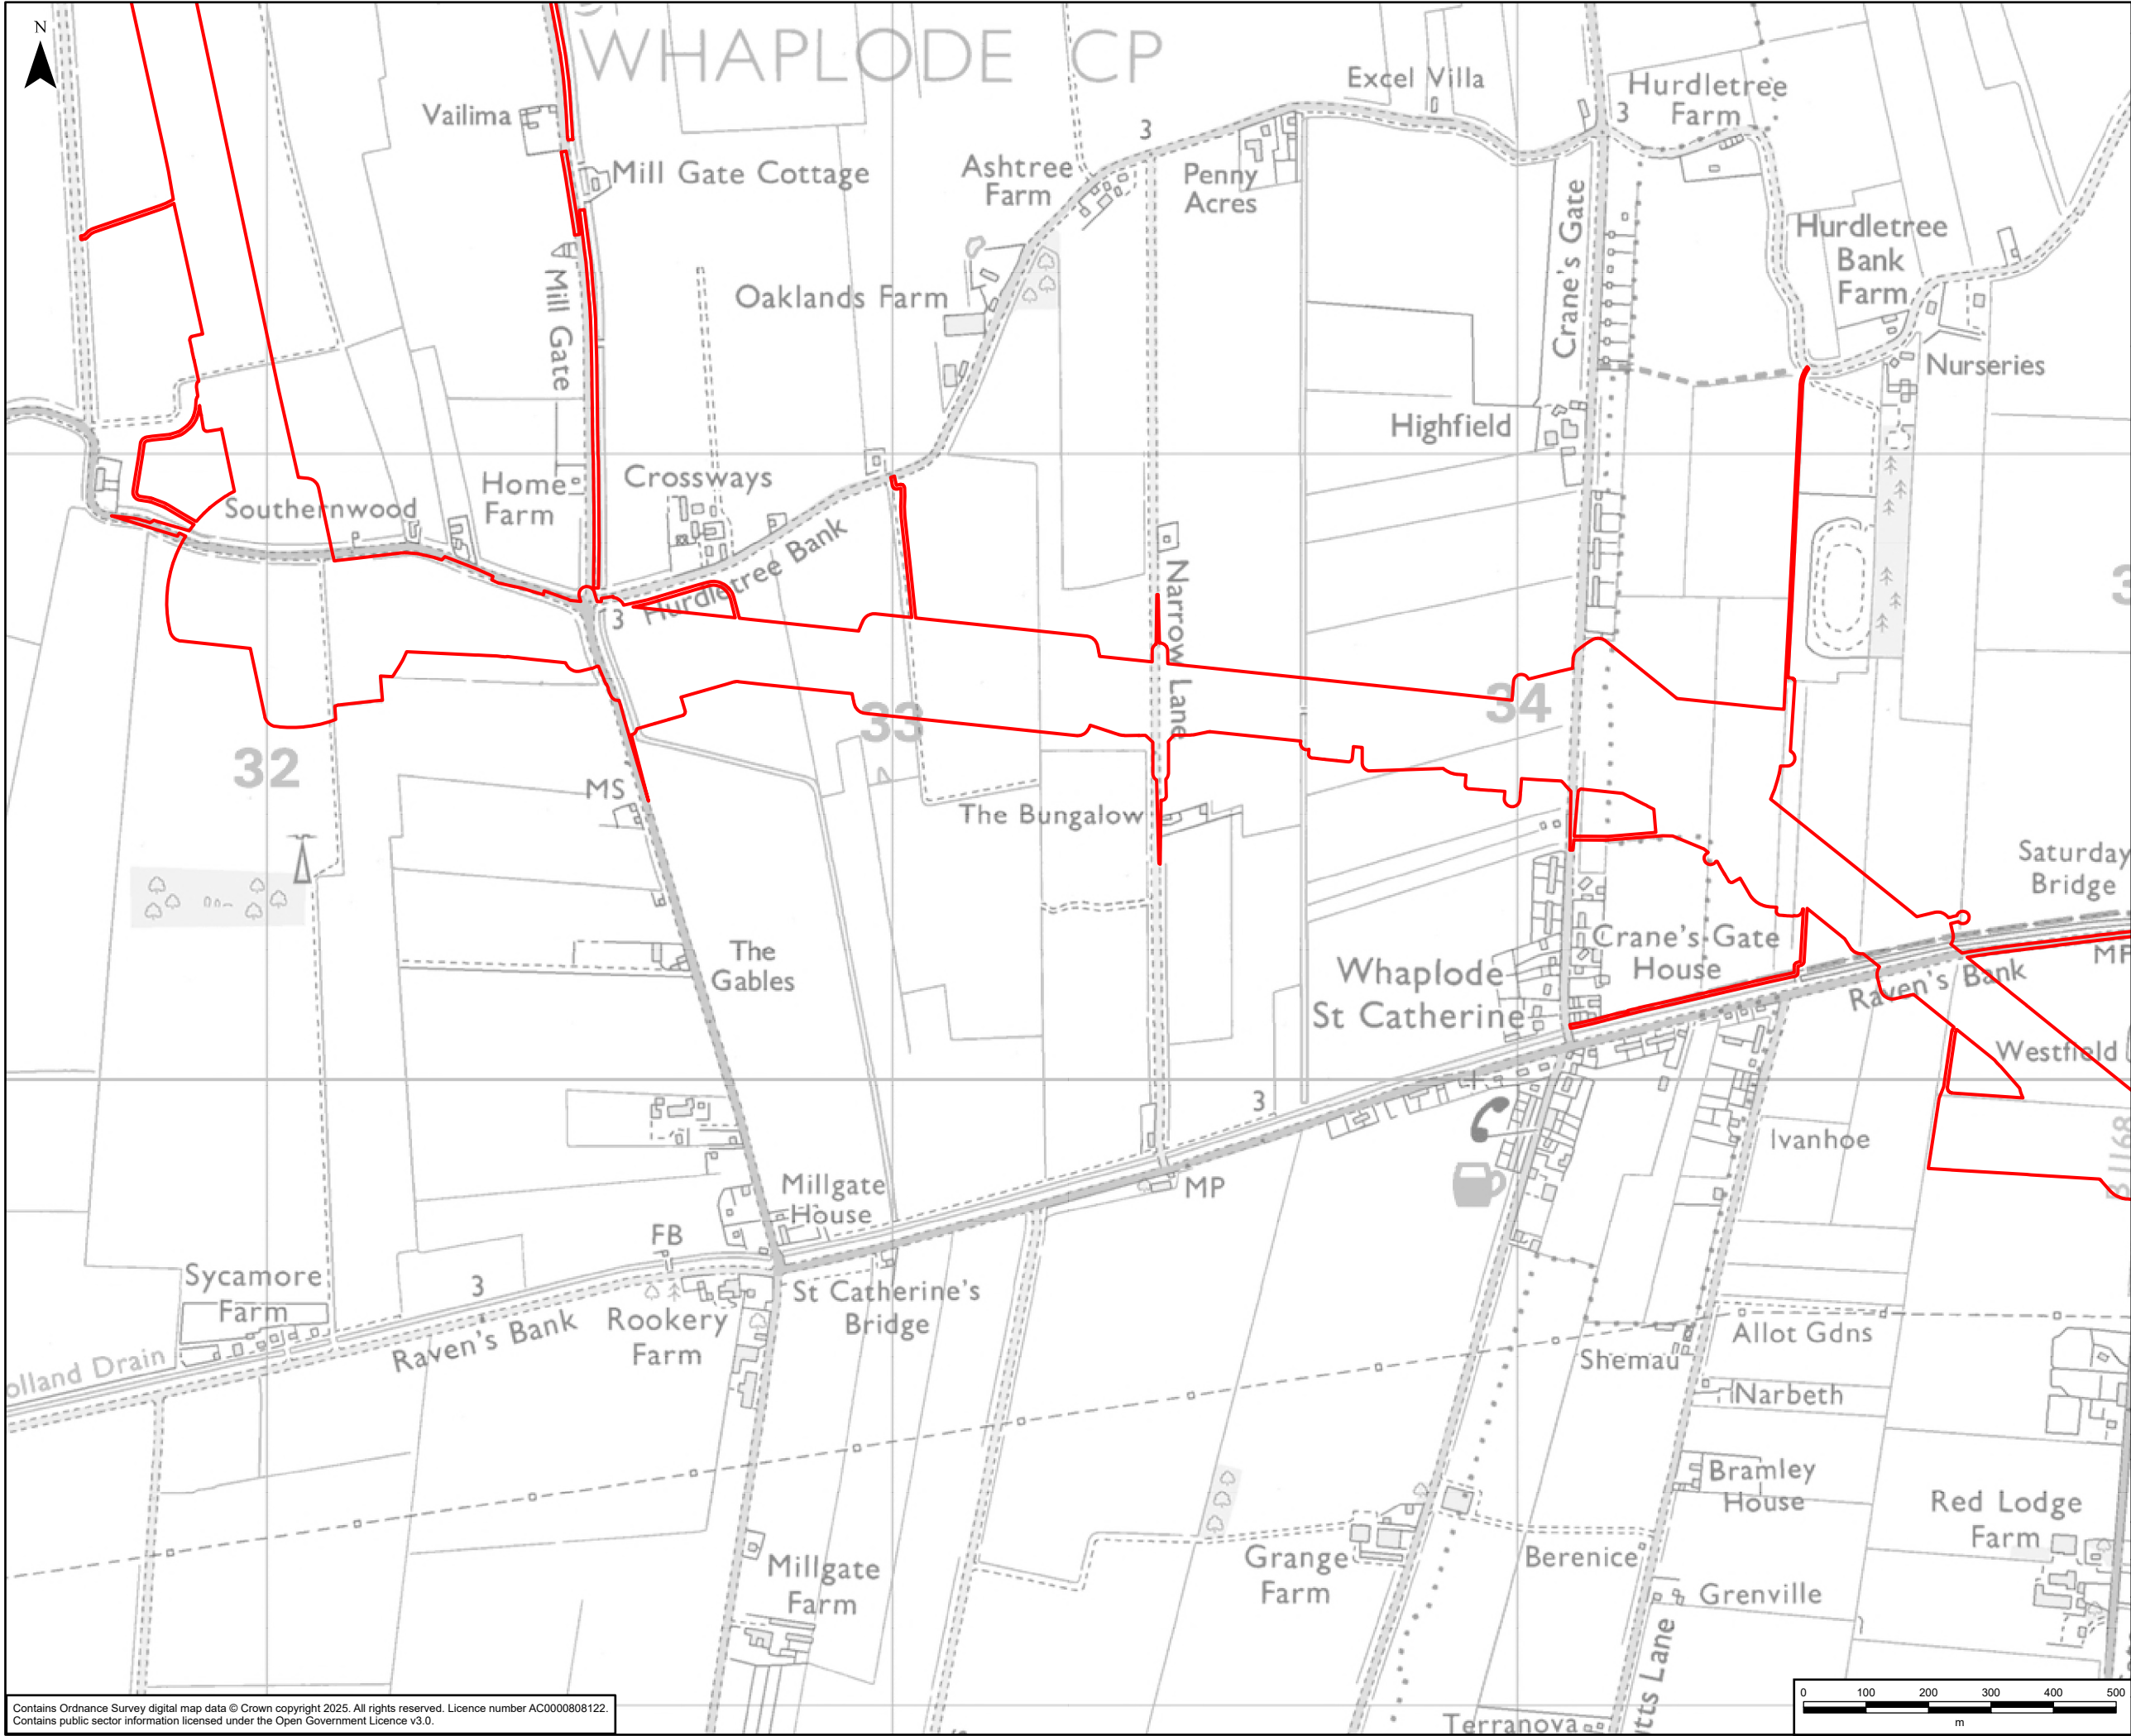



Legend

Draft Order Limits

A	08/04/2025	First Issue	LC	JC	DR
Rev	Date	Description	GIS	Chk	App
nationalgrid					
Purpose:		PEI REPORT - SECTION 6			
Scheme:		GRIMSBY TO WALPOLE			
Document Title:		FIGURE 1.1 DRAFT ORDER LIMITS			
Creator:	Date:	Checker:	Date:	Approver:	Date:
LC	08/04/2025	JC	08/04/2025	DR	08/04/2025
Document Type:	Scale:	Format:	Sheets:	Rev:	
FIGURE	1:10,000	A3	3 OF 10	A	

Contains Ordnance Survey digital map data © Crown copyright 2025. All rights reserved. Licence number AC0000808122.
Contains public sector information licensed under the Open Government Licence v3.0.



Document Path: \\eu.aecomnet.com\EMIA\UK\IUKNCL2\Jobs\60721024 Grimsby to Walpole\02_Maps\PEIR\Volume 2\Part B\G2W_PEIR_2_B_Chapter_1_Introduction_Figures.aprx

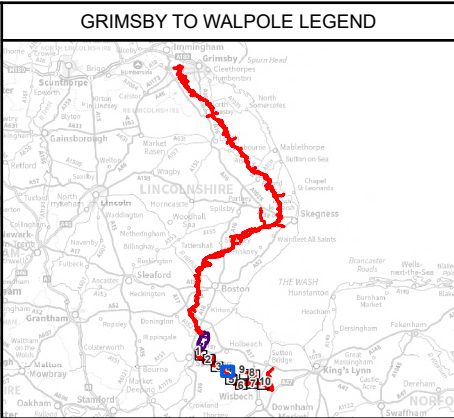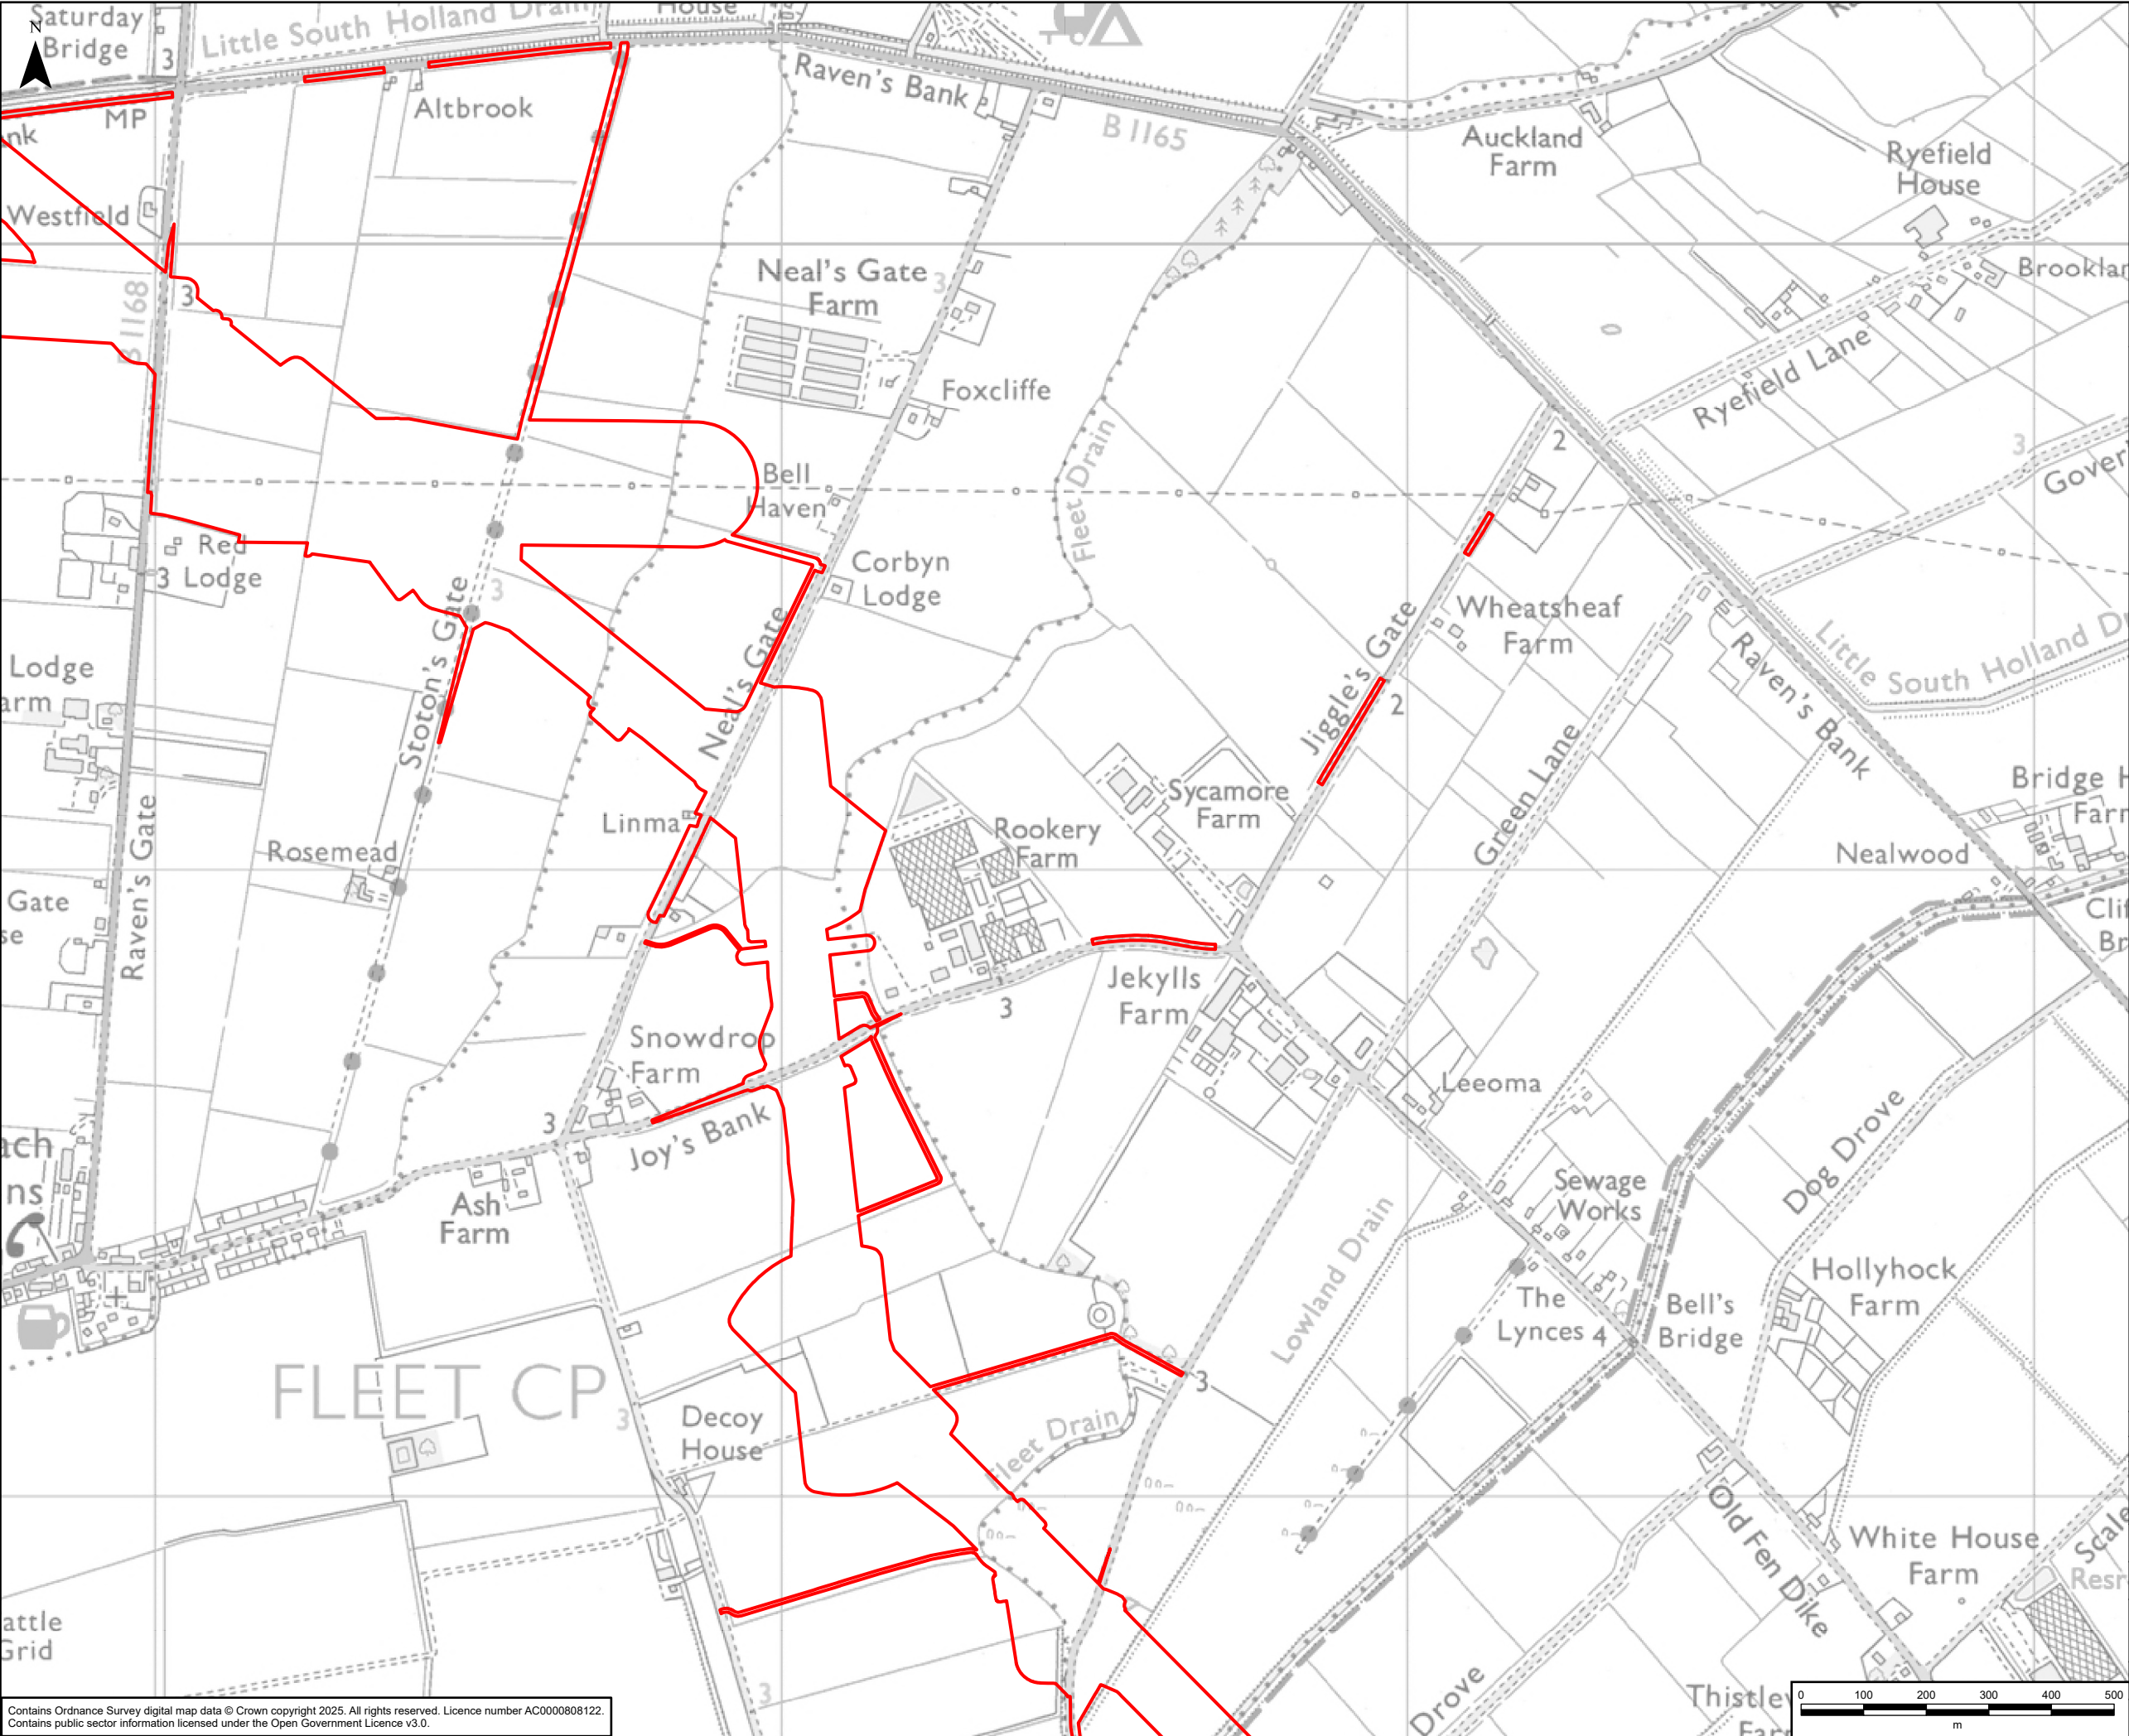

Legend
Draft Order Limits

A	08/04/2025	First Issue	LC	JC	DR
Rev	Date	Description	GIS	Chk	App
nationalgrid					
Purpose:		PEI REPORT - SECTION 6			
Scheme:		GRIMSBY TO WALPOLE			
Document Title:		FIGURE 1.1 DRAFT ORDER LIMITS			
Creator:	Date:	Checker:	Date:	Approver:	Date:
LC	08/04/2025	JC	08/04/2025	DR	08/04/2025
Document Type:	Scale:	Format:	Sheets:	Rev:	
FIGURE	1:10,000	A3	4 OF 10	A	

Contains Ordnance Survey digital map data © Crown copyright 2025. All rights reserved. Licence number AC0000808122.
Contains public sector information licensed under the Open Government Licence v3.0.

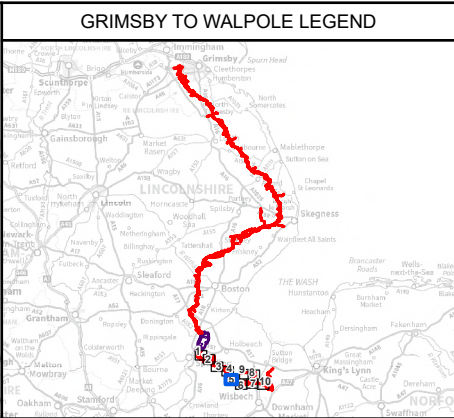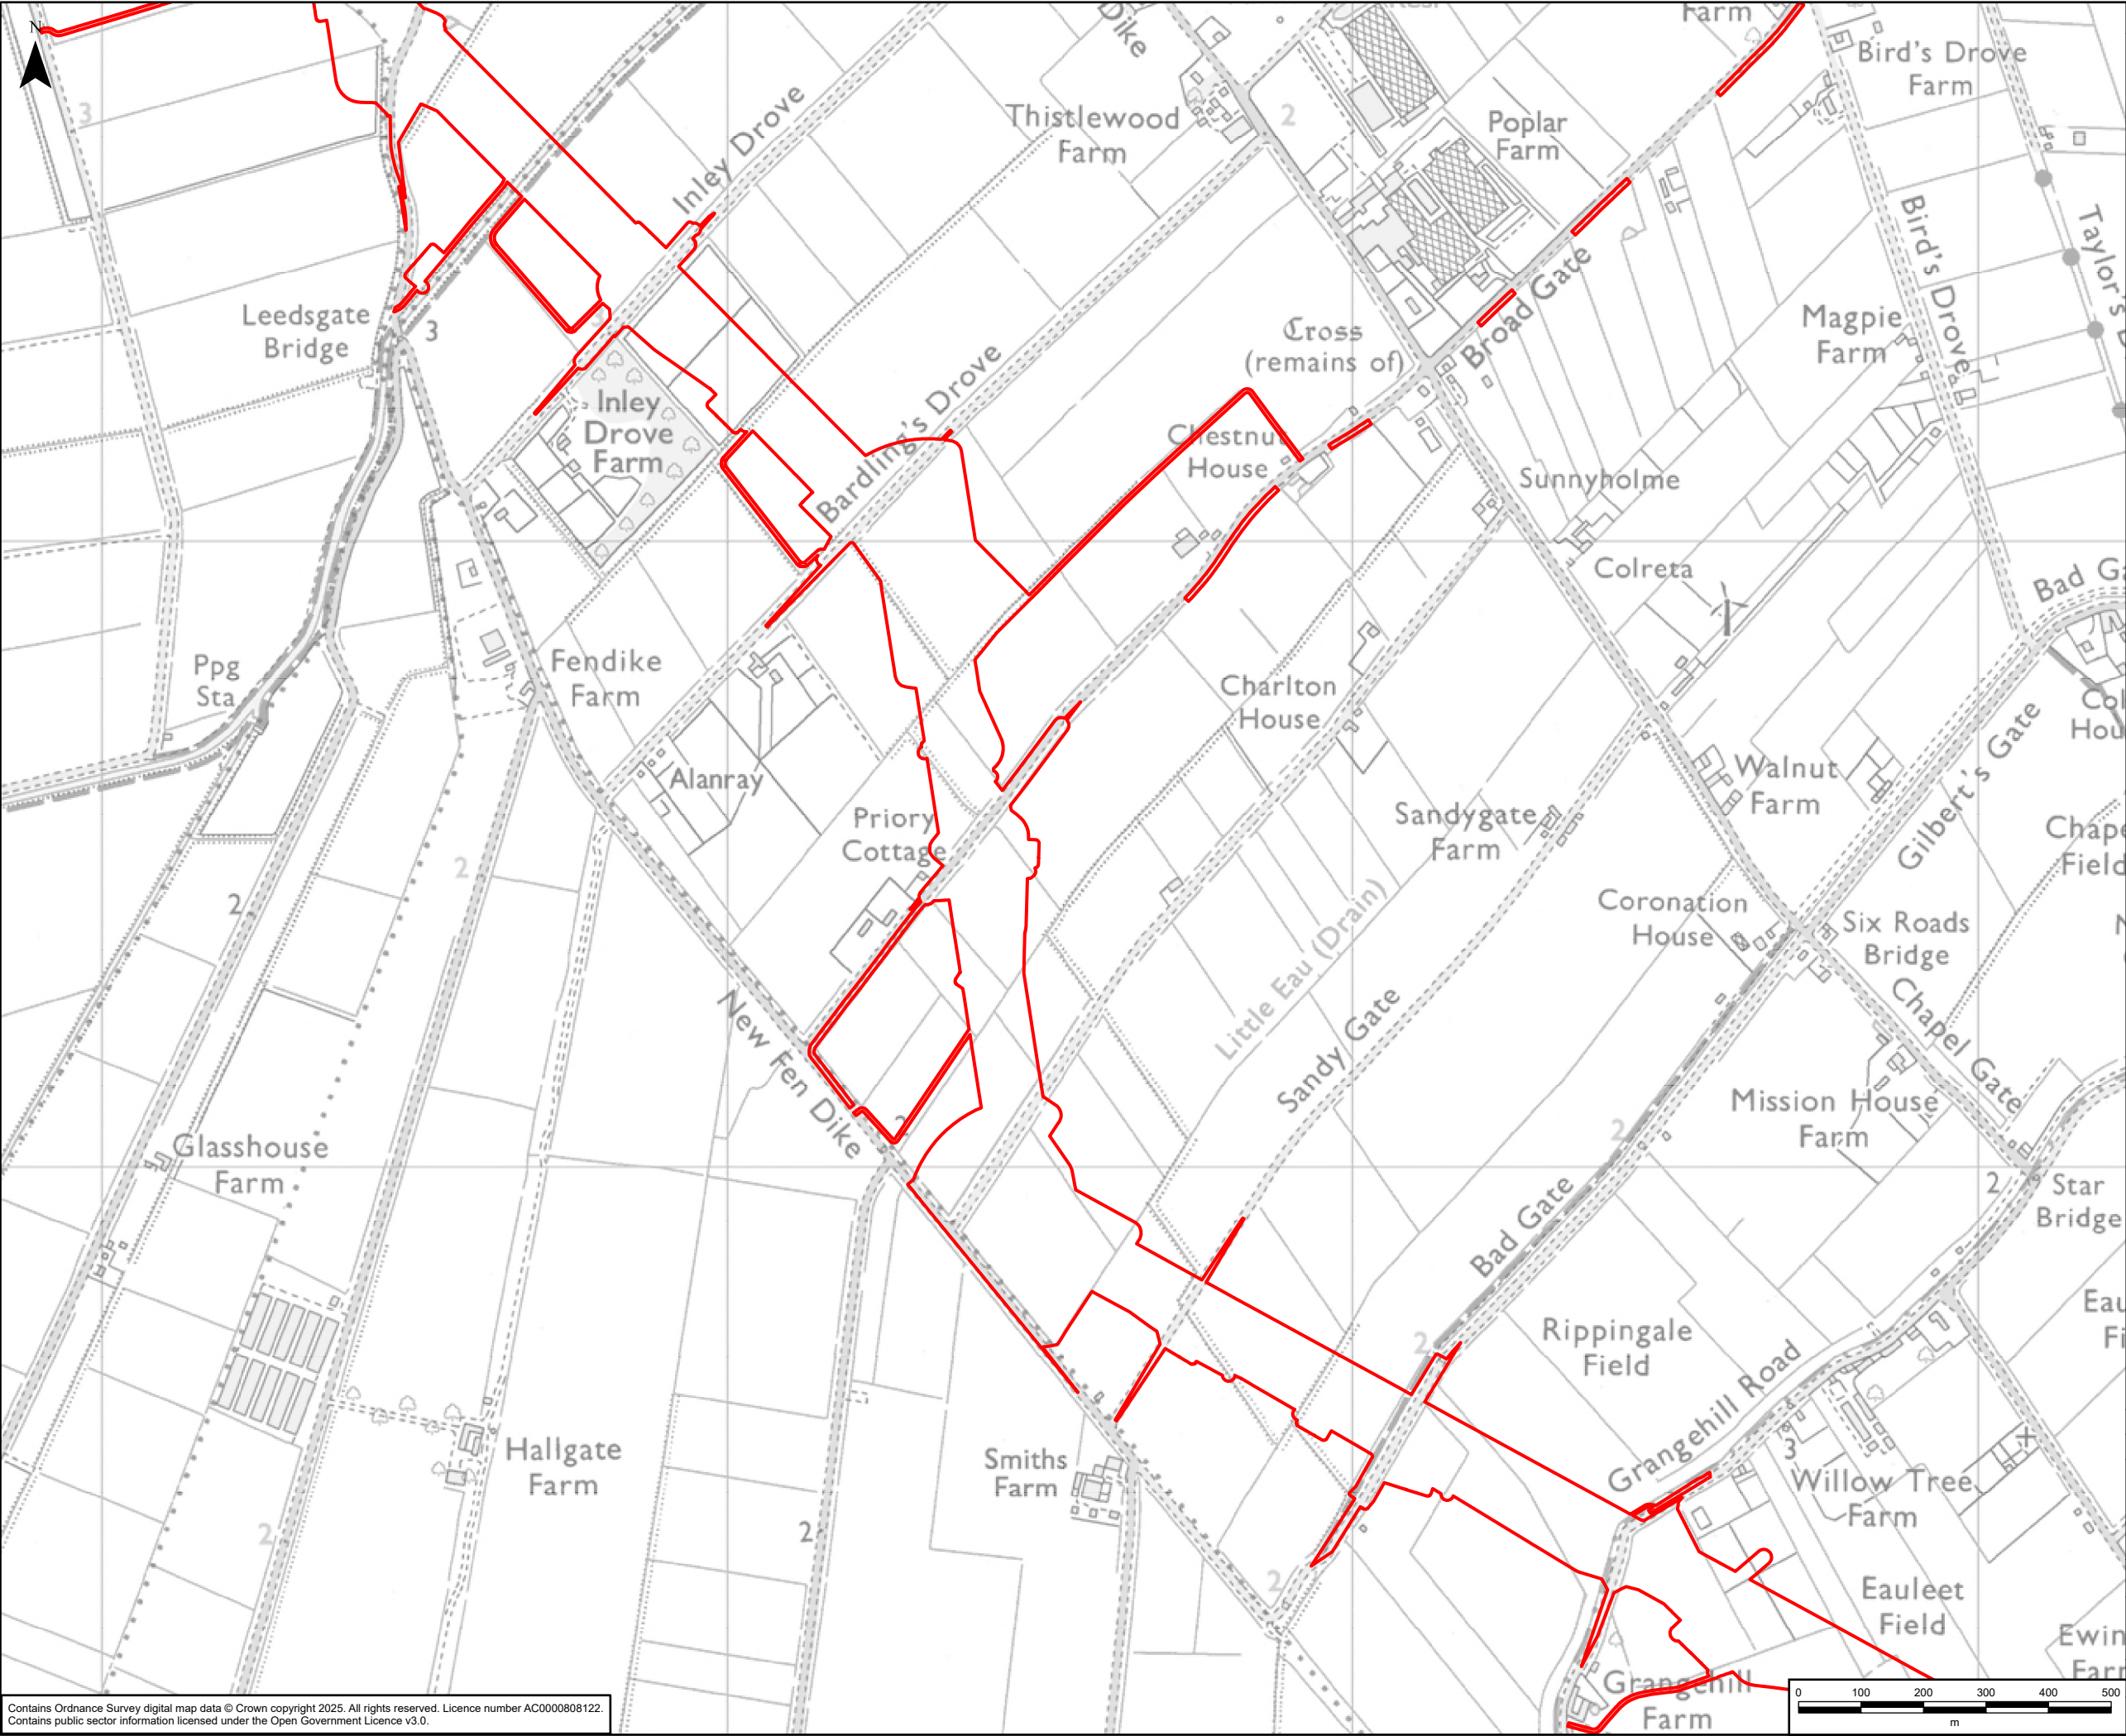



Legend

Draft Order Limits

Contains Ordnance Survey digital map data © Crown copyright 2025. All rights reserved. Licence number AC0000808122.
Contains public sector information licensed under the Open Government Licence v3.0.

Document Path: \\eu.aecomnet.com\EMIA\UK\IUKNCL2\Jobs\60721024 Grimsby to Walpole\02_Maps\PEIR\Volume 2\Part BIG2W_PEIR_2_B_Chapter_1_Introduction_Figures.aprx


A	08/04/2025	First Issue	LC	JC	DR
Rev	Date	Description	GIS	Chk	App
nationalgrid					
Purpose:		PEI REPORT - SECTION 6			
Scheme:		GRIMSBY TO WALPOLE			
Document Title:		FIGURE 1.1 DRAFT ORDER LIMITS			
Creator:	Date:	Checker:	Date:	Approver:	Date:
LC	08/04/2025	JC	08/04/2025	DR	08/04/2025
Document Type:	Scale:	Format:	Sheets:		Rev:
FIGURE	1:10,000	A3	5 OF 10		A

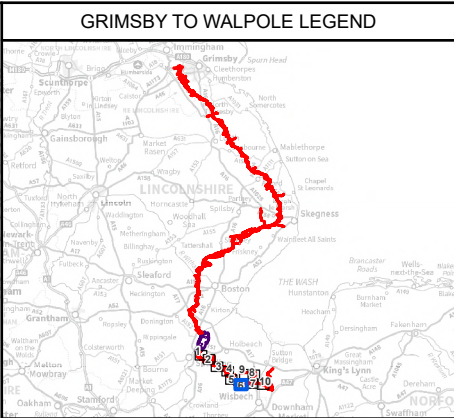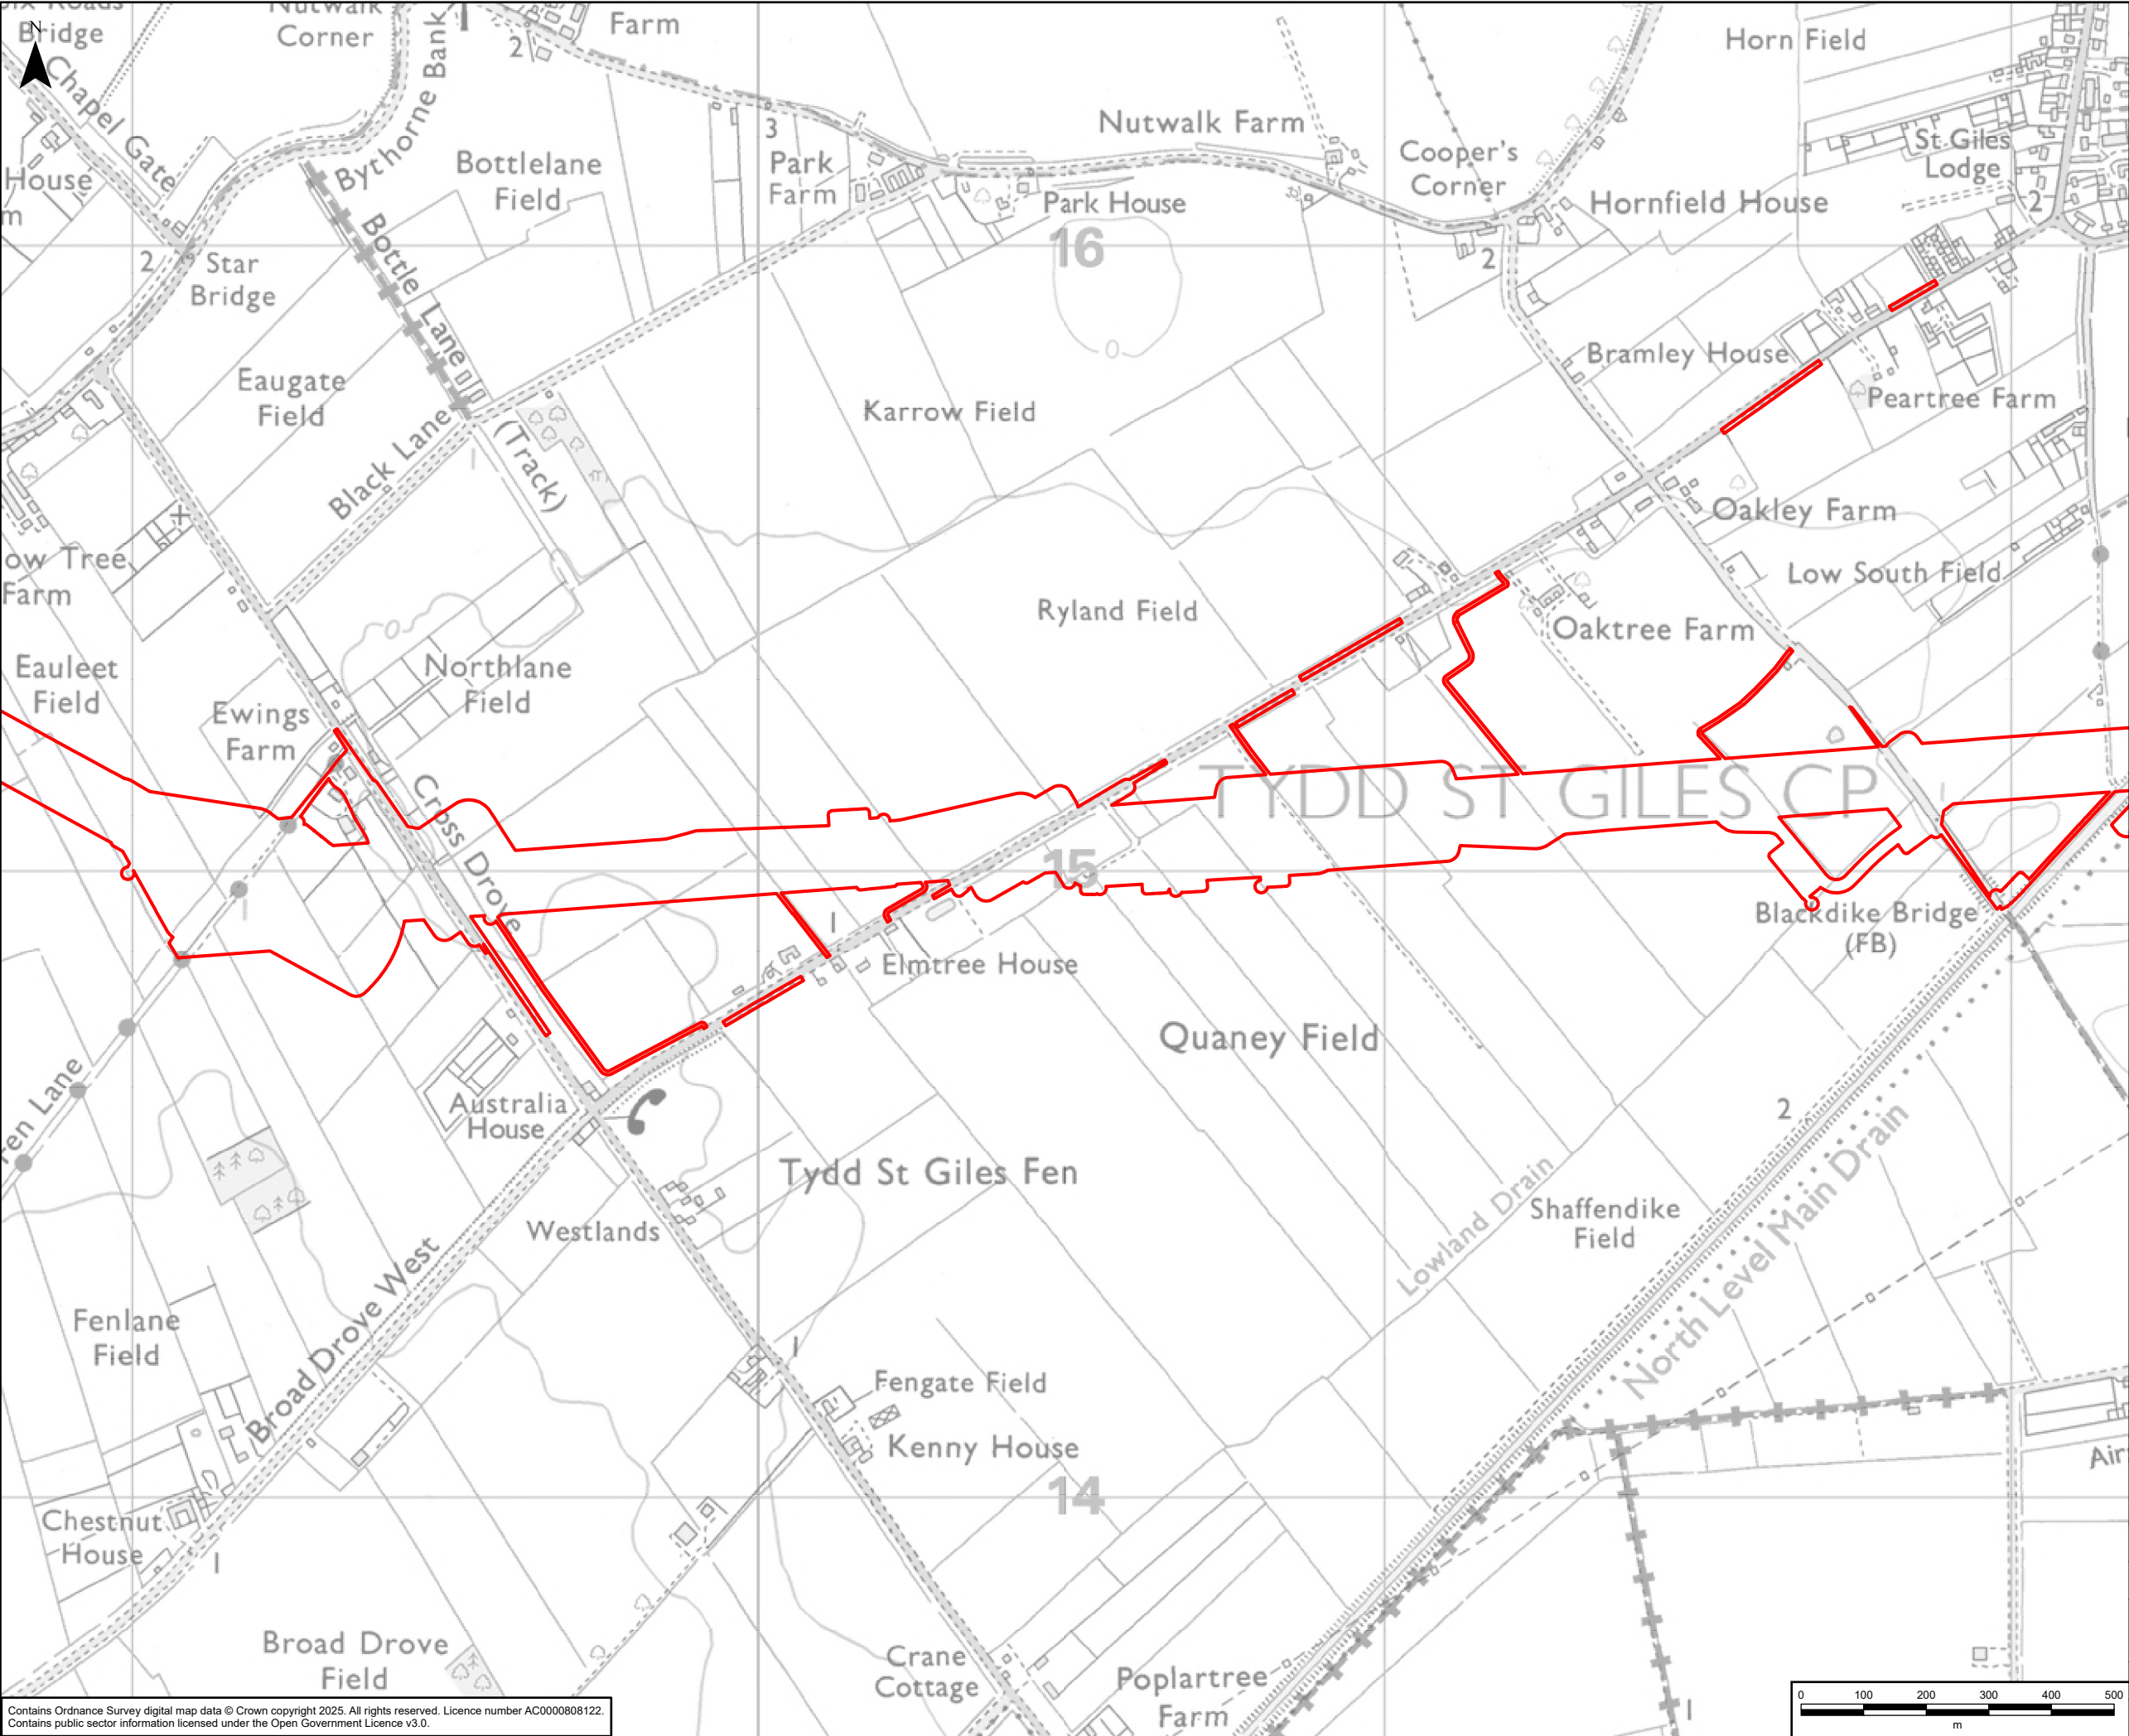



Legend

Draft Order Limits

Contains Ordnance Survey digital map data © Crown copyright 2025. All rights reserved. Licence number AC000808122.
Contains public sector information licensed under the Open Government Licence v3.0.

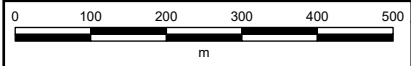

A	08/04/2025	First Issue	LC	JC	DR
Rev	Date	Description	GIS	Chk	App
nationalgrid					
Purpose:		PEI REPORT - SECTION 6			
Scheme:		GRIMSBY TO WALPOLE			
Document Title:		FIGURE 1.1 DRAFT ORDER LIMITS			
Creator:	Date:	Checker:	Date:	Approver:	Date:
LC	08/04/2025	JC	08/04/2025	DR	08/04/2025
Document Type:	Scale:	Format:	Sheets:	Rev:	
FIGURE	1:10,000	A3	6 OF 10	A	

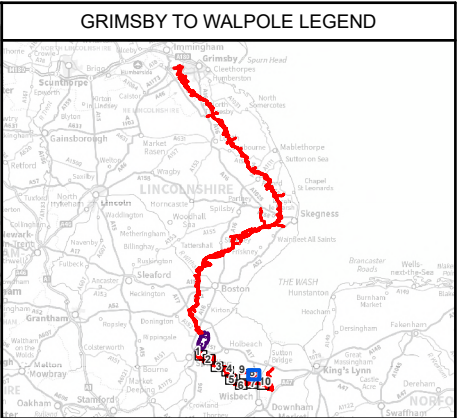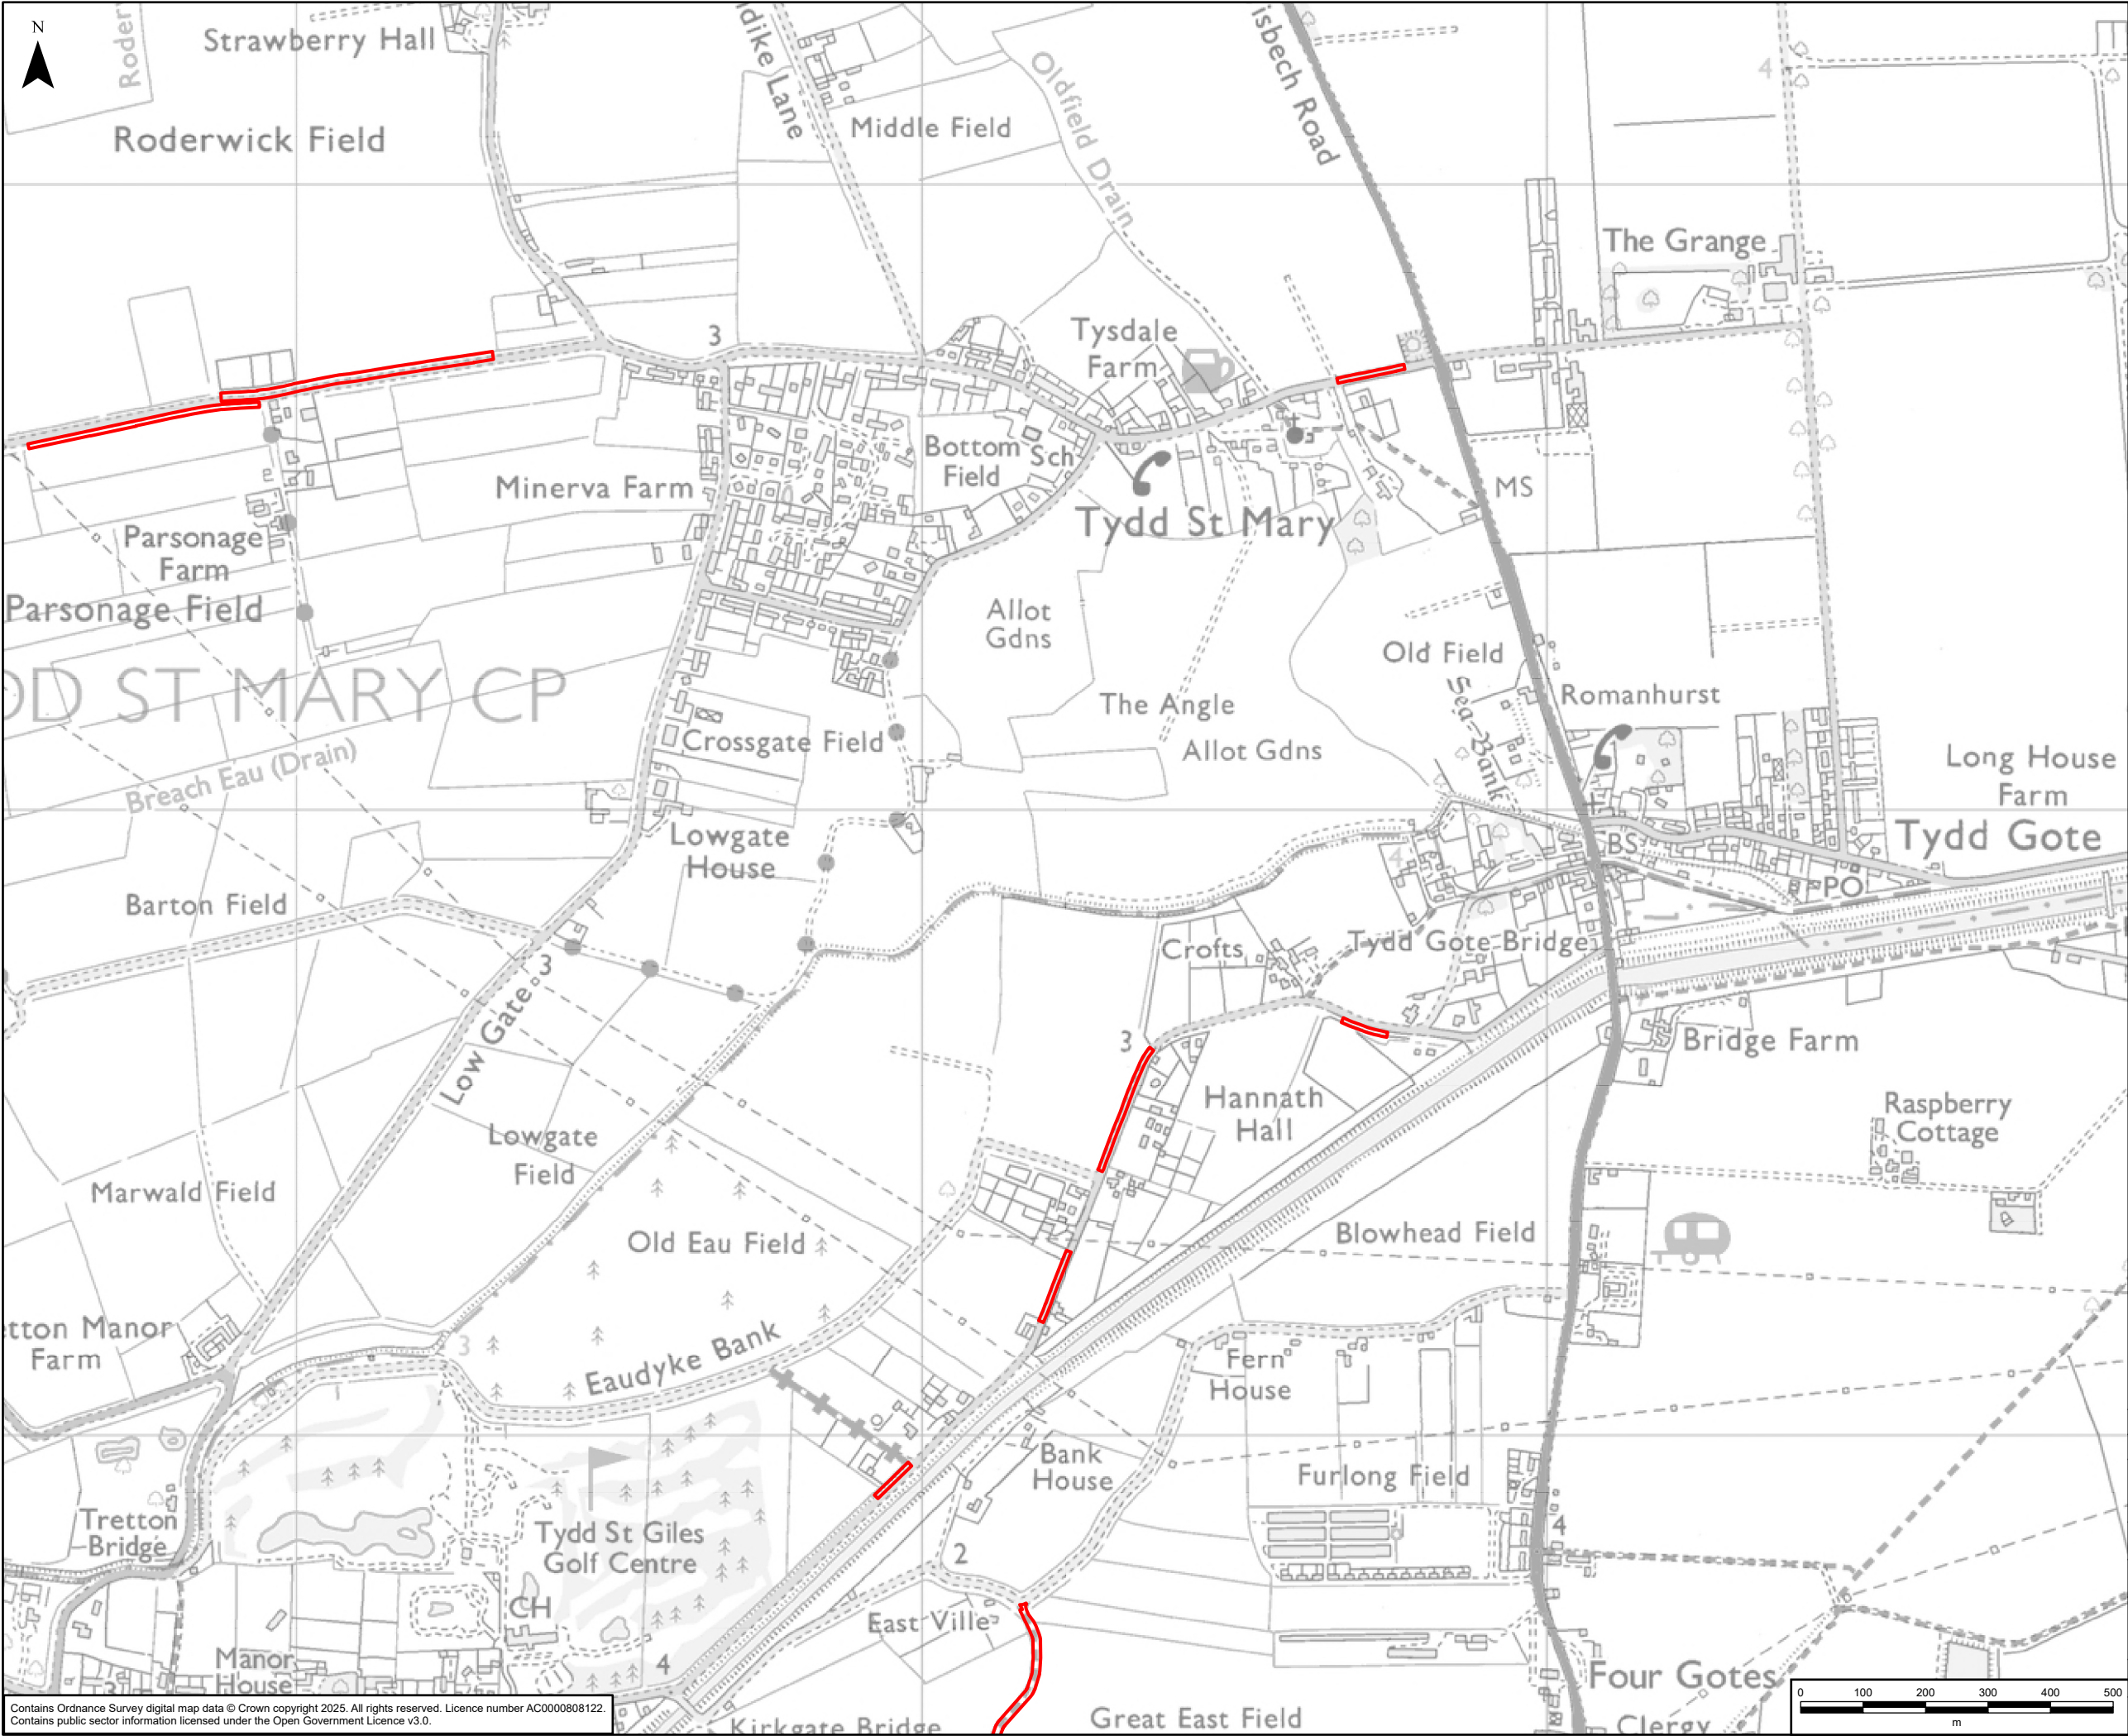



Legend

Draft Order Limits

Contains Ordnance Survey digital map data © Crown copyright 2025. All rights reserved. Licence number AC0000808122.
Contains public sector information licensed under the Open Government Licence v3.0.

Document Path: \\eu.aecomnet.com\EMIA\UK\UKNCL2\Jobs\60721024 Grimsby to Walpole\02_Maps\PEIR\Volume 2\Part B\G2W_PEIR_2_B_Chapter_1_Introduction_Figures.aprx

A	08/04/2025	First Issue	LC	JC	DR
Rev	Date	Description	GIS	Chk	App
nationalgrid					
Purpose:		PEI REPORT - SECTION 6			
Scheme:		GRIMSBY TO WALPOLE			
Document Title:		FIGURE 1.1 DRAFT ORDER LIMITS			
Creator:	Date:	Checker:	Date:	Approver:	Date:
LC	08/04/2025	JC	08/04/2025	DR	08/04/2025
Document Type:	Scale:	Format:	Sheets:	Rev:	
FIGURE	1:10,000	A3	8 OF 10	A	

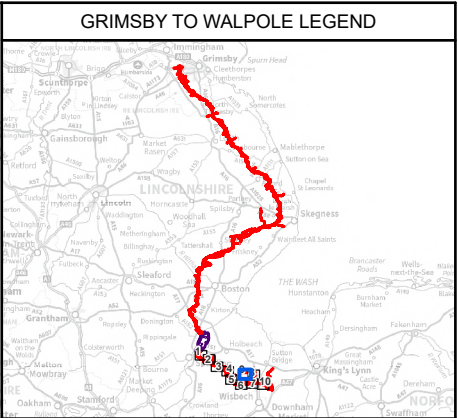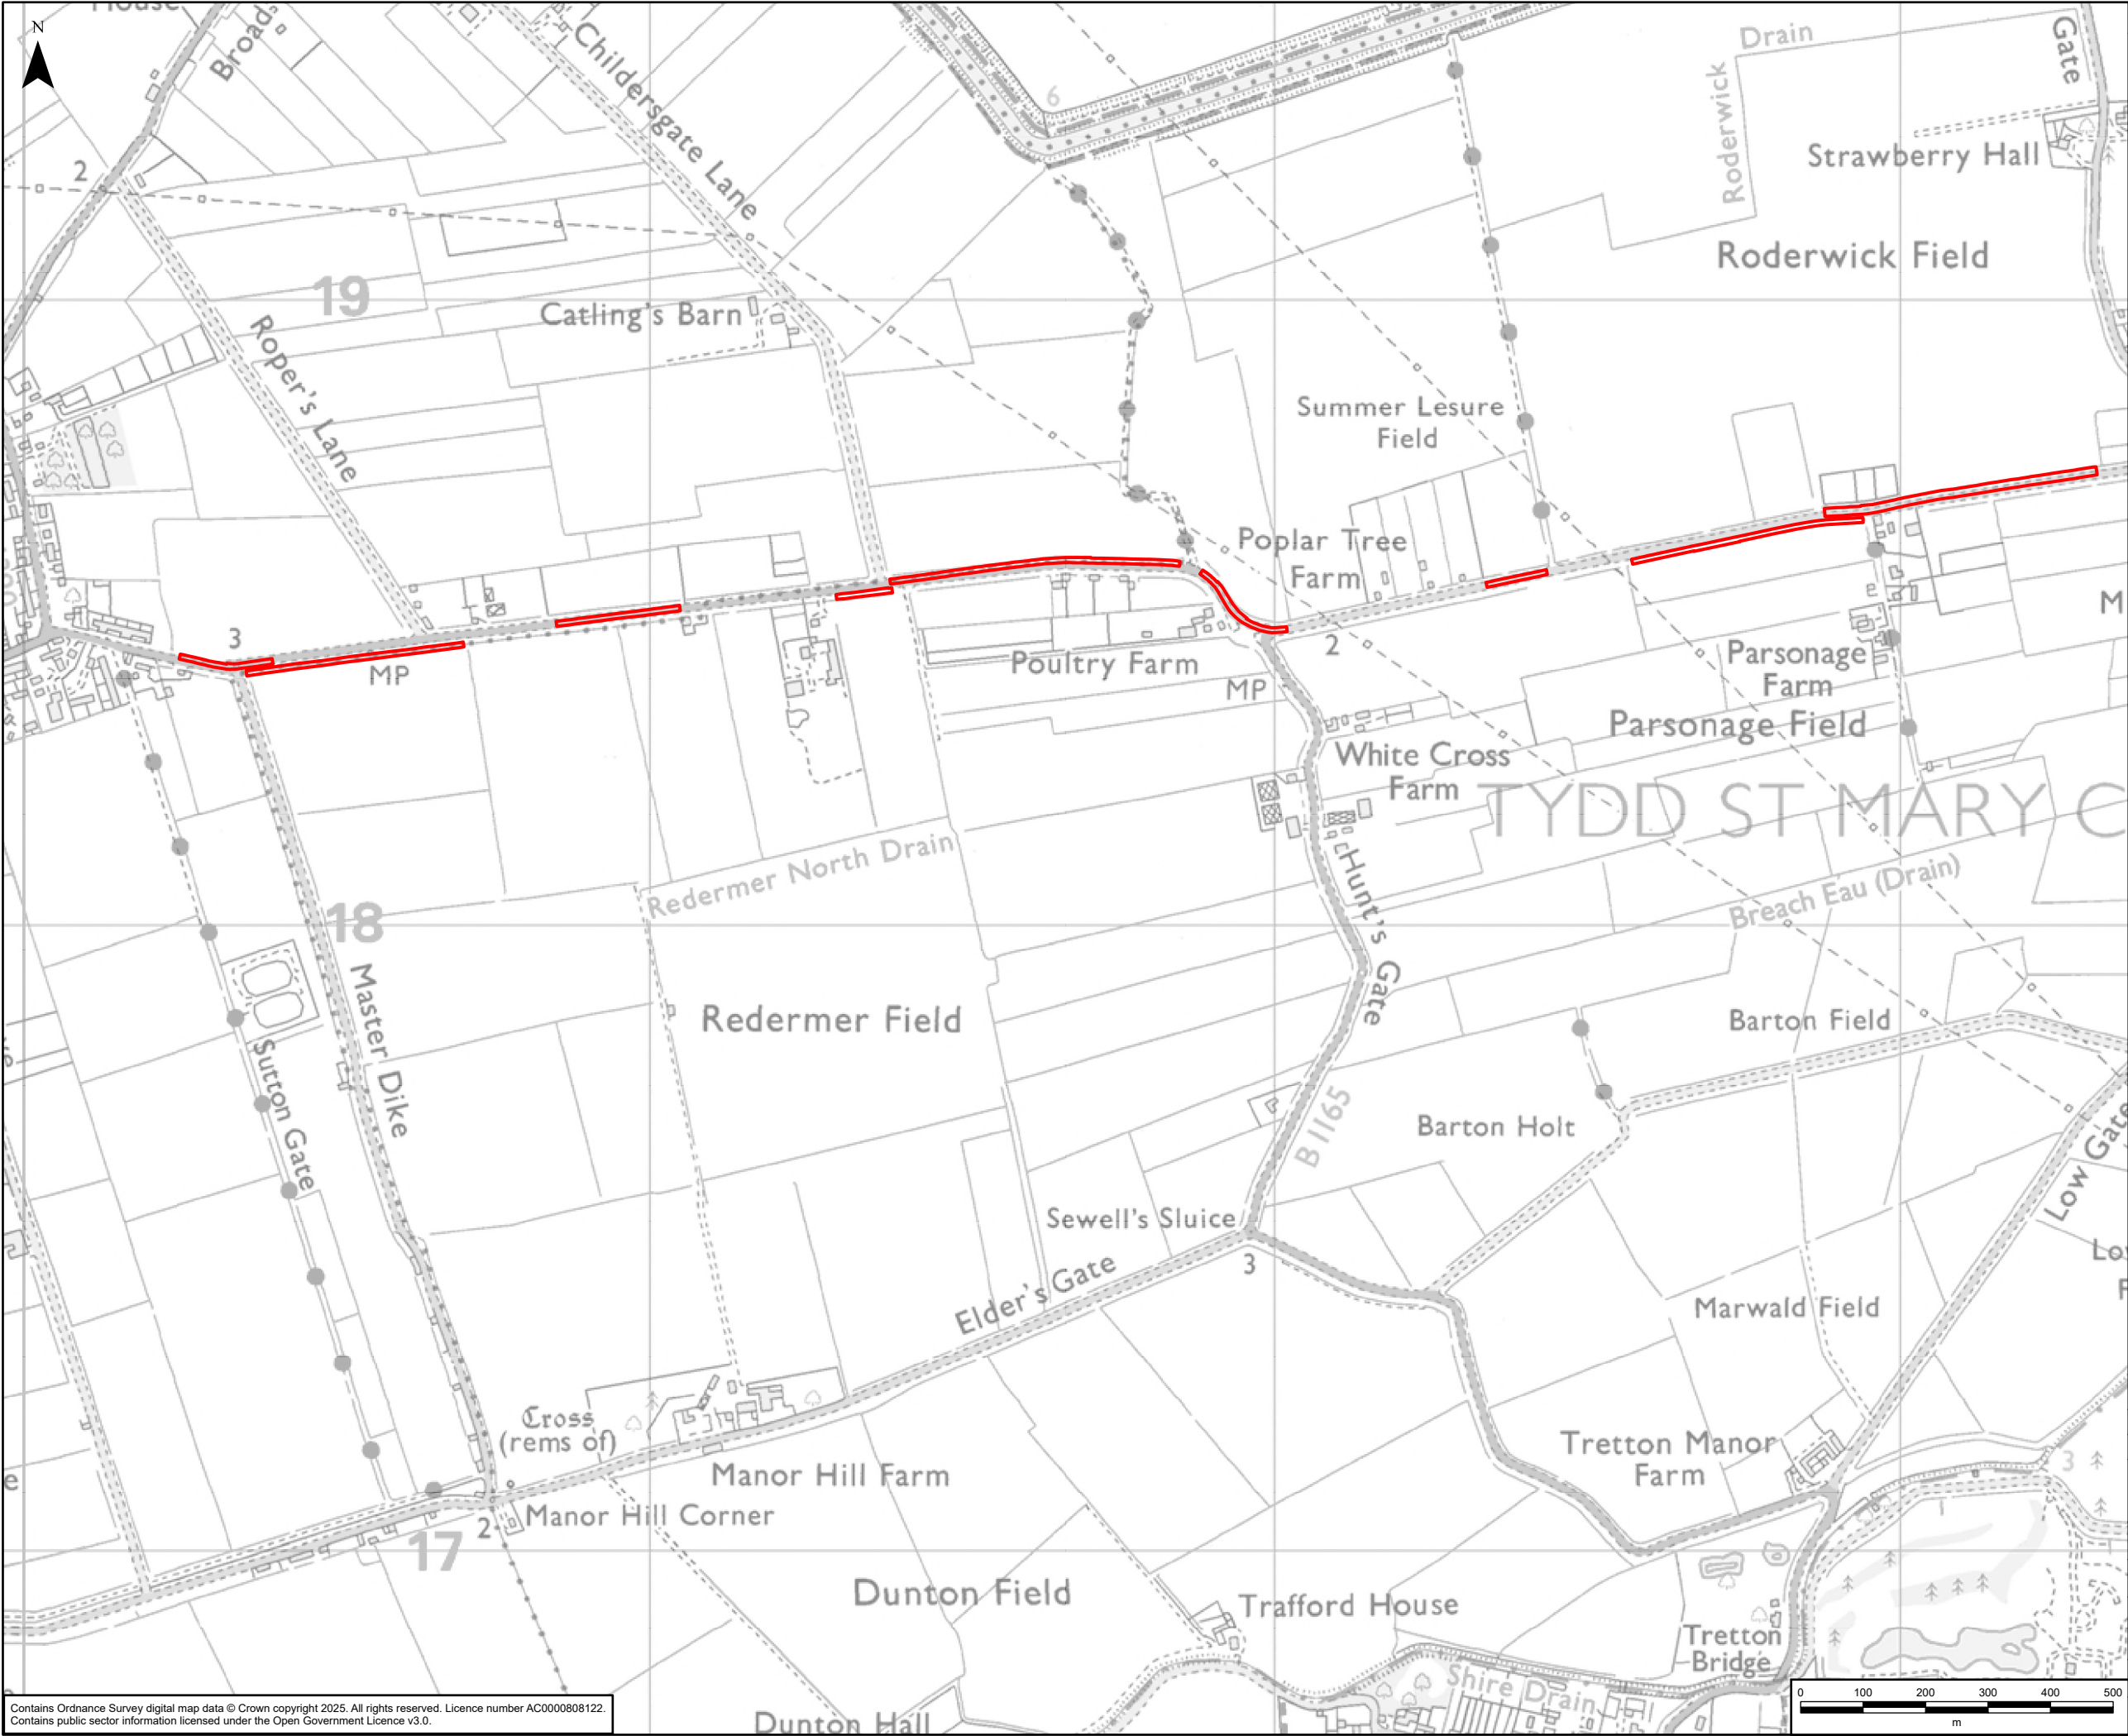



Legend

Draft Order Limits

A	08/04/2025	First Issue	LC	JC	DR
Rev	Date	Description	GIS	Chk	App
nationalgrid					
Purpose:		PEI REPORT - SECTION 6			
Scheme:		GRIMSBY TO WALPOLE			
Document Title:		FIGURE 1.1 DRAFT ORDER LIMITS			
Creator:	Date:	Checker:	Date:	Approver:	Date:
LC	08/04/2025	JC	08/04/2025	DR	08/04/2025
Document Type:	Scale:	Format:	Sheets:	Rev:	
FIGURE	1:10,000	A3	9 OF 10	A	

Contains Ordnance Survey digital map data © Crown copyright 2025. All rights reserved. Licence number AC0000808122.
Contains public sector information licensed under the Open Government Licence v3.0.



Document Path: \\eu.aecomnet.com\EMIA\UK\IUKNCL2\Jobs\60721024 Grimsby to Walpole\02_Maps\PEIR\Volume 2\Part B\G2W_PEIR_2_B_Chapter_1_Introduction_Figures.aprx

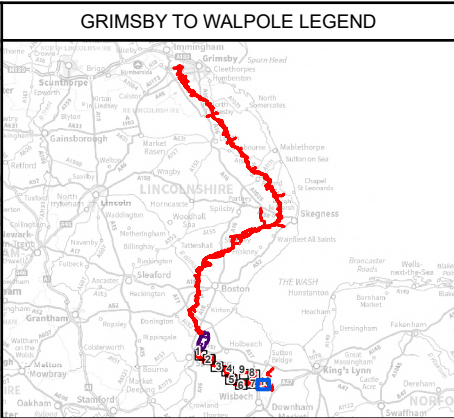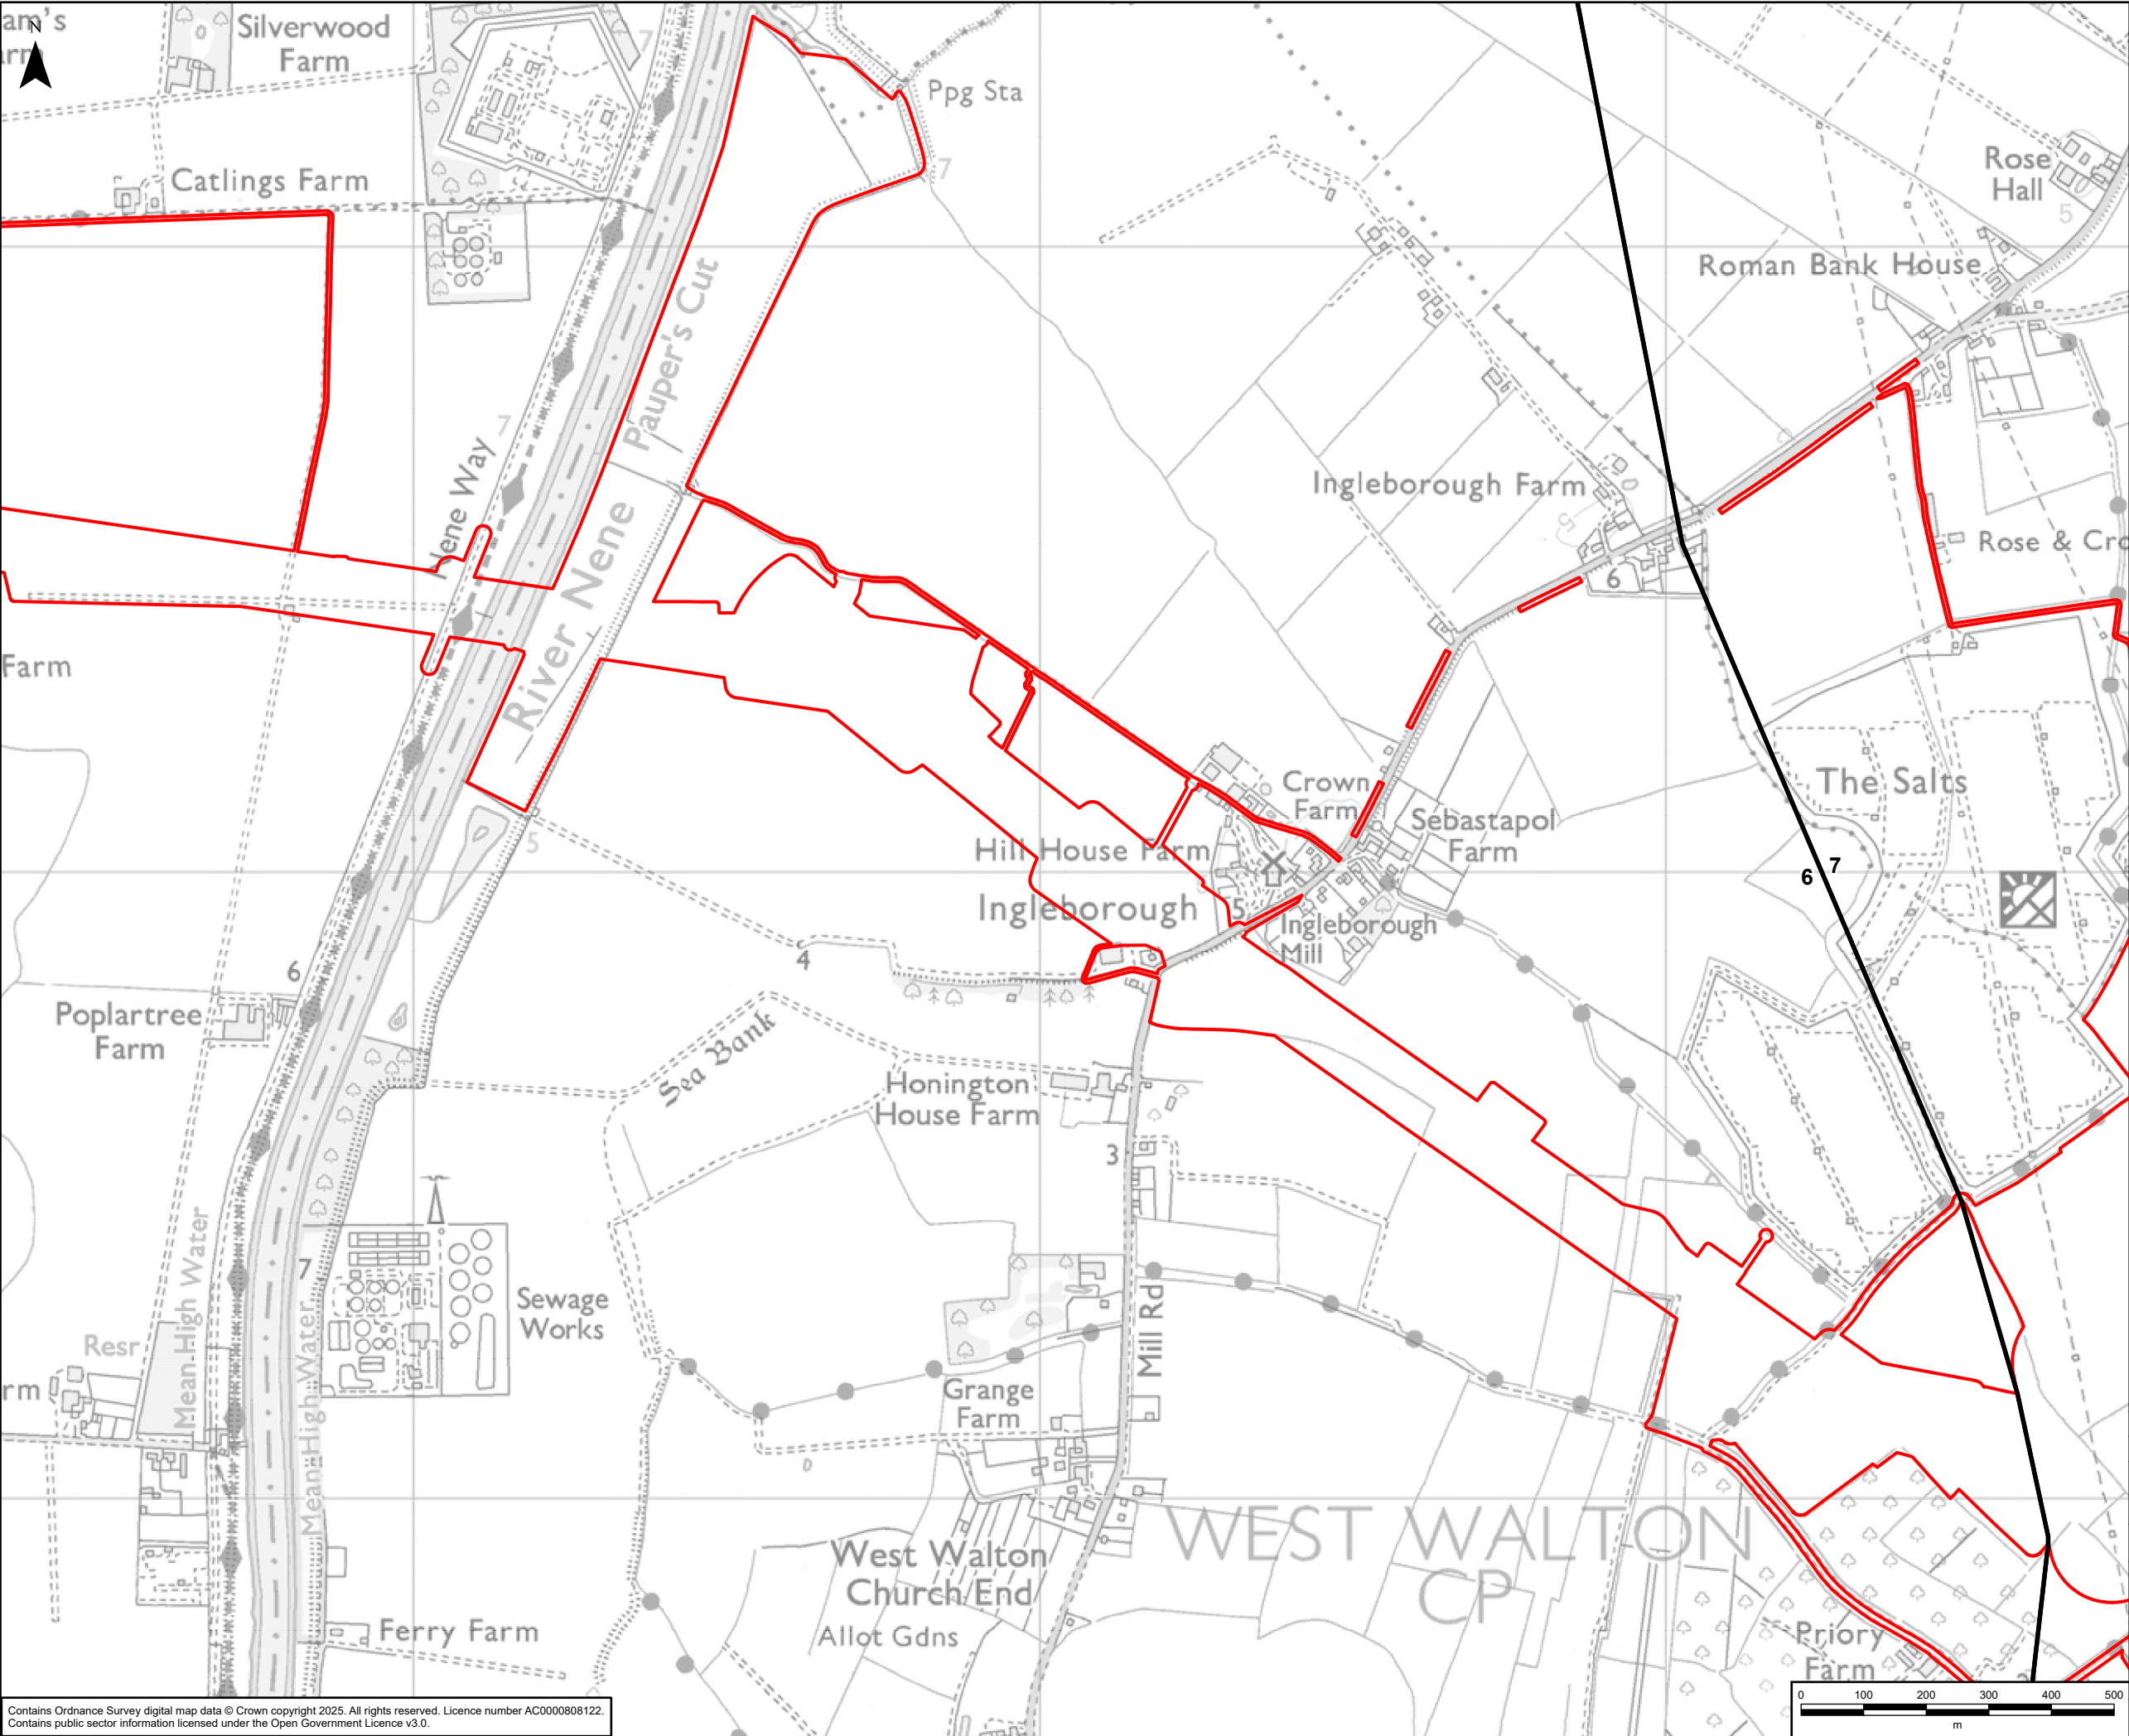

- Legend
- Draft Order Limits
 - Route Section Break

A	08/04/2025	First Issue	LC	JC	DR
Rev	Date	Description	GIS	Chk	App
nationalgrid					
Purpose:		PEI REPORT - SECTION 6			
Scheme:		GRIMSBY TO WALPOLE			
Document Title:		FIGURE 1.1 DRAFT ORDER LIMITS			
Creator:	Date:	Checker:	Date:	Approver:	Date:
LC	08/04/2025	JC	08/04/2025	DR	08/04/2025
Document Type:	Scale:	Format:	Sheets:	Rev:	
FIGURE	1:10,000	A3	10 OF 10	A	


Contains Ordnance Survey digital map data © Crown copyright 2025. All rights reserved. Licence number AC0000808122.
Contains public sector information licensed under the Open Government Licence v3.0.

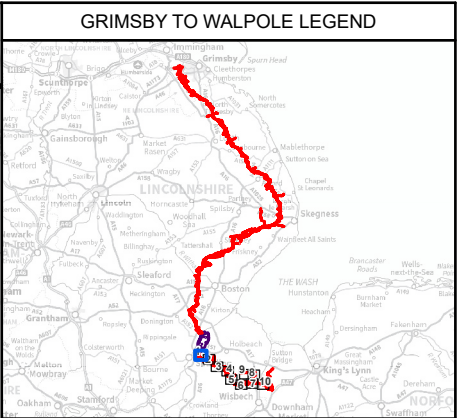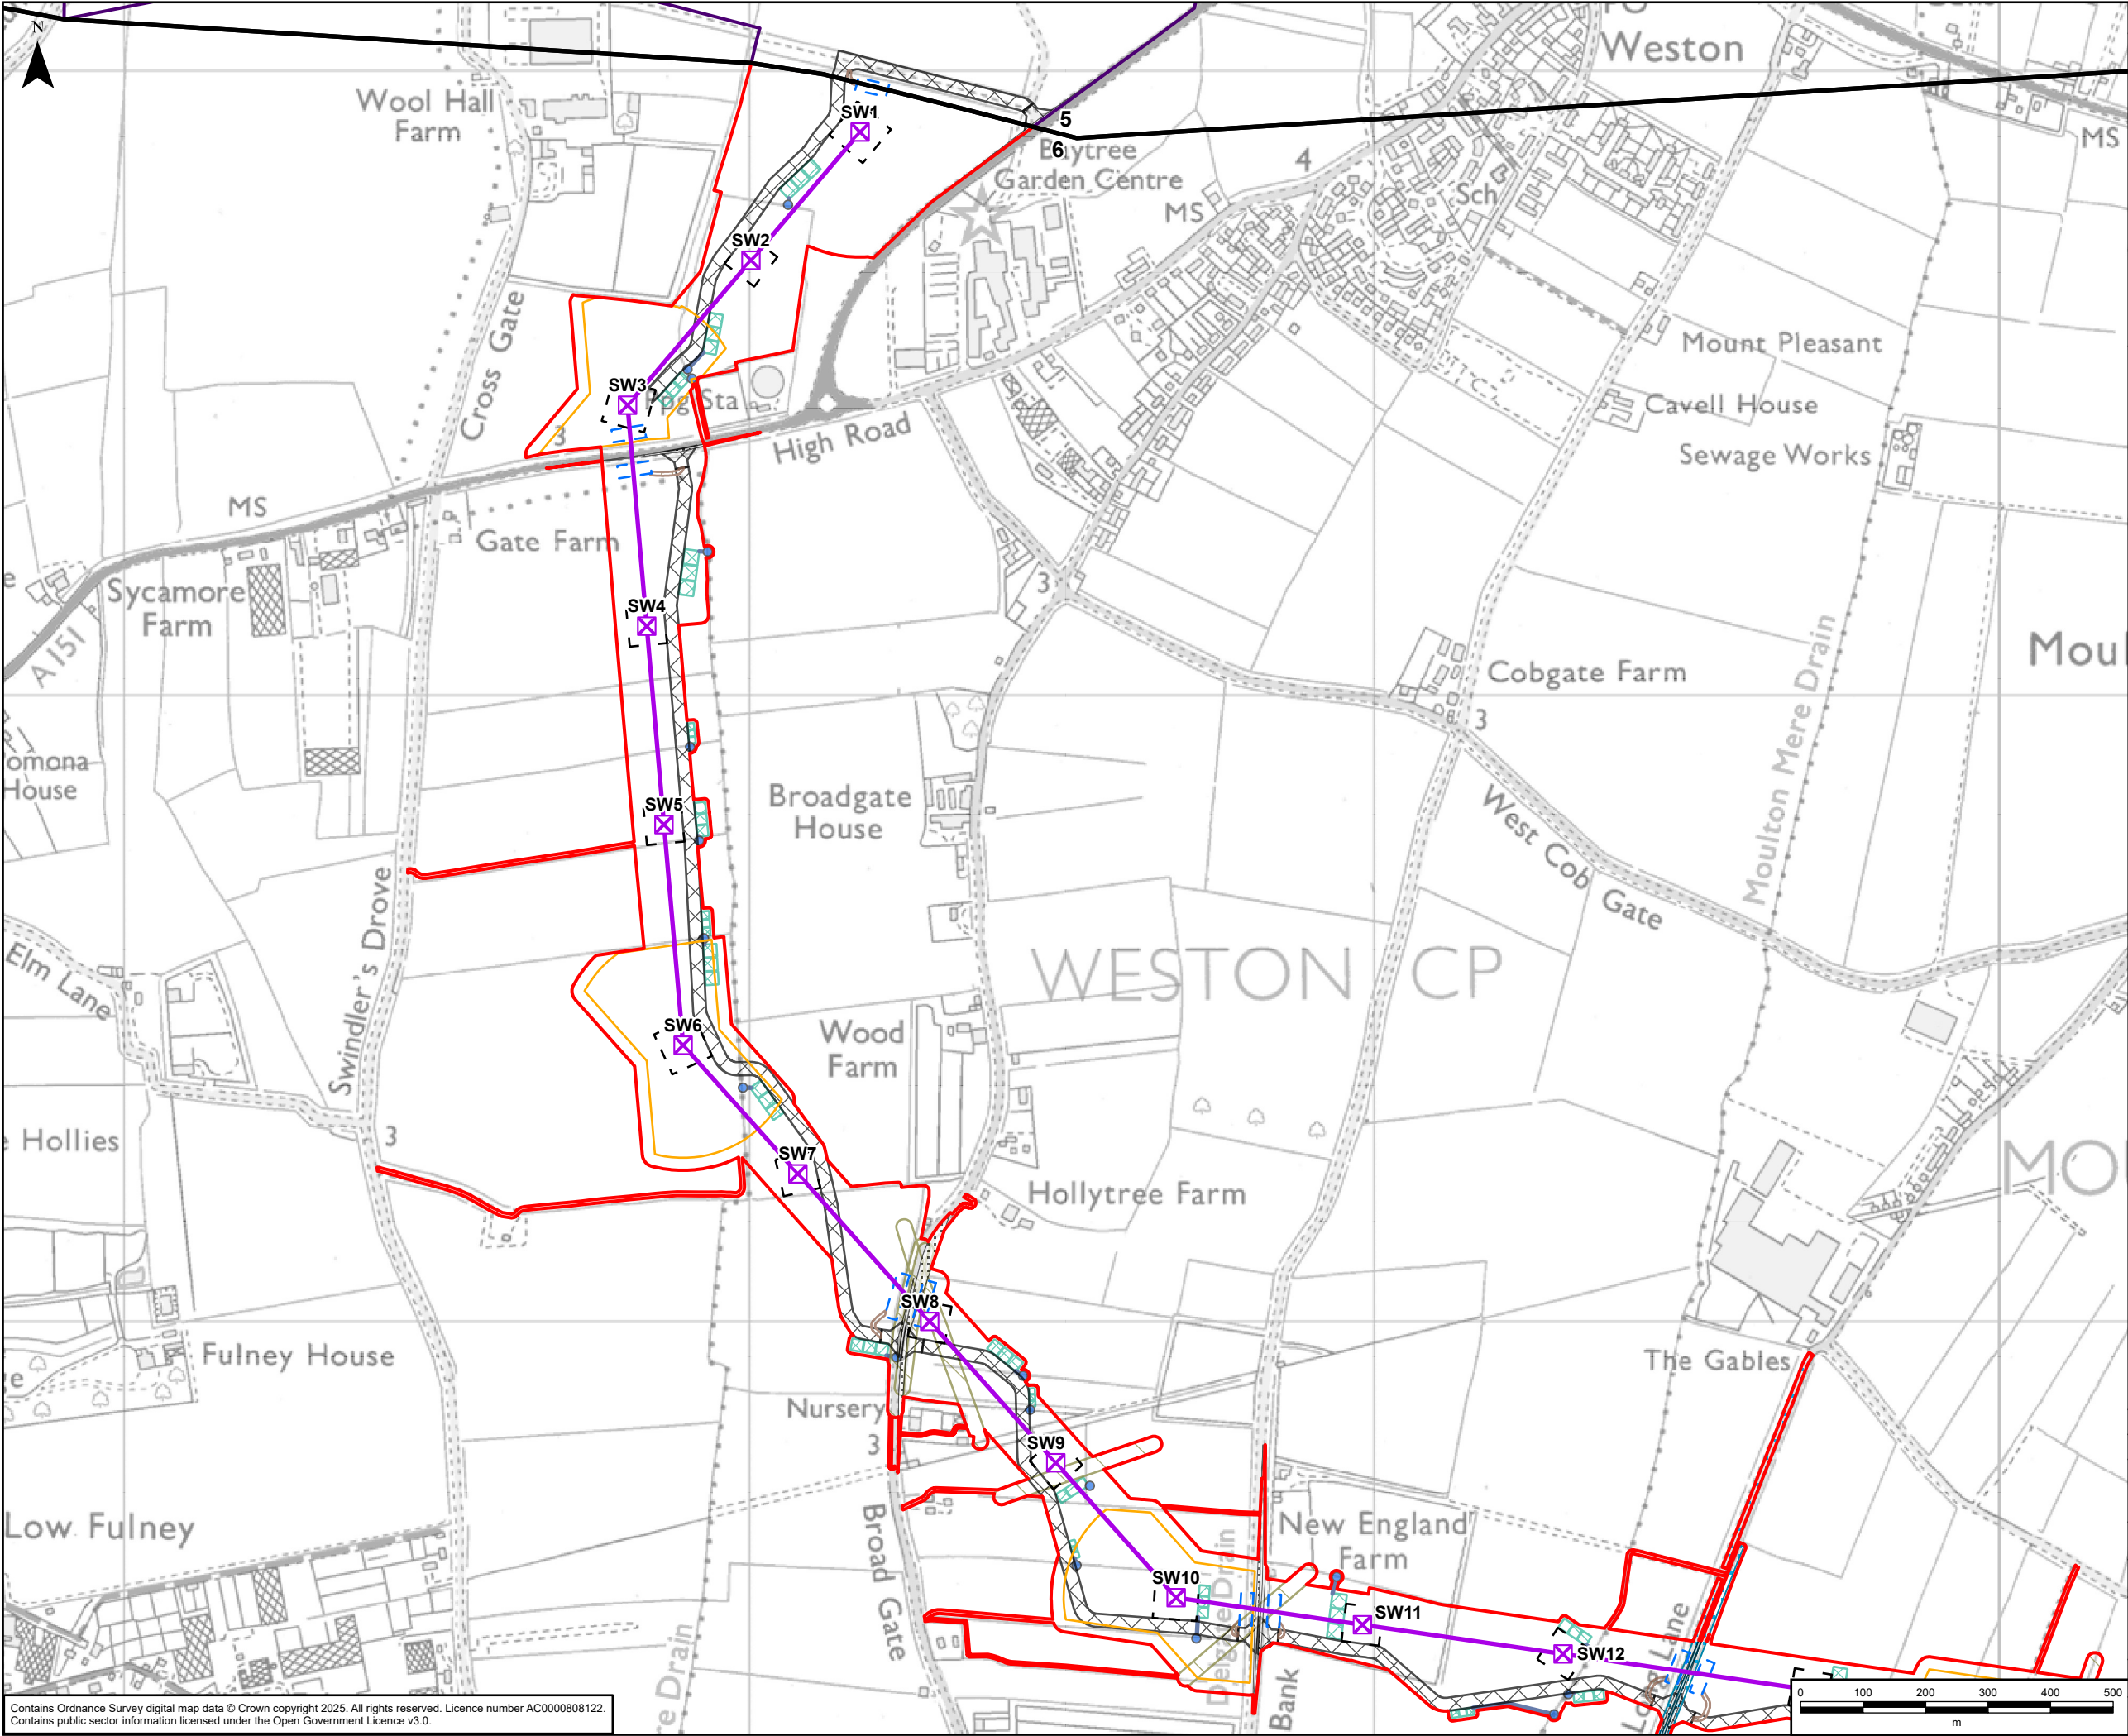

- Legend
- Draft Order Limits
 - Refined Weston Marsh Substation Siting Zone
 - Route Section Break
 - Indicative New Lattice Pylon
 - Indicative New Overhead Line
 - Indicative Access Route - Stone
 - Indicative Access Route - Trackway
 - Indicative Area for Temporary Highway Improvements
 - Indicative Visibility Splay
 - Indicative Pylon Working Area
 - Indicative Pylon Stringing Position
 - Indicative Crossing Protection Work Area
 - Indicative Statutory Undertaker Works
 - Indicative Outfall
 - Indicative Outfall Pipes
 - Indicative Sustainable Drainage System Basin

A	08/05/2025	First Issue	LC	JC	DR
Rev	Date	Description	GIS	Chk	App
nationalgrid					
Purpose:		PEI REPORT - SECTION 6			
Scheme:		GRIMSBY TO WALPOLE			
Document Title:		FIGURE 1.2 TEMPORARY AND CONSTRUCTION FEATURES			
Creator:	Date:	Checker:	Date:	Approver:	Date:
LC	08/05/2025	JC	08/05/2025	DR	08/05/2025
Document Type:	Scale:	Format:	Sheets:	Rev:	
FIGURE	1:10,000	A3	1 OF 10	A	

Contains Ordnance Survey digital map data © Crown copyright 2025. All rights reserved. Licence number AC0000808122.
Contains public sector information licensed under the Open Government Licence v3.0.

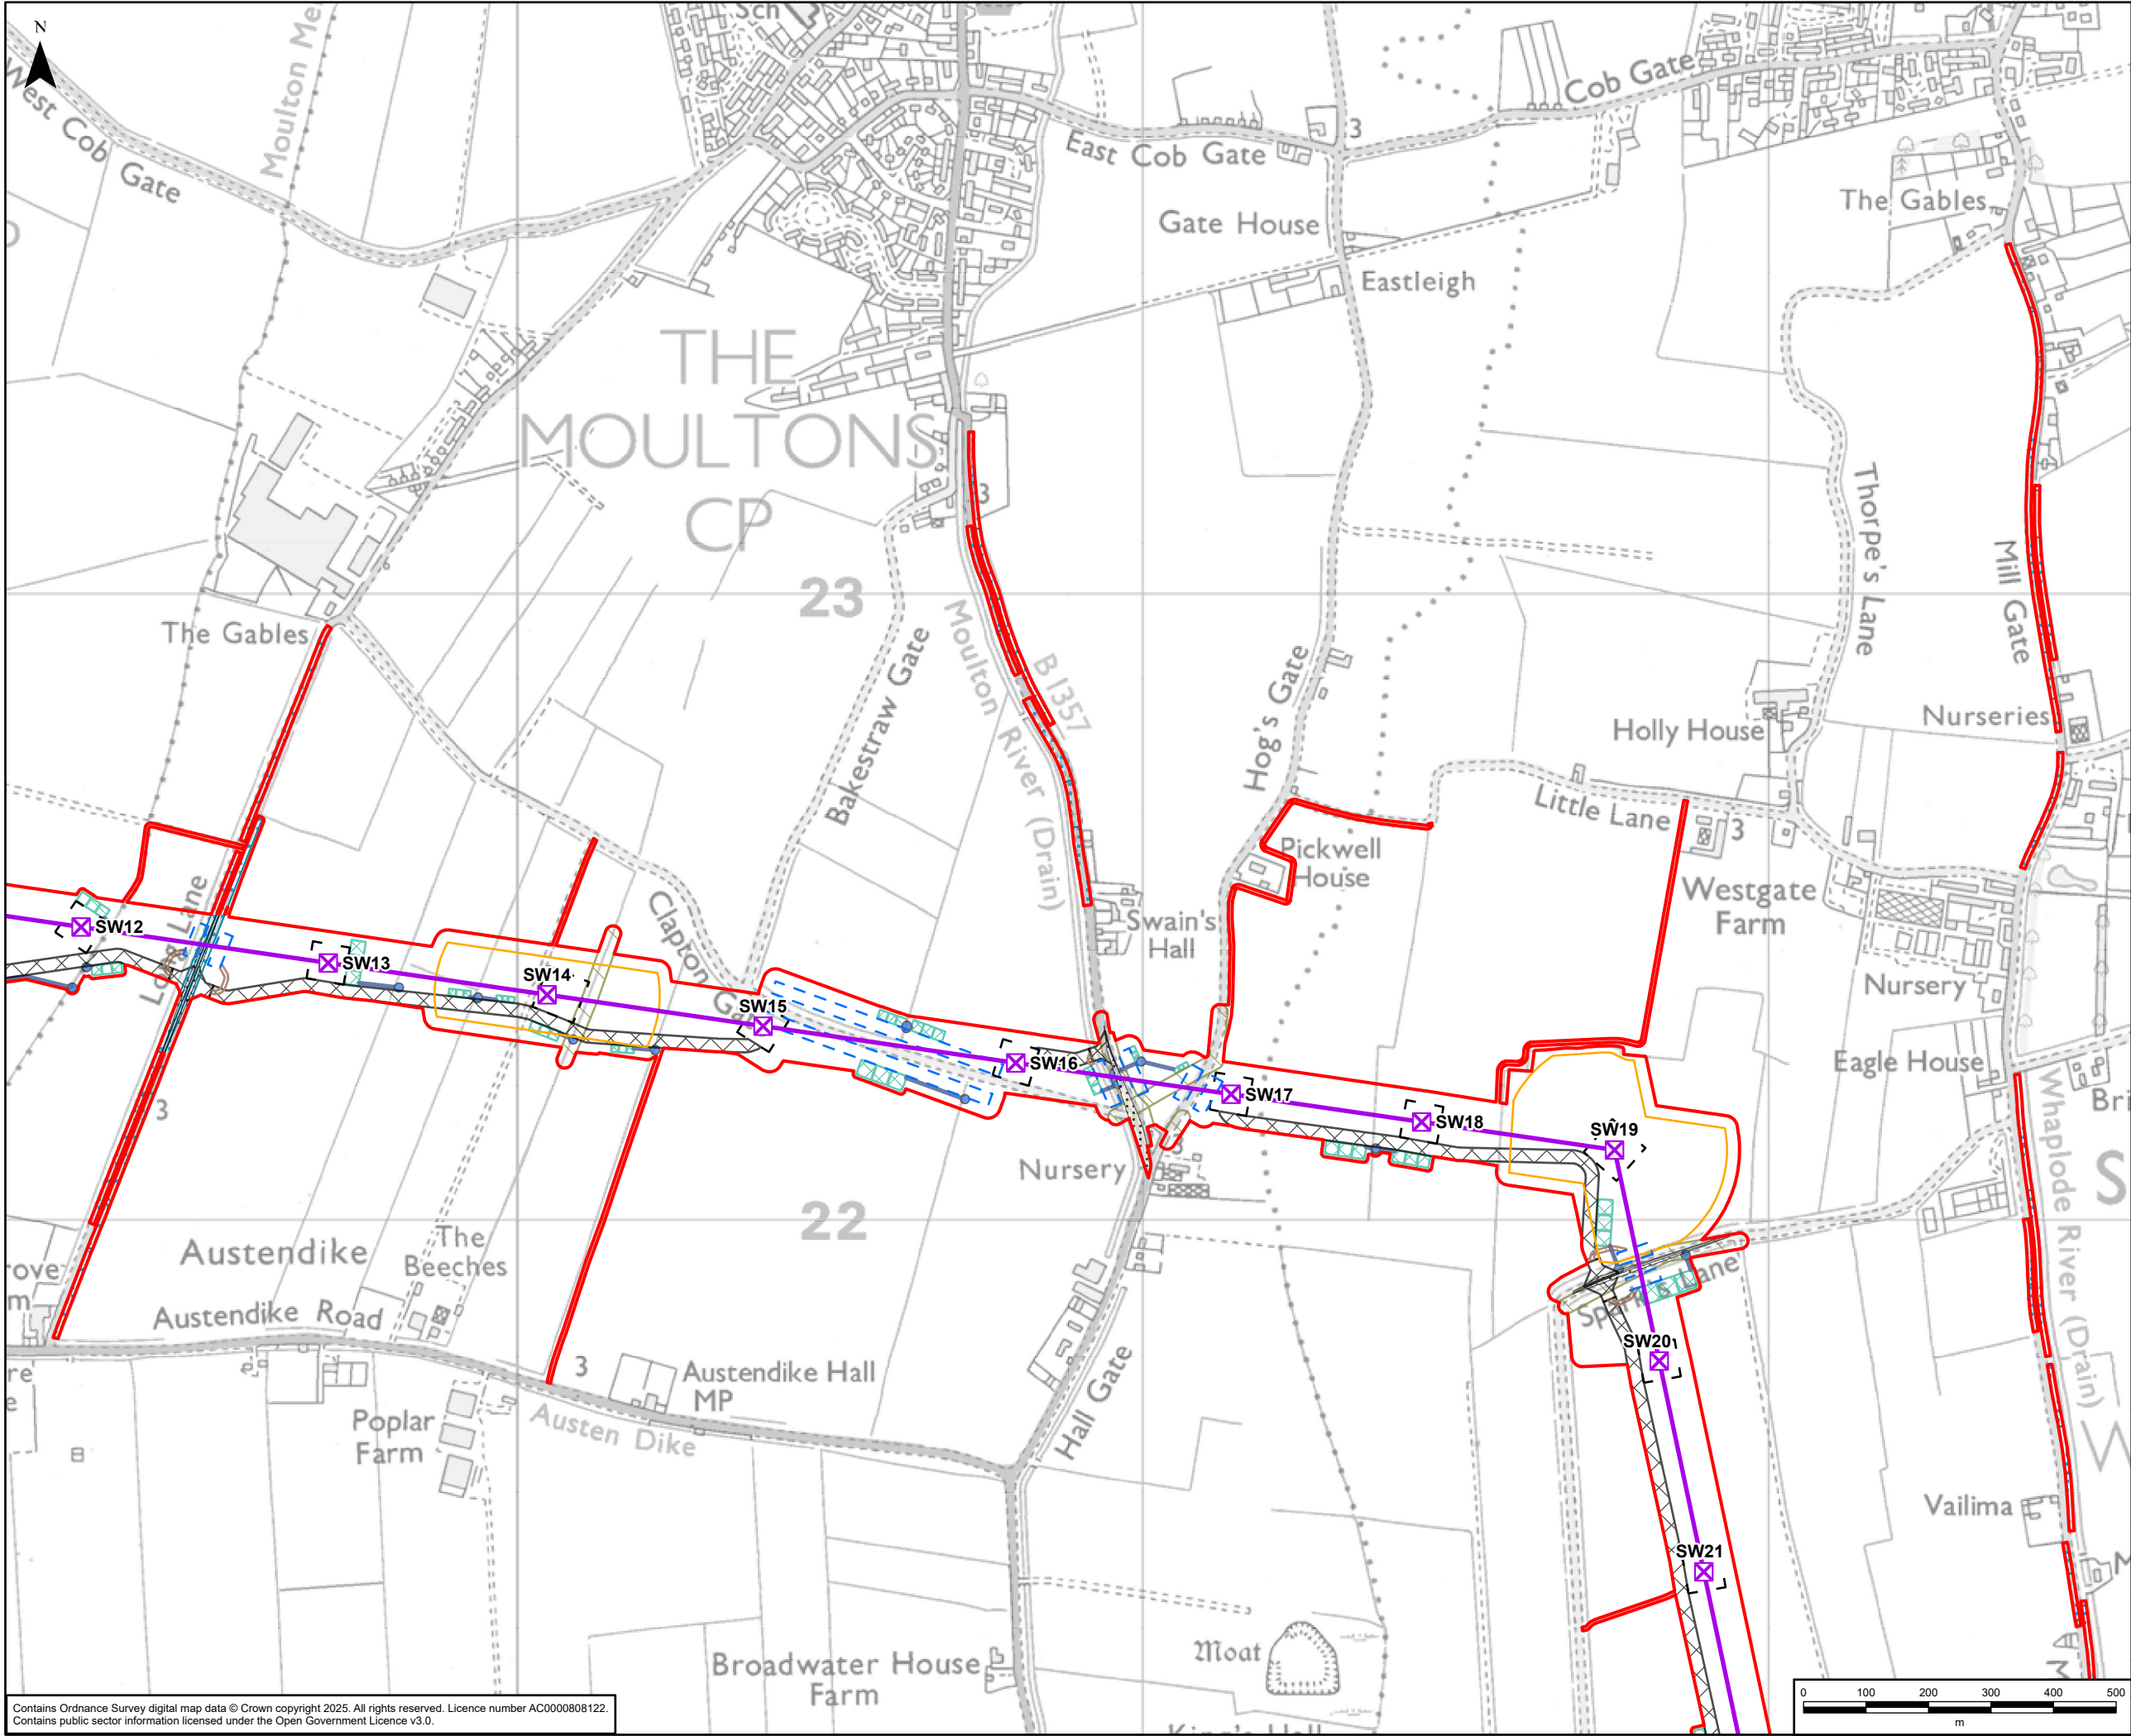

GRIMSBY TO WALPOLE LEGEND

Legend

- Draft Order Limits
- Indicative New Lattice Pylon
- Indicative New Overhead Line
- Indicative Access Route - Stone
- Indicative Access Route - Trackway
- Indicative Area for Temporary Highway Improvements
- Indicative Visibility Splay
- Indicative Pylon Working Area
- Indicative Pylon Stringing Position
- Indicative Crossing Protection Work Area
- Indicative Statutory Undertaker Works
- Indicative Outfall
- Indicative Outfall Pipes
- Indicative Sustainable Drainage System Basin

A	08/05/2025	First Issue	LC	JC	DR
Rev	Date	Description	GIS	Chk	App

nationalgrid



Purpose: PEI REPORT - SECTION 6

Scheme: GRIMSBY TO WALPOLE

Document Title: FIGURE 1.2
TEMPORARY AND CONSTRUCTION FEATURES

Creator: LC	Date: 08/05/2025	Checker: JC	Date: 08/05/2025	Approver: DR	Date: 08/05/2025
Document Type: FIGURE	Scale: 1:10,000	Format: A3	Sheets: 2 OF 10	Rev: A	

Contains Ordnance Survey digital map data © Crown copyright 2025. All rights reserved. Licence number AC0000808122.
Contains public sector information licensed under the Open Government Licence v3.0.

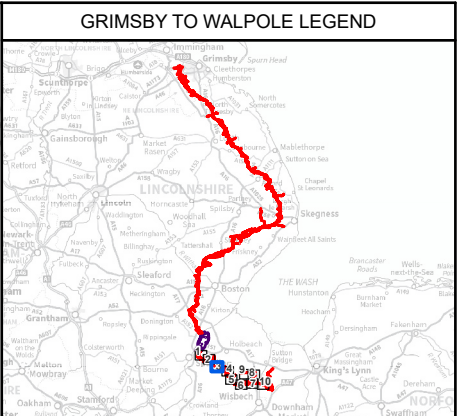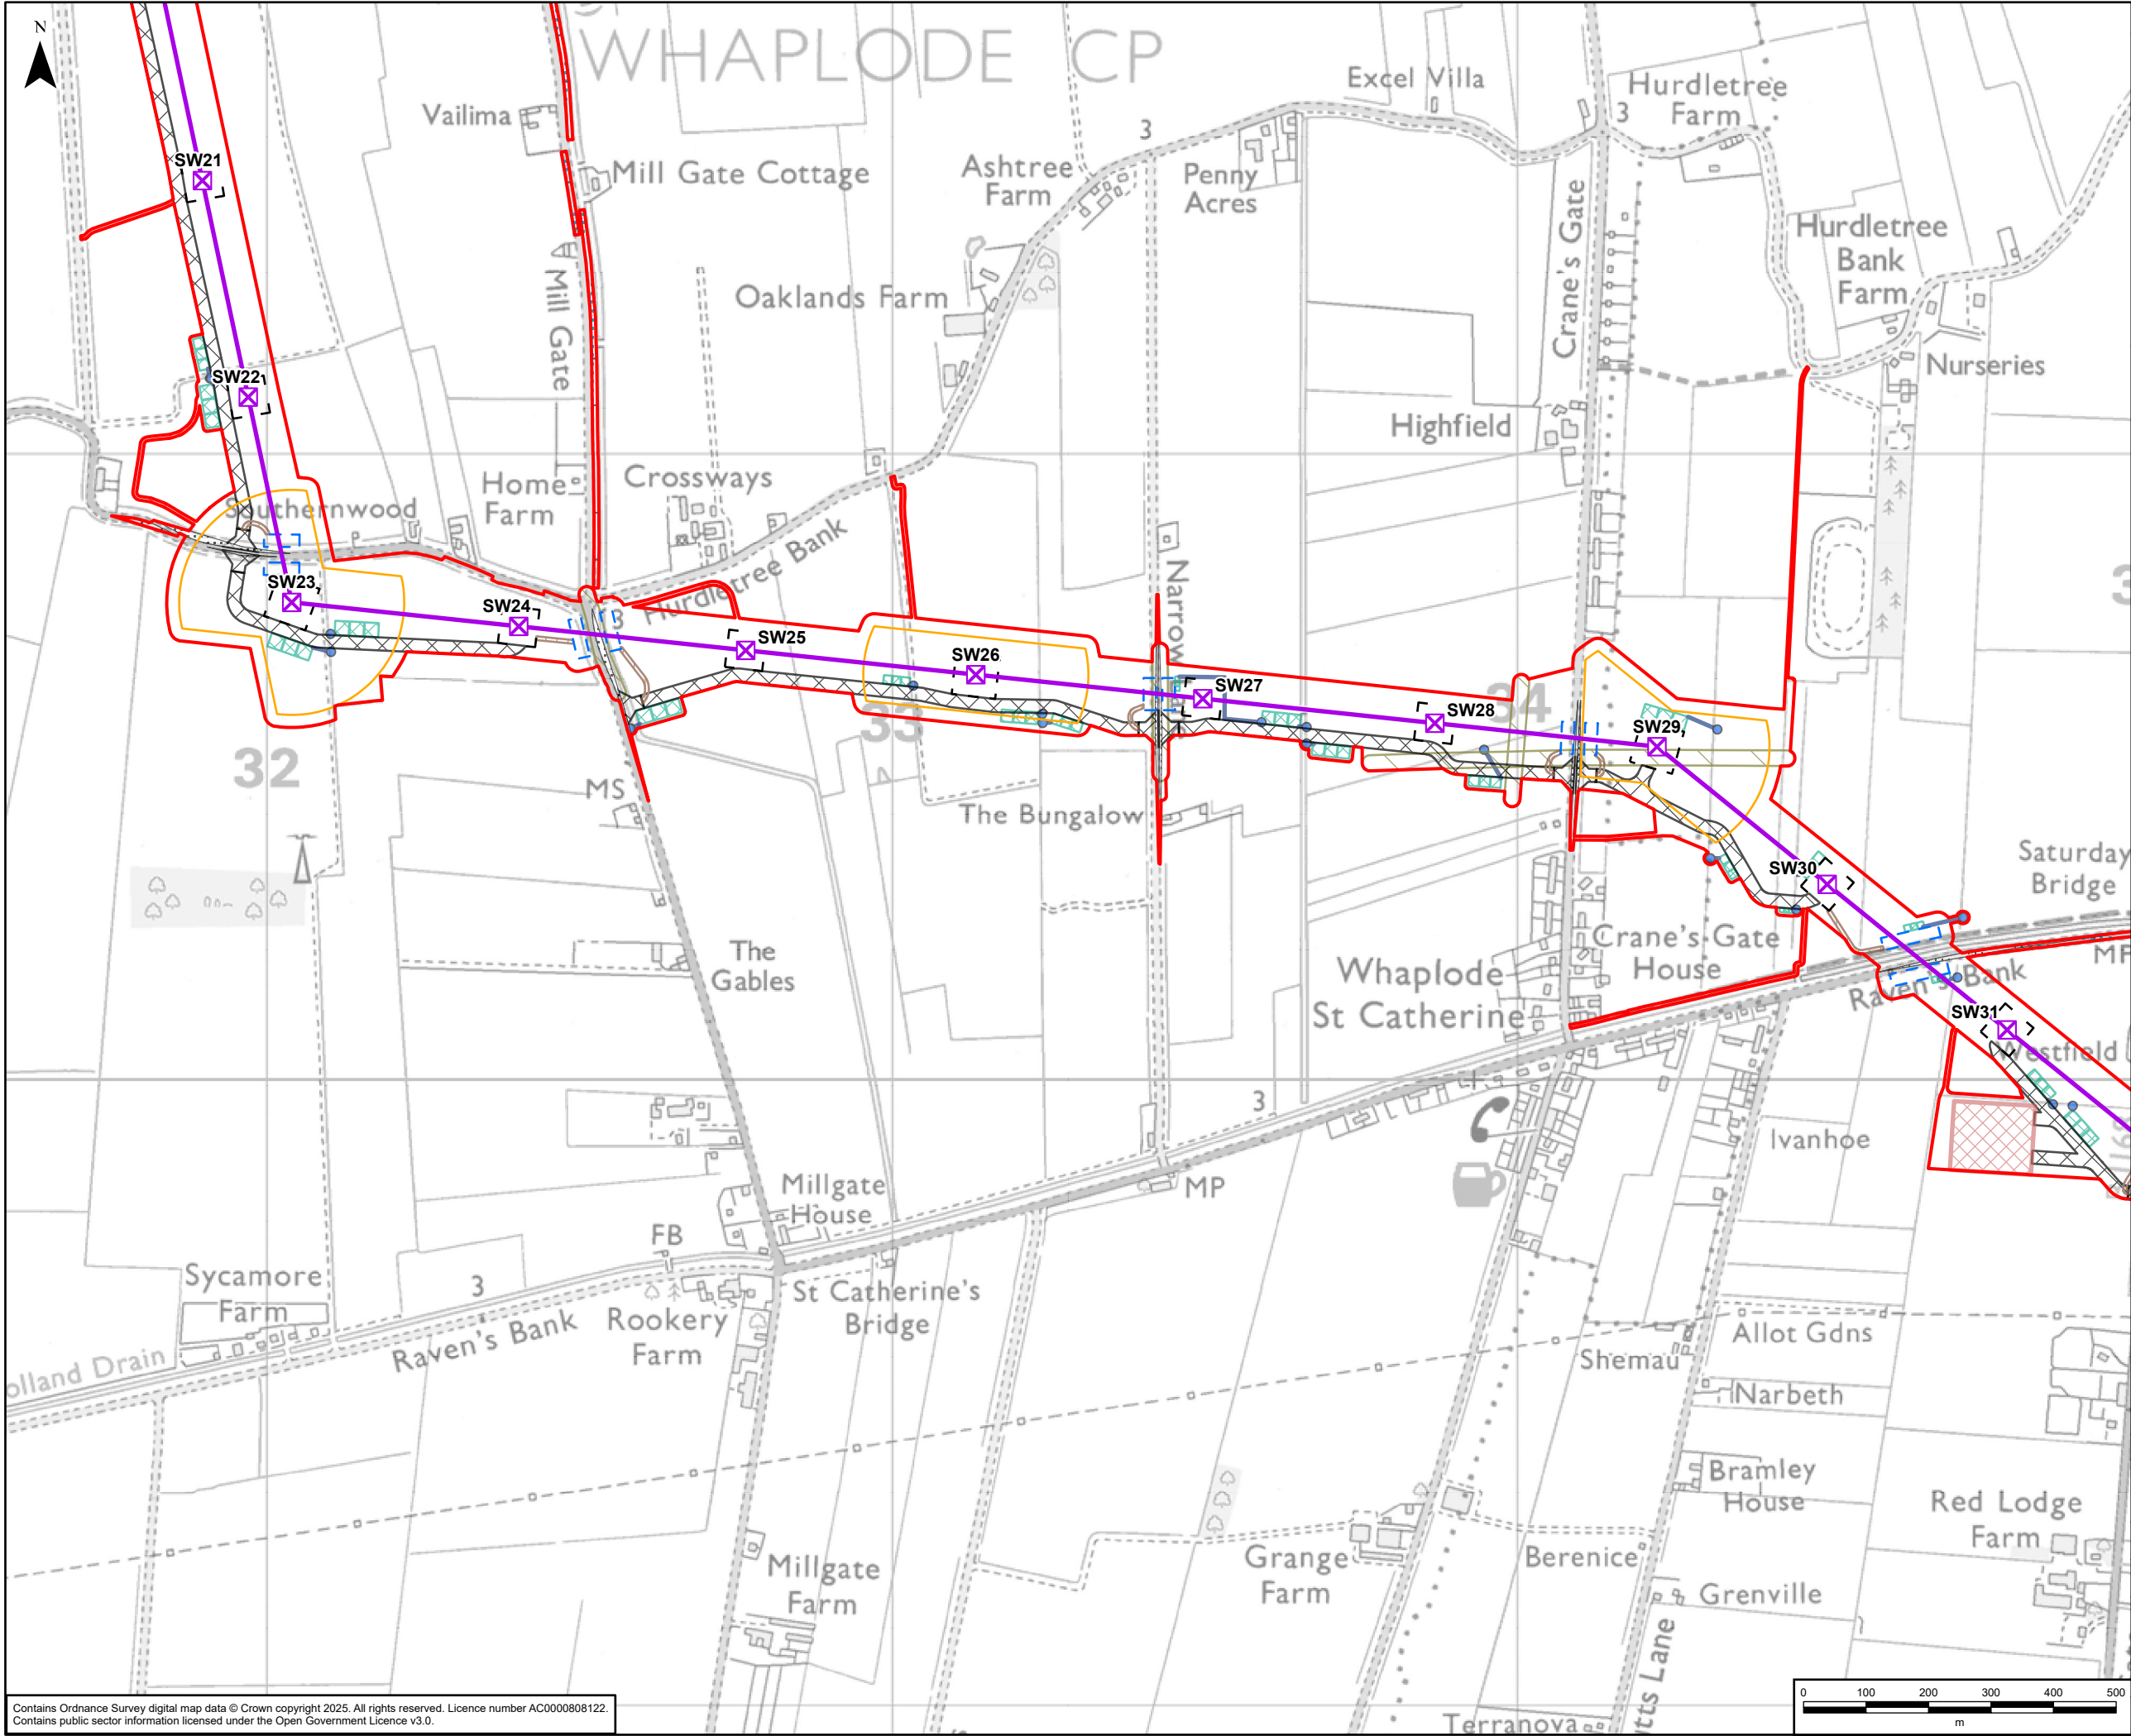


- GRIMSBY TO WALPOLE LEGEND**
- Draft Order Limits
 - Indicative New Lattice Pylon
 - Indicative New Overhead Line
 - Indicative Access Route - Stone
 - Indicative Access Route - Trackway
 - Indicative Area for Temporary Highway Improvements
 - Indicative Visibility Splay
 - Indicative Pylon Working Area
 - Indicative Pylon Stringing Position
 - Indicative Crossing Protection Work Area
 - Indicative Construction Compound
 - Indicative Statutory Undertaker Works
 - Indicative Outfall
 - Indicative Outfall Pipes
 - Indicative Sustainable Drainage System Basin

A	08/05/2025	First Issue	LC	JC	DR
Rev	Date	Description	GIS	Chk	App
nationalgrid					
Purpose:		PEI REPORT - SECTION 6			
Scheme:		GRIMSBY TO WALPOLE			
Document Title:		FIGURE 1.2 TEMPORARY AND CONSTRUCTION FEATURES			
Creator:	Date:	Checker:	Date:	Approver:	Date:
LC	08/05/2025	JC	08/05/2025	DR	08/05/2025
Document Type:	Scale:	Format:	Sheets:	Rev:	
FIGURE	1:10,000	A3	3 OF 10	A	

Contains Ordnance Survey digital map data © Crown copyright 2025. All rights reserved. Licence number AC0000808122.
Contains public sector information licensed under the Open Government Licence v3.0.

Document Path: \\eu.aecomnet.com\EMIA\UK\IUKNCL2\Jobs\60721024 Grimsby to Walpole\02_Maps\PEIR\Volume 2\Part B\G2W_PEIR_2_B_Chapter_1_Introduction_Figures.aprx

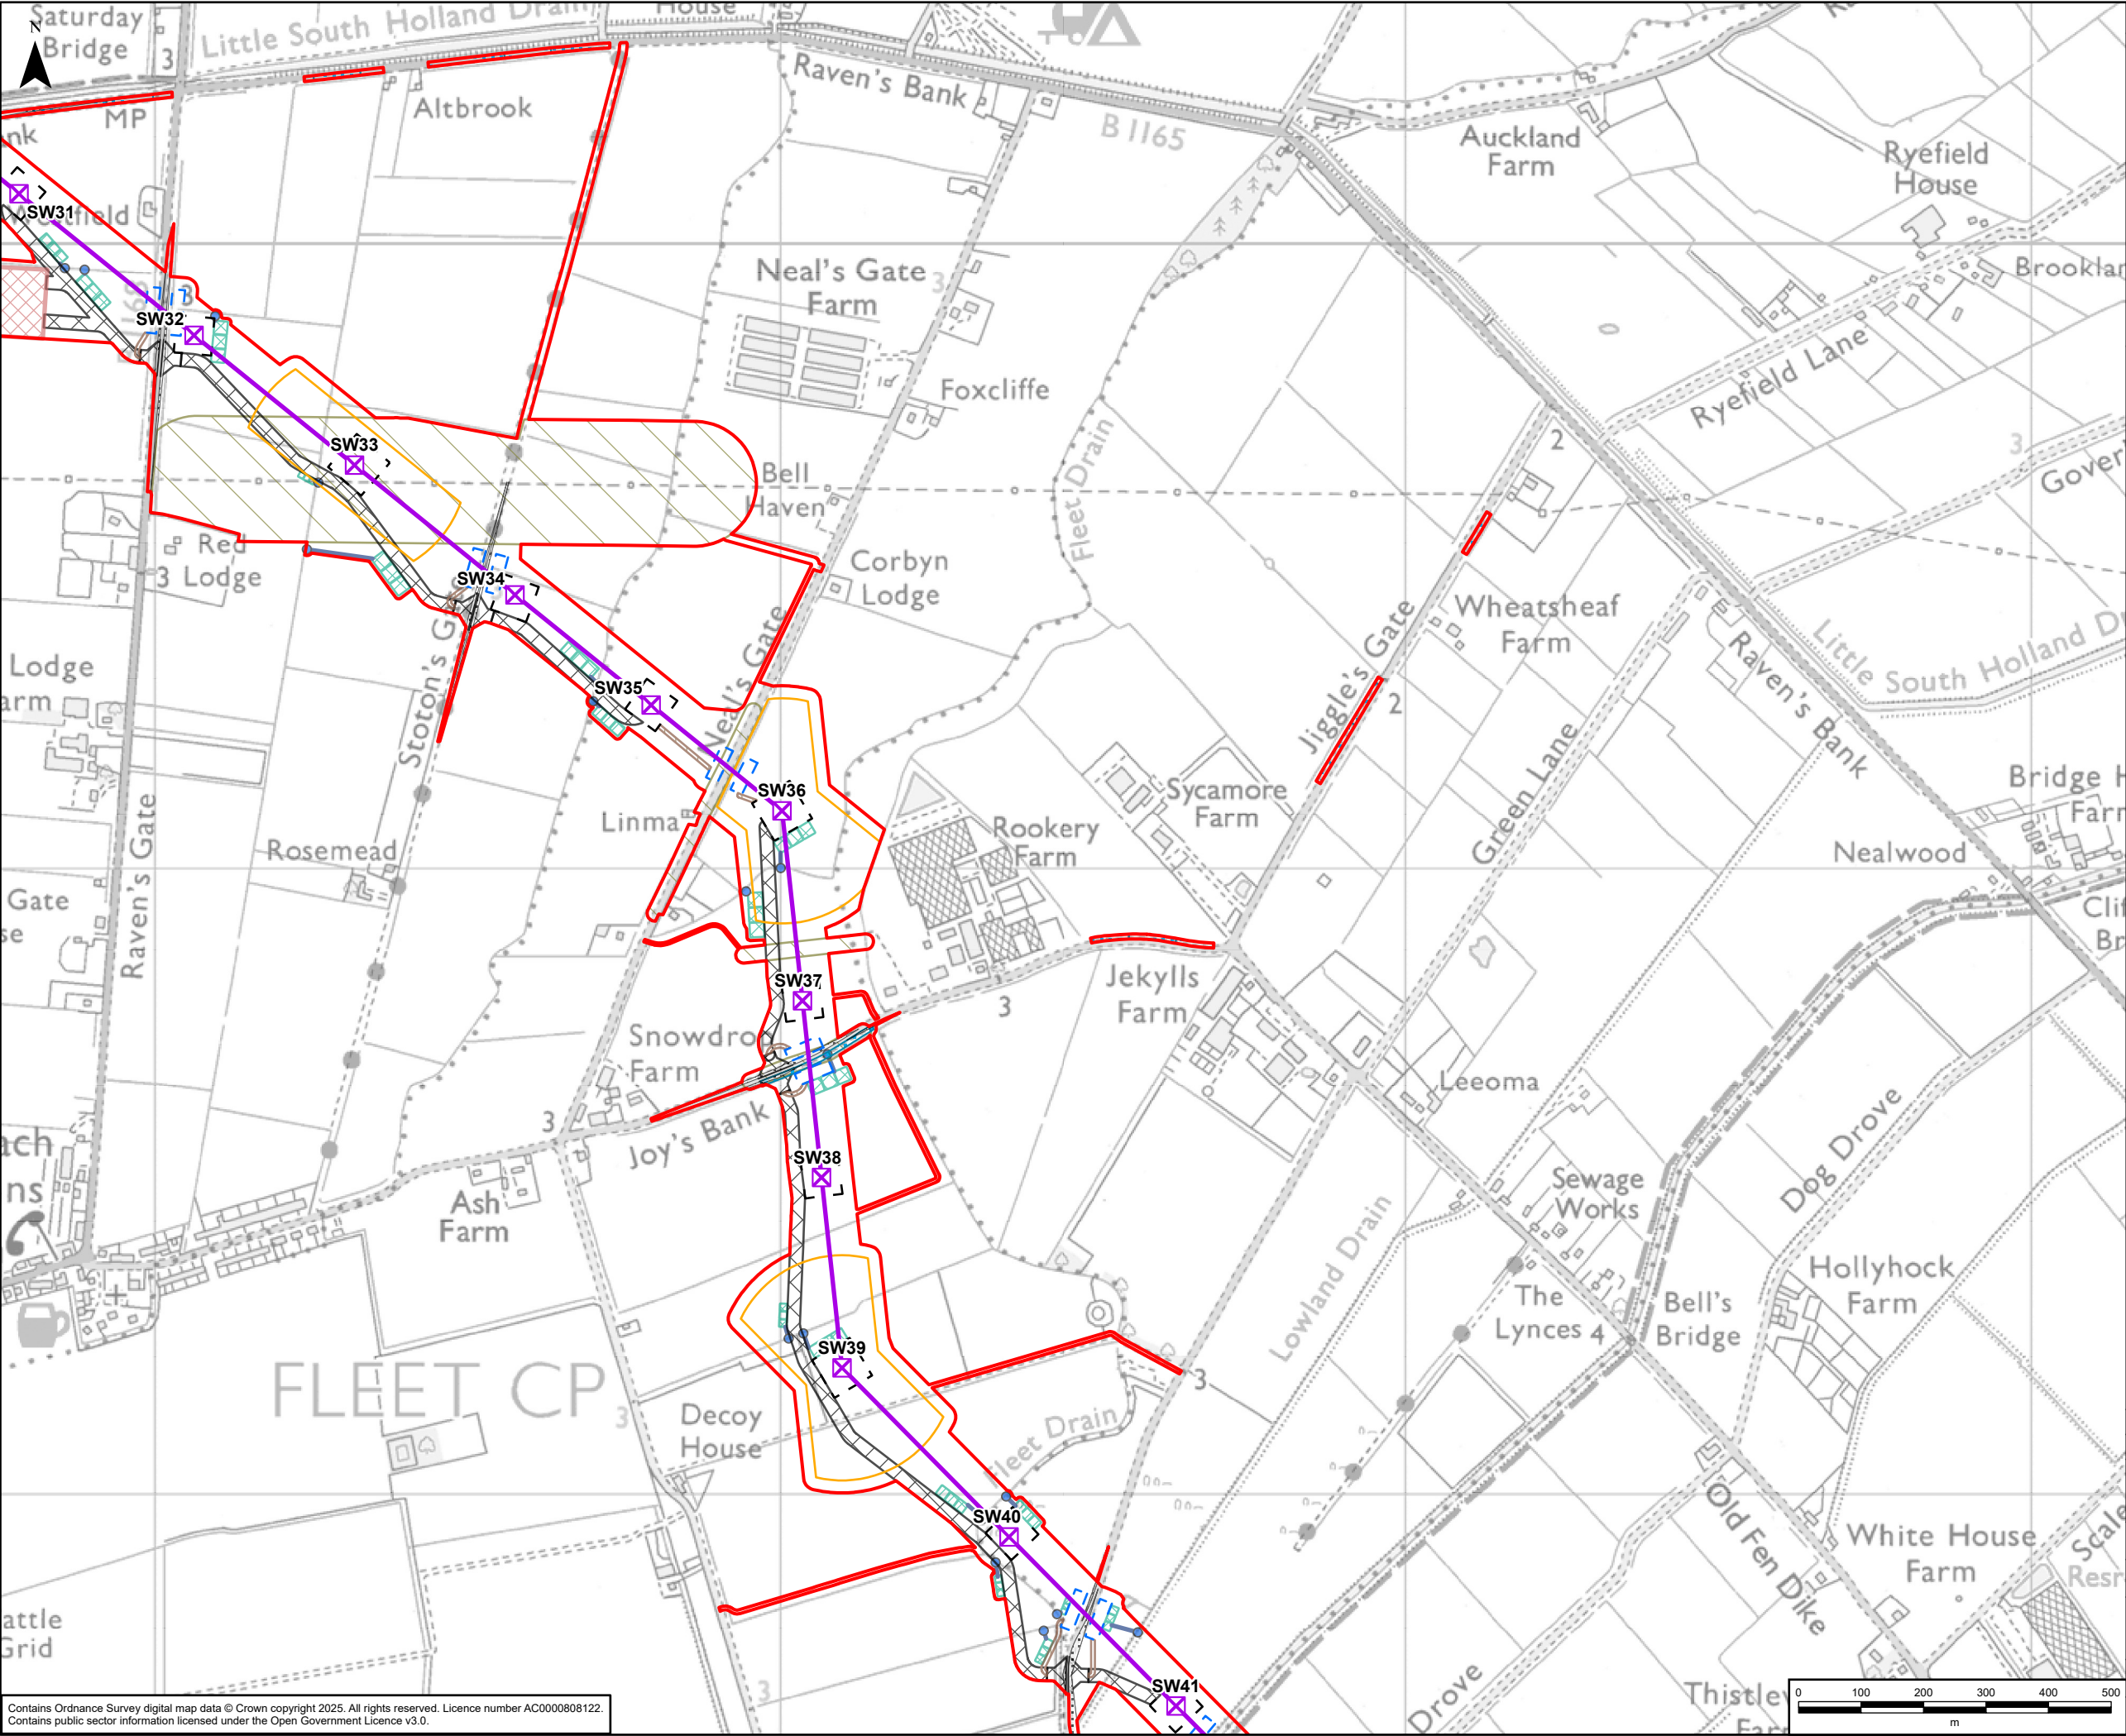

GRIMSBY TO WALPOLE LEGEND

Legend

- Draft Order Limits
- Indicative New Lattice Pylon
- Indicative New Overhead Line
- Indicative Access Route - Stone
- Indicative Access Route - Trackway
- Indicative Area for Temporary Highway Improvements
- Indicative Visibility Splay
- Indicative Pylon Working Area
- Indicative Pylon Stringing Position
- Indicative Crossing Protection Work Area
- Indicative Construction Compound
- Indicative Statutory Undertaker Works
- Indicative Outfall
- Indicative Outfall Pipes
- Indicative Sustainable Drainage System Basin

A	08/05/2025	First Issue	LC	JC	DR
Rev	Date	Description	GIS	Chk	App

nationalgrid


Purpose: PEI REPORT - SECTION 6

Scheme: GRIMSBY TO WALPOLE

Document Title: FIGURE 1.2
TEMPORARY AND CONSTRUCTION FEATURES

Creator: LC	Date: 08/05/2025	Checker: JC	Date: 08/05/2025	Approver: DR	Date: 08/05/2025
Document Type: FIGURE	Scale: 1:10,000	Format: A3	Sheets: 4 OF 10	Rev: A	

Contains Ordnance Survey digital map data © Crown copyright 2025. All rights reserved. Licence number AC0000808122.
Contains public sector information licensed under the Open Government Licence v3.0.

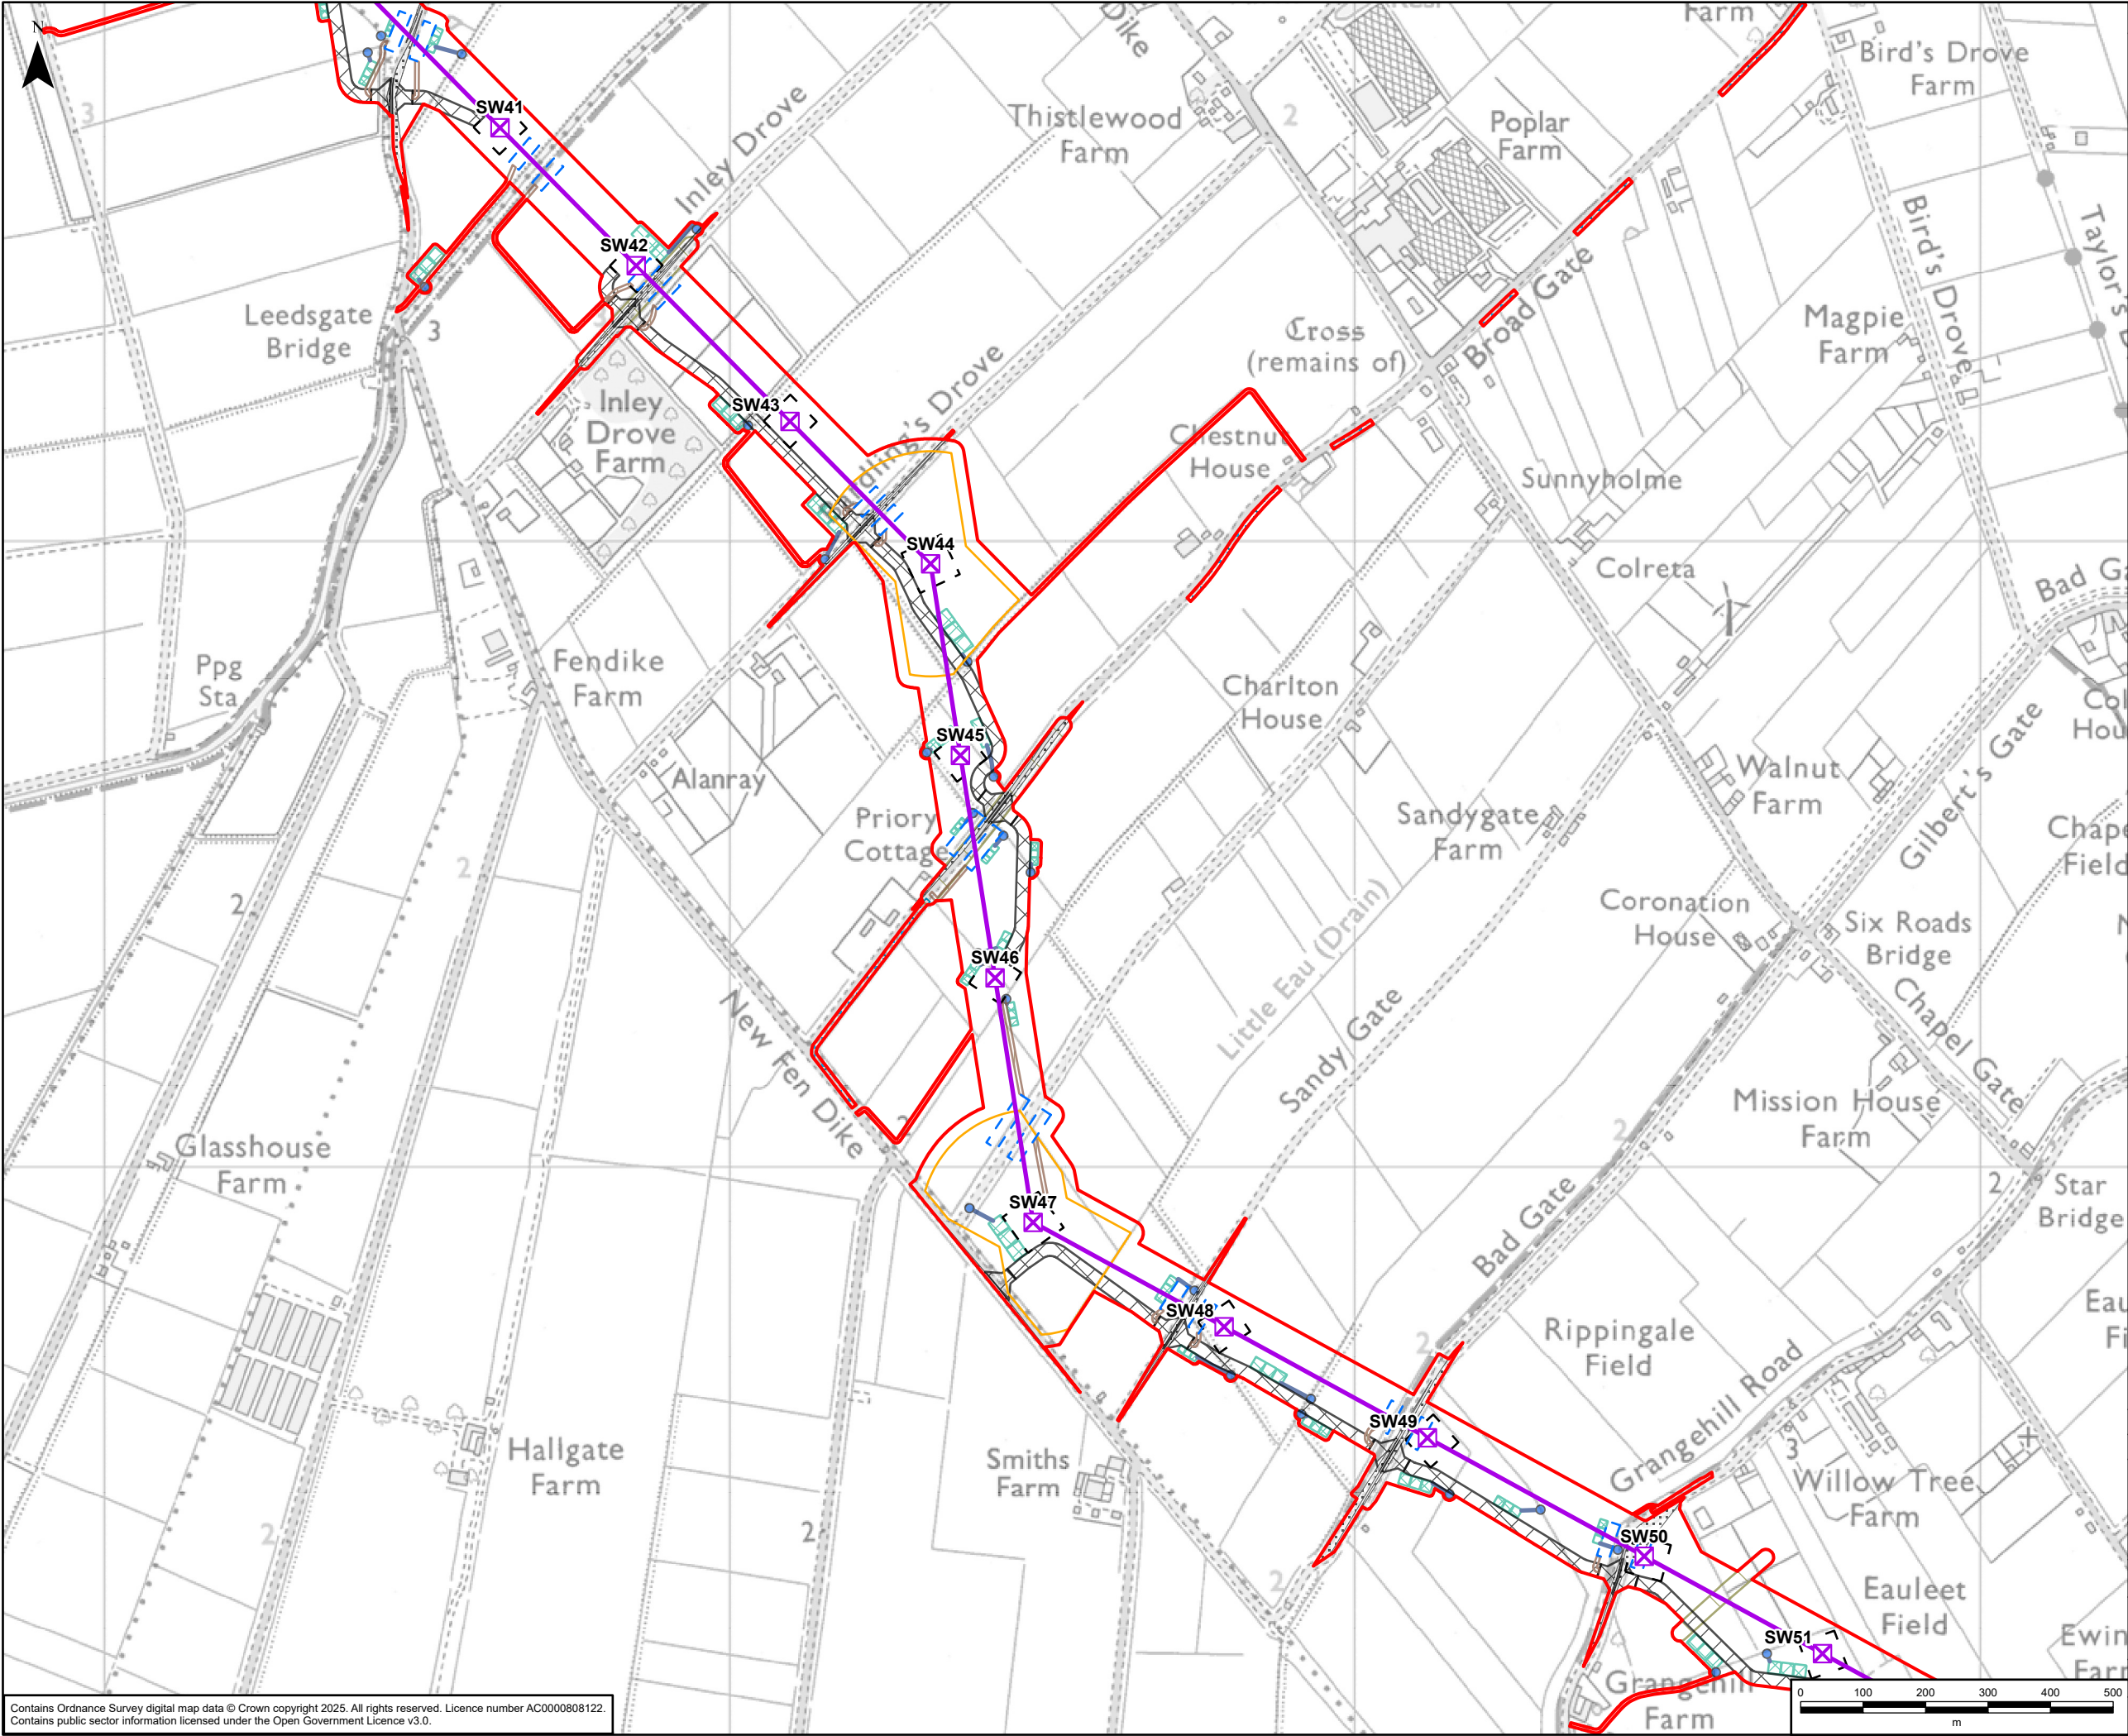

GRIMSBY TO WALPOLE LEGEND

Legend

- Draft Order Limits
- Indicative New Lattice Pylon
- Indicative New Overhead Line
- Indicative Access Route - Stone
- Indicative Access Route - Trackway
- Indicative Area for Temporary Highway Improvements
- Indicative Visibility Splay
- Indicative Pylon Working Area
- Indicative Pylon Stringing Position
- Indicative Crossing Protection Work Area
- Indicative Statutory Undertaker Works
- Indicative Outfall
- Indicative Outfall Pipes
- Indicative Sustainable Drainage System Basin

A	08/05/2025	First Issue	LC	JC	DR
Rev	Date	Description	GIS	Chk	App

nationalgrid



Purpose: PEI REPORT - SECTION 6

Scheme: GRIMSBY TO WALPOLE

Document Title: **FIGURE 1.2
TEMPORARY AND CONSTRUCTION FEATURES**


Creator: LC	Date: 08/05/2025	Checker: JC	Date: 08/05/2025	Approver: DR	Date: 08/05/2025
Document Type: FIGURE	Scale: 1:10,000	Format: A3	Sheets: 5 OF 10	Rev: A	

Contains Ordnance Survey digital map data © Crown copyright 2025. All rights reserved. Licence number AC0000808122.
Contains public sector information licensed under the Open Government Licence v3.0.

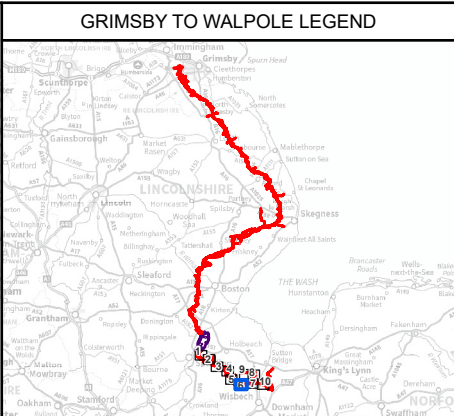
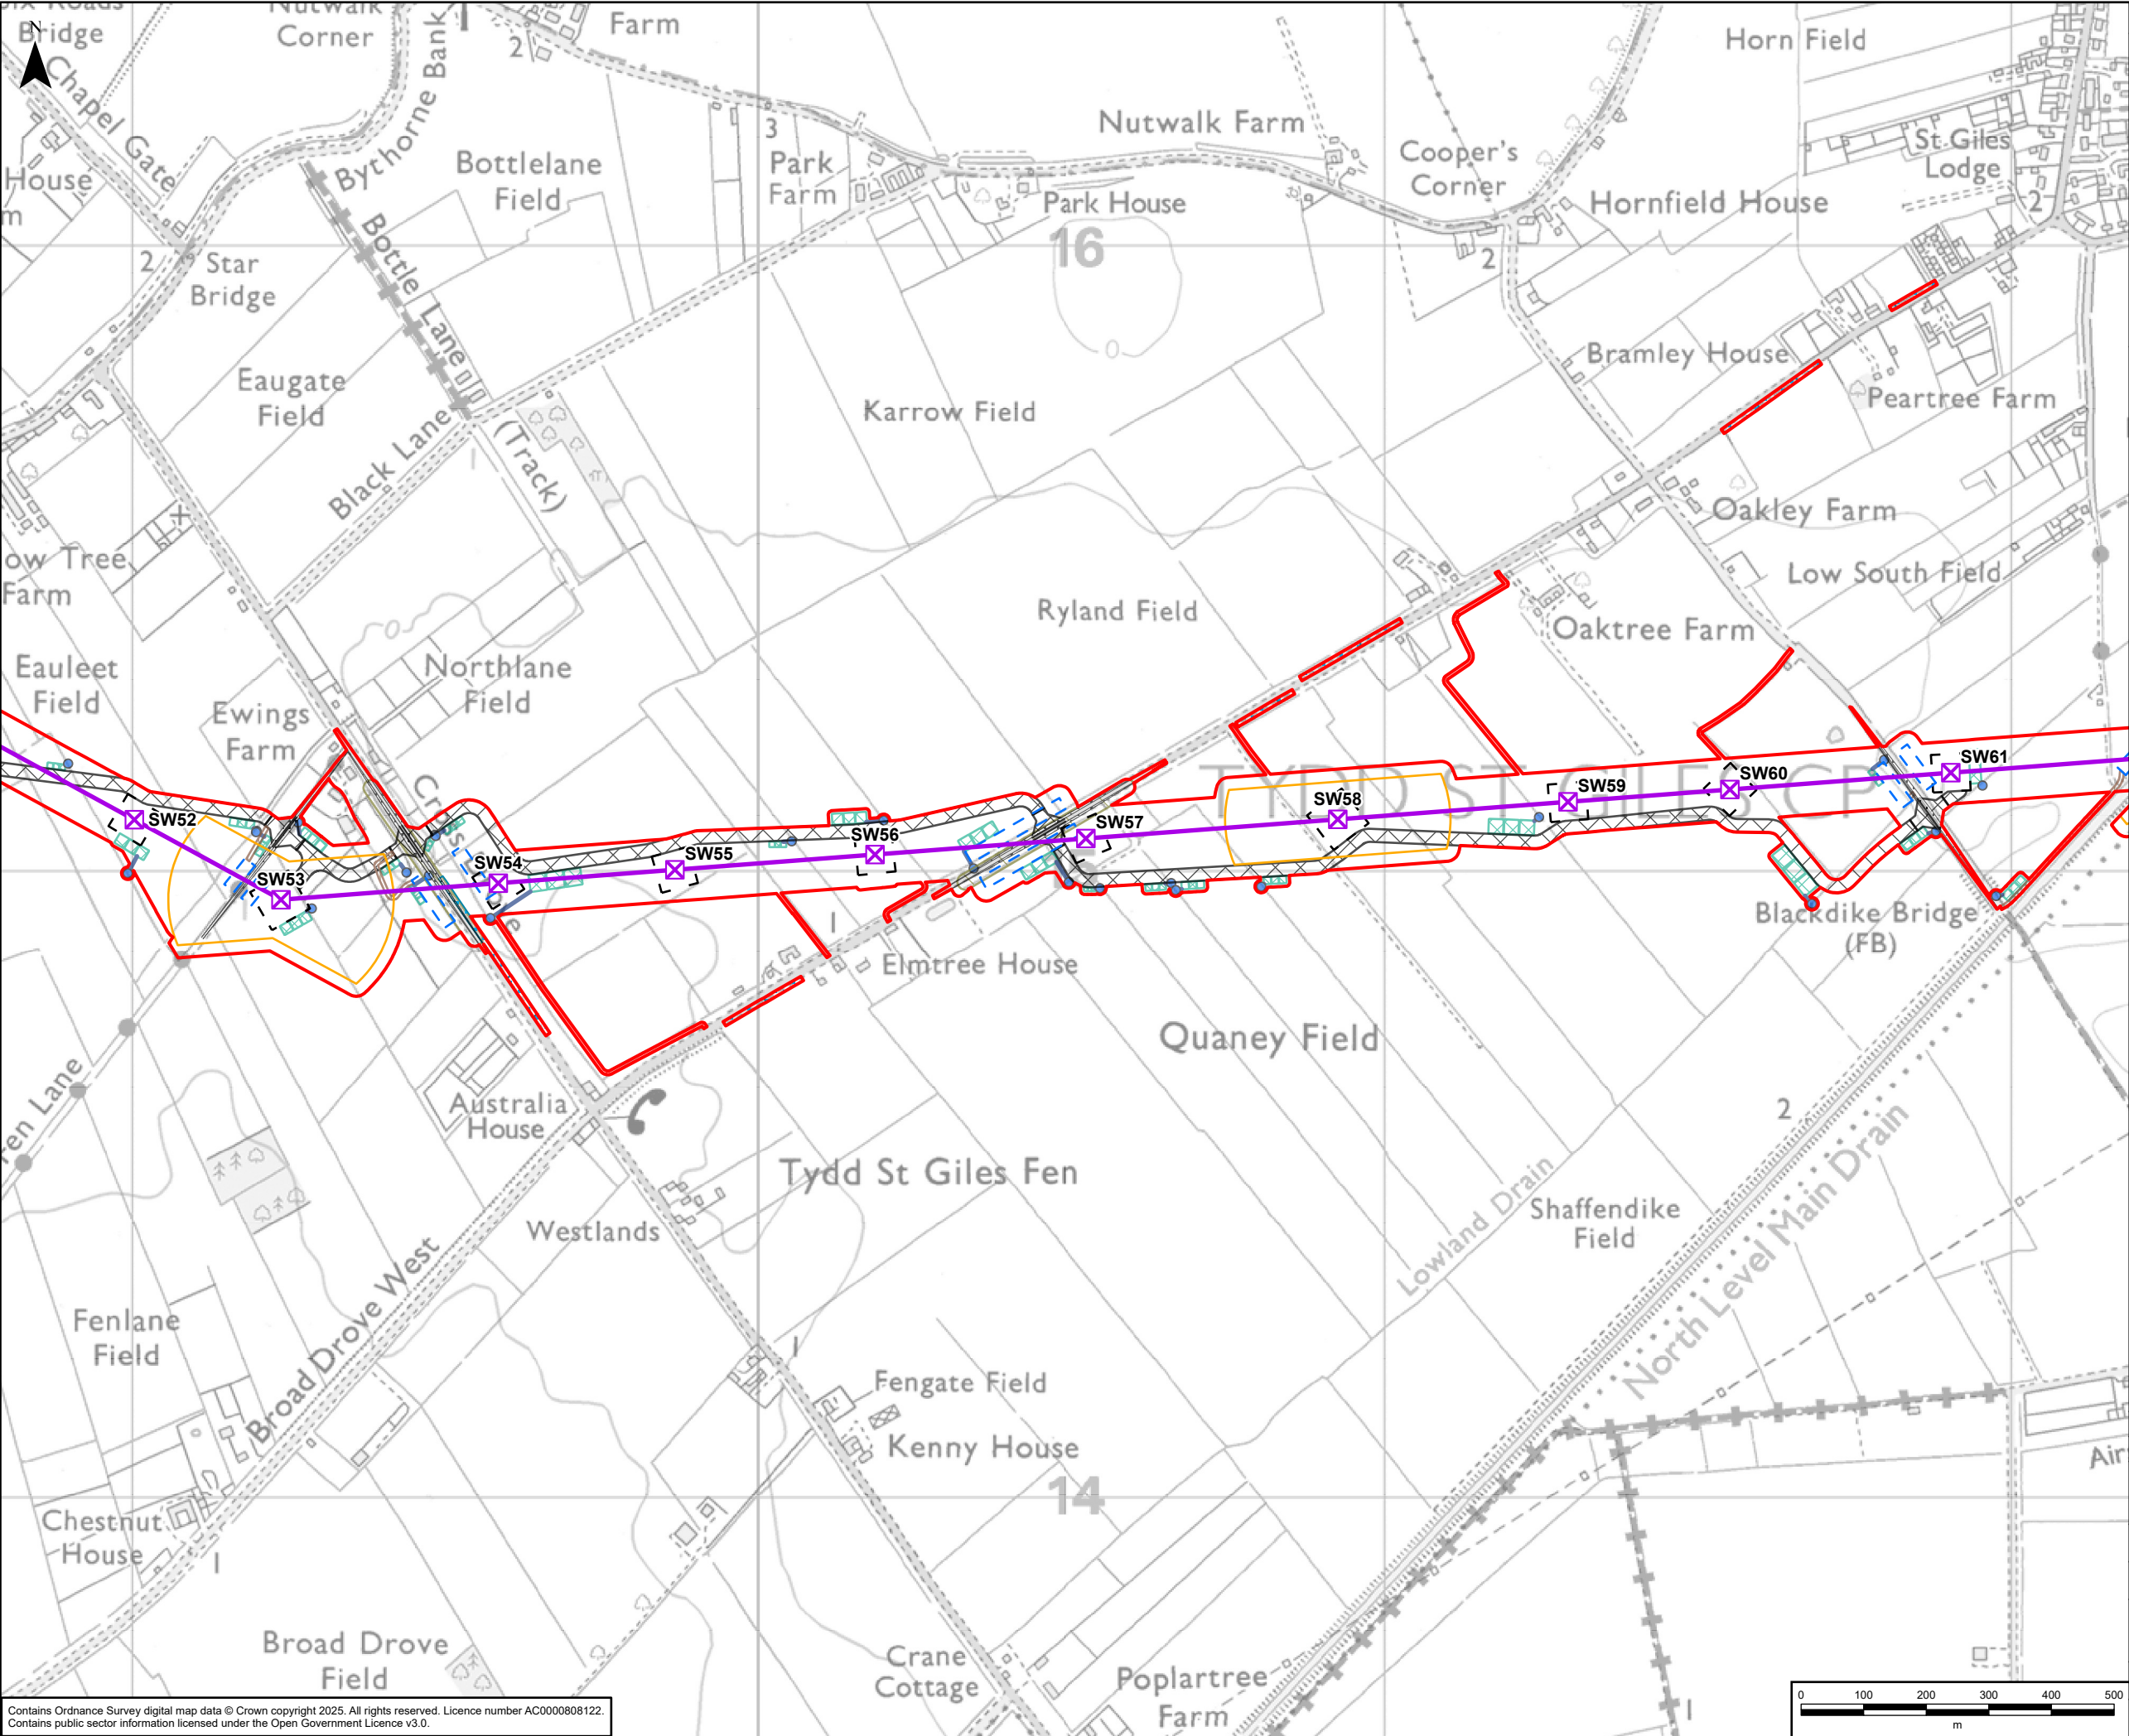


- Legend**
- Draft Order Limits
 - Indicative New Lattice Pylon
 - Indicative New Overhead Line
 - Indicative Access Route - Stone
 - Indicative Access Route - Trackway
 - Indicative Area for Temporary Highway Improvements
 - Indicative Visibility Splay
 - Indicative Pylon Working Area
 - Indicative Pylon Stringing Position
 - Indicative Crossing Protection Work Area
 - Indicative Statutory Undertaker Works
 - Indicative Outfall
 - Indicative Outfall Pipes
 - Indicative Sustainable Drainage System Basin

Contains Ordnance Survey digital map data © Crown copyright 2025. All rights reserved. Licence number AC0000808122.
Contains public sector information licensed under the Open Government Licence v3.0.

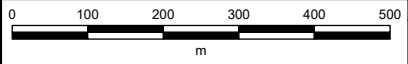

A	08/05/2025	First Issue	LC	JC	DR
Rev	Date	Description	GIS	Chk	App
nationalgrid					
Purpose:		PEI REPORT - SECTION 6			
Scheme:		GRIMSBY TO WALPOLE			
Document Title:		FIGURE 1.2 TEMPORARY AND CONSTRUCTION FEATURES			
Creator:	Date:	Checker:	Date:	Approver:	Date:
LC	08/05/2025	JC	08/05/2025	DR	08/05/2025
Document Type:	Scale:	Format:	Sheets:	Rev:	
FIGURE	1:10,000	A3	6 OF 10	A	

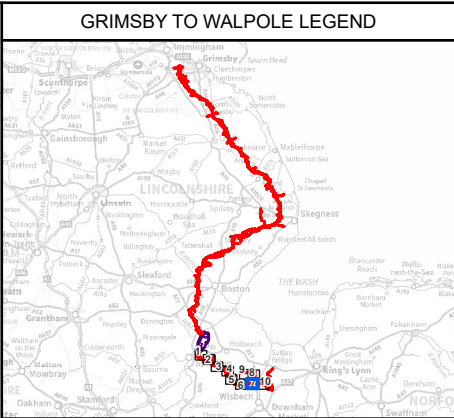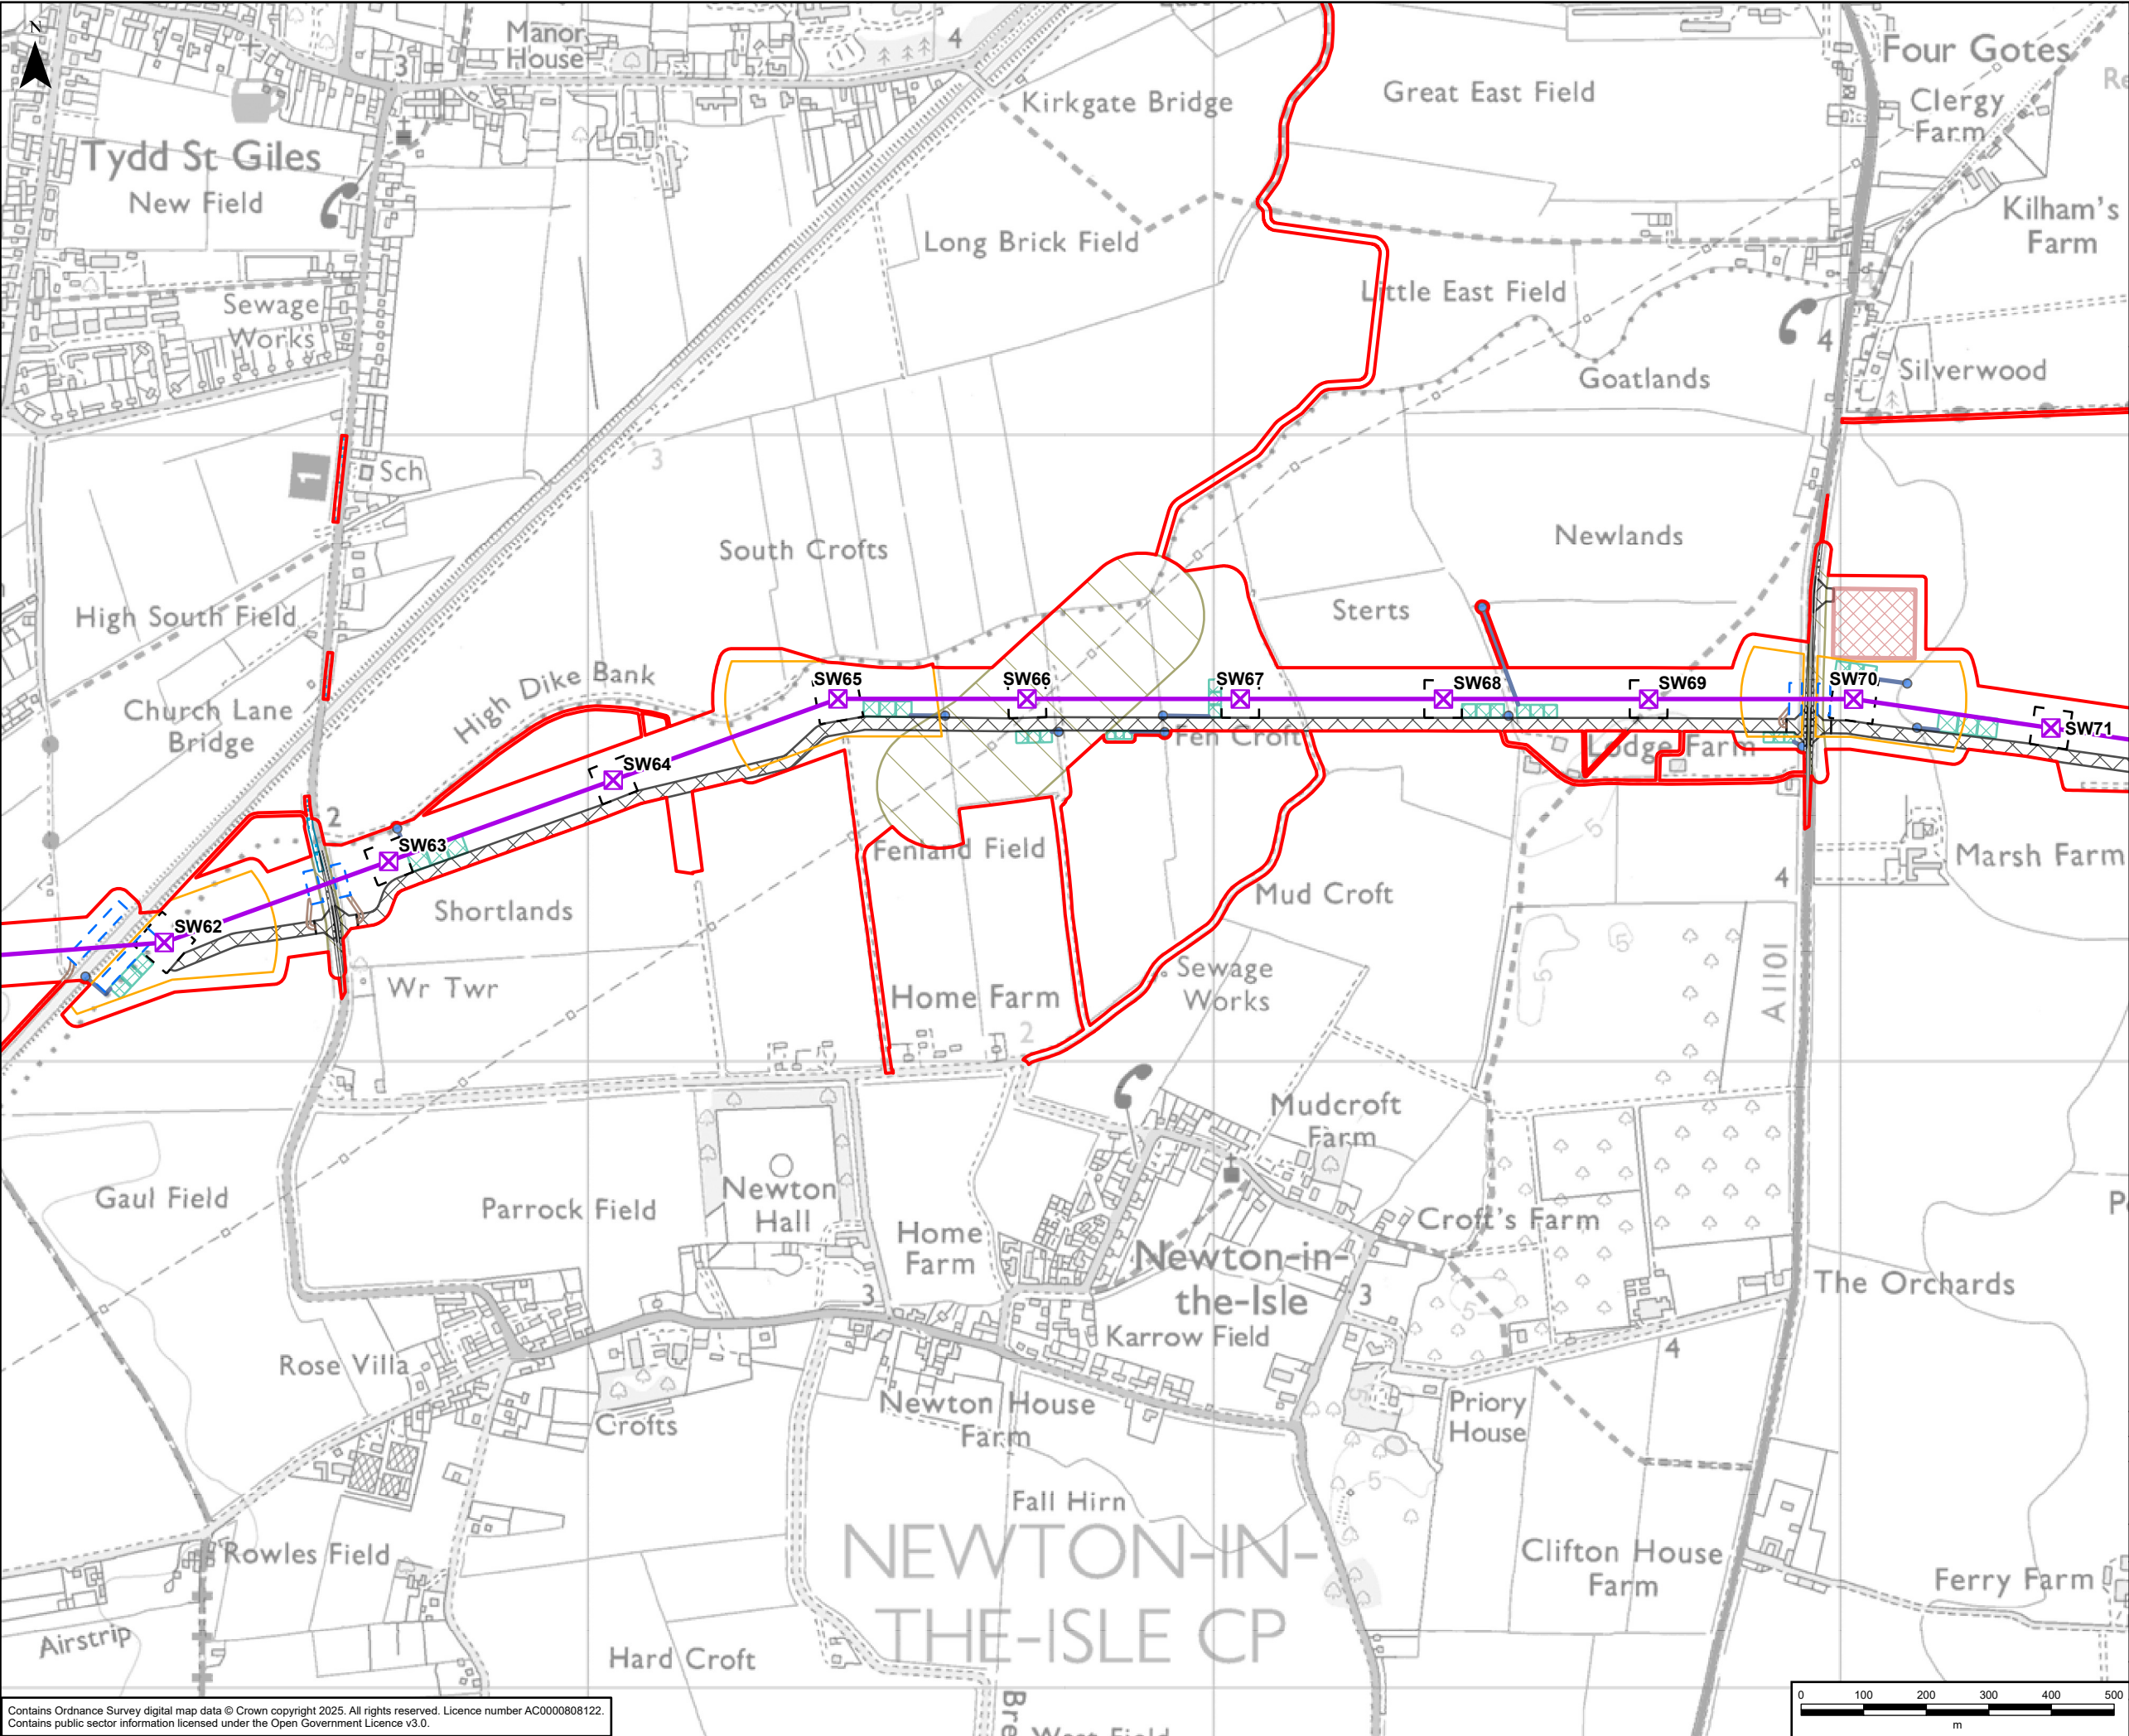

- Legend**
- Draft Order Limits
 - Indicative New Lattice Pylon
 - Indicative New Overhead Line
 - Indicative Access Route - Stone
 - Indicative Access Route - Trackway
 - Indicative Area for Temporary Highway Improvements
 - Indicative Visibility Splay
 - Indicative Pylon Working Area
 - Indicative Pylon Stringing Position
 - Indicative Crossing Protection Work Area
 - Indicative Construction Compound
 - Indicative Statutory Undertaker Works
 - Indicative Outfall
 - Indicative Outfall Pipes
 - Indicative Sustainable Drainage System Basin

A	08/05/2025	First Issue	LC	JC	DR
Rev	Date	Description	GIS	Chk	App

nationalgrid

Purpose: PEI REPORT - SECTION 6


Scheme: GRIMSBY TO WALPOLE

Document Title: FIGURE 1.2
TEMPORARY AND CONSTRUCTION FEATURES

Creator: LC	Date: 08/05/2025	Checker: JC	Date: 08/05/2025	Approver: DR	Date: 08/05/2025
Document Type: FIGURE	Scale: 1:10,000	Format: A3	Sheets: 7 OF 10	Rev: A	

Contains Ordnance Survey digital map data © Crown copyright 2025. All rights reserved. Licence number AC0000808122.
Contains public sector information licensed under the Open Government Licence v3.0.

Document Path: \\eu.aecomnet.com\EMIA\UK\NCL2\Jobs\60721024 Grimsby to Walpole\02_Maps\PEIR\Volume 2\Part B\G2W_PEIR_2_B_Chapter_1_Introduction_Figures.aprx

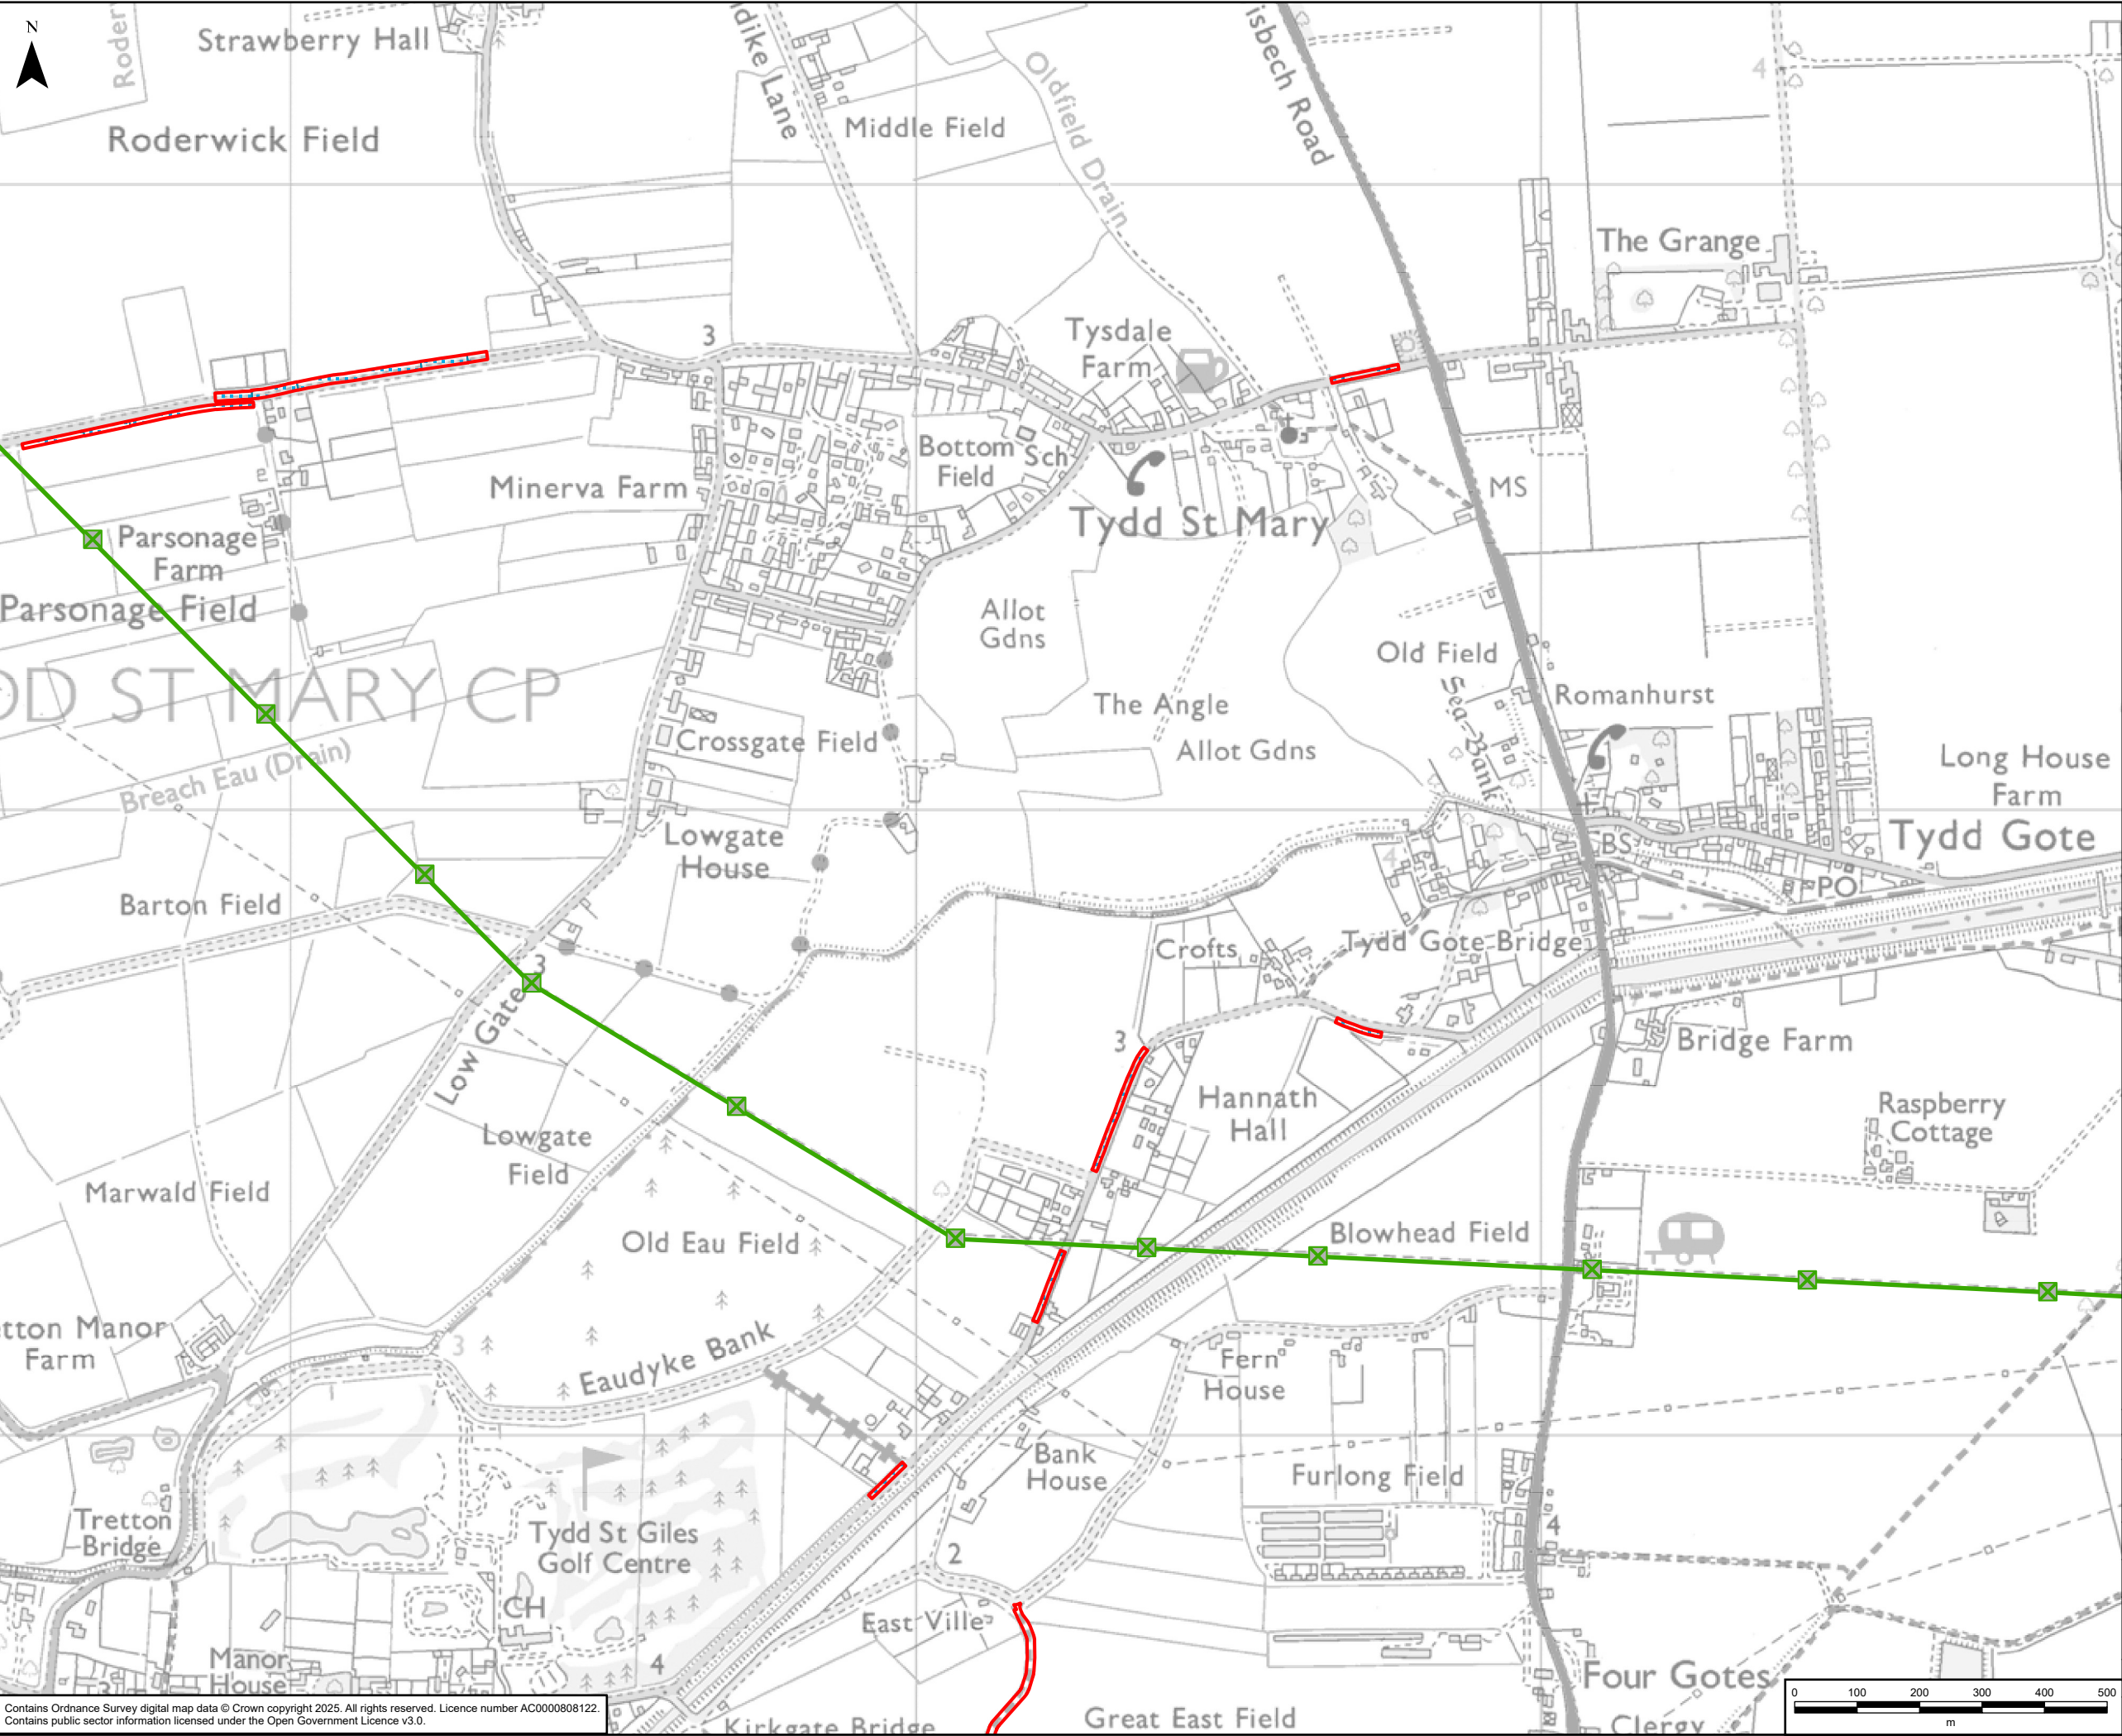

GRIMSBY TO WALPOLE LEGEND



Legend

- Draft Order Limits
- ✕ Existing Lattice Pylon - Not Affected
- Existing Overhead Line - Not Affected
- Indicative Area for Temporary Highway Improvements

A	08/05/2025	First Issue	LC	JC	DR
Rev	Date	Description	GIS	Chk	App

Purpose:		PEI REPORT - SECTION 6			
Scheme:		GRIMSBY TO WALPOLE			
Document Title:		FIGURE 1.2 TEMPORARY AND CONSTRUCTION FEATURES			
Creator:	Date:	Checker:	Date:	Approver:	Date:
LC	08/05/2025	JC	08/05/2025	DR	08/05/2025
Document Type:	Scale:	Format:	Sheets:		Rev:
FIGURE	1:10,000	A3	8 OF 10		A


Contains Ordnance Survey digital map data © Crown copyright 2025. All rights reserved. Licence number AC0000808122.
Contains public sector information licensed under the Open Government Licence v3.0.

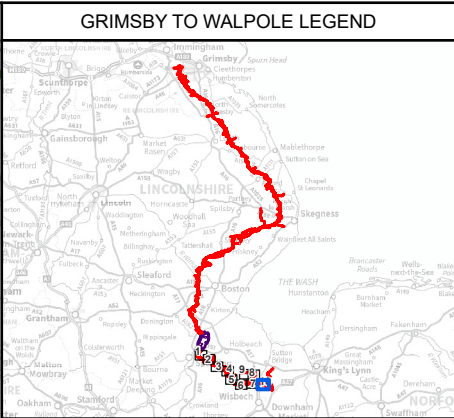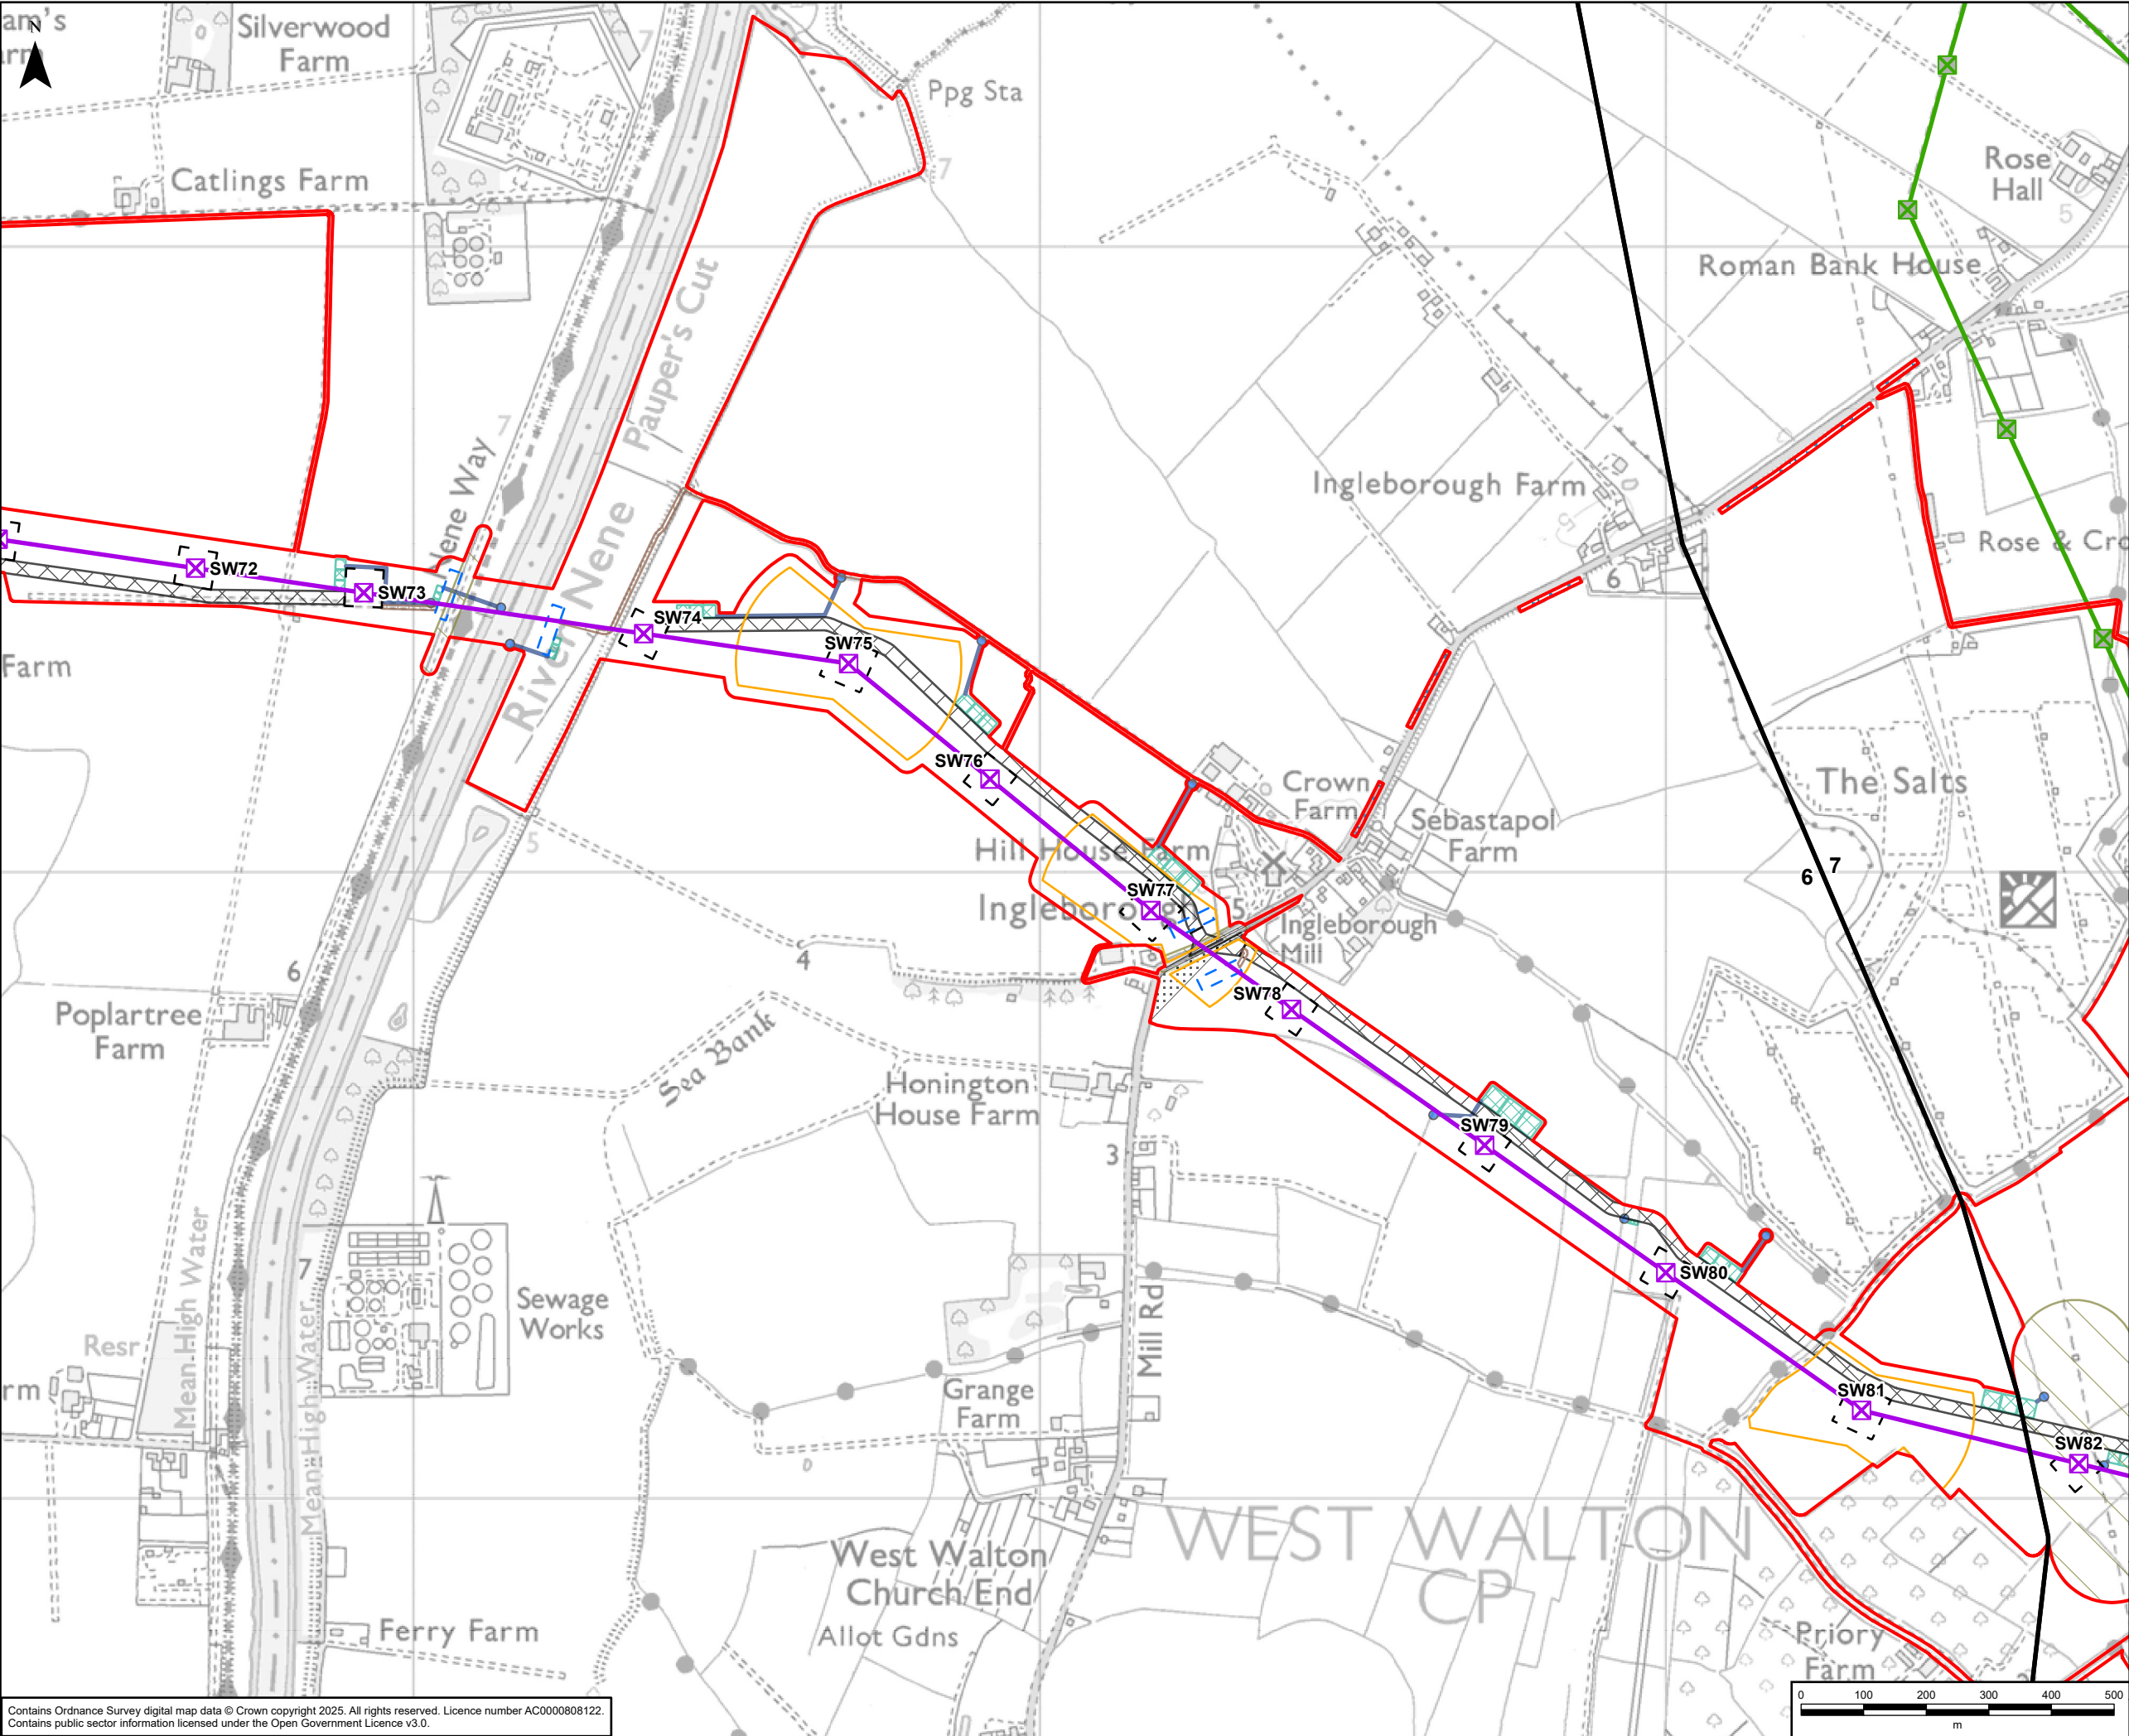

- Legend**
- Draft Order Limits
 - Route Section Break
 - Indicative New Lattice Pylon
 - Existing Lattice Pylon - Not Affected
 - Indicative New Overhead Line
 - Existing Overhead Line - Not Affected
 - Indicative Access Route - Stone
 - Indicative Access Route - Trackway
 - Indicative Area for Temporary Highway Improvements
 - Indicative Visibility Splay
 - Indicative Pylon Working Area
 - Indicative Pylon Stringing Position
 - Indicative Crossing Protection Work Area
 - Indicative Statutory Undertaker Works
 - Indicative Outfall
 - Indicative Outfall Pipes
 - Indicative Sustainable Drainage System Basin

A	08/05/2025	First Issue	LC	JC	DR
Rev	Date	Description	GIS	Chk	App
nationalgrid					
Purpose:		PEI REPORT - SECTION 6			
Scheme:		GRIMSBY TO WALPOLE			
Document Title:		FIGURE 1.2 TEMPORARY AND CONSTRUCTION FEATURES			
Creator:	Date:	Checker:	Date:	Approver:	Date:
LC	08/05/2025	JC	08/05/2025	DR	08/05/2025
Document Type:	Scale:	Format:	Sheets:	Rev:	
FIGURE	1:10,000	A3	10 OF 10	A	

Contains Ordnance Survey digital map data © Crown copyright 2025. All rights reserved. Licence number AC0000808122.
Contains public sector information licensed under the Open Government Licence v3.0.

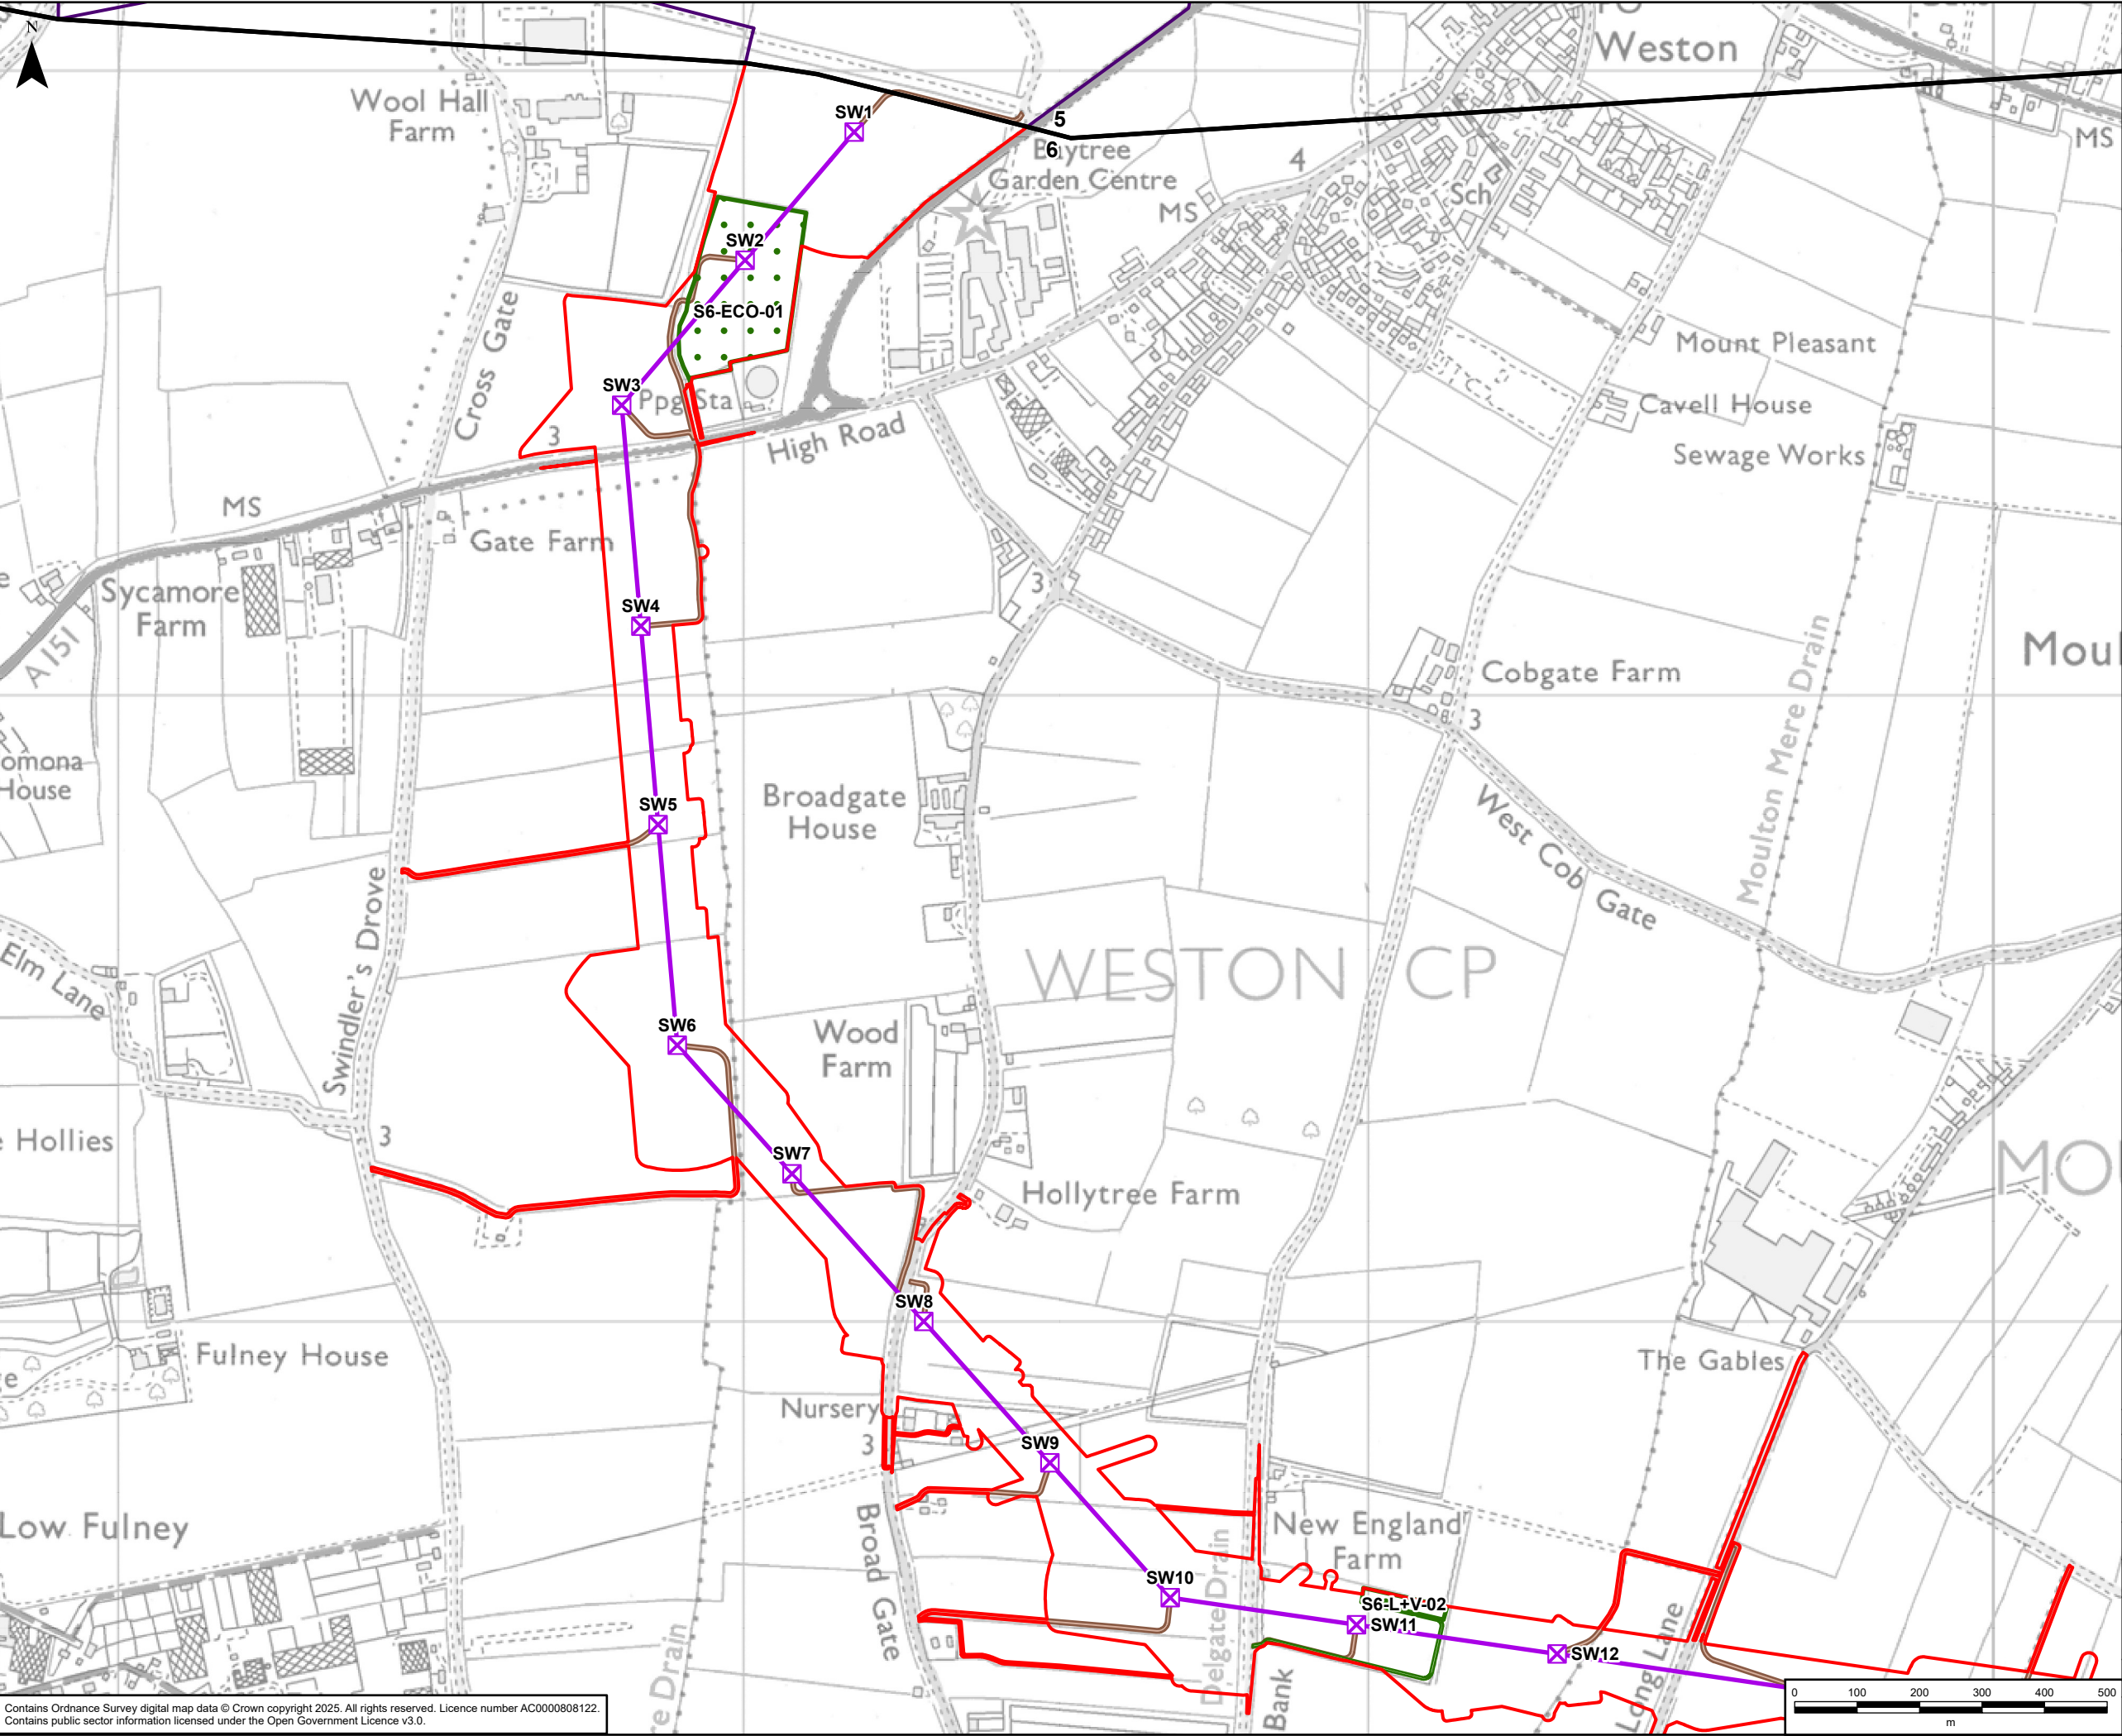

GRIMSBY TO WALPOLE LEGEND



Legend

- Draft Order Limits
- Refined Weston Marsh Substation Siting Zone
- Route Section Break
- Indicative New Lattice Pylon
- Indicative New Overhead Line
- Indicative Maintenance Access
- Indicative Environmental Mitigation
- Indicative Environmental Mitigation Access

A	16/05/2025	First Issue	LC	JC	DR
Rev	Date	Description	GIS	Chk	App

Purpose:	PEI REPORT - SECTION 6										
Scheme:	GRIMSBY TO WALPOLE										
Document Title:	FIGURE 1.3 PERMANENT AND OPERATIONAL FEATURES										
Creator:	LC	Date:	16/05/2025	Checker:	JC	Date:	16/05/2025	Approver:	DR	Date:	16/05/2025
Document Type:	FIGURE	Scale:	1:10,000	Format:	A3	Sheets:	1 OF 10	Rev:	A		



Contains Ordnance Survey digital map data © Crown copyright 2025. All rights reserved. Licence number AC0000808122.
Contains public sector information licensed under the Open Government Licence v3.0.

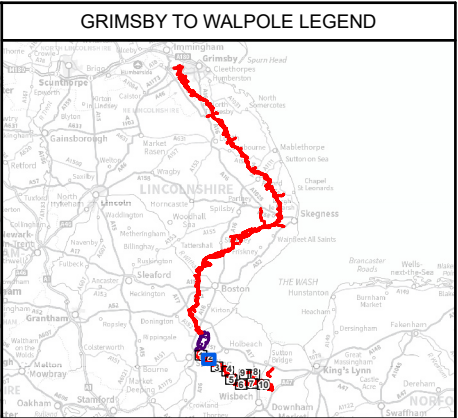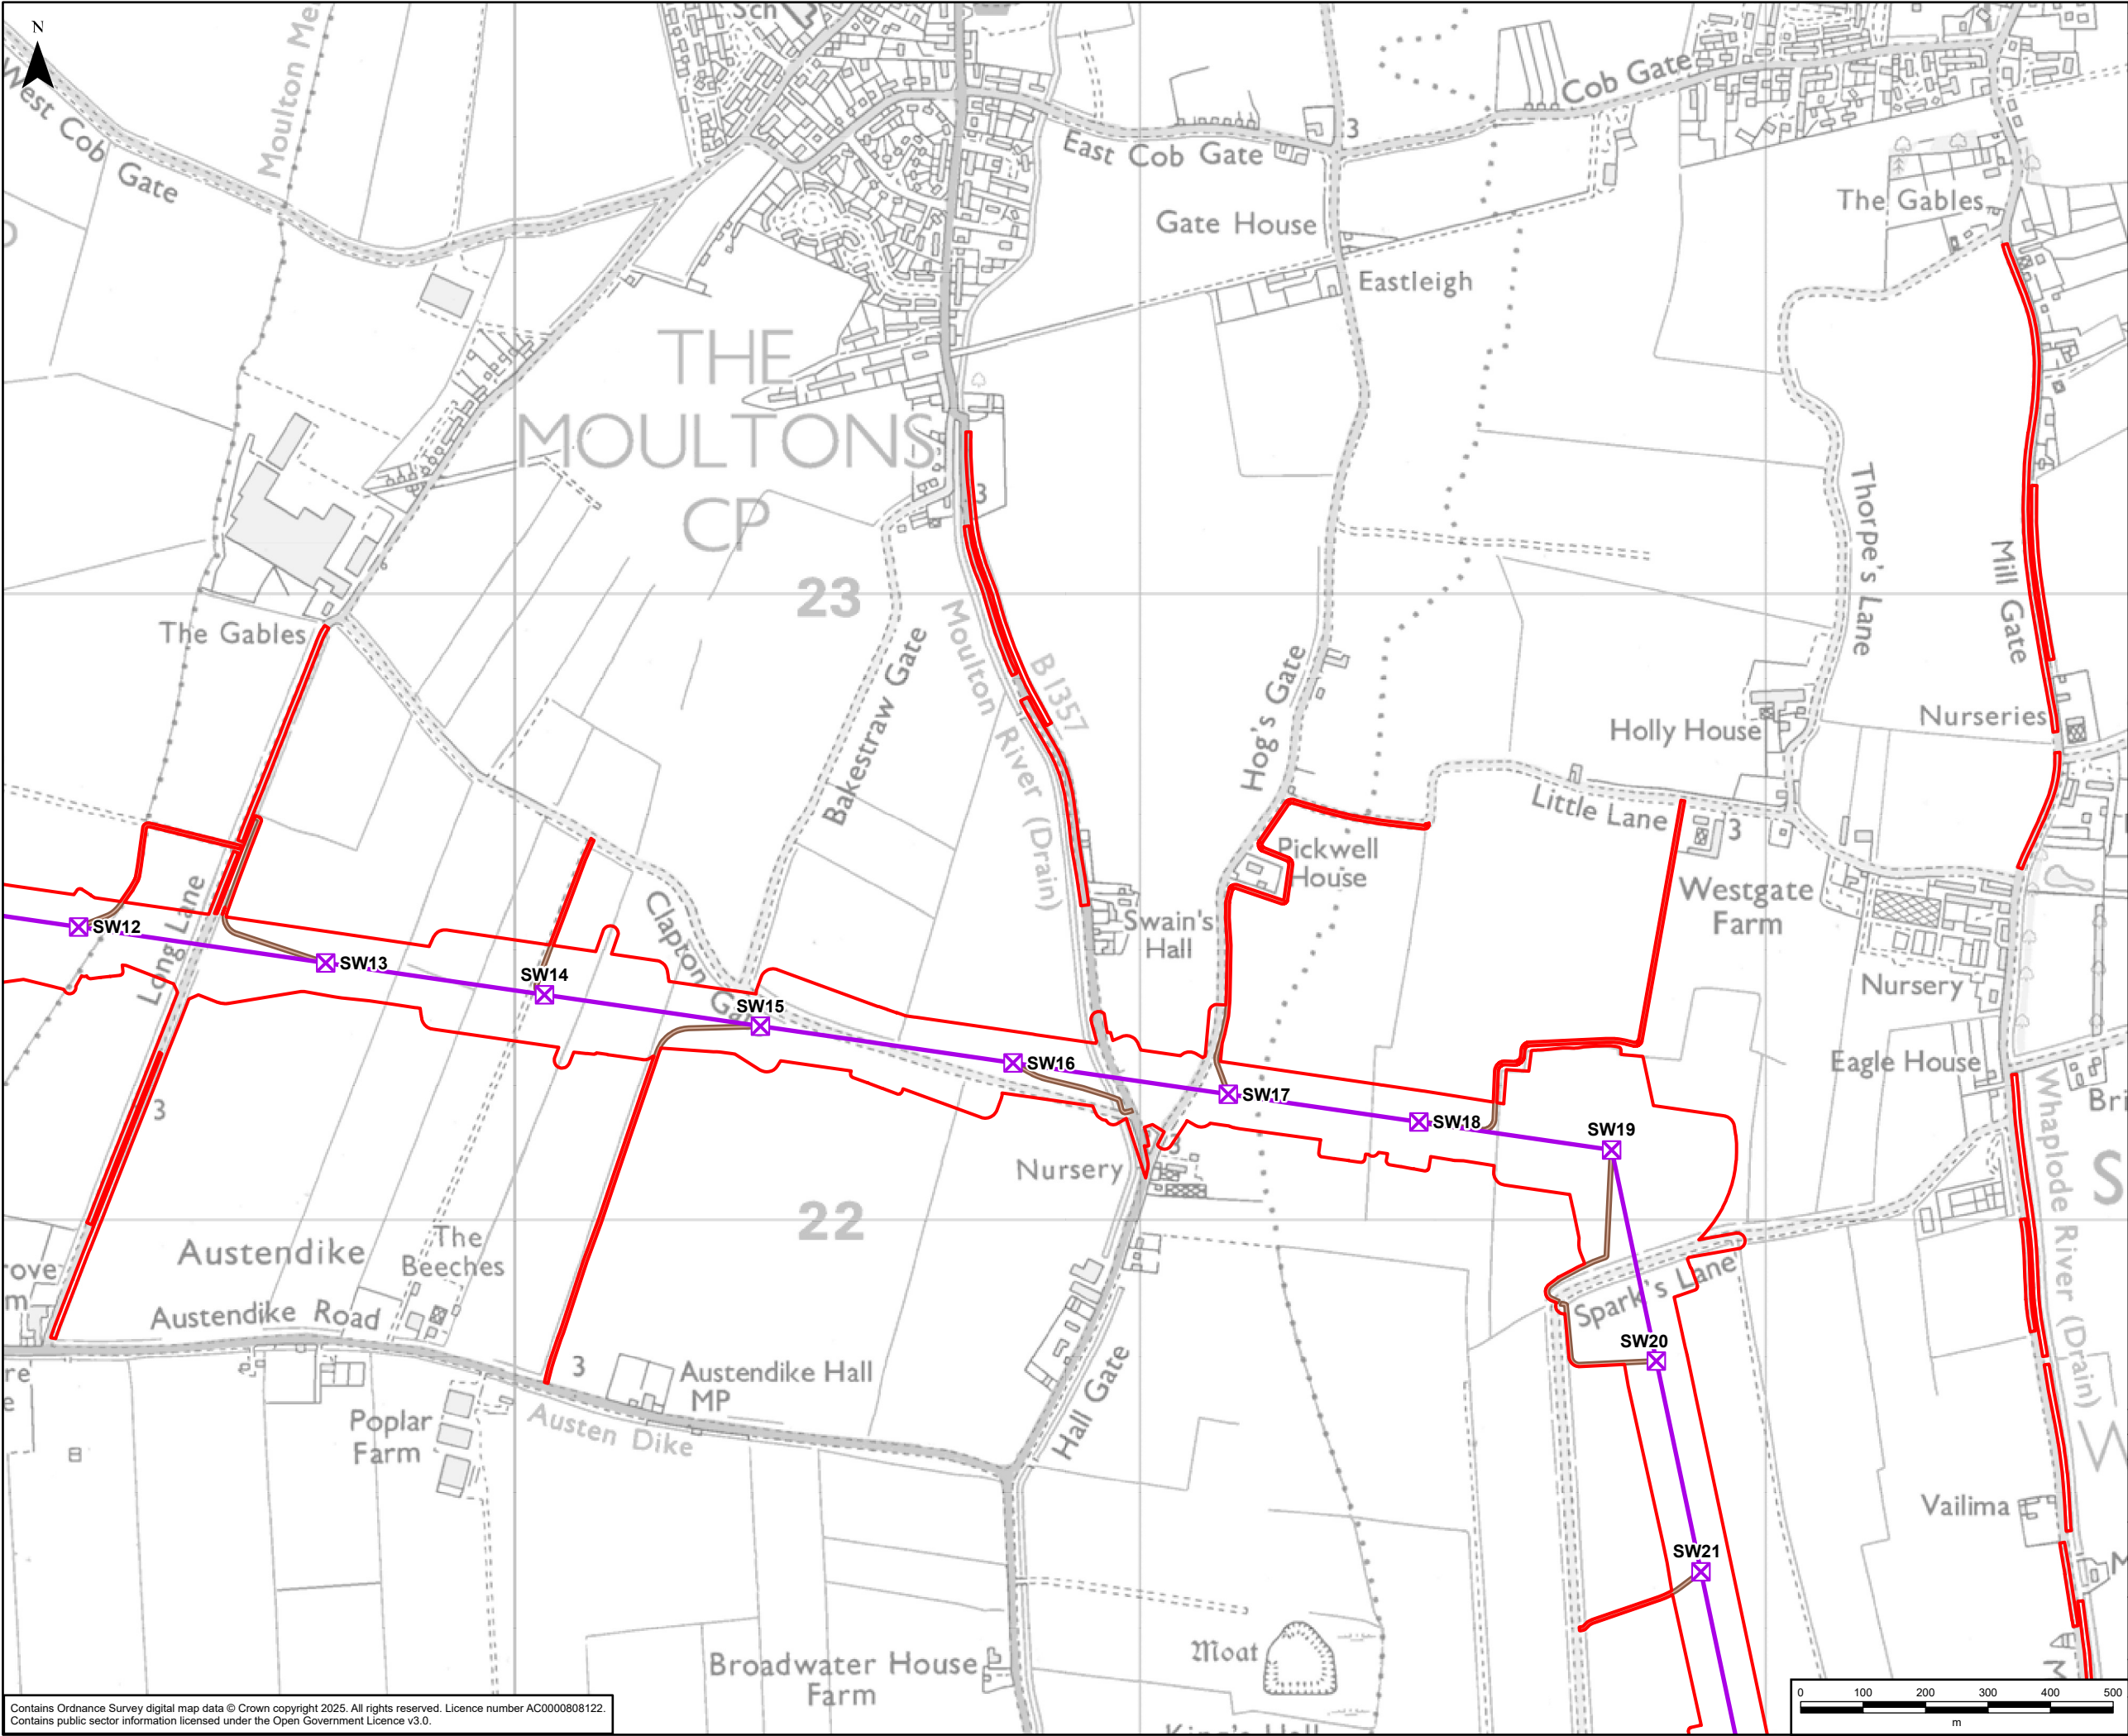

- Legend
- Draft Order Limits
 - ✕ Indicative New Lattice Pylon
 - Indicative New Overhead Line
 - Indicative Maintenance Access

A	16/05/2025	First Issue	LC	JC	DR
Rev	Date	Description	GIS	Chk	App
nationalgrid					
Purpose:		PEI REPORT - SECTION 6			
Scheme:		GRIMSBY TO WALPOLE			
Document Title:		FIGURE 1.3 PERMANENT AND OPERATIONAL FEATURES			
Creator:	Date:	Checker:	Date:	Approver:	Date:
LC	16/05/2025	JC	16/05/2025	DR	16/05/2025
Document Type:	Scale:	Format:	Sheets:		Rev:
FIGURE	1:10,000	A3	2 OF 10		A



Contains Ordnance Survey digital map data © Crown copyright 2025. All rights reserved. Licence number AC0000808122.
Contains public sector information licensed under the Open Government Licence v3.0.

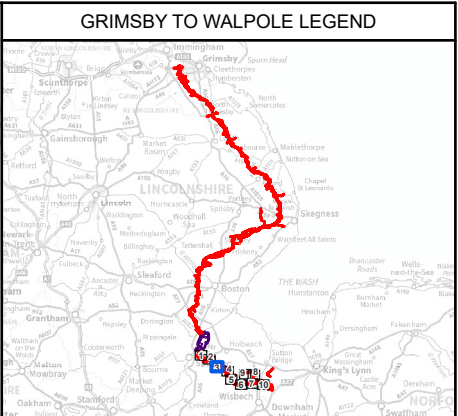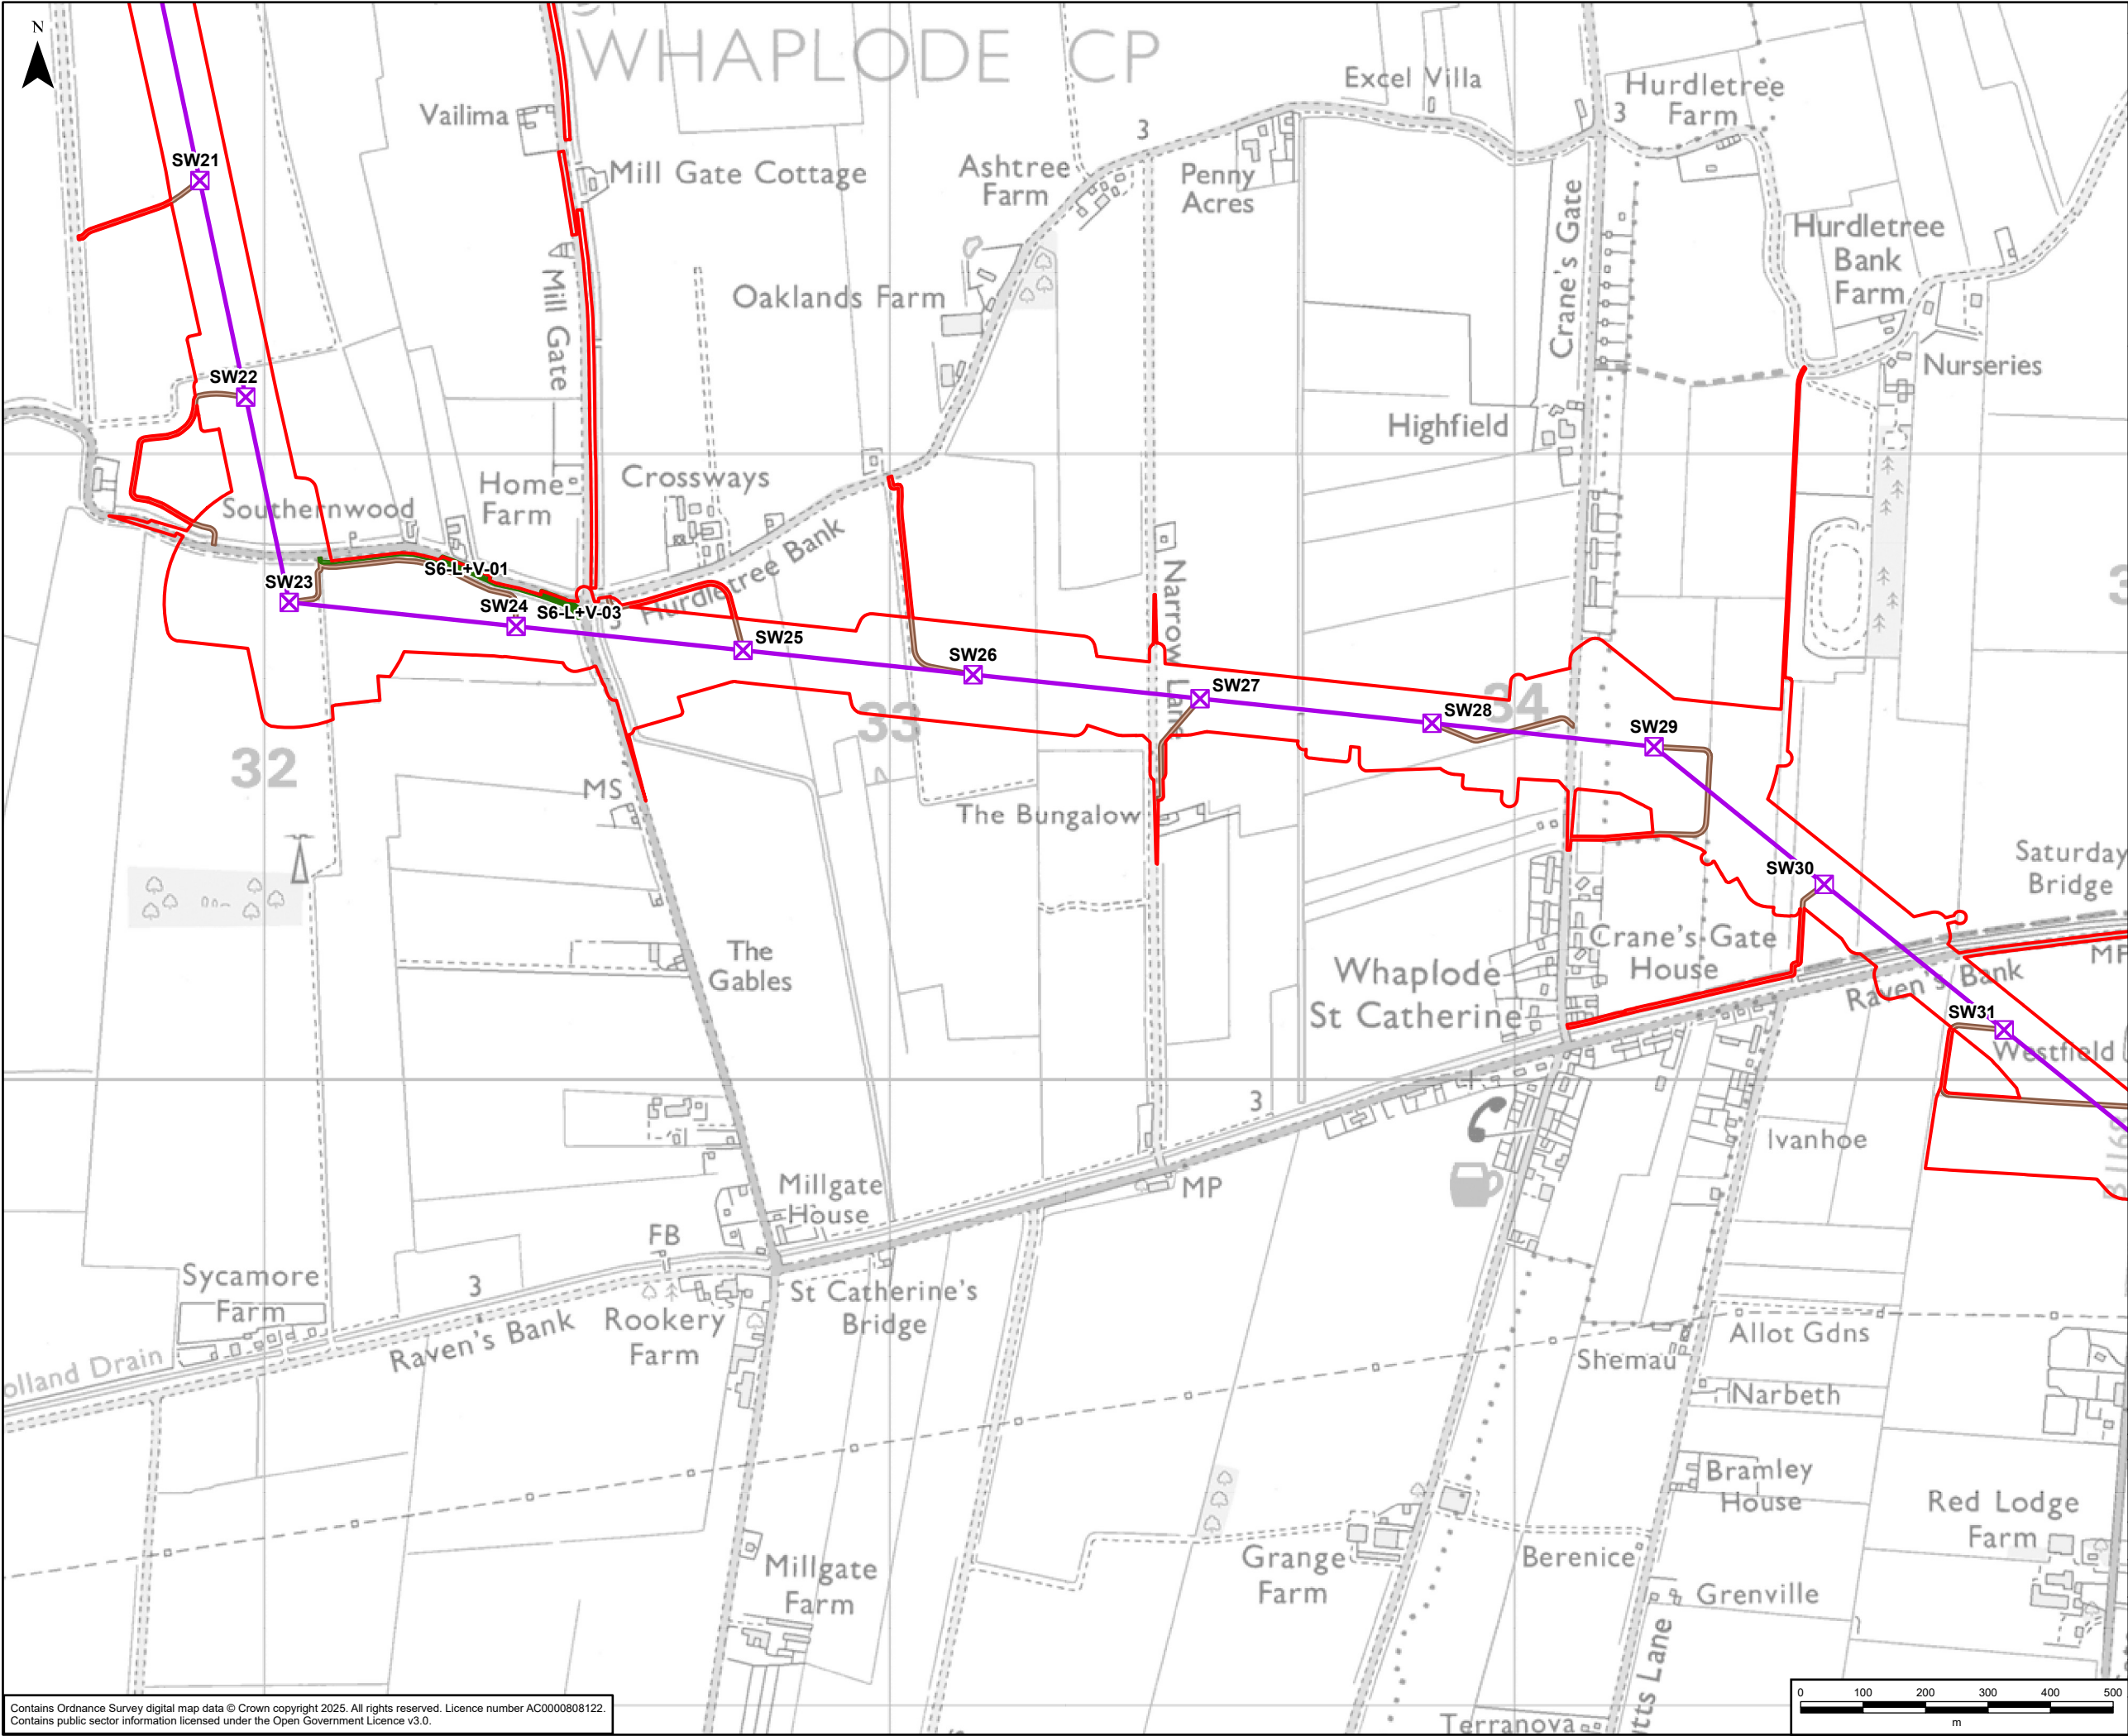

- Legend
- Draft Order Limits
 - Indicative New Lattice Pylon
 - Indicative New Overhead Line
 - Indicative Maintenance Access
 - Indicative Environmental Mitigation
 - Indicative Environmental Mitigation Access

A	16/05/2025	First Issue	LC	JC	DR
Rev	Date	Description	GIS	Chk	App
nationalgrid					
Purpose:		PEI REPORT - SECTION 6			
Scheme:		GRIMSBY TO WALPOLE			
Document Title:		FIGURE 1.3 PERMANENT AND OPERATIONAL FEATURES			
Creator:	Date:	Checker:	Date:	Approver:	Date:
LC	16/05/2025	JC	16/05/2025	DR	16/05/2025
Document Type:	Scale:	Format:	Sheets:	Rev:	
FIGURE	1:10,000	A3	3 OF 10	A	


Contains Ordnance Survey digital map data © Crown copyright 2025. All rights reserved. Licence number AC0000808122.
Contains public sector information licensed under the Open Government Licence v3.0.

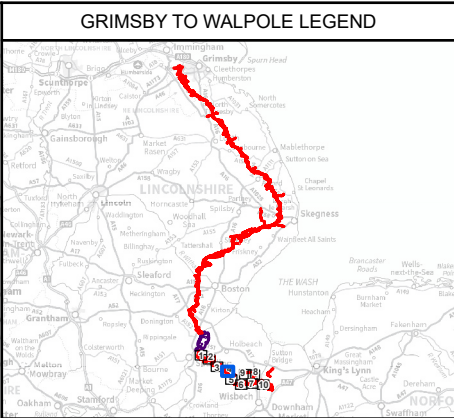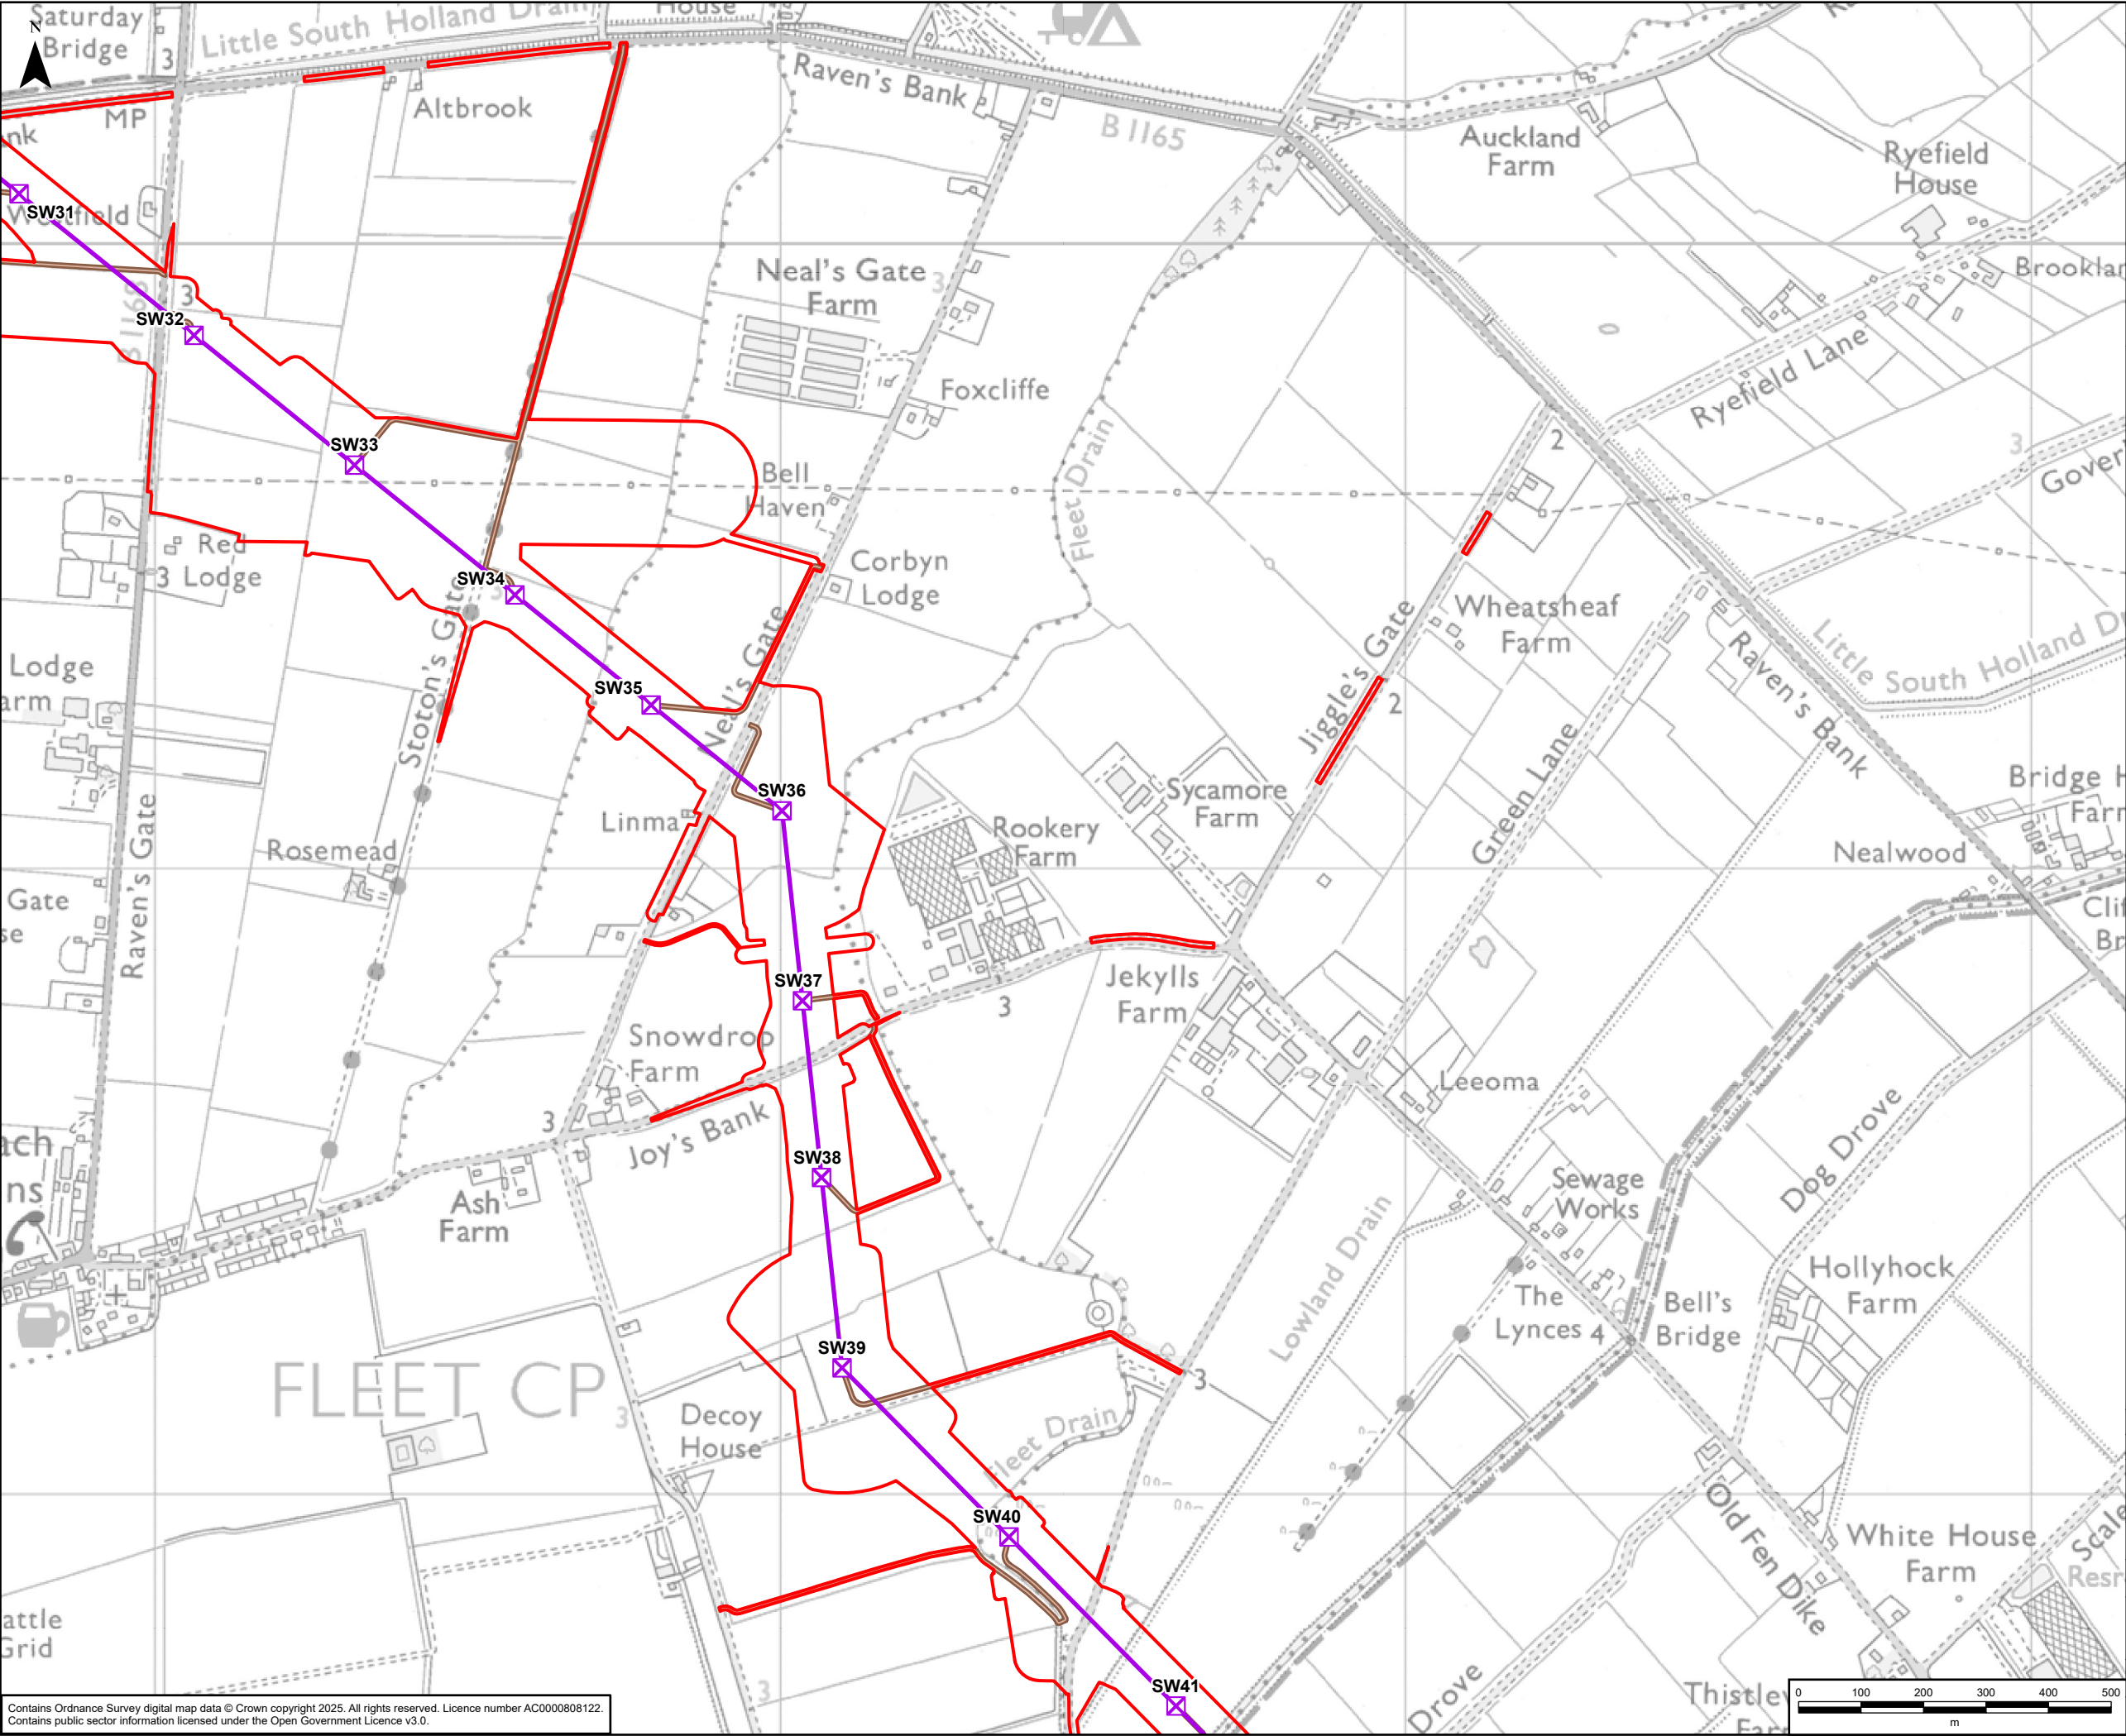

- Legend**
- Draft Order Limits
 - X Indicative New Lattice Pylon
 - Indicative New Overhead Line
 - Indicative Maintenance Access

A	16/05/2025	First Issue	LC	JC	DR
Rev	Date	Description	GIS	Chk	App
nationalgrid					
Purpose:		PEI REPORT - SECTION 6			
Scheme:		GRIMSBY TO WALPOLE			
Document Title:		FIGURE 1.3 PERMANENT AND OPERATIONAL FEATURES			
Creator:	Date:	Checker:	Date:	Approver:	Date:
LC	16/05/2025	JC	16/05/2025	DR	16/05/2025
Document Type:	Scale:	Format:	Sheets:		Rev:
FIGURE	1:10,000	A3	4 OF 10		A

Contains Ordnance Survey digital map data © Crown copyright 2025. All rights reserved. Licence number AC0000808122.
Contains public sector information licensed under the Open Government Licence v3.0.

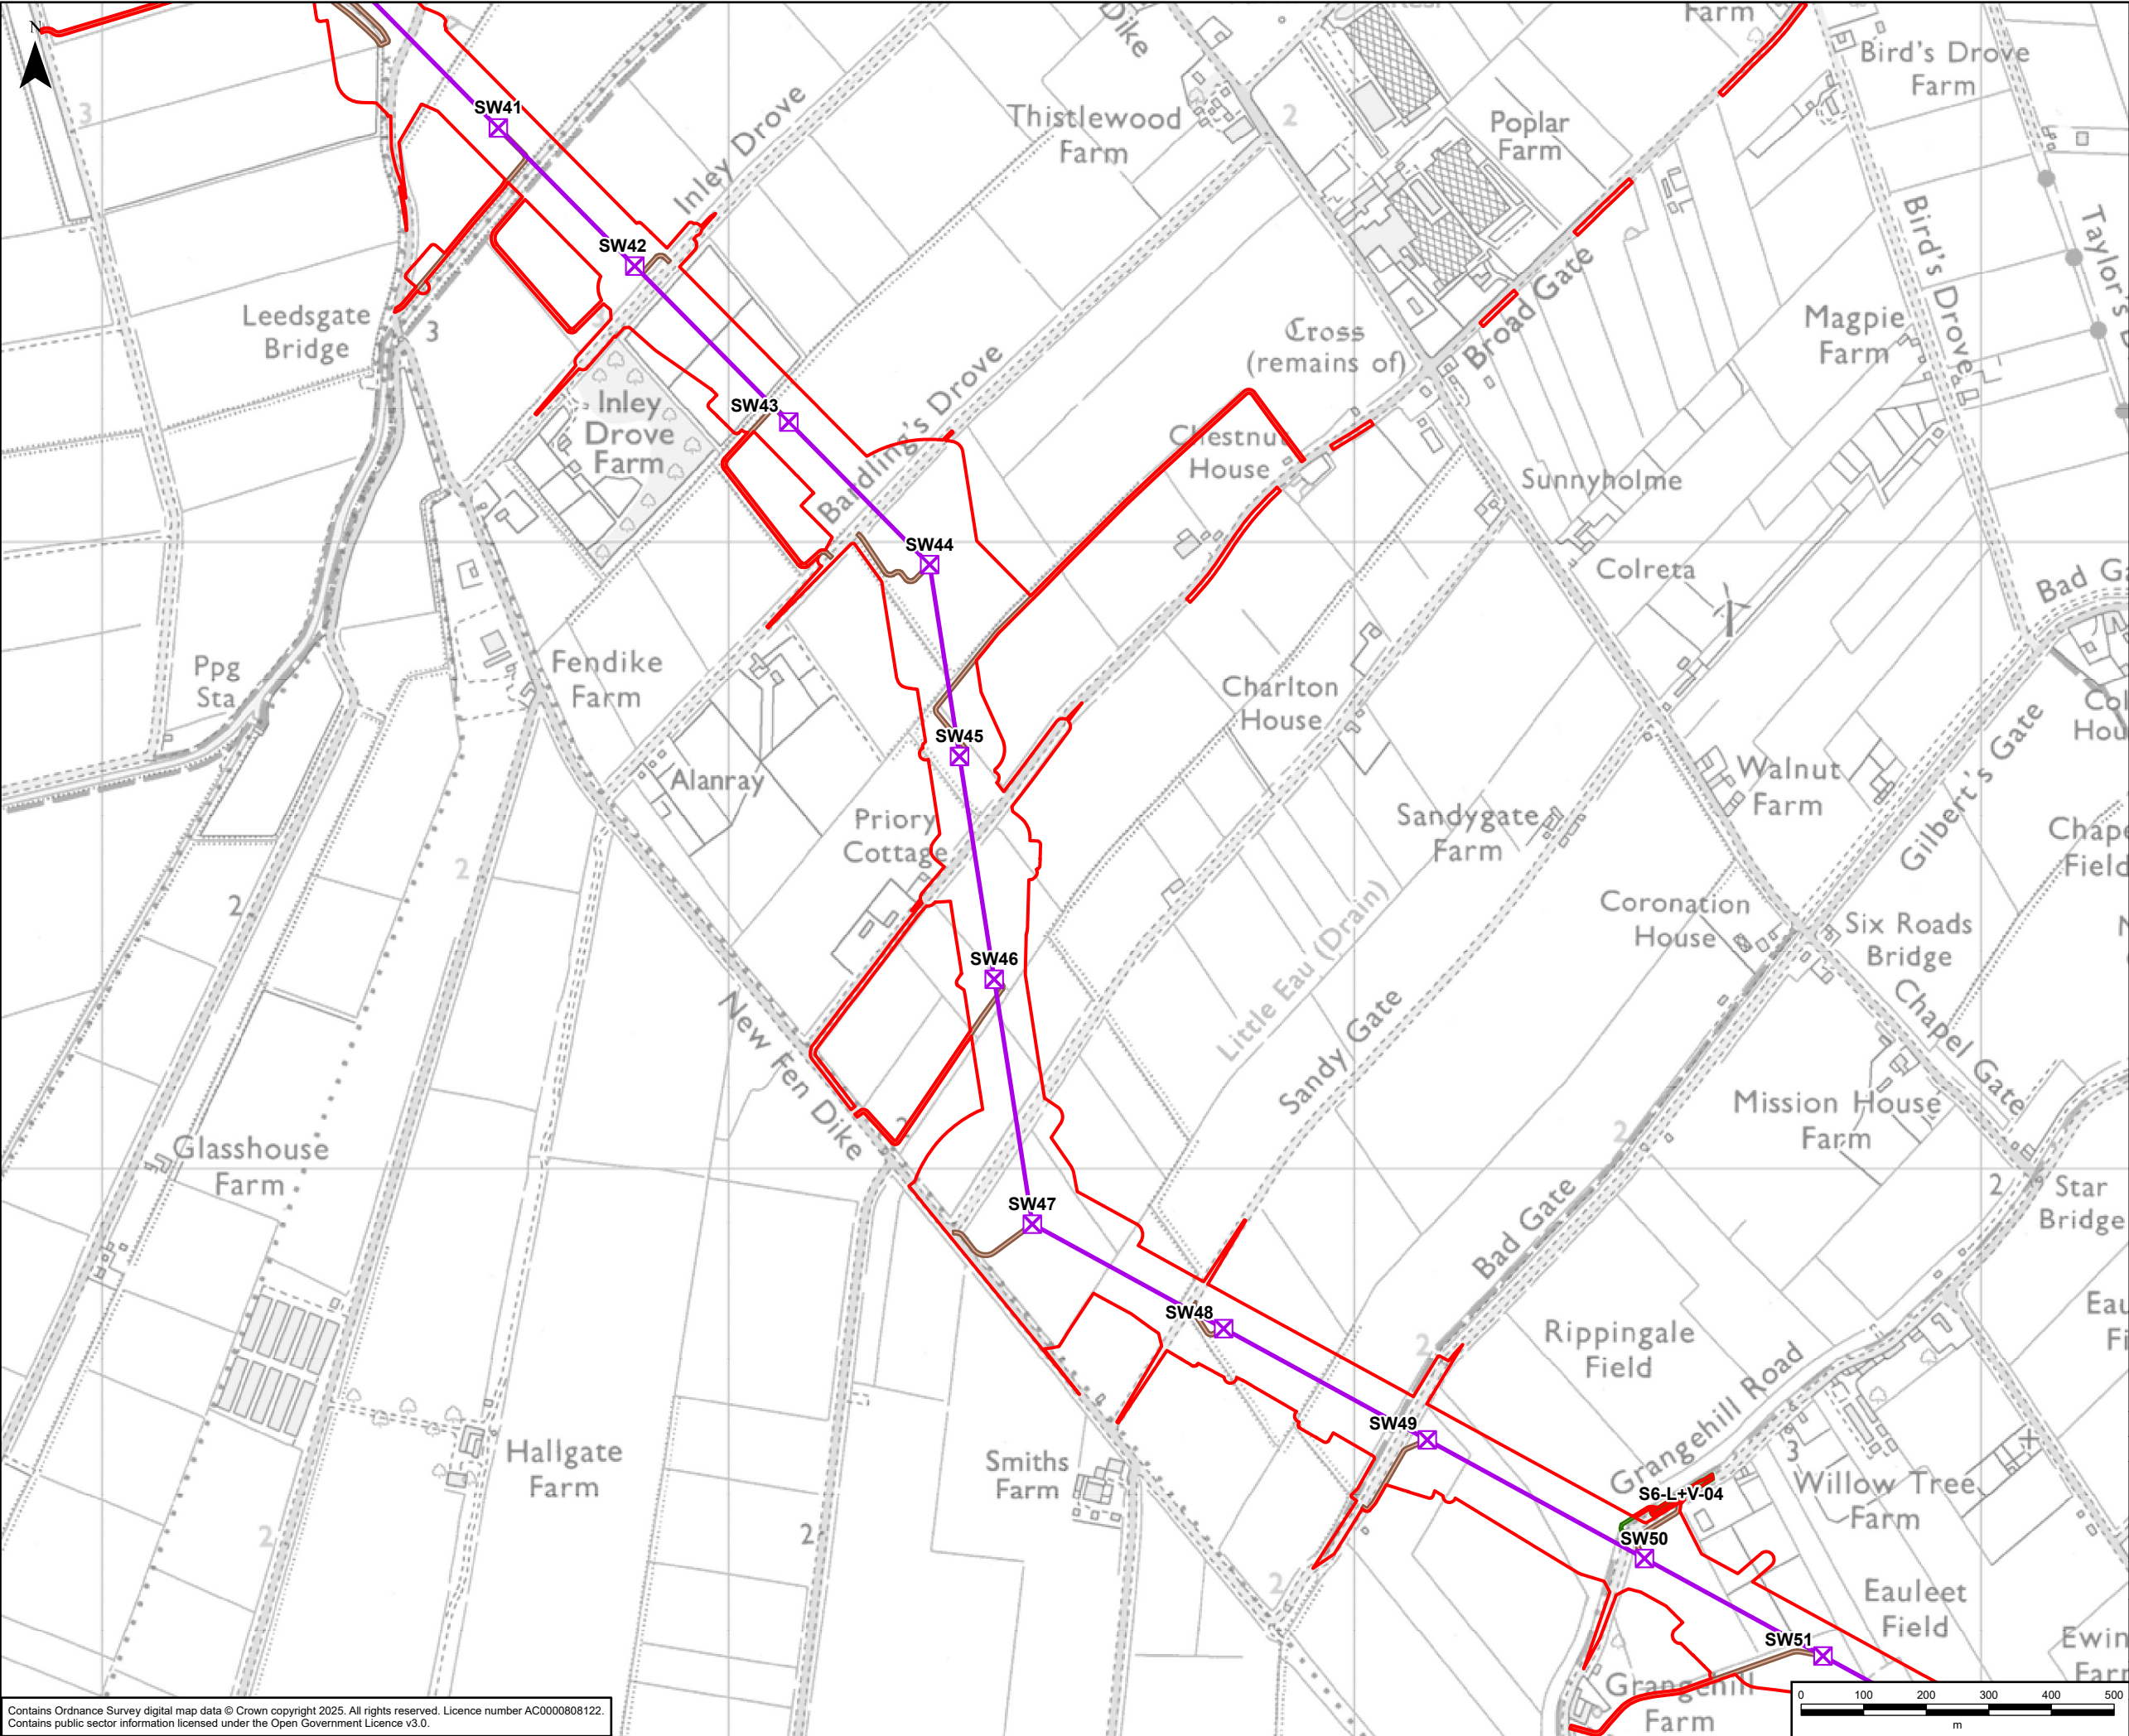

GRIMSBY TO WALPOLE LEGEND

Legend

- Draft Order Limits
- Indicative New Lattice Pylon
- Indicative New Overhead Line
- Indicative Maintenance Access
- Indicative Environmental Mitigation
- Indicative Environmental Mitigation Access

A	16/05/2025	First Issue	LC	JC	DR
Rev	Date	Description	GIS	Chk	App

nationalgrid



Purpose: PEI REPORT - SECTION 6

Scheme: GRIMSBY TO WALPOLE

Document Title: **FIGURE 1.3
PERMANENT AND OPERATIONAL FEATURES**

Creator: LC	Date: 16/05/2025	Checker: JC	Date: 16/05/2025	Approver: DR	Date: 16/05/2025
Document Type: FIGURE	Scale: 1:10,000	Format: A3	Sheets: 5 OF 10	Rev: A	


Contains Ordnance Survey digital map data © Crown copyright 2025. All rights reserved. Licence number AC0000808122.
Contains public sector information licensed under the Open Government Licence v3.0.

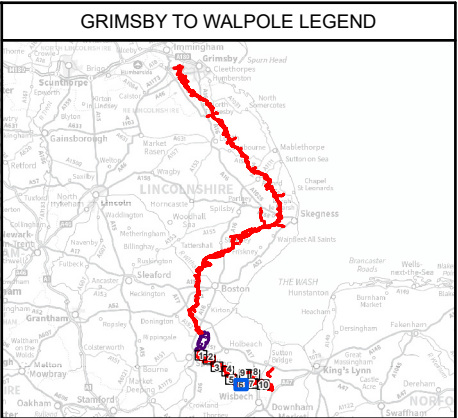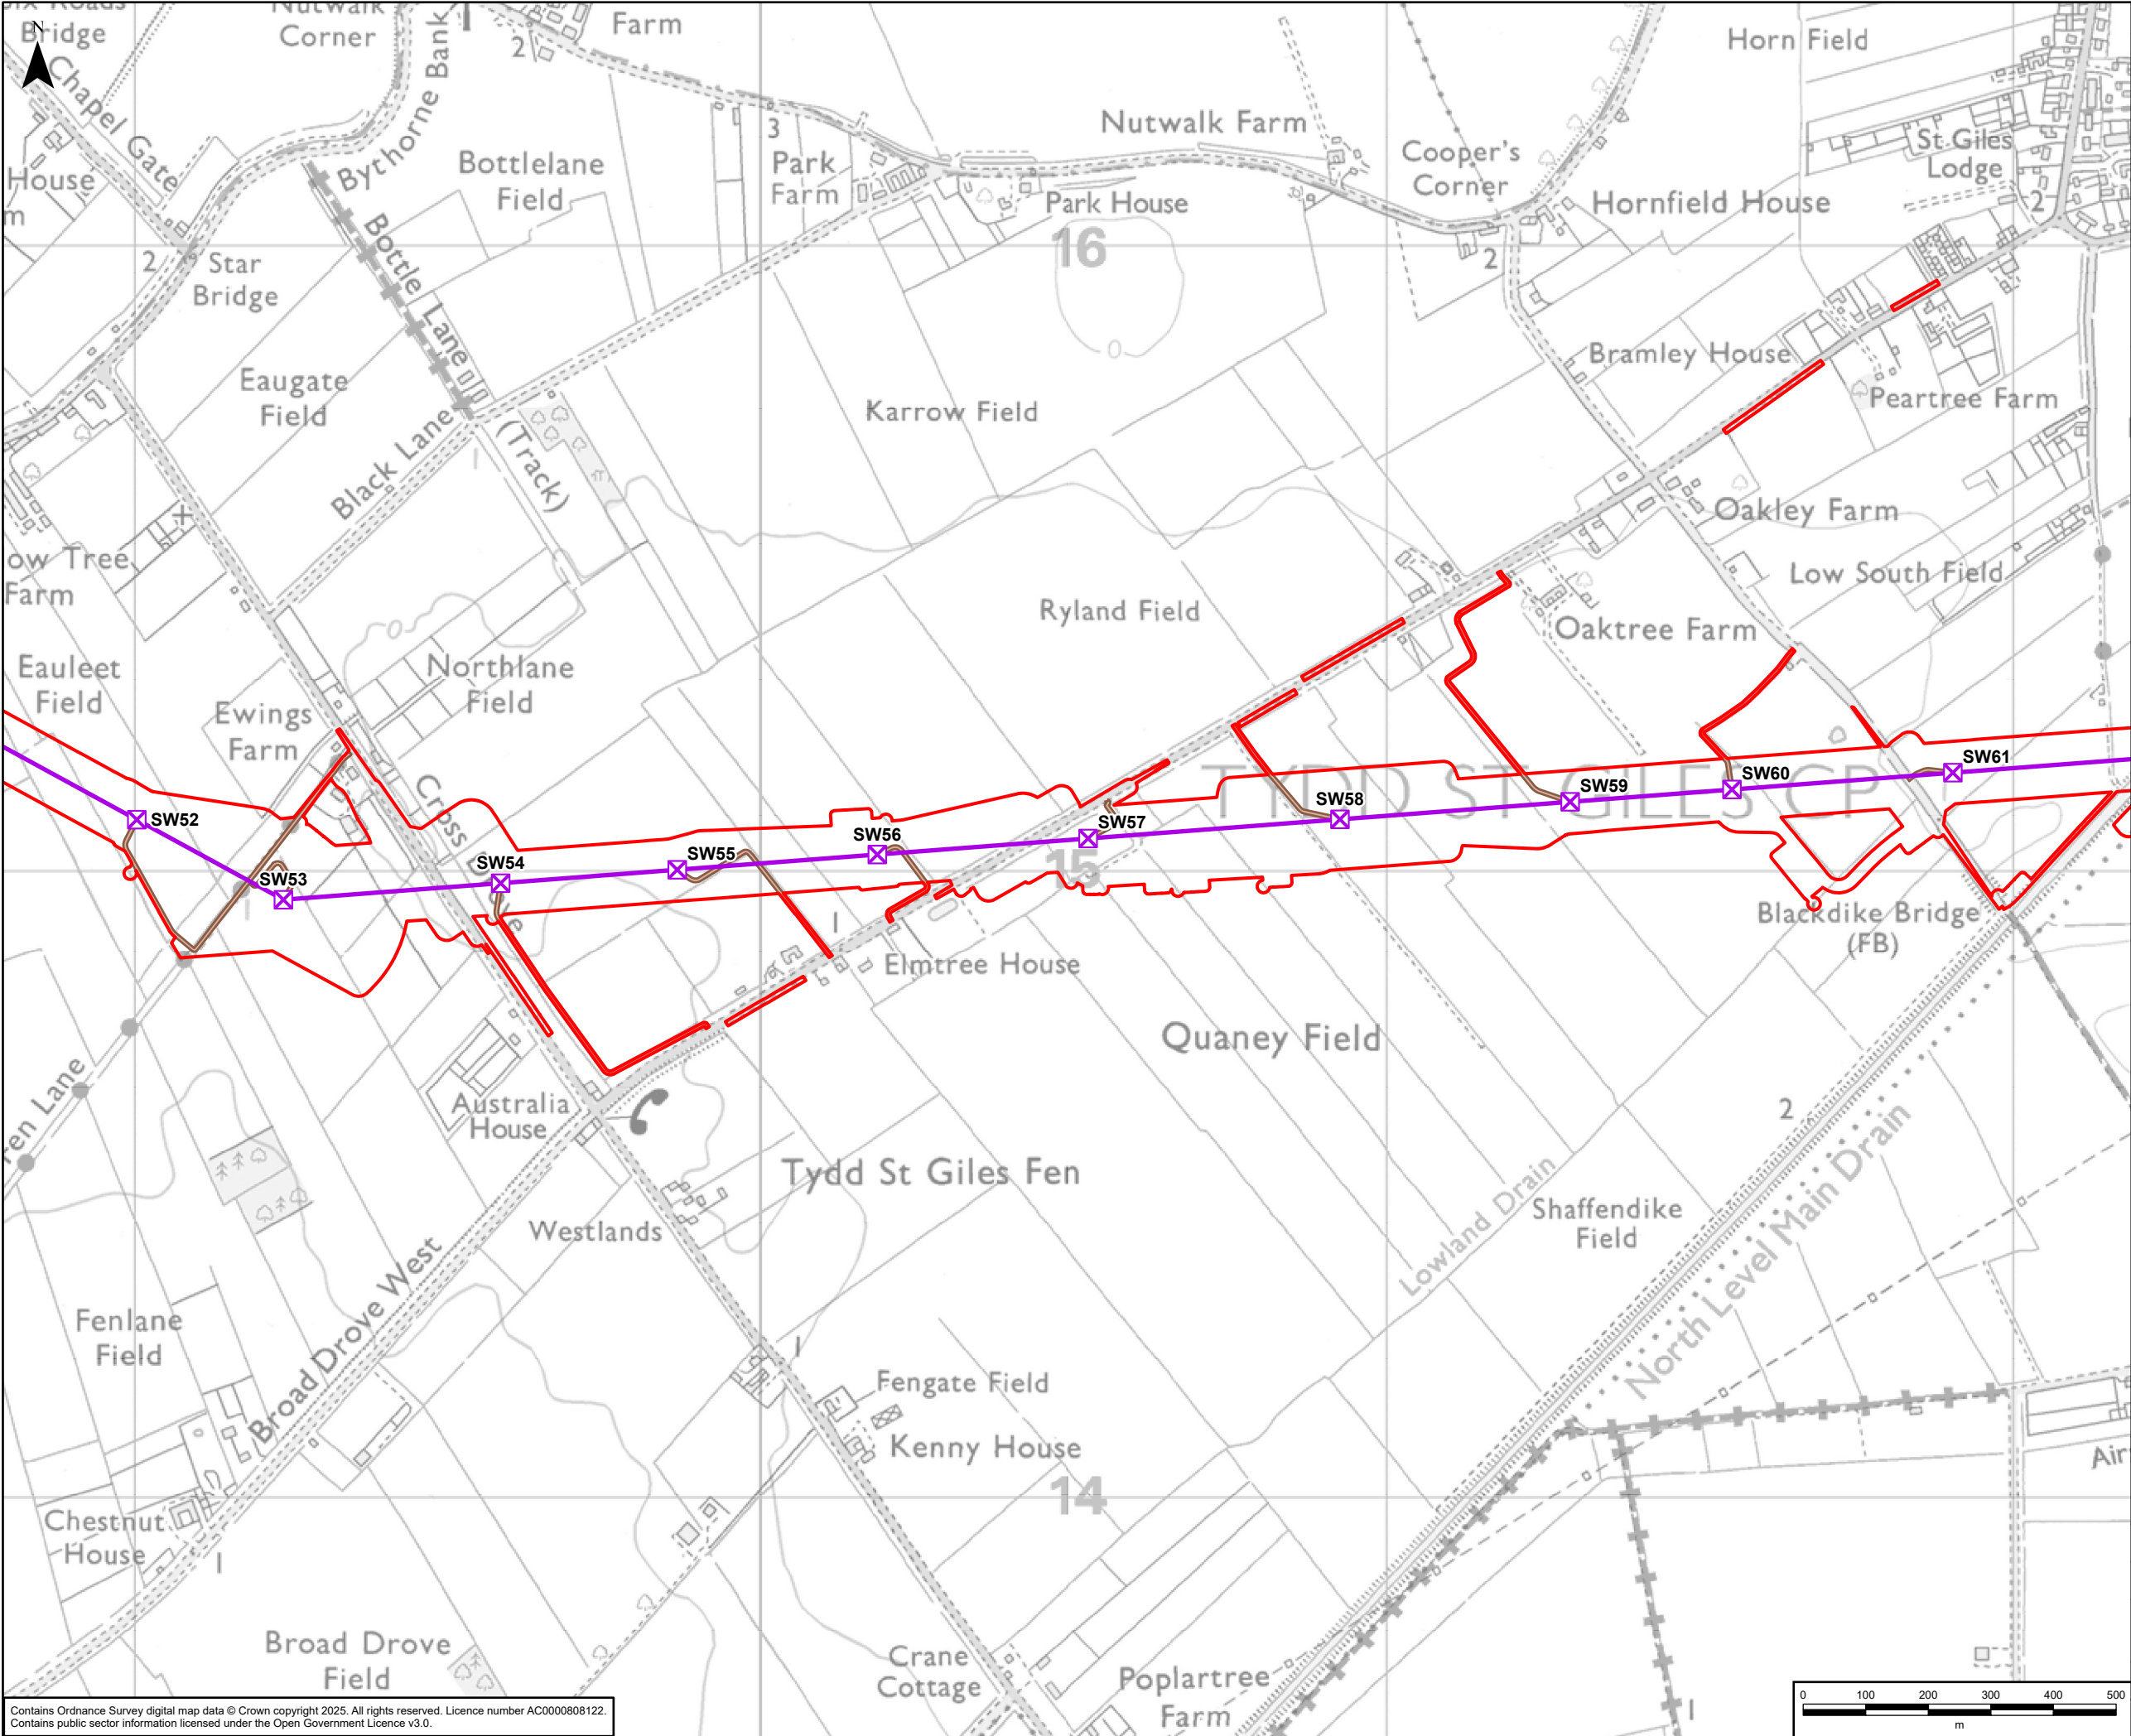

- Legend
- Draft Order Limits
 - Indicative New Lattice Pylon
 - Indicative New Overhead Line
 - Indicative Maintenance Access

A	16/05/2025	First Issue	LC	JC	DR
Rev	Date	Description	GIS	Chk	App
nationalgrid					
Purpose:		PEI REPORT - SECTION 6			
Scheme:		GRIMSBY TO WALPOLE			
Document Title:		FIGURE 1.3 PERMANENT AND OPERATIONAL FEATURES			
Creator:	Date:	Checker:	Date:	Approver:	Date:
LC	16/05/2025	JC	16/05/2025	DR	16/05/2025
Document Type:	Scale:	Format:	Sheets:	Rev:	
FIGURE	1:10,000	A3	6 OF 10	A	

Contains Ordnance Survey digital map data © Crown copyright 2025. All rights reserved. Licence number AC000808122.
Contains public sector information licensed under the Open Government Licence v3.0.

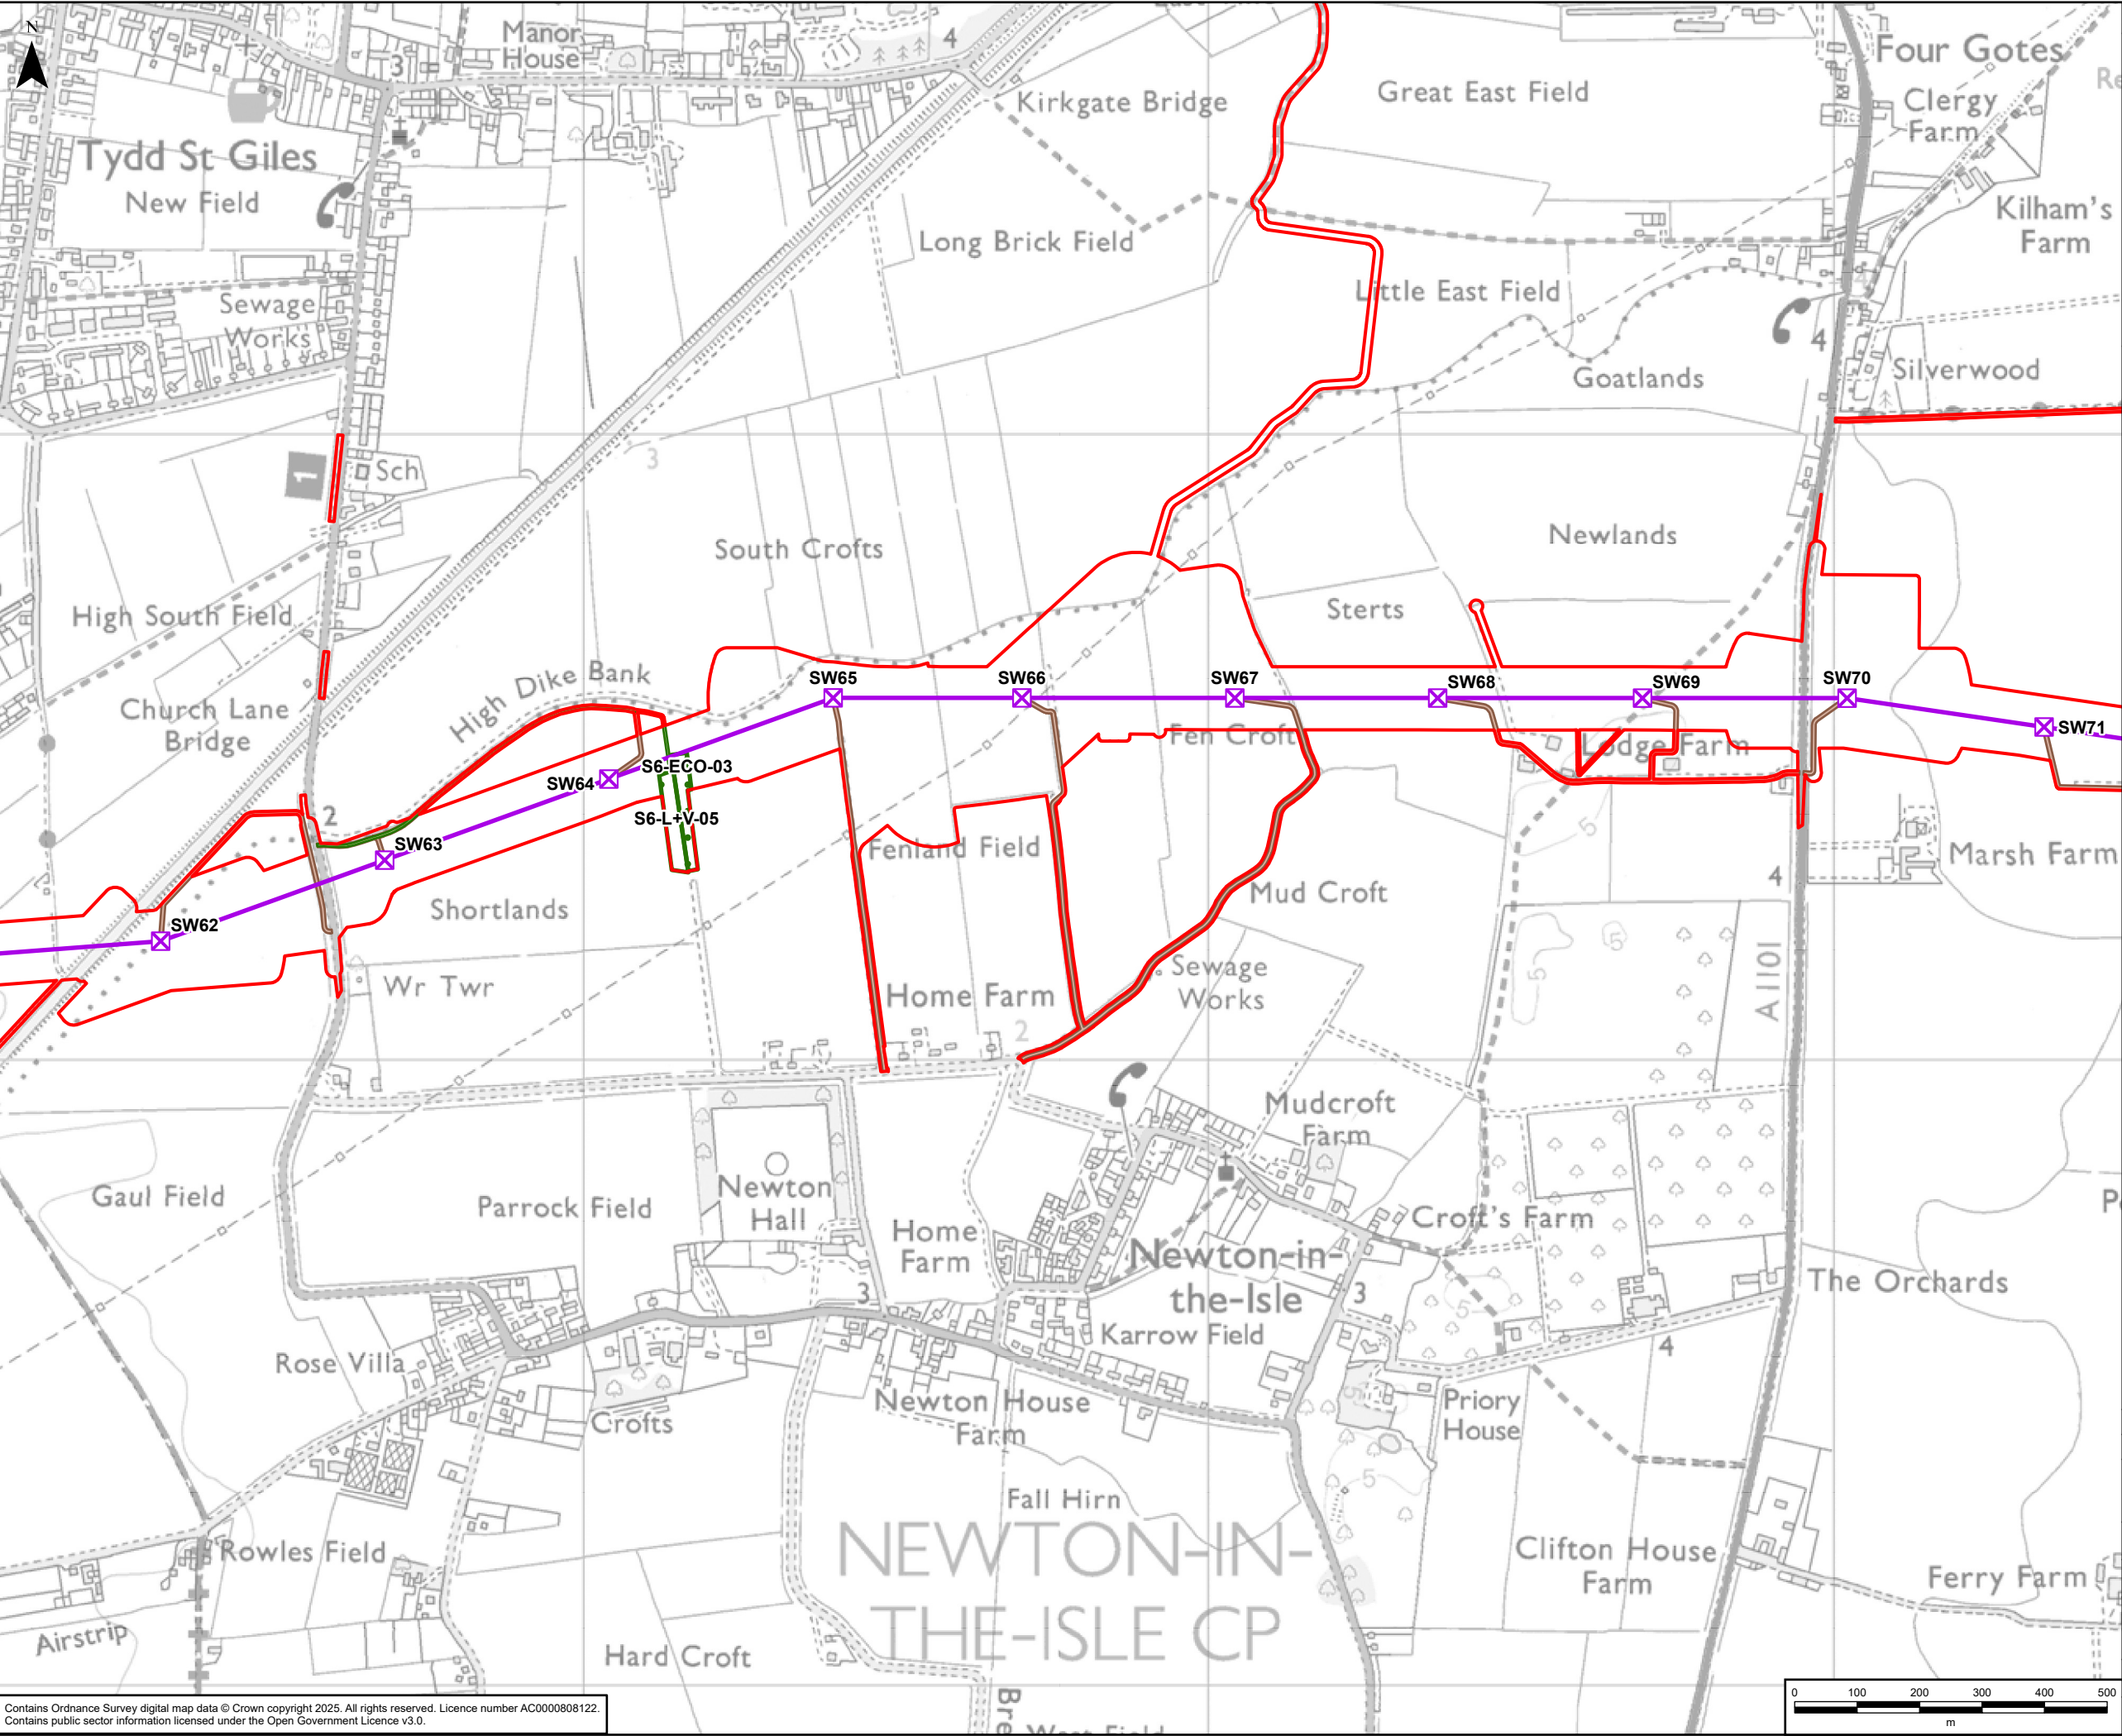

GRIMSBY TO WALPOLE LEGEND

Legend

- Draft Order Limits
- Indicative New Lattice Pylon
- Indicative New Overhead Line
- Indicative Maintenance Access
- Indicative Environmental Mitigation
- Indicative Environmental Mitigation Access

A	16/05/2025	First Issue	LC	JC	DR
Rev	Date	Description	GIS	Chk	App

nationalgrid



Purpose: PEI REPORT - SECTION 6

Scheme: GRIMSBY TO WALPOLE

Document Title: **FIGURE 1.3
PERMANENT AND OPERATIONAL FEATURES**

Creator: LC	Date: 16/05/2025	Checker: JC	Date: 16/05/2025	Approver: DR	Date: 16/05/2025
Document Type: FIGURE	Scale: 1:10,000	Format: A3	Sheets: 7 OF 10	Rev: A	


Contains Ordnance Survey digital map data © Crown copyright 2025. All rights reserved. Licence number AC0000808122.
Contains public sector information licensed under the Open Government Licence v3.0.

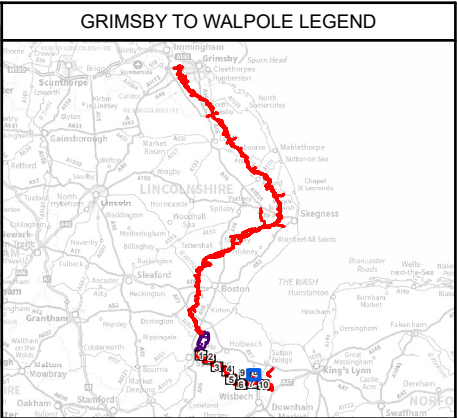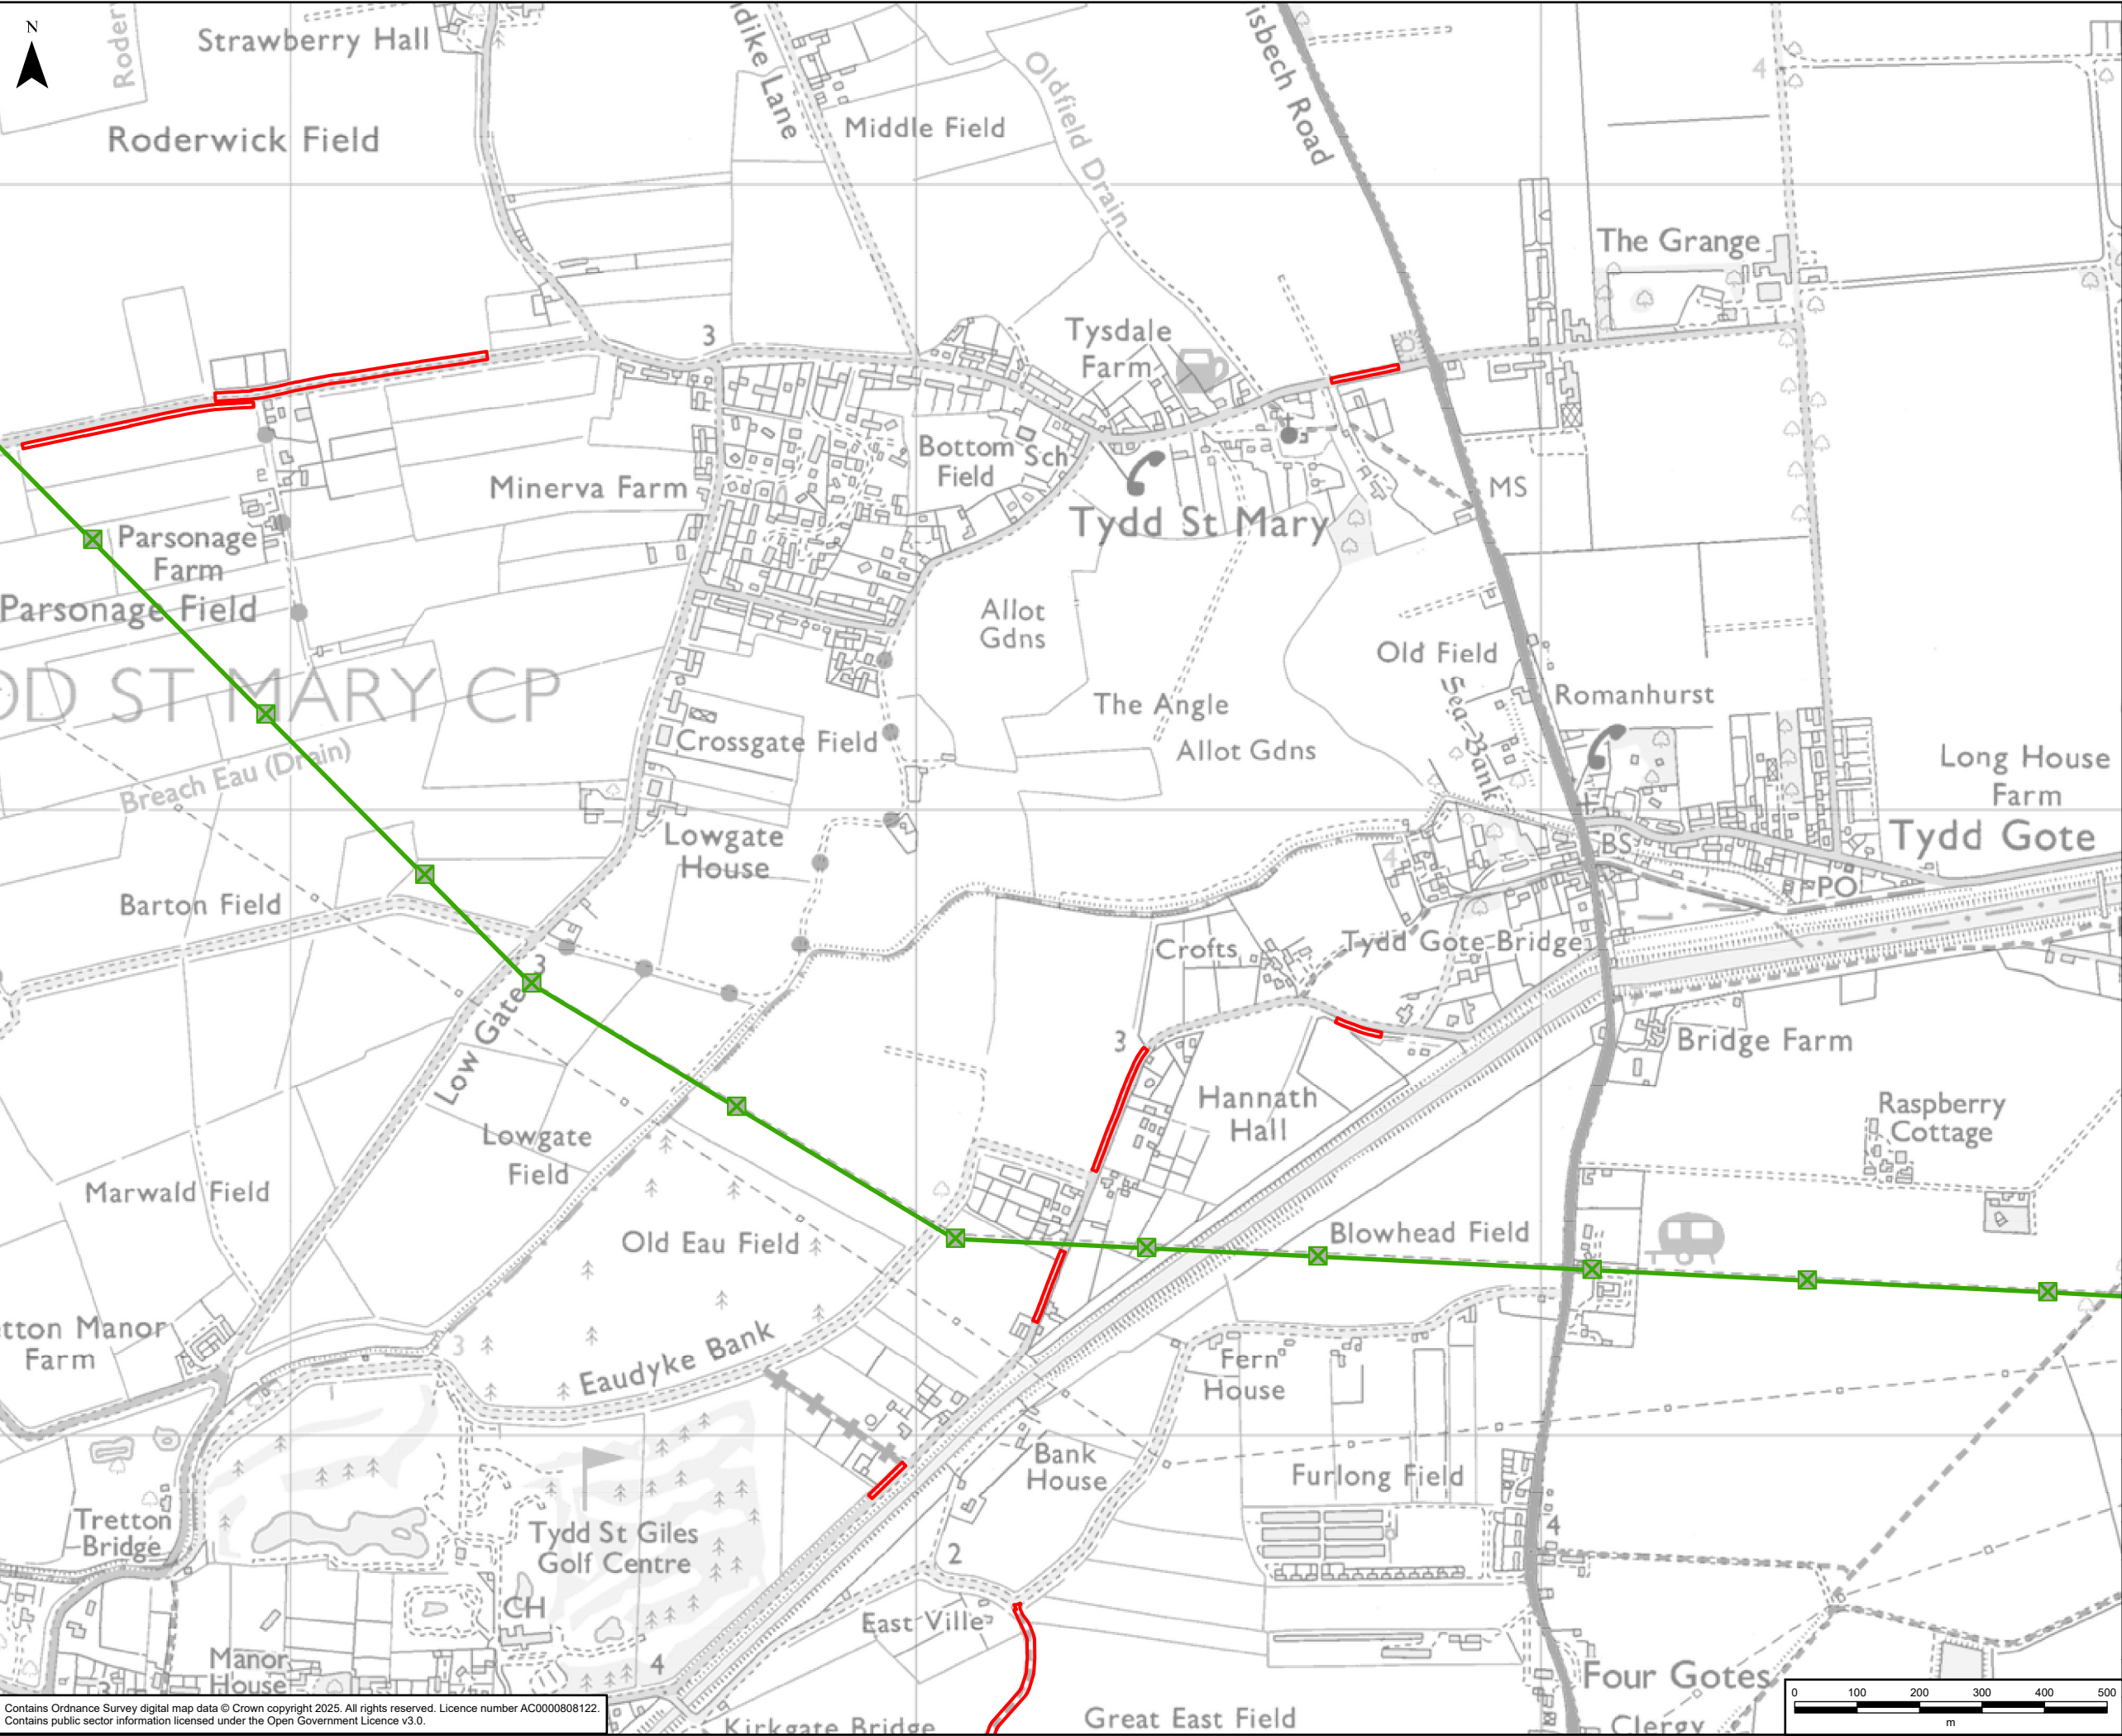

- Legend
- Draft Order Limits
 - ✕ Existing Lattice Pylon - Not Affected
 - Existing Overhead Line - Not Affected

A	16/05/2025	First Issue	LC	JC	DR
Rev	Date	Description	GIS	Chk	App
nationalgrid					
Purpose:		PEI REPORT - SECTION 6			
Scheme:		GRIMSBY TO WALPOLE			
Document Title:		FIGURE 1.3 PERMANENT AND OPERATIONAL FEATURES			
Creator:	Date:	Checker:	Date:	Approver:	Date:
LC	16/05/2025	JC	16/05/2025	DR	16/05/2025
Document Type:	Scale:	Format:	Sheets:		Rev:
FIGURE	1:10,000	A3	8 OF 10		A

Contains Ordnance Survey digital map data © Crown copyright 2025. All rights reserved. Licence number AC0000808122.
Contains public sector information licensed under the Open Government Licence v3.0.

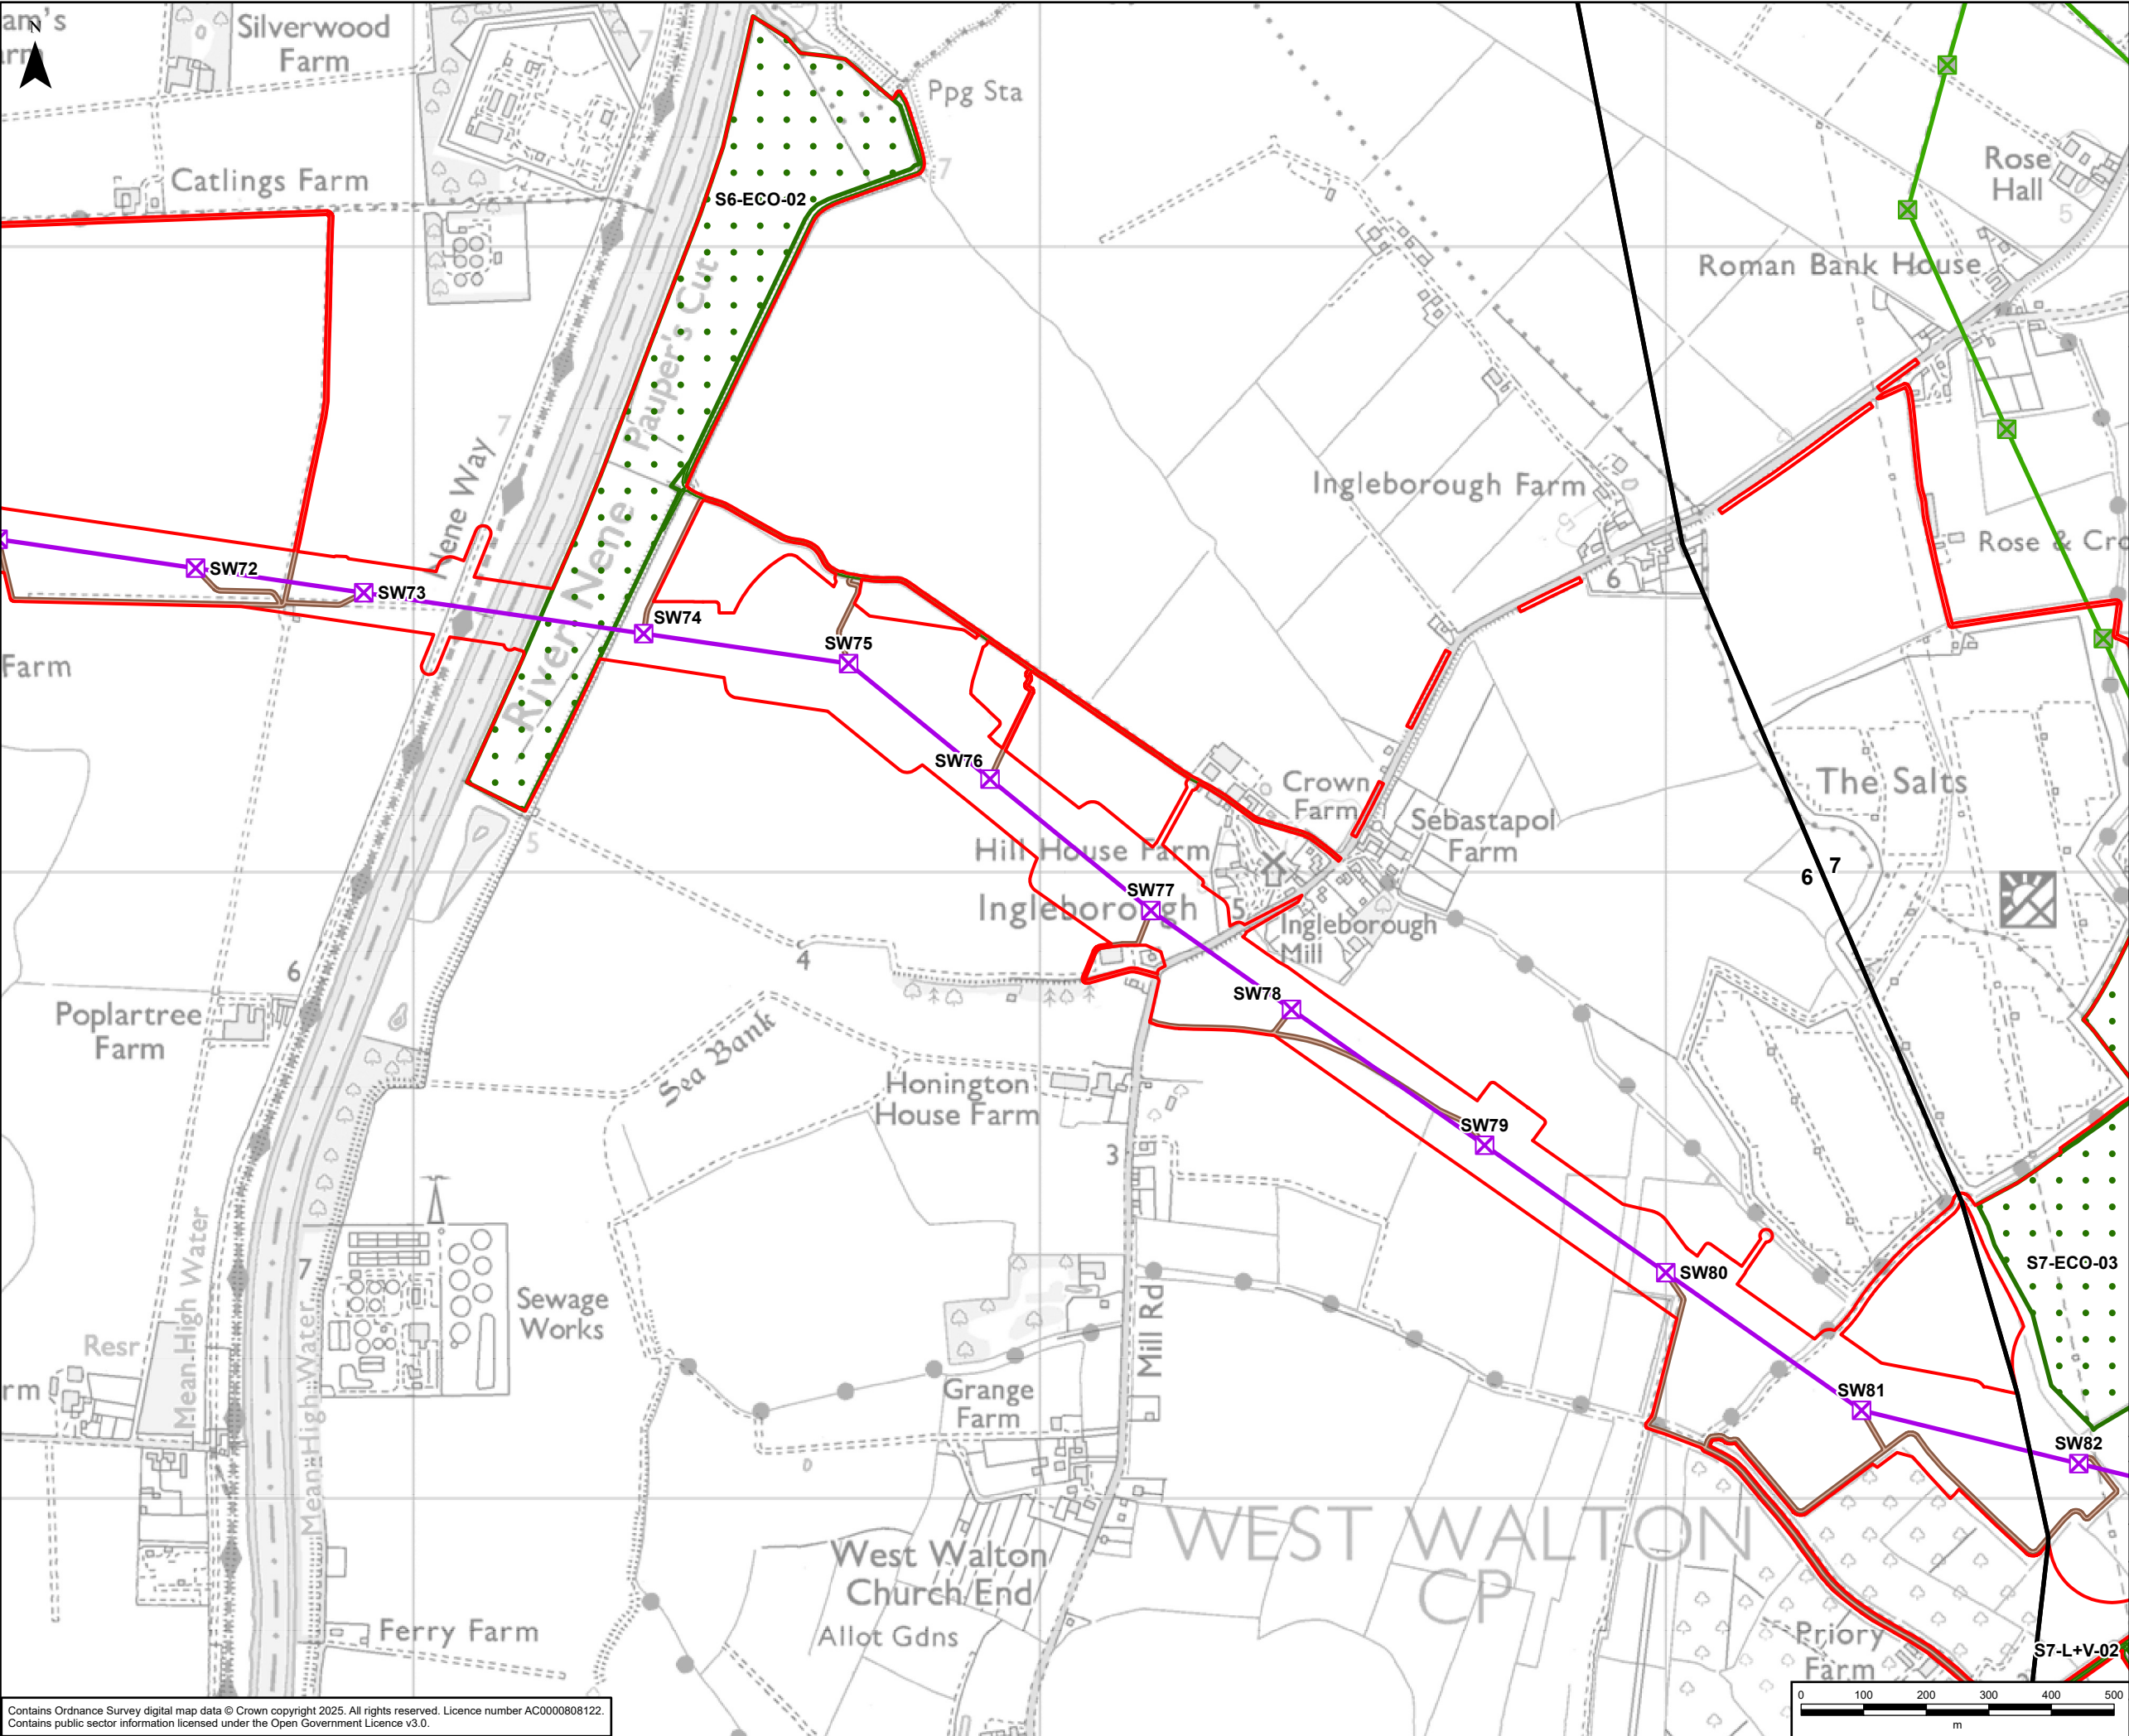

GRIMSBY TO WALPOLE LEGEND

Legend

- Draft Order Limits
- Route Section Break
- Indicative New Lattice Pylon
- Existing Lattice Pylon - Not Affected
- Indicative New Overhead Line
- Existing Overhead Line - Not Affected
- Indicative Maintenance Access
- Indicative Environmental Mitigation
- Indicative Environmental Mitigation Access

A	16/05/2025	First Issue	LC	JC	DR
Rev	Date	Description	GIS	Chk	App

Purpose:

PEI REPORT - SECTION 6

Scheme:

GRIMSBY TO WALPOLE

Document Title:

FIGURE 1.3
PERMANENT AND OPERATIONAL FEATURES

Creator:	Date:	Checker:	Date:	Approver:	Date:
LC	16/05/2025	JC	16/05/2025	DR	16/05/2025

Document Type:	Scale:	Format:	Sheets:	Rev:
FIGURE	1:10,000	A3	10 OF 10	A

Contains Ordnance Survey digital map data © Crown copyright 2025. All rights reserved. Licence number AC0000808122.
Contains public sector information licensed under the Open Government Licence v3.0.