



NATIONAL GRID
WESTON MARSH TO EAST LEICESTERSHIRE
STAGE 2 CONSULTATION PLAN SERIES
ROUTE SECTION 3 - KEY PLAN
(MELTON BOROUGH COUNCIL & CHARNWOOD BOROUGH COUNCIL)

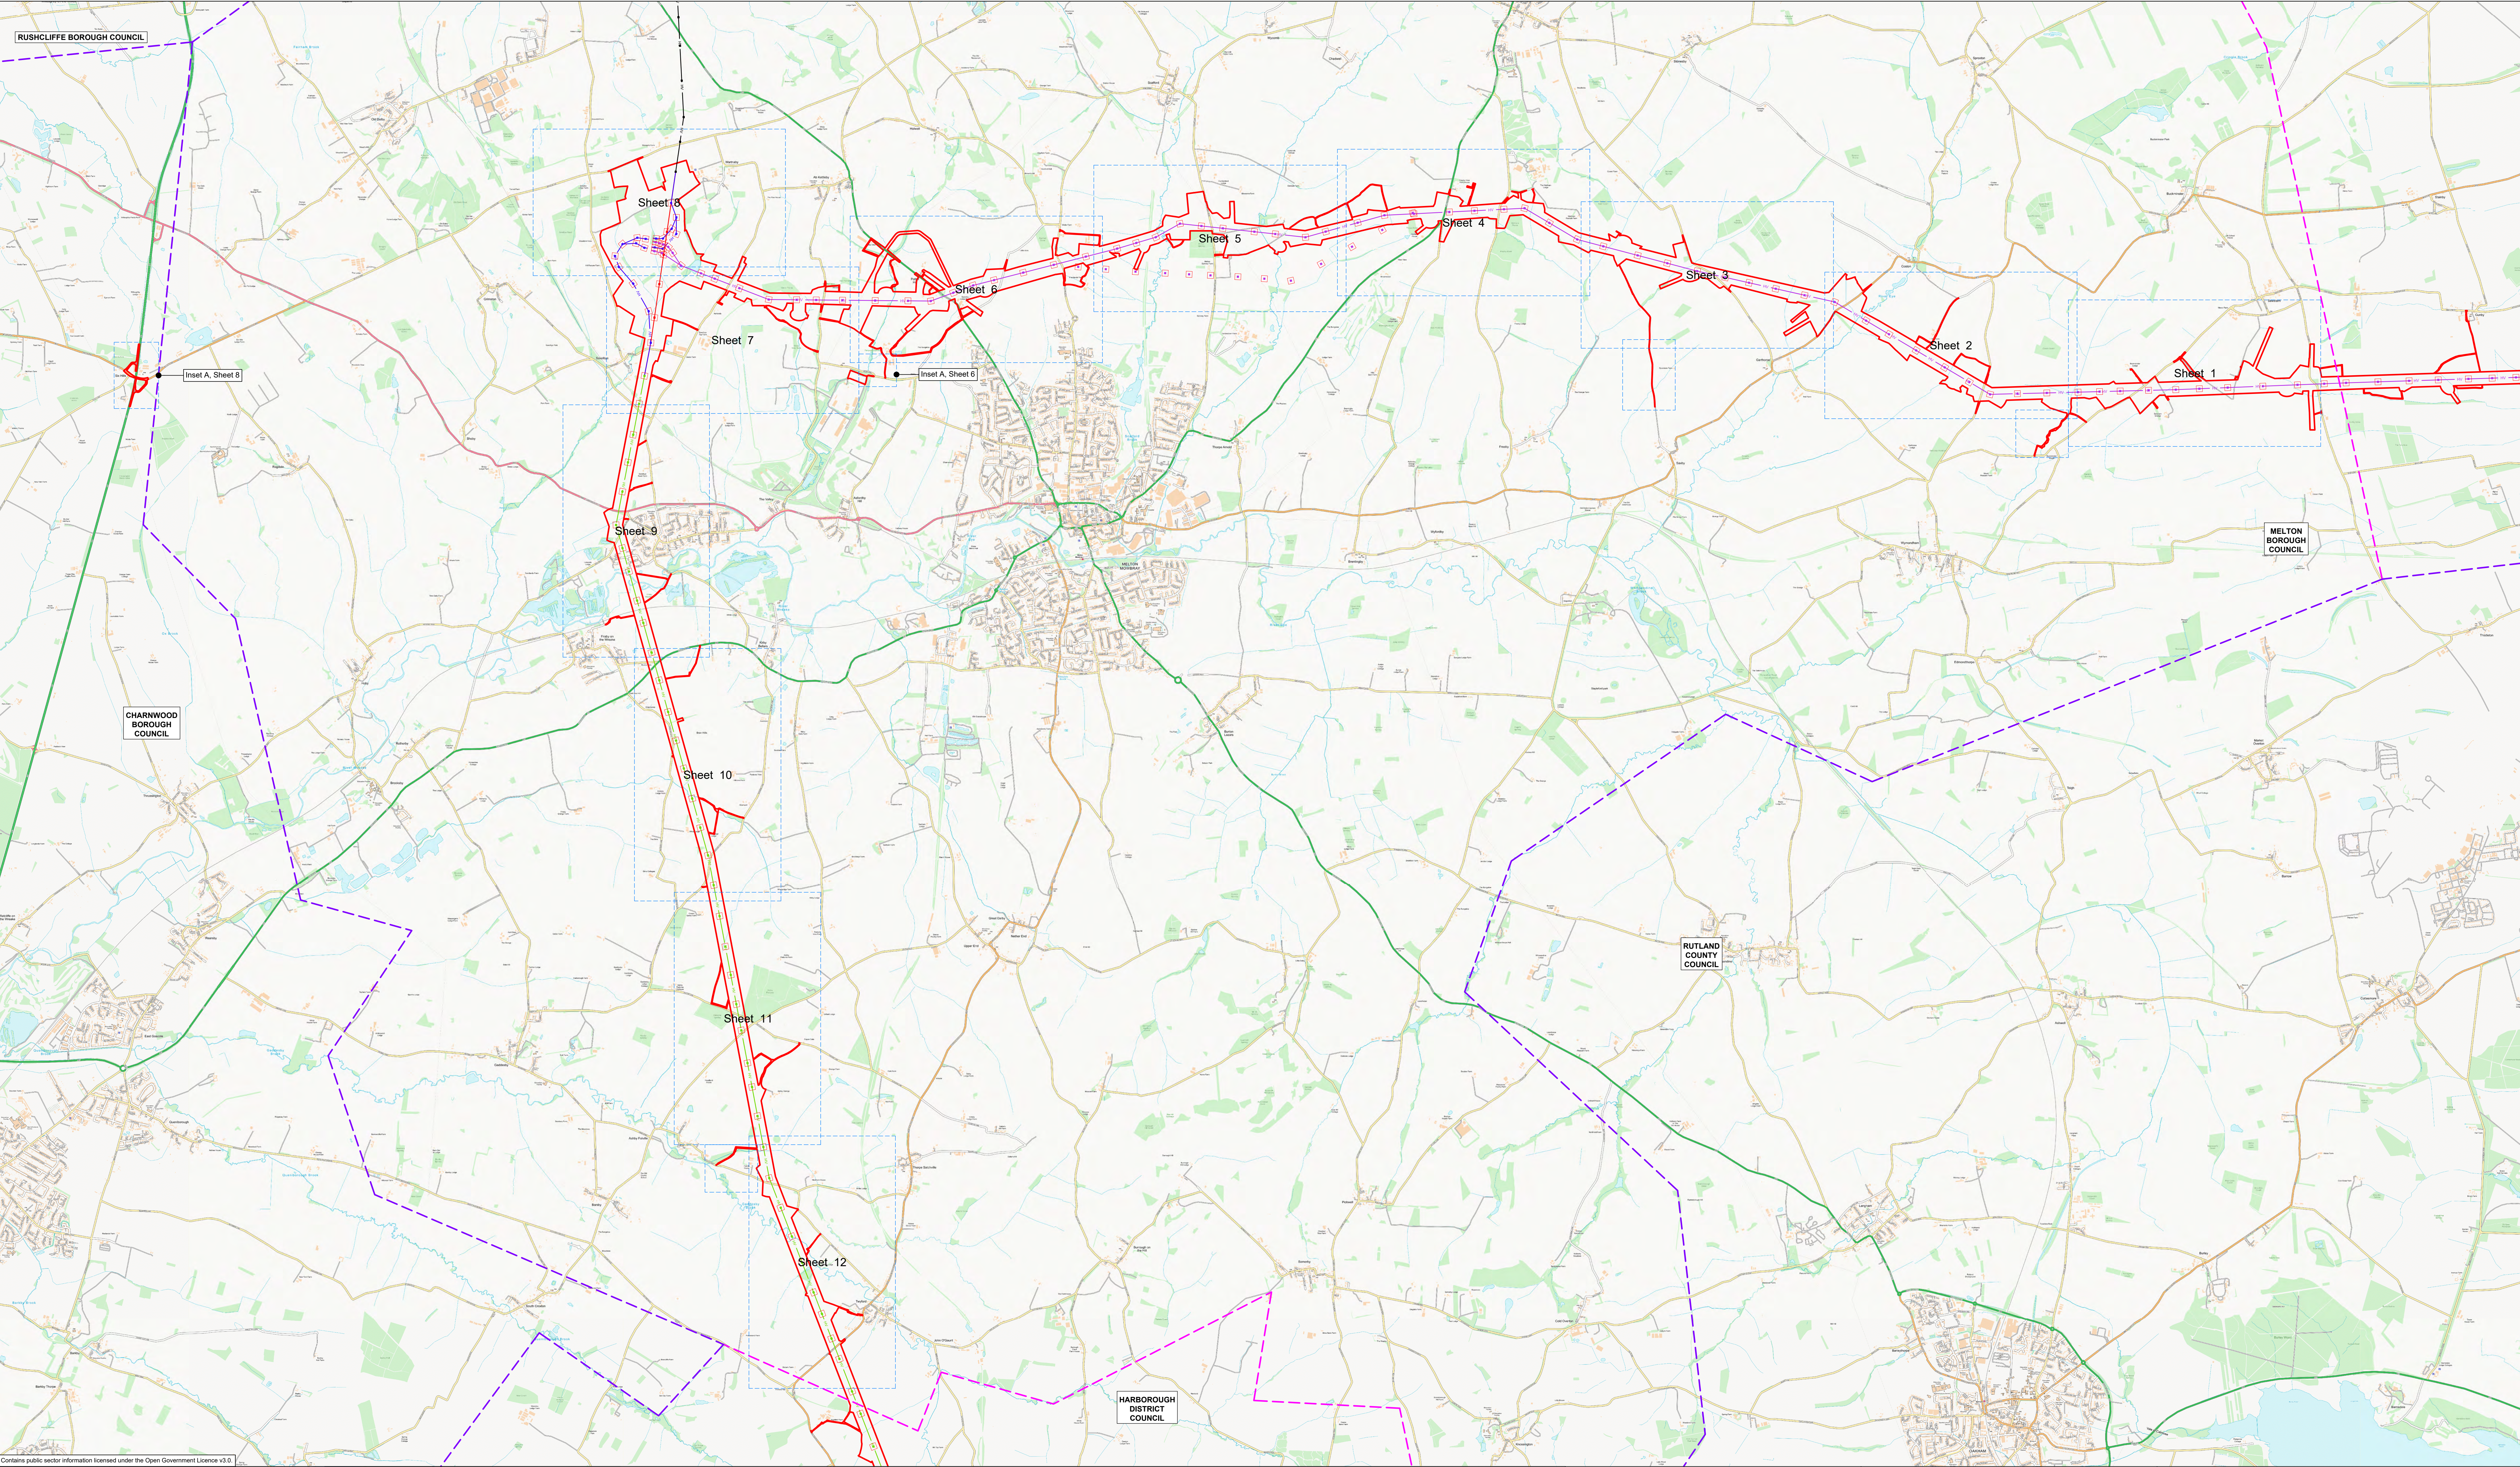

Contains public sector information licensed under the Open Government Licence v3.0.

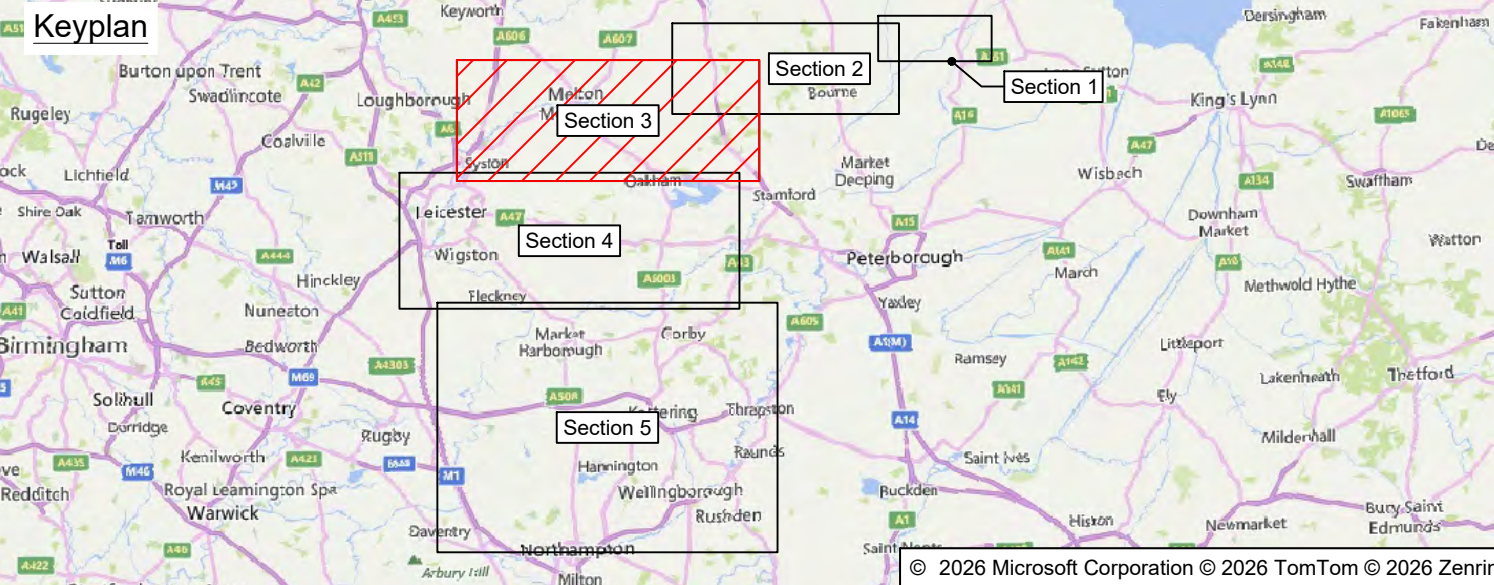

- LEGEND**
- Local authority boundary
 - Section and local authority boundary
 - Sheet location
 - Proposed Land Use
 - INDICATIVE - Draft order limits

- Proposed Project Design Details**
- INDICATIVE - New overhead line
 - INDICATIVE - New lattice pylon
 - INDICATIVE - New lattice overhead line - repositioned existing overhead line
 - INDICATIVE - New lattice pylon - repositioned existing overhead line
 - INDICATIVE - Existing overhead line - to be dismantled
 - INDICATIVE - Existing lattice pylons - to be dismantled
 - INDICATIVE - Existing overhead line - re-conducted
 - INDICATIVE - Existing lattice pylons - re-conducted
 - Existing overhead line
 - Existing lattice pylons

Coordinate System: British National Grid
Sheet X Centroid Coordinate: 477336 Sheet Y Centroid Coordinate: 316731

SCALE - NOT TO SCALE

BACKGROUND MAPPING INFORMATION HAS BEEN REPRODUCED FROM THE ORDNANCE SURVEY BY PERMISSION OF ORDNANCE SURVEY OF THE CONTROLLER OF HIS MAJESTY'S STATIONERY OFFICE. © CROWN COPYRIGHT AND DATABASE RIGHTS 2025 ORDNANCE SURVEY. OS Licence 100067360. ALL OPENDATA IS AVAILABLE UNDER THE OPEN GOVERNMENT LICENCE.

P02	18/08/2026	SECOND ISSUE	AT	AC	VJ	GT
P01	04/08/2026	FIRST ISSUE	AT	AC	VJ	GT
Rev.	Date	Comment	Drw by	Check	Rev by	Appr.

Notes
This drawing is scaled at paper size A0, therefore any prints taken at smaller sizes will affect accuracy of the measurement units and should not be scaled against.


nationalgrid

Application Number 101746-203470



National Grid Drawing Reference WMEL-AAJ-CONS-ZZZZZZ-DRW-CE-000020

Scale	Size	Sheet	Rev.
N.T.S.	A0	Sheet 1 of 1	P02

Title
NATIONAL GRID
WESTON MARSH TO EAST LEICESTERSHIRE
STAGE 2 CONSULTATION PLAN SERIES
ROUTE SECTION 3 - KEY PLAN
(MELTON BOROUGH COUNCIL & CHARNWOOD BOROUGH COUNCIL)

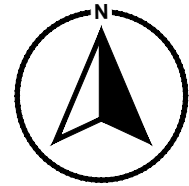

NATIONAL GRID
WESTON MARSH TO EAST LEICESTERSHIRE
STAGE 2 CONSULTATION PLAN SERIES
ROUTE SECTION 3 - SHEET 1 OF 12
(MELTON BOROUGH COUNCIL)

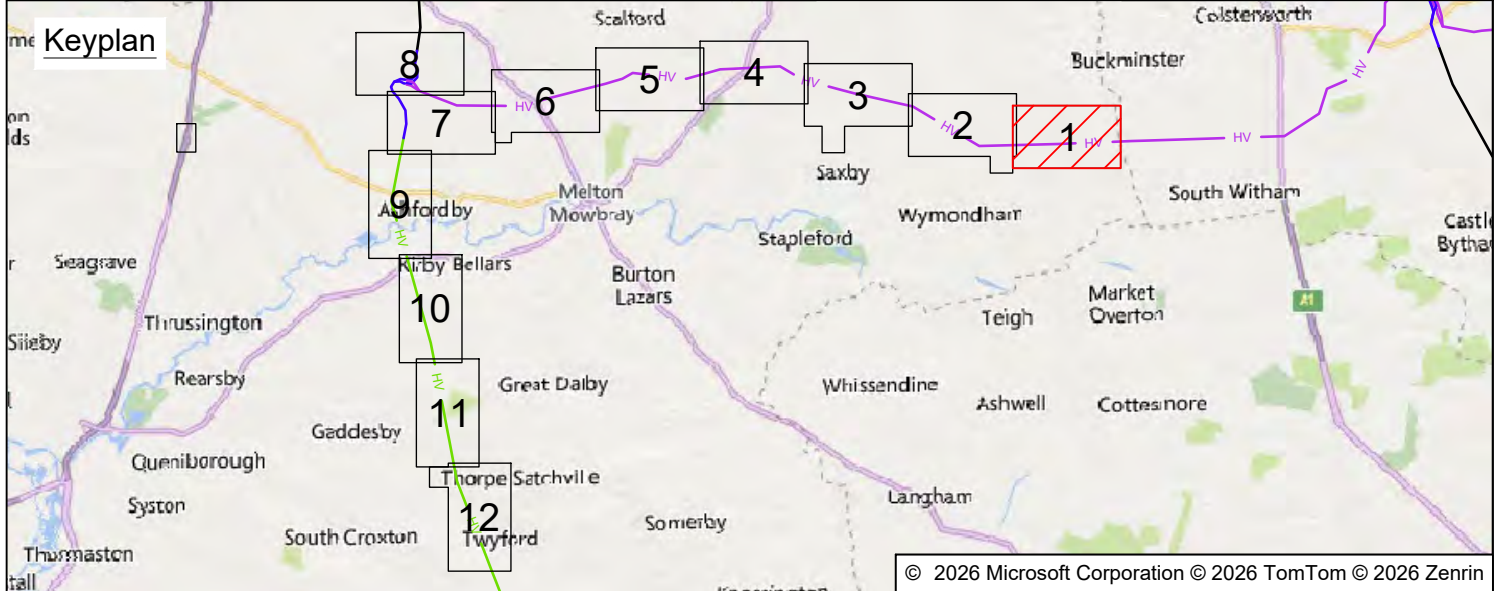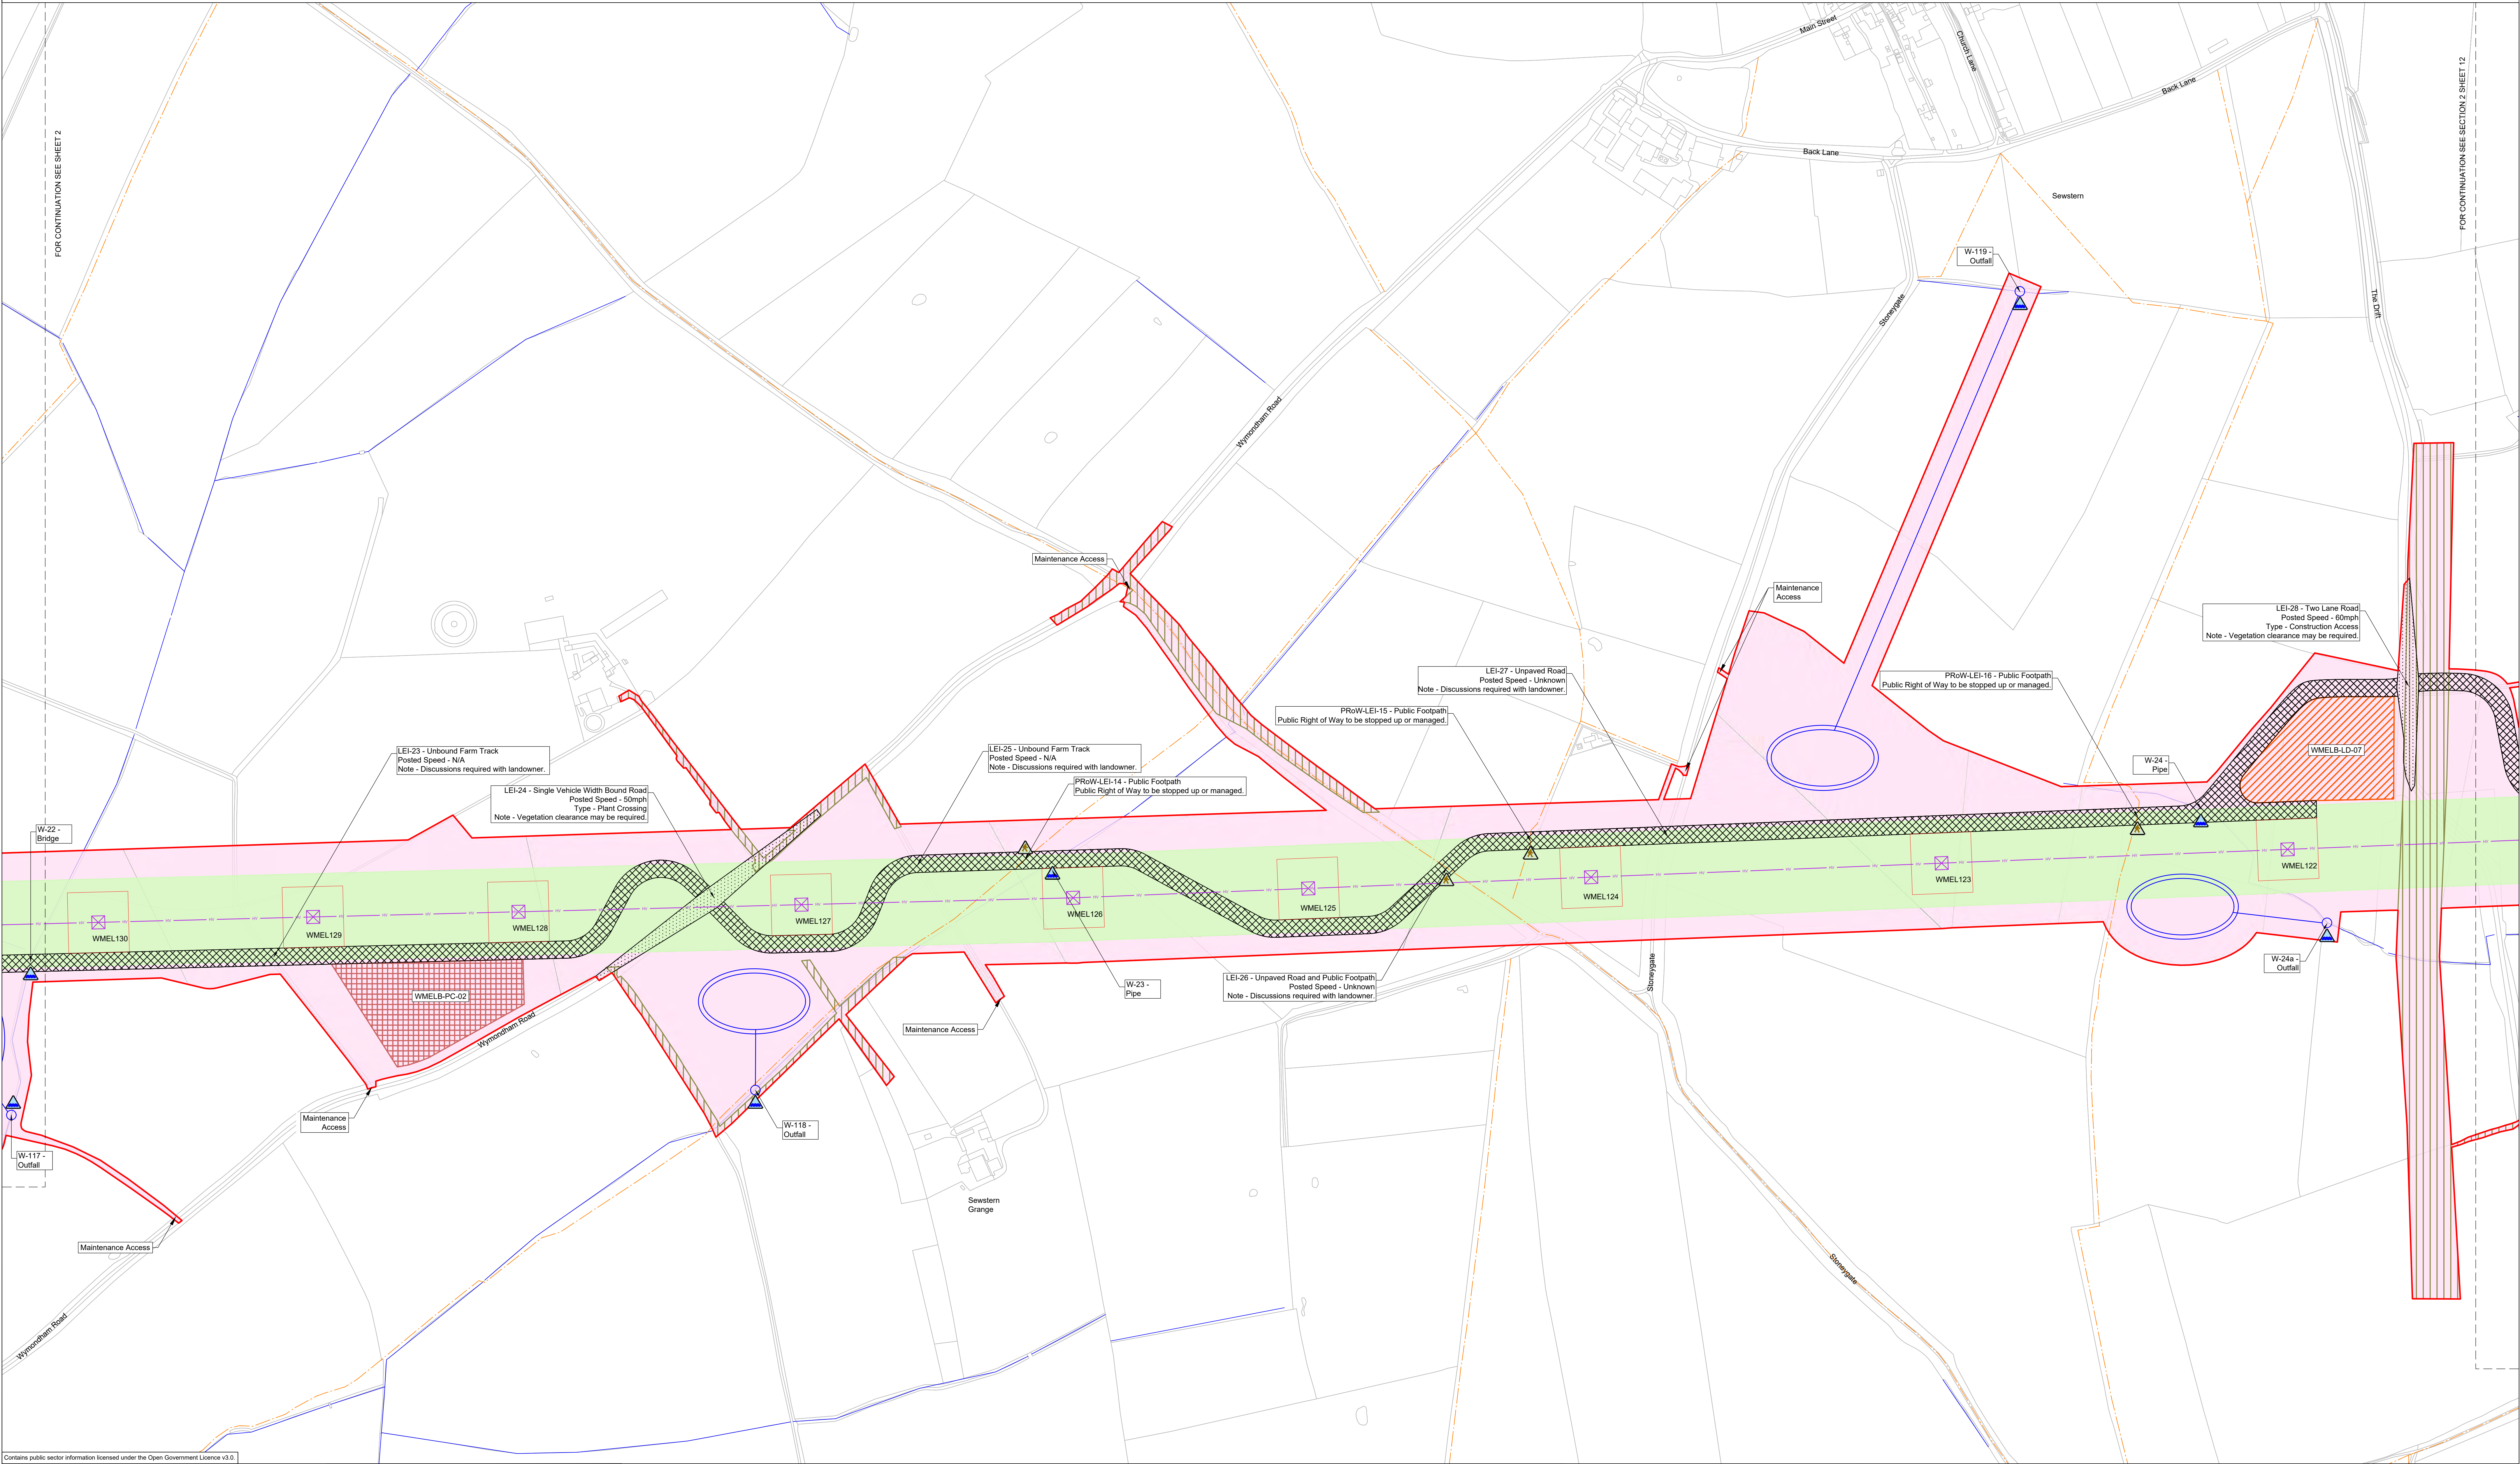

LEGEND

	Local authority boundary
	Section and local authority boundary
	Sheet index outlines
	INDICATIVE - Draft order limits
	INDICATIVE - Zone for permanent assets
	INDICATIVE - Zone for construction, operation and maintenance
	INDICATIVE - National Grid Electrical Distribution statutory undertaker works (other parties tbc)
	INDICATIVE - Permanent access route and associated earthworks (substation and cable sealing end compound)

Proposed Project Design Details

	INDICATIVE - New overhead line
	INDICATIVE - New lattice pylons
	INDICATIVE - New overhead line - repositioned existing overhead line
	INDICATIVE - New lattice pylons - repositioned existing overhead line
	Existing overhead line exclusion zone
	INDICATIVE - Existing overhead line - to be dismantled
	INDICATIVE - Existing lattice pylons - to be dismantled
	INDICATIVE - Existing overhead line - re-conducted
	INDICATIVE - Existing lattice pylons - re-conducted
	Existing overhead line
	Existing lattice pylons

Temporary Works and Intervention Information

	INDICATIVE - Site access, crossover points and visibility splays
	INDICATIVE - Haul roads
	INDICATIVE - Construction compound
	INDICATIVE - Construction laydown area
	INDICATIVE - Temporary surface water drainage network
	Watercourse outlines
	INDICATIVE - Watercourse interventions
	Public Rights of Way
	INDICATIVE - Public Rights of Way interventions

Coordinate System: British National Grid

Sheet X Centroid Coordinate: 488092.1E Sheet Y Centroid Coordinate: 320883.0N

0

100

200

250 m

SCALE 1:2500

BACKGROUND MAPPING INFORMATION HAS BEEN REPRODUCED FROM THE ORDNANCE SURVEY BY PERMISSION OF ORDNANCE SURVEY OF THE CONTROLLER OF HIS MAJESTY'S STATIONERY OFFICE. © CROWN COPYRIGHT AND DATABASE RIGHTS 2025 ORDNANCE SURVEY. OS Licence 100067360. ALL OPEN DATA IS AVAILABLE UNDER THE OPEN GOVERNMENT LICENCE.

P02	18/08/2026	SECOND ISSUE	AT	AC	VJ	GT		
P01	04/08/2026	FIRST ISSUE	RD	AC	VJ	GT		
Rev.	Date	Comment	Drw	by	Check	Rev	by	Appr.

Notes

This drawing is scaled at paper size A0, therefore any prints taken at smaller sizes will affect accuracy of the measurement units and should not be scaled against.

nationalgrid




Application Number 101746-203470

National Grid Drawing Reference WMEL-AAJ-CONS-ZZZZZZ-DRW-CE-000021


Scale	Size	Sheet	Rev.
1:2500	A0	1 of 12	P02

Title


NATIONAL GRID
WESTON MARSH TO EAST LEICESTERSHIRE
STAGE 2 CONSULTATION PLAN SERIES
ROUTE SECTION 3 - SHEET 1 OF 12
(MELTON BOROUGH COUNCIL)

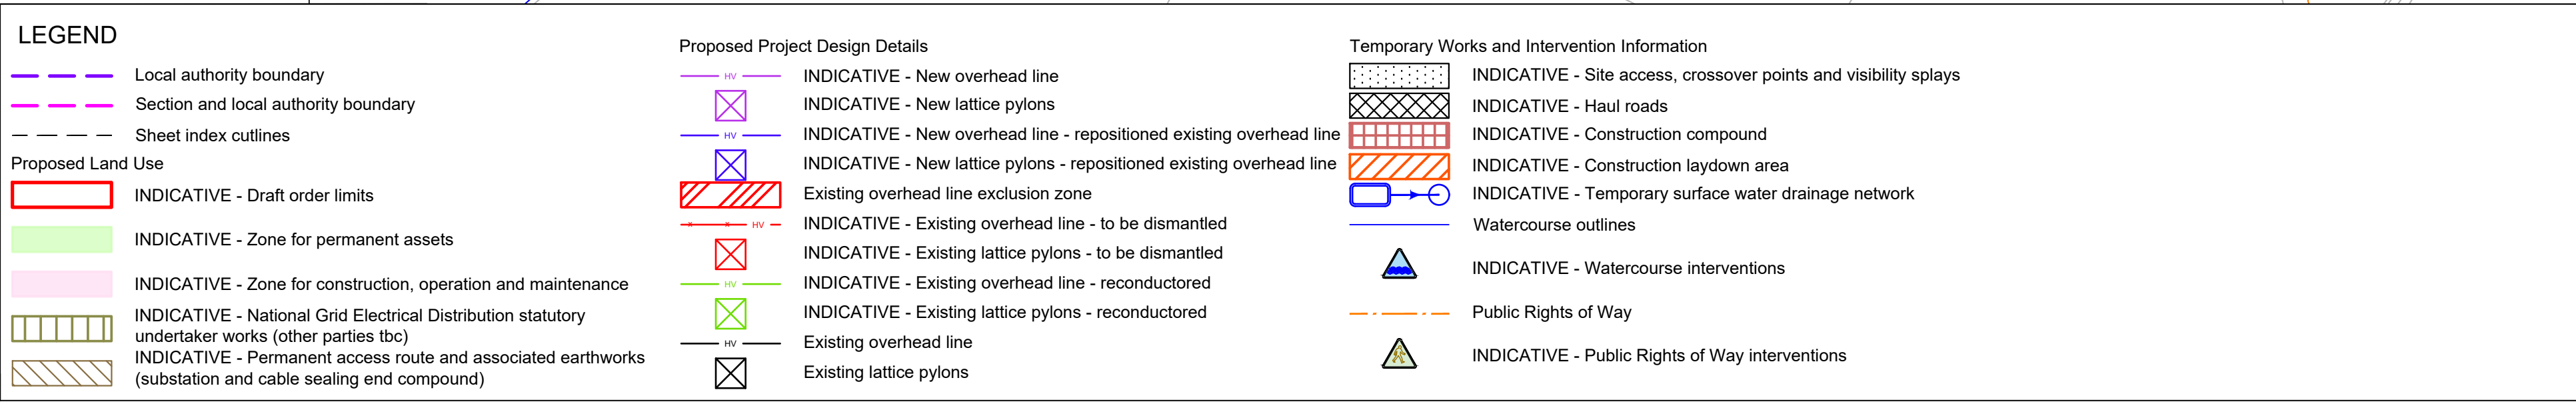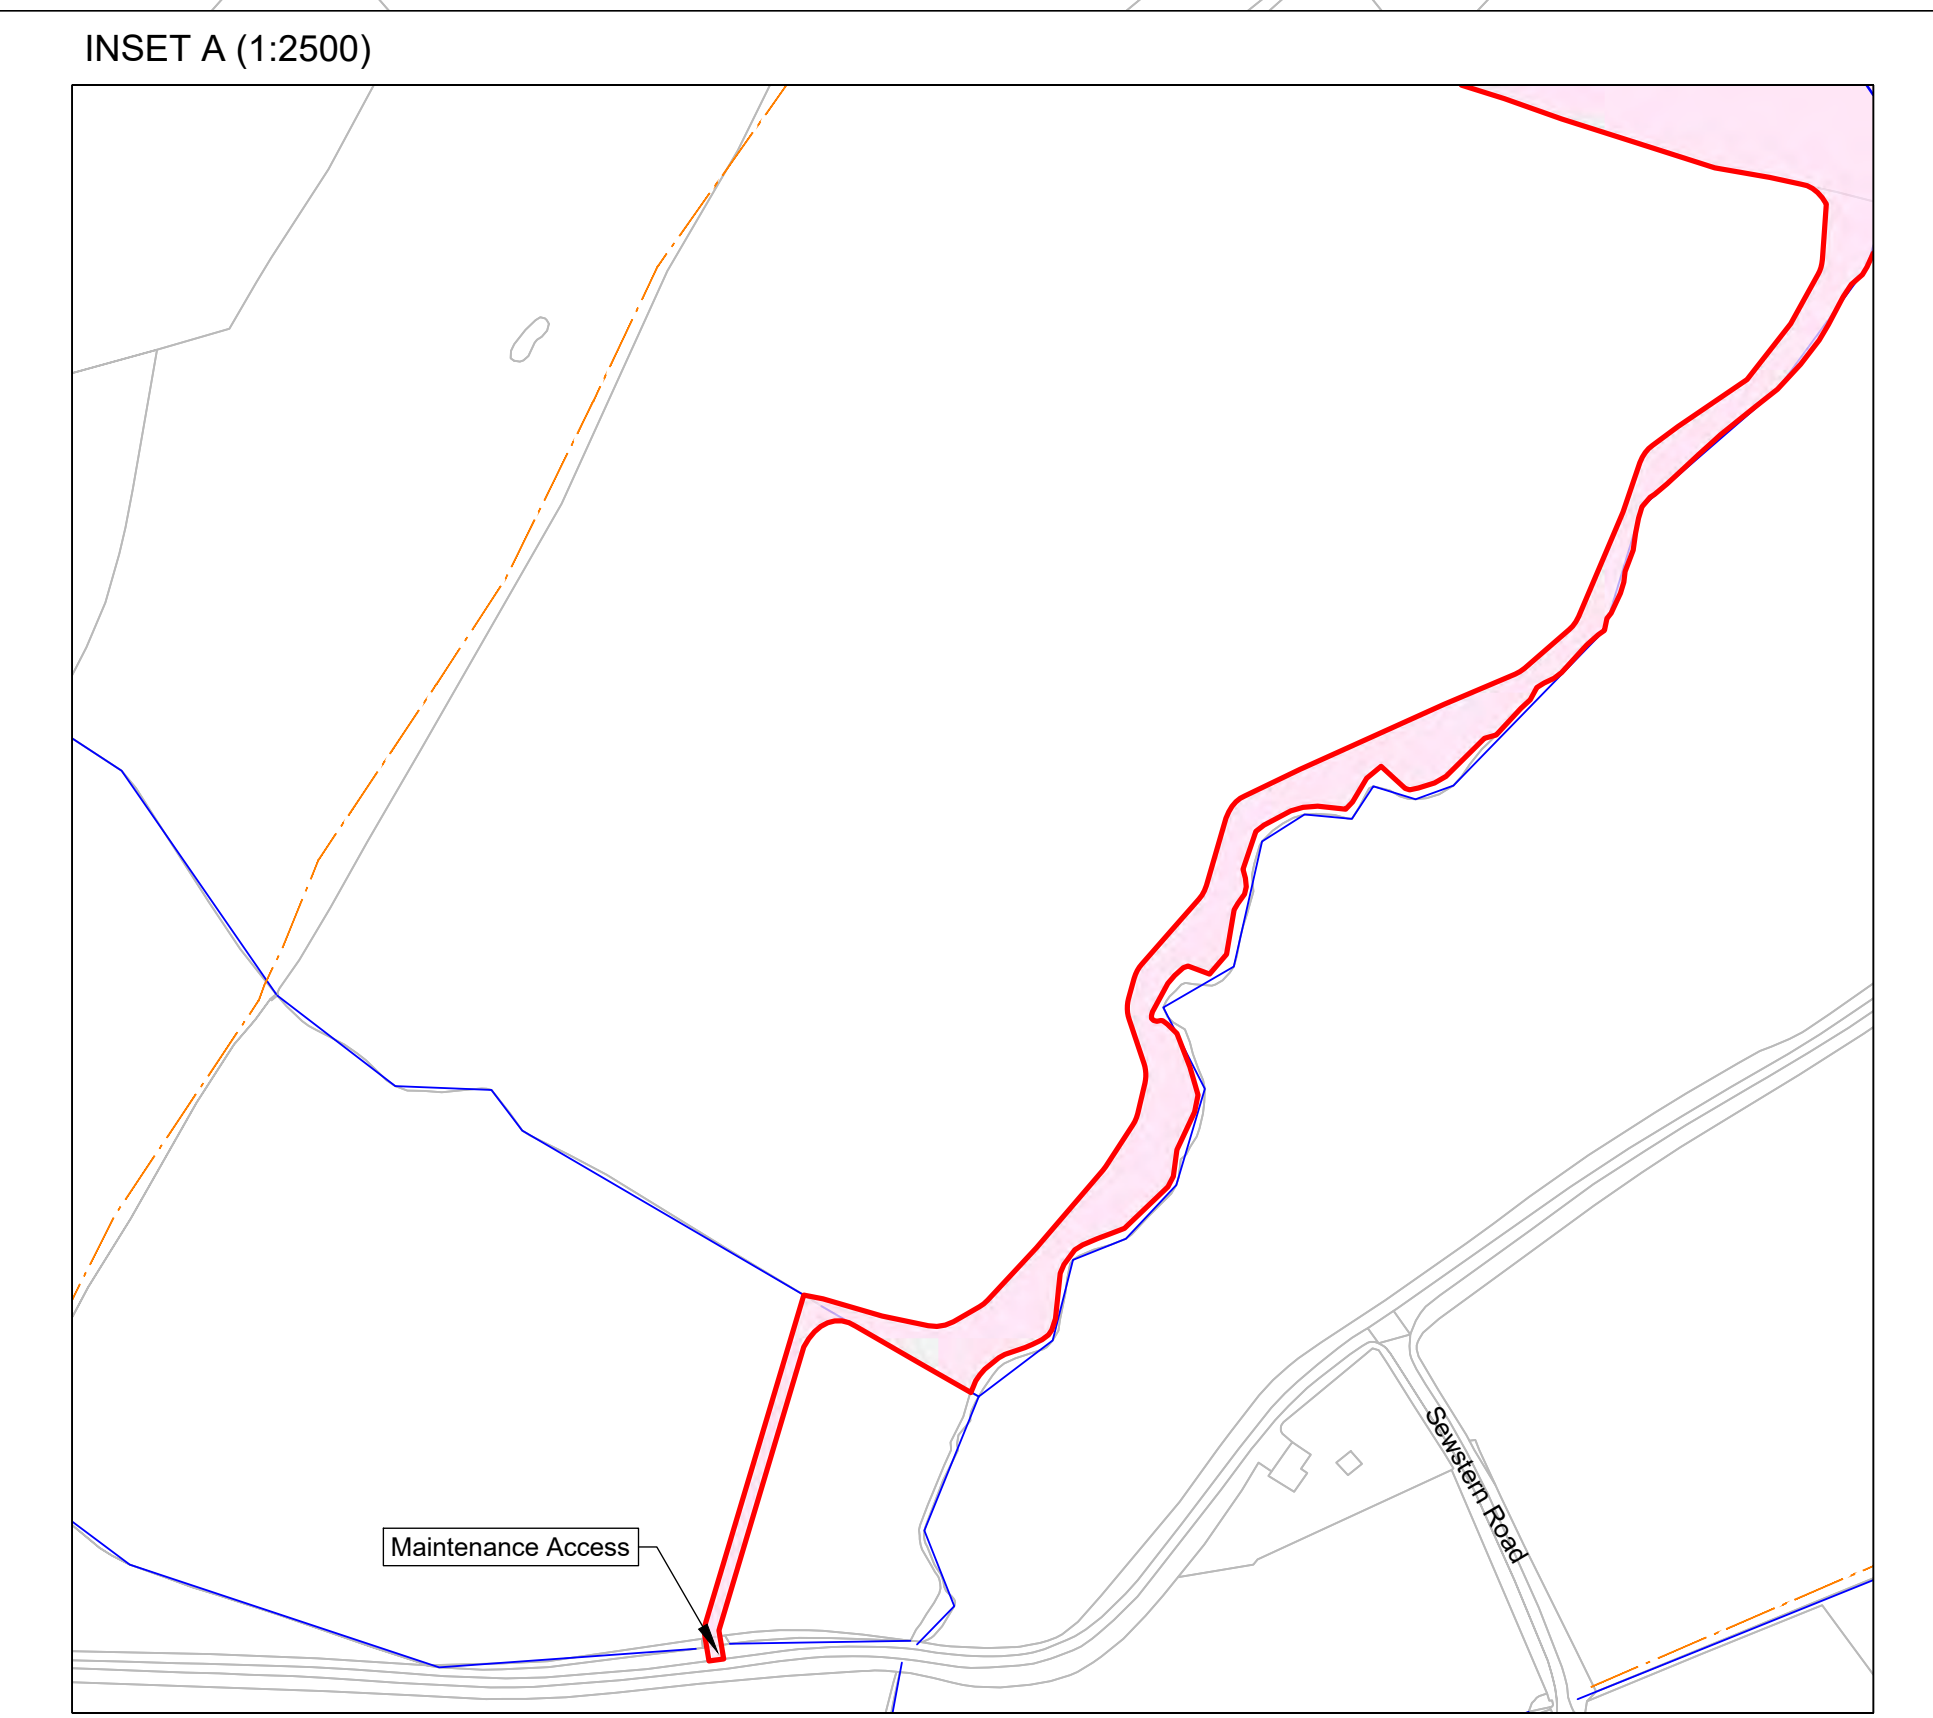
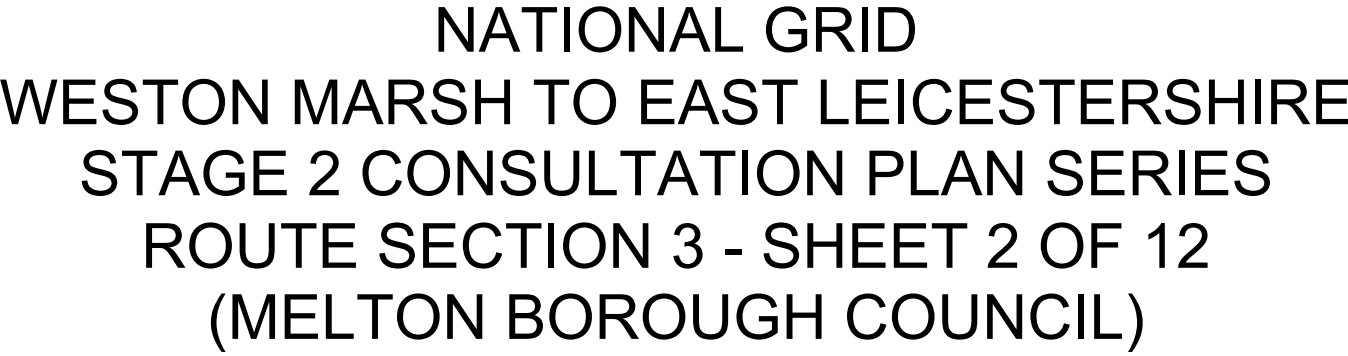


Coordinate System: British National Grid Sheet X Centroid Coordinate: 485286.8E Sheet Y Centroid Coordinate: 321202.5N  SCALE 1:2500									
BACKGROUND MAPPING INFORMATION HAS BEEN REPRODUCED FROM THE ORDNANCE SURVEY BY PERMISSION OF ORDNANCE SURVEY OF THE CONTROLLER OF HIS MAJESTY'S STATIONERY OFFICE. © CROWN COPYRIGHT AND DATABASE RIGHTS 2025 ORDNANCE SURVEY. OS Licence 100067360. All INFORMATION IS AVAILABLE UNDER THE OPEN GOVERNMENT LICENCE.									
P02	18/08/2026	SECOND ISSUE	AD	AC	VJ	G			
P01	04/08/2026	FIRST ISSUE	RD	AC	VJ	G			
Rev.	Date	Comment	Dwn by Check Rev by App						

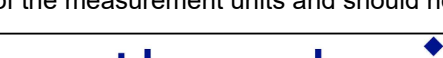
Notes			
This drawing is scaled at paper size A0, therefore any prints taken at smaller sizes will affect accuracy of the measurement units and should not be scaled against.			
			
Application Number		101746-203470	
National Grid Drawing Reference			
WMEL-AAJ-CONS-ZZZZZZ-DRW-CE-000022			
Scale	Size	Sheet	Rev.
1:2500	A0	Sheet of 12	P02

NATIONAL GRID
WESTON MARSH TO EAST LEICESTERSHIRE
STAGE 2 CONSULTATION PLAN SERIES
ROUTE SECTION 3 - SHEET 2 OF 12
(MELTON BOROUGH COUNCIL)

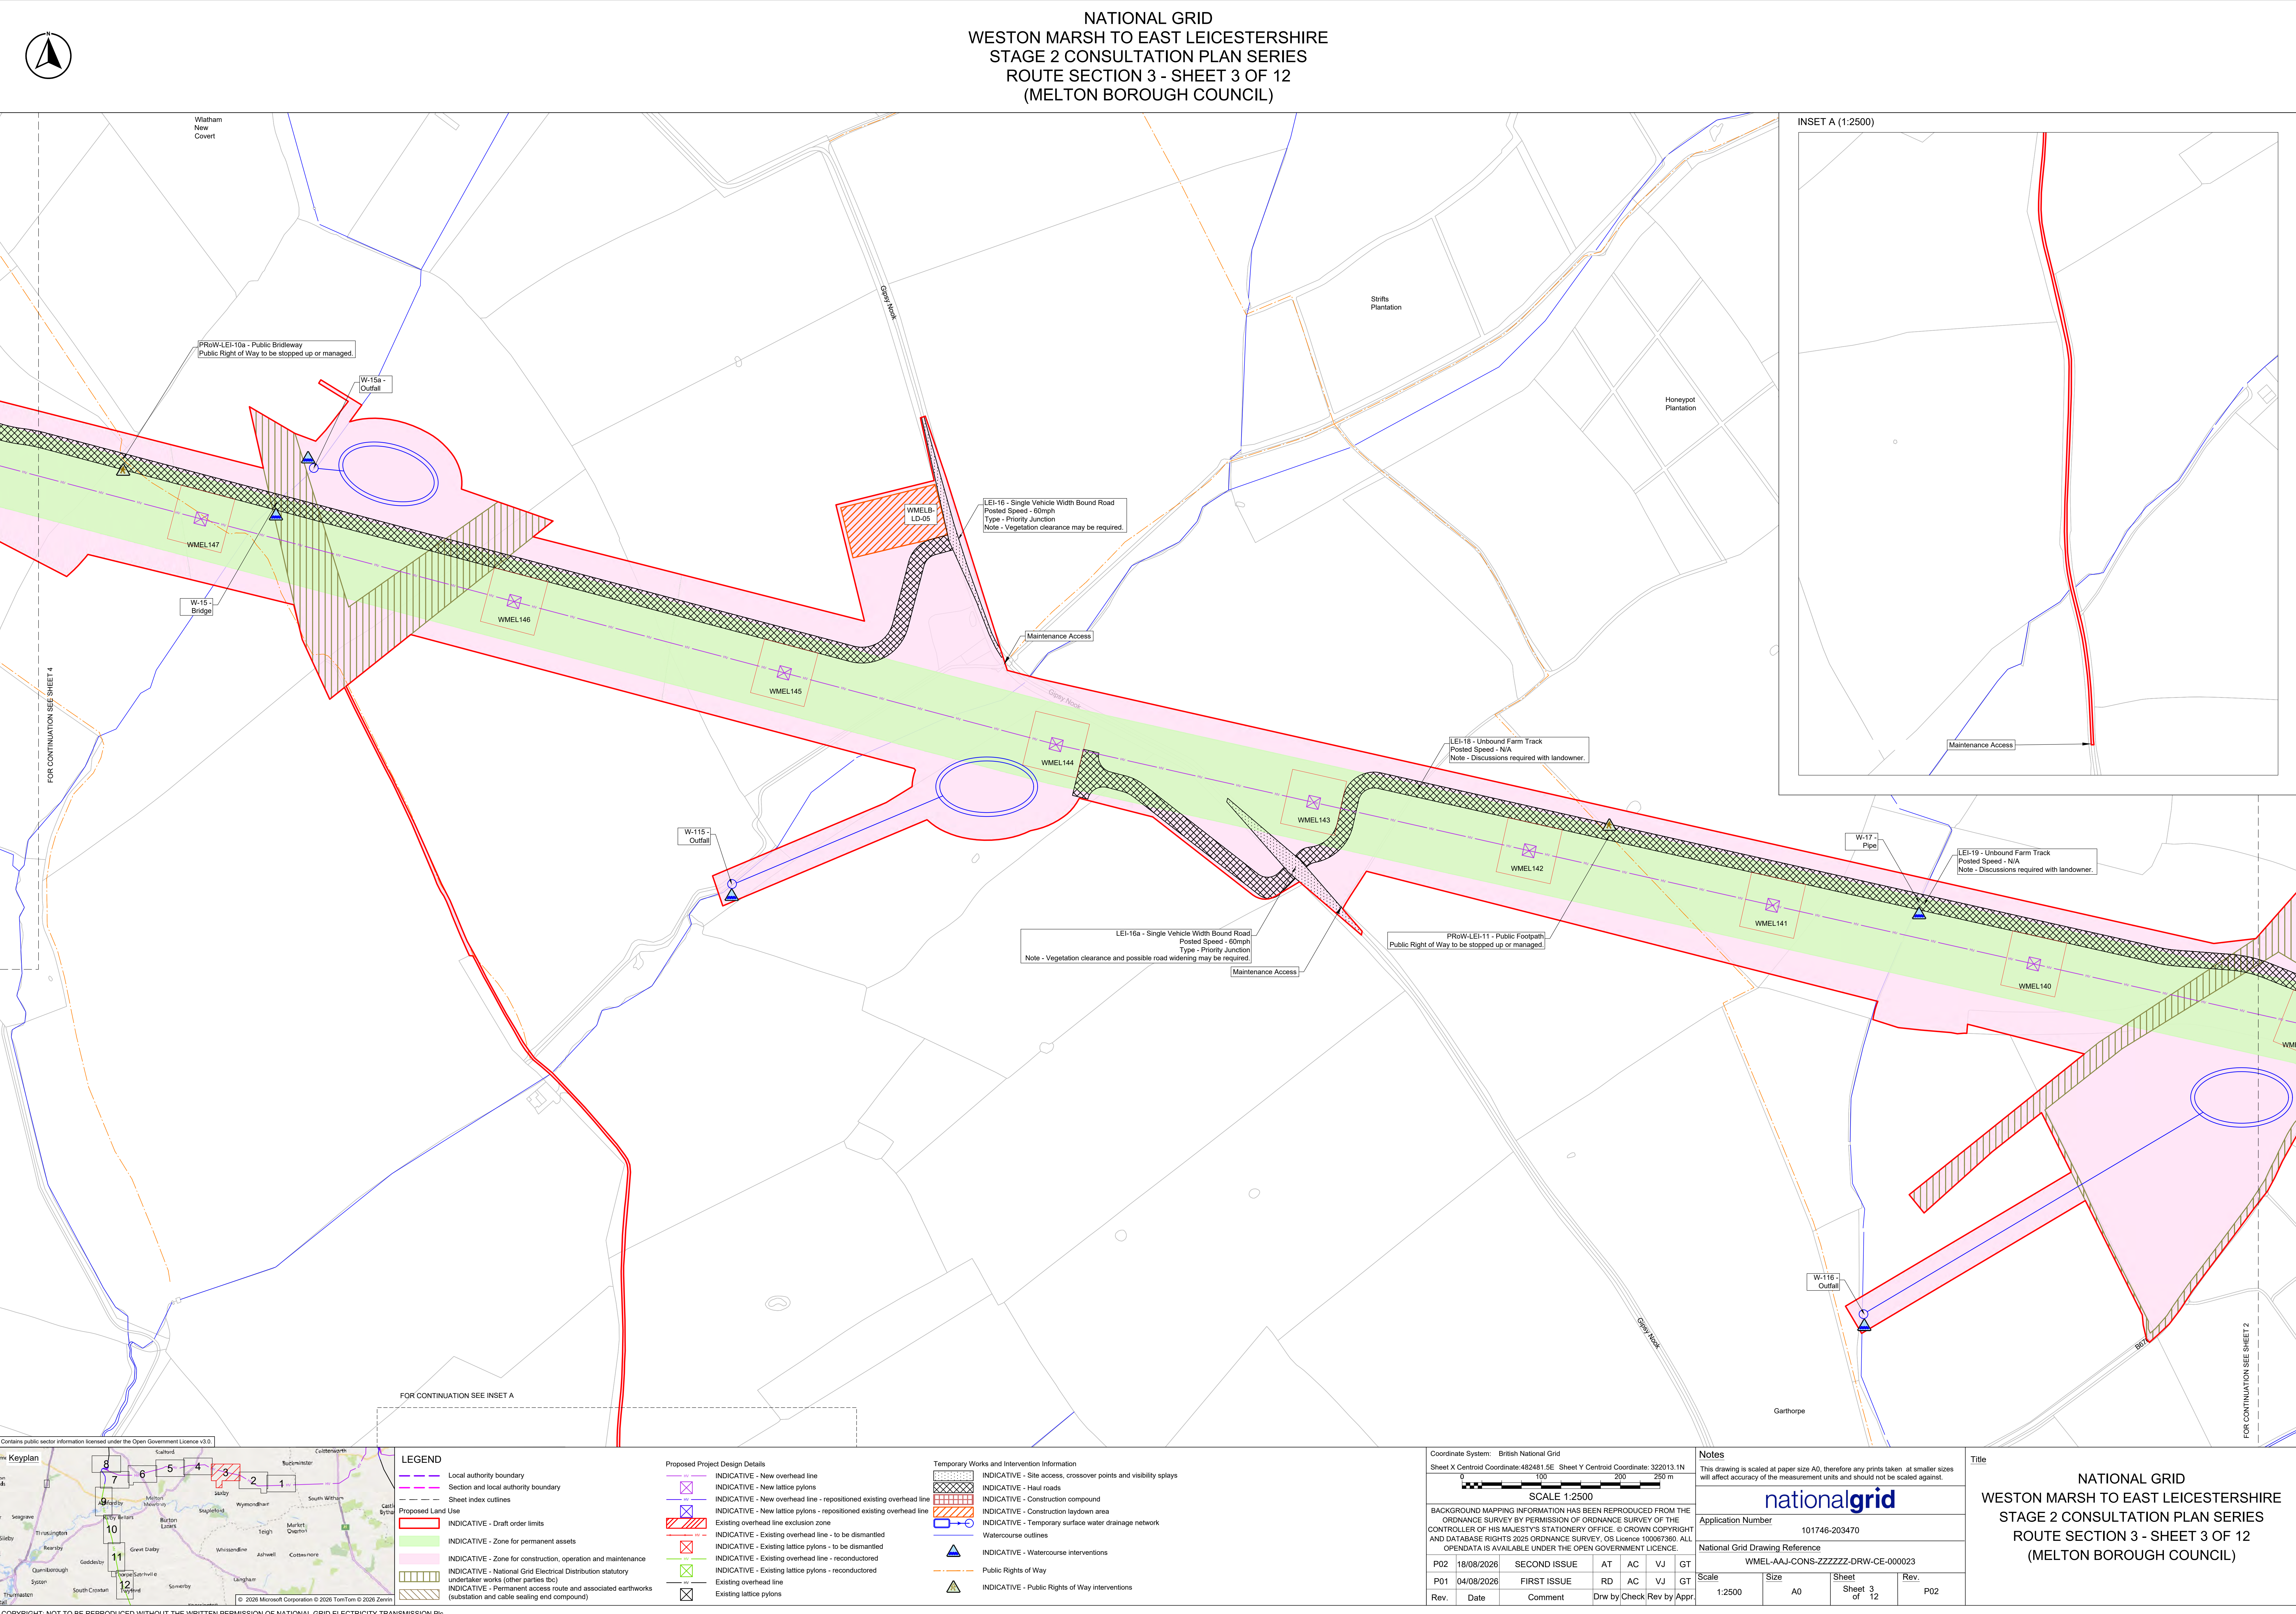


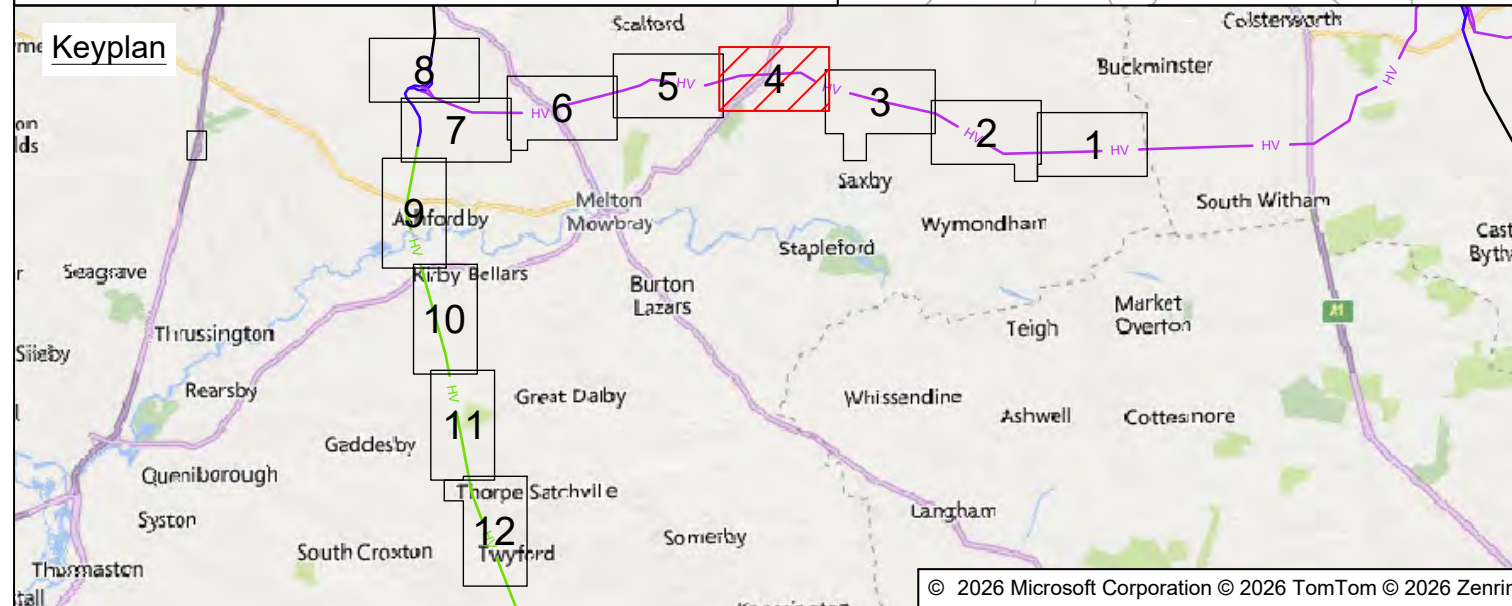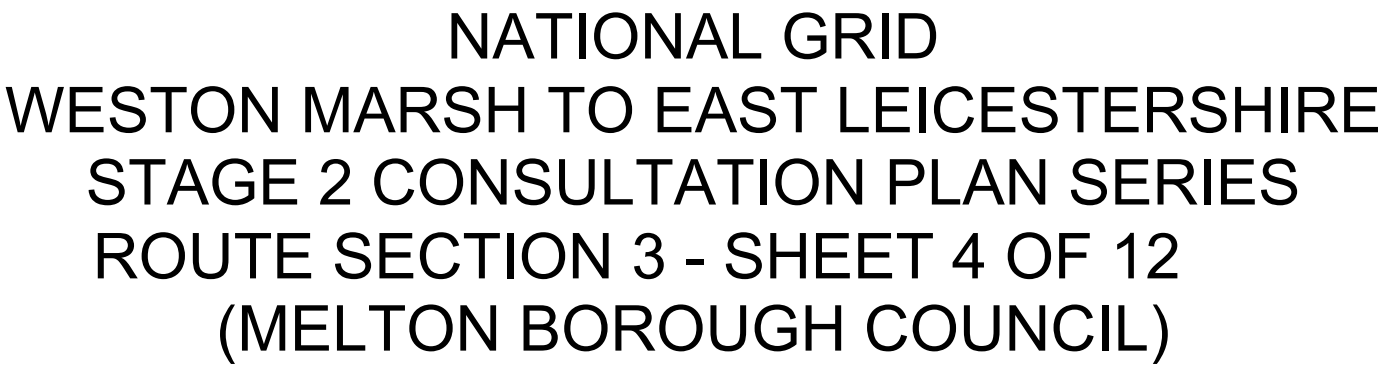


LEGEND Local authority boundary Section and local authority boundary Sheet index outlines Proposed Land Use INDICATIVE - Draft order limits INDICATIVE - Zone for permanent assets INDICATIVE - Zone for construction, operation and maintenance INDICATIVE - National Grid Electrical Distribution statutory undertaker works (other parties to) INDICATIVE - Permanent access route and associated earthworks (substation and cable sealing end compound) INDICATIVE - New overhead line INDICATIVE - New lattice pylons INDICATIVE - New overhead line - repositioned existing overhead line INDICATIVE - New lattice pylons - repositioned existing overhead line Existing overhead line exclusion zone INDICATIVE - Existing overhead line - to be dismantled INDICATIVE - Existing lattice pylons - to be dismantled INDICATIVE - Existing overhead line - re-conducted INDICATIVE - Existing lattice pylons - re-conducted Existing overhead line Existing lattice pylons INDICATIVE - Site access, crossover points and visibility splays INDICATIVE - Haul roads INDICATIVE - Construction compound INDICATIVE - Construction laydown area INDICATIVE - Temporary surface water drainage network Watercourse outlines INDICATIVE - Watercourse interventions Public Rights of Way INDICATIVE - Public Rights of Way interventions INDICATIVE - Scale 1:2500 Background Mapping Information Coordinate System: British National Grid Sheet X Centroid Coordinate: 479676.3E Sheet Y Centroid Coordinate: 322617.0N Scale 1:2500 Background Mapping Information Notes Notes Application Number 101746-203470 National Grid Drawing Reference WMEL-AAJ-CONS-ZZZZZZ-DRW-CE-000024 Title NATIONAL GRID WESTON MARSH TO EAST LEICESTERSHIRE STAGE 2 CONSULTATION PLAN SERIES ROUTE SECTION 3 - SHEET 4 OF 12 (MELTON BOROUGH COUNCIL) P02 18/08/2026 SECOND ISSUE AT AC VJ GT P01 04/08/2026 FIRST ISSUE RD AC VJ GT Rev. Date Comment Drawn by Check Rev by Appr. Scale 1:2500 Size A0 Sheet 4 of 12 Rev. P02									
---	--	--	--	--	--	--	--	--	--

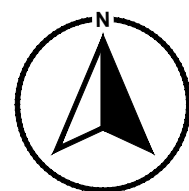

NATIONAL GRID
WESTON MARSH TO EAST LEICESTERSHIRE
STAGE 2 CONSULTATION PLAN SERIES
ROUTE SECTION 3 - SHEET 5 OF 12
(MELTON BOROUGH COUNCIL)

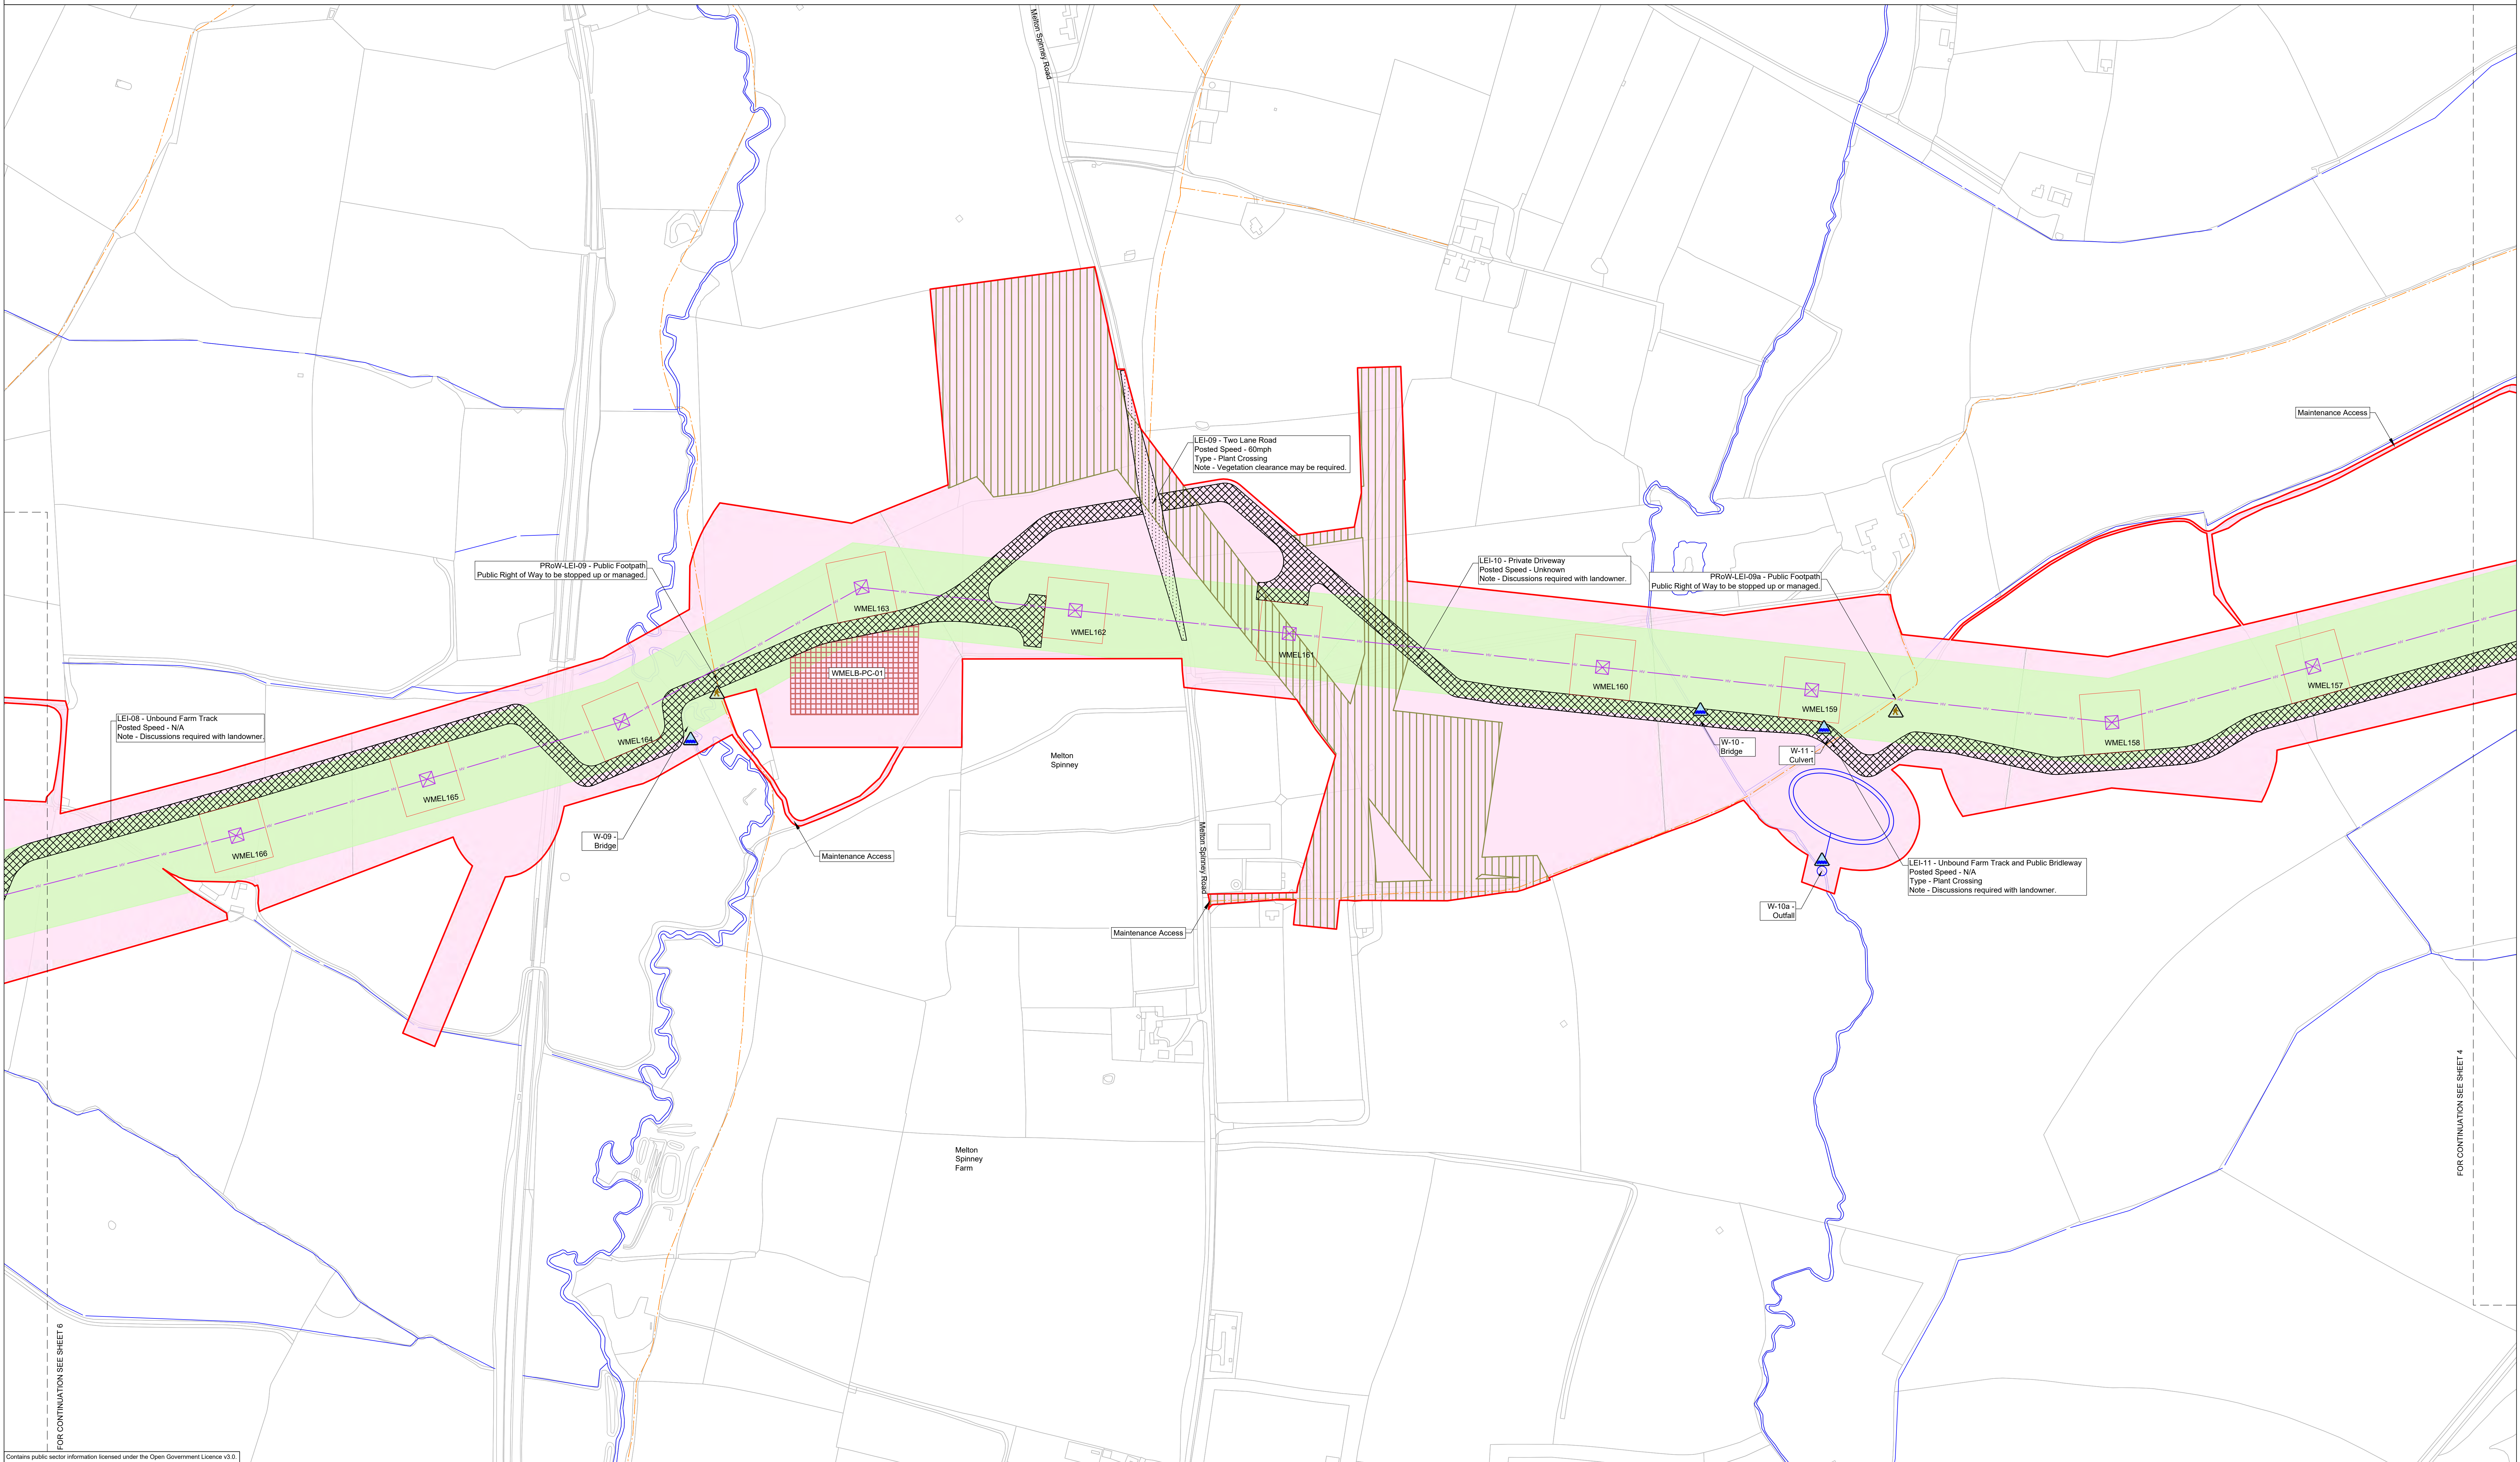

Contains public sector information licensed under the Open Government Licence v3.0.

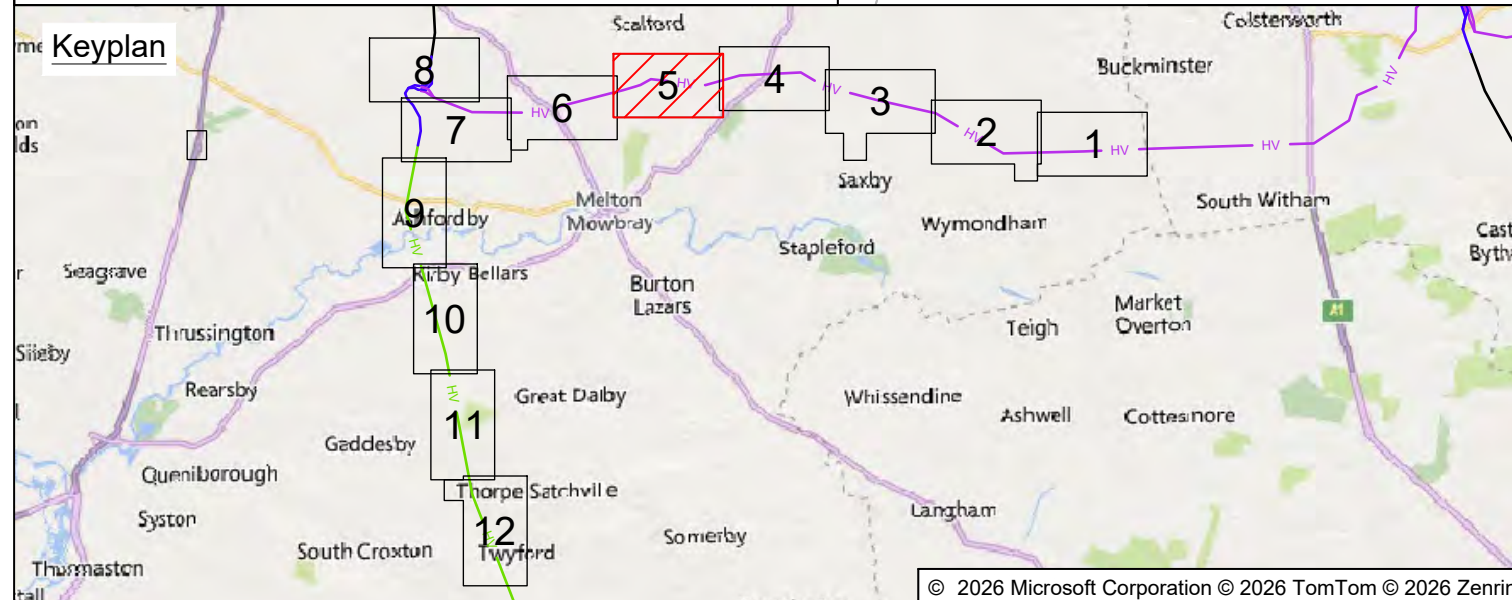

LEGEND	
	Local authority boundary
	Section and local authority boundary
	Sheet index cutlines
Proposed Land Use	
	INDICATIVE - Draft order limits
	INDICATIVE - Zone for permanent assets
	INDICATIVE - Zone for construction, operation and maintenance
	INDICATIVE - National Grid Electrical Distribution statutory undertaker works (other parties tbc)
	INDICATIVE - Permanent access route and associated earthworks (substation and cable sealing end compound)


Proposed Project Design Details	
	INDICATIVE - New overhead line
	INDICATIVE - New lattice pylons
	INDICATIVE - New overhead line - repositioned existing overhead line
	INDICATIVE - New lattice pylons - repositioned existing overhead line
	Existing overhead line exclusion zone
	INDICATIVE - Existing overhead line - to be dismantled
	INDICATIVE - Existing lattice pylons - to be dismantled
	INDICATIVE - Existing overhead line - re-conducted
	INDICATIVE - Existing lattice pylons - re-conducted
	Existing overhead line
	Existing lattice pylons

Temporary Works and Intervention Information	
	INDICATIVE - Site access, crossover points and visibility splays
	INDICATIVE - Haul roads
	INDICATIVE - Construction compound
	INDICATIVE - Construction laydown area
	INDICATIVE - Temporary surface water drainage network
	Watercourse outlines
	INDICATIVE - Watercourse interventions
	Public Rights of Way
	INDICATIVE - Public Rights of Way interventions



Coordinate System: British National Grid	
Sheet X Centroid Coordinate: 476871.0E Sheet Y Centroid Coordinate: 322434.2N	
0 100 200 250 m	
SCALE 1:2500	
BACKGROUND MAPPING INFORMATION HAS BEEN REPRODUCED FROM THE ORDNANCE SURVEY BY PERMISSION OF ORDNANCE SURVEY OF THE CONTROLLER OF HIS MAJESTY'S STATIONERY OFFICE. © CROWN COPYRIGHT AND DATABASE RIGHTS 2025 ORDNANCE SURVEY. OS Licence 100067360. ALL OPENDATA IS AVAILABLE UNDER THE OPEN GOVERNMENT LICENCE.	
P02	18/08/2026 SECOND ISSUE AT AC VJ GT
P01	04/08/2026 FIRST ISSUE RD AC VJ GT
Rev.	Date Comment Drw by Check Rev by Appr.

Notes	
This drawing is scaled at paper size A0, therefore any prints taken at smaller sizes will affect accuracy of the measurement units and should not be scaled against.	
nationalgrid	
Application Number 101746-203470	
National Grid Drawing Reference WMEL-AAJ-CONS-ZZZZZZ-DRW-CE-000025	
Scale	Size Sheet of Rev.
1:2500	A0 Sheet 5 of 12 P02

Title	
NATIONAL GRID	
WESTON MARSH TO EAST LEICESTERSHIRE	
STAGE 2 CONSULTATION PLAN SERIES	
ROUTE SECTION 3 - SHEET 5 OF 12	
(MELTON BOROUGH COUNCIL)	

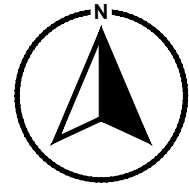

NATIONAL GRID
WESTON MARSH TO EAST LEICESTERSHIRE
STAGE 2 CONSULTATION PLAN SERIES
ROUTE SECTION 3 - SHEET 6 OF 12
(MELTON BOROUGH COUNCIL)

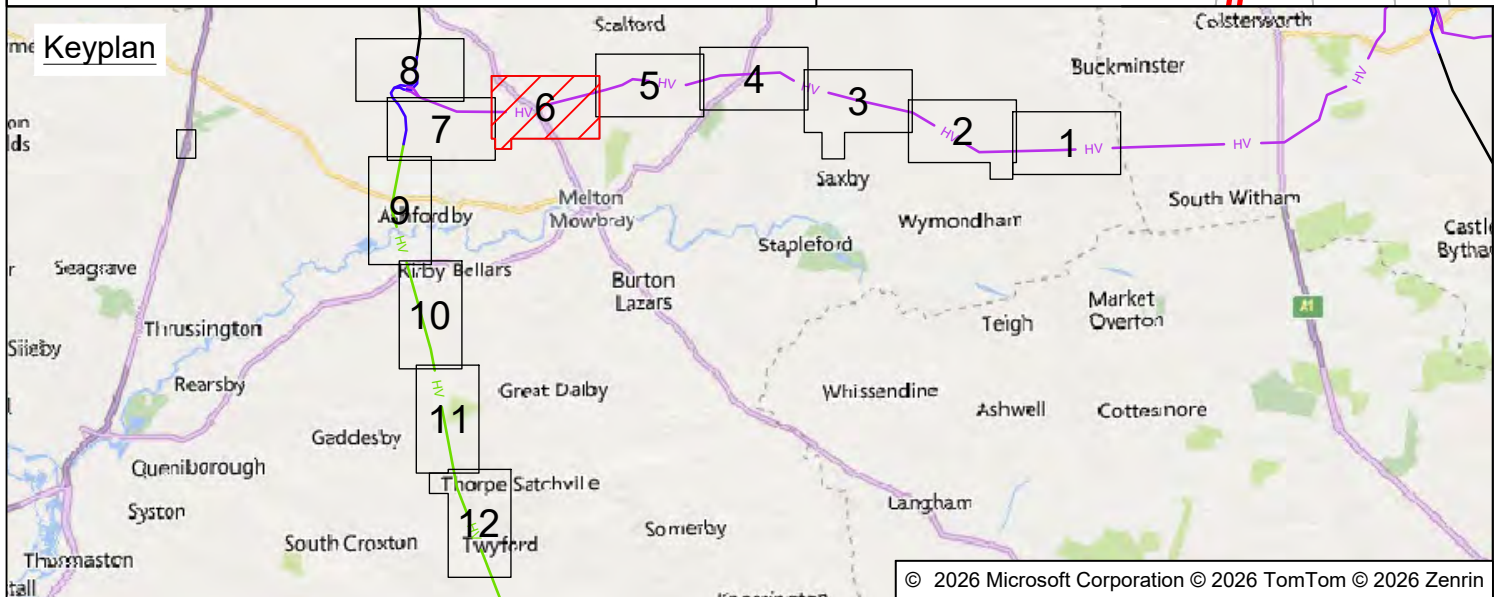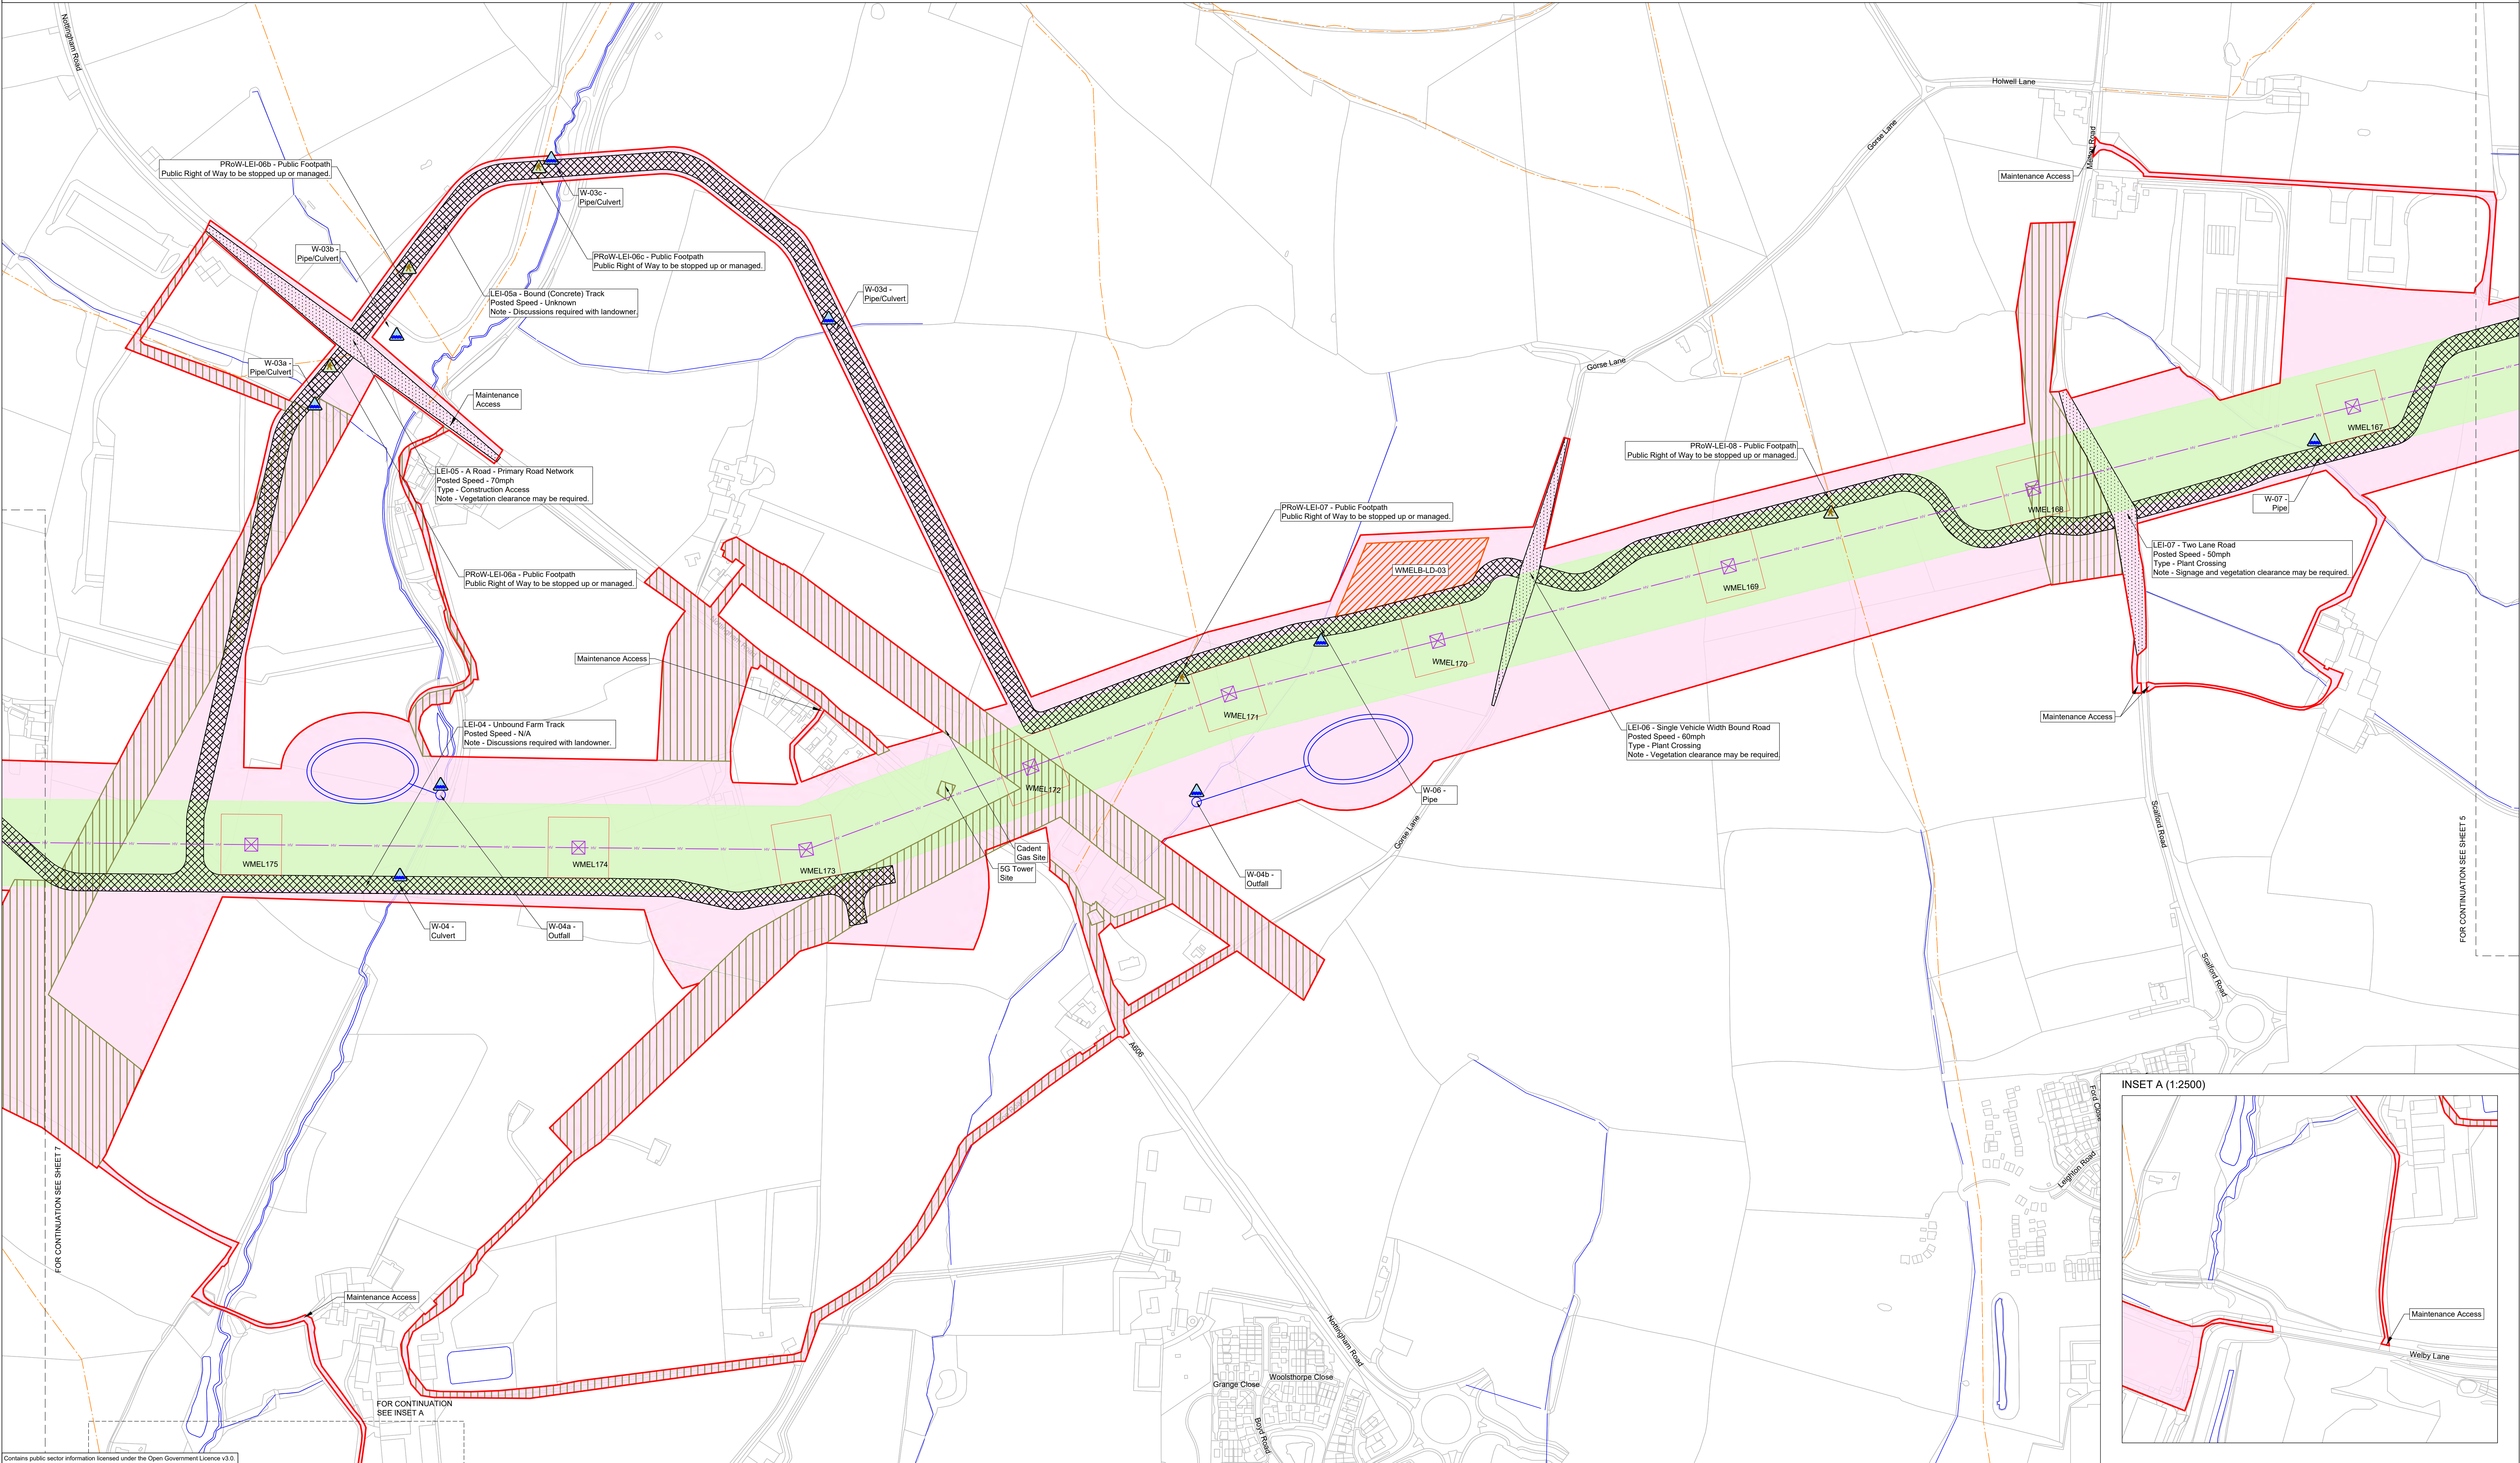

LEGEND

Local authority boundary	INDICATIVE - New overhead line
Section and local authority boundary	INDICATIVE - New lattice pylons
Sheet index outlines	INDICATIVE - New overhead line - repositioned existing overhead line
INDICATIVE - Draft order limits	INDICATIVE - New lattice pylons - repositioned existing overhead line
INDICATIVE - Zone for permanent assets	INDICATIVE - Existing overhead line - to be dismantled
INDICATIVE - Zone for construction, operation and maintenance	INDICATIVE - Existing lattice pylons - to be dismantled
INDICATIVE - National Grid Electrical Distribution statutory undertaker works (other parties tbc)	INDICATIVE - Existing overhead line - re-constructed
INDICATIVE - Permanent access route and associated earthworks (substation and cable sealing end compound)	INDICATIVE - Existing lattice pylons - re-constructed
	Existing overhead line
	Existing lattice pylons

Proposed Project Design Details

INDICATIVE - New overhead line
INDICATIVE - New lattice pylons
INDICATIVE - New overhead line - repositioned existing overhead line
INDICATIVE - New lattice pylons - repositioned existing overhead line
Existing overhead line exclusion zone
INDICATIVE - Existing overhead line - to be dismantled
INDICATIVE - Existing lattice pylons - to be dismantled
INDICATIVE - Existing overhead line - re-constructed
INDICATIVE - Existing lattice pylons - re-constructed
Existing overhead line
Existing lattice pylons

Temporary Works and Intervention Information

INDICATIVE - Site access, crossover points and visibility splays
INDICATIVE - Haul roads
INDICATIVE - Construction compound
INDICATIVE - Construction laydown area
INDICATIVE - Temporary surface water drainage network
Watercourse outlines
INDICATIVE - Watercourse interventions
Public Rights of Way
INDICATIVE - Public Rights of Way interventions

Coordinate System: British National Grid
Sheet X Centroid Coordinate: 474065.7E Sheet Y Centroid Coordinate: 321847.2N

0 100 200 250 m

SCALE 1:2500

BACKGROUND MAPPING INFORMATION HAS BEEN REPRODUCED FROM THE ORDNANCE SURVEY BY PERMISSION OF ORDNANCE SURVEY OF THE CONTROLLER OF HIS MAJESTY'S STATIONERY OFFICE. © CROWN COPYRIGHT AND DATABASE RIGHTS 2025 ORDNANCE SURVEY. OS Licence 100067360. ALL OPENDATA IS AVAILABLE UNDER THE OPEN GOVERNMENT LICENCE.

P02	18/08/2026	SECOND ISSUE	AT	AC	VJ	GT
P01	04/08/2026	FIRST ISSUE	RD	AC	VJ	GT
Rev.	Date	Comment	Drw by	Check	Rev by	Appr

Notes

This drawing is scaled at paper size A0, therefore any prints taken at smaller sizes will affect accuracy of the measurement units and should not be scaled against.

nationalgrid



Application Number 101746-203470

National Grid Drawing Reference WMEL-AAJ-CONS-ZZZZZZ-DRW-CE-000026

Scale	Size	Sheet	Rev.
1:2500	A0	Sheet 6 of 12	P02

Title

NATIONAL GRID
WESTON MARSH TO EAST LEICESTERSHIRE
STAGE 2 CONSULTATION PLAN SERIES
ROUTE SECTION 3 - SHEET 6 OF 12
(MELTON BOROUGH COUNCIL)

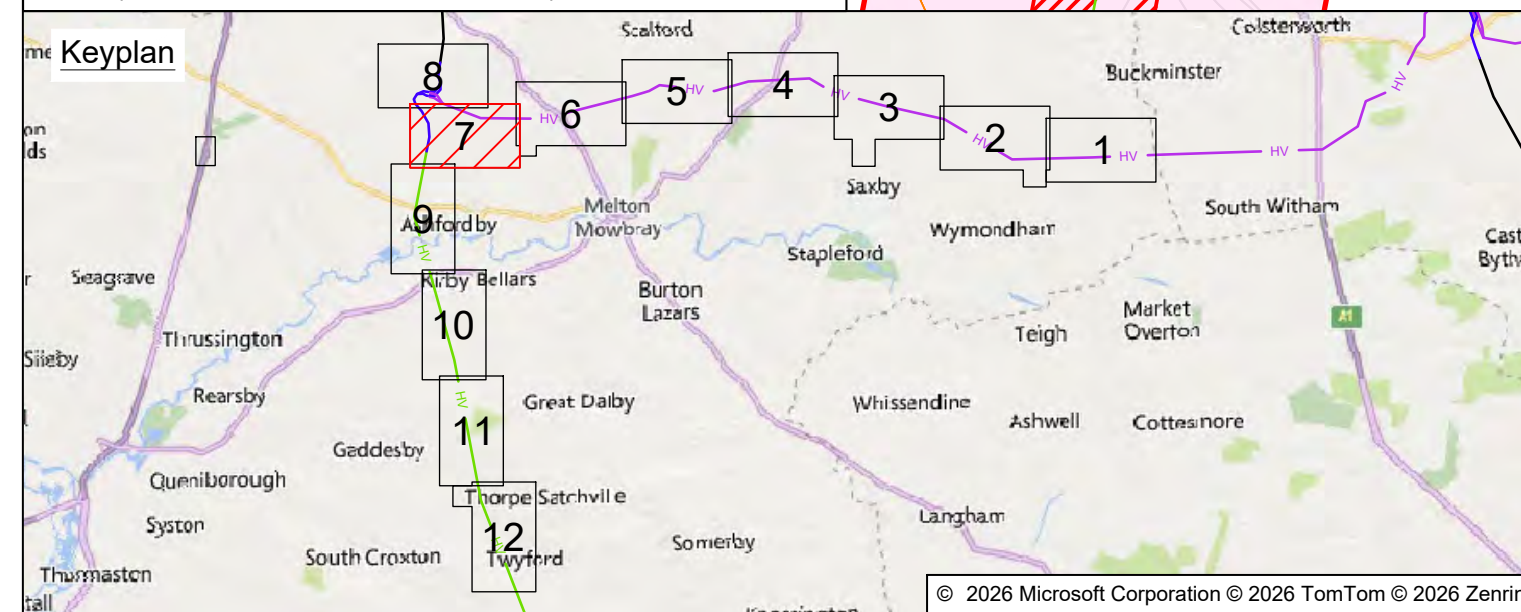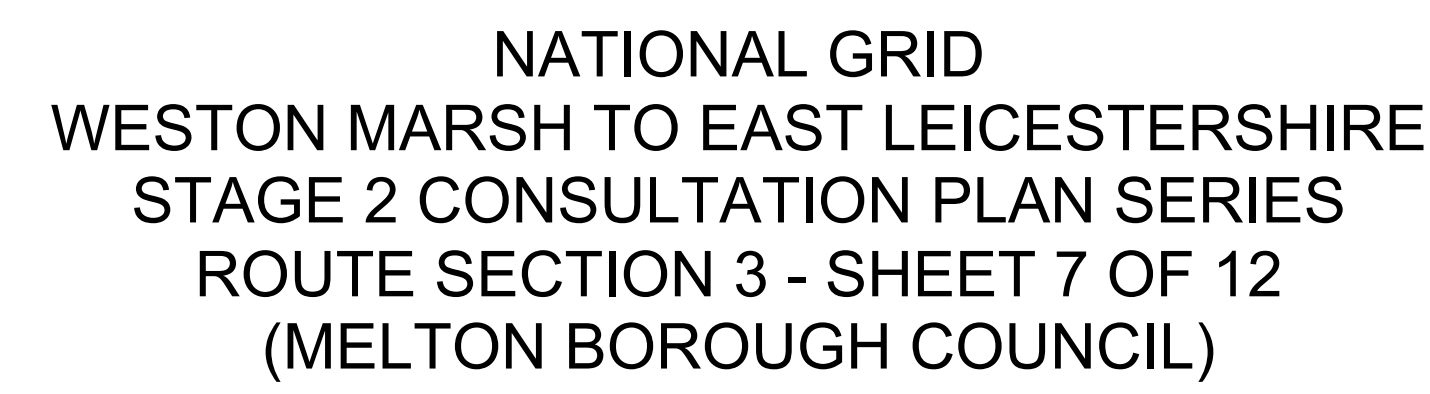

LEGEND

- Local authority boundary
- Section and local authority boundary
- Sheet index outlines

Proposed Land Use

- INDICATIVE - Draft order limits
- INDICATIVE - Zone for permanent assets
- INDICATIVE - Zone for construction, operation and maintenance
- INDICATIVE - National Grid Electrical Distribution stationary underaker works (other parties tbc)
- INDICATIVE - Permanent access route and associated earthworks (substation and cable sealing and compound)

Proposed Project Design Details

- INDICATIVE - New overhead line
- INDICATIVE - New lattice pylons
- INDICATIVE - New overhead line - repositioned existing overhead line
- INDICATIVE - New lattice pylons - repositioned existing overhead line
- Existing overhead line exclusion zone
- INDICATIVE - Existing overhead line - to be dismantled
- INDICATIVE - Existing lattice pylons - to be dismantled
- INDICATIVE - Existing overhead line - reconstructed
- INDICATIVE - Existing lattice pylons - reconstructed
- Existing overhead line
- Existing lattice pylons

Temporary Works and Intervention Information

- INDICATIVE - Site access, crossover points and visibility splays
- INDICATIVE - Haul roads
- INDICATIVE - Construction compound
- INDICATIVE - Construction laydown area
- INDICATIVE - Temporary surface water drainage network
- Watercourse outlines
- INDICATIVE - Watercourse interventions
- Public Rights of Way
- INDICATIVE - Public Rights of Way interventions

SCALE 1:2500

COORDINATE SYSTEM: British National Grid
 Sheet X Centroid Coordinate: 471260.4E Sheet Y Centroid Coordinate: 321261.9N

BACKGROUND MAPPING INFORMATION HAS BEEN REPRODUCED FROM THE ORDNANCE SURVEY BY PERMISSION OF ORDNANCE SURVEY OF THE CONTROLLER OF HIS MAJESTY'S STATIONERY OFFICE. © CROWN COPYRIGHT AND DATABASE RIGHTS 2025 ORDNANCE SURVEY. Ordnance Licence 100067360. ALL OPENDATA IS AVAILABLE UNDER THE OPEN GOVERNMENT LICENCE.

Rev.	Date	Comment	Drawn By	Checked By	Rev. by Appr.
P02	18/08/2026	SECOND ISSUE	AT	AC	VJ GT
P01	04/08/2026	FIRST ISSUE	RD	AC	VJ GT

Scale: 1:2500

Sheet Size: A0

Sheet 7 of 12

Notes


This drawing is scaled at paper size A0, therefore any prints taken at smaller sizes will affect accuracy of the measurement units and should not be scaled against.

nationalgrid

Application Number: 101746-203470



National Grid Drawing Reference: WMEL-AAJ-CONS-ZZZZZZ-DRW-C-000027

NATIONAL GRID
WESTON MARSH TO EAST LEICESTERSHIRE
STAGE 2 CONSULTATION PLAN SERIES
ROUTE SECTION 3 - SHEET 7 OF 12
(MELTON BOROUGH COUNCIL)

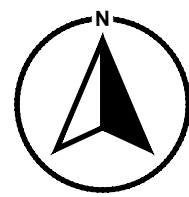


NATIONAL GRID
WESTON MARSH TO EAST LEICESTERSHIRE
STAGE 2 CONSULTATION PLAN SERIES
ROUTE SECTION 3 - SHEET 8 OF 12
(MELTON BOROUGH COUNCIL & CHARNWOOD BOROUGH COUNCIL)

INSET A (1:2500)

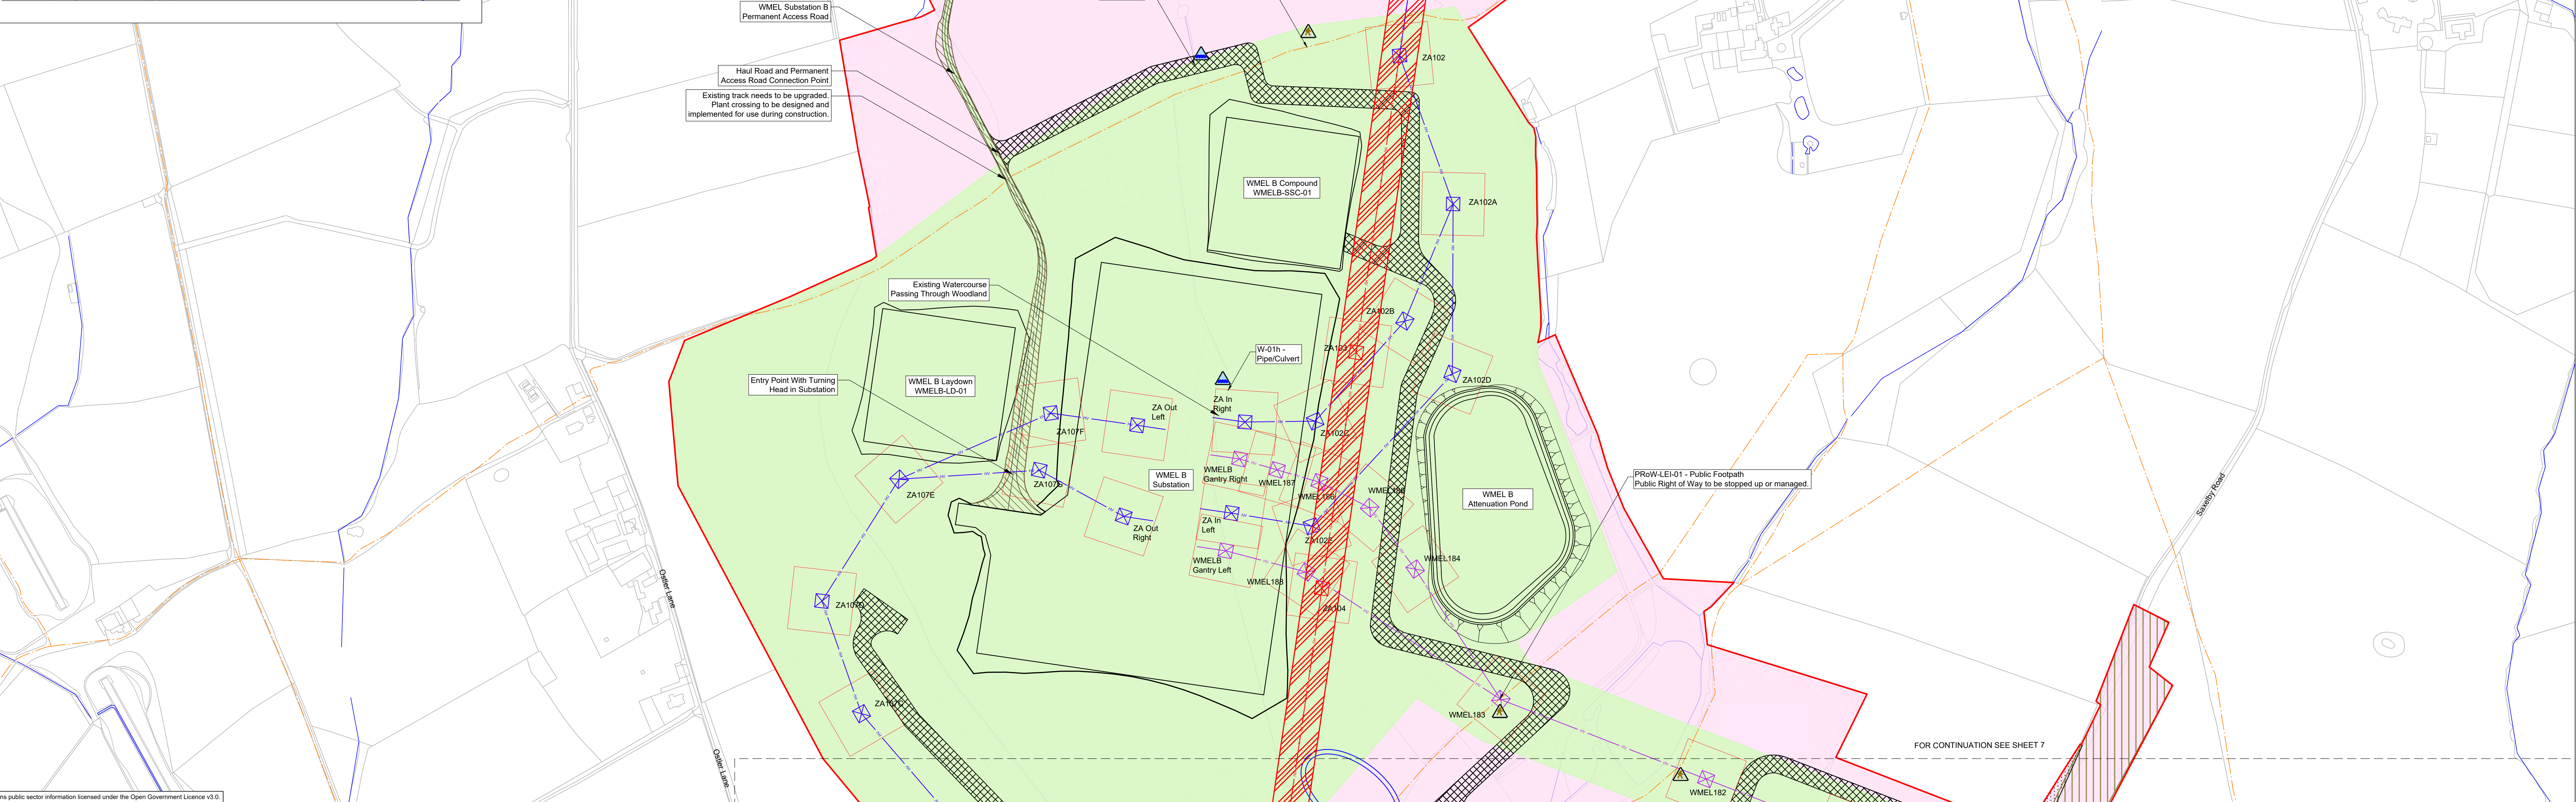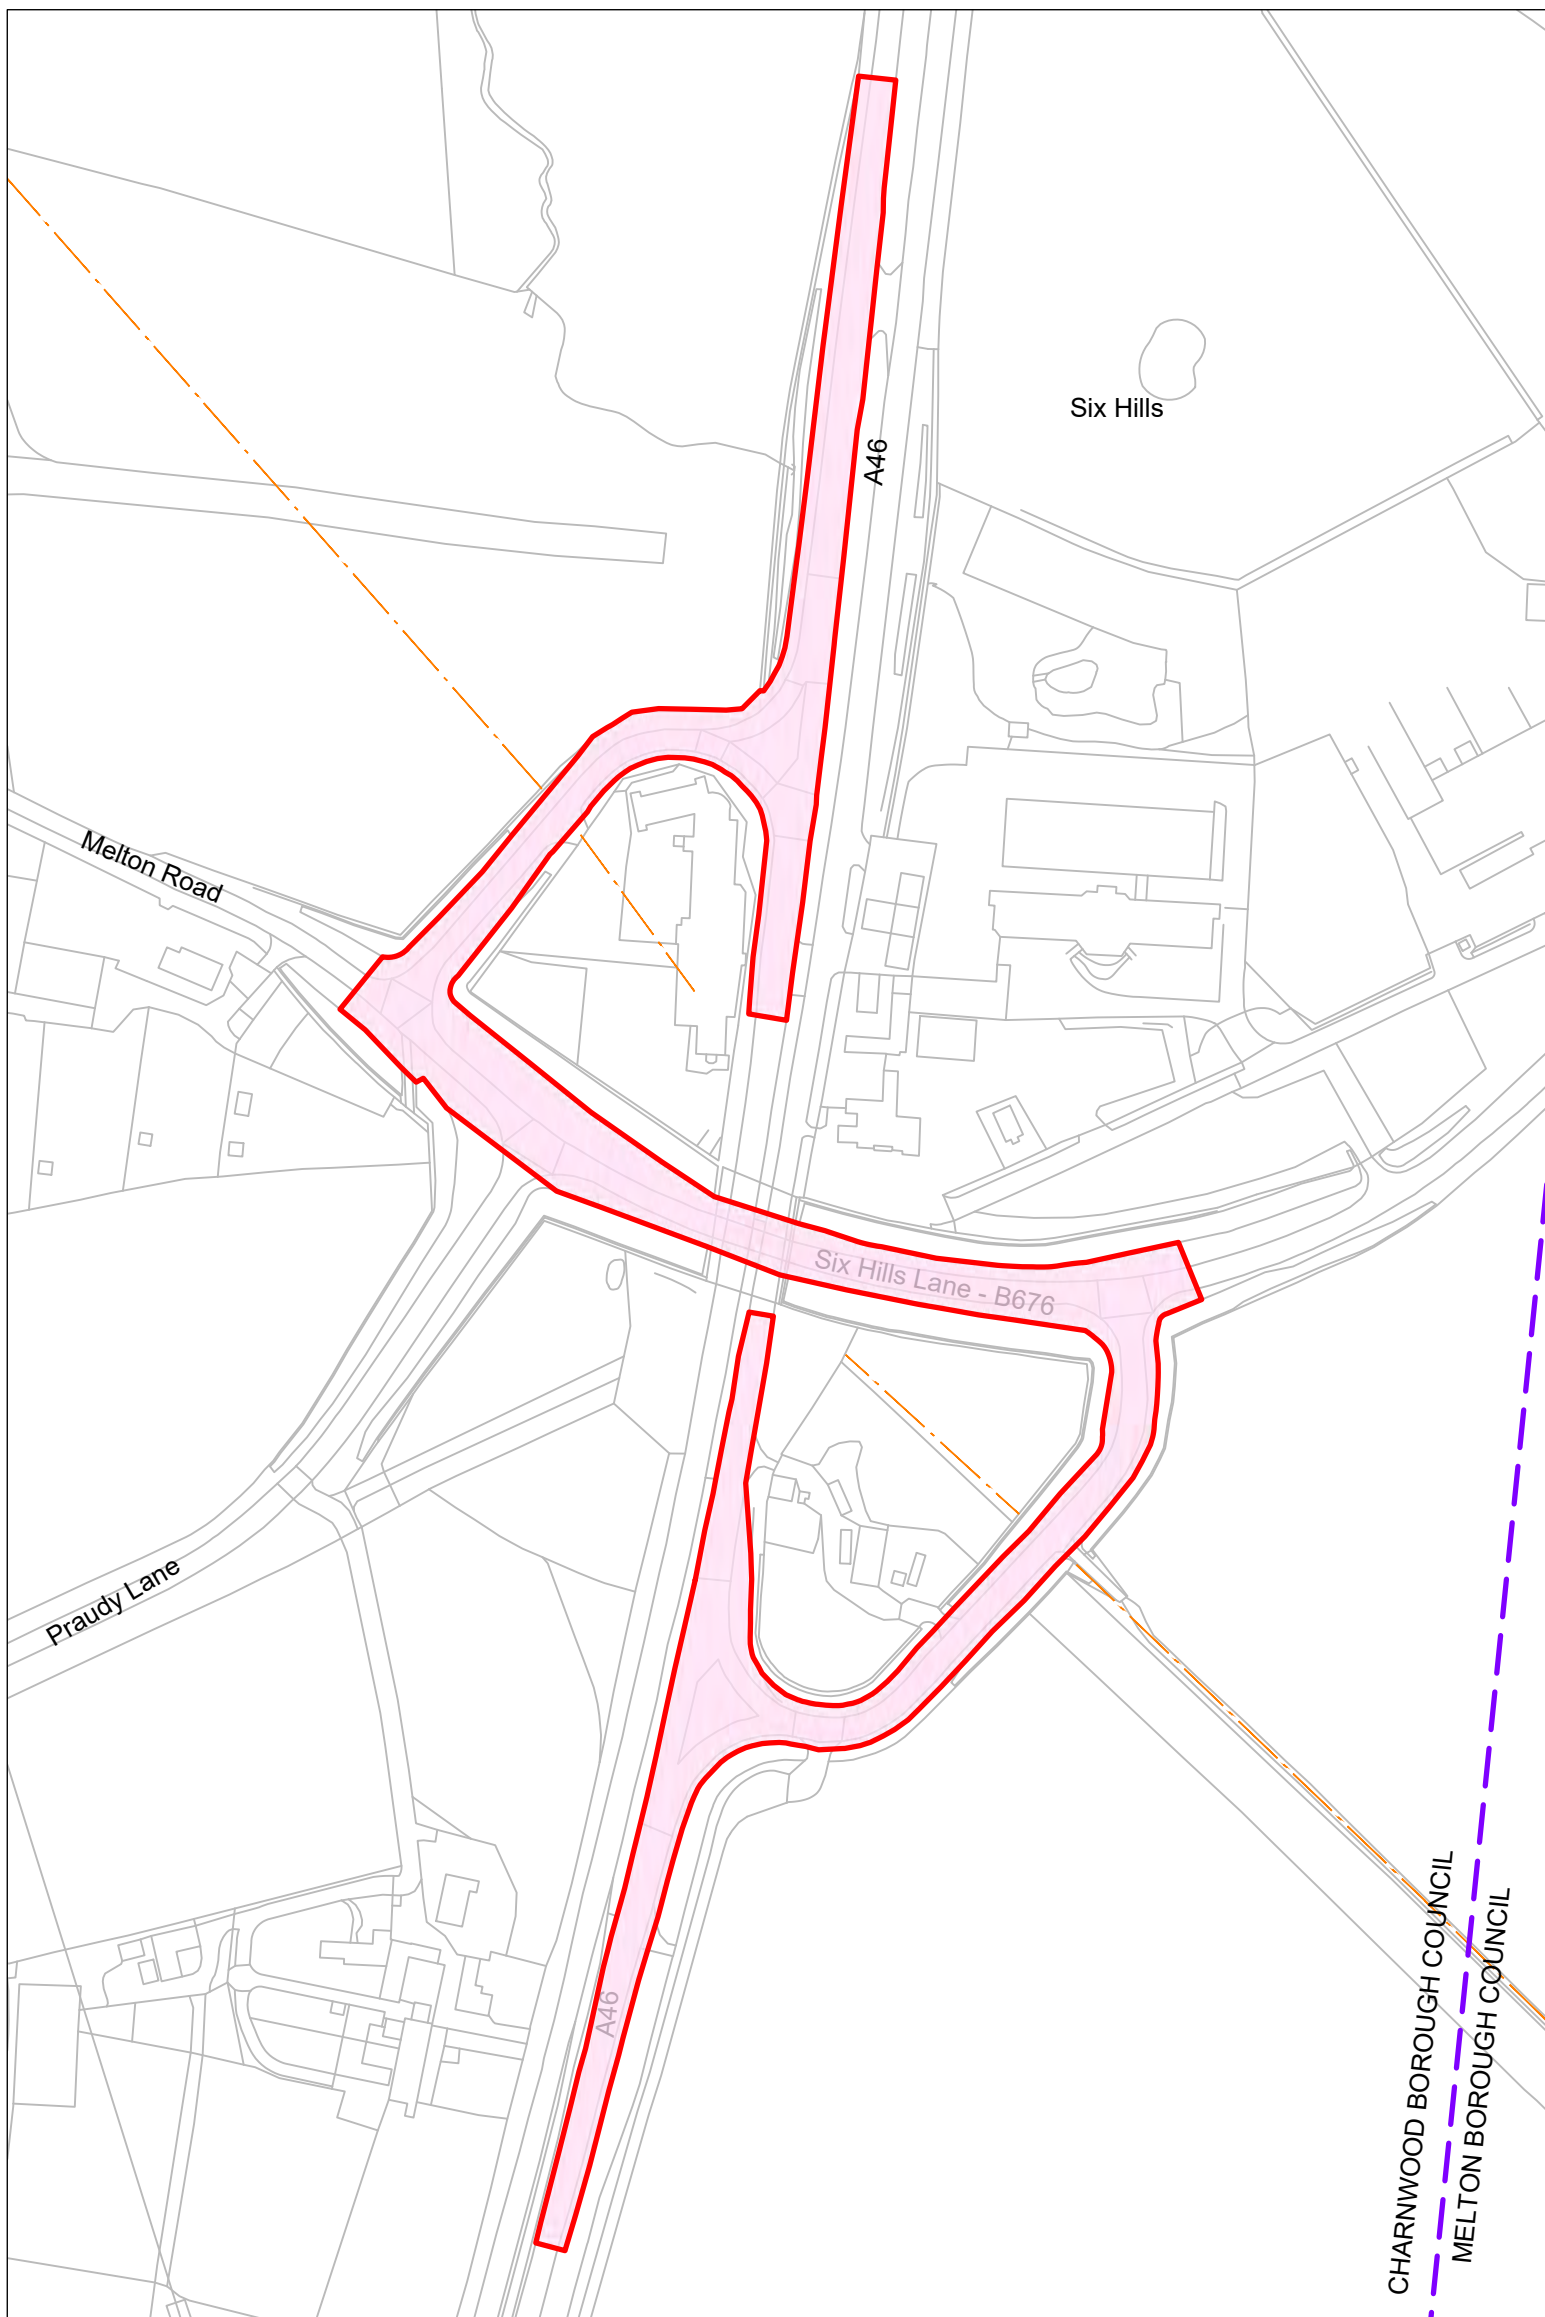

Contains public sector information licensed under the Open Government Licence v3.0.

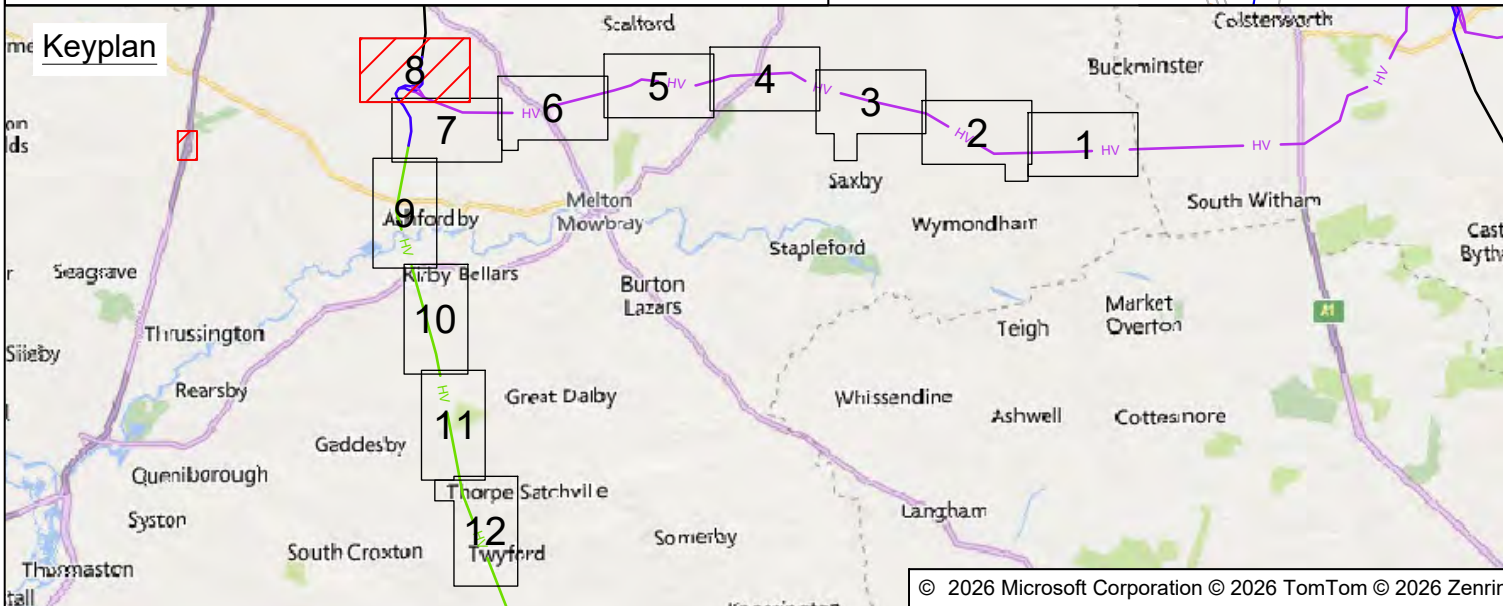

LEGEND	
	Local authority boundary
	Section and local authority boundary
	Sheet index cutlines
	INDICATIVE - Draft order limits
	INDICATIVE - Zone for permanent assets
	INDICATIVE - Zone for construction, operation and maintenance
	INDICATIVE - National Grid Electrical Distribution statutory undertaker works (other parties tbc)
	INDICATIVE - Permanent access route and associated earthworks (substation and cable sealing end compound)


Proposed Project Design Details	
	INDICATIVE - New overhead line
	INDICATIVE - New lattice pylons
	INDICATIVE - New overhead line - repositioned existing overhead line
	INDICATIVE - New lattice pylons - repositioned existing overhead line
	Existing overhead line exclusion zone
	INDICATIVE - Existing overhead line - to be dismantled
	INDICATIVE - Existing overhead line - re-conducted
	INDICATIVE - Existing lattice pylons - re-constructed
	Existing overhead line
	Existing lattice pylons

Temporary Works and Intervention Information	
	INDICATIVE - Site access, crossover points and visibility splays
	INDICATIVE - Haul roads
	INDICATIVE - Construction compound
	INDICATIVE - Construction laydown area
	INDICATIVE - Temporary surface water drainage network
	Watercourse outlines
	INDICATIVE - Watercourse interventions
	Public Rights of Way
	INDICATIVE - Public Rights of Way interventions


Coordinate System: British National Grid	
Sheet X Centroid Coordinate: 470415.4E Sheet Y Centroid Coordinate: 322848.6N	
0 100 200 250 m	
SCALE 1:2500	
BACKGROUND MAPPING INFORMATION HAS BEEN REPRODUCED FROM THE ORDNANCE SURVEY BY PERMISSION OF ORDNANCE SURVEY OF THE CONTROLLER OF HIS MAJESTY'S STATIONERY OFFICE. © CROWN COPYRIGHT AND DATABASE RIGHTS 2025 ORDNANCE SURVEY. OS Licence 100067360. ALL OPEN DATA IS AVAILABLE UNDER THE OPEN GOVERNMENT LICENCE.	
P02	18/08/2026 SECOND ISSUE AT AC VJ GT
P01	04/08/2026 FIRST ISSUE RD AC VJ GT
Rev.	Date Comment Drw by Check Rev by Appr.

Notes			
This drawing is scaled at paper size A0, therefore any prints taken at smaller sizes will affect accuracy of the measurement units and should not be scaled against.			
nationalgrid			
Application Number 101746-203470			
National Grid Drawing Reference WMEL-AAJ-CONS-ZZZZZZ-DRW-CE-000028			
Scale	Size	Sheet	Rev.
1:2500	A0	Sheet 8 of 12	P02


NATIONAL GRID
WESTON MARSH TO EAST LEICESTERSHIRE
STAGE 2 CONSULTATION PLAN SERIES
ROUTE SECTION 3 - SHEET 8 OF 12
(MELTON BOROUGH COUNCIL & CHARNWOOD BOROUGH COUNCIL)

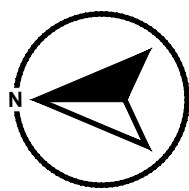

NATIONAL GRID
WESTON MARSH TO EAST LEICESTERSHIRE
STAGE 2 CONSULTATION PLAN SERIES
ROUTE SECTION 3 - SHEET 9 OF 12
(MELTON BOROUGH COUNCIL)

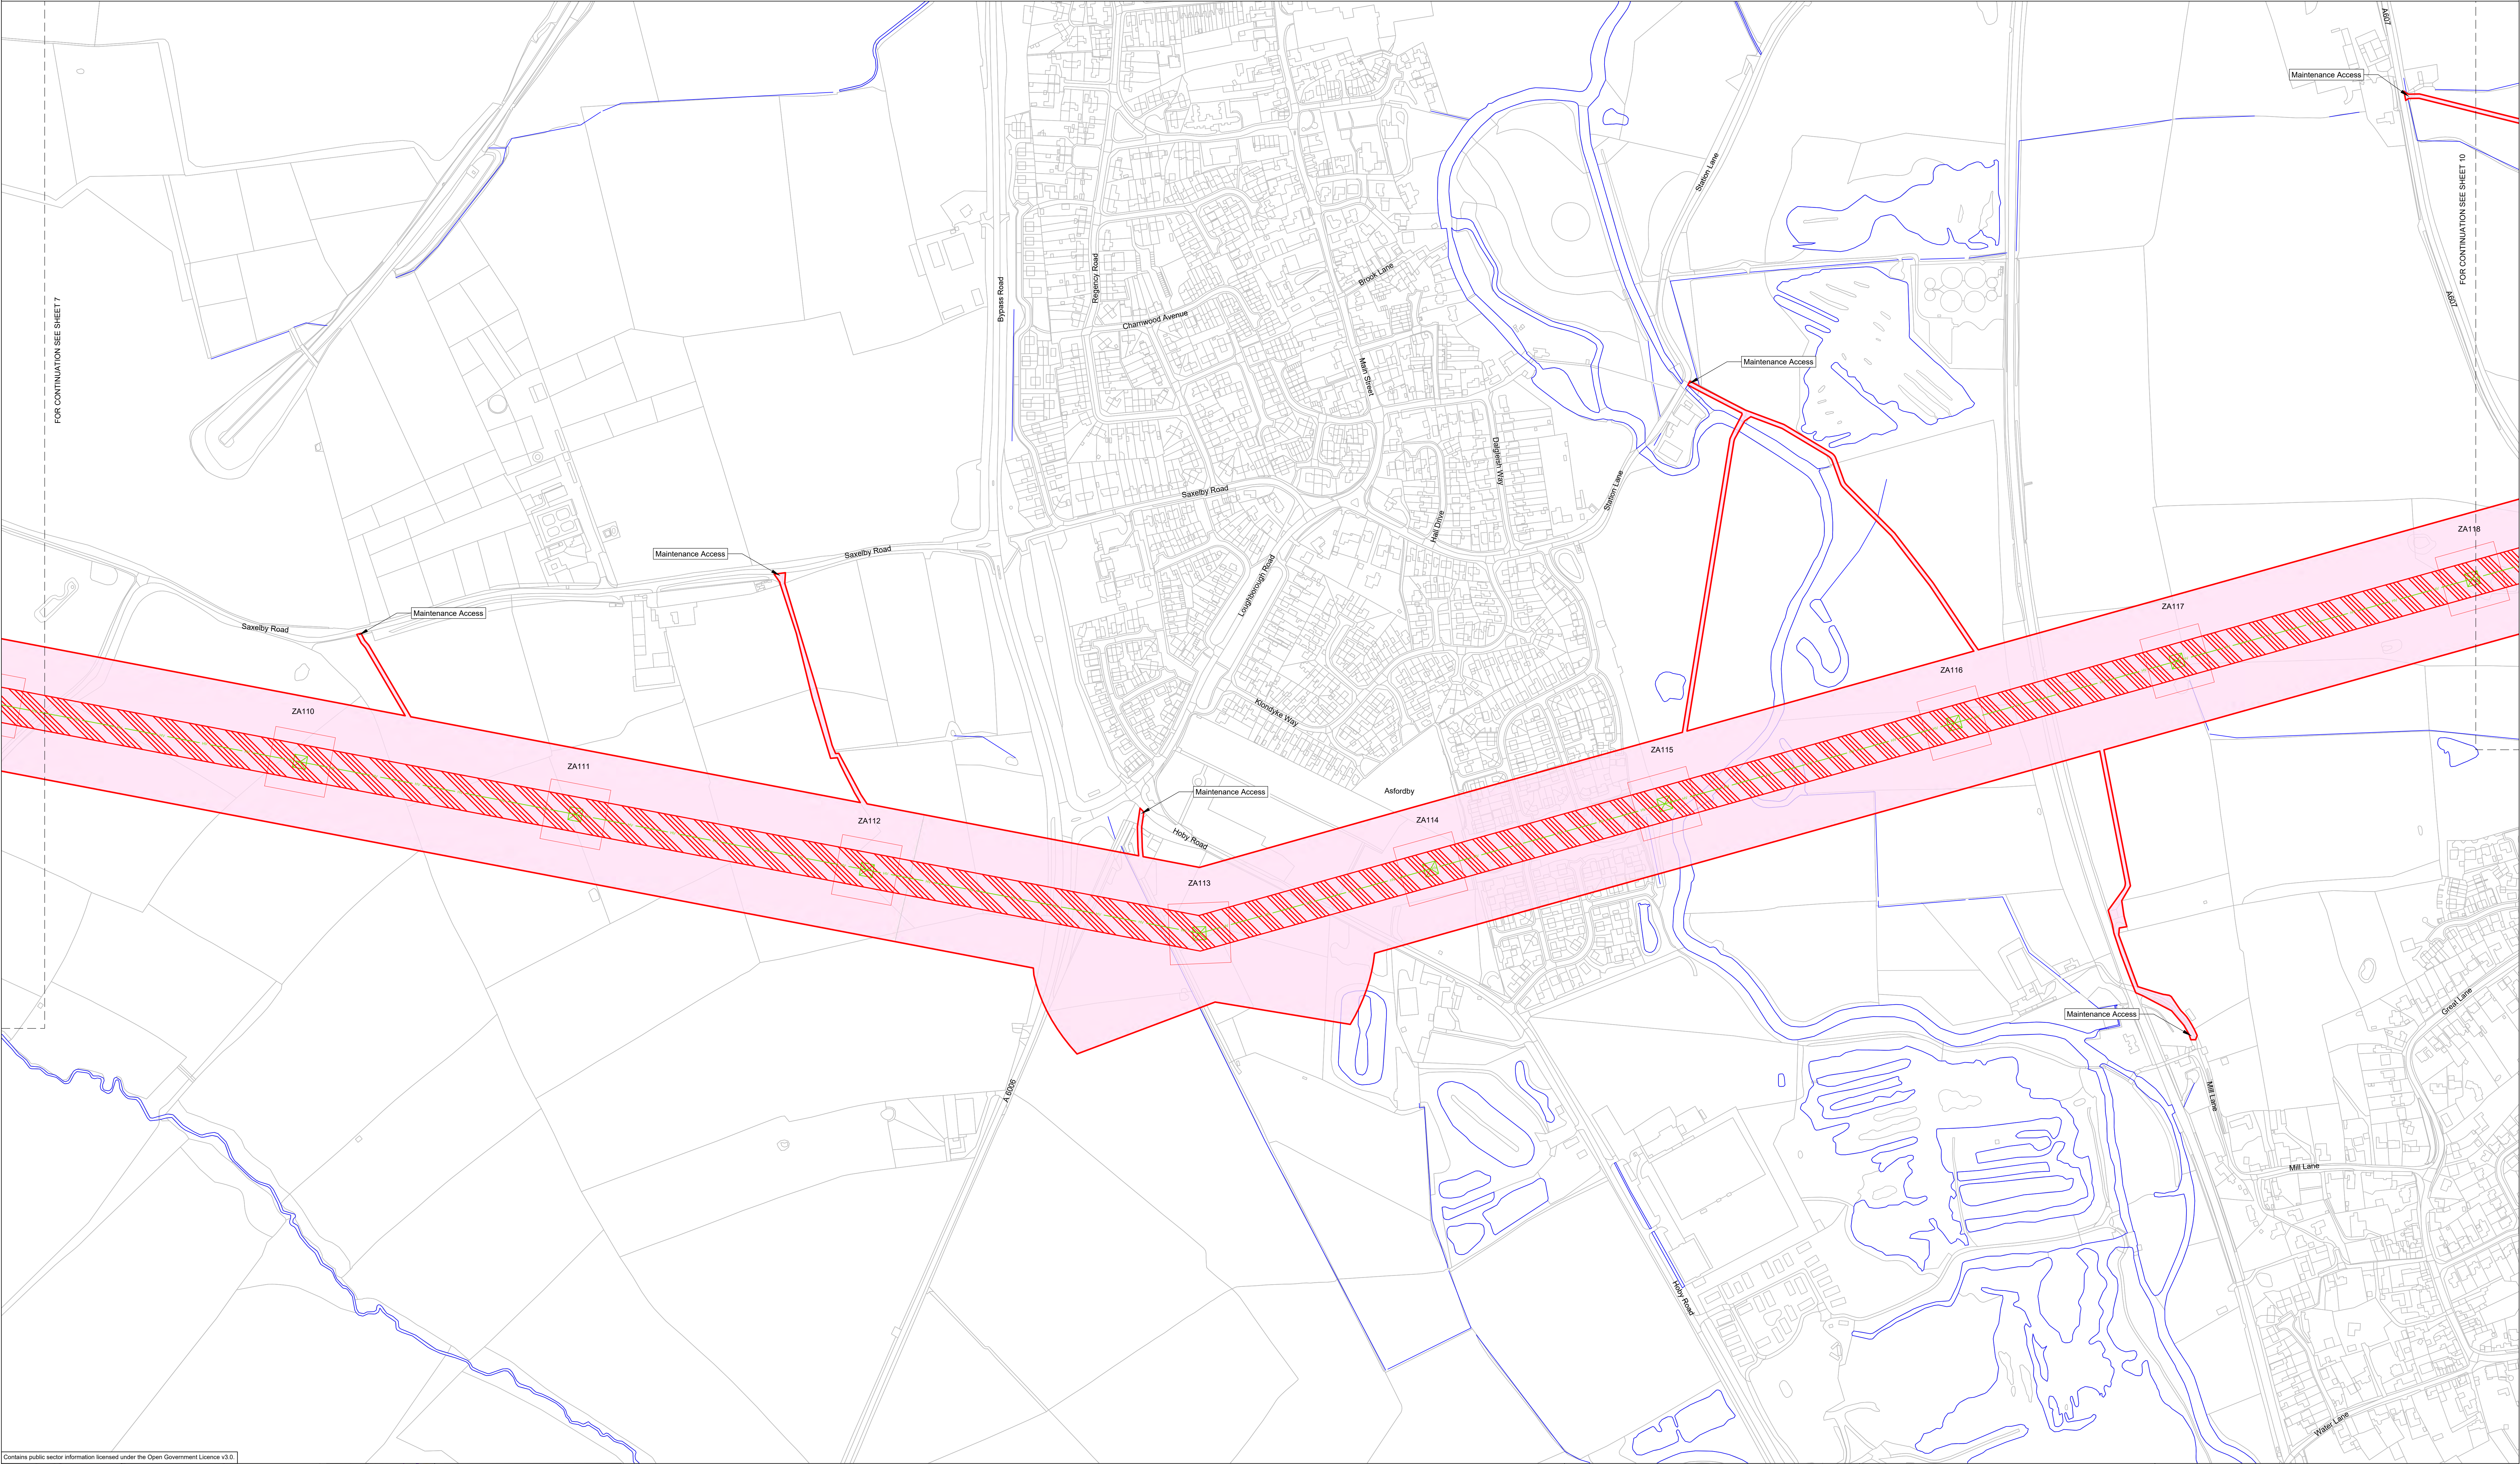

Contains public sector information licensed under the Open Government Licence v3.0.

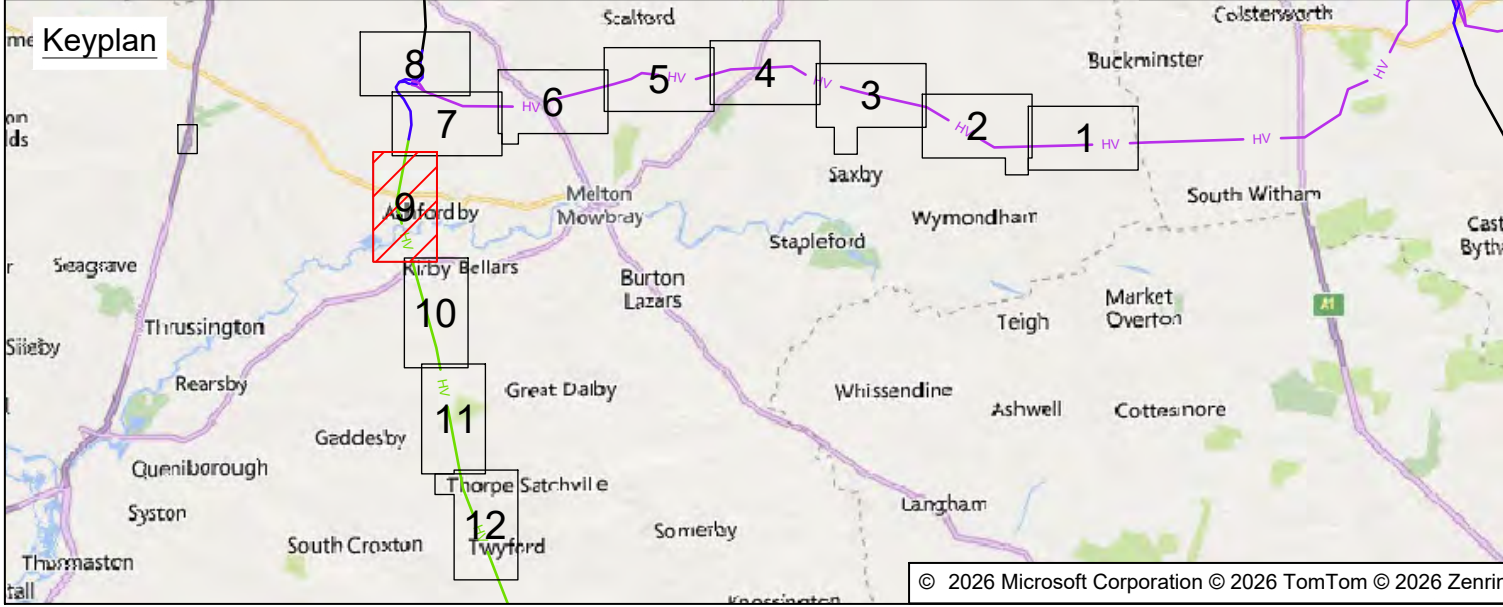

- LEGEND**
- Local authority boundary
 - Section and local authority boundary
 - Sheet index cutlines
 - Proposed Land Use
 - INDICATIVE - Draft order limits
 - INDICATIVE - Zone for permanent assets
 - INDICATIVE - Zone for construction, operation and maintenance

- Proposed Project Design Details**
- INDICATIVE - New overhead line
 - INDICATIVE - New lattice pylons
 - INDICATIVE - New overhead line - repositioned existing overhead line
 - INDICATIVE - New lattice pylons - repositioned existing overhead line
 - Existing overhead line exclusion zone
 - INDICATIVE - Existing overhead line - to be dismantled
 - INDICATIVE - Existing lattice pylons - to be dismantled
 - INDICATIVE - Existing overhead line - re-constructed
 - INDICATIVE - Existing lattice pylons - re-constructed
 - Existing overhead line
 - Existing lattice pylons

- Temporary Works and Intervention Information**
- Watercourse outlines

Coordinate System: British National Grid

Sheet X Centroid Coordinate:470149.3E Sheet Y Centroid Coordinate: 319065.9N




SCALE 1:2500

BACKGROUND MAPPING INFORMATION HAS BEEN REPRODUCED FROM THE ORDNANCE SURVEY BY PERMISSION OF ORDNANCE SURVEY OF THE CONTROLLER OF HIS MAJESTY'S STATIONERY OFFICE. © CROWN COPYRIGHT AND DATABASE RIGHTS 2025 ORDNANCE SURVEY. OS Licence 100067360. ALL OPENDATA IS AVAILABLE UNDER THE OPEN GOVERNMENT LICENCE.



P02	18/08/2026	SECOND ISSUE	AT	AC	VJ	GT
P01	04/08/2026	FIRST ISSUE	RD	AC	VJ	GT
Rev.	Date	Comment	Drw by	Check	Rev by	Appr.

Notes This drawing is scaled at paper size A0, therefore any prints taken at smaller sizes will affect accuracy of the measurement units and should not be scaled against.			
Application Number 101746-203470			
National Grid Drawing Reference WMEL-AAJ-CONS-ZZZZZZ-DRW-CE-000029			
Scale	Size	Sheet	Rev.
1:2500	A0	Sheet 9 of 12	P02

NATIONAL GRID
WESTON MARSH TO EAST LEICESTERSHIRE
STAGE 2 CONSULTATION PLAN SERIES
ROUTE SECTION 3 - SHEET 9 OF 12
(MELTON BOROUGH COUNCIL)

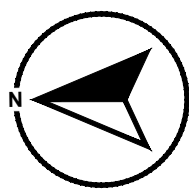

NATIONAL GRID
WESTON MARSH TO EAST LEICESTERSHIRE
STAGE 2 CONSULTATION PLAN SERIES
ROUTE SECTION 3 - SHEET 10 OF 12
(MELTON BOROUGH COUNCIL)

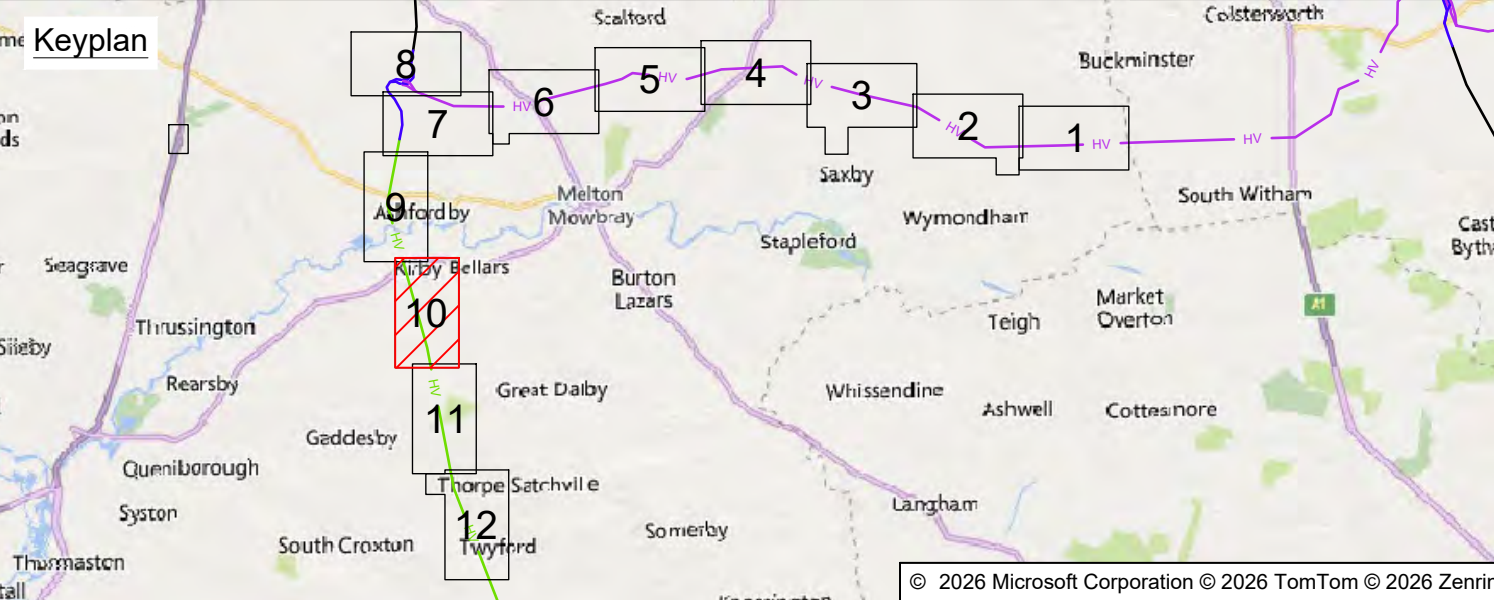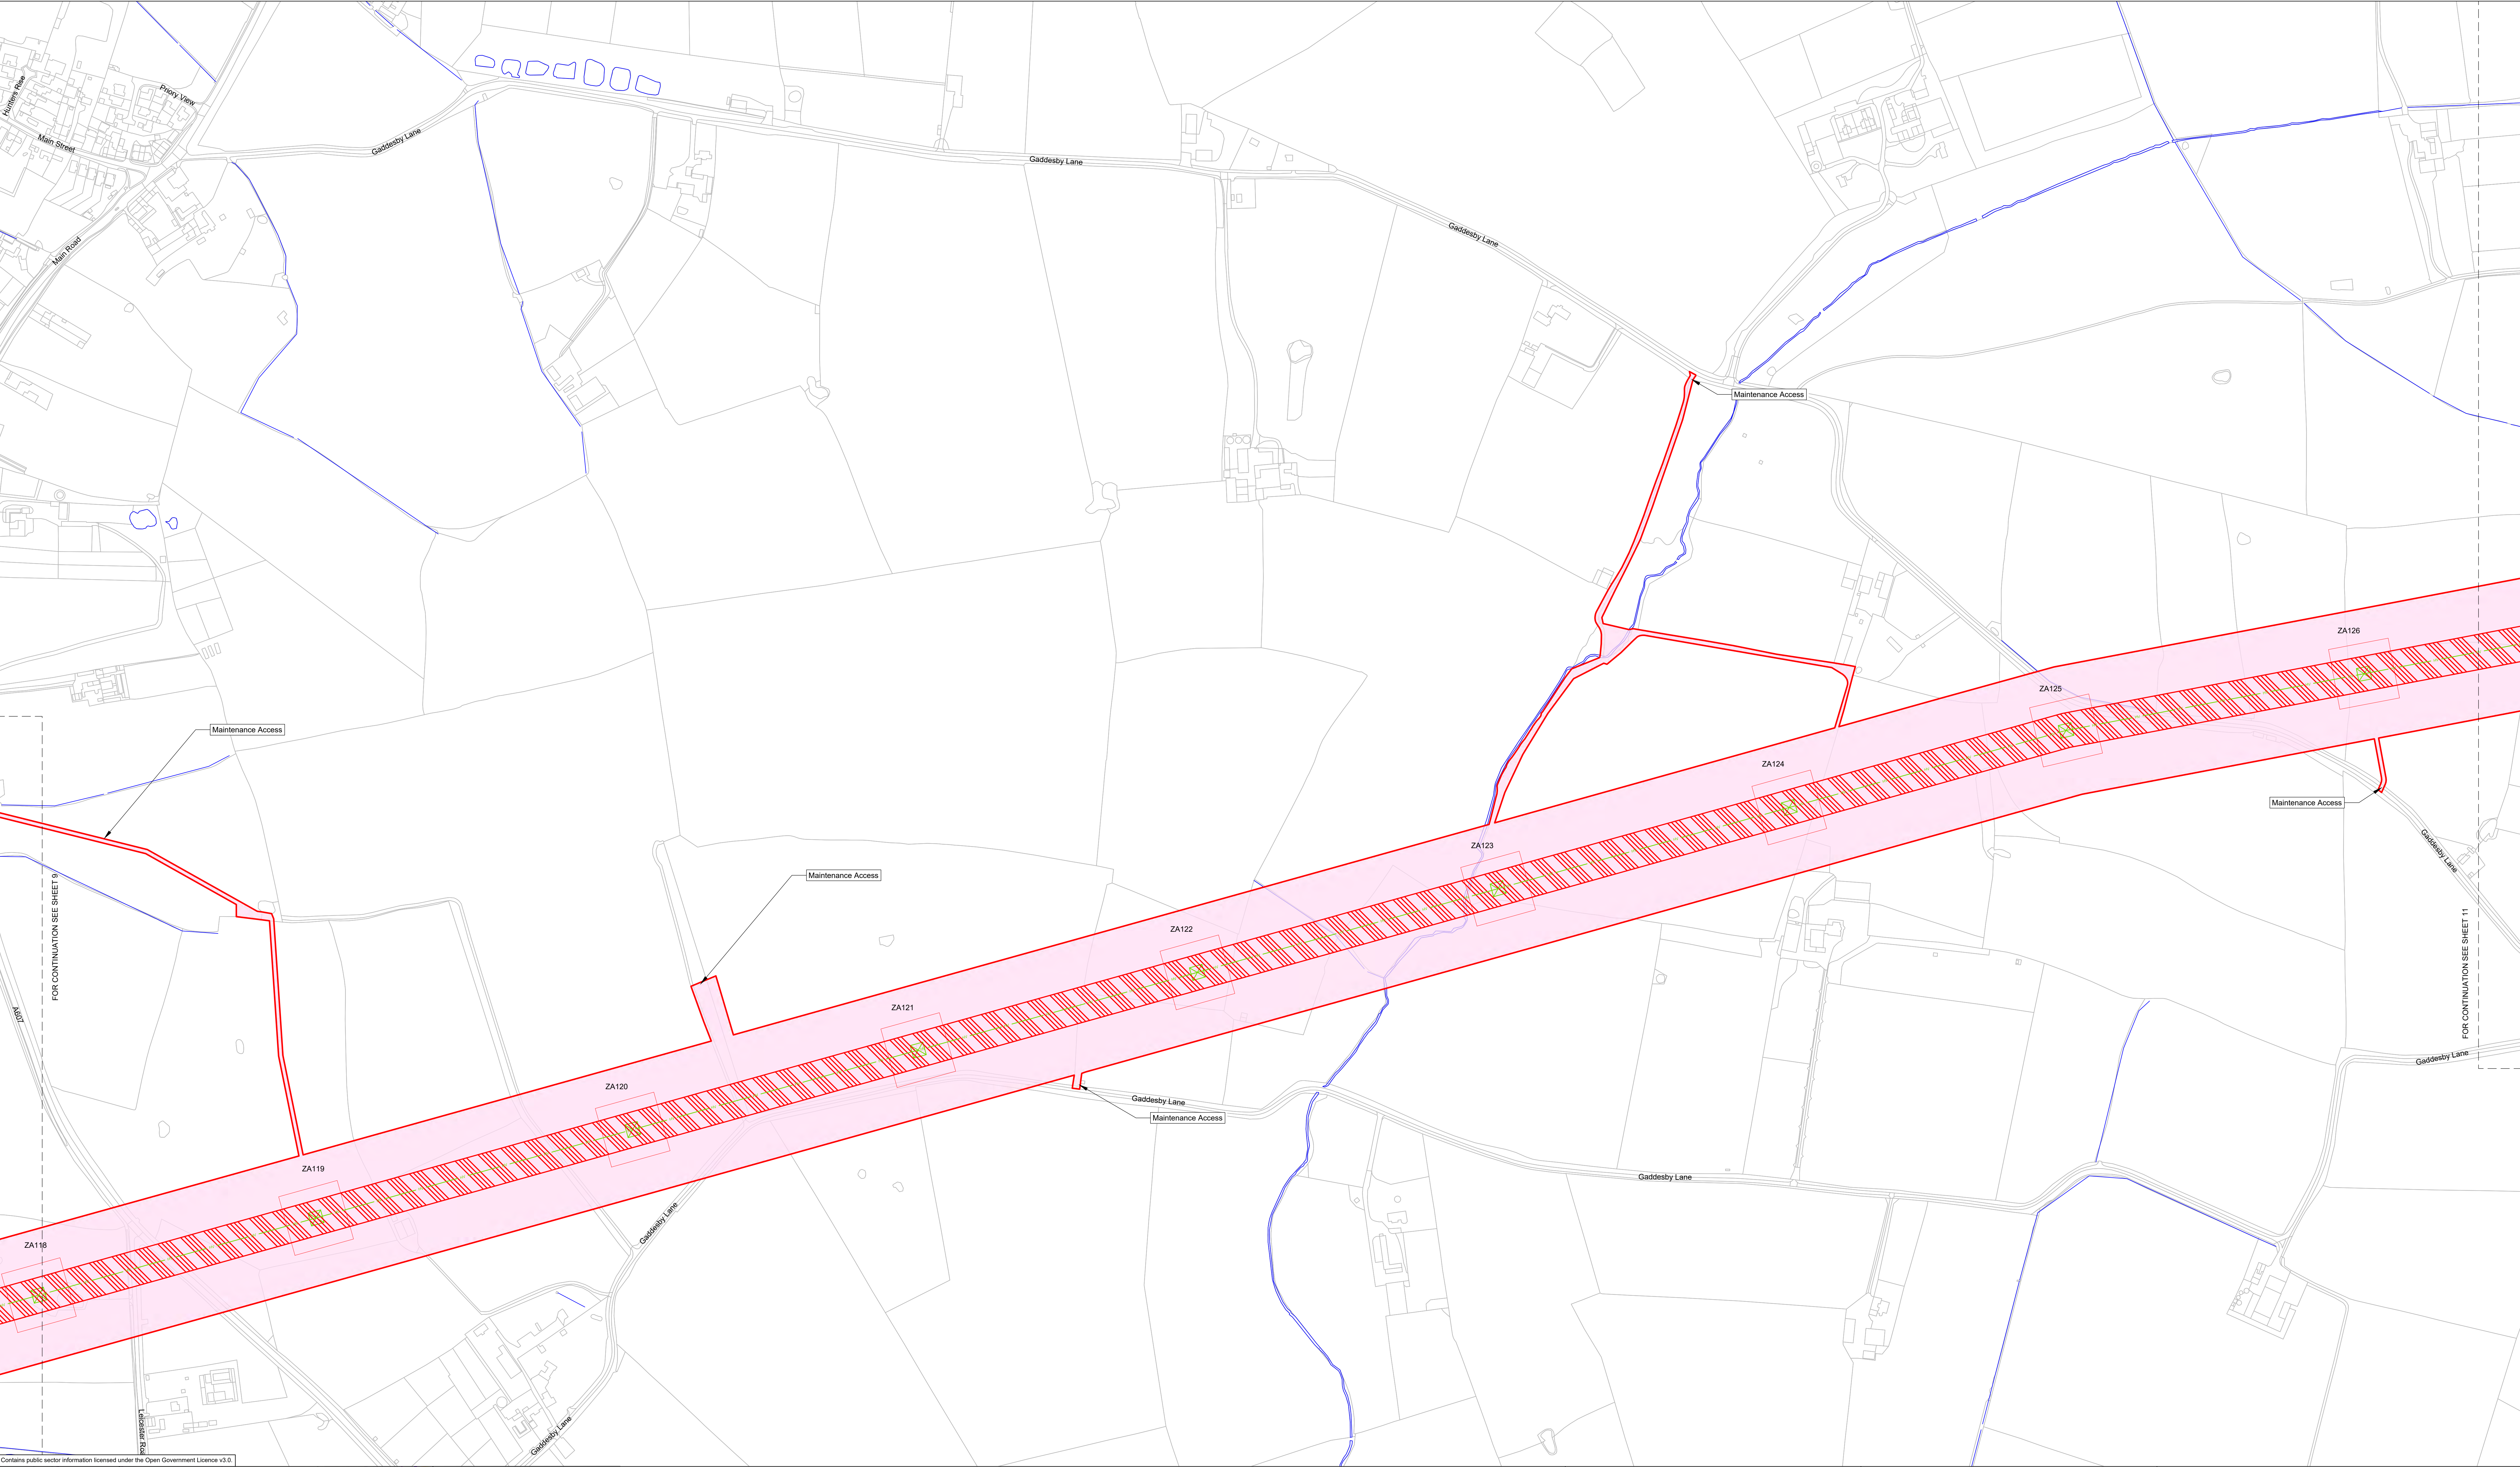

LEGEND

Local authority boundary
Section and local authority boundary
Sheet index cutlines

Proposed Land Use

INDICATIVE - Draft order limits
INDICATIVE - Zone for permanent assets
INDICATIVE - Zone for construction, operation and maintenance

Proposed Project Design Details

INDICATIVE - New overhead line
INDICATIVE - New lattice pylons
INDICATIVE - New overhead line - repositioned existing overhead line
INDICATIVE - New lattice pylons - repositioned existing overhead line
Existing overhead line exclusion zone
INDICATIVE - Existing overhead line - to be dismantled
INDICATIVE - Existing lattice pylons - to be dismantled
INDICATIVE - Existing overhead line - re-conducted
INDICATIVE - Existing lattice pylons - re-conducted
Existing overhead line
Existing lattice pylons

Temporary Works and Intervention Information

Watercourse outlines

Coordinate System: British National Grid
Sheet X Centroid Coordinate: 470972.6E Sheet Y Centroid Coordinate: 316260.6N

0 100 200 250 m

SCALE 1:2500

BACKGROUND MAPPING INFORMATION HAS BEEN REPRODUCED FROM THE ORDNANCE SURVEY BY PERMISSION OF ORDNANCE SURVEY OF THE CONTROLLER OF HIS MAJESTY'S STATIONERY OFFICE. © CROWN COPYRIGHT AND DATABASE RIGHTS 2025 ORDNANCE SURVEY. OS Licence 100067360. ALL OPENDATA IS AVAILABLE UNDER THE OPEN GOVERNMENT LICENCE.

P02	18/08/2026	SECOND ISSUE	AT	AC	VJ	GT
P01	04/08/2026	FIRST ISSUE	RD	AC	VJ	GT
Rev.	Date	Comment	Drw by	Check	Rev by	Appr.

Notes

This drawing is scaled at paper size A0, therefore any prints taken at smaller sizes will affect accuracy of the measurement units and should not be scaled against.

nationalgrid




Application Number 101746-203470


National Grid Drawing Reference WMEL-AAJ-CONS-ZZZZZZ-DRW-CE-000030

Scale	Size	Sheet	Rev.
1:2500	A0	Sheet 10 of 12	P02



Title

NATIONAL GRID
WESTON MARSH TO EAST LEICESTERSHIRE
STAGE 2 CONSULTATION PLAN SERIES
ROUTE SECTION 3 - SHEET 10 OF 12
(MELTON BOROUGH COUNCIL)

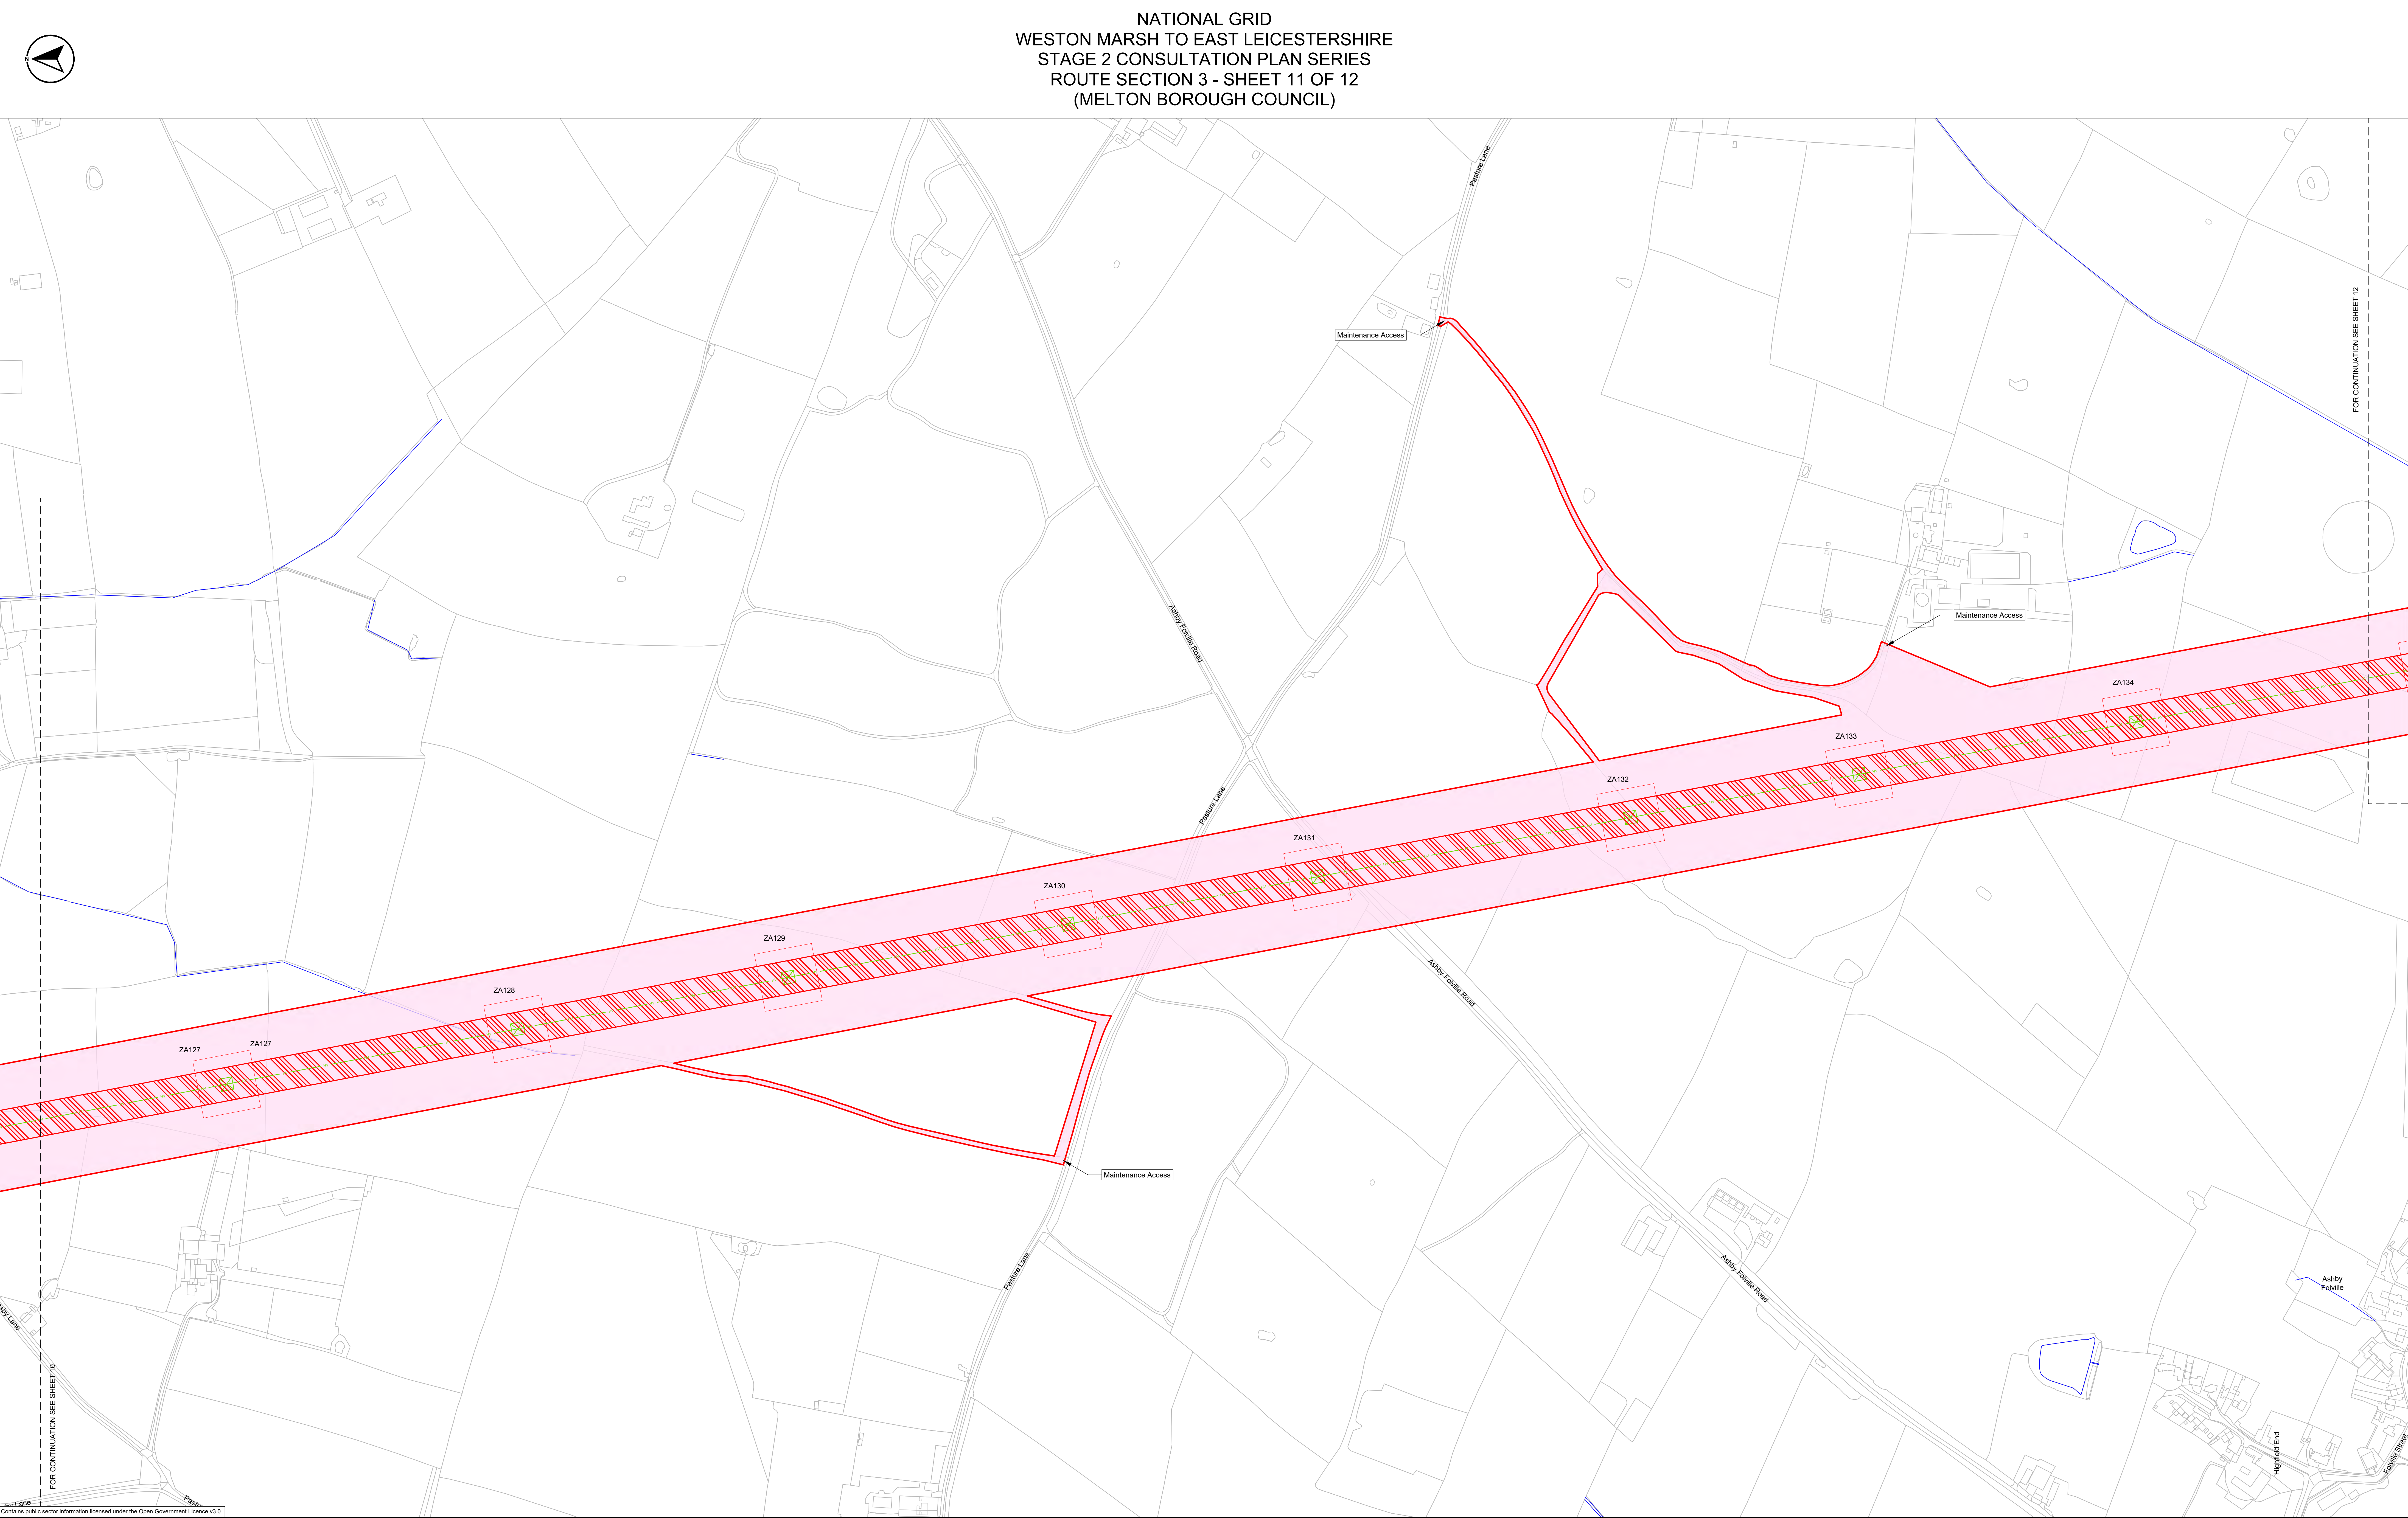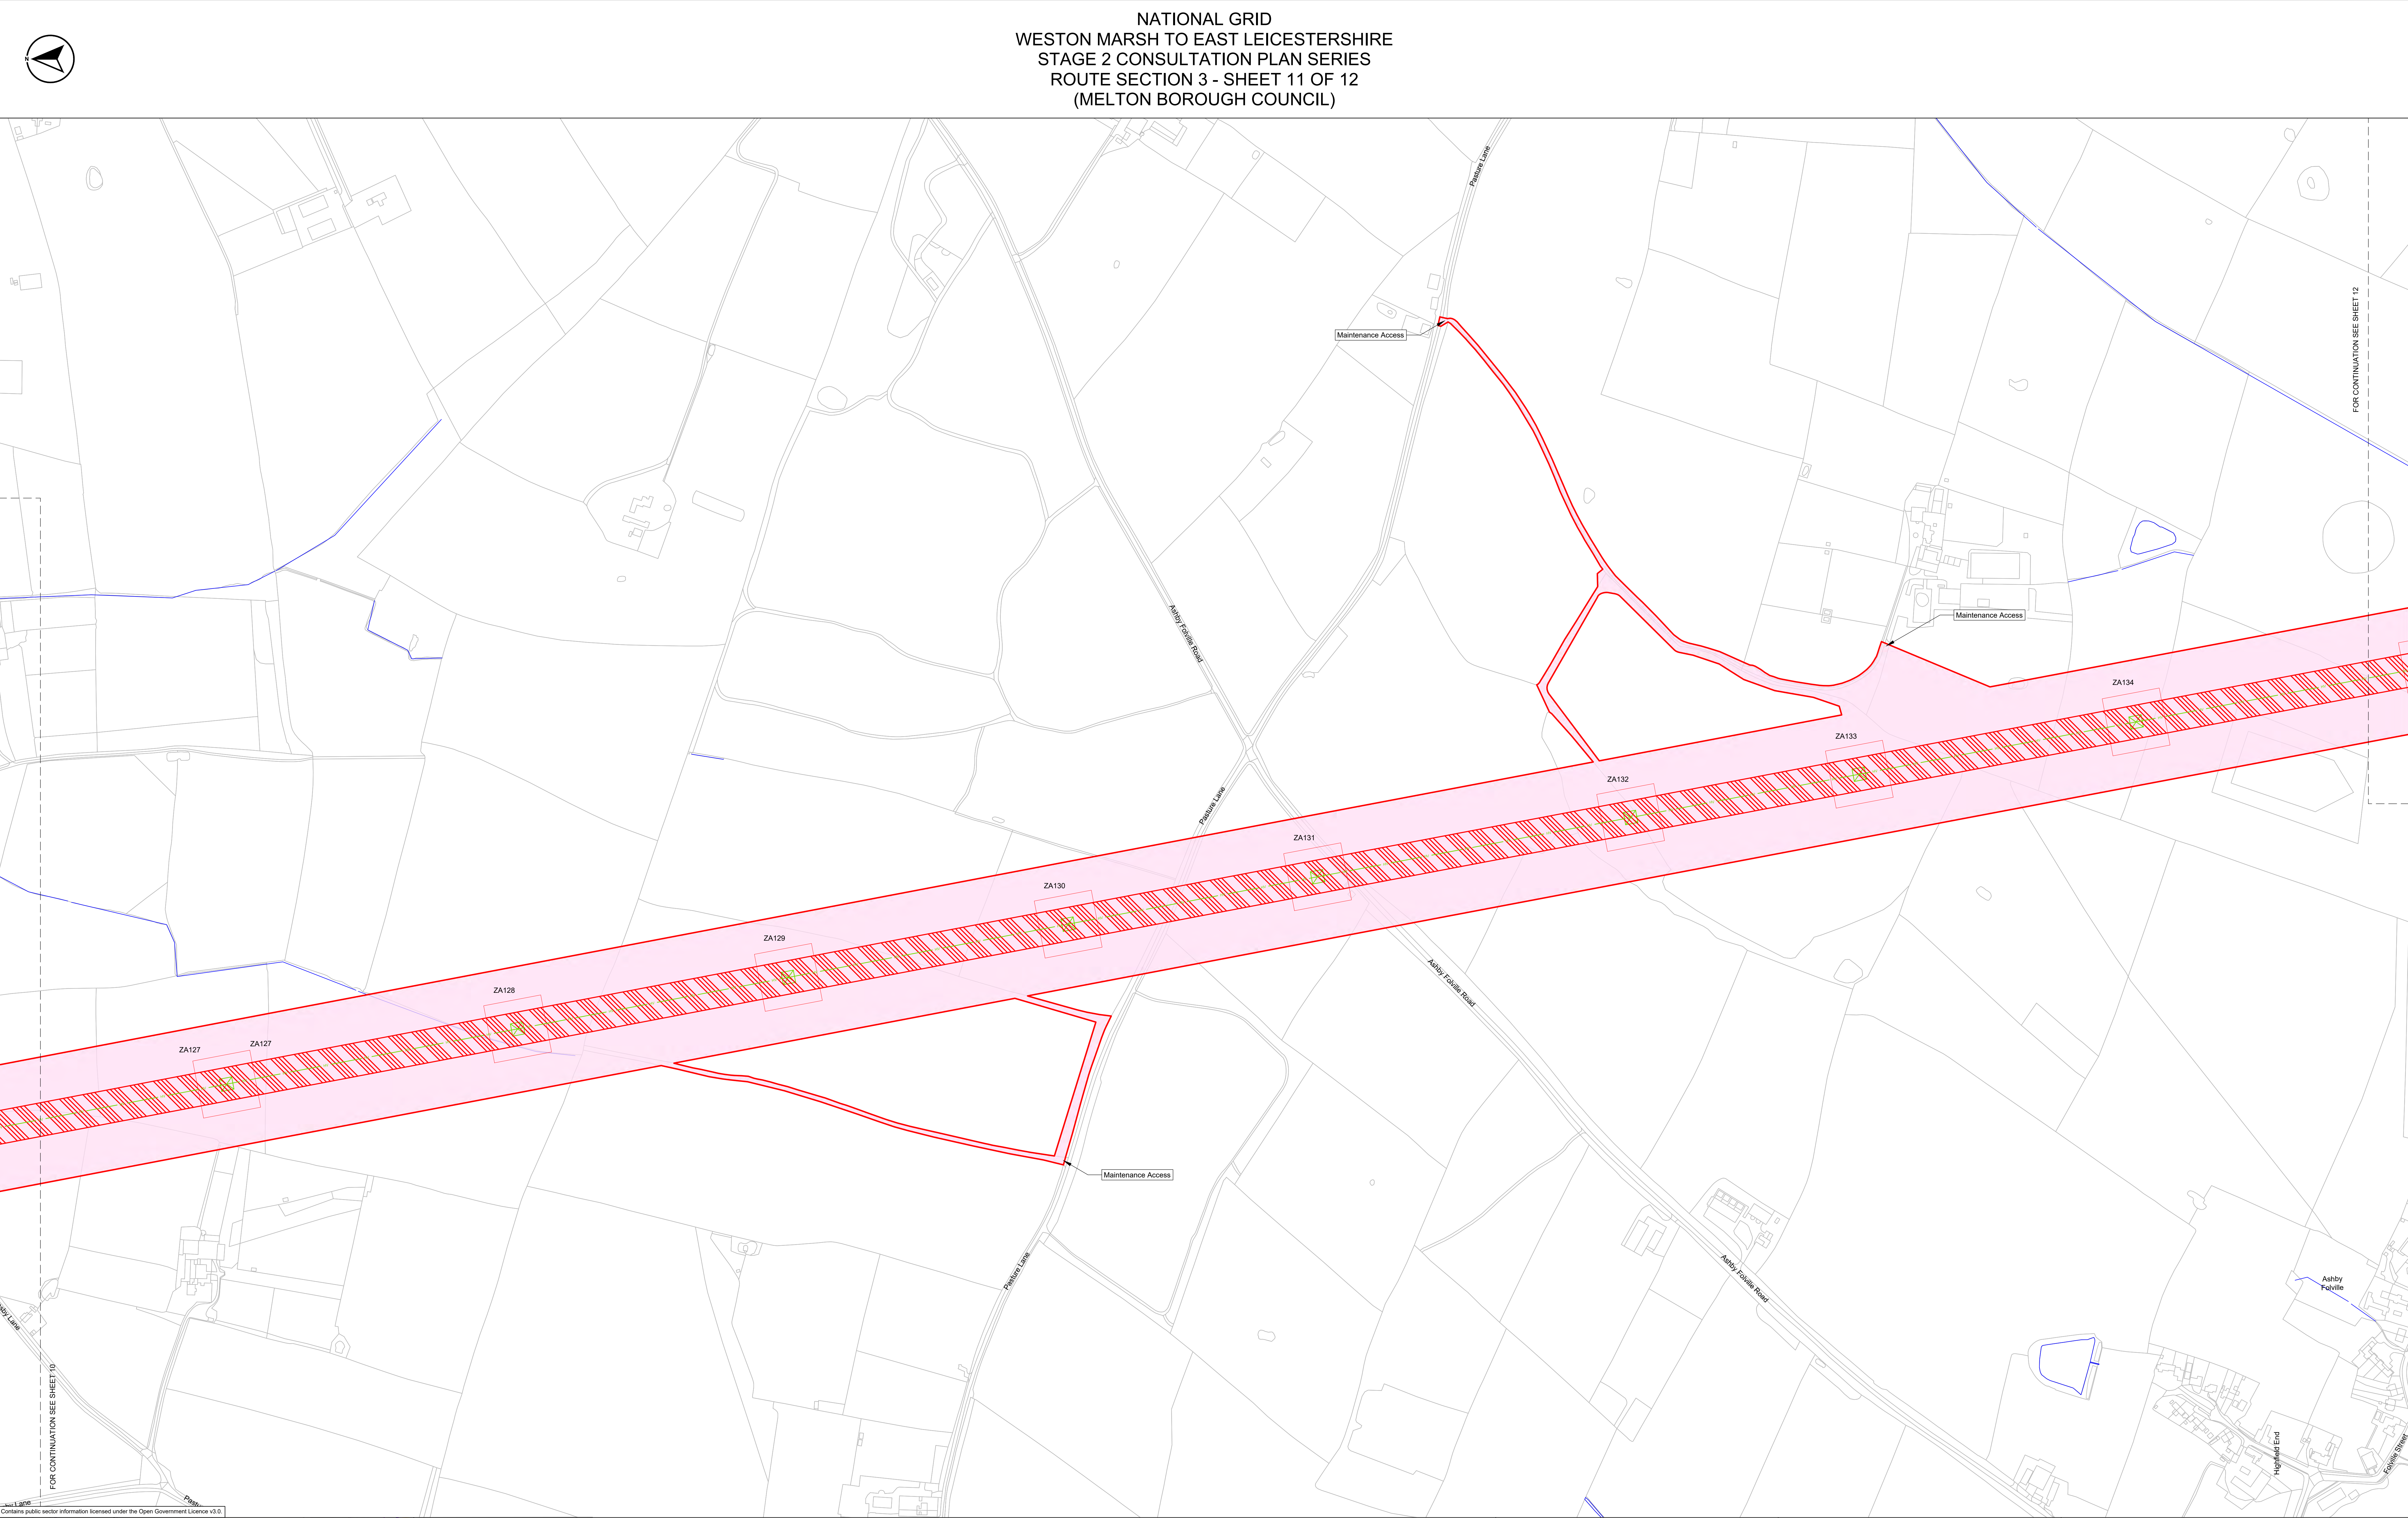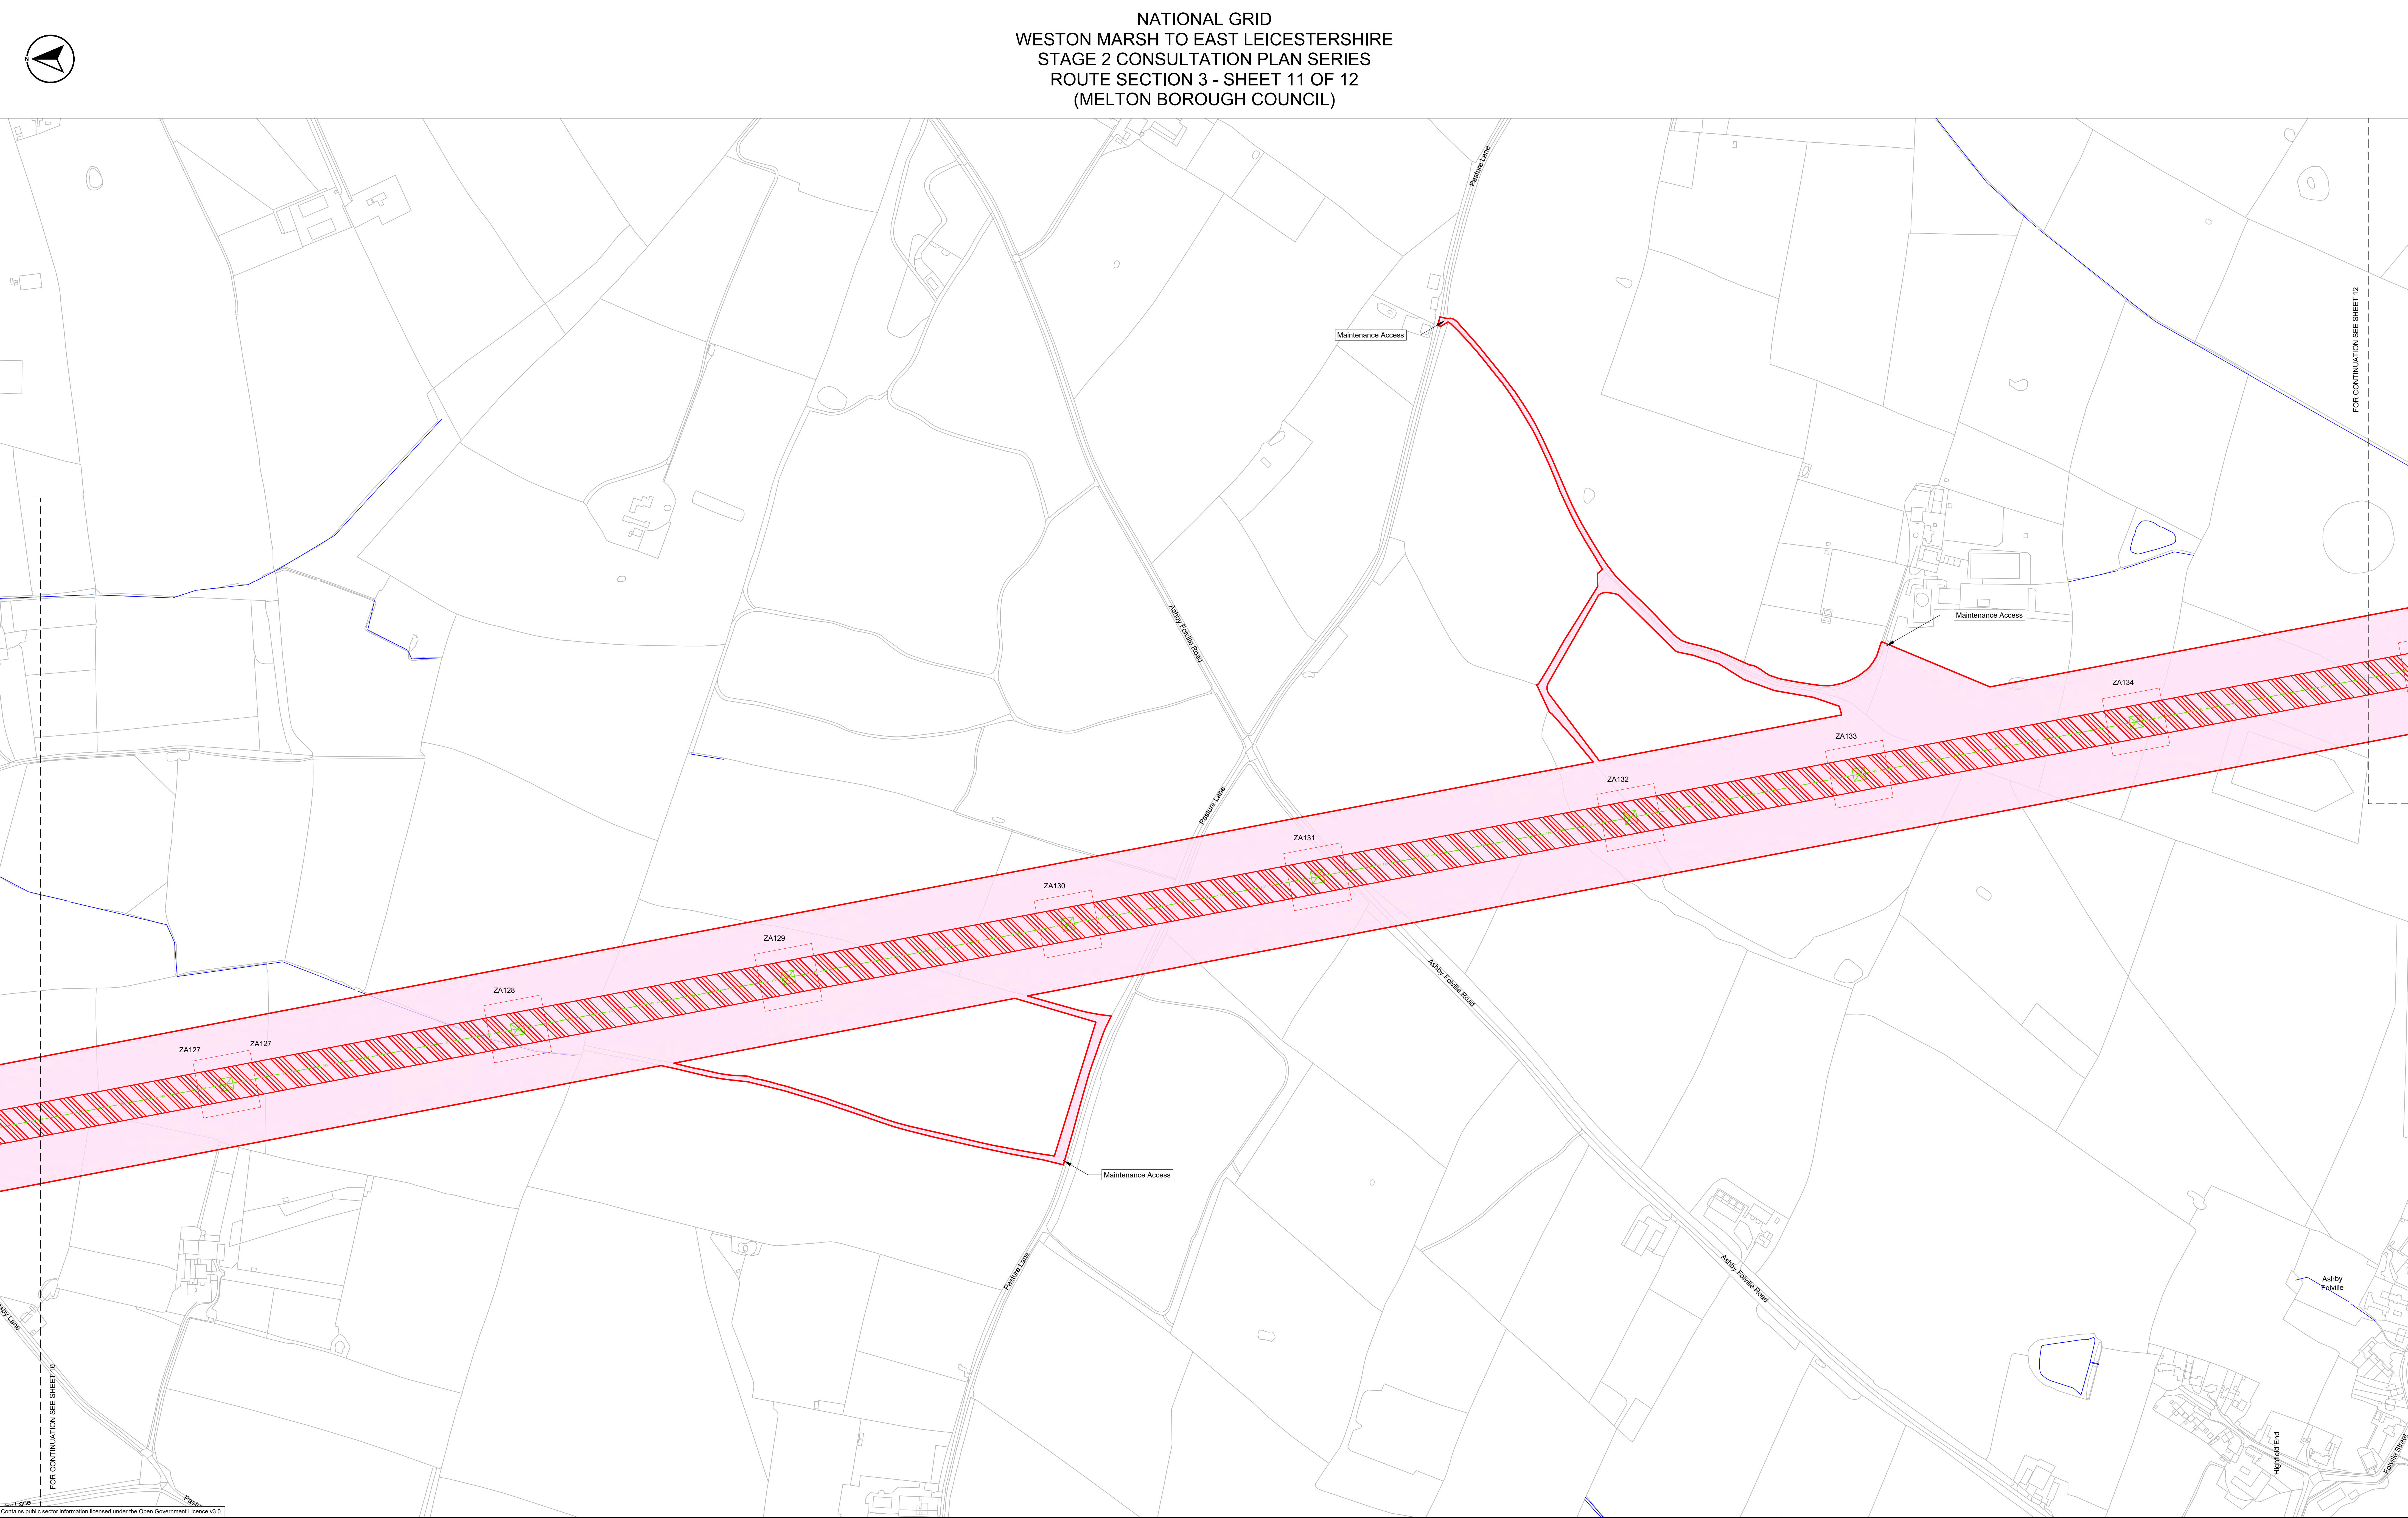

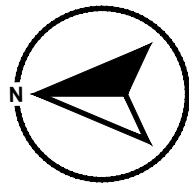

NATIONAL GRID
WESTON MARSH TO EAST LEICESTERSHIRE
STAGE 2 CONSULTATION PLAN SERIES
ROUTE SECTION 3 - SHEET 12 OF 12
(MELTON BOROUGH COUNCIL)

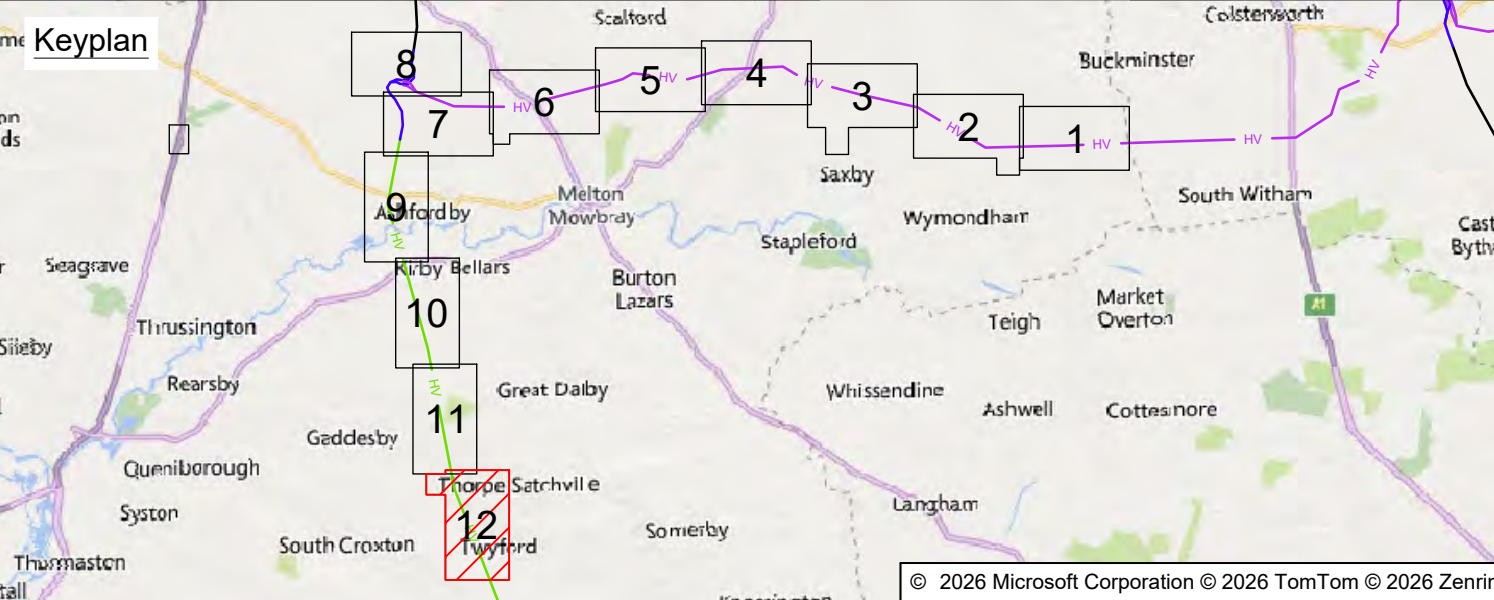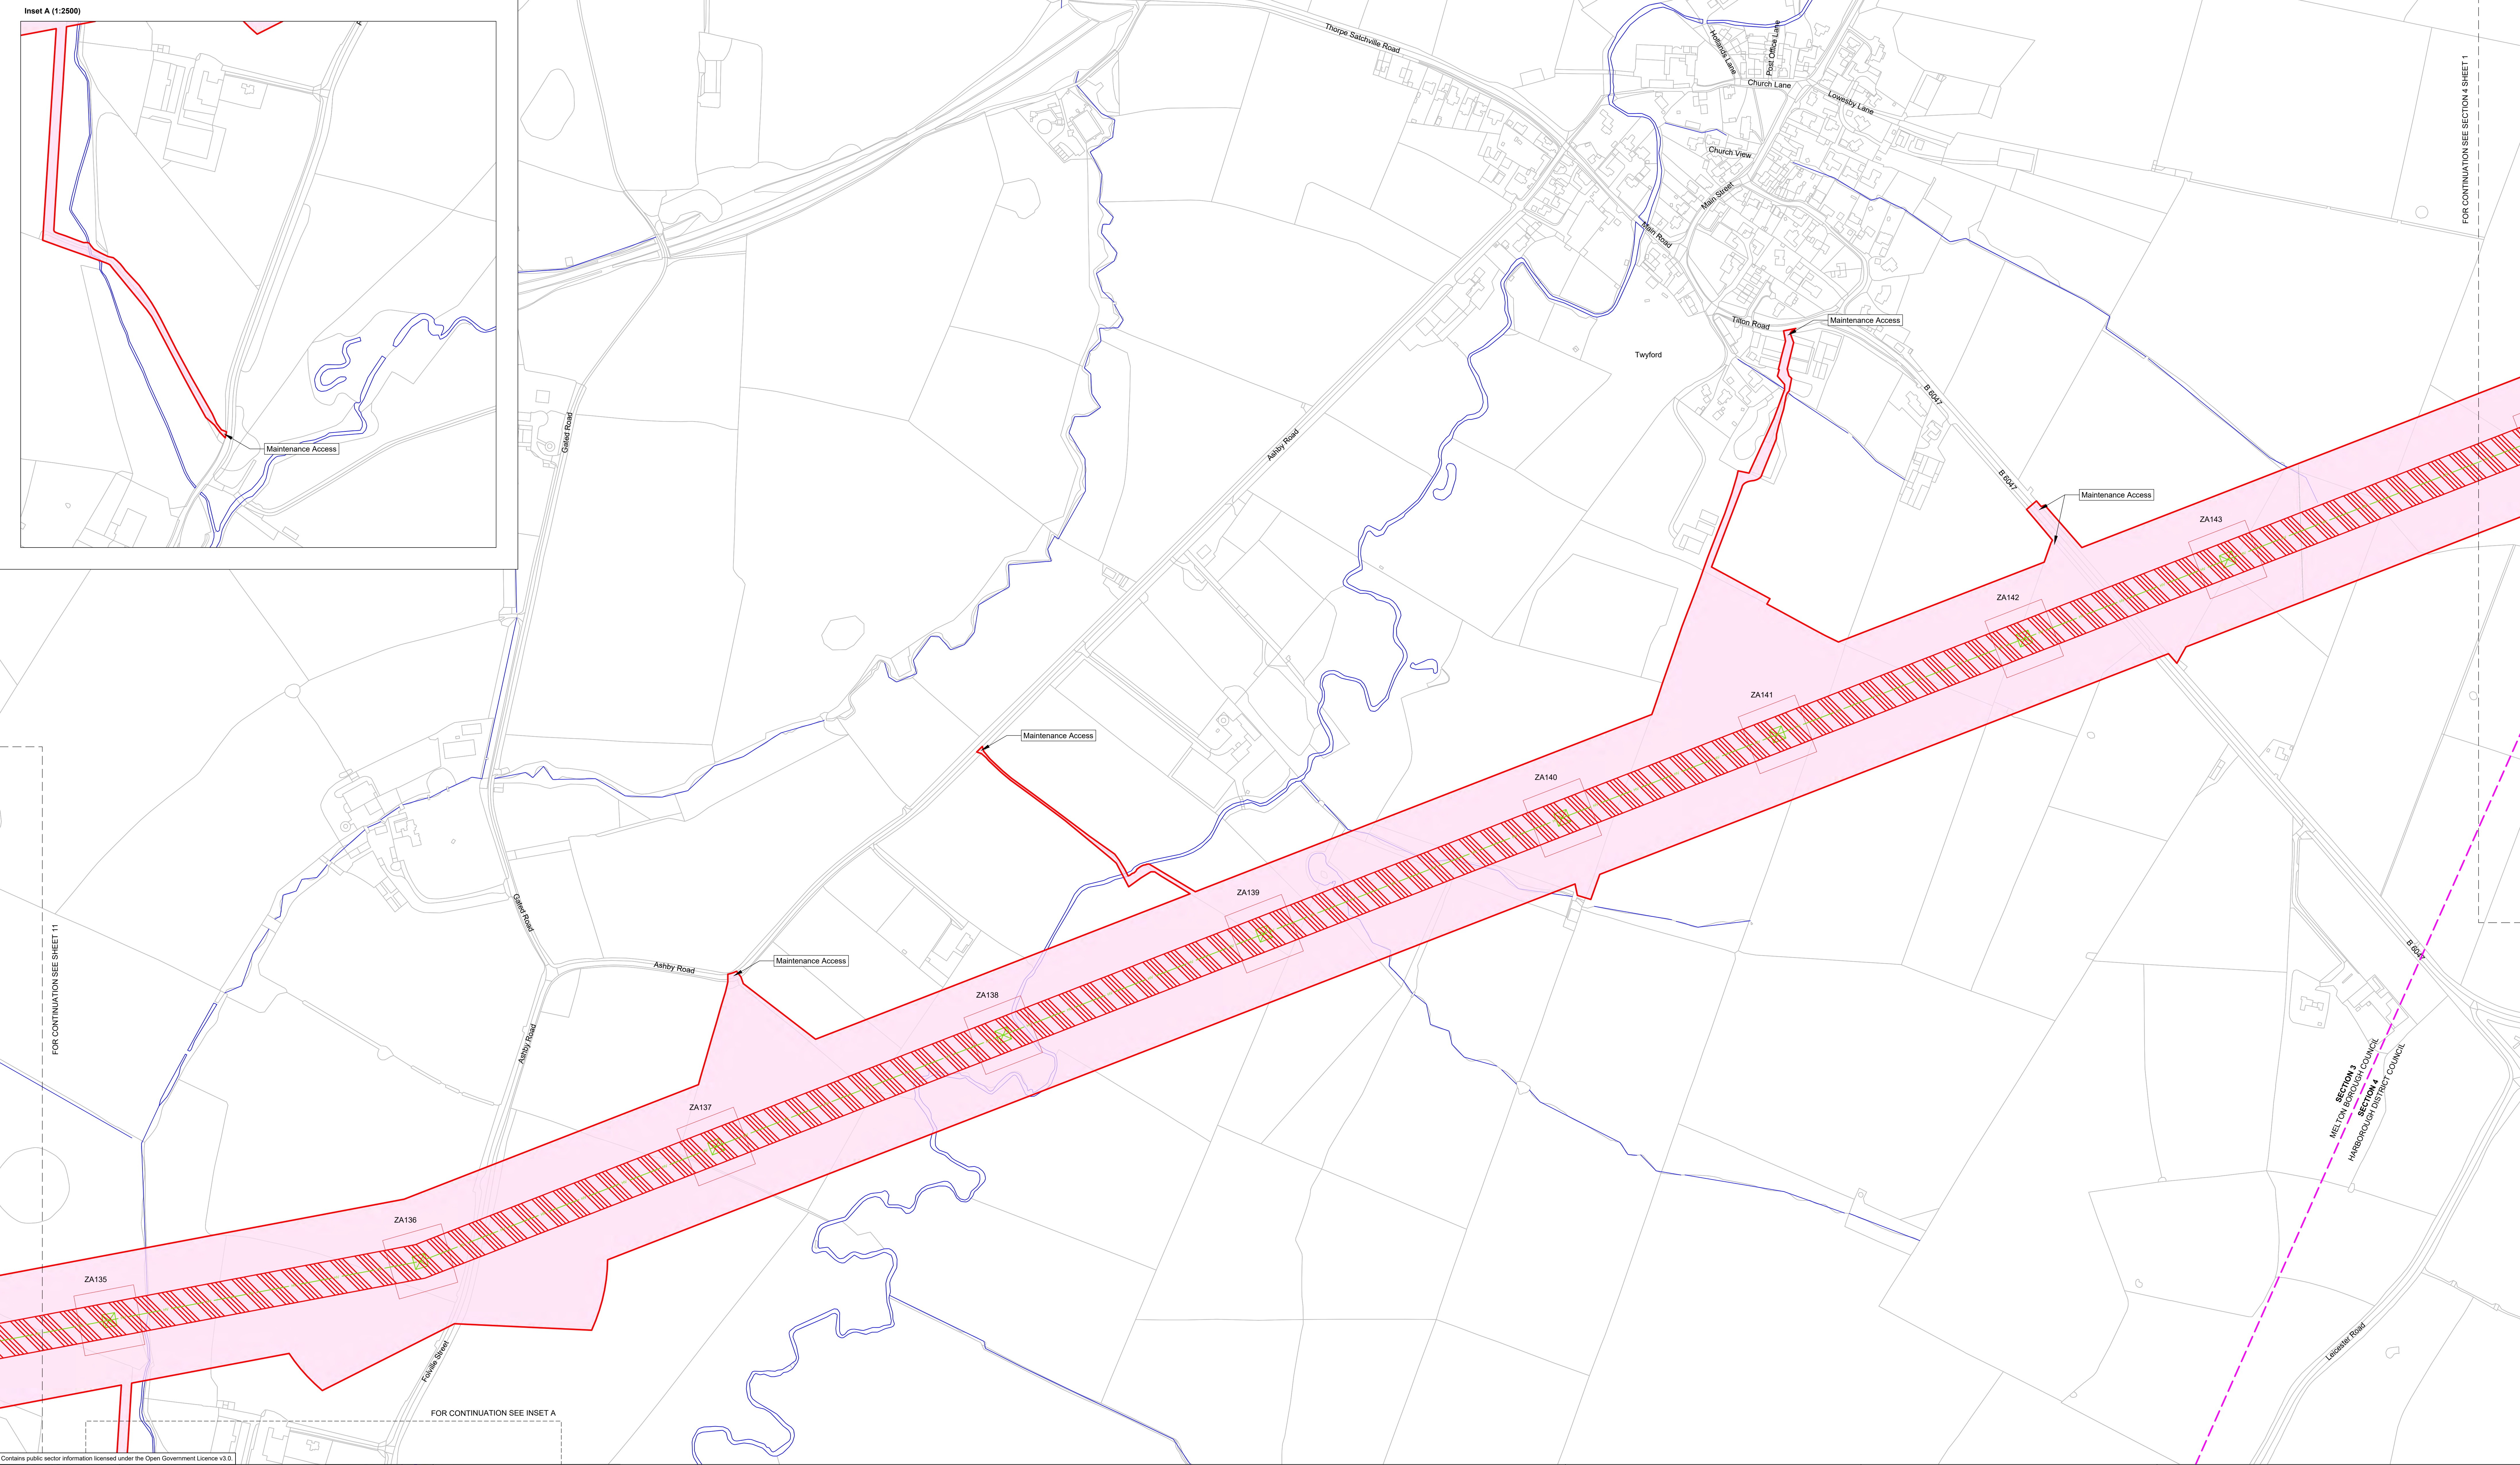

LEGEND		Temporary Works and Intervention Information
Local authority boundary	INDICATIVE - New overhead line	Watercourse outlines
Section and local authority boundary	INDICATIVE - New lattice pylons	
Sheet index cutlines	INDICATIVE - New overhead line - repositioned existing overhead line	
Proposed Land Use	INDICATIVE - New lattice pylons - repositioned existing overhead line	
INDICATIVE - Draft order limits	Existing overhead line exclusion zone	
INDICATIVE - Zone for permanent assets	INDICATIVE - Existing overhead line - to be dismantled	
INDICATIVE - Zone for construction, operation and maintenance	INDICATIVE - Existing lattice pylons - to be dismantled	
	INDICATIVE - Existing overhead line - re-constructed	
	INDICATIVE - Existing lattice pylons - re-constructed	
	Existing overhead line	
	Existing lattice pylons	

Coordinate System: British National Grid	
Sheet X Centroid Coordinate: 472290.9E Sheet Y Centroid Coordinate: 310650.0N	
0 100 200 250 m	
SCALE 1:2500	
BACKGROUND MAPPING INFORMATION HAS BEEN REPRODUCED FROM THE ORDNANCE SURVEY BY PERMISSION OF ORDNANCE SURVEY OF THE CONTROLLER OF HIS MAJESTY'S STATIONERY OFFICE. © CROWN COPYRIGHT AND DATABASE RIGHTS 2025 ORDNANCE SURVEY. OS Licence 100067360. ALL OPENDATA IS AVAILABLE UNDER THE OPEN GOVERNMENT LICENCE.	
P02	18/08/2026 SECOND ISSUE AT AC VJ GT
P01	04/08/2026 FIRST ISSUE RD AC VJ GT
Rev.	Date Comment Drw by Check Rev by Appr.

Notes	
This drawing is scaled at paper size A0, therefore any prints taken at smaller sizes will affect accuracy of the measurement units and should not be scaled against.	
nationalgrid	
Application Number 101746-203470	
National Grid Drawing Reference WMEL-AAJ-CONS-ZZZZZZ-DRW-CE-000032	
Scale	Size
1:2500	A0
Sheet	Rev.
Sheet 12 of 12	P02

Title	
NATIONAL GRID	
WESTON MARSH TO EAST LEICESTERSHIRE	
STAGE 2 CONSULTATION PLAN SERIES	
ROUTE SECTION 3 - SHEET 12 OF 12	
(MELTON BOROUGH COUNCIL)	