


The Great Grid Upgrade

Chesterfield to High Marnham

Chesterfield to High Marnham

Environmental Appraisal Report - Part 2 of 8

October 2026

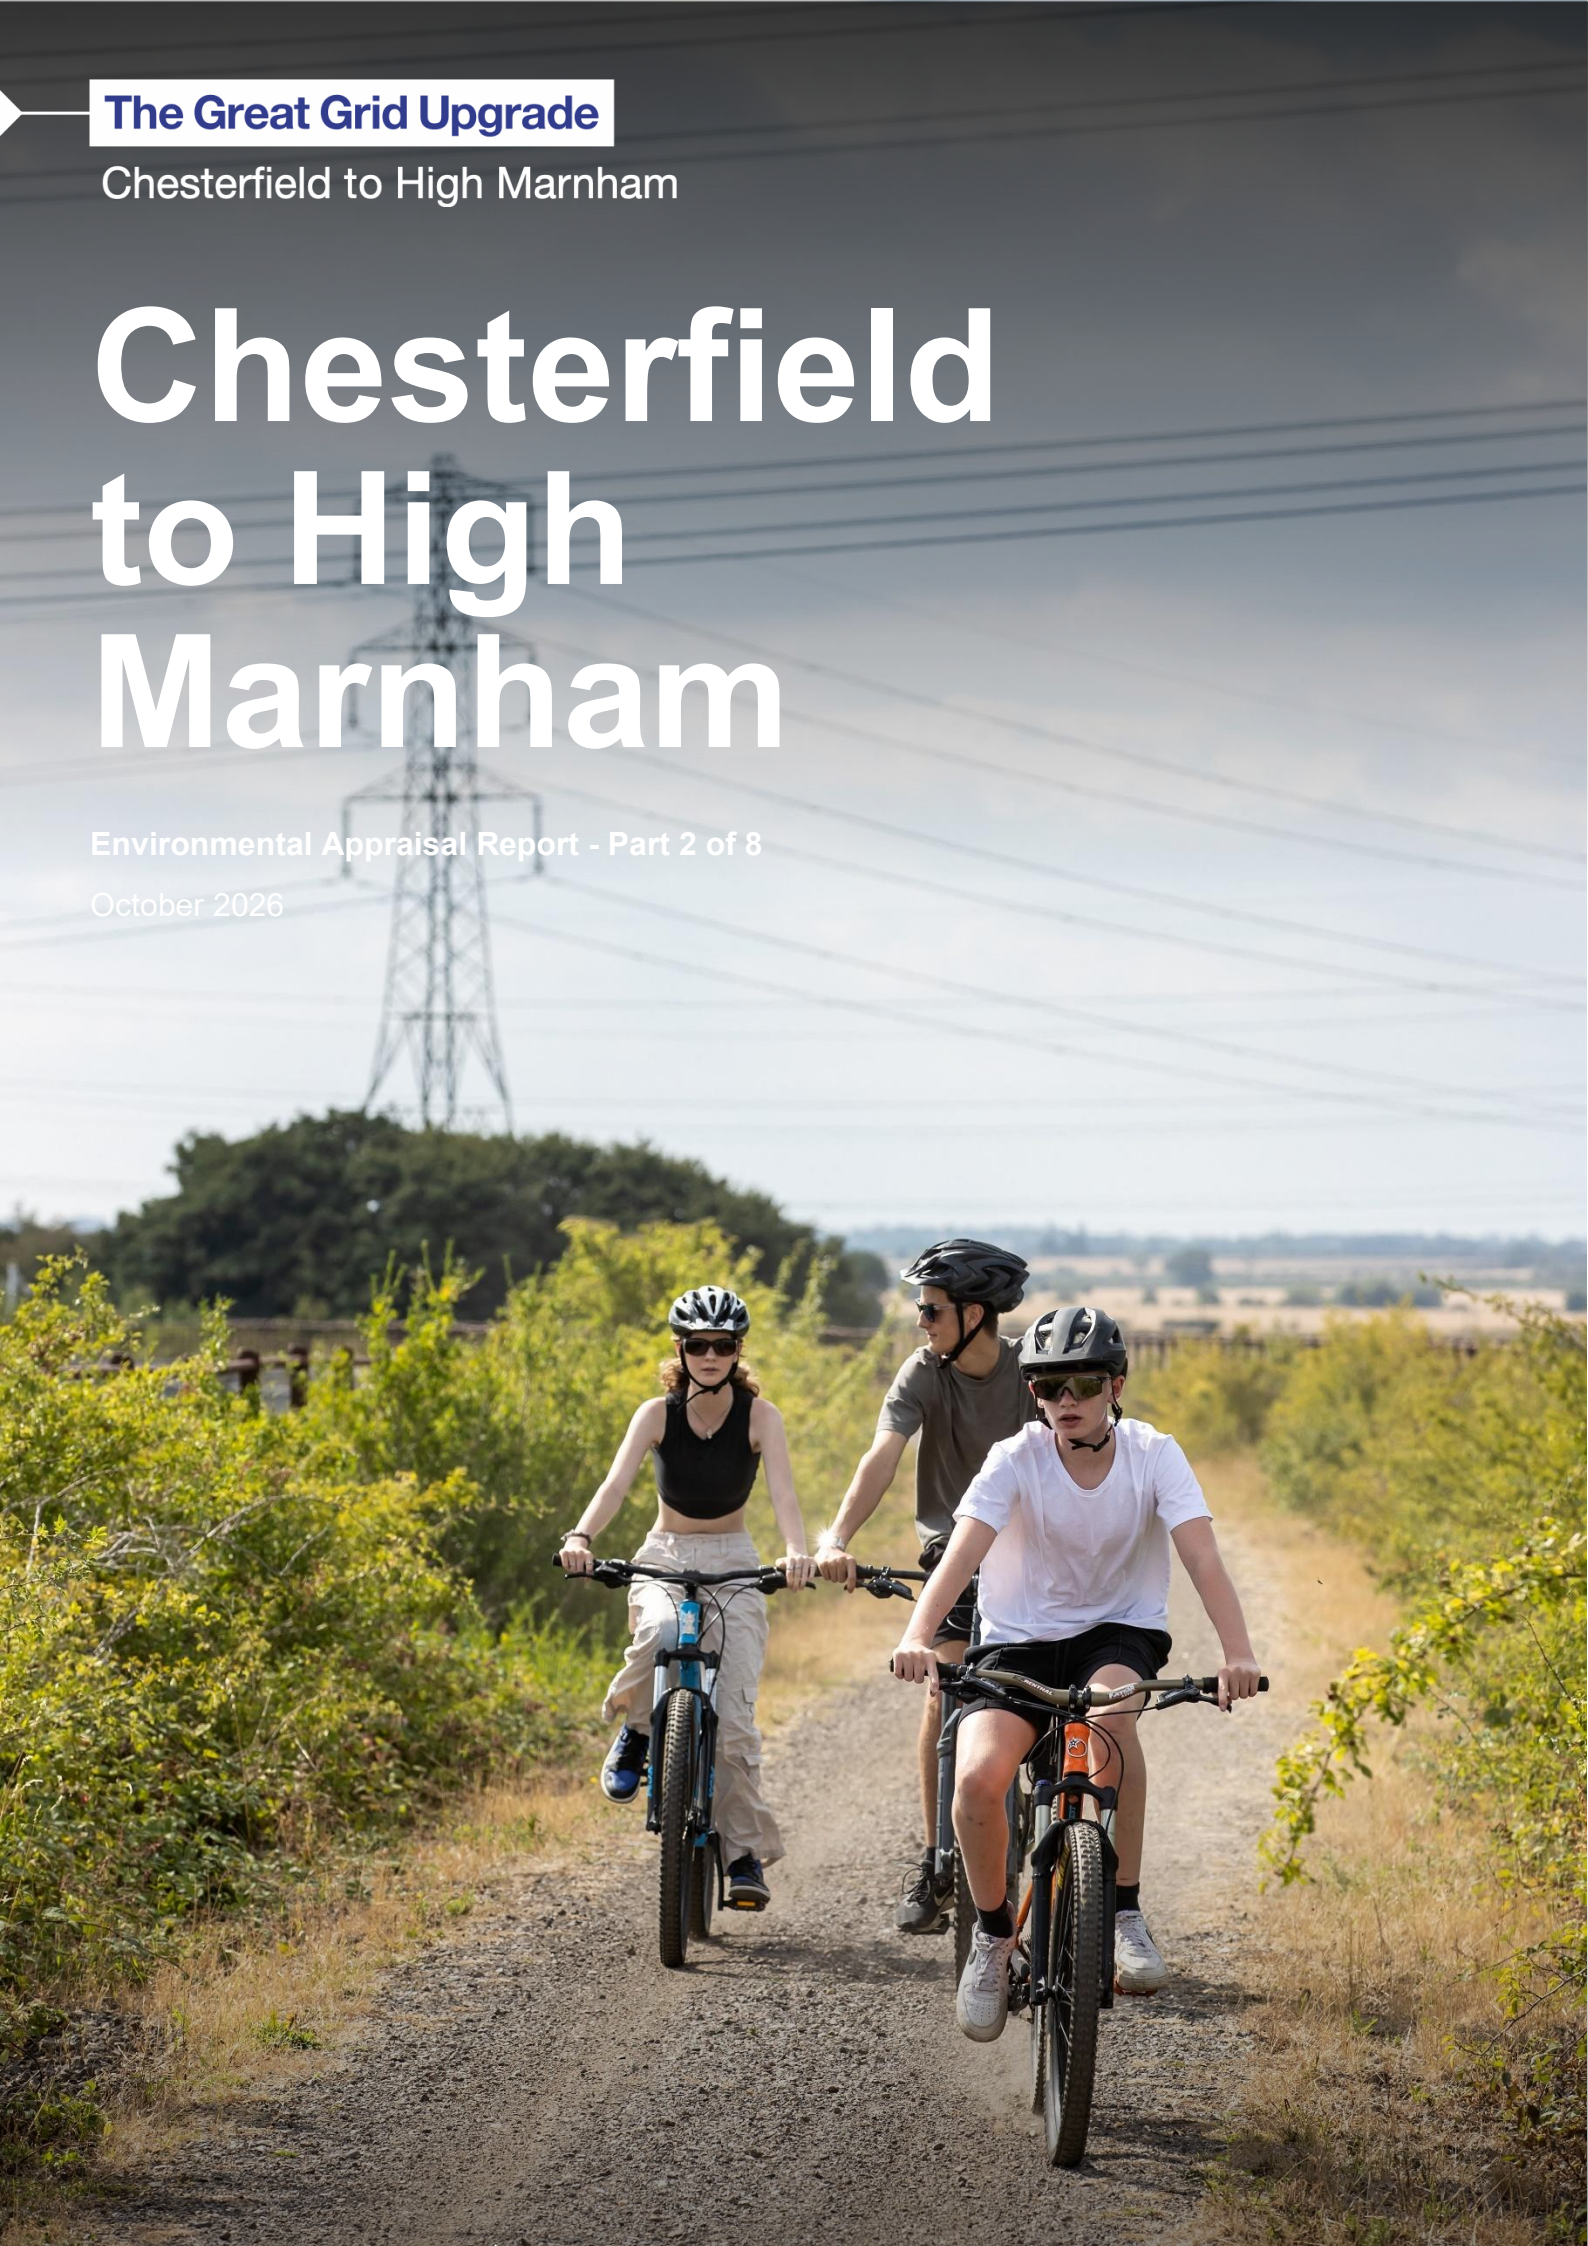


Contents

Appendix C	High Marnham Overhead Works Plans – Part 1 of 2
------------	---

Appendix C

Overhead Works

Plans - Part 1 of 2

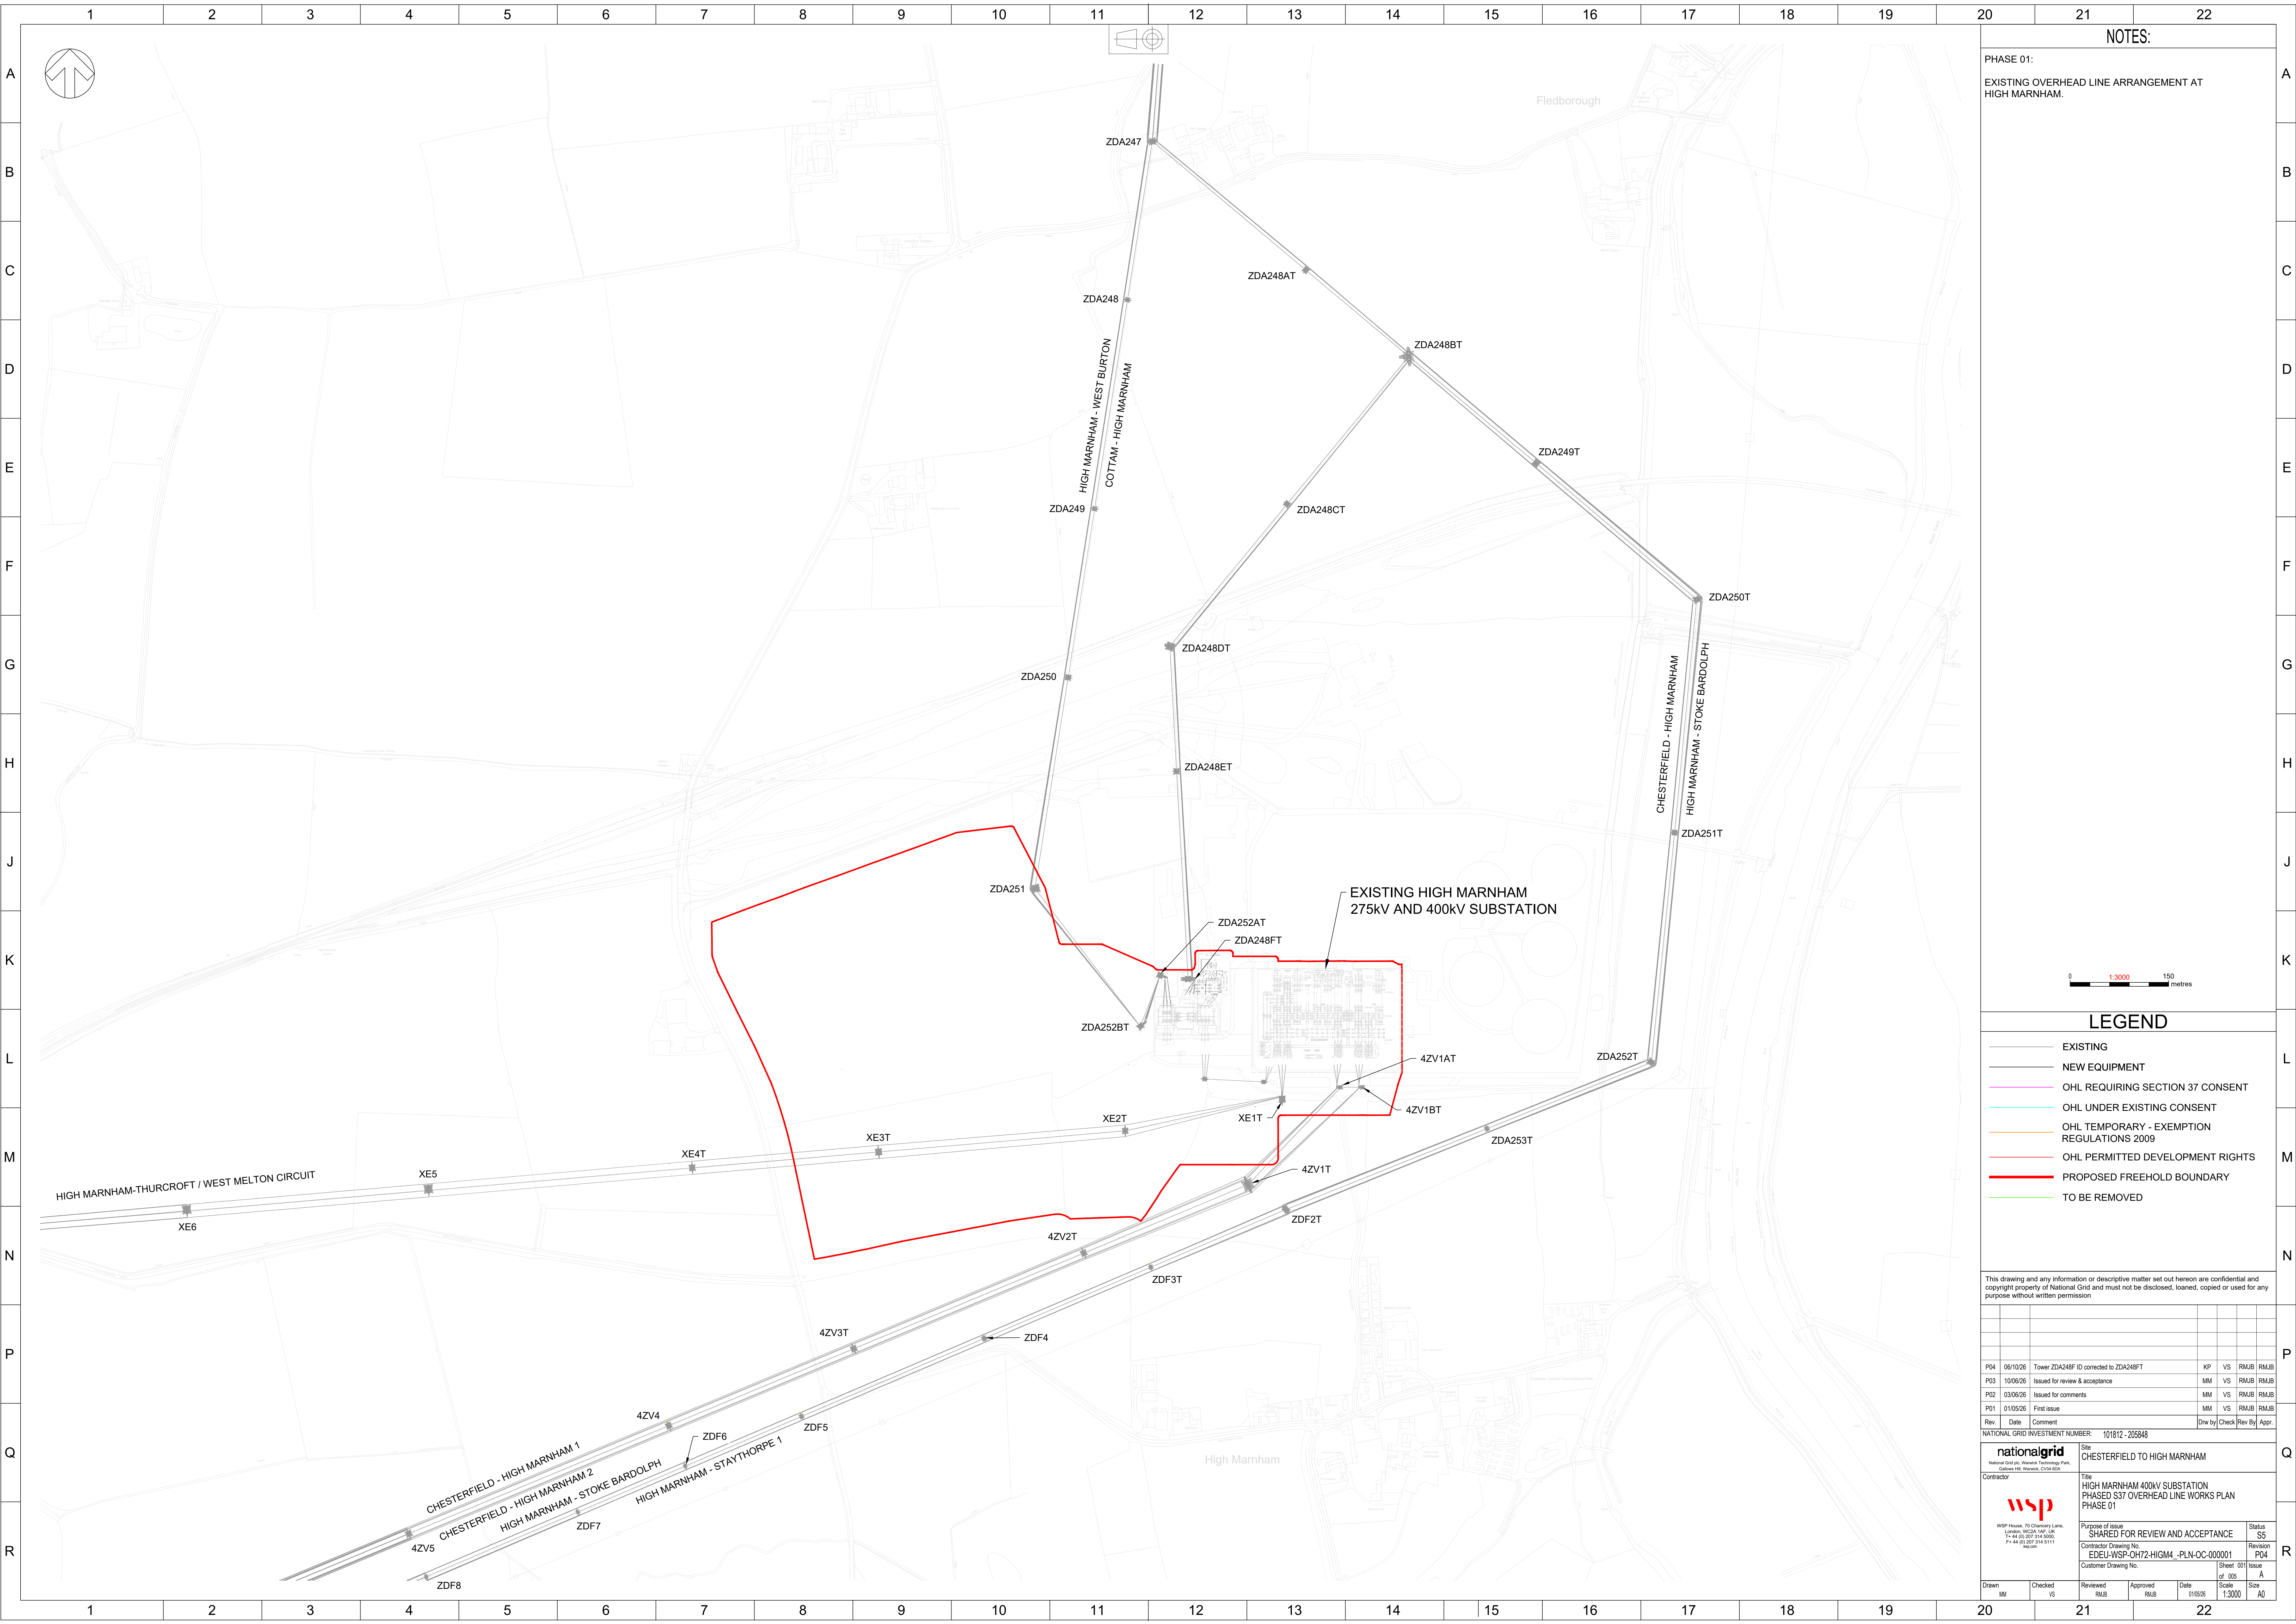

NOTES:

PHASE 01:
EXISTING OVERHEAD LINE ARRANGEMENT AT
HIGH MARNHAM.

LEGEND

- EXISTING
- NEW EQUIPMENT
- OHL REQUIRING SECTION 37 CONSENT
- OHL UNDER EXISTING CONSENT
- OHL TEMPORARY - EXEMPTION REGULATIONS 2009
- OHL PERMITTED DEVELOPMENT RIGHTS
- PROPOSED FREEHOLD BOUNDARY
- TO BE REMOVED


This drawing and any information or descriptive matter set out hereon are confidential and copyright property of National Grid and must not be disclosed, loaned, copied or used for any purpose without written permission


P04	06/10/26	Tower ZDA248F ID corrected to ZDA248FT	KP	VS	RMJB	RMJB
P03	10/06/26	Issued for review & acceptance	MM	VS	RMJB	RMJB
P02	03/06/26	Issued for comments	MM	VS	RMJB	RMJB
P01	01/05/26	First issue	MM	VS	RMJB	RMJB


Rev. Date Comment Drw by Check Rev By Appr.

NATIONAL GRID INVESTMENT NUMBER 101912-205648

 <small>National Grid plc, Western Technology Park, Gildesleepe Hill, Warrick, CV35 9DA</small> <small>WSP House, 70 Chancery Lane, London, WC2A 1AF, UK T: +44 (0) 207 314 5000 F: +44 (0) 207 314 5111 www.wsp.co.uk</small>	Site CHESTERFIELD TO HIGH MARNHAM		Title HIGH MARNHAM 400KV SUBSTATION PHASED S37 OVERHEAD LINE WORKS PLAN PHASE 01		Status SS
	Contractor WSP		Purpose of Issue SHARED FOR REVIEW AND ACCEPTANCE		Revision P04
	Contractor Drawing No. EDEU-WSP-OH72-HIGM4 - PLN-OC-000001		Customer Drawing No.		Sheet 001 of 005
	Drawn MM	Checked VS	Reviewed RMJB	Approved RMJB	Date 01/05/26 Scale 1:3000 Size A0

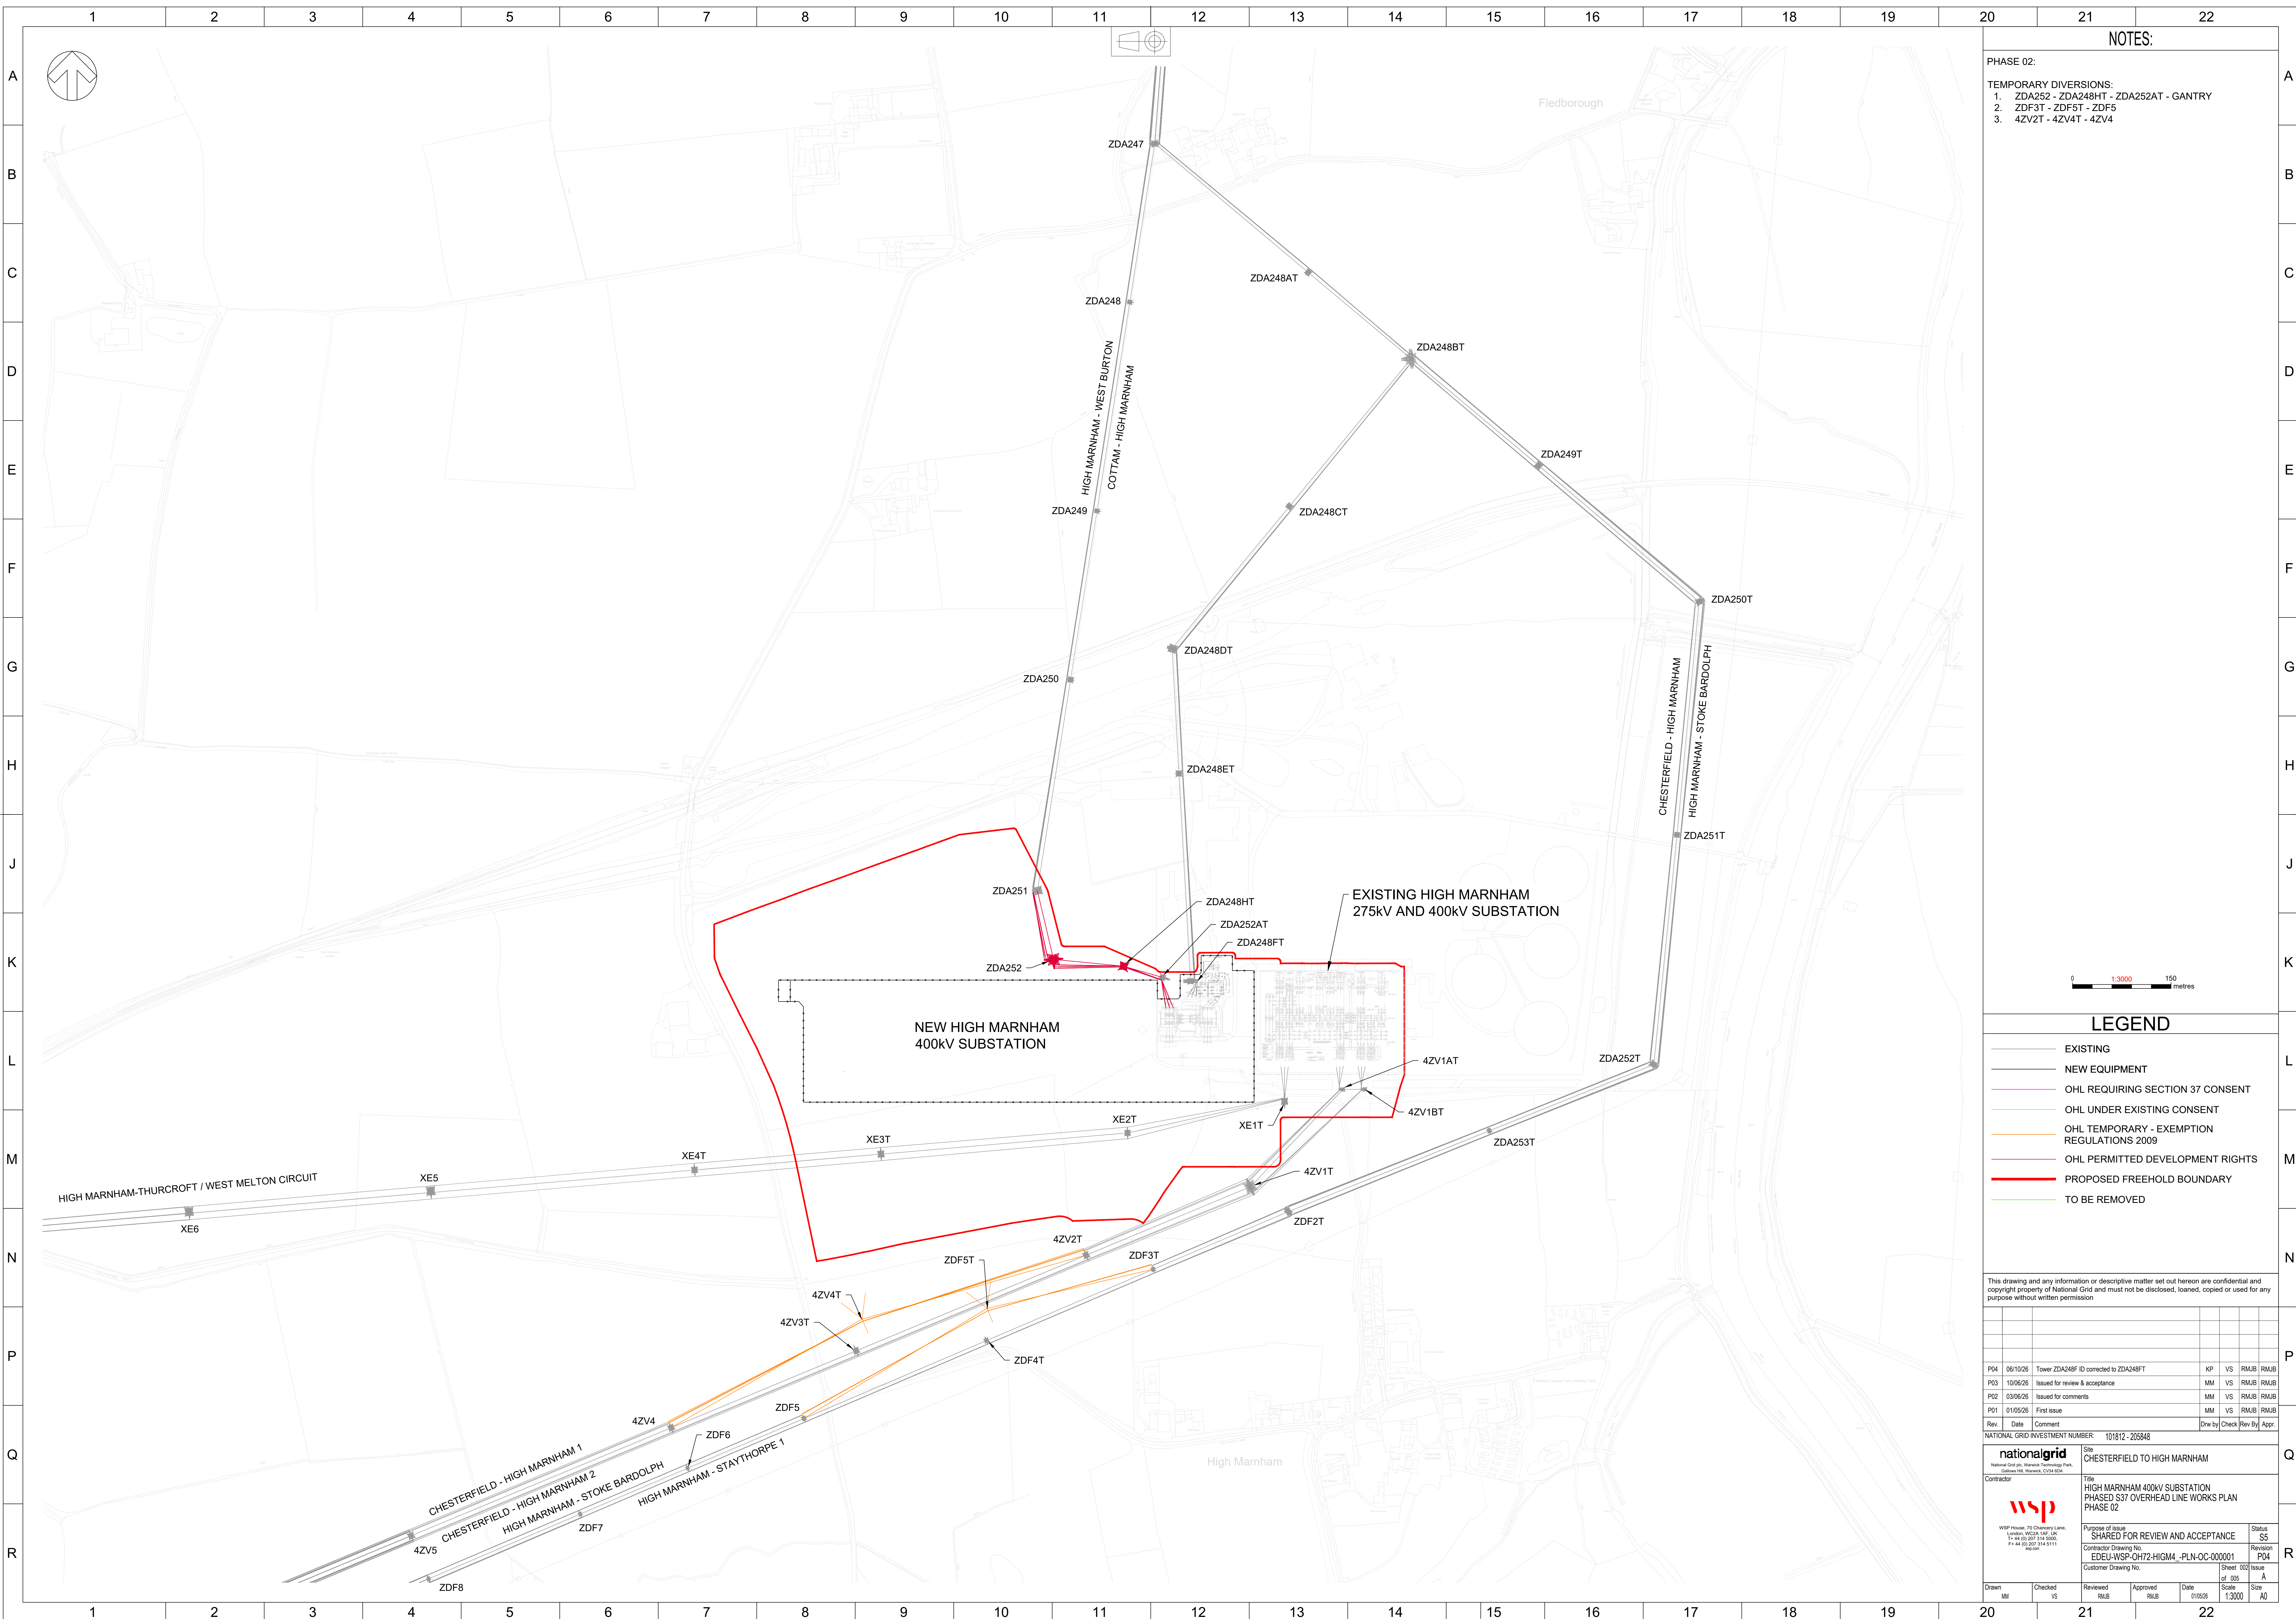

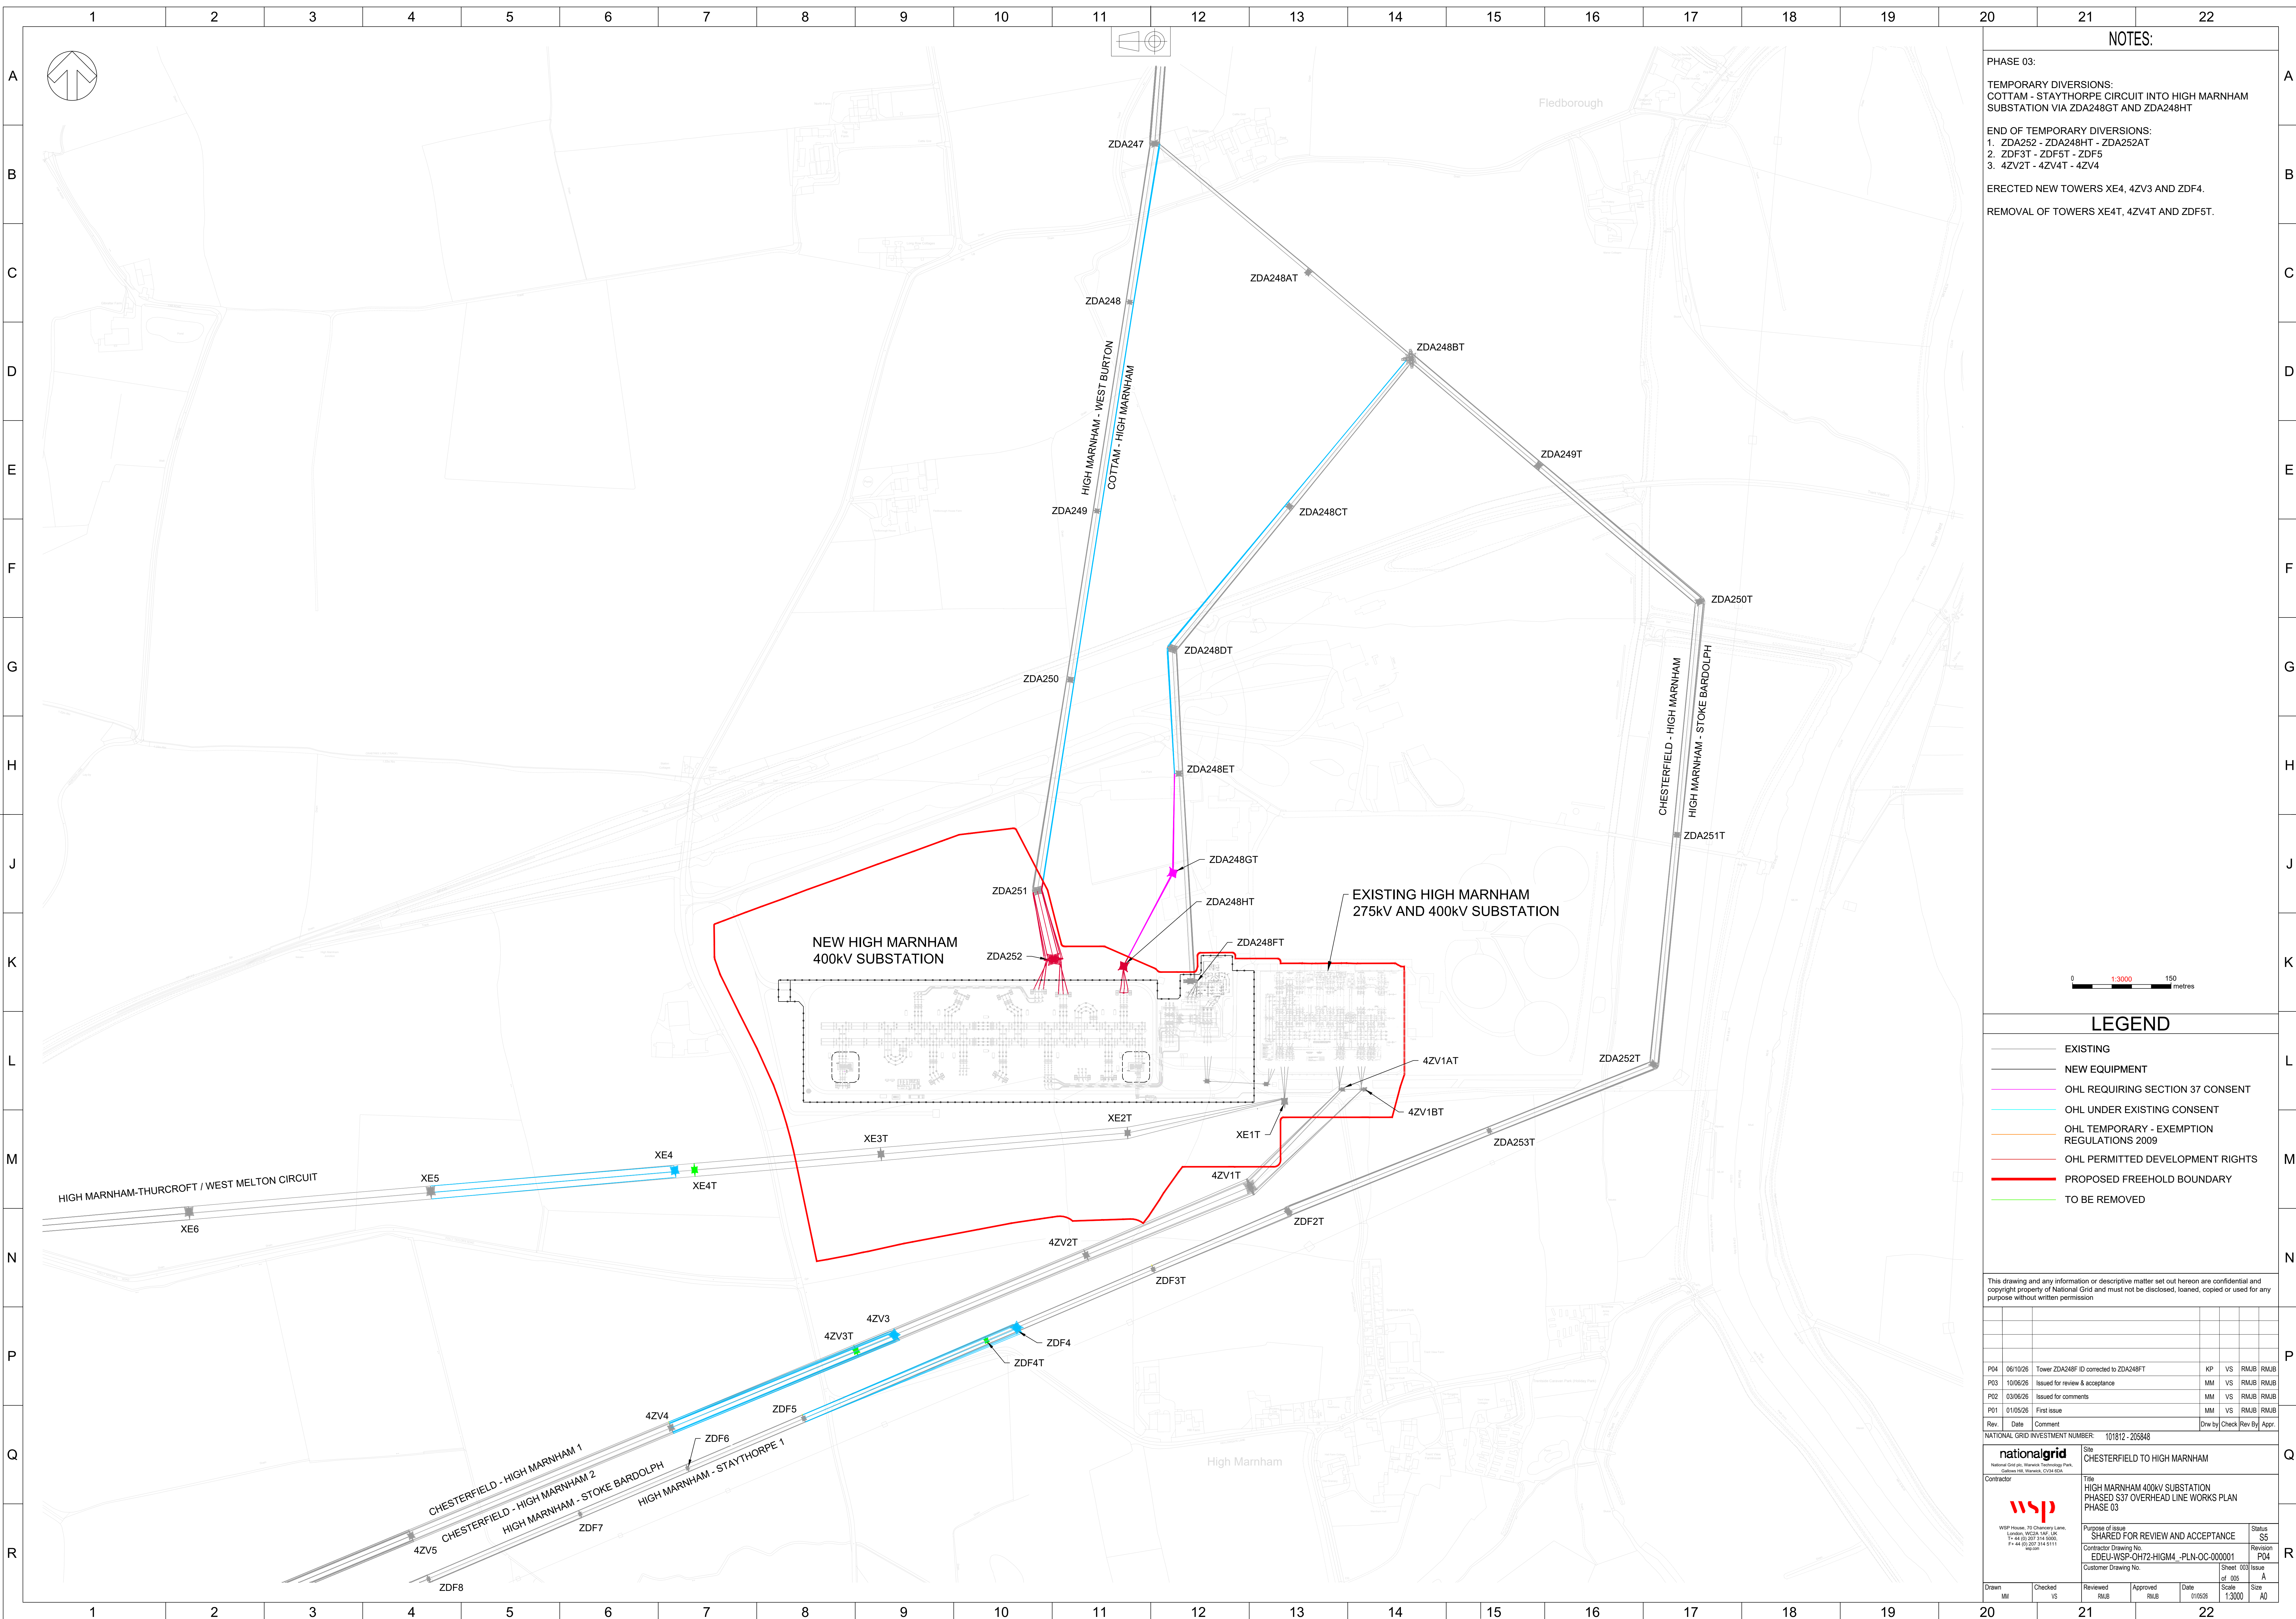

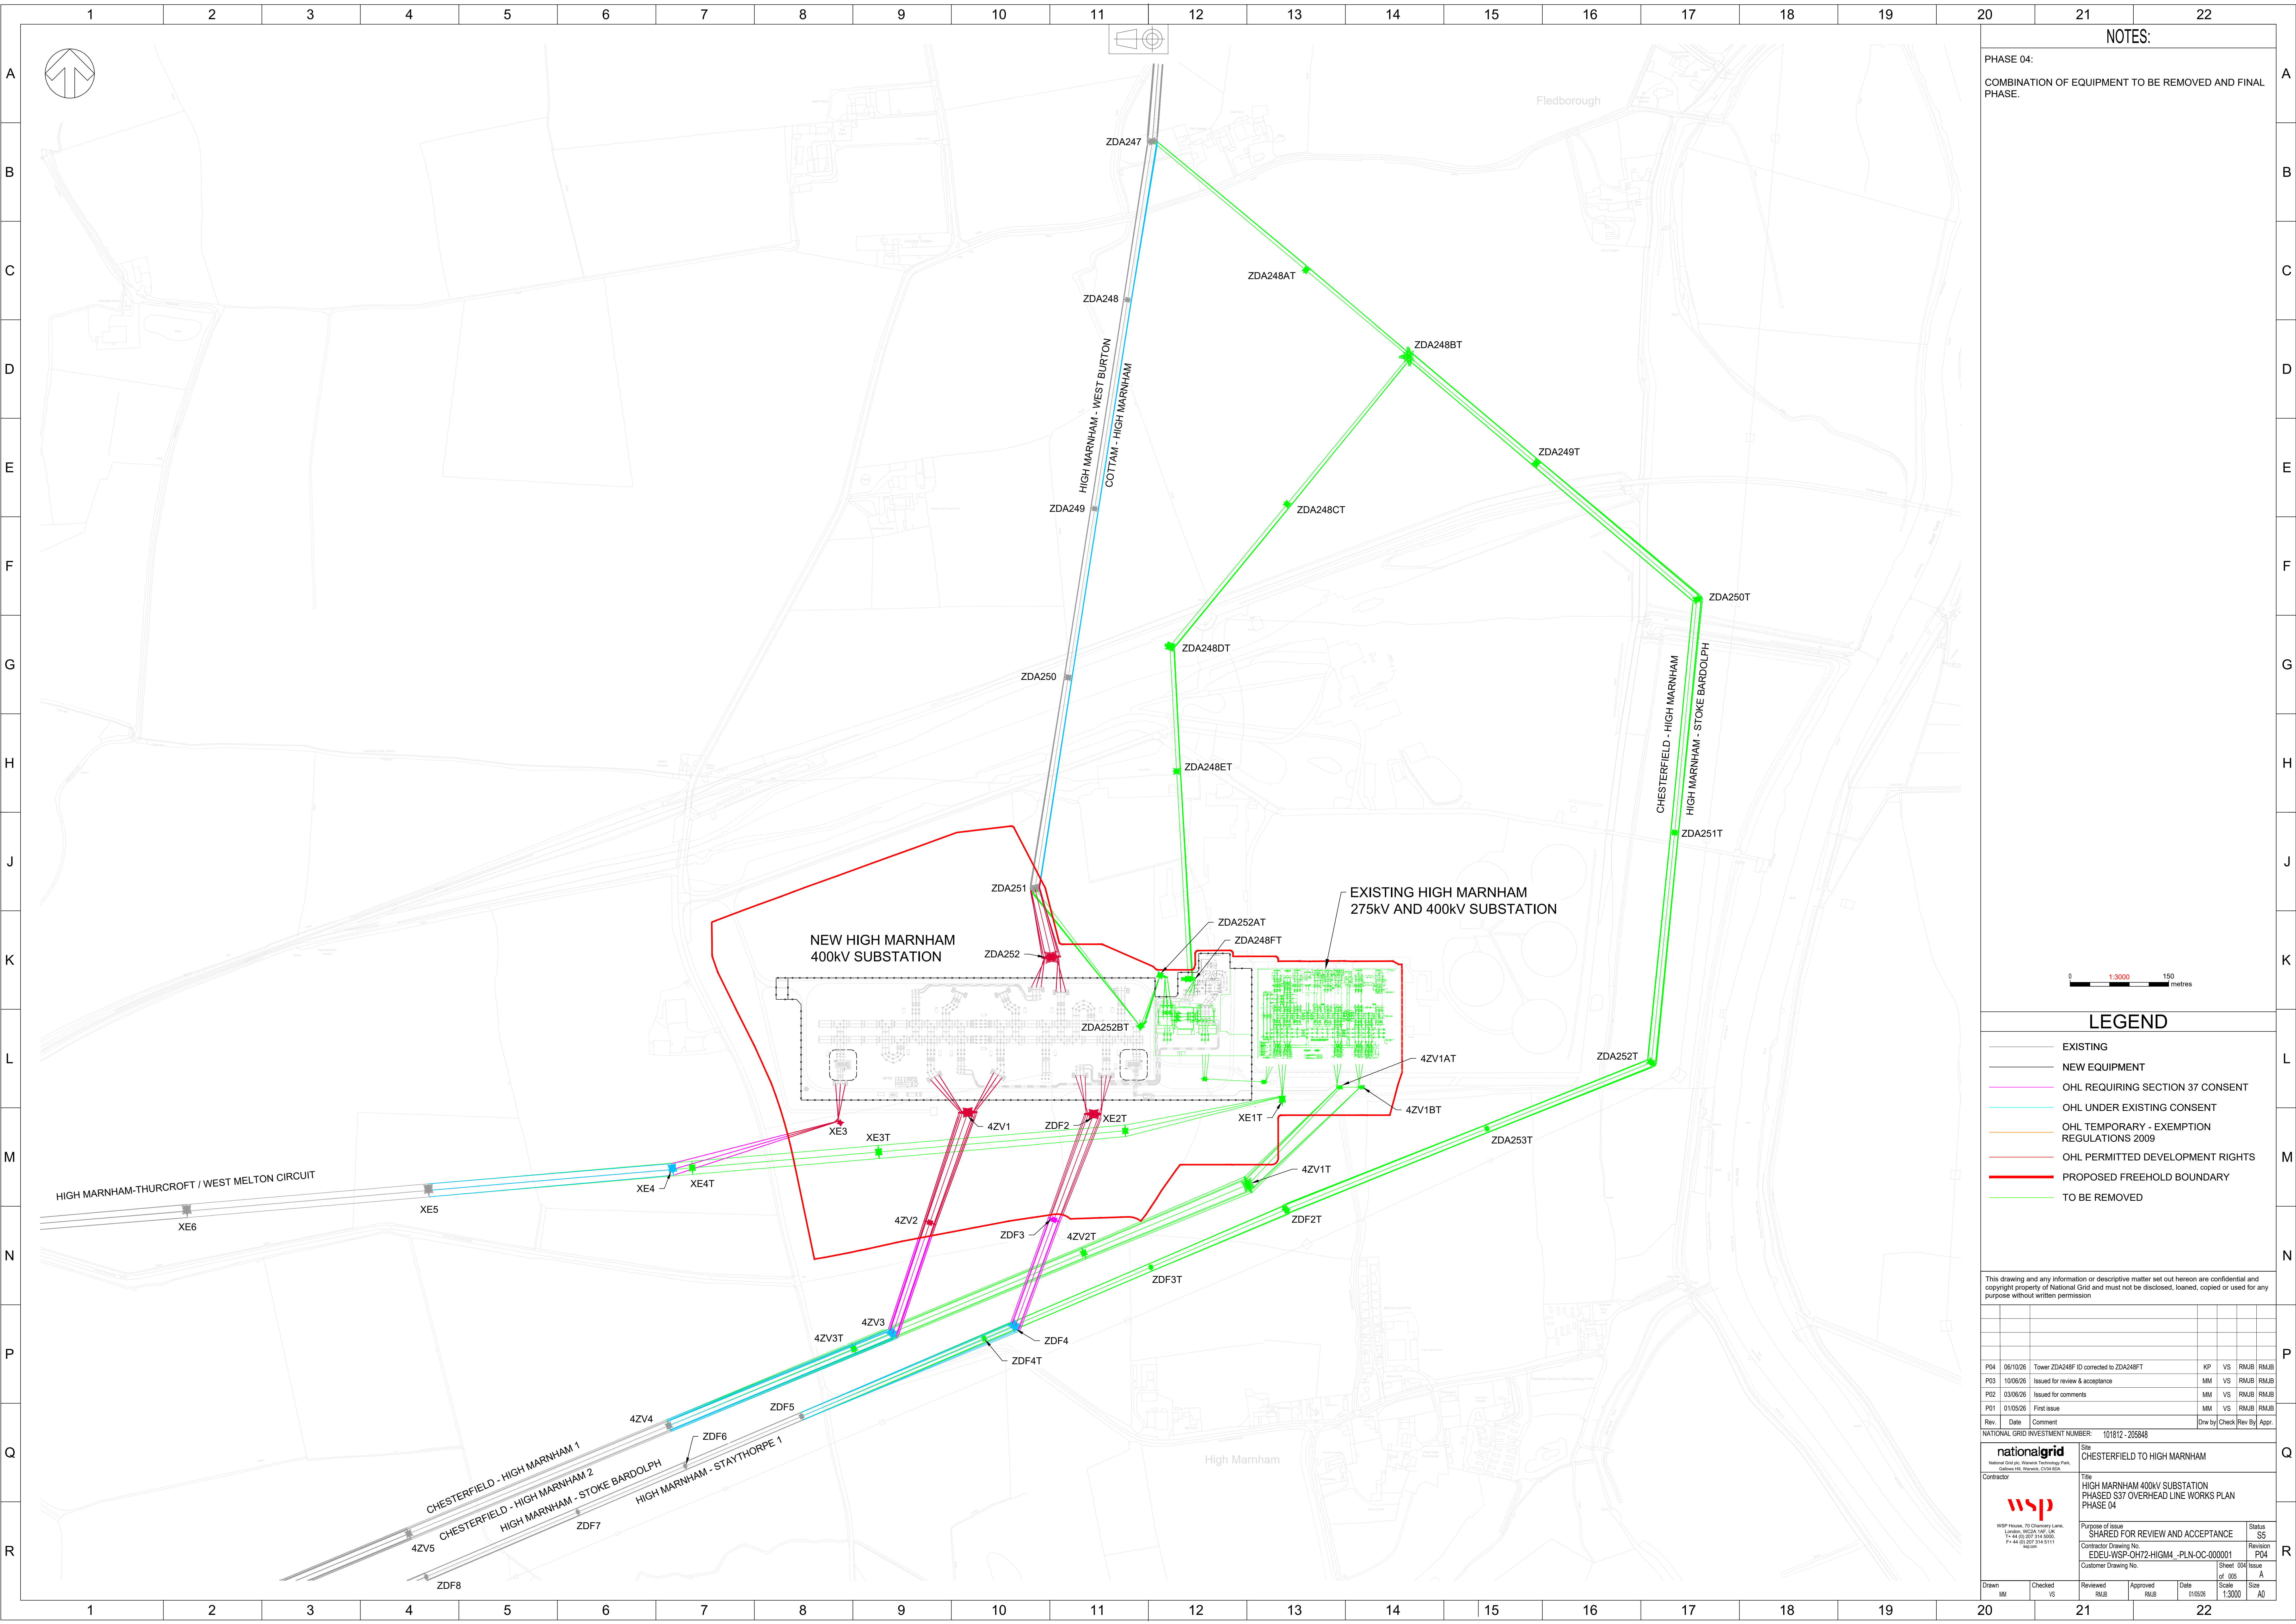

NOTES:

PHASE 04:
COMBINATION OF EQUIPMENT TO BE REMOVED AND FINAL PHASE.



LEGEND

- EXISTING
- NEW EQUIPMENT
- OHL REQUIRING SECTION 37 CONSENT
- OHL UNDER EXISTING CONSENT
- OHL TEMPORARY - EXEMPTION REGULATIONS 2009
- OHL PERMITTED DEVELOPMENT RIGHTS
- PROPOSED FREEHOLD BOUNDARY
- TO BE REMOVED

This drawing and any information or descriptive matter set out hereon are confidential and copyright property of National Grid and must not be disclosed, loaned, copied or used for any purpose without written permission

P04	06/10/26	Tower ZDA248F ID corrected to ZDA248FT	KP	VS	RMJB	RMJB
P03	10/06/26	Issued for review & acceptance	MM	VS	RMJB	RMJB
P02	03/06/26	Issued for comments	MM	VS	RMJB	RMJB
P01	01/05/26	First issue	MM	VS	RMJB	RMJB
Rev.	Date	Comment	Drw	by	Check	Rev
NATIONAL GRID INVESTMENT NUMBER			101912-205848			

National Grid plc, Riverside Technology Park,
Gibsonville Hill, Warrick, CV35 9DX

WSP House, 70 Chancery Lane,
London, WC2A 1AF, UK
T: +44 (0) 207 314 5000
F: +44 (0) 207 314 5111
www.wsp.co.uk

Contractor

WSP

Purpose of Issue
SHARED FOR REVIEW AND ACCEPTANCE

Contractor Drawing No.
EDEU-WSP-OH72-HGM4 - PLN-OC-000001

Customer Drawing No.

Site
CHESTERFIELD TO HIGH MARNHAM

Title
HIGH MARNHAM 400kV SUBSTATION
PHASED S37 OVERHEAD LINE WORKS PLAN
PHASE 04

Status
SS

Revision
P04

Sheet
of 005

Issue
A

Drawn
MM

Checked
VS

Reviewed
RMJB

Approved
RMJB

Date
01/05/26

Scale
1:3000

Size
A0