




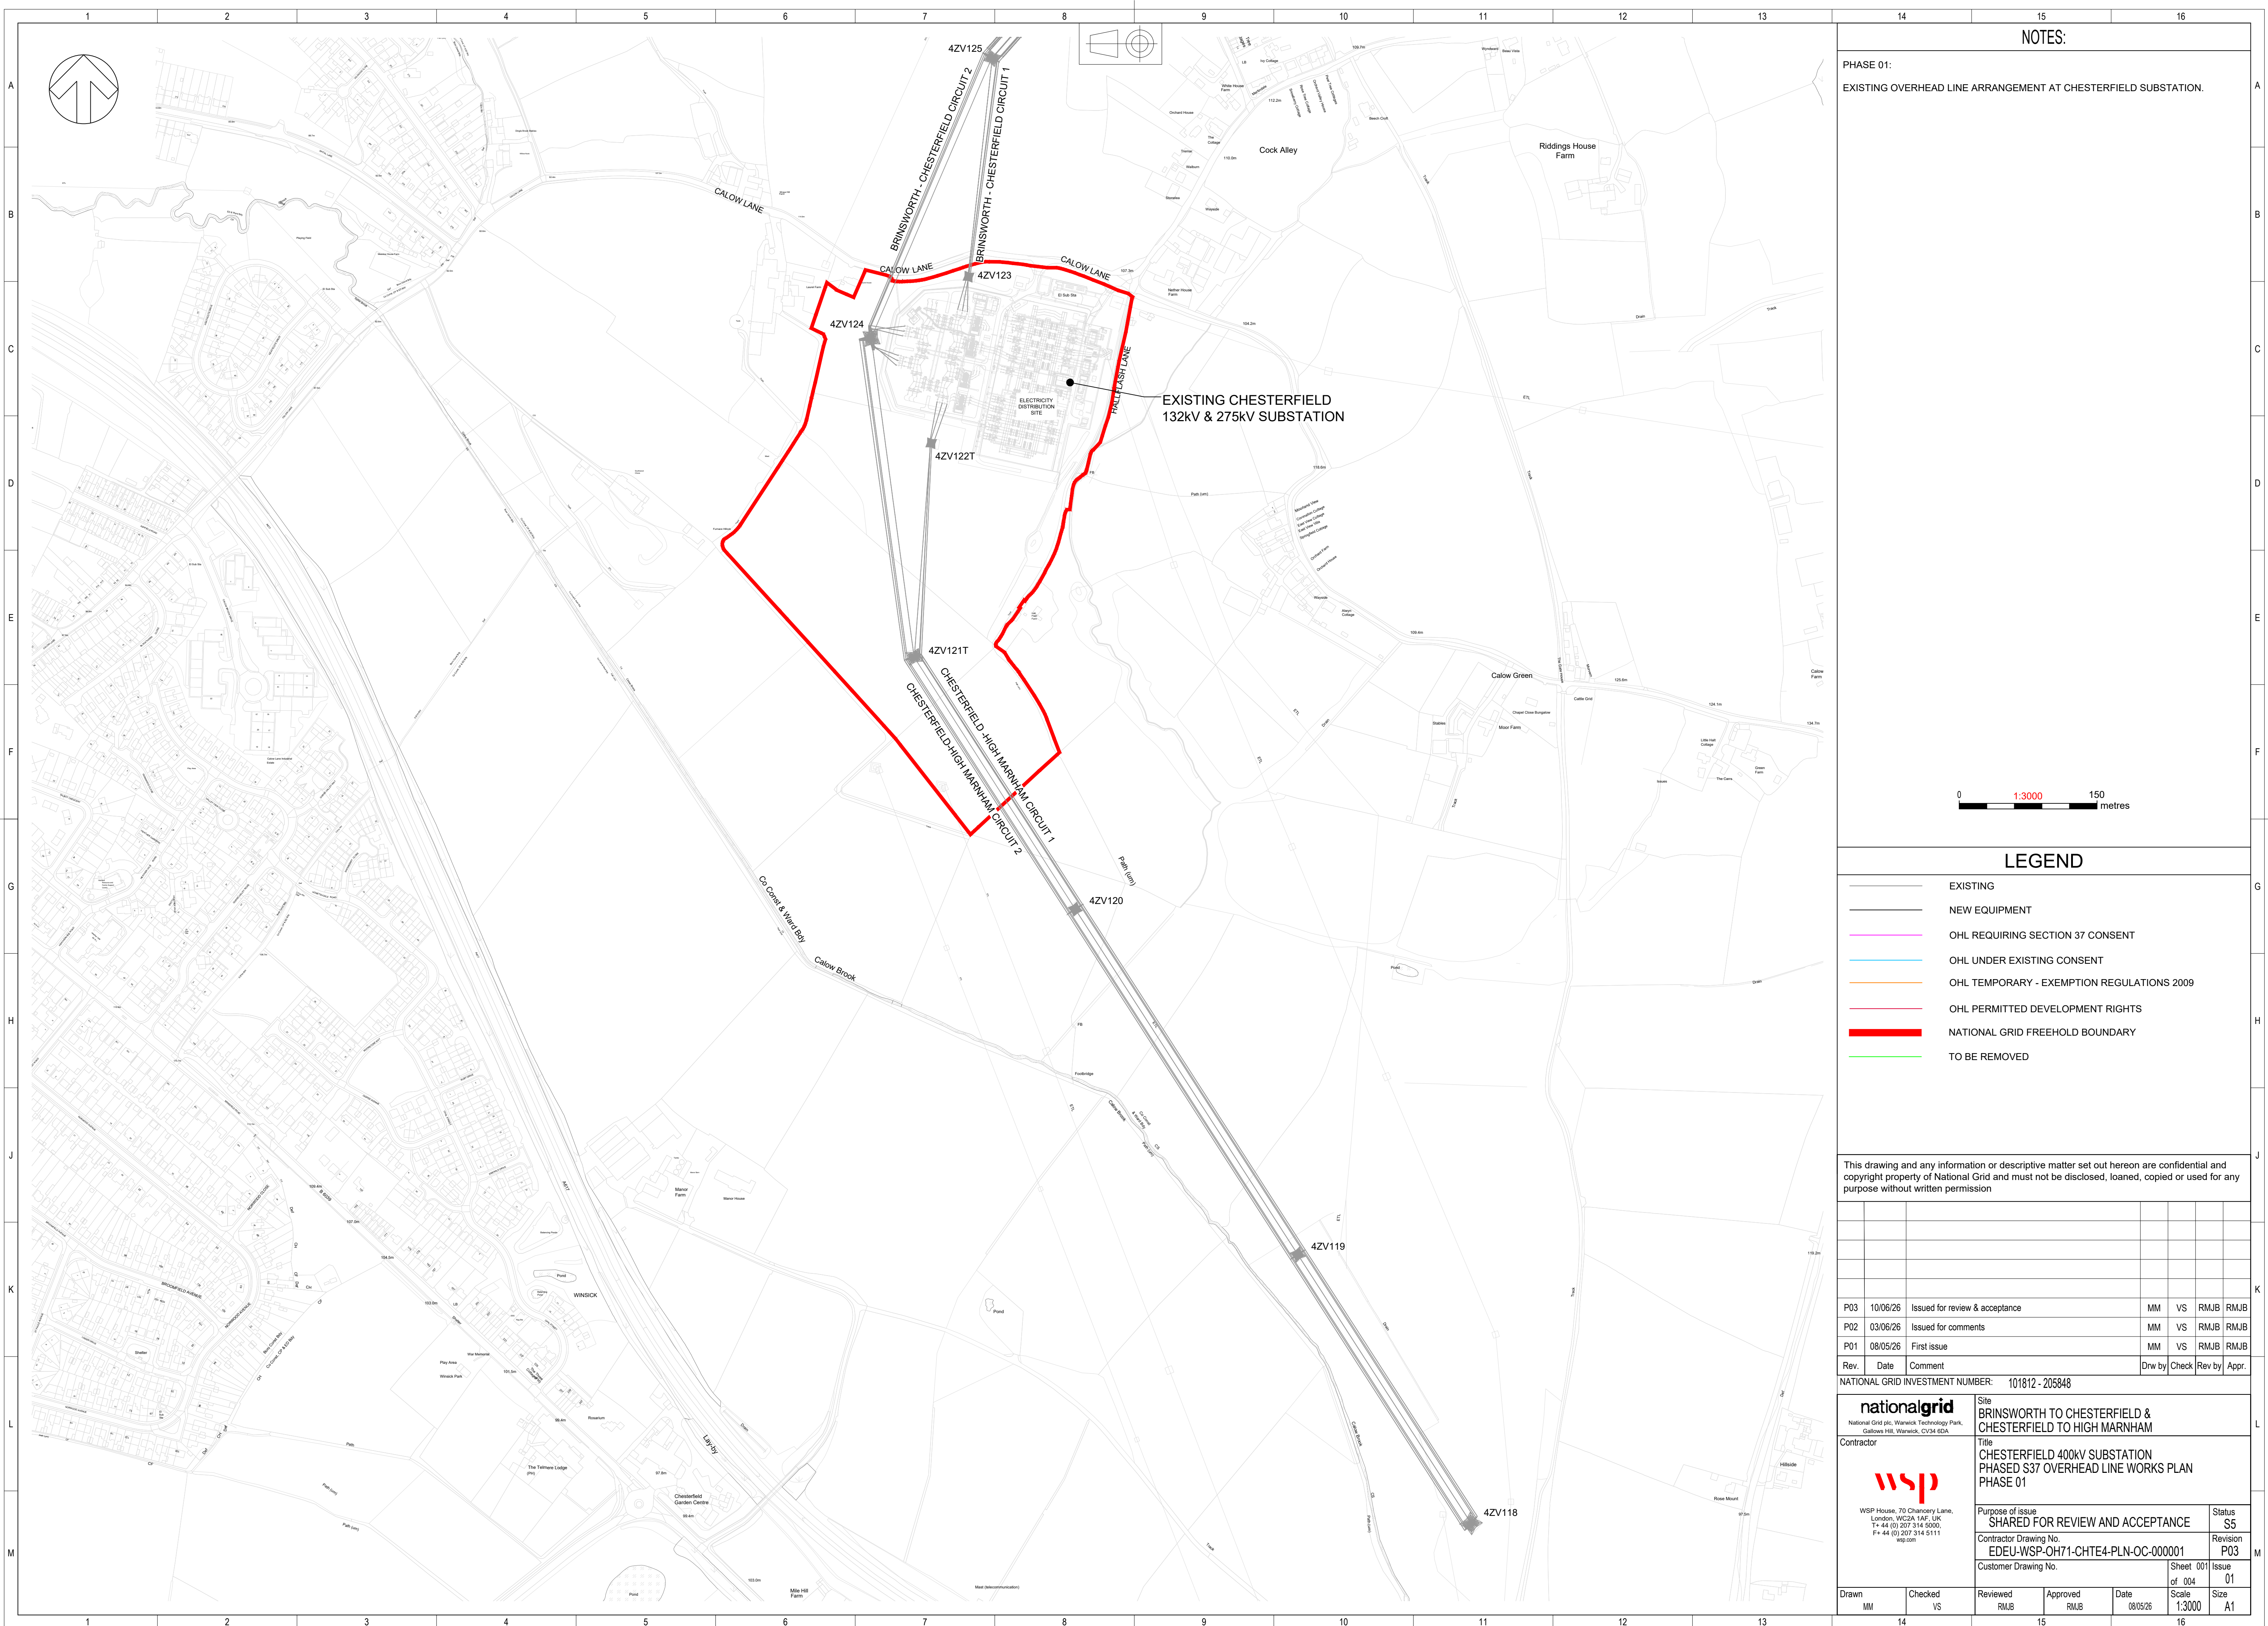

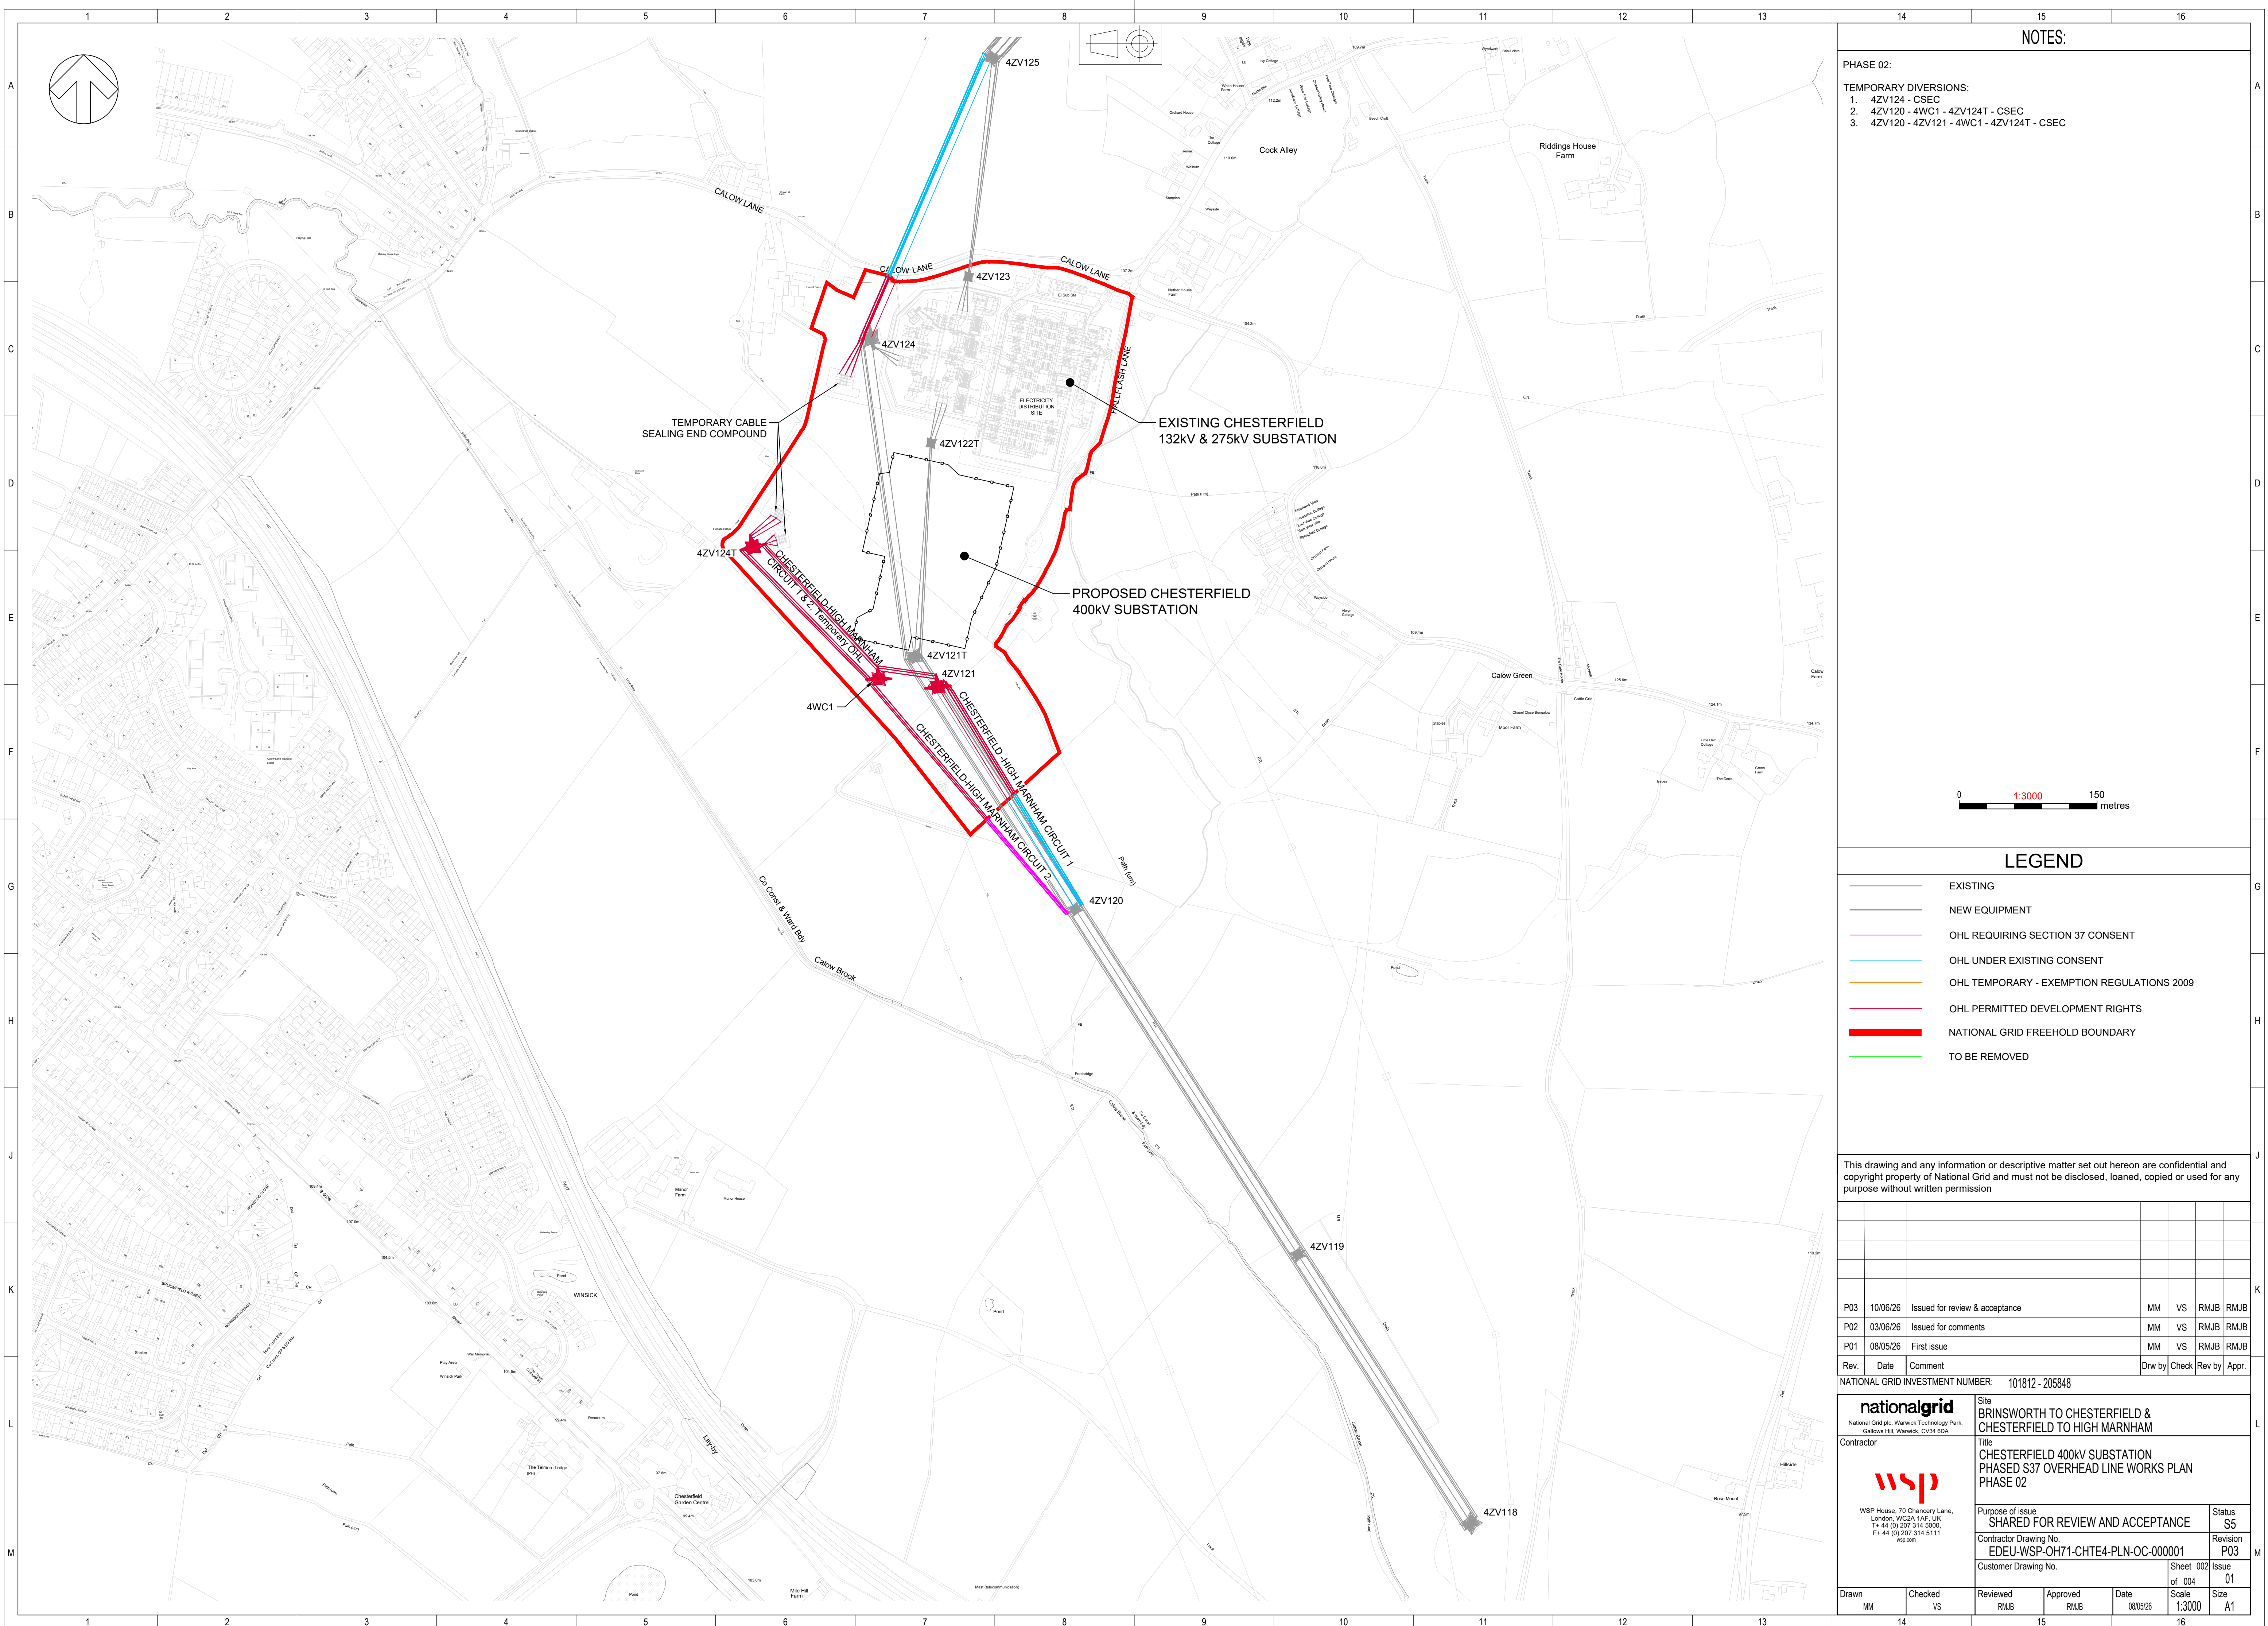

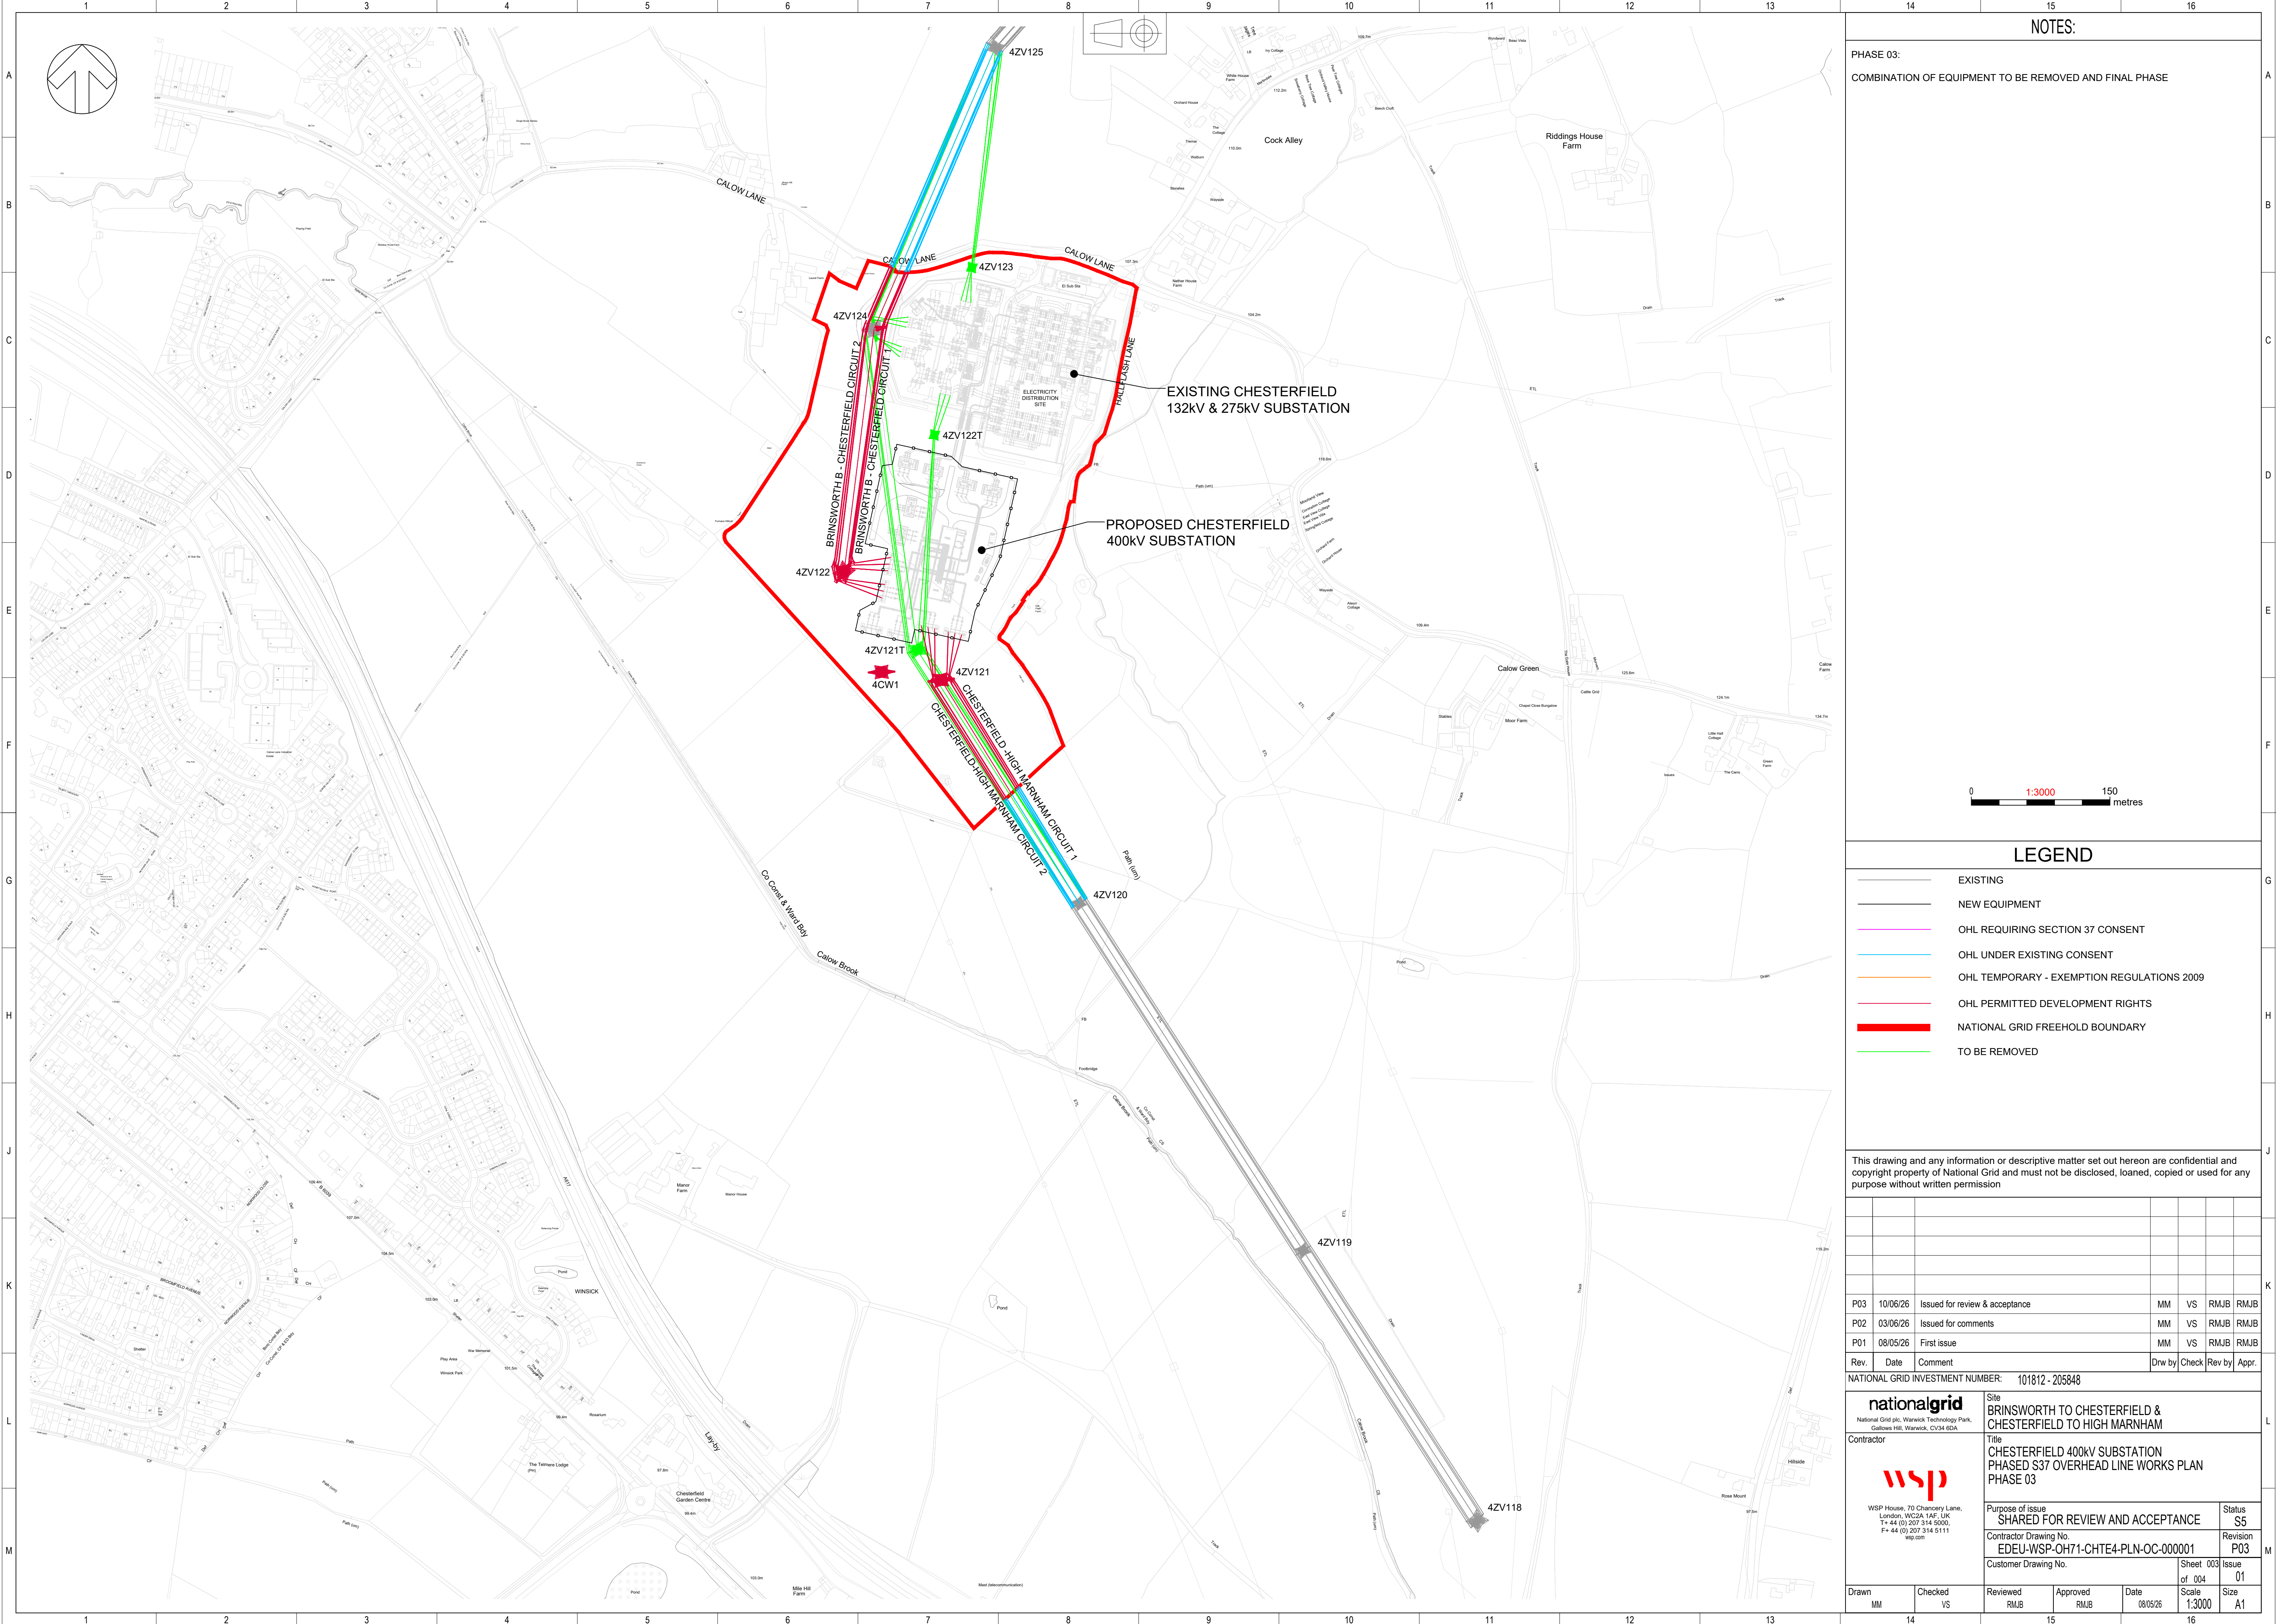

NOTES:

PHASE 03:
COMBINATION OF EQUIPMENT TO BE REMOVED AND FINAL PHASE

LEGEND


- EXISTING
- NEW EQUIPMENT
- OHL REQUIRING SECTION 37 CONSENT
- OHL UNDER EXISTING CONSENT
- OHL TEMPORARY - EXEMPTION REGULATIONS 2009
- OHL PERMITTED DEVELOPMENT RIGHTS
- NATIONAL GRID FREEHOLD BOUNDARY
- TO BE REMOVED

This drawing and any information or descriptive matter set out hereon are confidential and copyright property of National Grid and must not be disclosed, loaned, copied or used for any purpose without written permission

P03	10/06/26	Issued for review & acceptance	MM	VS	RMJB	RMJB
P02	03/06/26	Issued for comments	MM	VS	RMJB	RMJB
P01	08/05/26	First issue	MM	VS	RMJB	RMJB
Rev.	Date	Comment	Drw by	Check	Rev by	Appr.

NATIONAL GRID INVESTMENT NUMBER: 101812 - 205848

nationalgrid <small>National Grid plc, Warwick Technology Park, Galloway Hill, Warwick, CV34 6DA</small>		Site BRINSWORTH TO CHESTERFIELD & CHESTERFIELD TO HIGH MARNHAM	
wsp <small>WSP House, 70 Chancery Lane, London, WC2A 1AF, UK T+ 44 (0) 207 314 5500, F+ 44 (0) 207 314 5111 wsp.com</small>		Title CHESTERFIELD 400kV SUBSTATION PHASED S37 OVERHEAD LINE WORKS PLAN PHASE 03	
Contractor Drawing No. EDEU-WSP-OH71-CHTE4-PLN-OC-000001		Purpose of issue SHARED FOR REVIEW AND ACCEPTANCE	
Customer Drawing No.		Status S5	
Drawn MM		Checked VS	
Reviewed RMJB		Approved RMJB	
Date 08/05/26		Scale 1:3000	
Sheet 003 of 004		Issue 01	
Size A1		Revision P03	

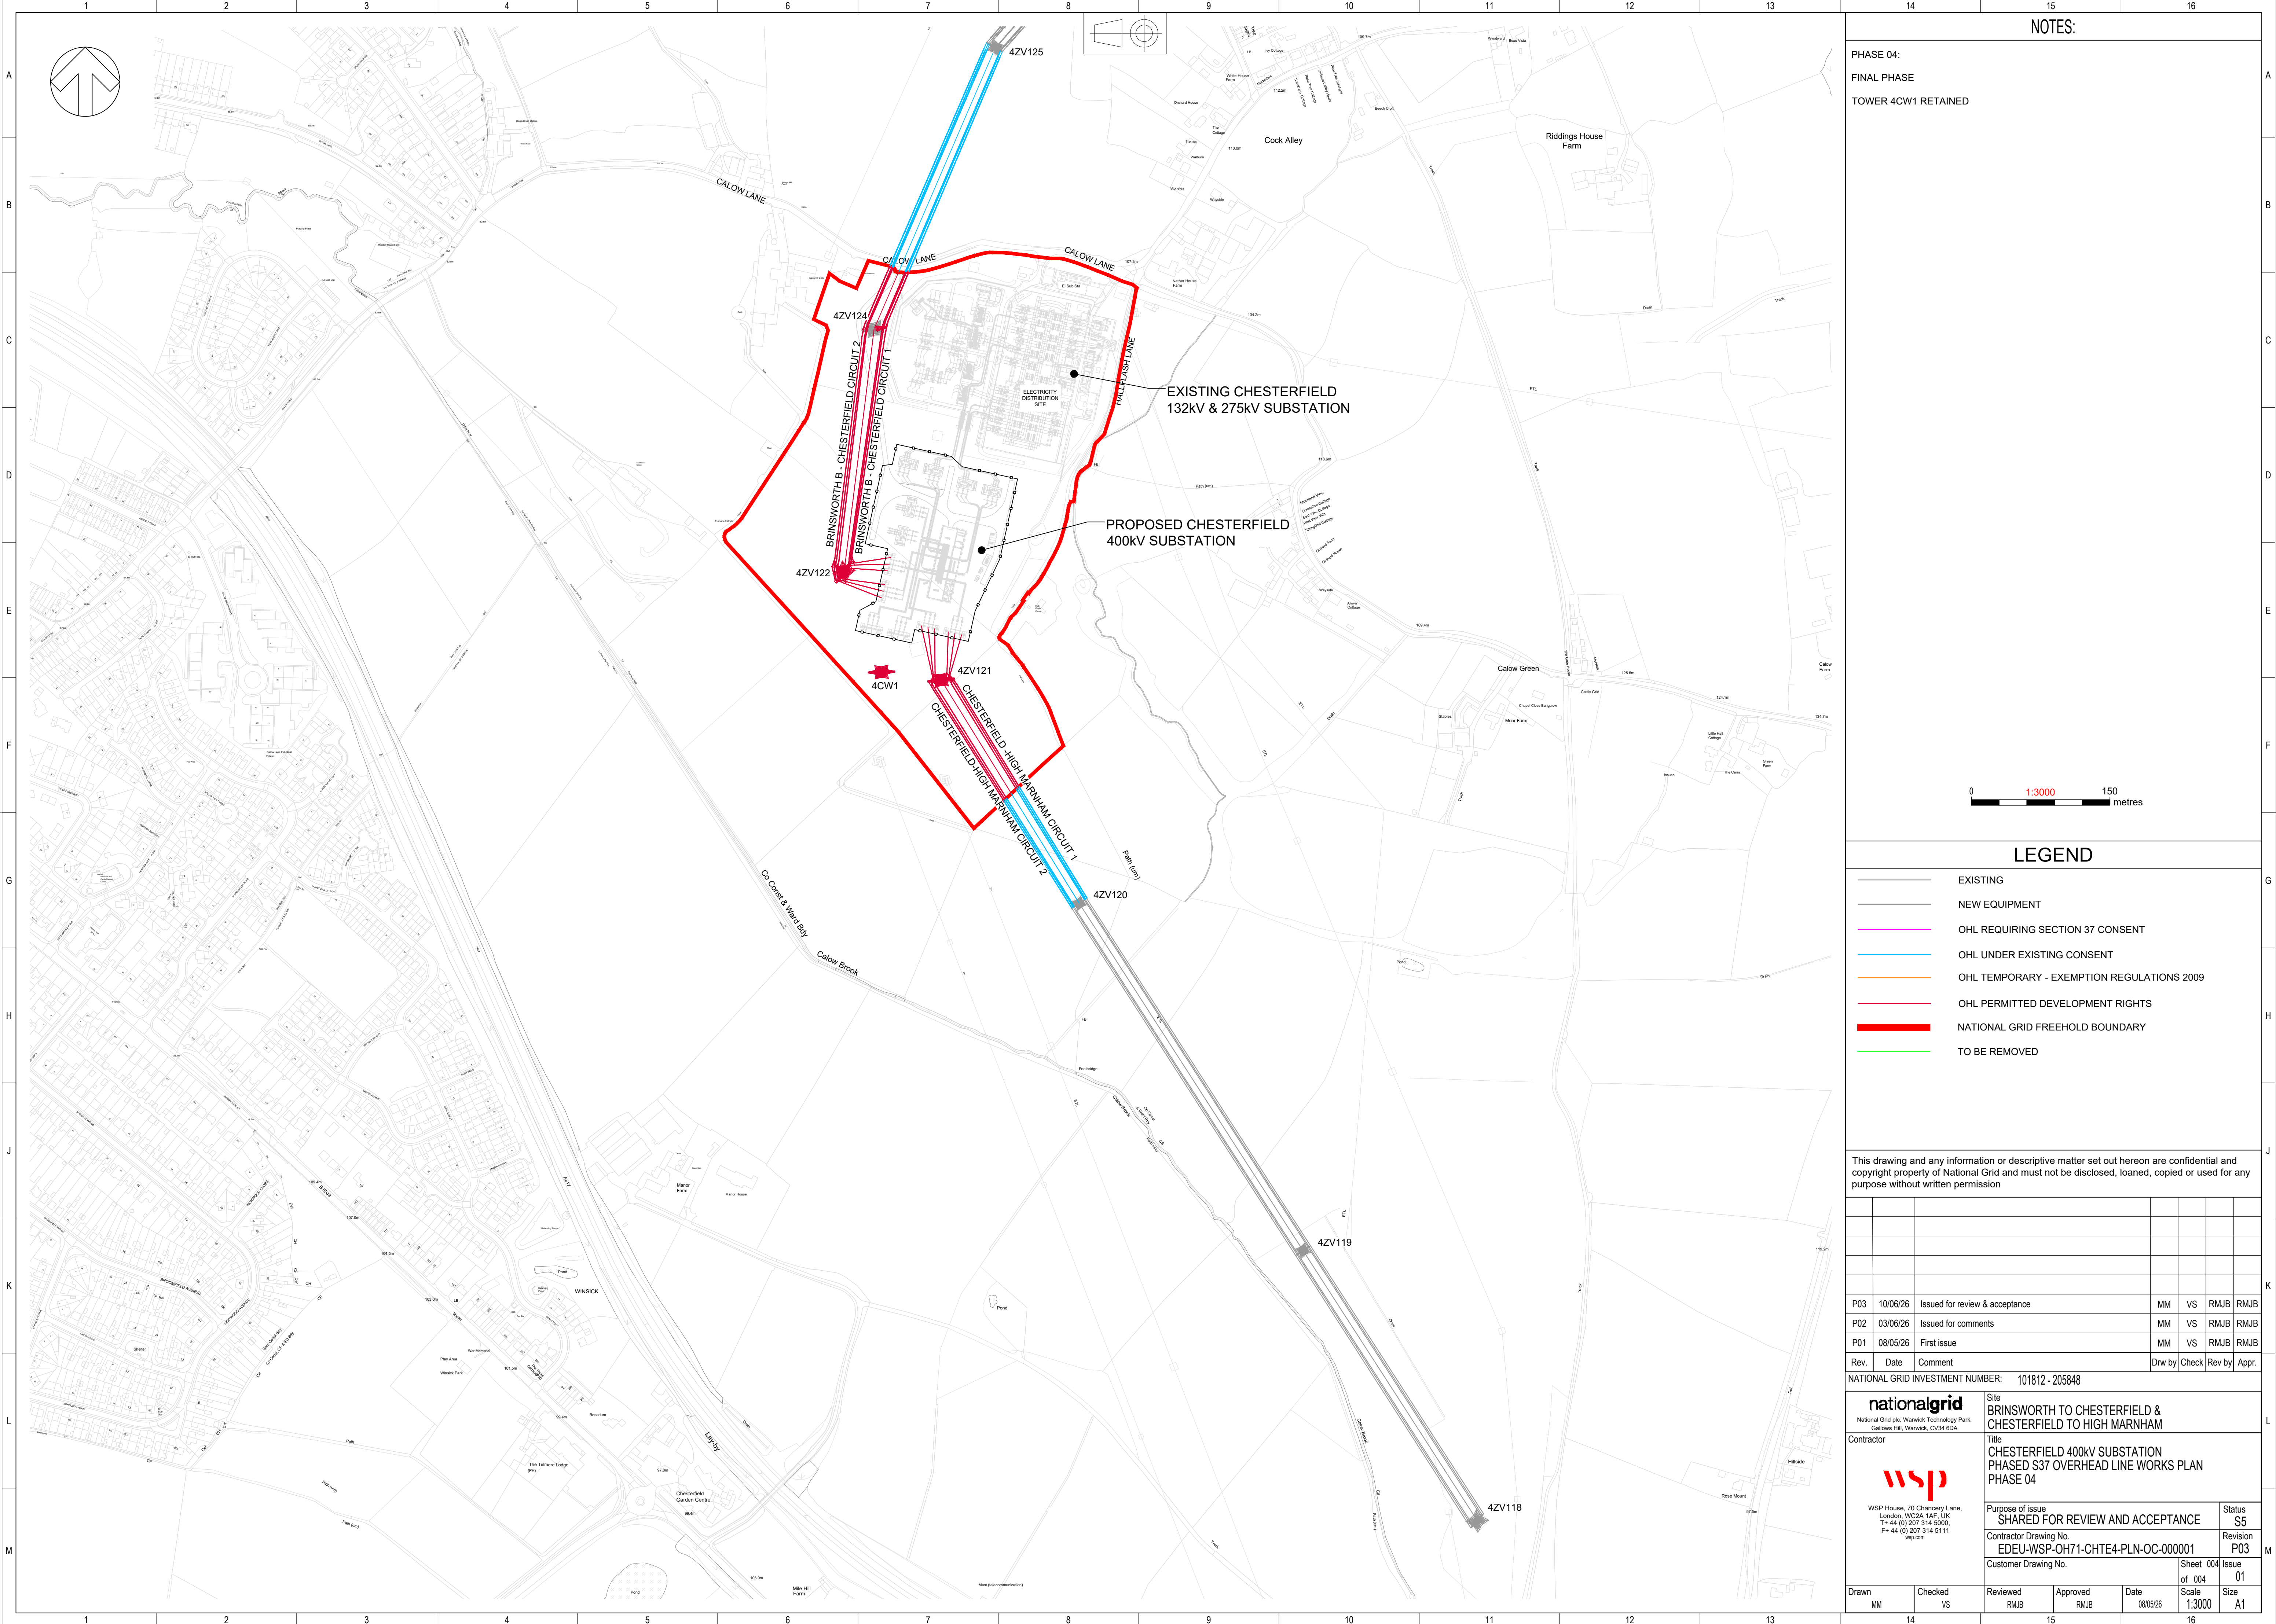

NOTES:

PHASE 04:
FINAL PHASE
TOWER 4CW1 RETAINED



LEGEND

- EXISTING
- NEW EQUIPMENT
- OHL REQUIRING SECTION 37 CONSENT
- OHL UNDER EXISTING CONSENT
- OHL TEMPORARY - EXEMPTION REGULATIONS 2009
- OHL PERMITTED DEVELOPMENT RIGHTS
- NATIONAL GRID FREEHOLD BOUNDARY
- TO BE REMOVED

This drawing and any information or descriptive matter set out hereon are confidential and copyright property of National Grid and must not be disclosed, loaned, copied or used for any purpose without written permission

Rev.	Date	Comment	Drw by	Check	Rev by	Appr.
P03	10/06/26	Issued for review & acceptance	MM	VS	RMJB	RMJB
P02	03/06/26	Issued for comments	MM	VS	RMJB	RMJB
P01	08/05/26	First issue	MM	VS	RMJB	RMJB

NATIONAL GRID INVESTMENT NUMBER: 101812 - 205848

nationalgrid <small>National Grid plc, Warwick Technology Park, Galloway Hill, Warwick, CV34 6DA</small>		Site BRINSWORTH TO CHESTERFIELD & CHESTERFIELD TO HIGH MARNHAM	
wsp <small>WSP House, 70 Chancery Lane, London, WC2A 1AF, UK T+ 44 (0) 207 314 5500, F+ 44 (0) 207 314 5111 wsp.com</small>		Title CHESTERFIELD 400kV SUBSTATION PHASED S37 OVERHEAD LINE WORKS PLAN PHASE 04	
Contractor Drawing No. EDEU-WSP-OH71-CHTE4-PLN-OC-000001		Purpose of issue SHARED FOR REVIEW AND ACCEPTANCE	
Customer Drawing No.		Status S5	
Drawn MM		Checked VS	
Reviewed RMJB		Approved RMJB	
Date 08/05/26		Scale 1:3000	
Sheet of 004		Issue 01	
Size A1		Revision P03	