



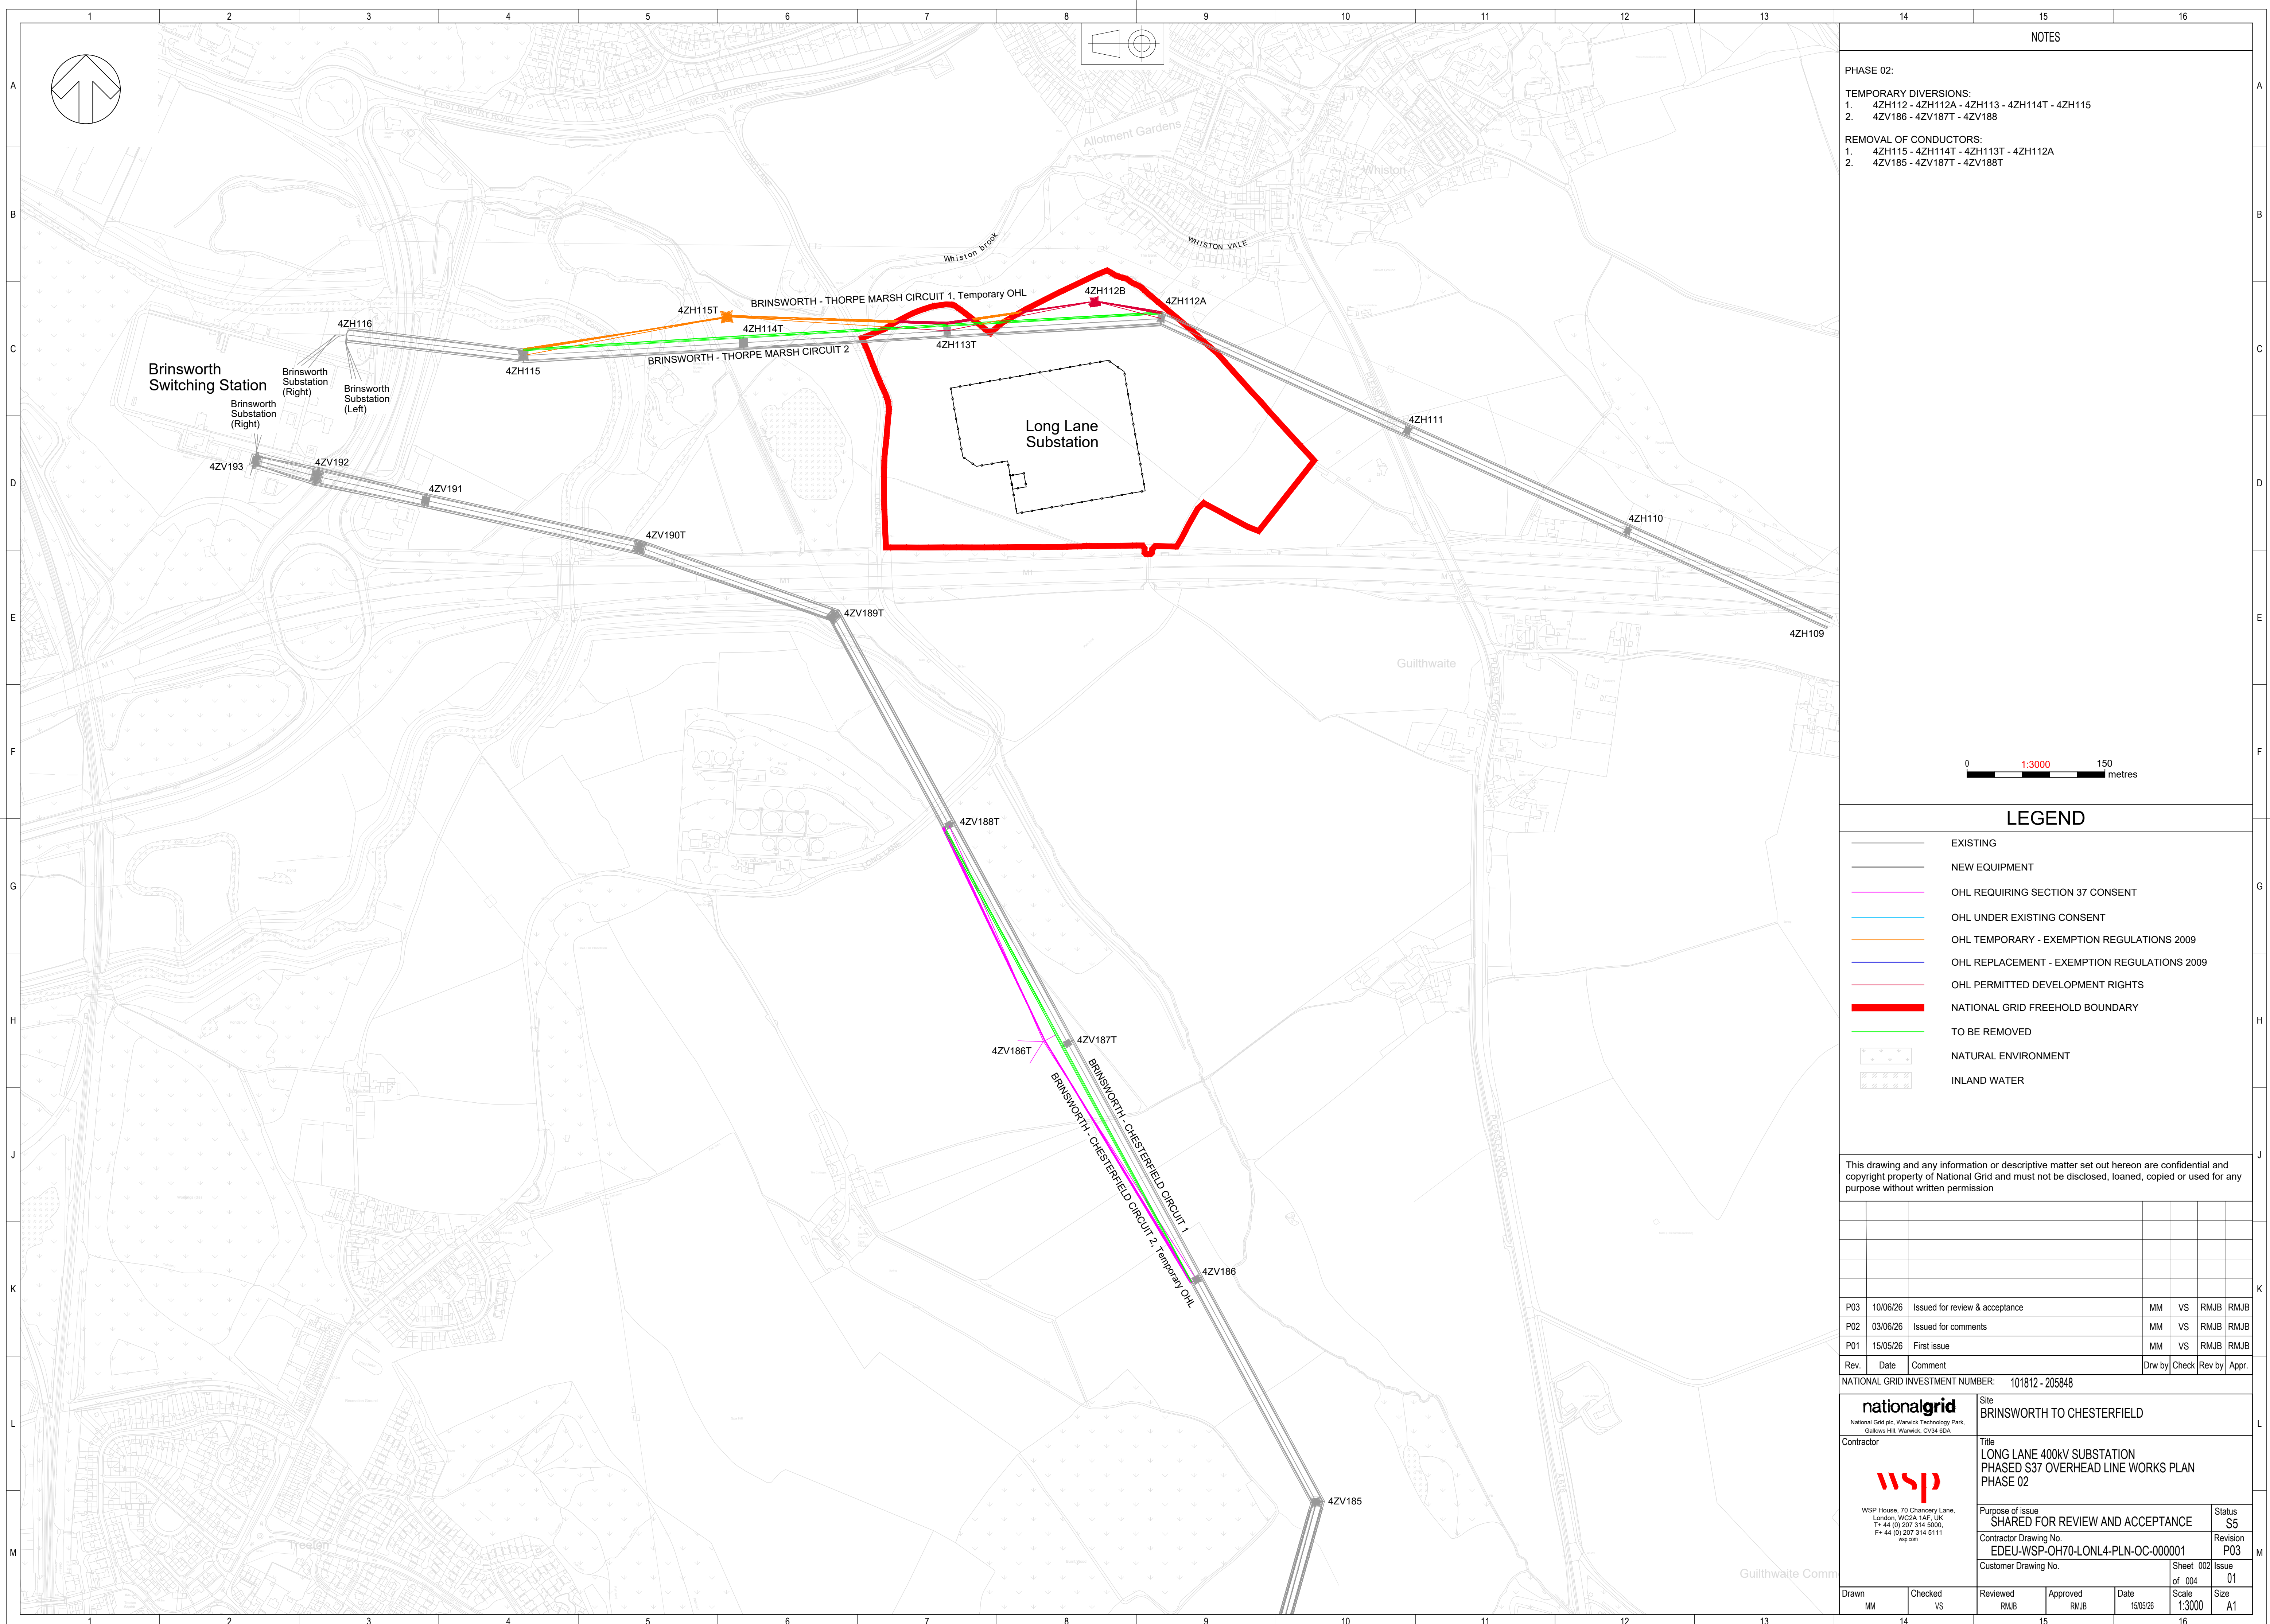

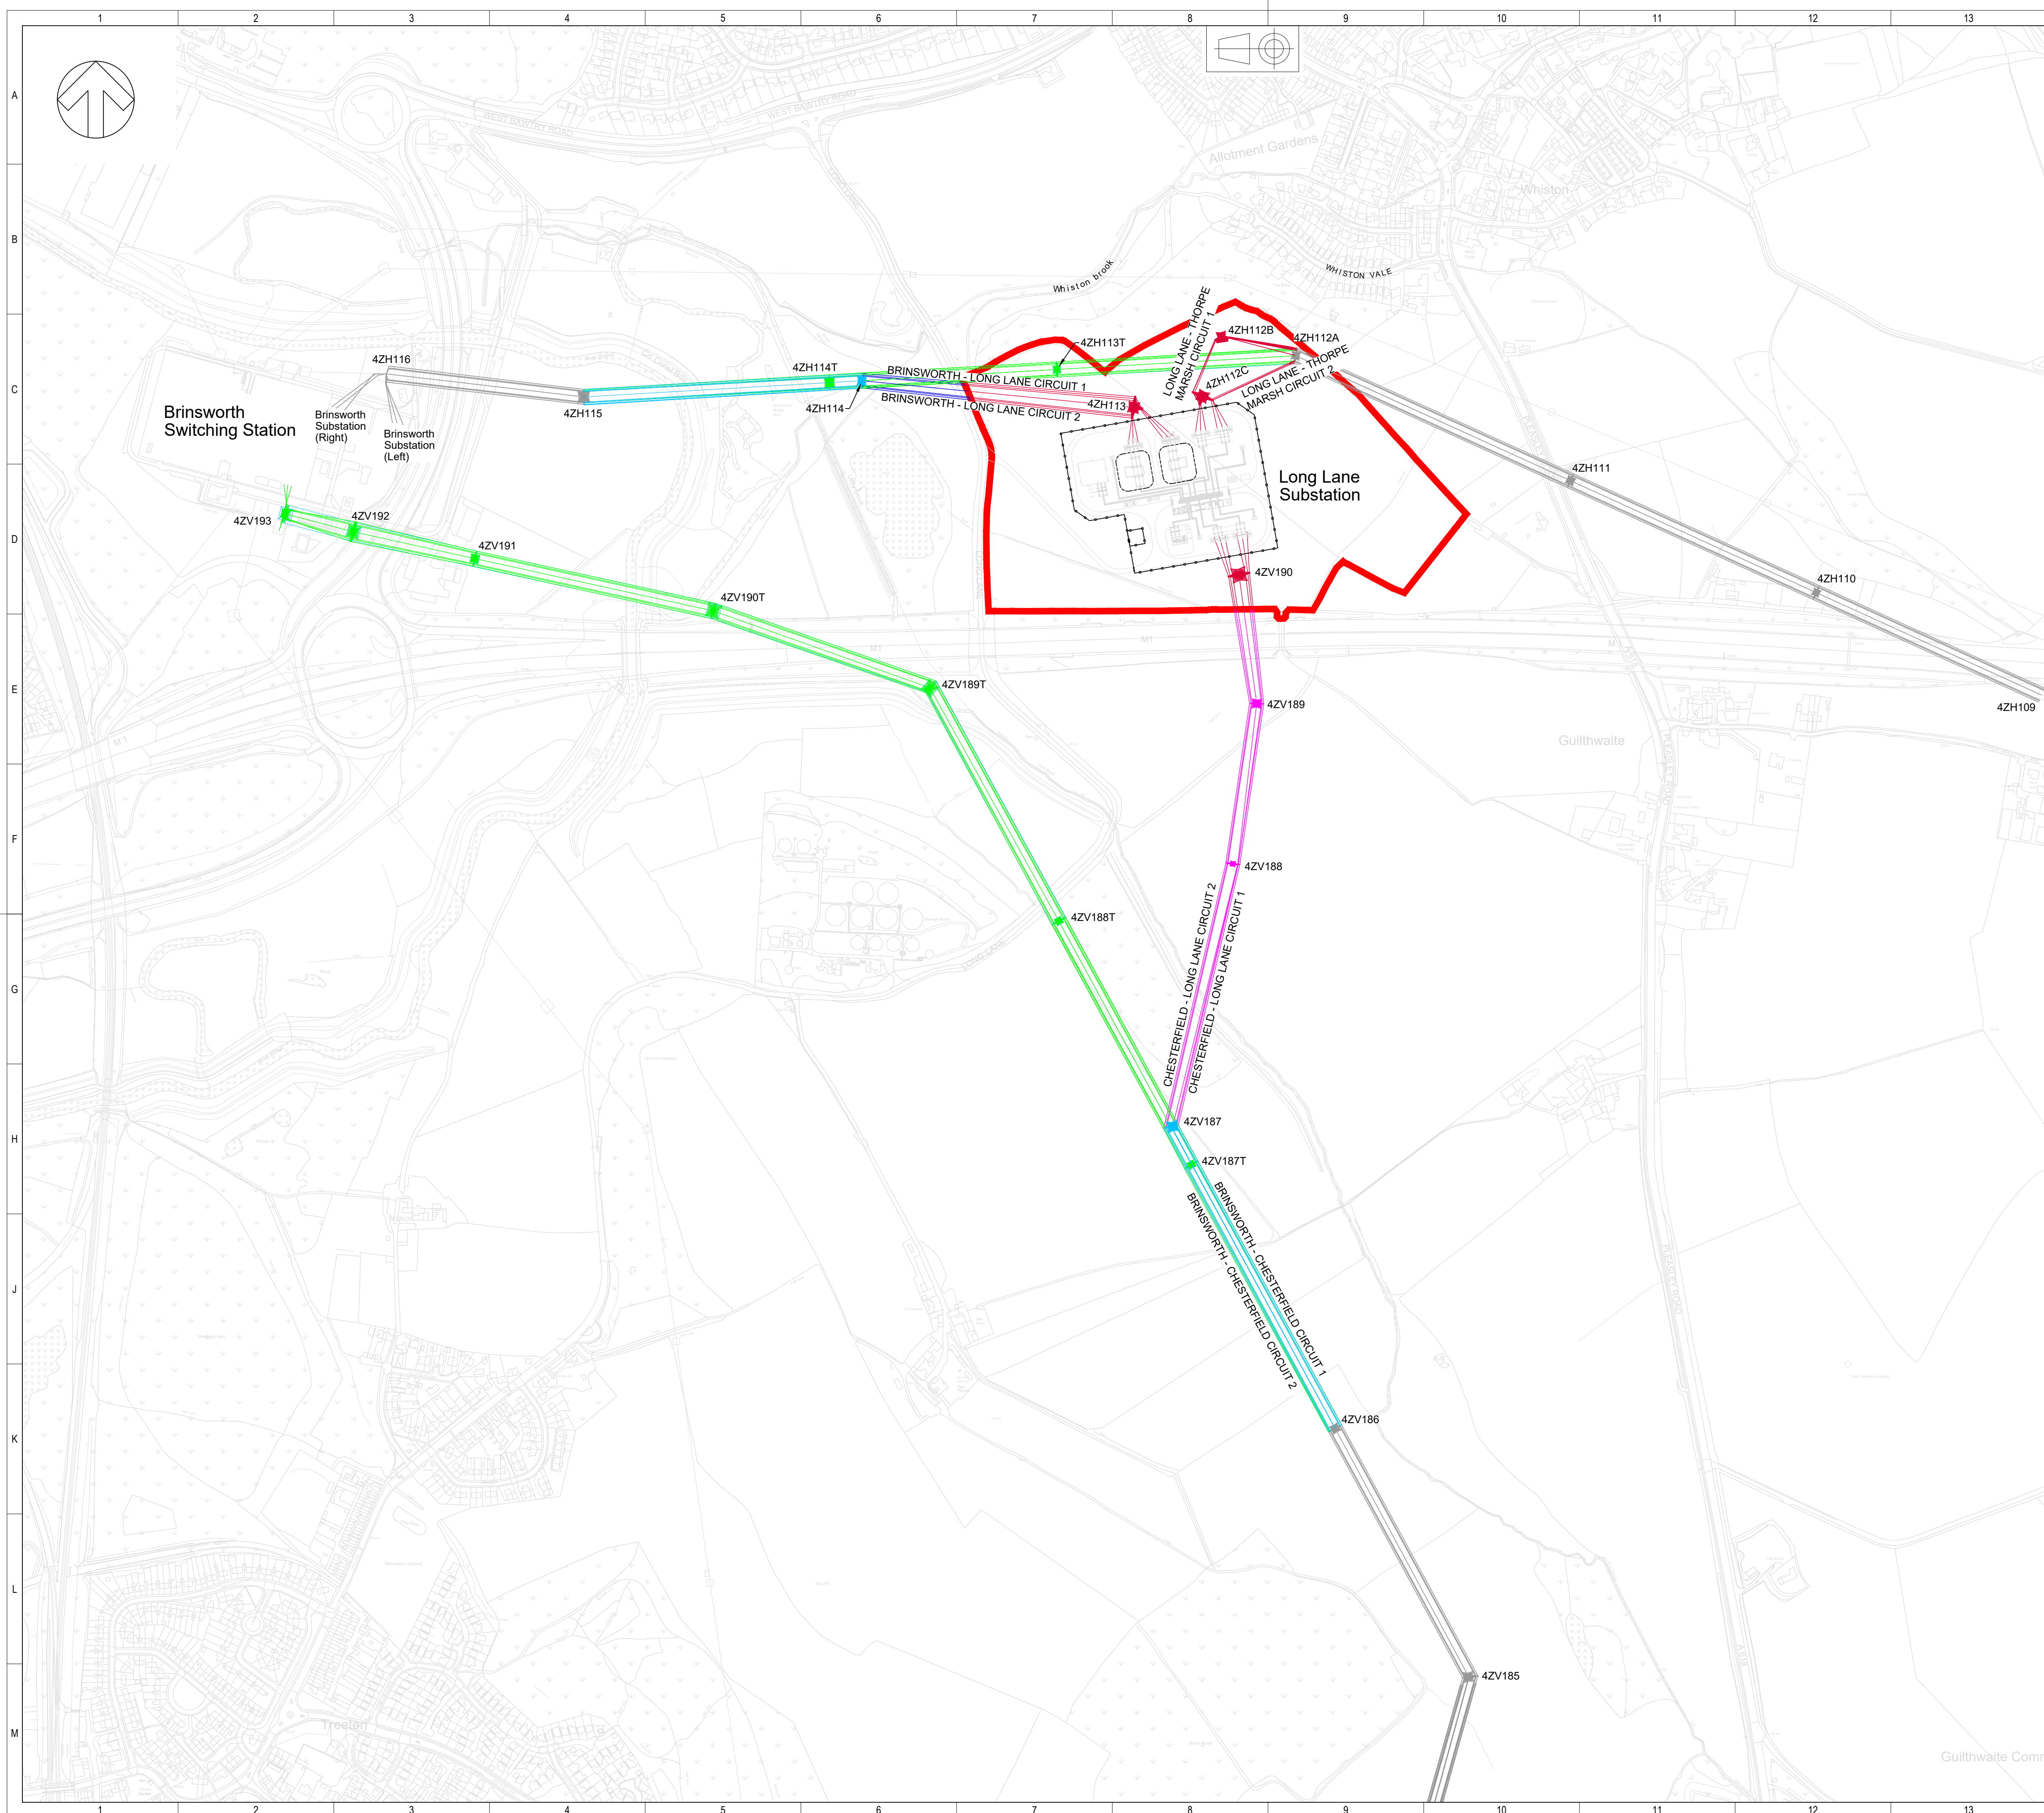

NOTES

PHASE 03:

COMBINATION OF EQUIPMENT TO BE REMOVED AND FINAL PHASE



LEGEND


- | | |
|---|--|
|  | EXISTING |
|  | NEW EQUIPMENT |
|  | OHL REQUIRING SECTION 37 CONSENT |
|  | OHL UNDER EXISTING CONSENT |
|  | OHL TEMPORARY - EXEMPTION REGULATIONS 2009 |
|  | OHL REPLACEMENT - EXEMPTION REGULATIONS 2009 |
|  | OHL PERMITTED DEVELOPMENT RIGHTS |
|  | NATIONAL GRID FREEHOLD BOUNDARY |
|  | TO BE REMOVED |
|  | NATURAL ENVIRONMENT |
|  | INLAND WATER |

This drawing and any information or descriptive matter set out hereon are confidential and copyright property of National Grid and must not be disclosed, loaned, copied or used for any purpose without written permission

P03	10/06/26	Issued for review & acceptance	MM	VS	RMJB	RMJB	
P02	03/06/26	Issued for comments	MM	VS	RMJB	RMJB	
P01	15/05/26	First issue	MM	VS	RMJB	RMJB	
Rev.	Date	Comment	Drw by	Check	Rev by	Appr.	K

NATIONAL GRID INVESTMENT NUMBER:	101812-205848
----------------------------------	---------------

 <p>National Grid plc, Warwick Technology Park, Galloway Hill, Warwick, CV34 6DA</p>		<p>Site BRINSWORTH TO CHESTERFIELD</p>	
<p>Contractor</p> <div>  <p>WSP House, 70 Chancery Lane, London, WC2A 1AF, UK T+44 (0) 207 514 5000, F+44 (0) 207 514 5111 wsp.com</p> </div>		<p>Title LONG LANE 400KV SUBSTATION PHASED S37 OVERHEAD LINE WORKS PLAN PHASE 03</p>	
		<p>Purpose of issue SHARED FOR REVIEW AND ACCEPTANCE</p>	<p>Status S5</p>
		<p>Contractor Drawing No. EDEU-WSP-OH70-LONL4-PLN-OC-000001</p>	<p>Revision P03</p>
		<p>Customer Drawing No.</p>	<p>Sheet 003 of 004 Issue 01</p>
<p>Drawn MM</p>	<p>Checked VS</p>	<p>Reviewed RMB</p>	<p>Approved RMB</p>
		<p>Date 15/05/25</p>	<p>Scale 1:3000</p>
			<p>Size A1</p>

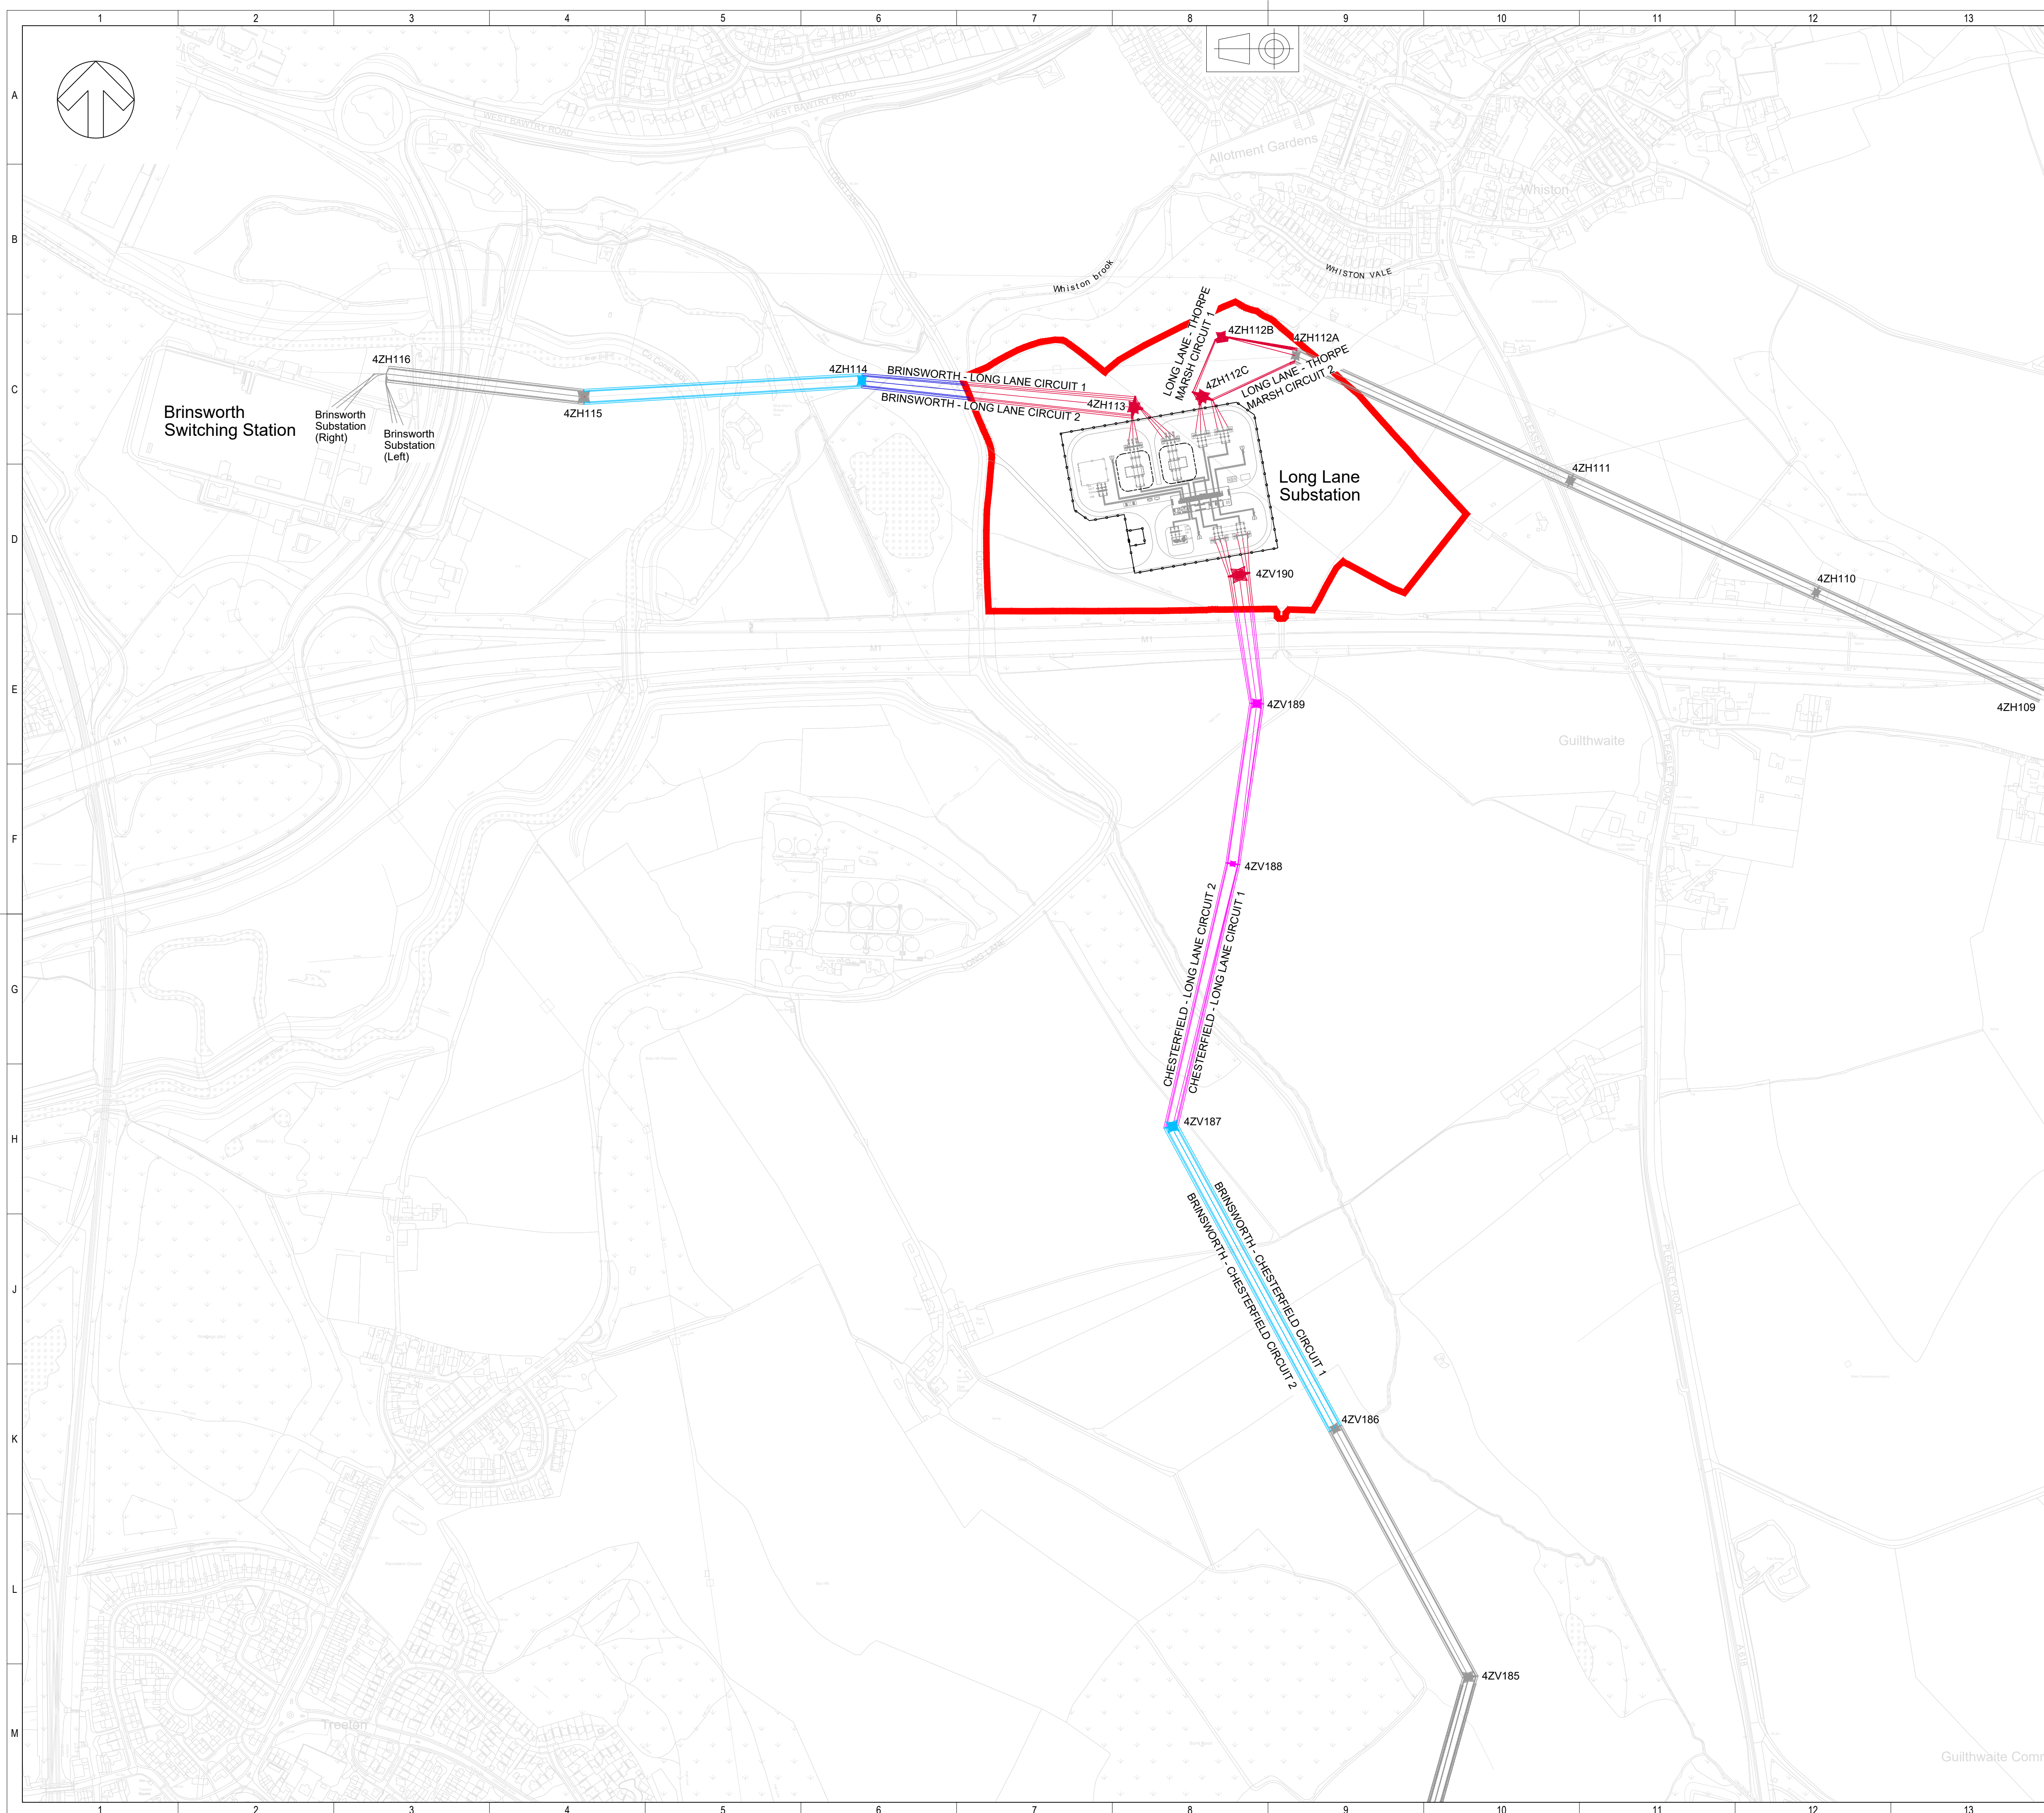

NOTES

PHASE 04:
FINAL PHASE



LEGEND

- | | |
|---|--|
|  | EXISTING |
|  | NEW EQUIPMENT |
|  | OHL REQUIRING SECTION 37 CONSENT |
|  | OHL UNDER EXISTING CONSENT |
|  | OHL TEMPORARY - EXEMPTION REGULATIONS 2009 |
|  | OHL REPLACEMENT - EXEMPTION REGULATIONS 2009 |
|  | OHL PERMITTED DEVELOPMENT RIGHTS |
|  | NATIONAL GRID FREEHOLD BOUNDARY |
|  | TO BE REMOVED |
|  | NATURAL ENVIRONMENT |
|  | INLAND WATER |

This drawing and any information or descriptive matter set out hereon are confidential and copyright property of National Grid and must not be disclosed, loaned, copied or used for any purpose without written permission

P03	10/06/26	Issued for review & acceptance		MM	VS	RMJB	RMJB
P02	03/06/26	Issued for comments		MM	VS	RMJB	RMJB
P01	15/05/26	First issue		MM	VS	RMJB	RMJB
Rev.	Date	Comment		Drw by	Check	Rev by	Appr.

NATIONAL GRID INVESTMENT NUMBER:	101812 - 205848
----------------------------------	-----------------

 <p>National Grid plc, Warwick Technology Park, Gallows Hill, Warwick, CV34 6DA</p>		<p>Site BRINSWORTH TO CHERTERFIELD</p>				
<p>Contractor</p>  <p>WSP House, 70 Chancery Lane, London, WC2A 1AF, UK T+44 (0) 207 314 5000 F+44 (0) 207 314 5111 wsp.com</p>		<p>Title</p> <p>LONG LANE 400KV SUBSTATION PHASED S37 OVERHEAD LINE WORKS PLAN PHASE 03</p>		<p>Purpose of issue</p> <p>SHARED FOR REVIEW AND ACCEPTANCE</p>		<p>Status</p> <p>S5</p>
		<p>Contractor Drawing No.</p> <p>EDEU-WSP-OH70-LONL4-PLN-OC-000001</p>		<p>Revision</p> <p>P03</p>		
		<p>Customer Drawing No.</p>		<p>Sheet 004 of 004</p>	<p>Issue 01</p>	
<p>Drawn</p> <p>MM</p>	<p>Checked</p> <p>VS</p>	<p>Reviewed</p> <p>RMBJ</p>	<p>Approved</p> <p>RMBJ</p>	<p>Date</p> <p>15/05/26</p>	<p>Scale</p> <p>1:3000</p>	<p>Size</p> <p>A1</p>